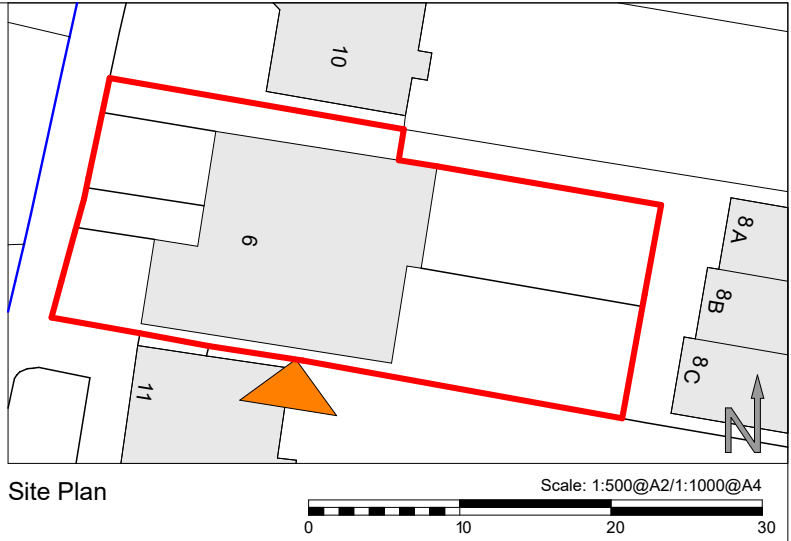


SCALE: 1:50@A2 / 1:100@A4

0

1

2

NOTES

Use figured dimensions only. Do not scale of this drawings. All dimensions to be checked on site and any inconsistencies must be reported back to KS Design.

All structural information to be taken from structural engineer's drawings. This drawing is protected under copyright and shall not be copied or reproduced in part or whole without prior expressed permission.

Planning

Proposed South Elevation

PROJECT: 6 Brownlow Road
London N11 2DE

SCALE: 1:50@A2/1:100@A4
DRAWN: KS

CLIENT: R3 Estates Ltd

DRAW NO: 138 15/ 527

DATE: October 2023

REVISION:

KS

design

4 Dover Close
Clacton on Sea
CO15 1XF
kade.co.uk