


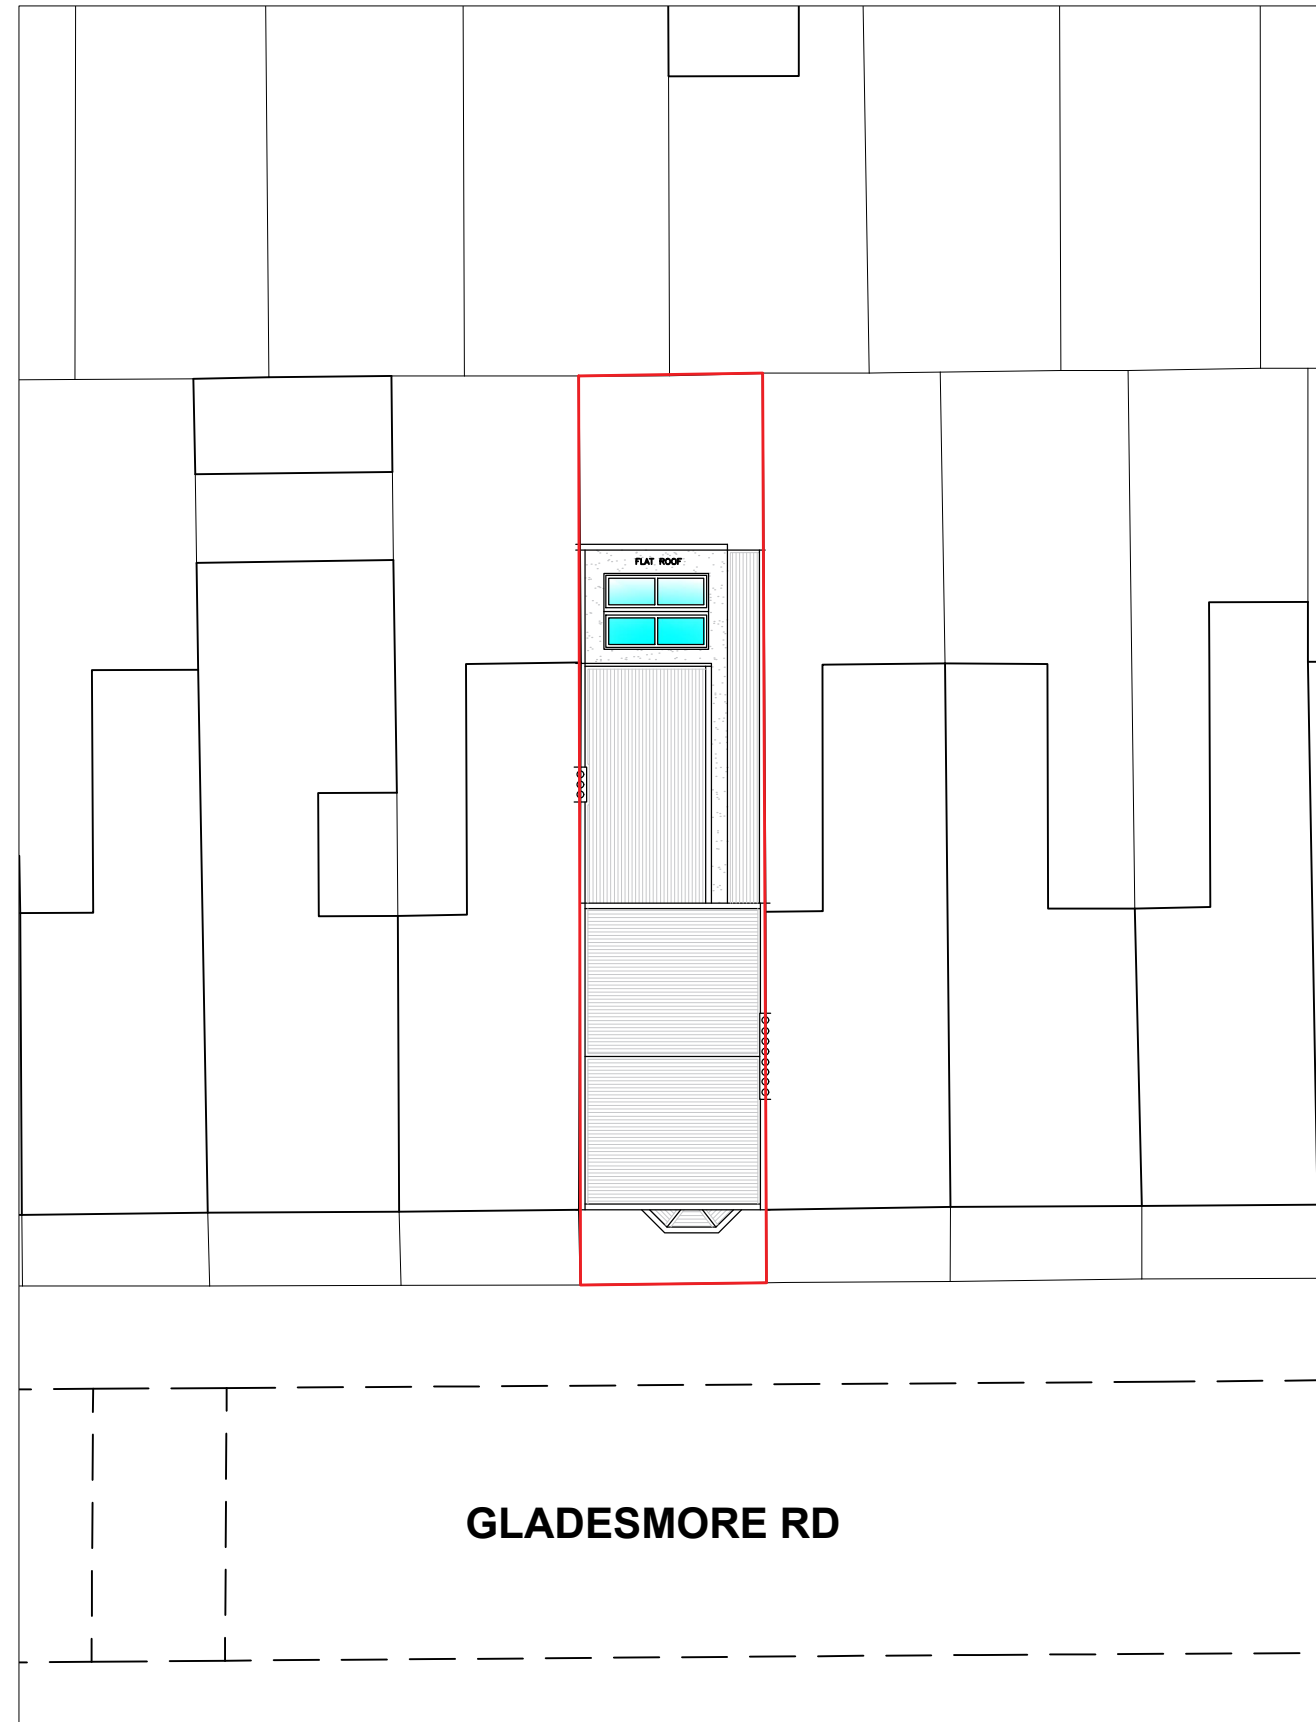

Written dimensions to be taken in preferences to scaled dimensions. The Contractor is responsible for checking all dimensions before work starts.

All work is to be carried out to the requirements, and to the satisfaction of the Local Authority.
These drawings are for planning purposes only

Any discrepancies to be brought to the attention of
Star Plans Consultants immediately.

Description

Rev	Date	Description	by	chk



76 Steli Ave. Canvey Island SS8 9QF
01268 914 125 • info@starplans.co.uk

Architecture | Planning

Client

Mr. Vizel

Project
87 Gladesmore Rd, London, N15 6TL, UK



Title
Proposed OS - Site Block Plans

Date:	09.01.2023	R
-------	------------	---


Scale: 1:200 / 1:1250 @A3

Drawing No. 613	LP001	A
		11.07.2023


Total proposed areas
shown in color, = 24.93 M²

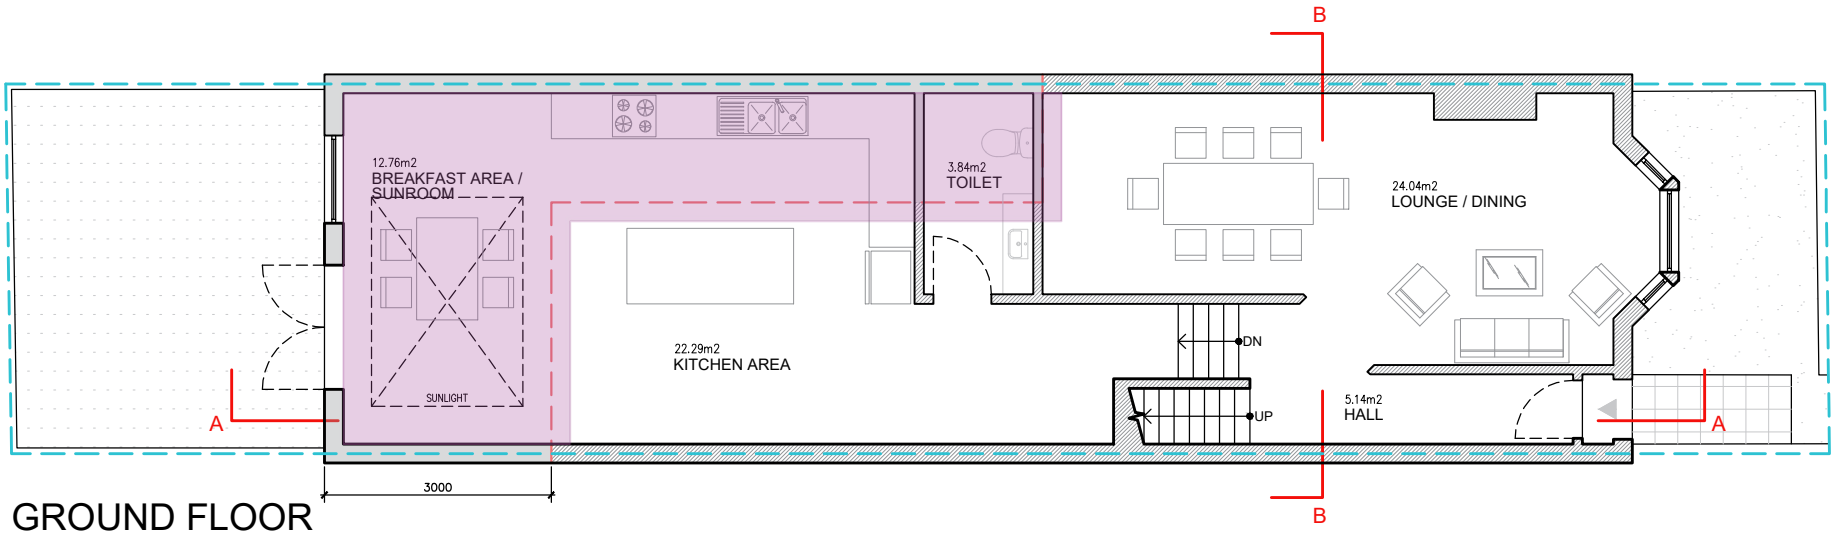 

GROUND FLOOR

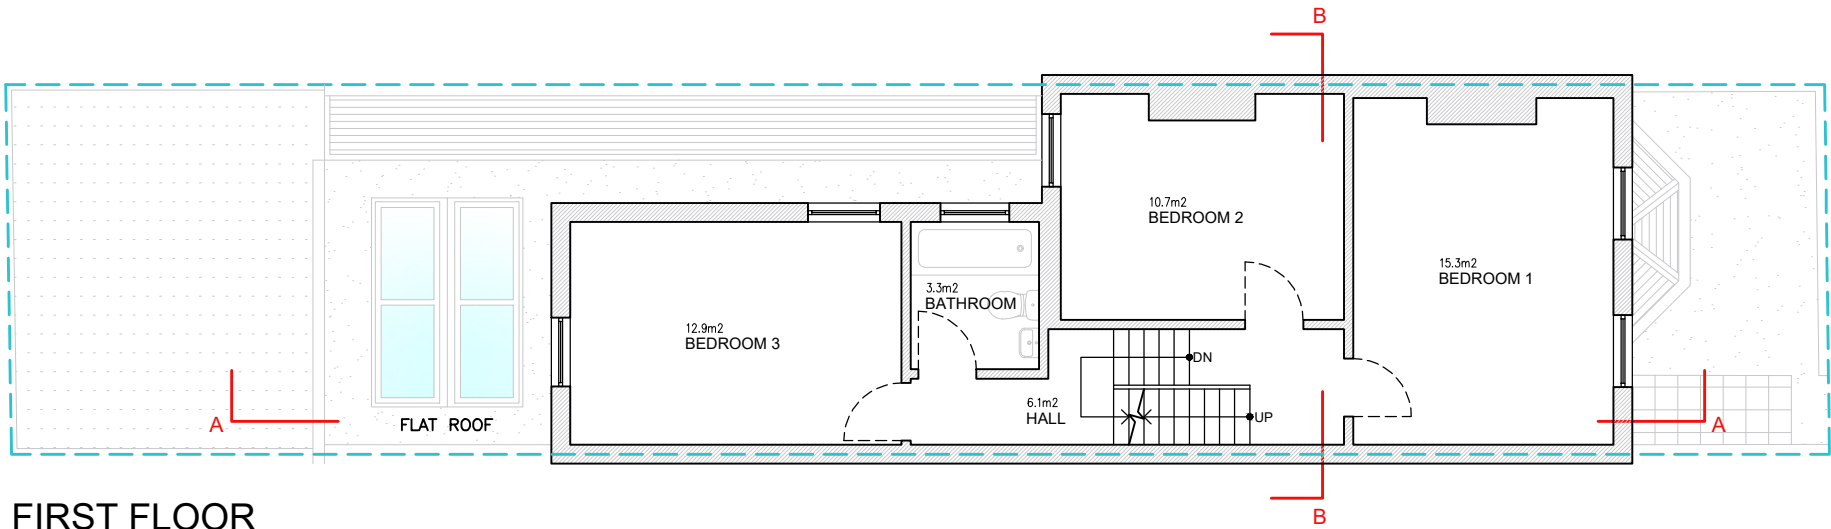

FIRST FLOOR

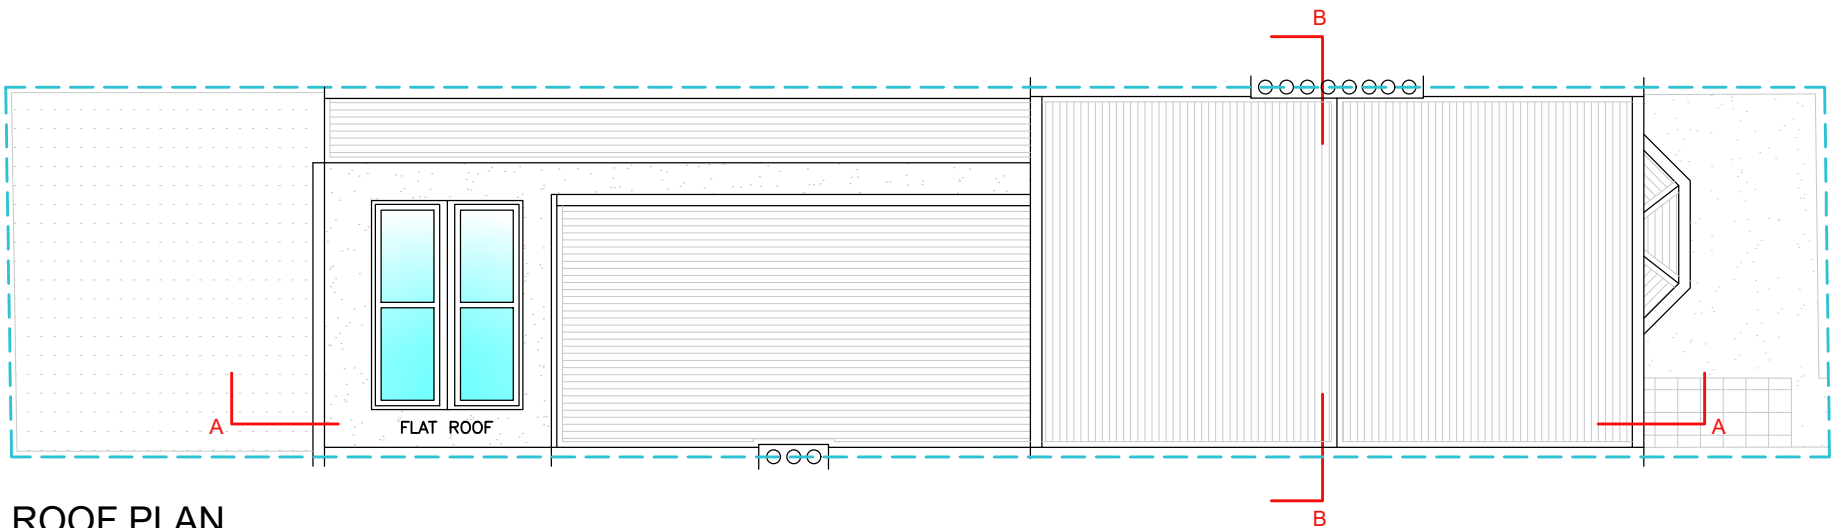

ROOF PLAN

TOTAL EXISTING GIA = 106.36 M²
TOTAL PROPOSED GIA = 24.93 M²
NEW TOTAL GIA = 131.29 M²



Written dimensions to be taken in preferences to scaled dimensions. The Contractor is responsible for checking all dimensions before work starts.
All work is to be carried out to the requirements, and to the satisfaction of the Local Authority.
These drawings are for planning purposes only
Any discrepancies to be brought to the attention of Star Plans Consultants immediately.

Description

Rev	Date	Description	by	chk



76 Steli Ave. Canvey Island SS8 9QF
01268 914 125 • info@starplans.co.uk

Architecture | Planning

Client

Mr. Vizel

Project

87 Gladesmore Rd, London,
N15 6TL, UK

Title

Proposed Floor Plans and Roof Plan

Date: 09.01.2023

Scale: 1:100@A3

Drawing No. 613 P001



Rev:

A

11.07.2023



SOUTH-EAST ELEVATION (FRONT VIEW)

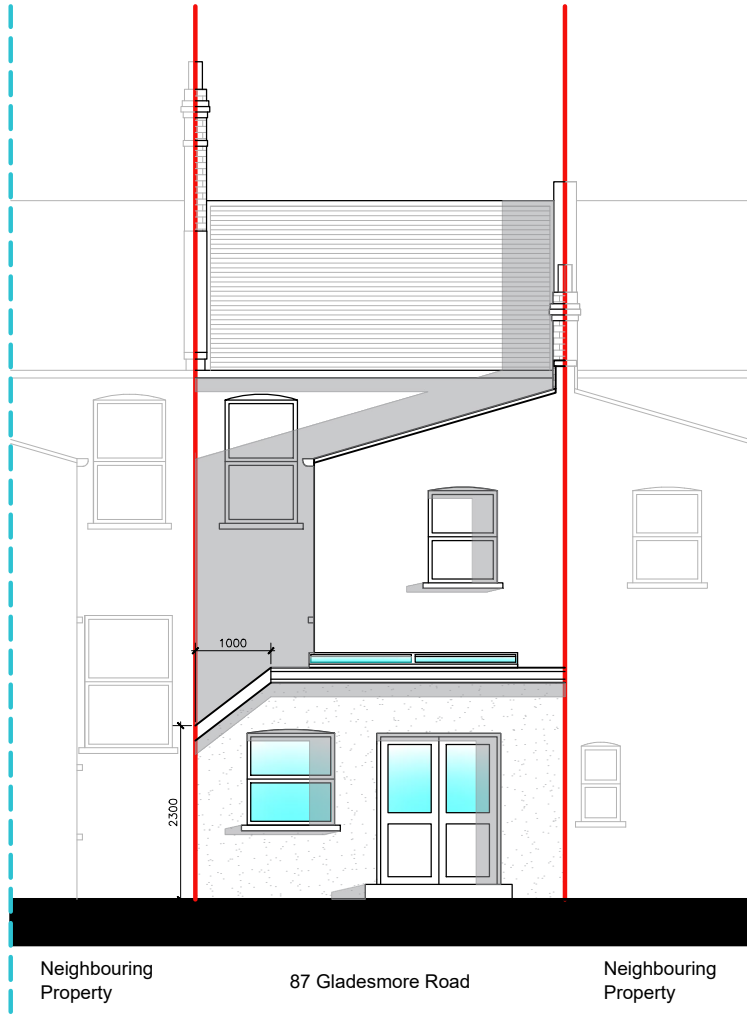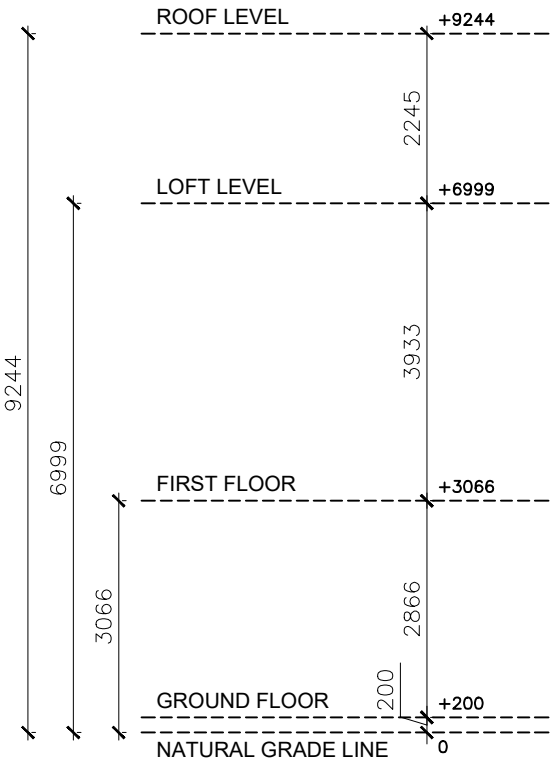

NORTH-WEST ELEVATION (REAR VIEW)



Written dimensions to be taken in preferences to scaled dimensions. The Contractor is responsible for checking all dimensions before work starts.

All work is to be carried out to the requirements, and to the satisfaction of the Local Authority.

These drawings are for planning purposes only

Any discrepancies to be brought to the attention of Star Plans Consultants immediately.

Description

Rev	Date	Description	by	chk



76 Steli Ave. Carvey Island S58 9QF
01268 914 125 • info@starplans.co.uk

Architecture | Planning

Client

Mr. Vize

Project

87 Gladesmore Rd, London,
N15 6TL, UK

Title

Proposed Front and Rear Elevations

Date: 08.01.2023

Scale: 1:100@A3

Drawing No. 613 P002

Rev:

A

11.07.2023



NORTH-EAST ELEVATION (LEFT SIDE VIEW)



Written dimensions to be taken in preferences to scaled dimensions. The Contractor is responsible for checking all dimensions before work starts.

All work is to be carried out to the requirements, and to the satisfaction of the Local Authority.
These drawings are for planning purposes only

Any discrepancies to be brought to the attention of Star Plans Consultants immediately.

Description

Rev	Date	Description	by	chk



76 Steli Ave. Canvey Island SS8 9QF
01268 914 125 • info@starplans.co.uk

Architecture | Planning

Client

Mr. Vizel

Project

87 Gladesmore Rd, London,
N15 6TL, UK

Title

Proposed Left Side Elevation

Date: 09.01.2023


Rev:

Scale: 1:100@A3

A

Drawing No. 613 P003

11.07.2023

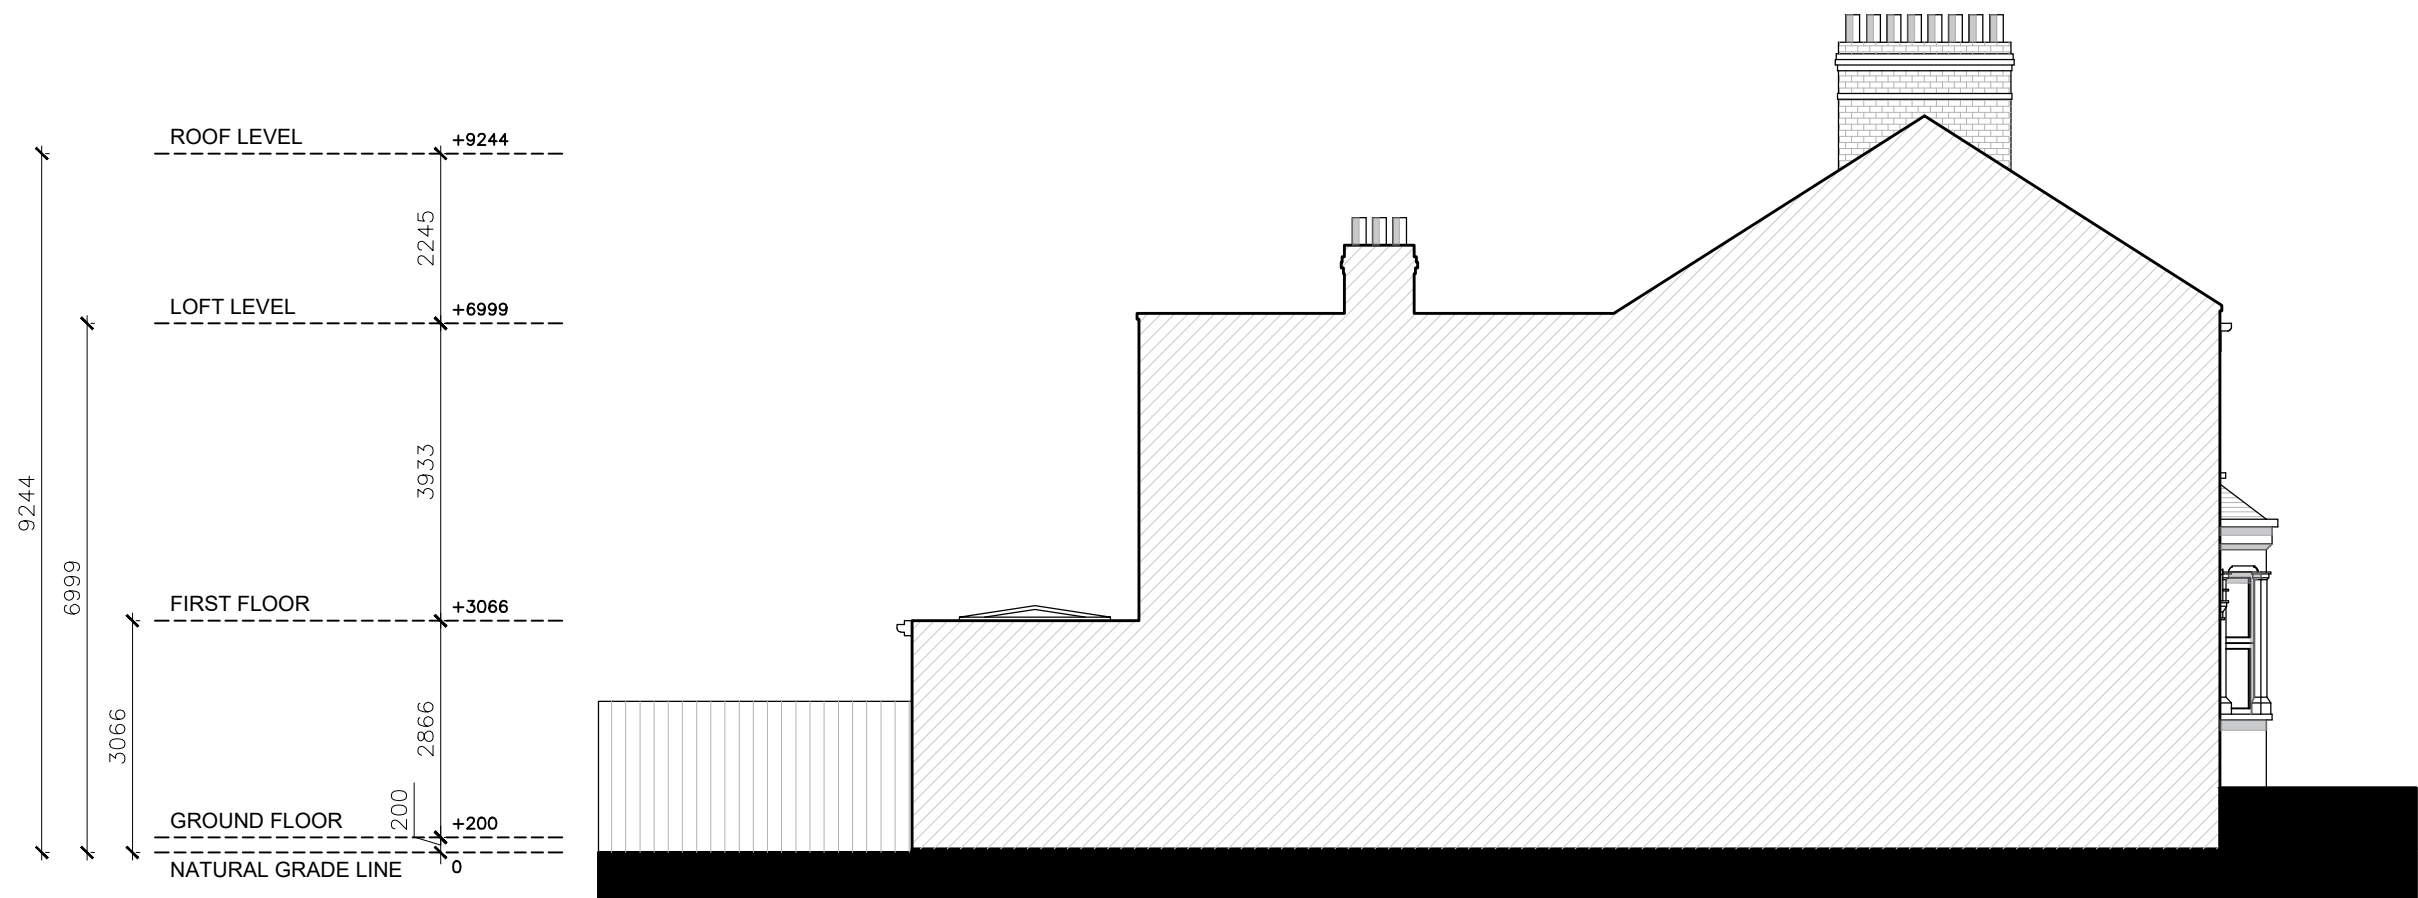

SOUTH-WEST ELEVATION (RIGHT SIDE ELEVATION)



Written dimensions to be taken in preferences to scaled dimensions. The Contractor is responsible for checking all dimensions before work starts.

All work is to be carried out to the requirements, and to the satisfaction of the Local Authority.

These drawings are for planning purposes only

Any discrepancies to be brought to the attention of Star Plans Consultants immediately.

Description

Rev	Date	Description	by	chk



where millimeters matter

76 Steli Ave. Carvey Island S58 9QF
01268 914 125 • info@starplans.co.uk

Architecture | Planning

Client

Mr. Vizel

Project

87 Gladesmore Rd, London,
N15 6TL, UK

Title

Proposed Right Side Elevation

Date: 09.01.2023


Scale: 1:100@A3

Drawing No. 613 P004


Rev:

A

11.07.2023

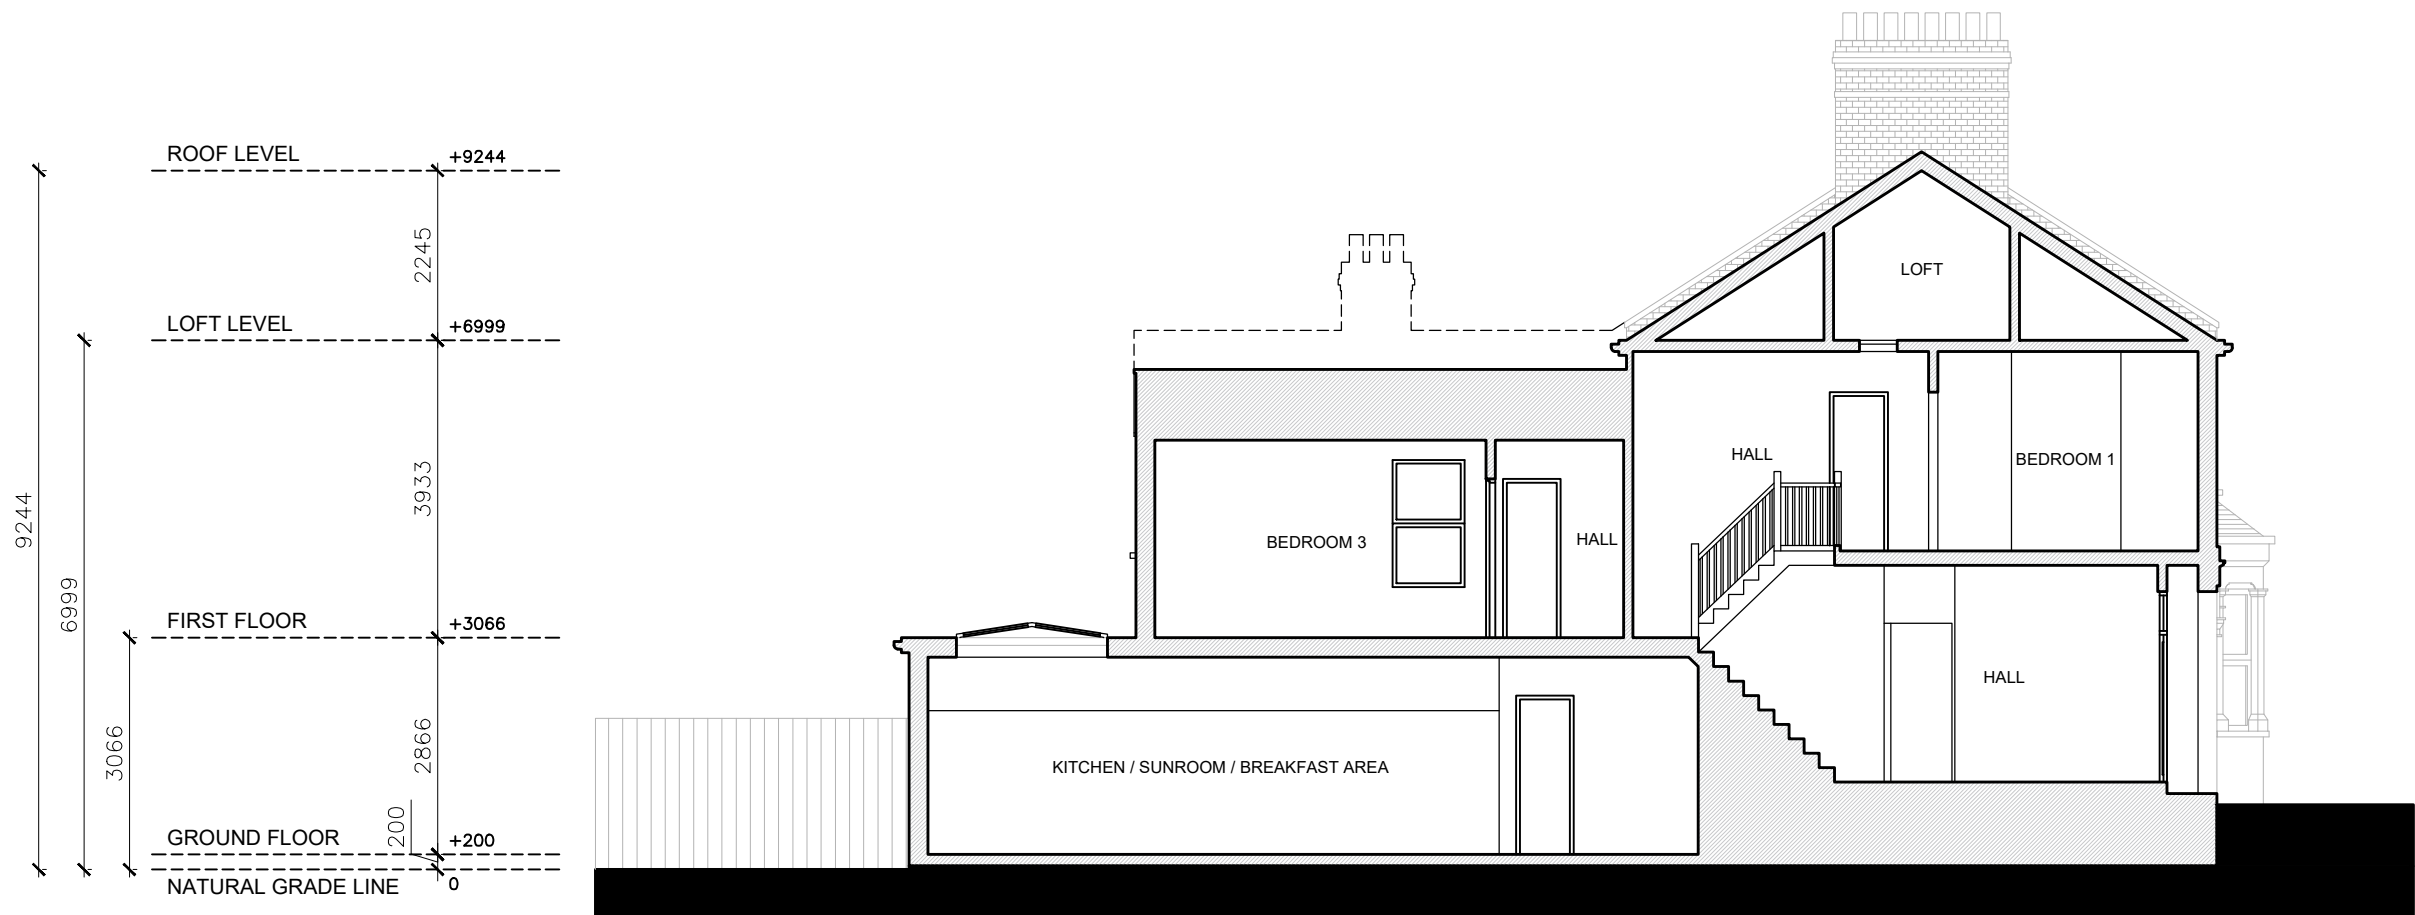

SECTION AA

 

Written dimensions to be taken in preferences to scaled dimensions. The Contractor is responsible for checking all dimensions before work starts.

All work is to be carried out to the requirements, and to the satisfaction of the Local Authority. These drawings are for planning purposes only

Any discrepancies to be brought to the attention of Star Plans Consultants immediately.

Description

Rev	Date	Description	by	chk



76 Steli Ave. Canvey Island SS8 9QF
01268 914 125 • info@starplans.co.uk

Architecture | Planning

Client

Mr. Vize

Project

87 Gladesmore Rd, London,
N15 6TL, UK

Title

Proposed Section AA

Date: 09.01.2023


Scale: 1:100@A3

Drawing No. 613 P005

Rev:

A

11.07.2023

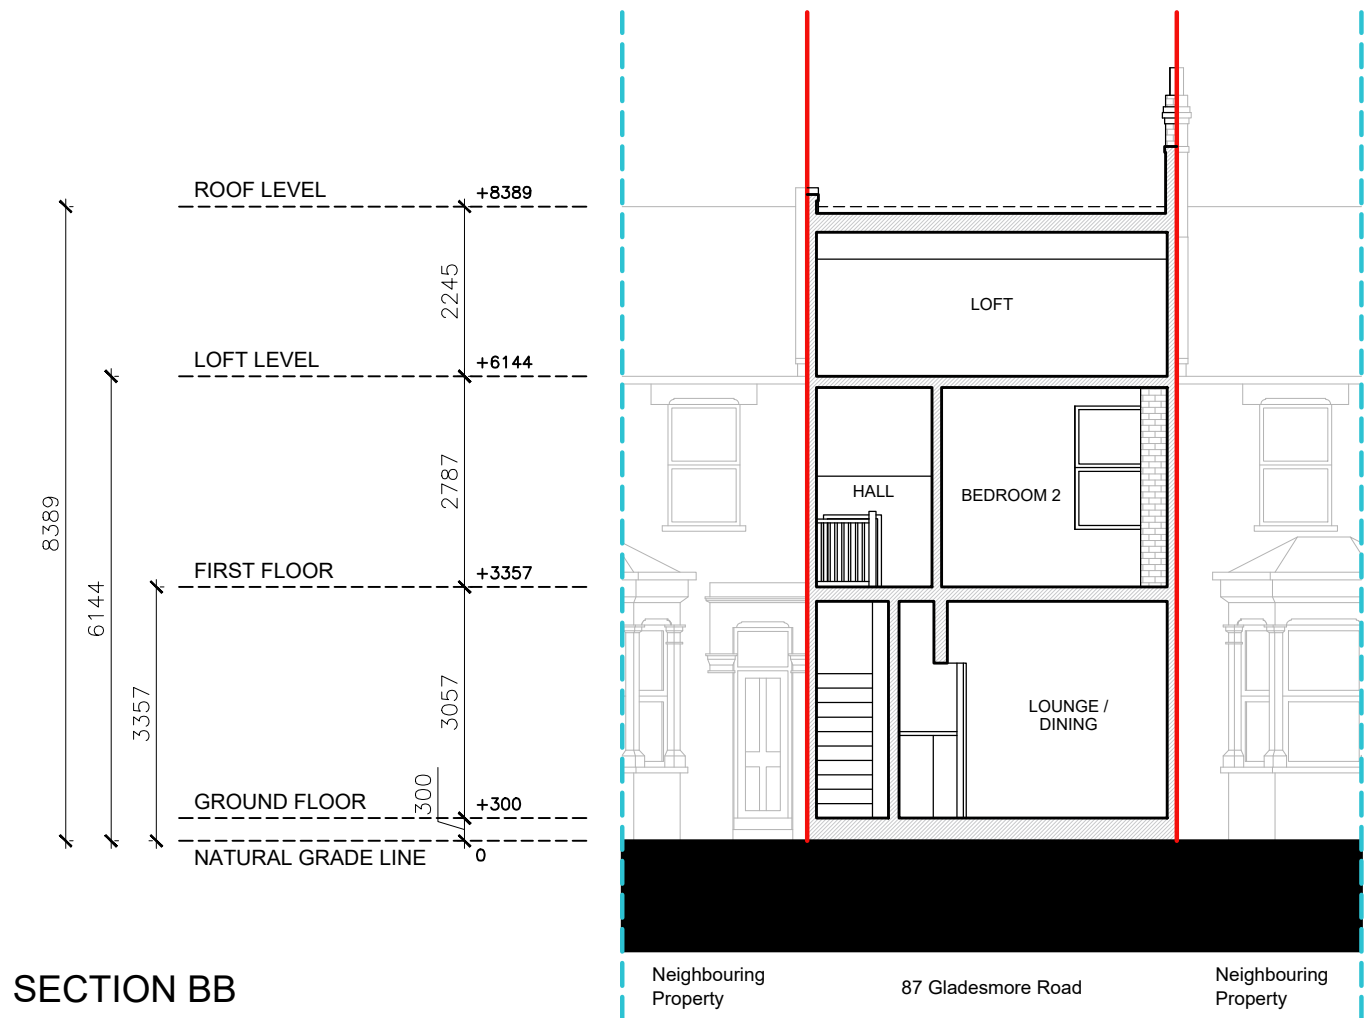

Written dimensions to be taken in preferences to scaled dimensions. The Contractor is responsible for checking all dimensions before work starts.

All work is to be carried out to the requirements, and to the satisfaction of the Local Authority.
These drawings are for planning purposes only

Any discrepancies to be brought to the attention of Star Plans Consultants immediately.

Description

Rev	Date	Description	by	chk

STAR PLANS
where millimeters matter

76 Steti Ave. Carvey Island S58 9QF
01268 914 125 • info@starplans.co.uk

Architecture | Planning

Client

Mr. Vize


Project

87 Gladesmore Rd, London,
N15 6TL, UK

Title

Proposed Section BB

Date: 09.01.2023	Rev:
Scale: 1:100@A3	A
Drawing No. 613 P006	11.07.2023

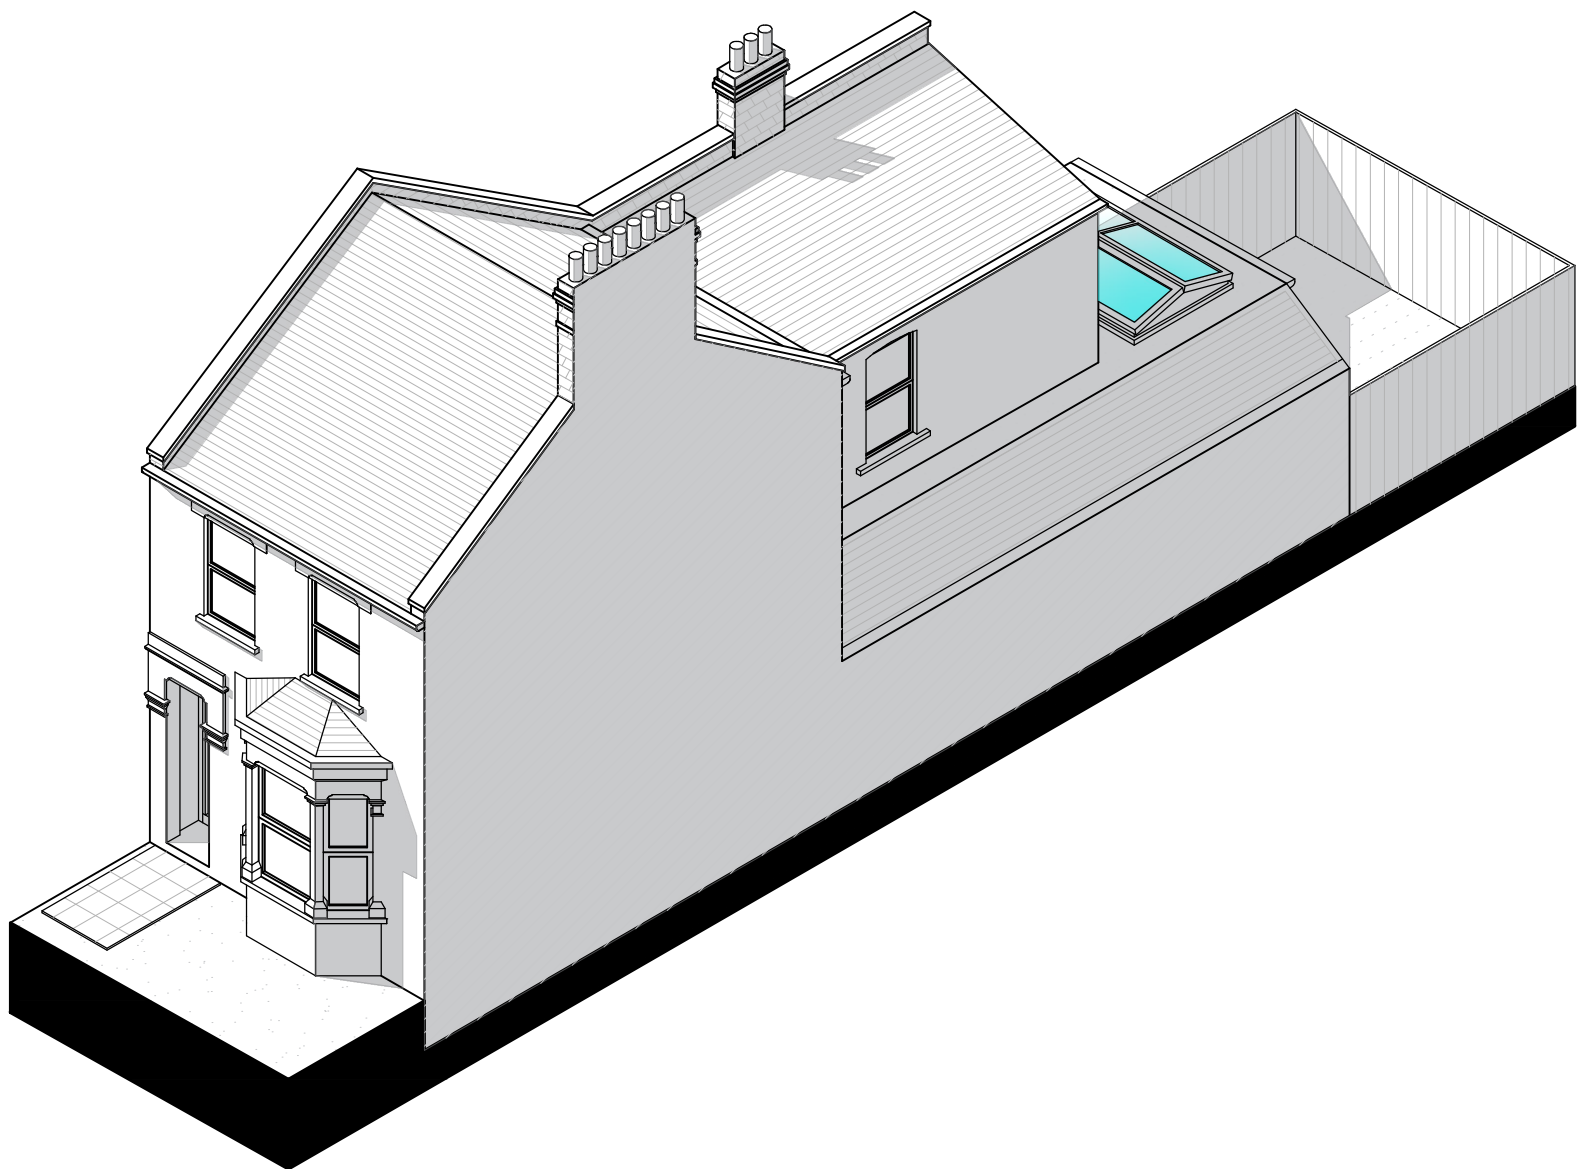

VIEW FROM FRONT



Written dimensions to be taken in preferences to scaled dimensions. The Contractor is responsible for checking all dimensions before work starts.

All work is to be carried out to the requirements, and to the satisfaction of the Local Authority.

These drawings are for planning purposes only

Any discrepancies to be brought to the attention of Star Plans Consultants immediately.

Description

Rev	Date	Description	by	chk

76 Steli Ave. Canvey Island SS8 9QF
01268 914 125 • info@starplans.co.uk

Architecture | Planning

Client

Mr. VizeI


Project

87 Gladesmore Rd, London,
N15 6TL, UK

Title

Proposed Isomteric View

Date: 09.01.2023	Rev:
Scale: 1:100@A3	A
Drawing No. 613 P007	11.07.2023

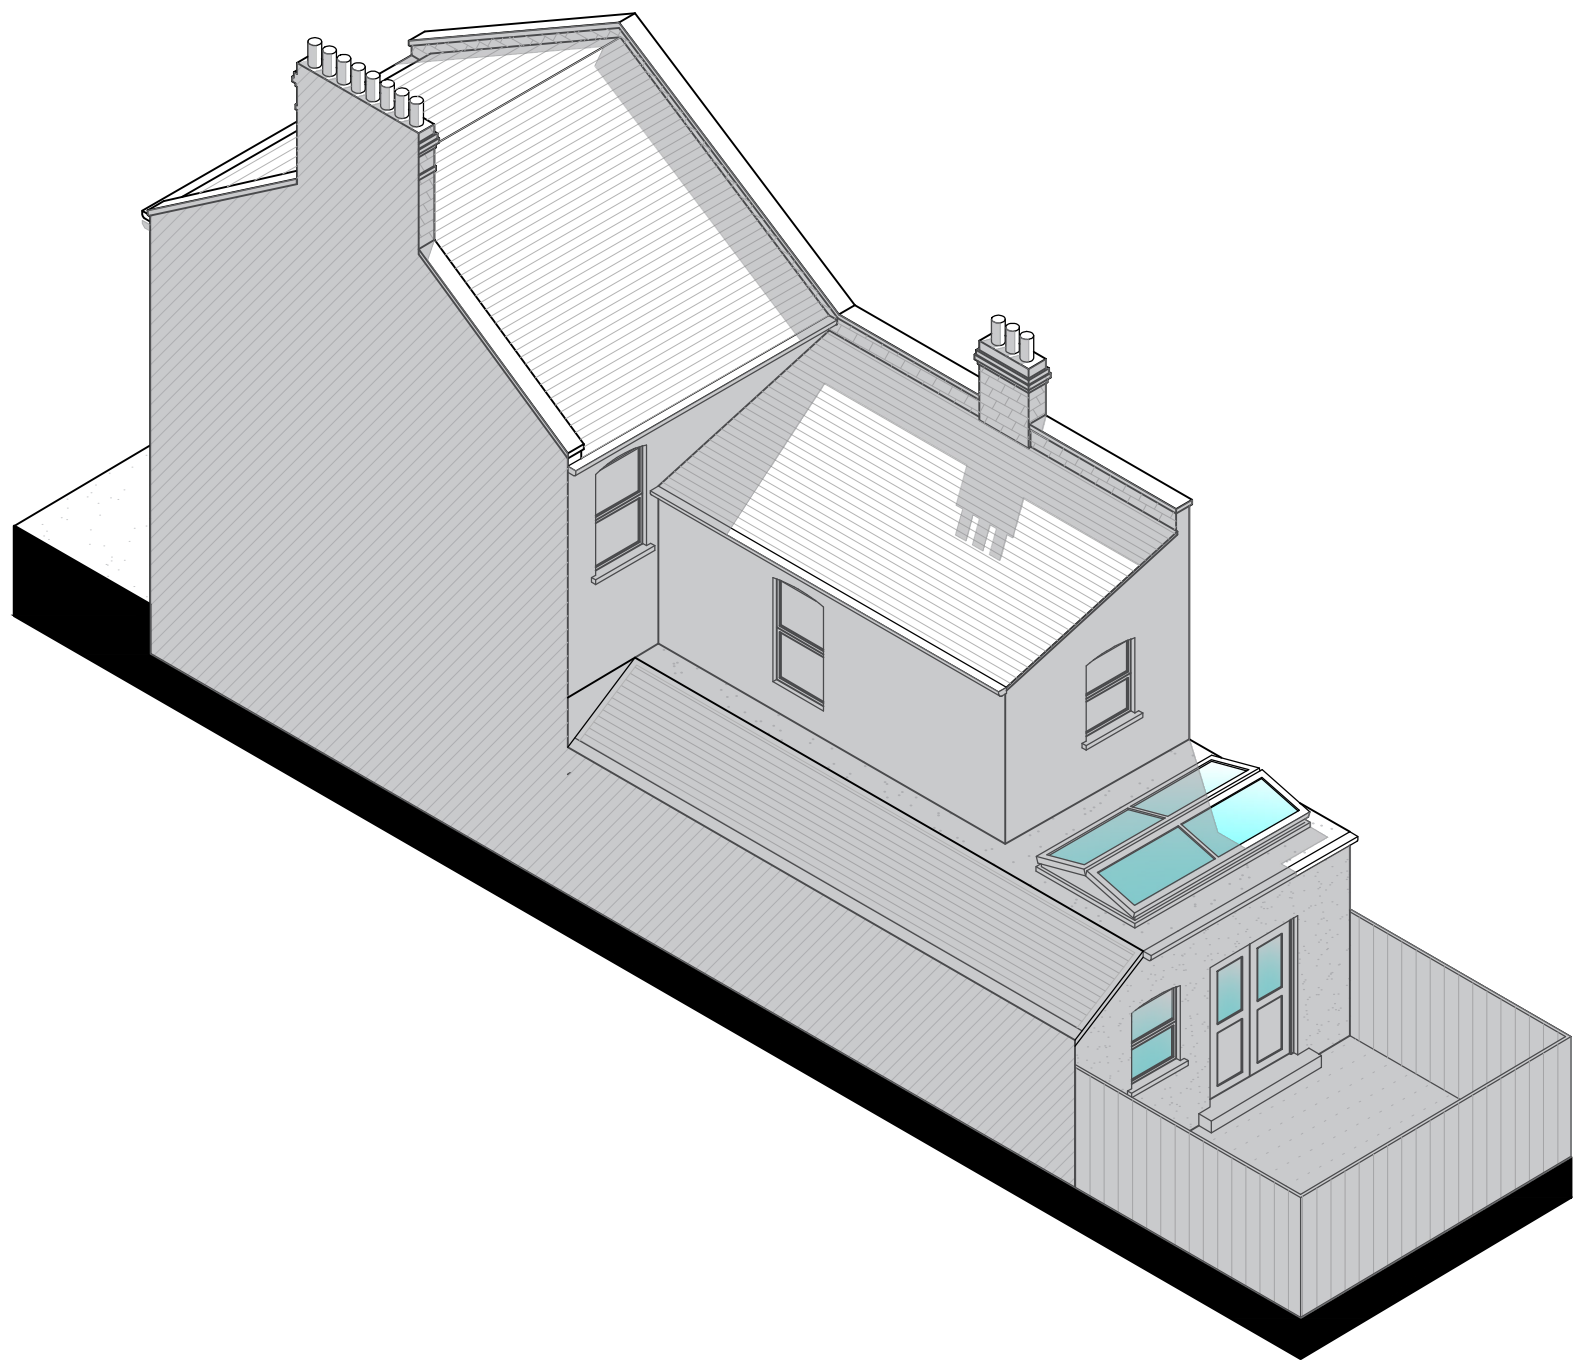

VIEW FROM REAR



Written dimensions to be taken in preferences to scaled dimensions. The Contractor is responsible for checking all dimensions before work starts.

All work is to be carried out to the requirements, and to the satisfaction of the Local Authority.

These drawings are for planning purposes only

Any discrepancies to be brought to the attention of Star Plans Consultants immediately.

Description

Rev	Date	Description	by	chk

76 Steli Ave. Canvey Island SS8 9QF
01268 914 125 • info@starplans.co.uk

Architecture | Planning

Client	
Mr. Vizel	
Project	
87 Gladesmore Rd, London, N15 6TL, UK	
Title	
Proposed Isometric Drawing	
Date: 09.01.2023	Rev: A
Scale: 1:100@A3	
Drawing No. 613 P008	
	11.07.2023