

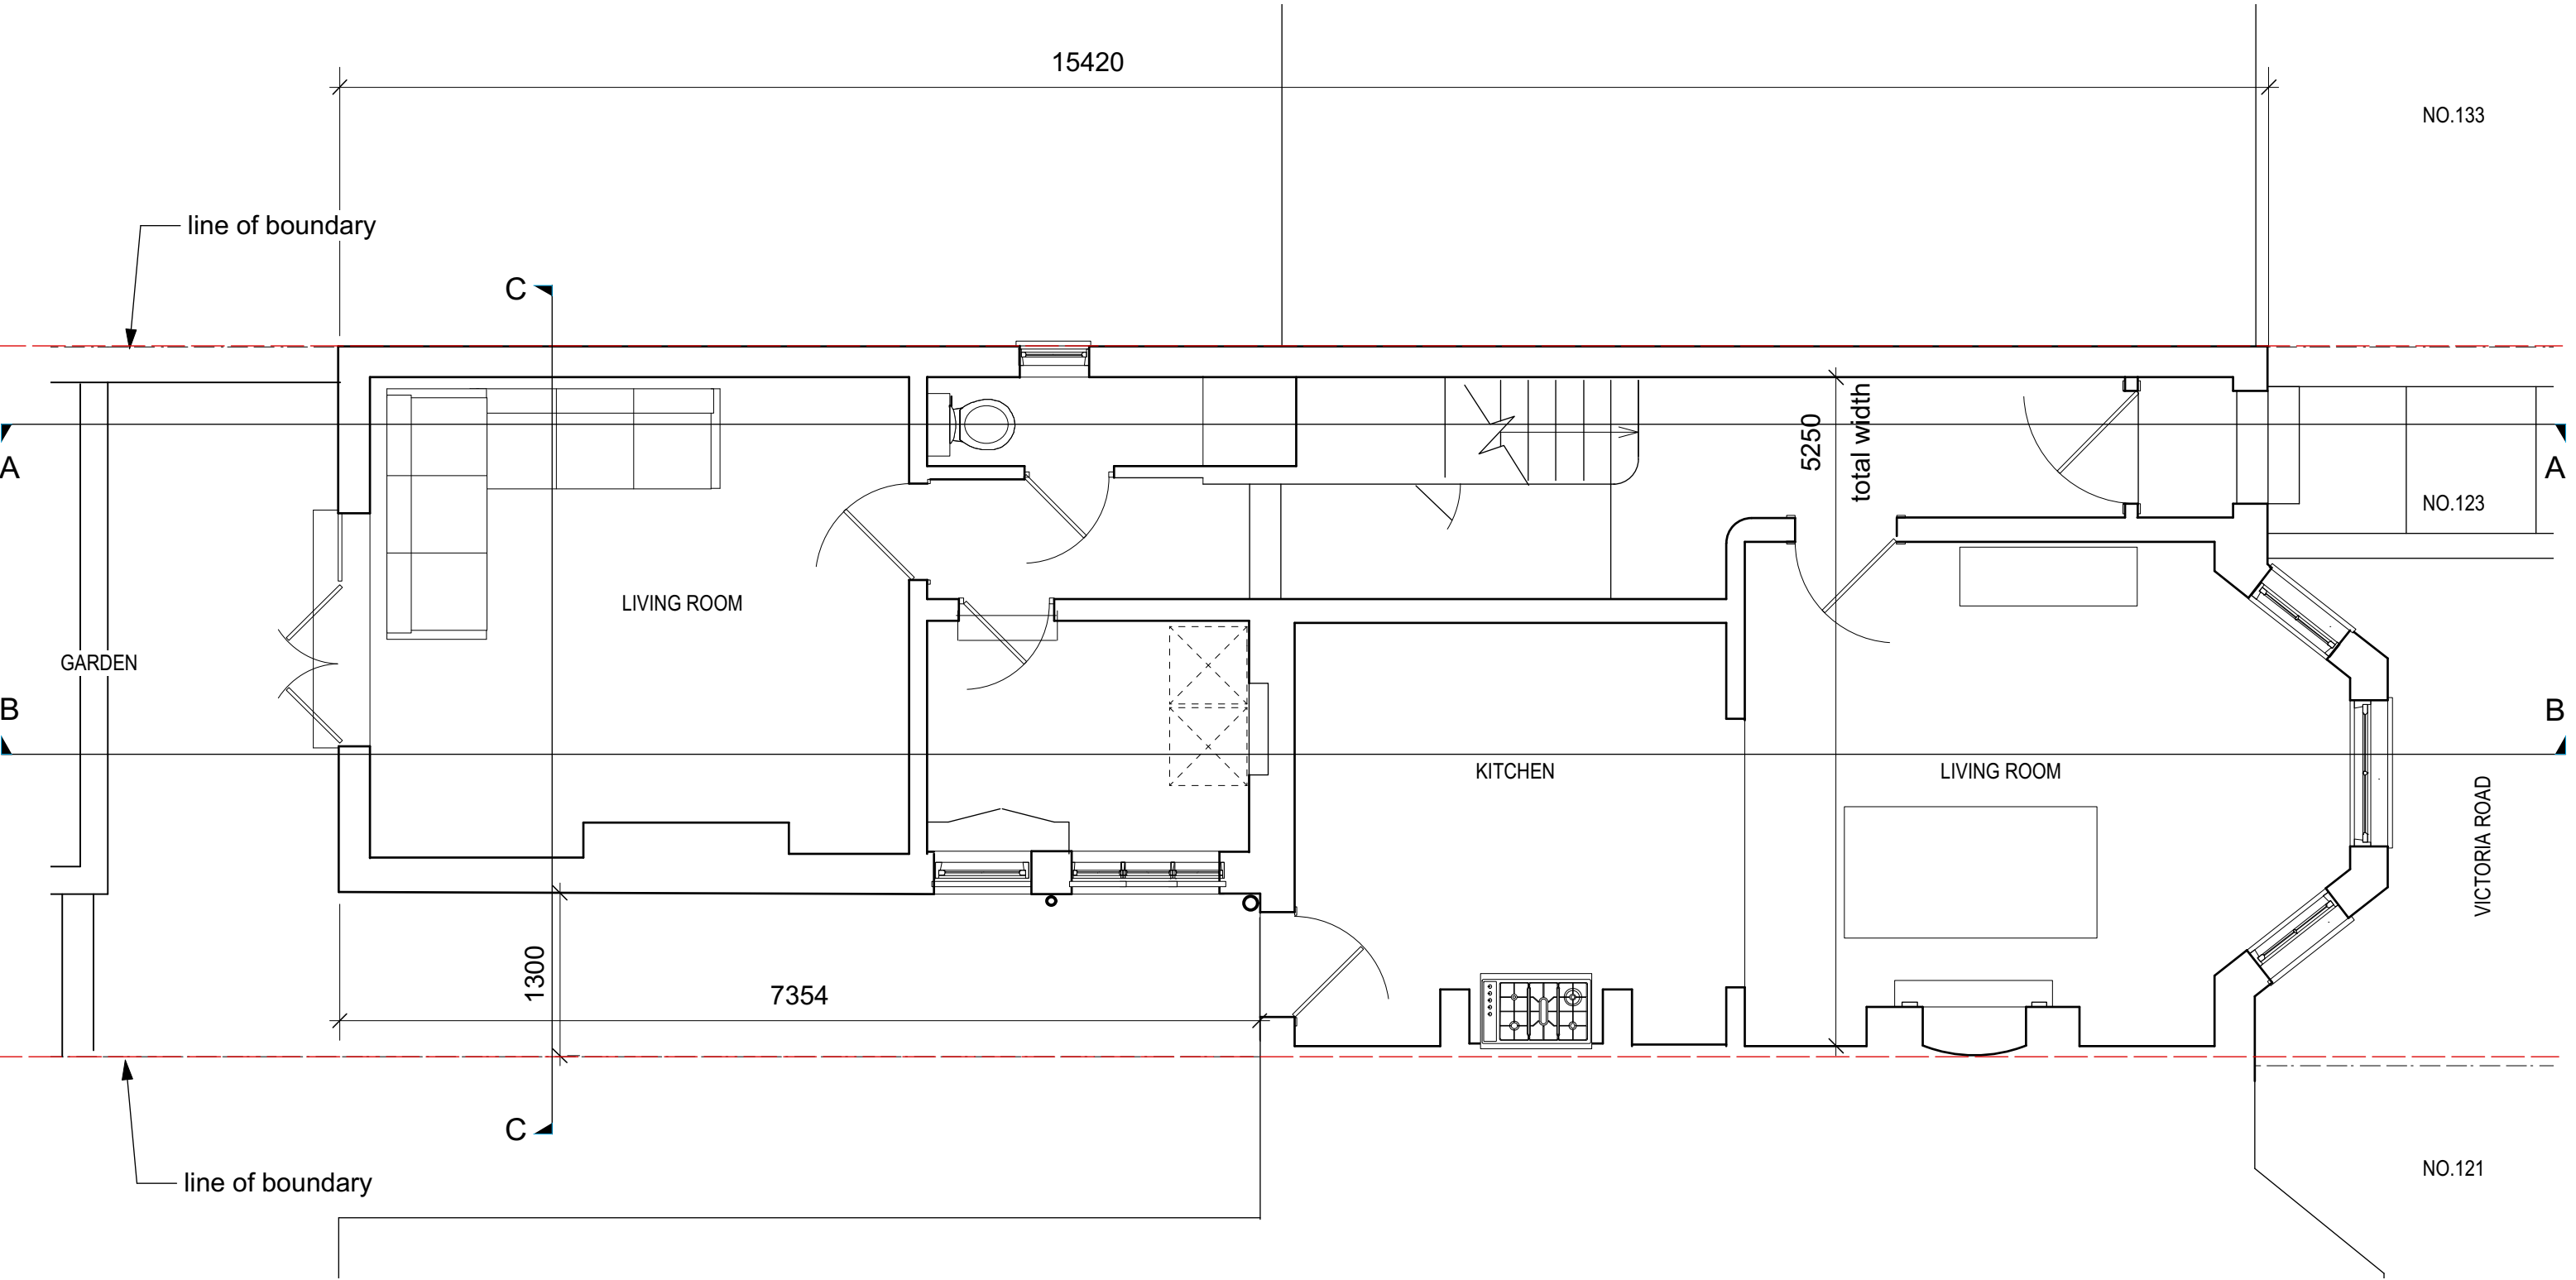
 
 
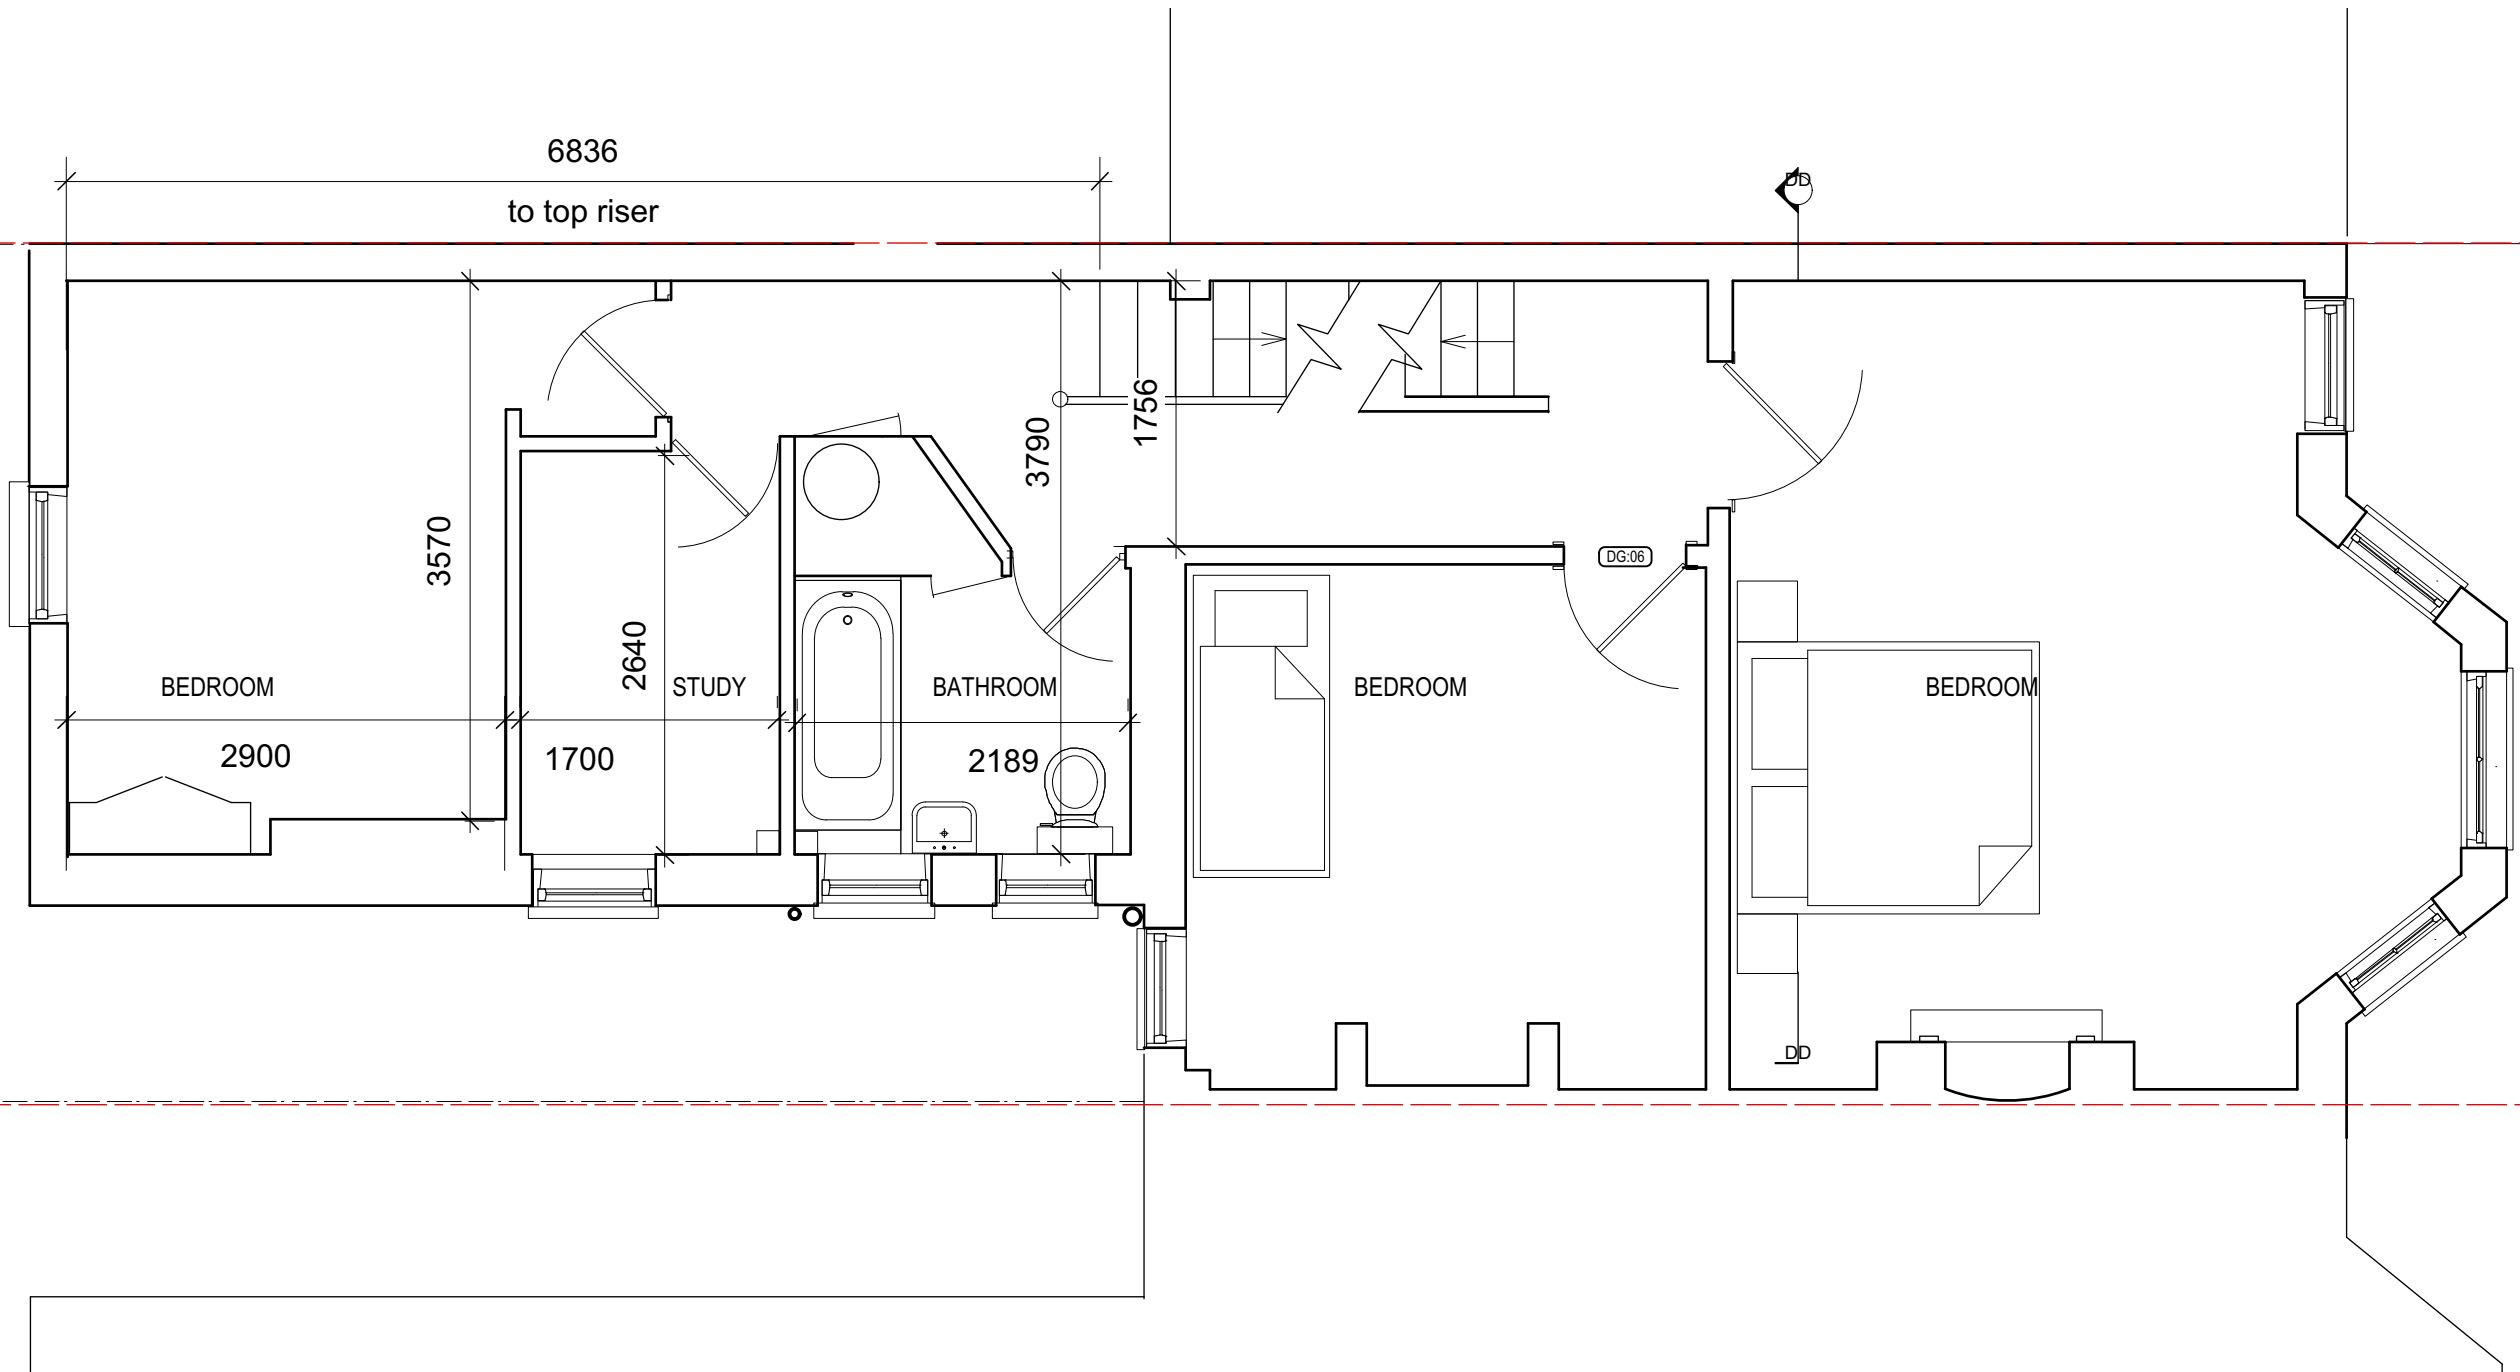




Project: 123 Victoria Road, London N22 7XG			
	Subject: Existing Ground Floor Plan		
	Scale: 1:50 @A3		Date: 15/04/2023
	Format: .VWX		Rev. Date:
	Units: mm		Drawn By LZ
	Drawing No. / File Name: VR 001		Phase: 0

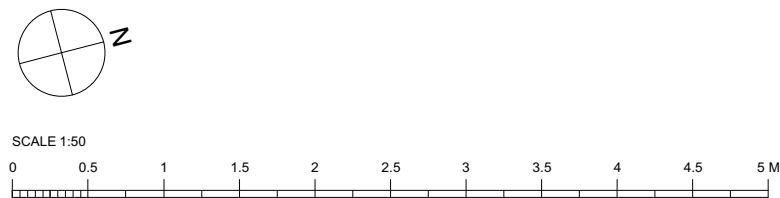


Project : 123 Victoria Road, London N22 7XG			
Lucy Zanetti ARB		Subject : Existing First Floor Plan	
64 Fortis Green London N2 9EN m: 07736 416301		Scale : 1:50 @A3	Date : 15/04/2023
		Format : .VWX	Rev. Date :
		Units : mm	Drawn By LZ
		Drawing No. / File Name : VR 002	Phase : 0

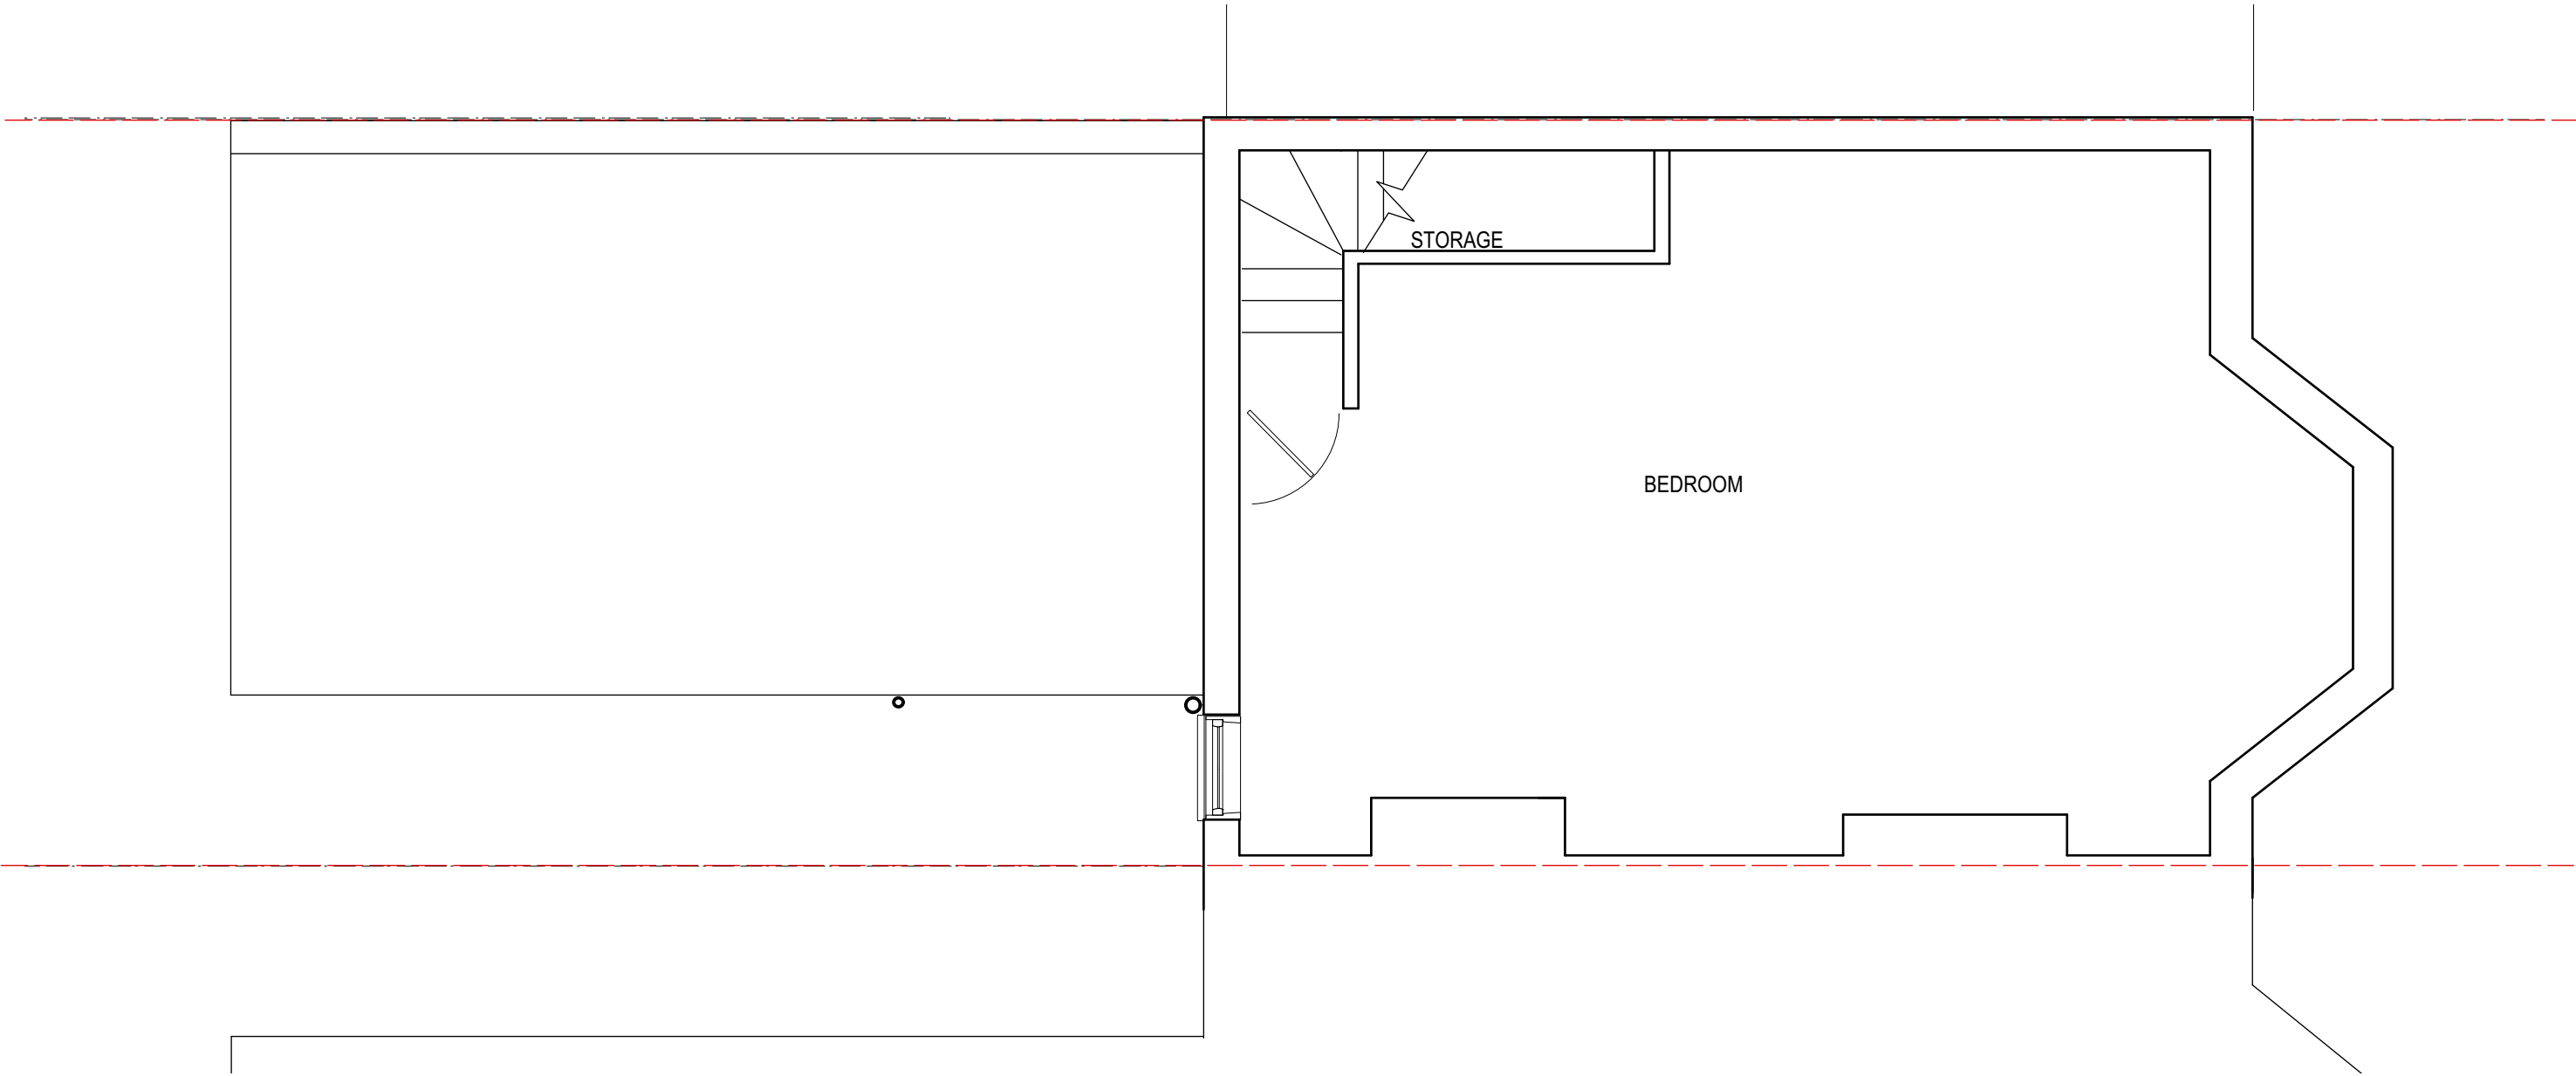


Project : 123 Victoria Road, London N22 7XG			
	Subject : Existing Loft Plan		
	Scale : 1:50 @A3		Date : 15/04/2023
	Format : .VWX		Rev. Date :
	Units : mm		Drawn By : LZ
Drawing No. / File Name : VR 003		Phase : 0	

 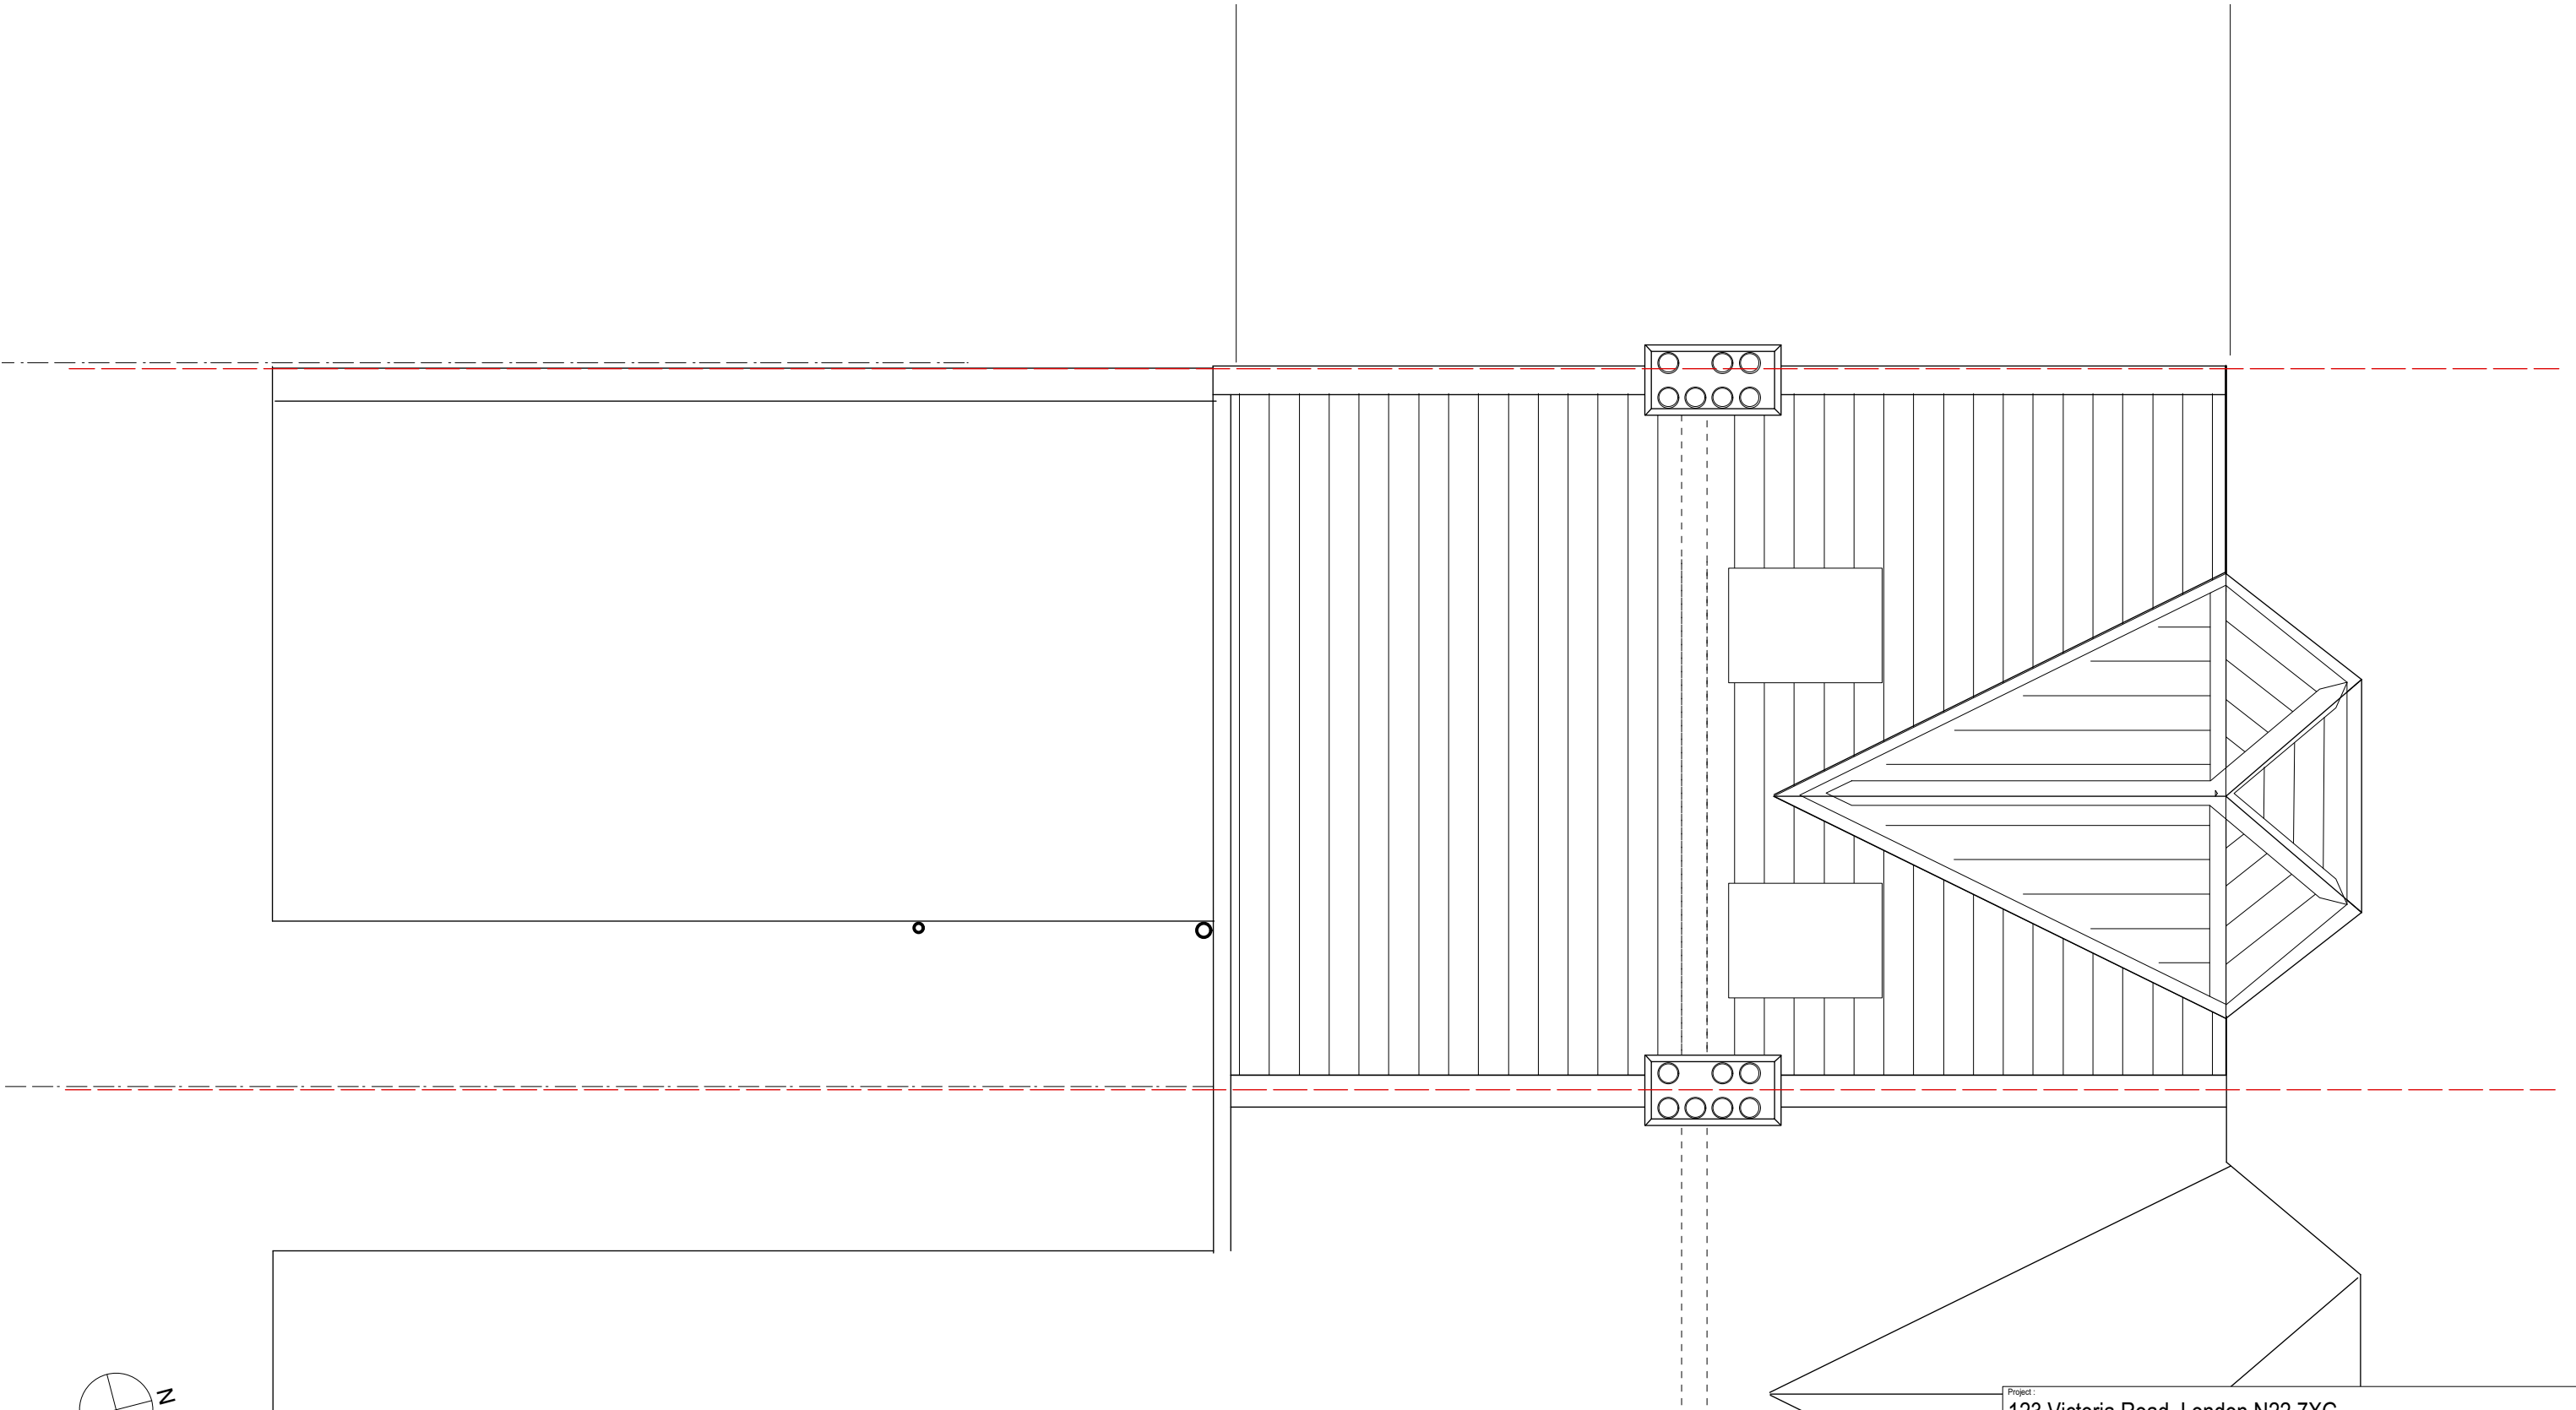


Project : 123 Victoria Road, London N22 7XG			
Subject : Existing Roof Plan			
Scale : 1:50 @A3		Date : 15/04/2023	
Format : .VWX		Rev. Date :	
Units : mm		Drawn By : LZ	
Drawing No. / File Name :		Phase :	
VR 004		0	

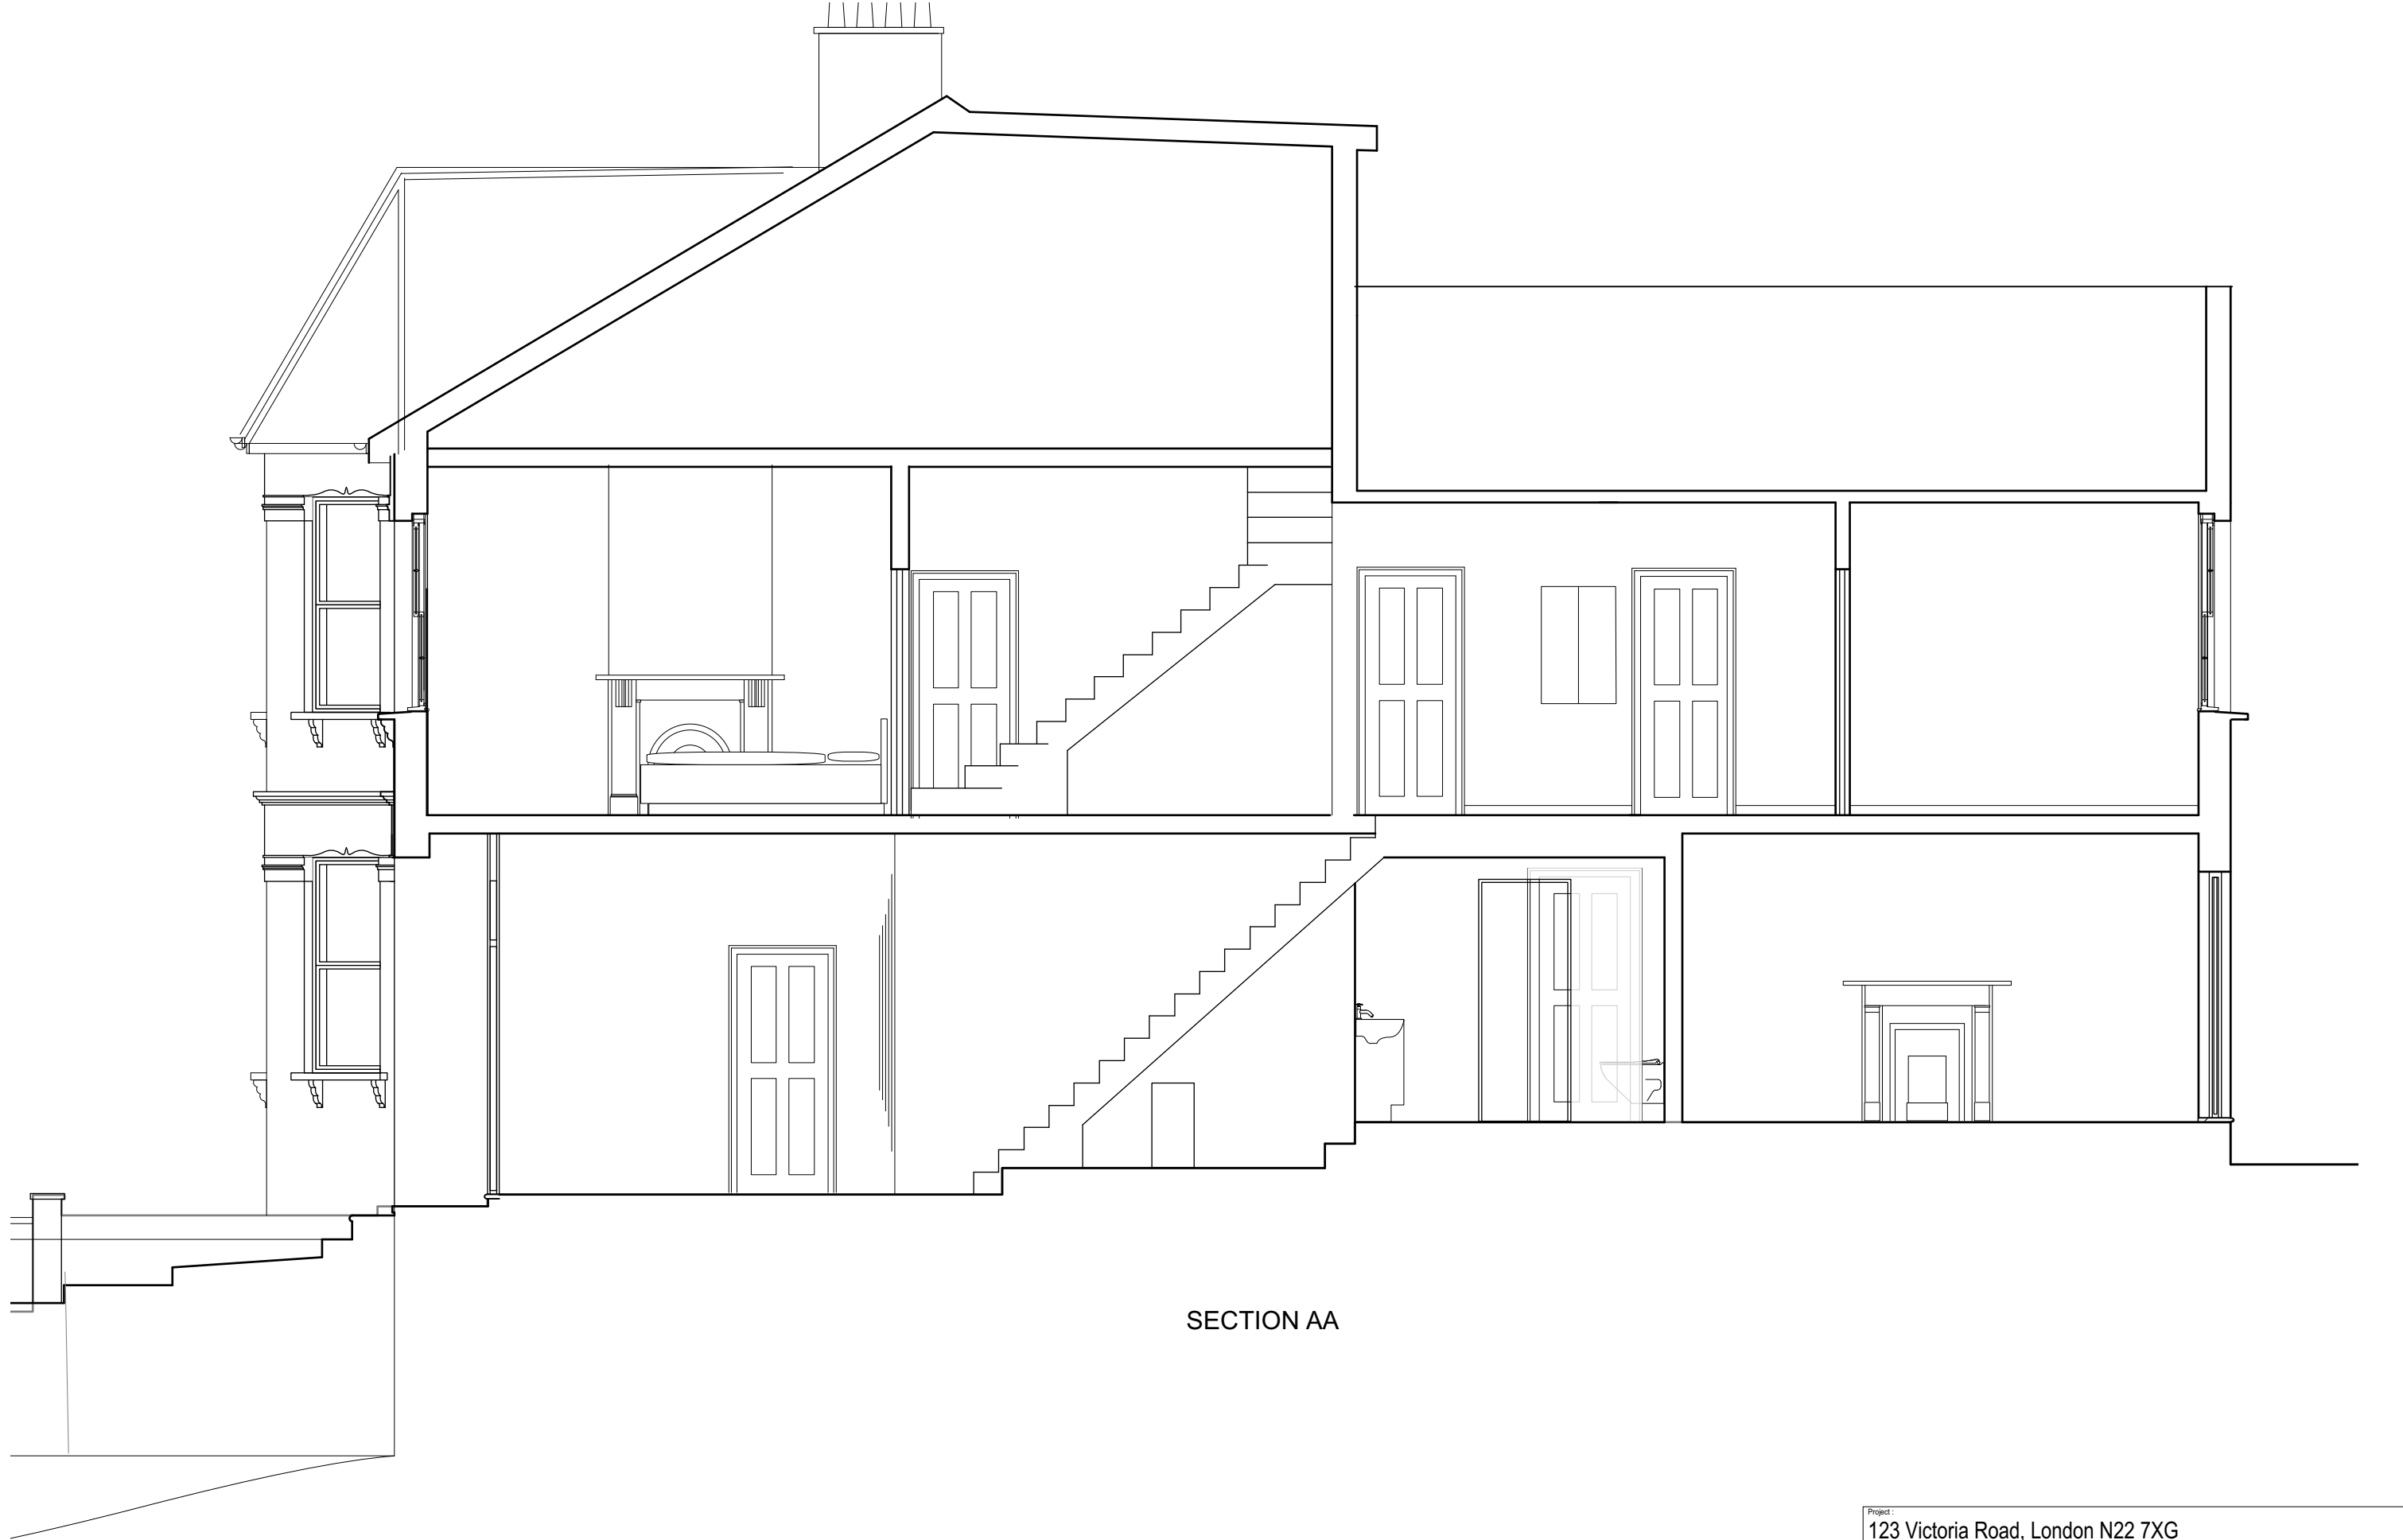

SECTION AA

 

Project : 123 Victoria Road, London N22 7XG			
	Subject : Existing Section AA		
	Scale : 1:50 @A3	Date : 15/04/2023	
	Format : .VWX	Rev. Date :	
	Units : mm	Drawn By : LZ	
Drawing No. / File Name : VR 005		Phase : 0	

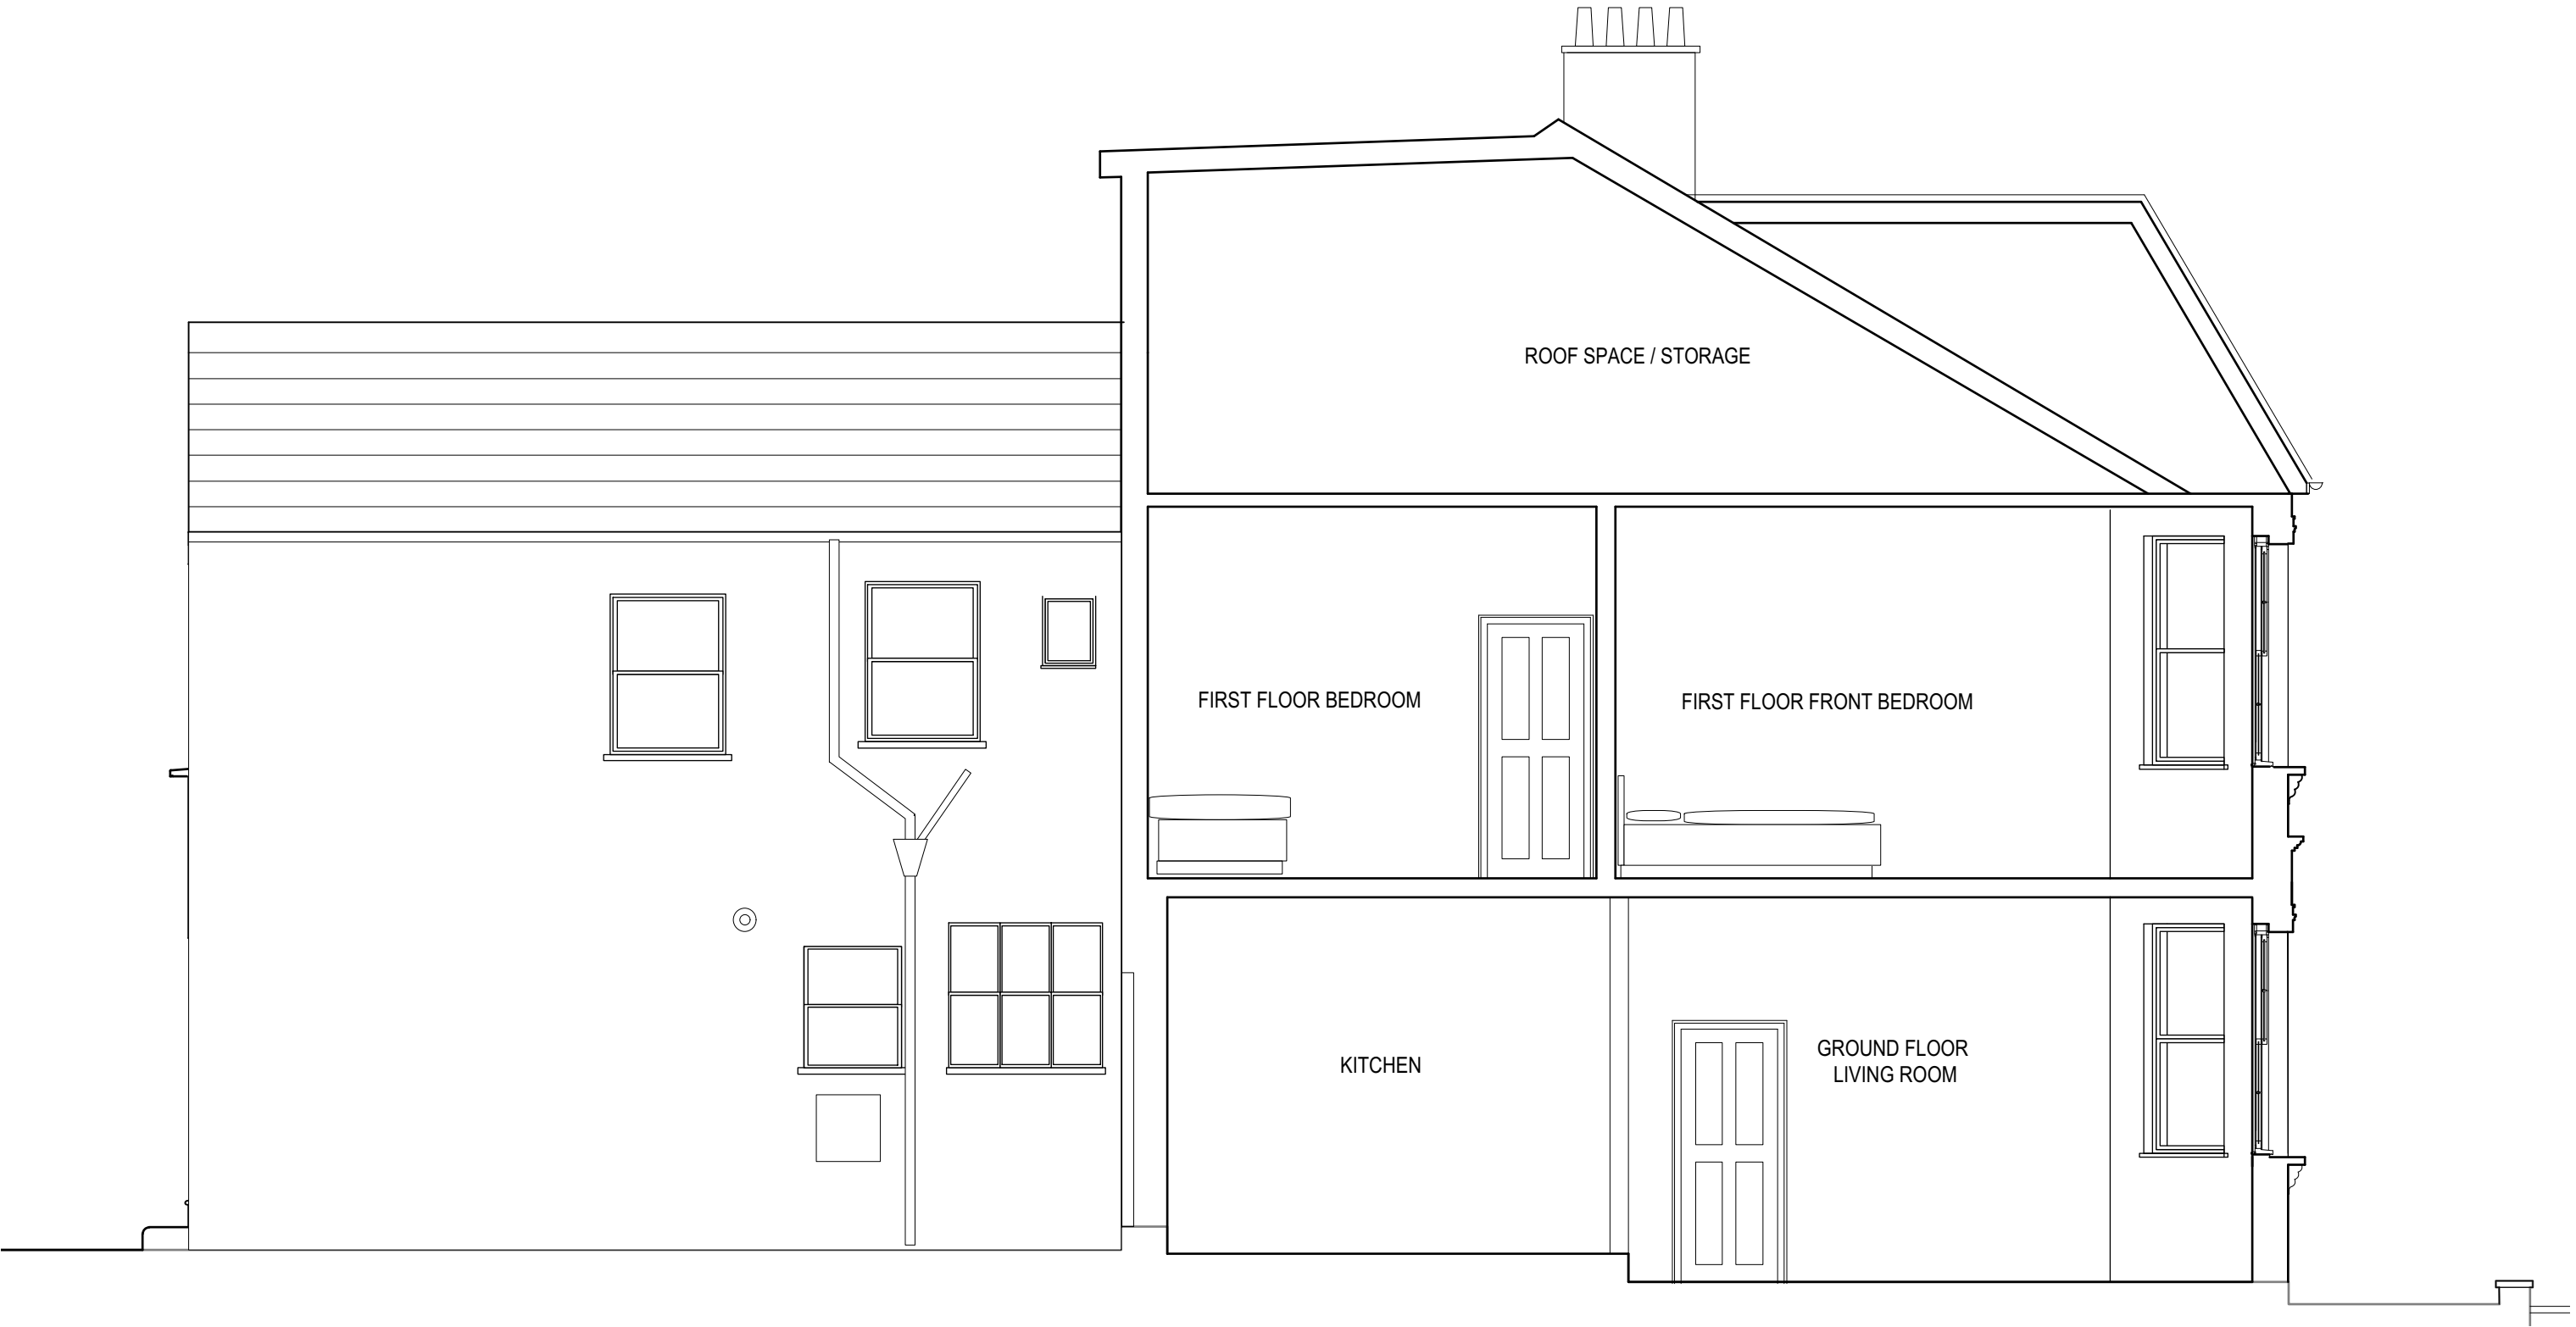

SECTION BB

Project : 123 Victoria Road, London N22 7XG			
	Subject : Existing Section BB		
	Scale : 1:50 @A3	Date : 15/04/2023	
	Format : .VWX	Rev. Date :	
	Units : mm	Drawn By : LZ	
Drawing No. / File Name : VR 006		Phase : 0	

Garden beyond




Section CC through rear extension

Project : 123 Victoria Road, London N22 7XG			
	Subject : Existing Section CC		
	Scale : 1:50 @A3	Date : 15/04/2023	
	Format : .VWX	Rev. Date :	
	Units : mm	Drawn By : LZ	
Drawing No. / File Name : VR 007		Phase : 0	



NOTE


STREET NUMBERS NOT
CONSECUTIVE

 

Project : 123 Victoria Road, London N22 7XG			
	Subject : Existing Front Elevation		
	Scale : 1:50 @A3	Date : 15/04/2023	
	Format : .VWX	Rev. Date :	
	Units : mm	Drawn By : LZ	
	Drawing No. / File Name : VR 008	Phase : 0	

NOTE

STREET NUMBERS NOT
CONSECUTIVE

 

Project : 123 Victoria Road, London N22 7XG			
	Subject: Existing Rear Elevation		
		Scale : 1:50 @A3	Date : 15/04/2023
		Format : .VWX	Rev. Date :
		Units : mm	Drawn By : LZ
	Drawing No. / File Name : VR 009		Phase : 0