


KEY:

- New walls
- Existing Walls
- Demolitions
- Proposed new foul drainage

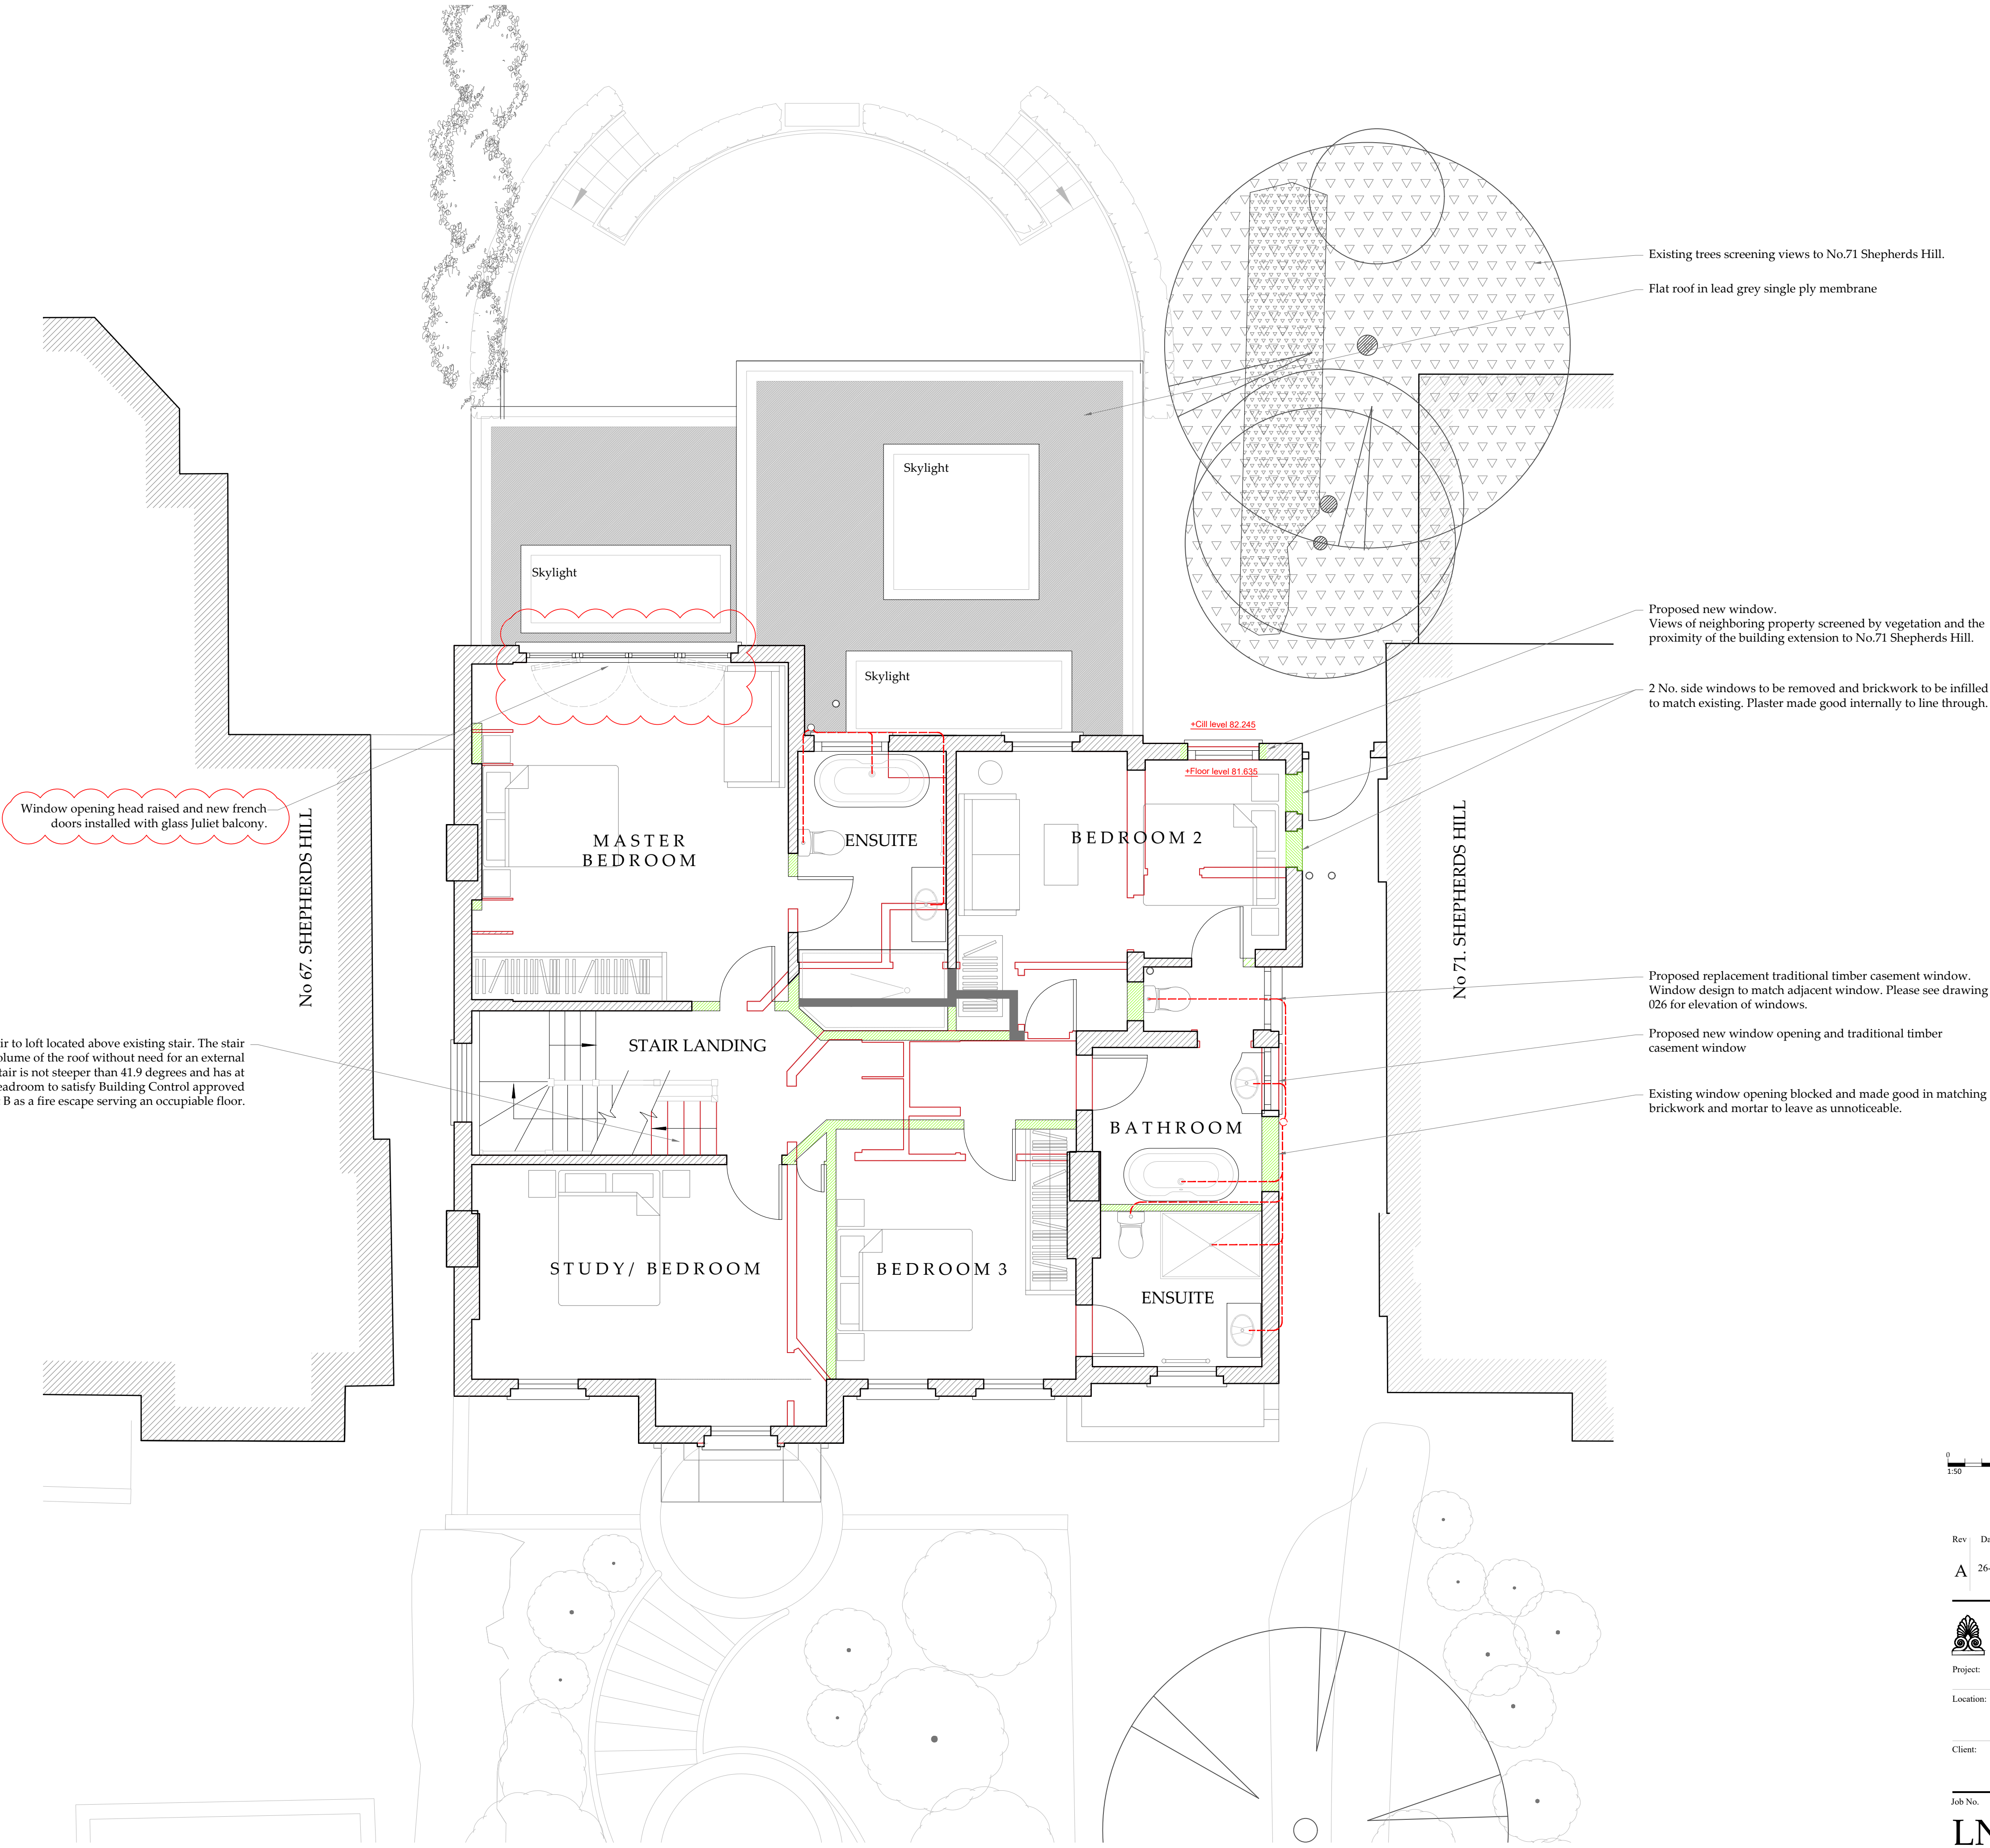

Proposed First Floor Plan

Rev	Date	By	Notes
A	26-10-23	IE	Master bedroom window opening raised in height and french doors added with juliet balcony

	Project:	Roof and Rear Extension	First Floor, 19 Wellington Square, Hastings East Sussex, TN34 1PB T +44 (0)7940 504326 E ie@iainexley.co.uk
	Location:	69 SHEPHERDS HILL LONDON, N6 5RE	Scale@A1: 1:50 Scale@A3: 1:100
Client:	Mr & Mrs Fairweather	Status: PLANNING	Date: Sept '21
		Drawn: IE	Checked: IE