

WHYMARK AVENUE

York House

HIGH ROAD

10 High Road

8 High Road

4 - 6 High Road

No.10 Holiday Lets

Existing First floor
Amenity Deck

Existing Flat
Plot 05s
1P Studio
31.00m²



Existing Flat
Plot 05
1B / 1P
40.51m²

17

17 - 31 Westbury Avenue

31

First Floor Plan
Scale 1:100 @ A1

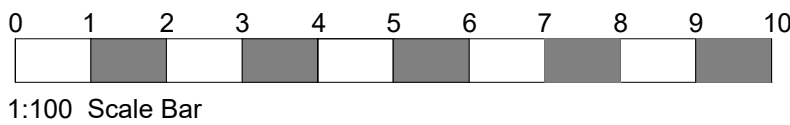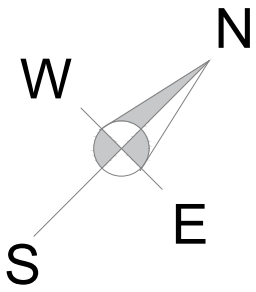

P6	08.11.23	Red and blue lines updated	RB
P5	03.11.23	Notation updated	RB
P4	09.10.23	Second submission	RB
P3	03.10.23	Drawing presentation updated	RB
P2	21.08.23	Presentation updated	RB
P1	19.08.23	PRELIMINARY ISSUE	RB
No.	Date	Amendment	Initials

Client : Kris Capital Developments Ltd

Project : 12 - 14 High Road, Wood Green

Drawing : First Floor Plan - PD Scheme

Scale : 1:100 @ A1

Date : Aug 2023

Status : PD App

Dwg No : 2307-PL-601

Rev : P6

R B Design (Essex) Ltd

Architectural Design Associates

© THIS DRAWING IS THE COPYRIGHT OF RB DESIGN ESSEX LTD. It shall not be in any way used or reproduced without their prior written consent. All dimensions are to be checked on site or in the workshop prior to commencing any work. Work only to figured dimensions. Any discrepancies are to be reported immediately to RB DESIGN ESSEX LTD.