

WHYMARK AVENUE

York House

HIGH ROAD

10 High Road

8 High Road


4 - 6 High Road

17

17 - 31 Westbury Avenue

31

Fourth Floor Plan
Scale 1:100 @ A1

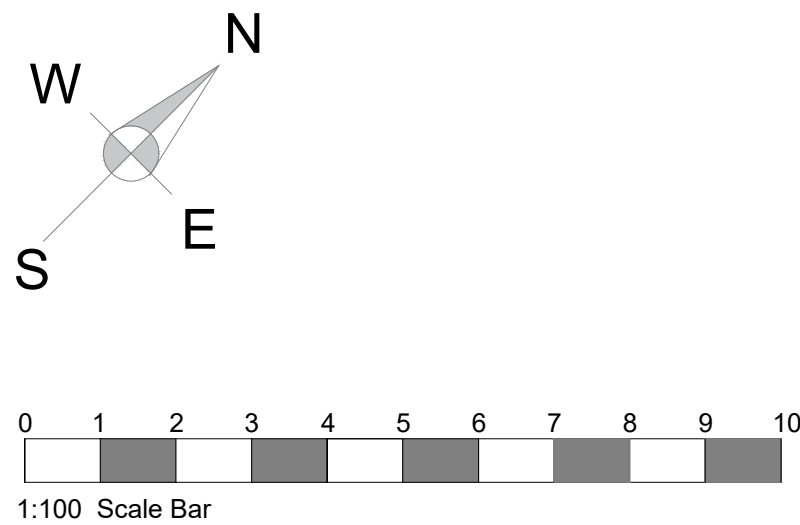

P8	08.11.23	Red and blue lines updated	RB
P7	03.11.23	Notation updated	RB
P6	09.10.23	Second submission	RB
P5	03.10.23	Flat layouts updated	RB
P4	24.08.23	Enclosure to form corridor added	RB
P3	23.08.23	AOV added,	RB
P2	21.08.23	Presentation updated	RB
P1	19.08.23	PRELIMINARY ISSUE	RB
No.	Date	Amendment	Initials

Client : Kris Capital Developments Ltd

Project : 12 - 14 High Road, Wood Green

Drawing : Fourth Floor Plan - PD Scheme

Scale : 1:100 @ A1

Date : Aug 2023

Status : PD App

Dwg No : 2307-PL-604

Rev : P8

R B

Design (Essex) Ltd

A rchitectural
D esign
A ssociates

© THIS DRAWING IS THE COPYRIGHT OF RB DESIGN ESSEX LTD. It shall not be in any way used or reproduced without their prior written consent. All dimensions are to be checked on site or in the workshop prior to commencing any work. Work only to figured dimensions. Any discrepancies are to be reported immediately to RB DESIGN ESSEX LTD.