




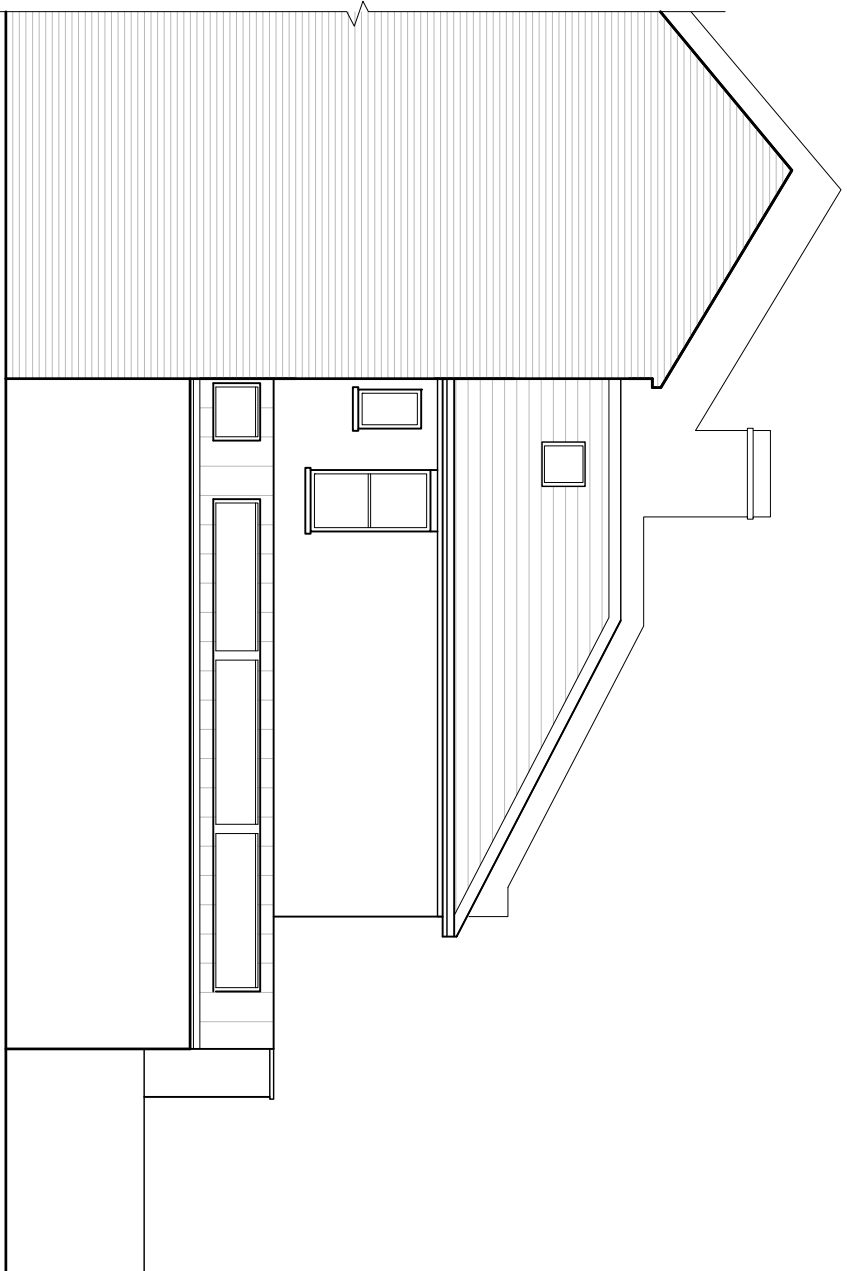


1 EXISTING SIDE ELEVATION - 1
1 : 100 @ A3
PL151

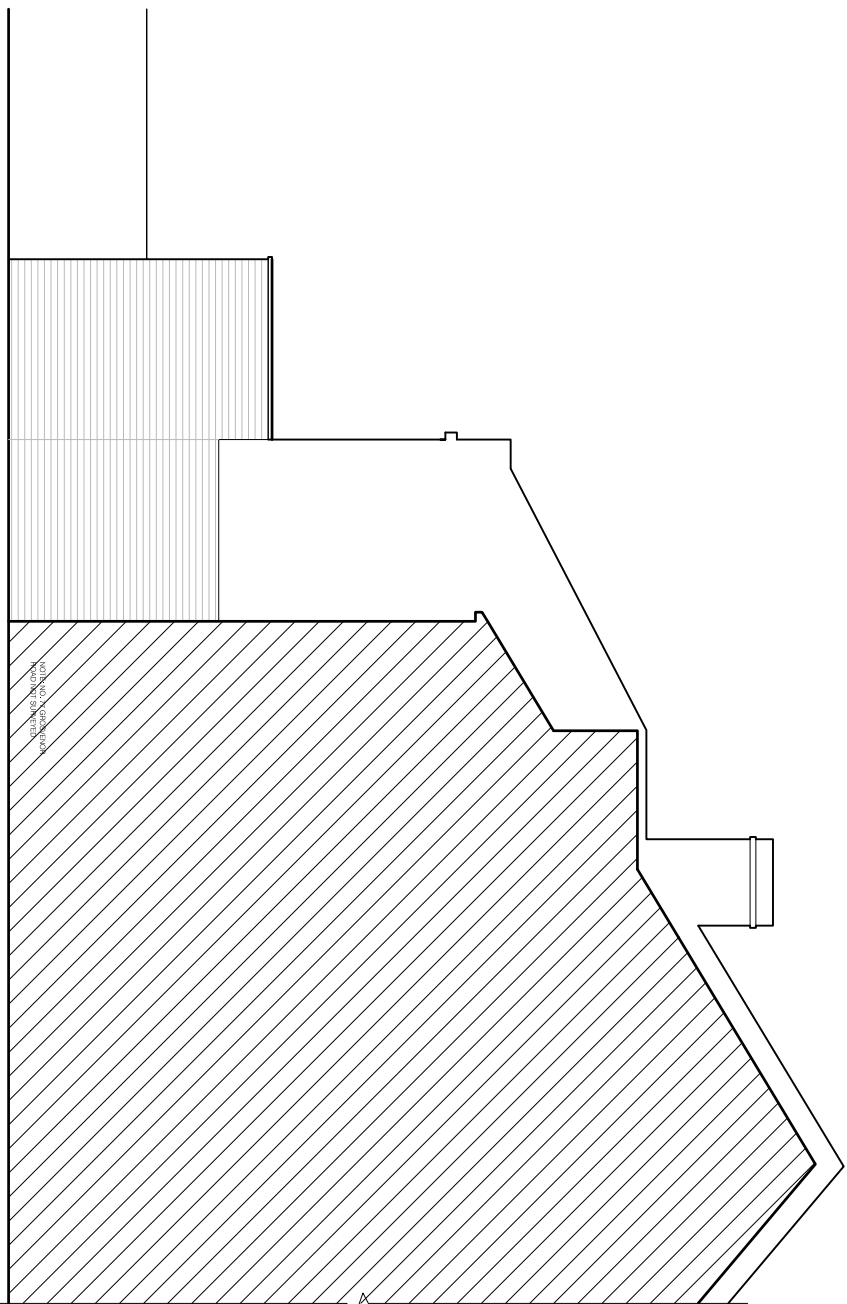

2 EXISTING SIDE ELEVATION - 2
PL-151 1 : 100 @ A3

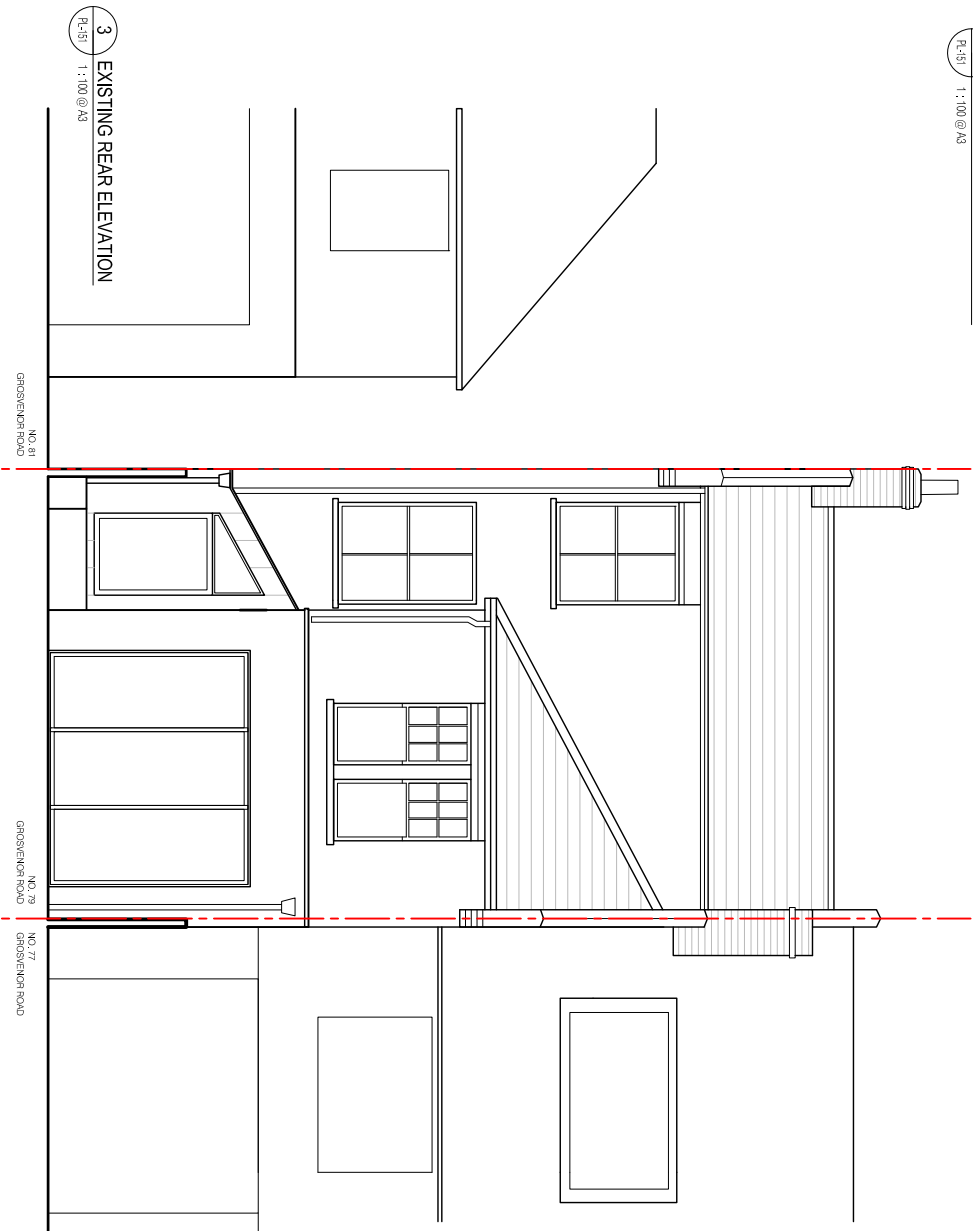

3 EXISTING REAR ELEVATION
1 : 100 @ A3

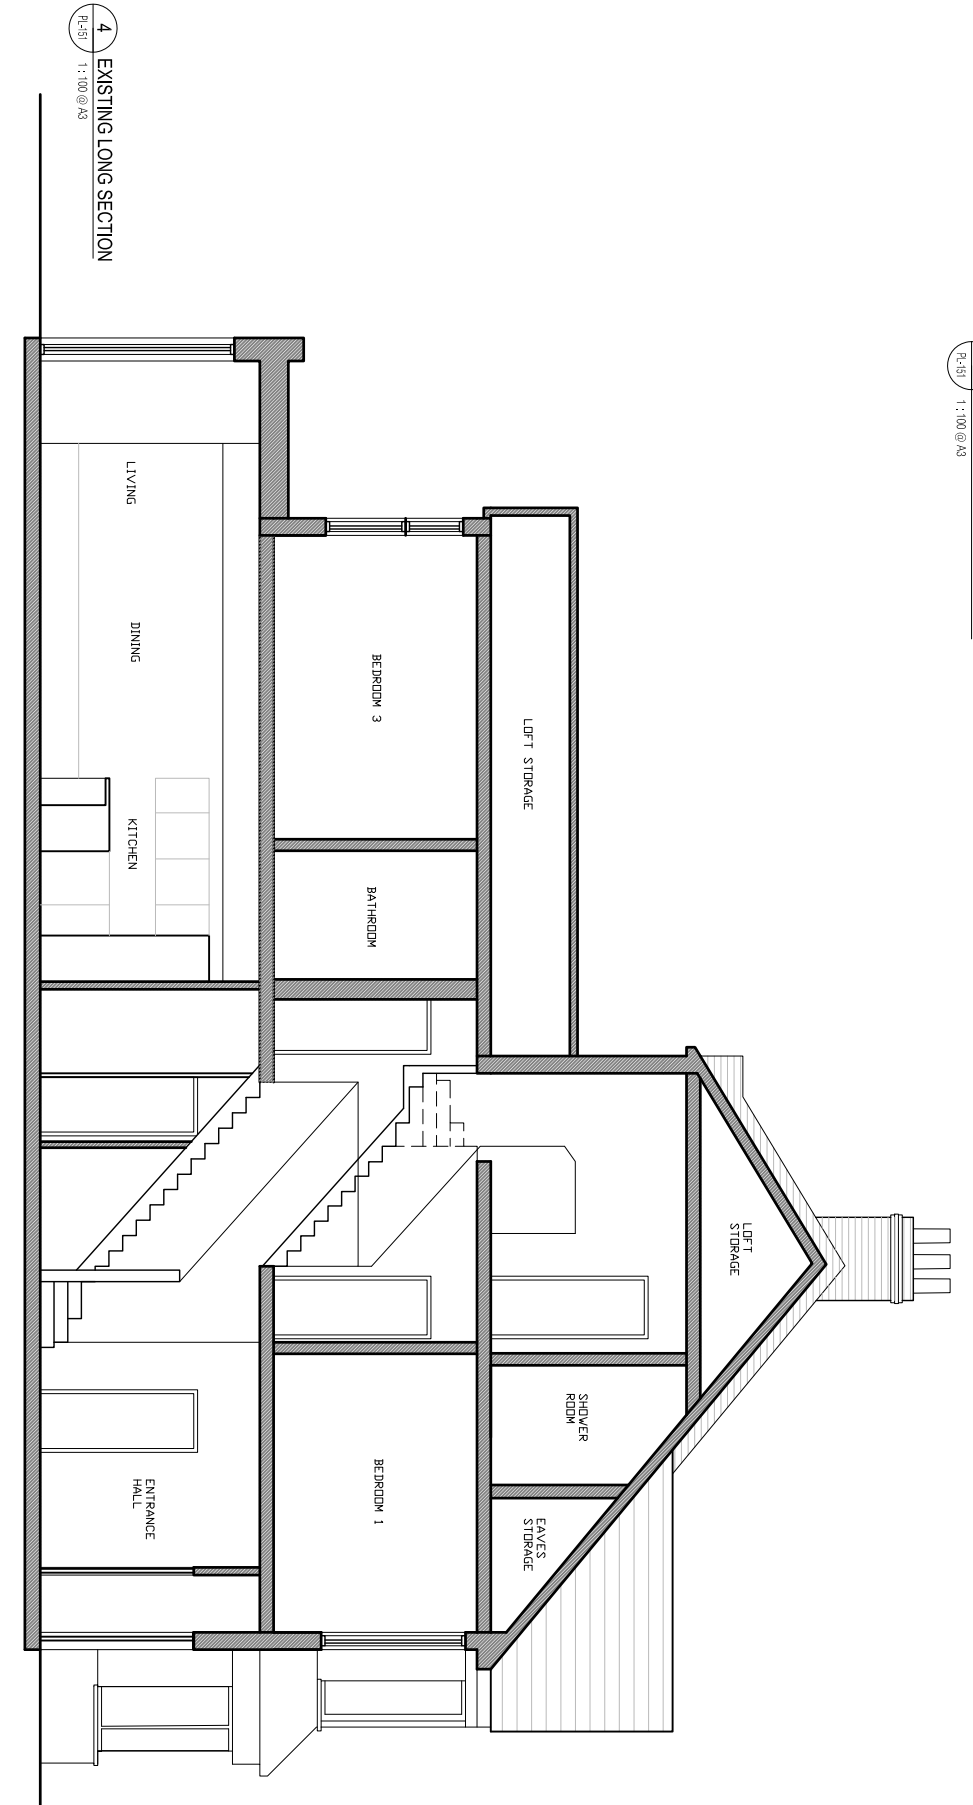

4 EXISTING LONG SECTION
PL-51 1:100 @ A3

THIS DRAWING IS PREPARED SOLELY FOR DESIGN AND PLANNING SUBMISSION PURPOSES. IT IS NOT INTENDED OR SUITABLE FOR EITHER BUILDING REGULATIONS OR CONSTRUCTION PURPOSES AND SHOULD NOT BE USED FOR SUCH.

KEY PLAN

NOTES

REV	DATE	DESCRIPTION
-----	------	-------------

DRN CH

DRAWING TITLE

**EXISTING SIDE AND REAR ELEVATIONS
EXISTING LONG SECTION**

gba
GEORGE
BEEDLE
ARCHITECTS

SCALE 1:100

SCALE 1:100

CLIENT

PRELIMINARY

PROJECT

DRAWING NO

79 GROSVENOR ROAD

1099-P L-151

LONDON, N10 2DU

