


1 EXISTING FRONT ELEVATION
1 : 50 @ A1

- EXISTING MATERIALS KEY
- 1. Terracotta roof tiles
 - 2. Red brick
 - 3. White painted timber window & cills
 - 4. Black UPVC gutters & downpipes
 - 5. Coping stone
 - 6. Painted timber doors
 - 7. Ridge tile
 - 8. White painted render
 - 9. White painted fascia

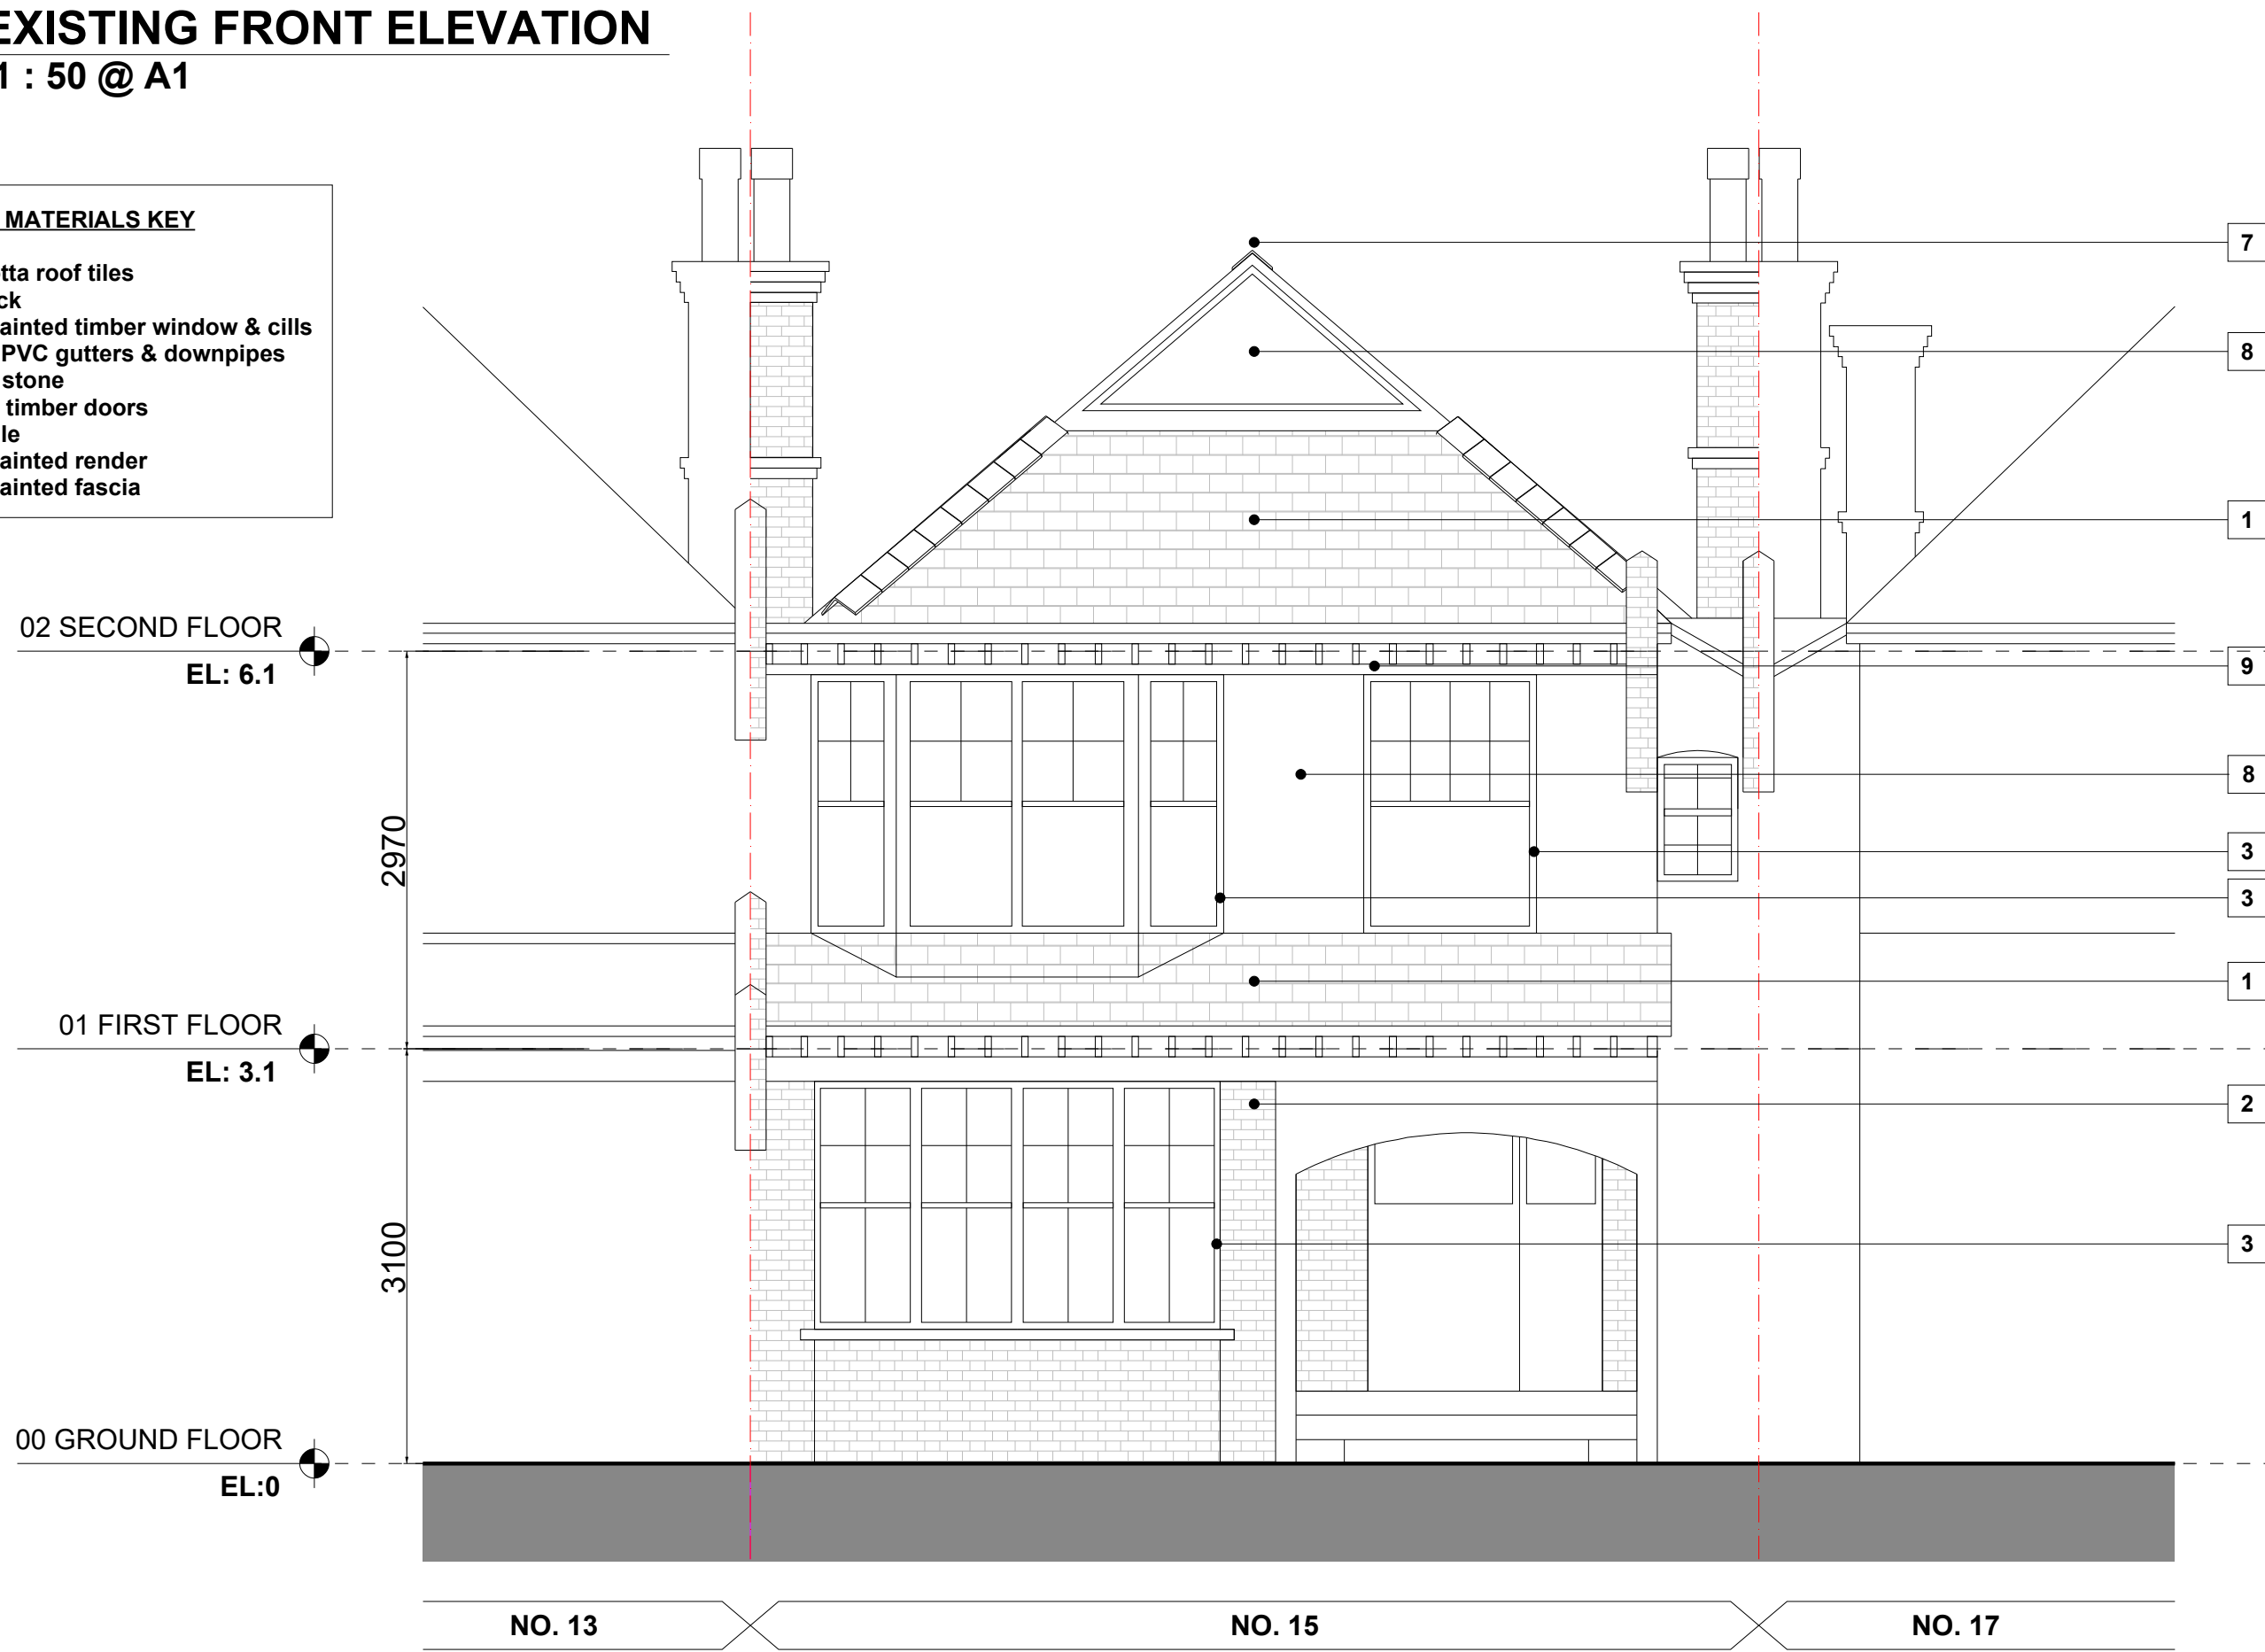


2 EXISTING REAR ELEVATION
1 : 50 @ A1



3 PROPOSED FRONT ELEVATION
1 : 50 @ A1

- PROPOSED MATERIALS KEY
- 1. Terracotta roof tiles
 - 2. Red brick
 - 3. White painted timber window & cills
 - 4. Black UPVC gutters & downpipes
 - 5. Coping stone
 - 6. Painted timber doors
 - 7. Ridge tile
 - 8. White painted render
 - 9. White painted fascia
 - 10. Reclaimed clay roof tiles
 - 11. Red zinc standing seam cladding
 - 12. Rooflight

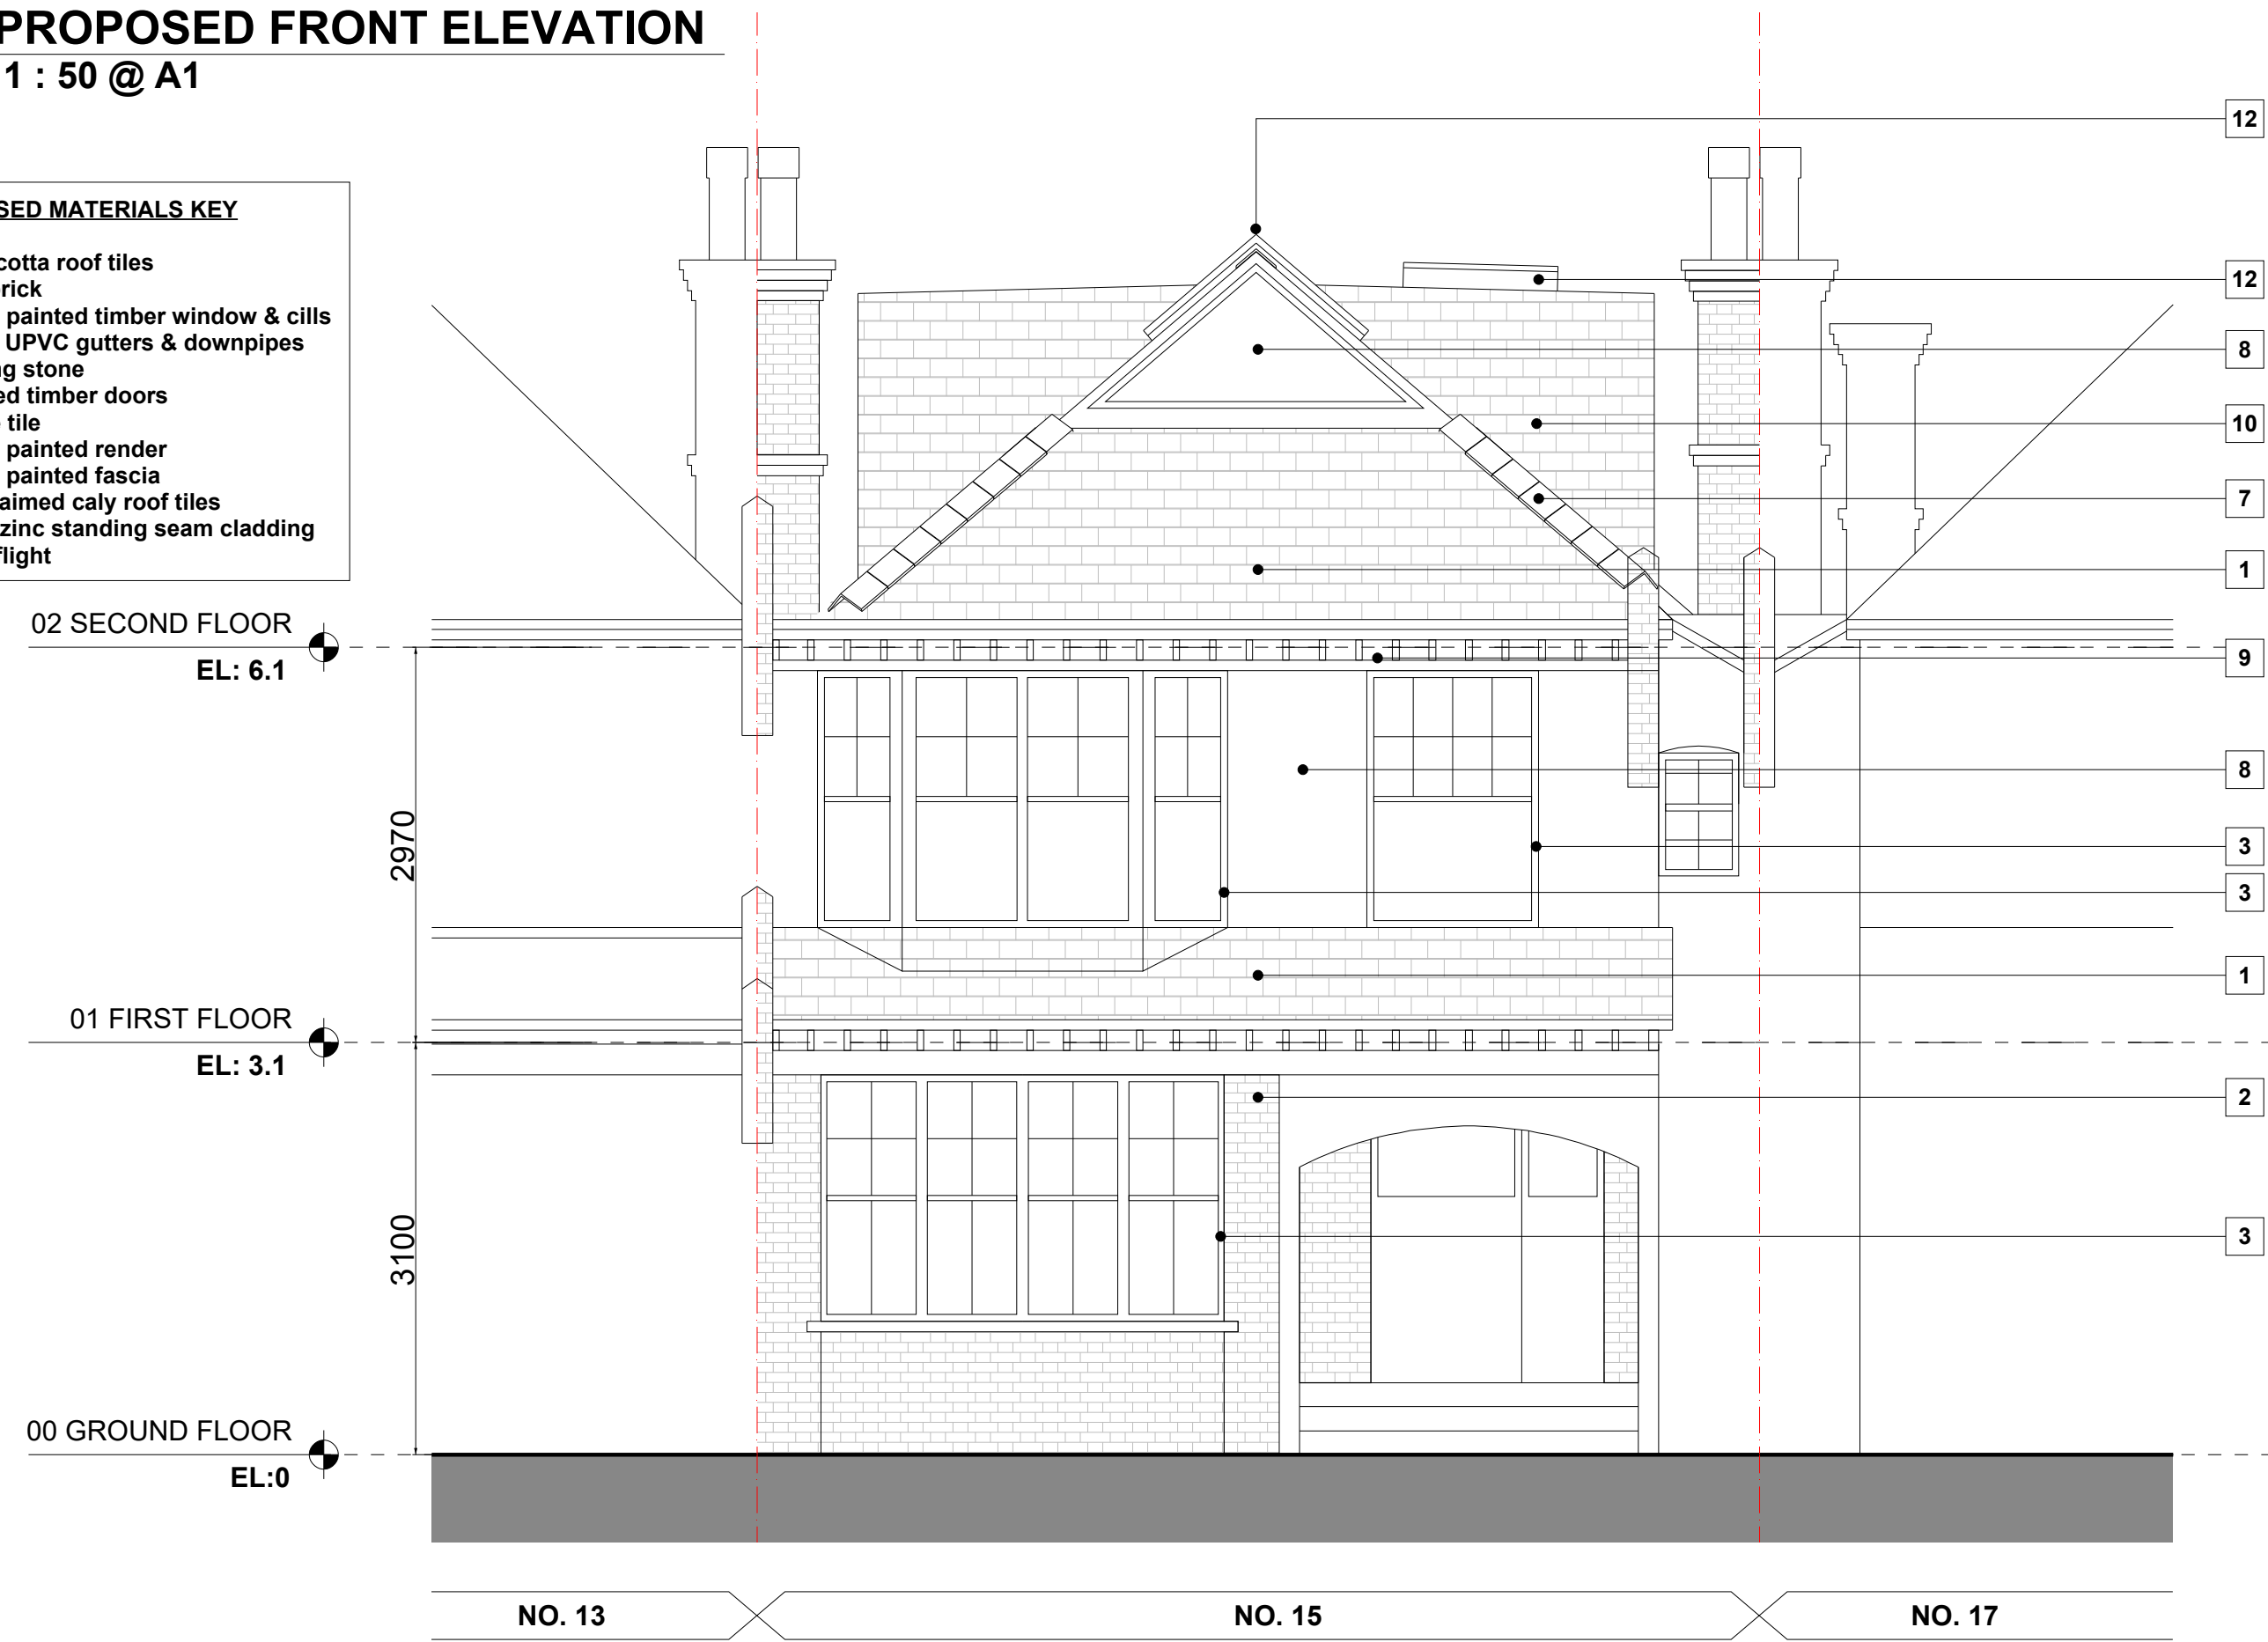


3 PROPOSED REAR ELEVATION
1 : 50 @ A1



LINEWORKS

Drawings Notes:

This drawing is intended for the purpose indicated in the status box only. Scale from this drawing for planning purposes only. All site dimensions shown should be checked on site and discrepancies verified with the architect. This drawing must be read in conjunction with the relevant details and specifications shown.

 

Rev	Date	Note	CHKD
P1	02.11.23	PLANNING	RH

Drawing Status:
PLANNING
Drawing Title:
EXISTING & PROPOSED ELEVATIONS
Client:
MR GUILLAUME RENIER & MS MYLENE RENIER SCHRAM

Drawing Reference:
0823 GA 200
Project No. Drawing Number
Scale @A1: 1 : 50
Drawn By: AK
Checked By: RH
02.11.23
Project Title:
15 WOODBERRY CRESCENT