


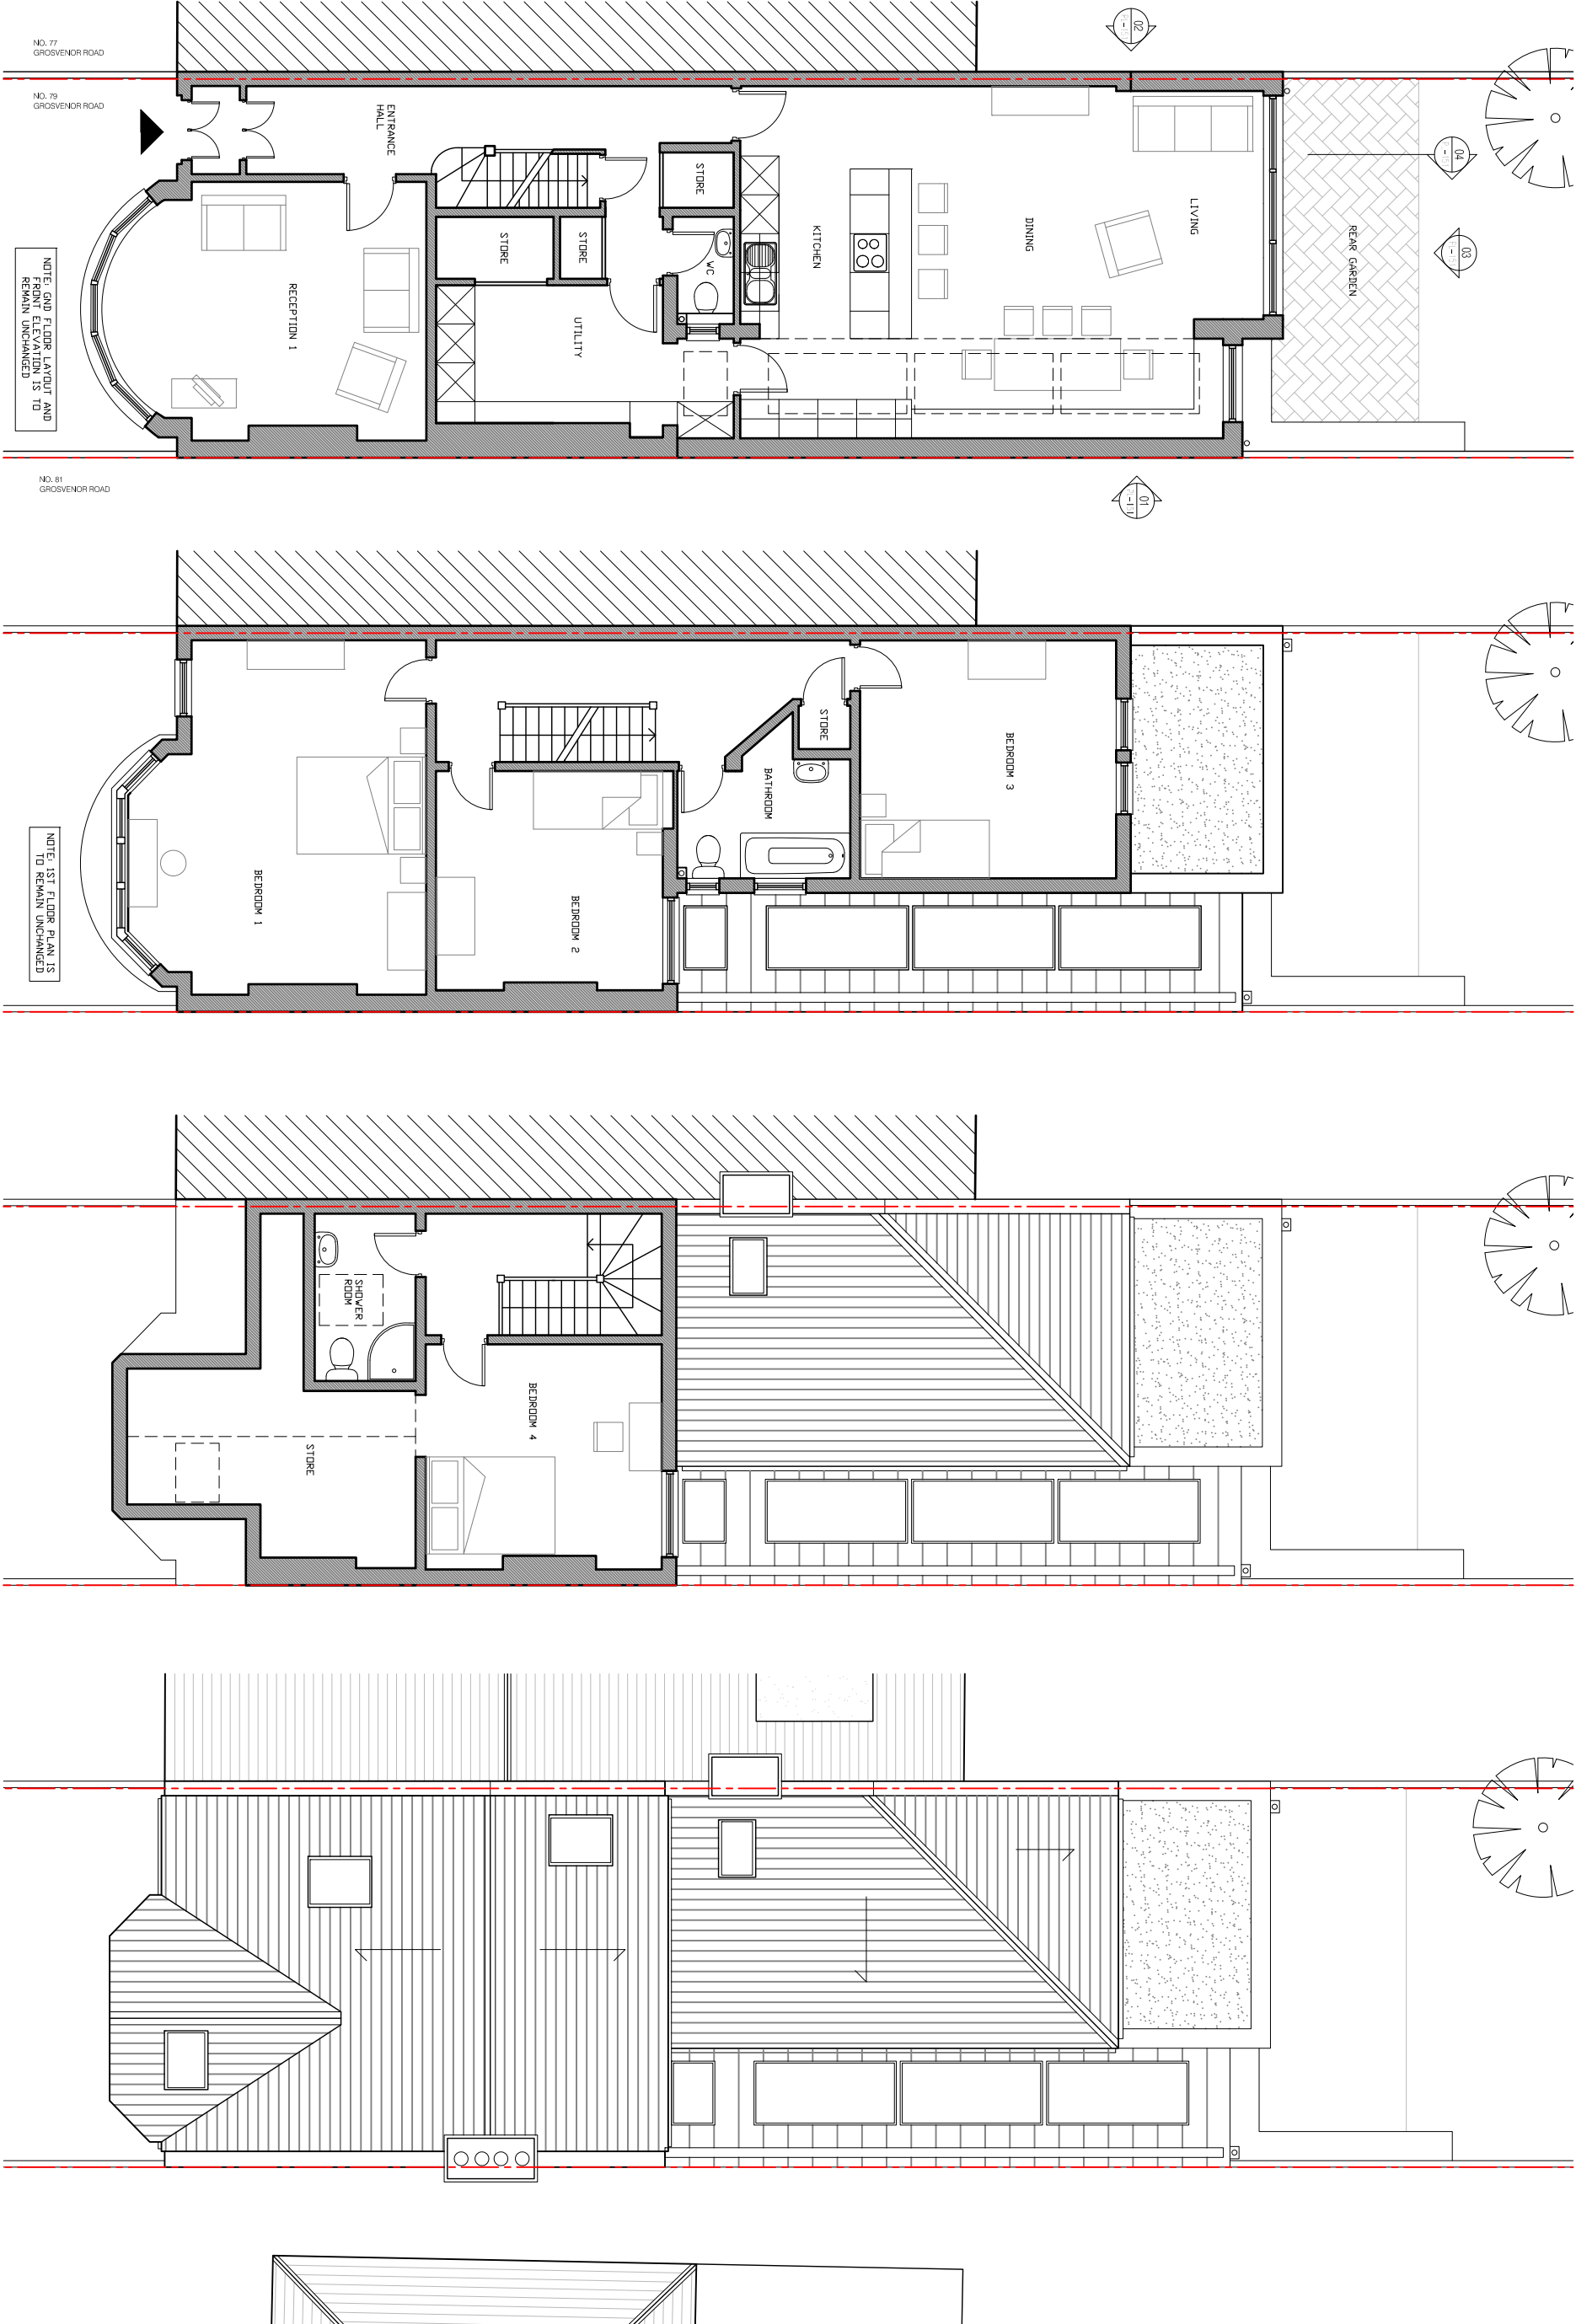

1 EXISTING BASEMENT PLAN
R-100 1:100 @ A3

2 EXISTING GROUND FLOOR PLAN
R-100 1:100 @ A3

3 EXISTING FIRST FLOOR PLAN
R-100 1:100 @ A3

4 EXISTING SECOND FLOOR PLAN
R-100 1:100 @ A3

5 EXISTING ROOF PLAN
R-100 1:100 @ A3

THIS DRAWING IS INTENDED TO BE USED FOR INFORMATION ONLY AND IS NOT A CONTRACT DOCUMENT. IT IS THE RESPONSIBILITY OF THE CLIENT TO ENSURE THAT THE INFORMATION PROVIDED IS ACCURATE AND COMPLETE. THE CLIENT SHOULD CONSULT WITH THE ARCHITECT FOR FURTHER INFORMATION.

BY DATE: 2023/01/14
PROJECT: RESIDENTIAL INFORMATION

DRAWN BY: J.M.
EXISTING BASEMENT, GROUND, FIRST AND
SECOND FLOOR PLAN
EXISTING LOFT PLAN

SCALE: 1:100
STATUS: PRELIMINARY
DRAWN BY: J.M.
1099-PL-101

gba
GEORGE
BEEBLE
ARCHITECTS

CLIENT: AMY AND TOM MORRIS
PROJECT: 79 GROSVENOR ROAD
LONDON, N10 2DU

DATE: 2023/01/14
STATUS: PRELIMINARY
DRAWN BY: J.M.
1099-PL-101

PROJECT: 79 GROSVENOR ROAD
LONDON, N10 2DU