



Proposed Side Elevation
(North)

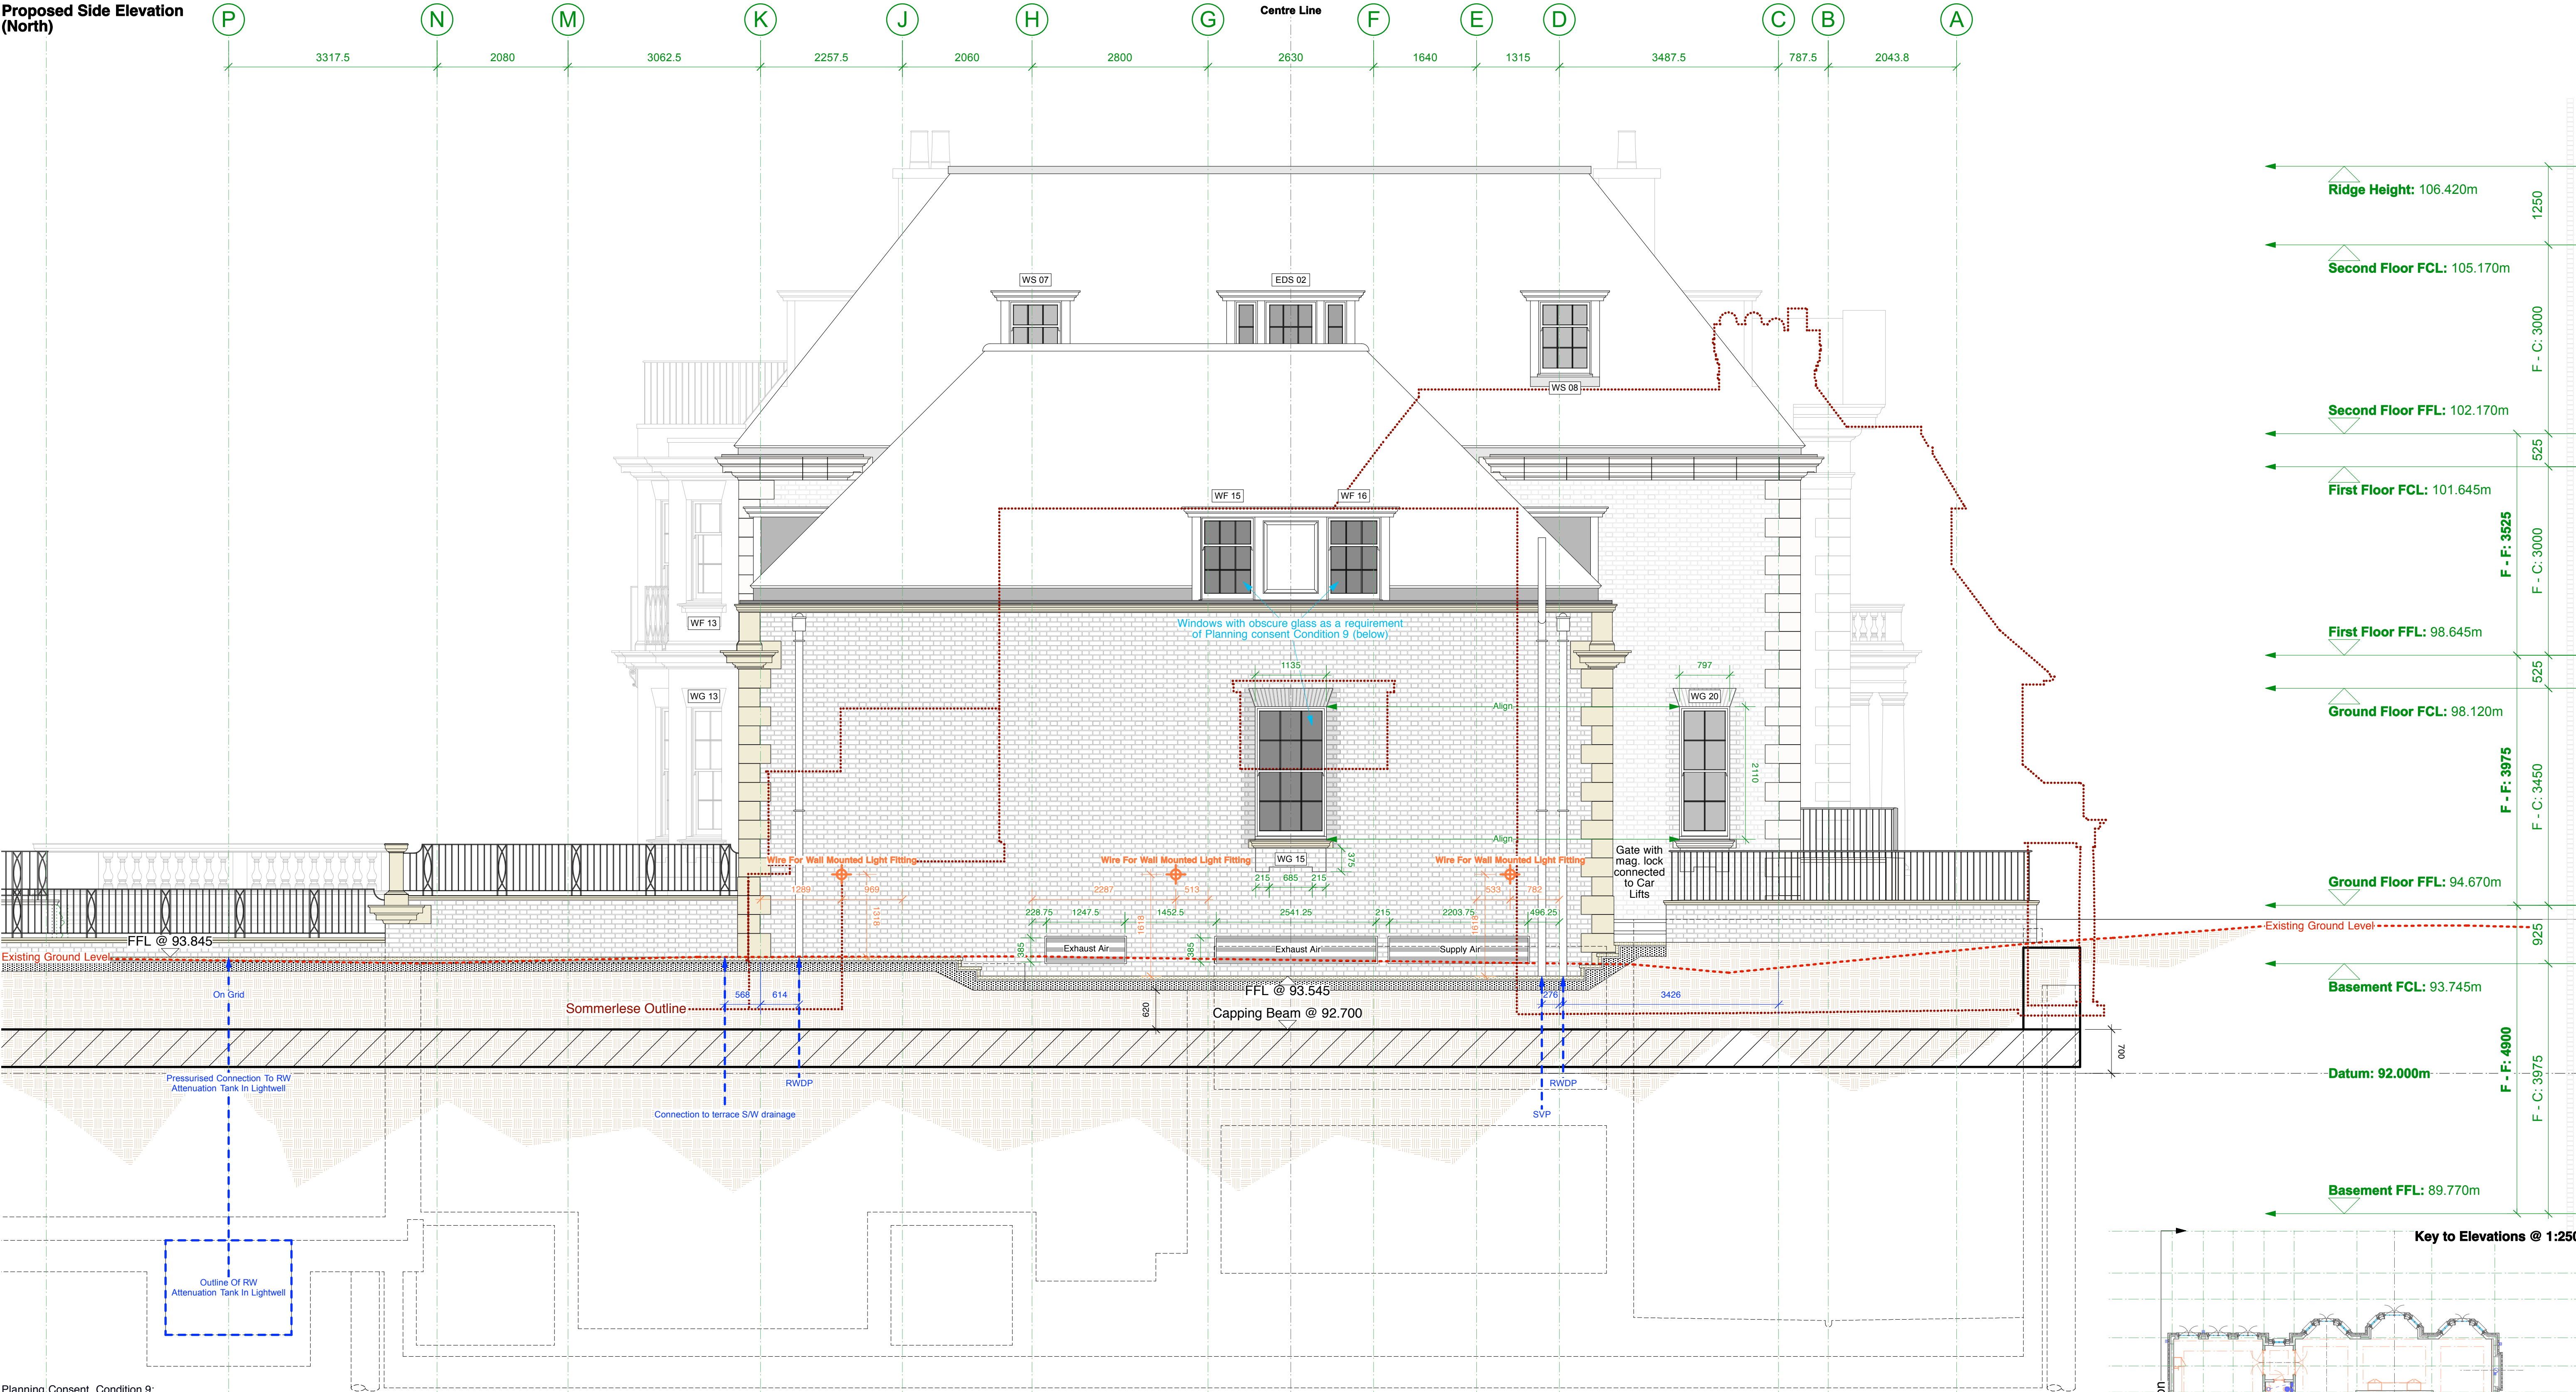

Planning Consent, Condition 9:
Notwithstanding the details shown on drawing 1186 / AP3-C-03a the first floor and dormers windows on the side elevation facing towards Branksome, as well as the ground and first floor windows on the side elevation of the garage wing facing towards Summerlees shall be glazed with obscure glass only and shall be permanently retained as such thereafter unless otherwise agreed in writing by the Local Planning Authority.

Proposed Ground Floor Plan
(Extract)

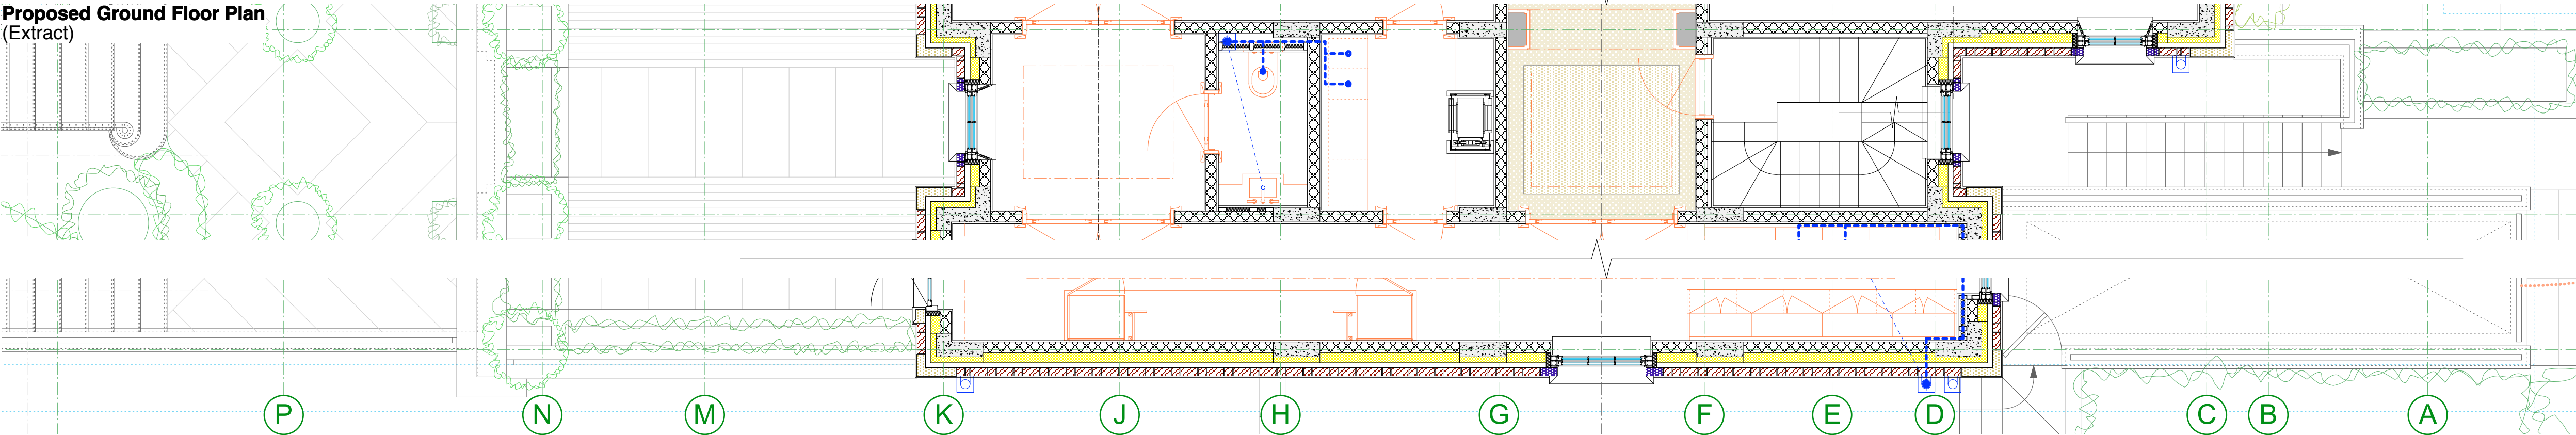

Side (North) Elevation

Tender Issue - Window dimensions added. See notes in **PURPLE**. Drawing issued for costing. 18/05/15 CT **T4**

Tender Issue - See notes in **BLUE**. Drawing issued for costing. 26/06/15 CT **T5**

Tender Issue - Setting out of external electrical items shown in **ORANGE**. Drawing issued for costing. 27/11/15 CT **T6**

Setting out of external electrical items shown in **ORANGE** updated. 18/03/16 CT **T7**

See notes in **PINK**. 01/04/16 CT **T8**

Railings to sunken garden and rear terrace updated. Drawing issued. 04/01/17 CT **T9**

details date by rev

Charlton Brown Architects

Ridgefield, Courtenay Avenue, London N6 4LP.

G.A. Elevation, Side (North) 1186 / WD 202

The Belvedere, 2 Back Lane, Hampstead, London NW3 1HL. Scale 1:50 @ A1(L), 1:100 @ A3(L)
T 020 7794 1234 F 020 7439 5085 E office@charltonbrown.com This drawing is copyright
Please follow the drawings exactly. If you find errors or omissions ask for clarification. Do not proceed without revised instructions. No dimensions to be scaled