




Proposed Rear Elevation

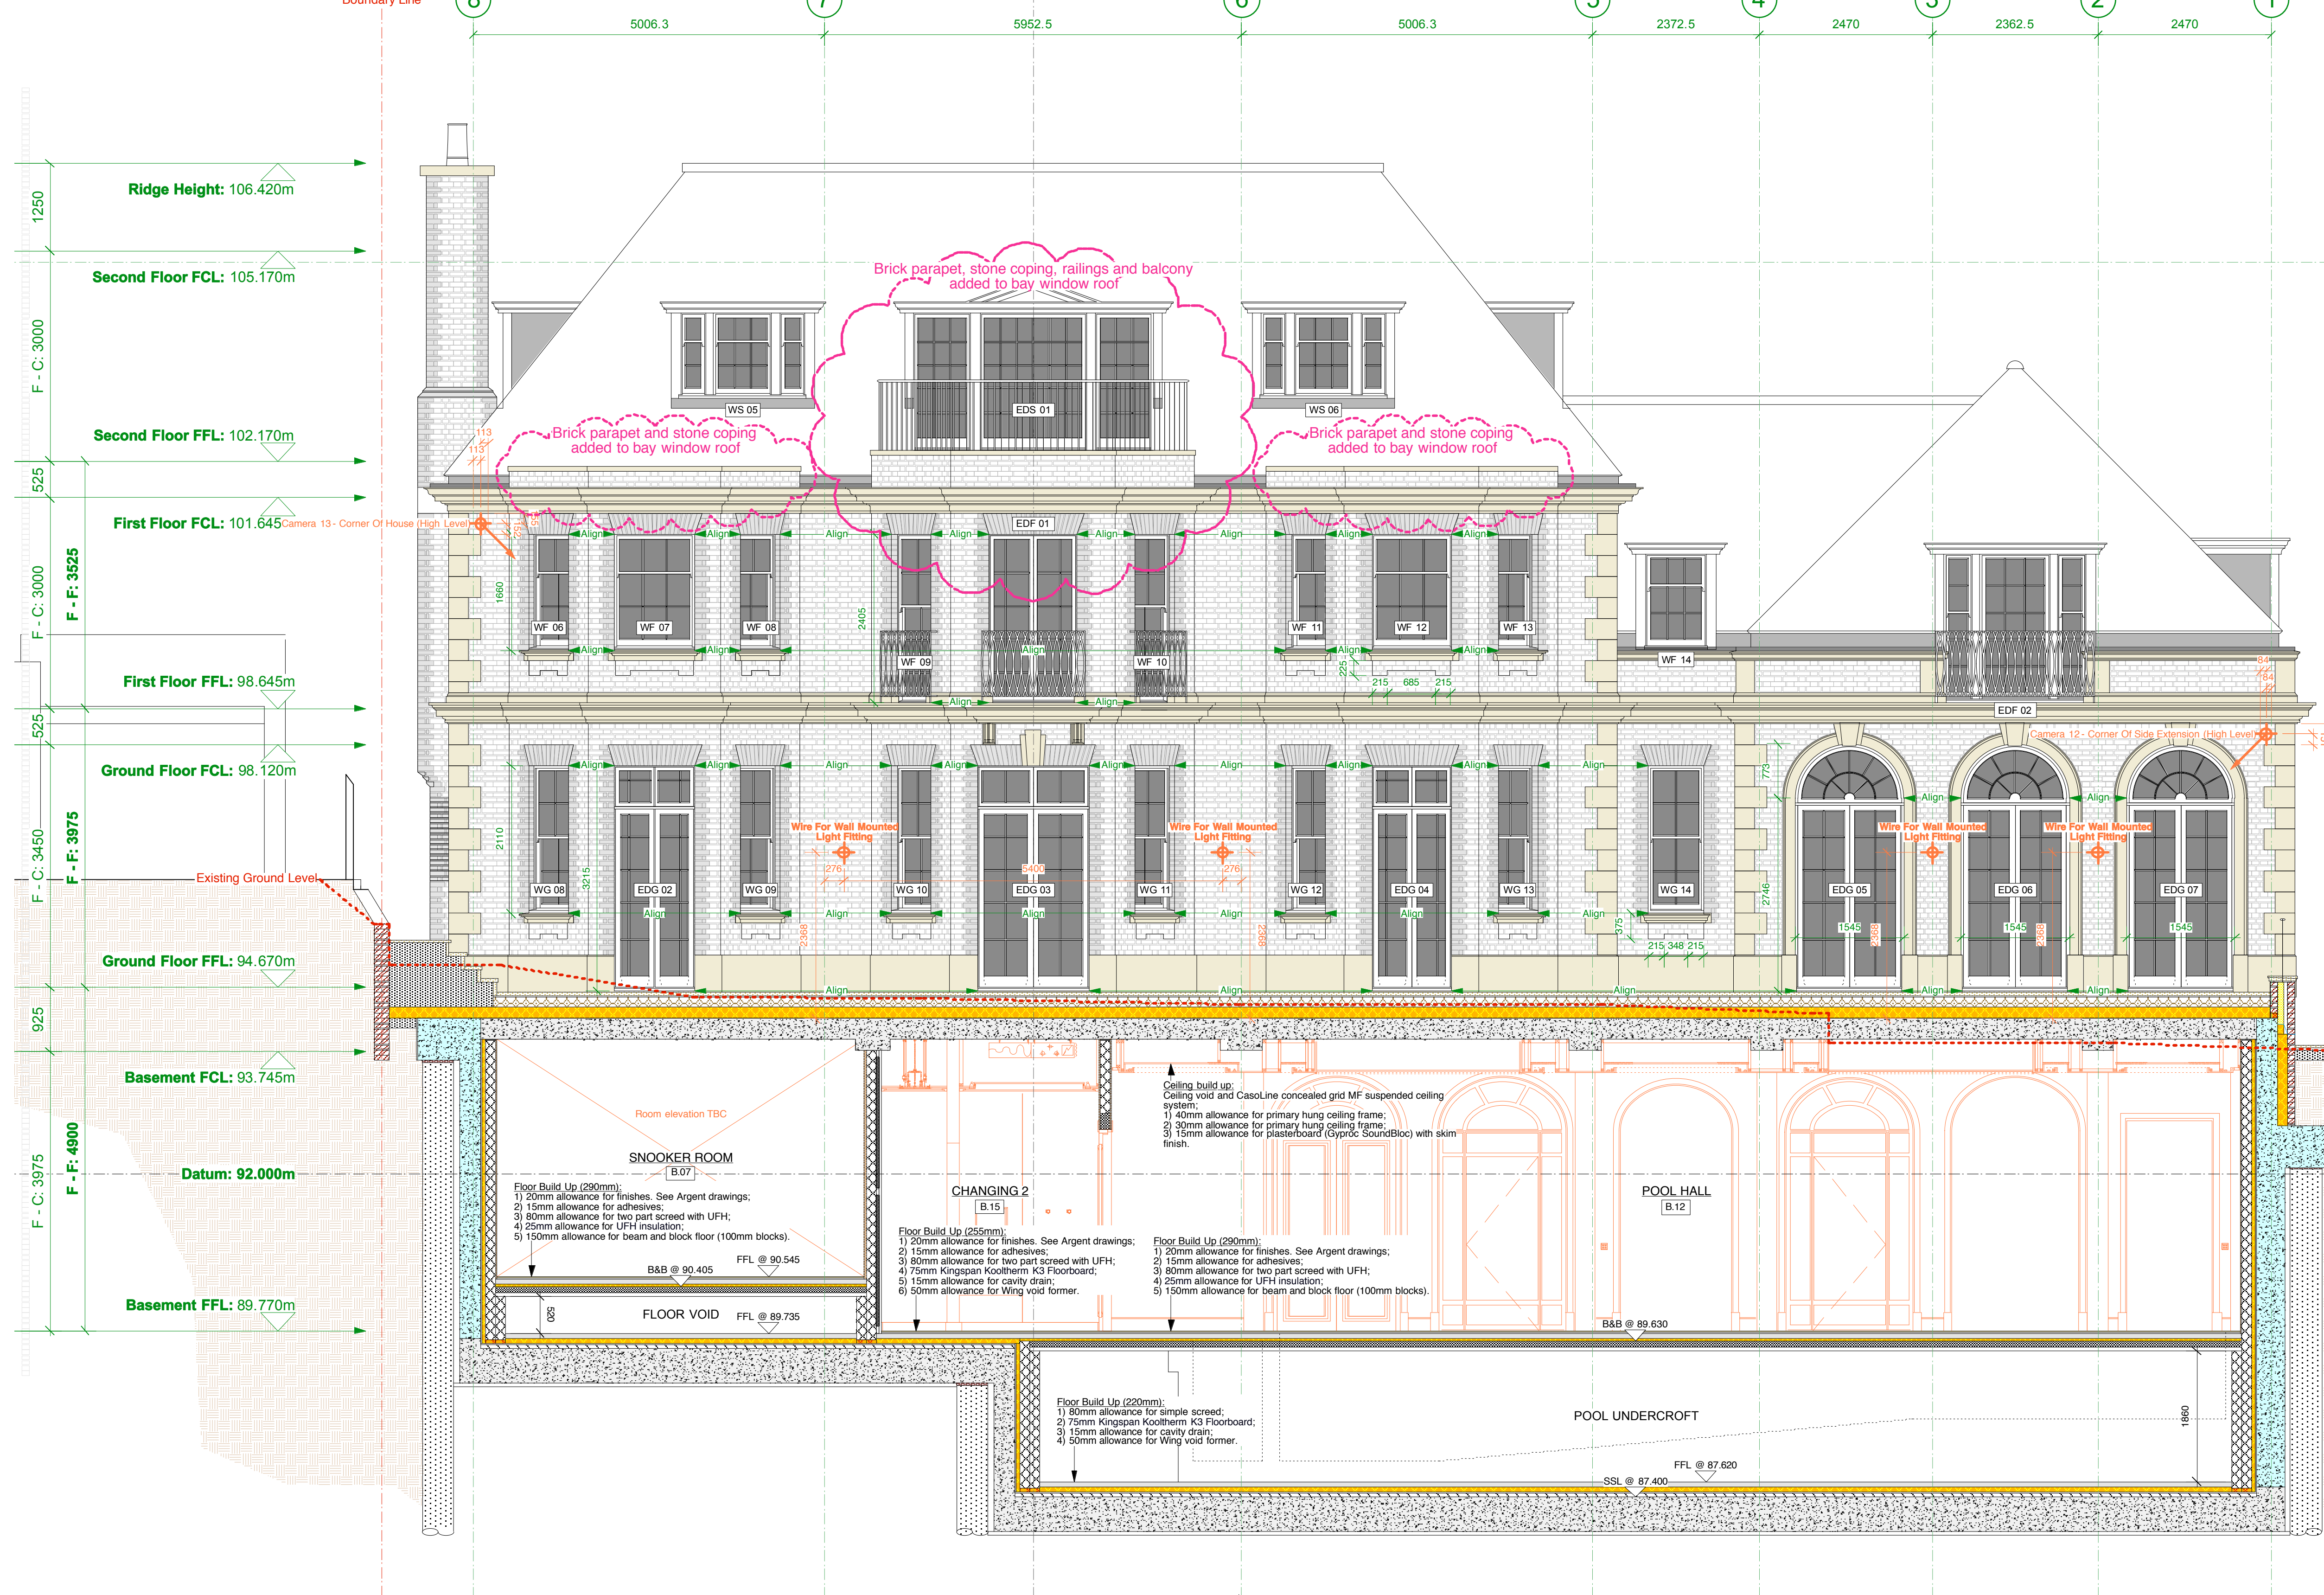

Proposed Ground Floor Plan (Extract)

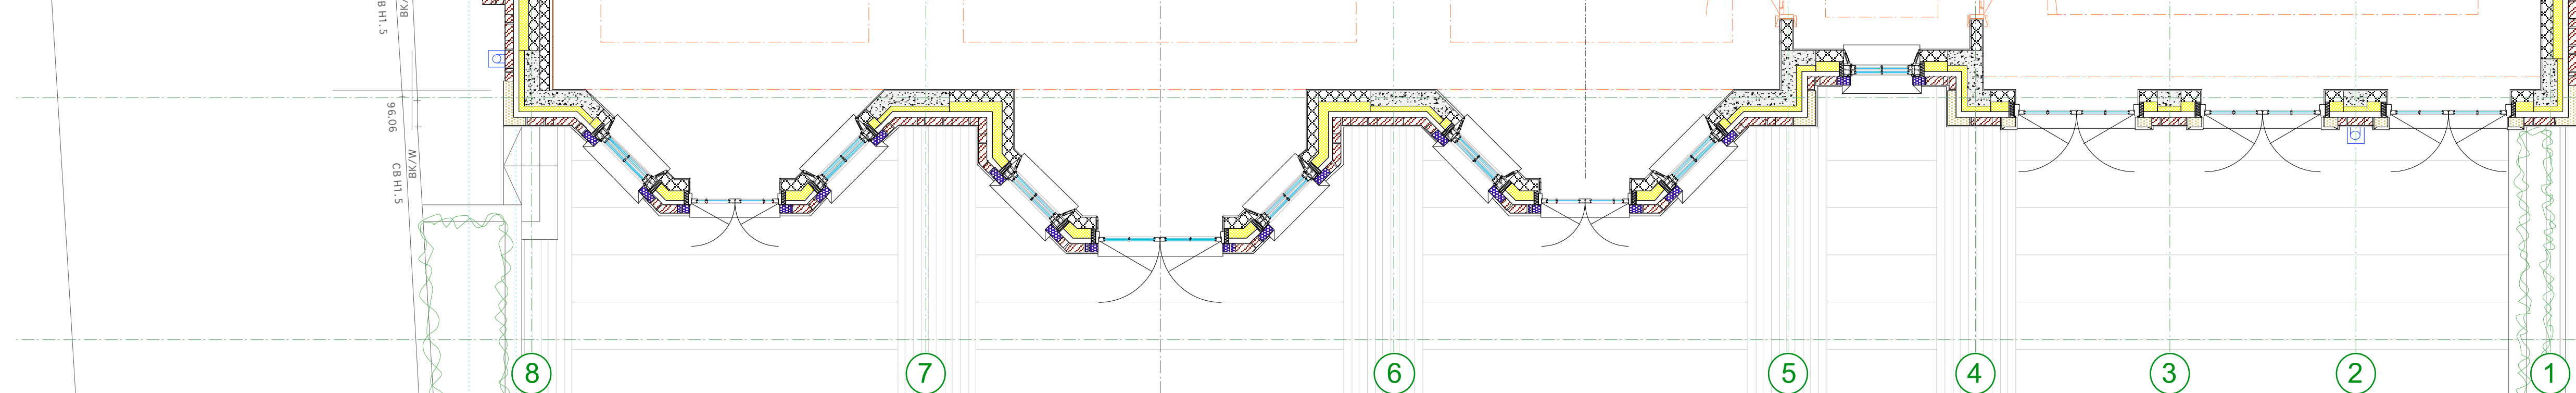

Key to Elevations @ 1:250

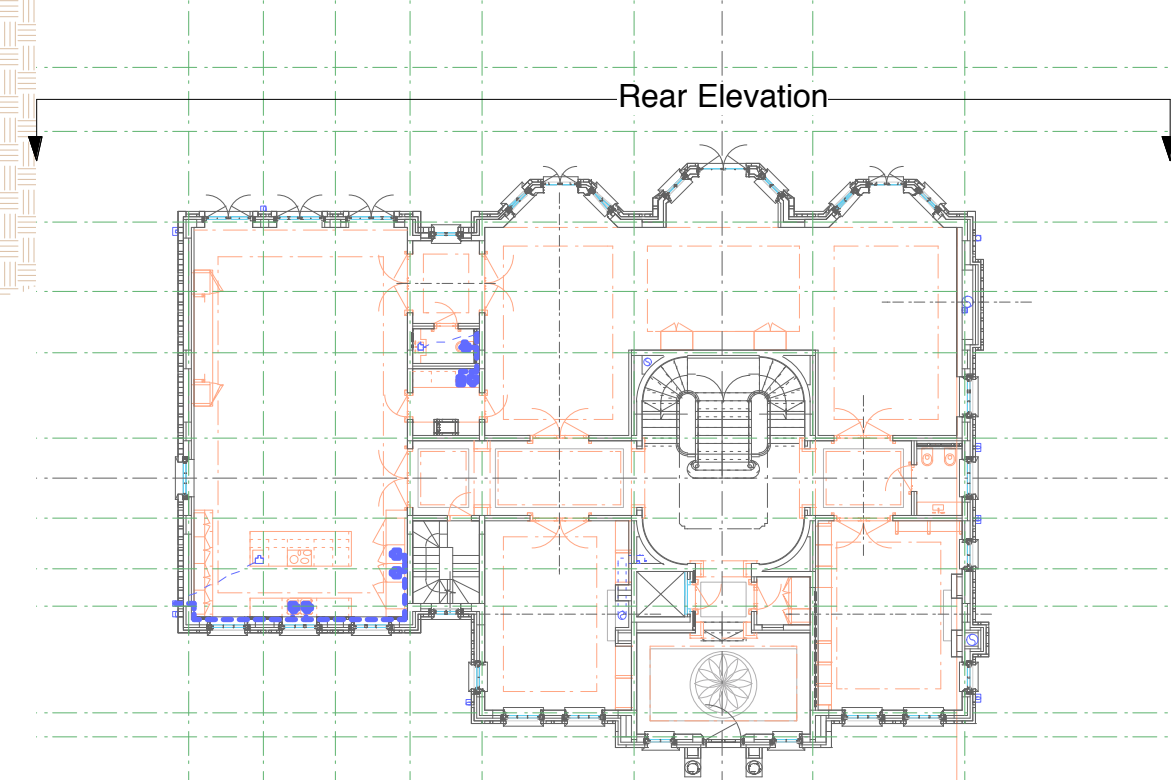

Tender issue - See notes in BLUE . Drawing issued for costing.	26/06/15	CT	T5
Tender issue - See notes in GREEN . Floor build ups and levels shown. Drawing issued for costing.	31/07/15	CT	T6
Tender issue - See notes in PINK . Drawing issued for costing.	16/10/15	CT	T7
Tender issue - Setting out of external electrical items shown in ORANGE . Drawing issued for costing.	27/11/15	CT	T8
Setting out of external electrical items shown in ORANGE updated.	18/03/16	CT	T9
See notes in PINK .	01/04/16	CT	T10
details	date	by	rev



Charlton
Brown
Architects

Ridgefield, Courtenay Avenue, London N6 4LP.

G.A. Elevation, Rear (West)

The Belvedere, 2 Back Lane, Hampstead, London NW3 1HL. Scale 1:50 @ A1(L), 1:100 @ A3(L)
T 020 7794 1234 F 020 7435 5085 E office@charltonbrown.com This drawing is copyright
Please follow the drawings exactly. If you find errors or omissions ask for clarification. Do not proceed without revised instructions. No dimensions to be scaled