




Proposed Rear Elevation - Lightwell

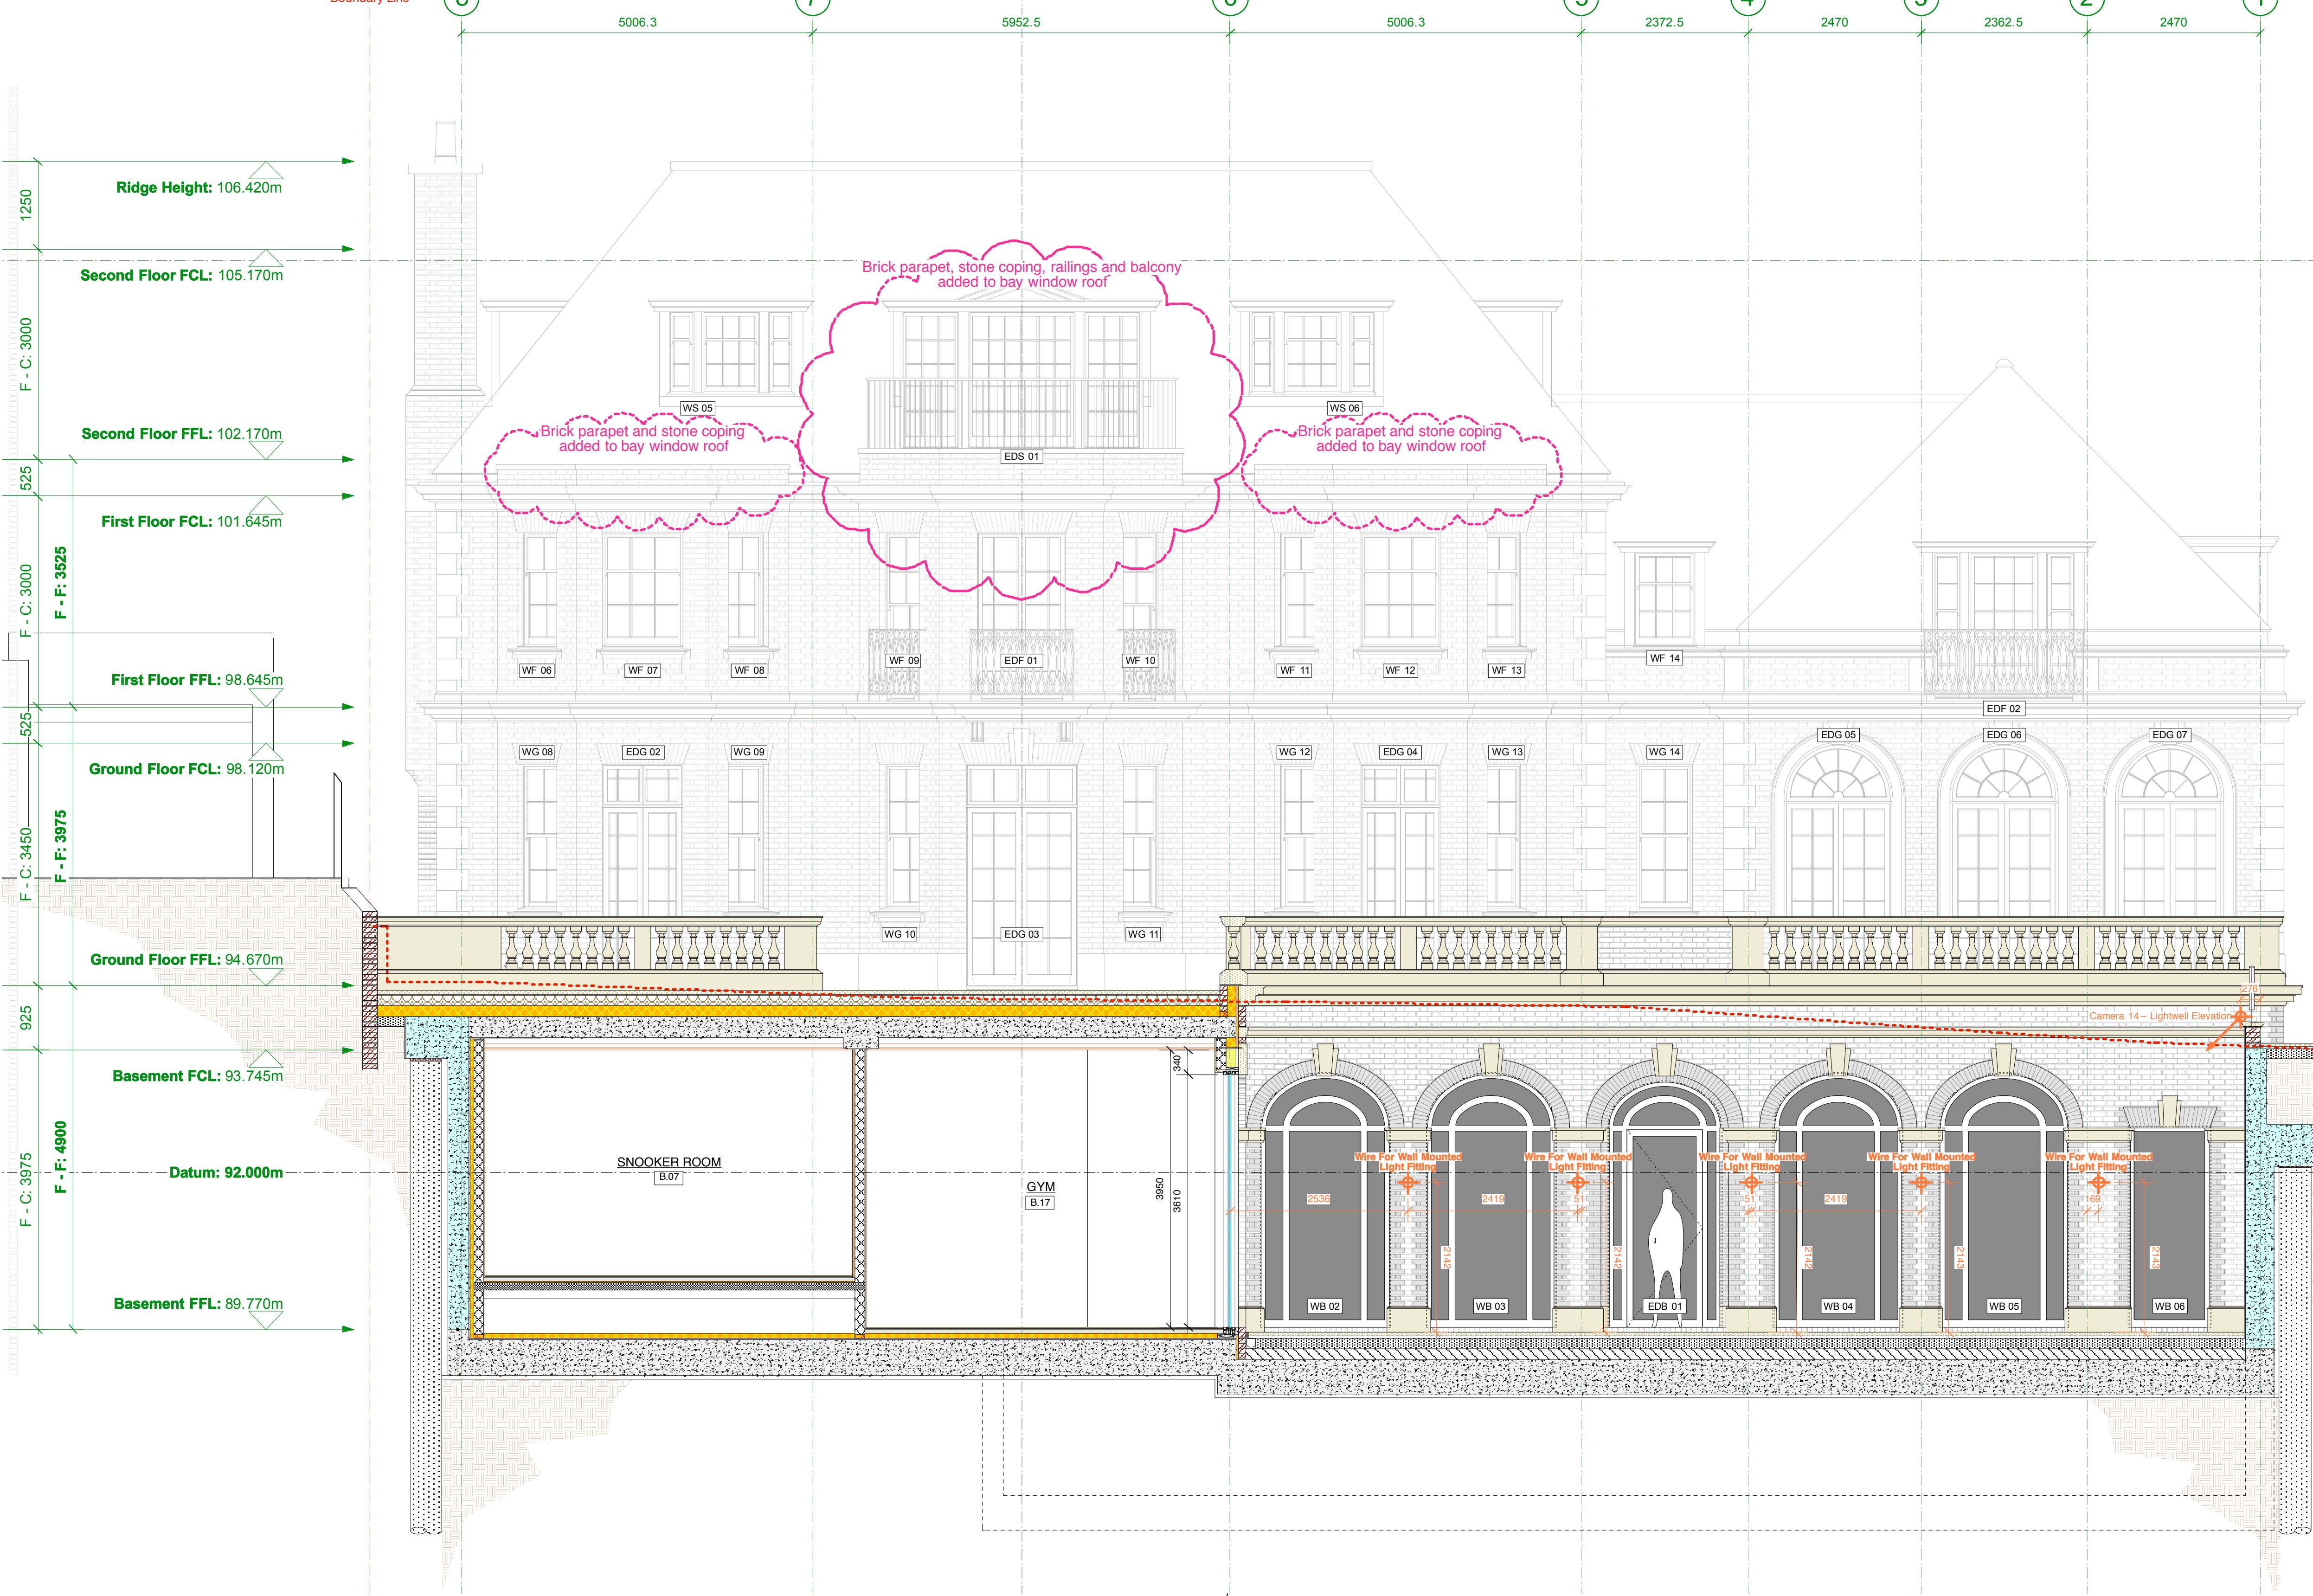

Proposed Ground Floor Plan (Extract)

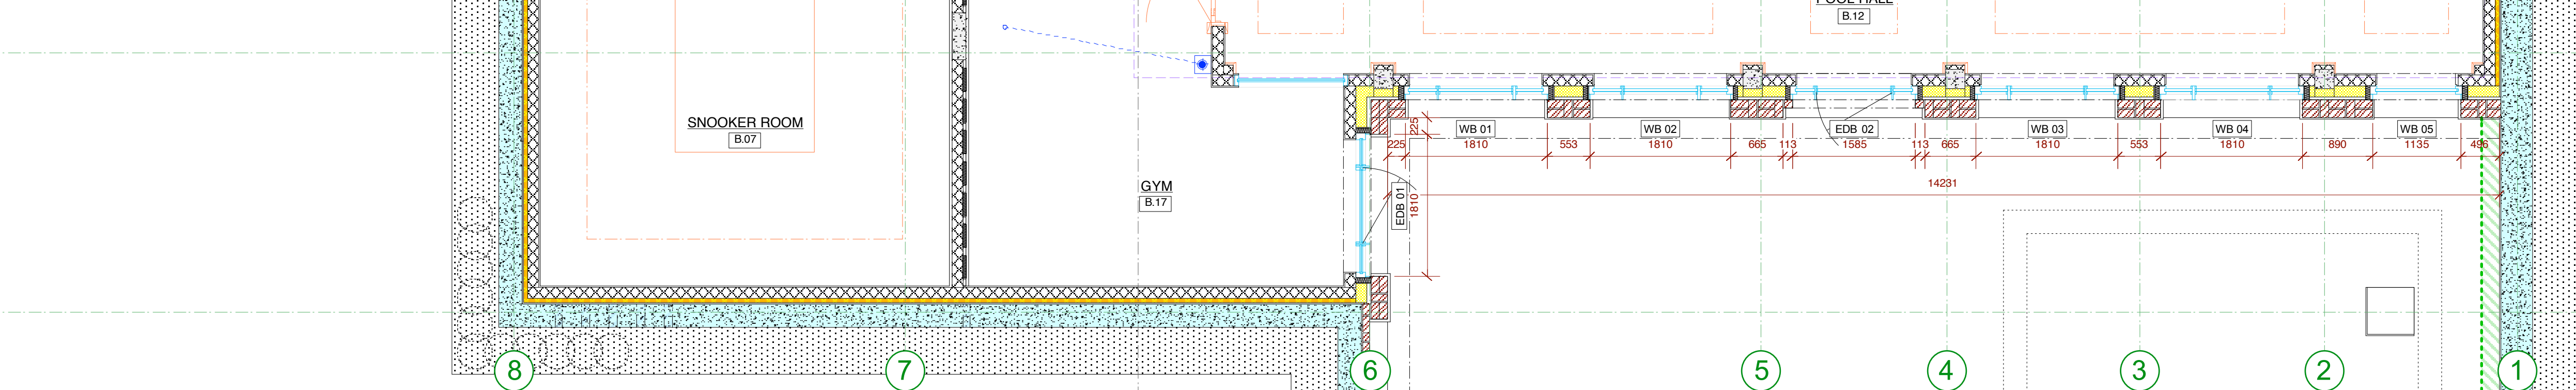

Key to Elevations @ 1:250

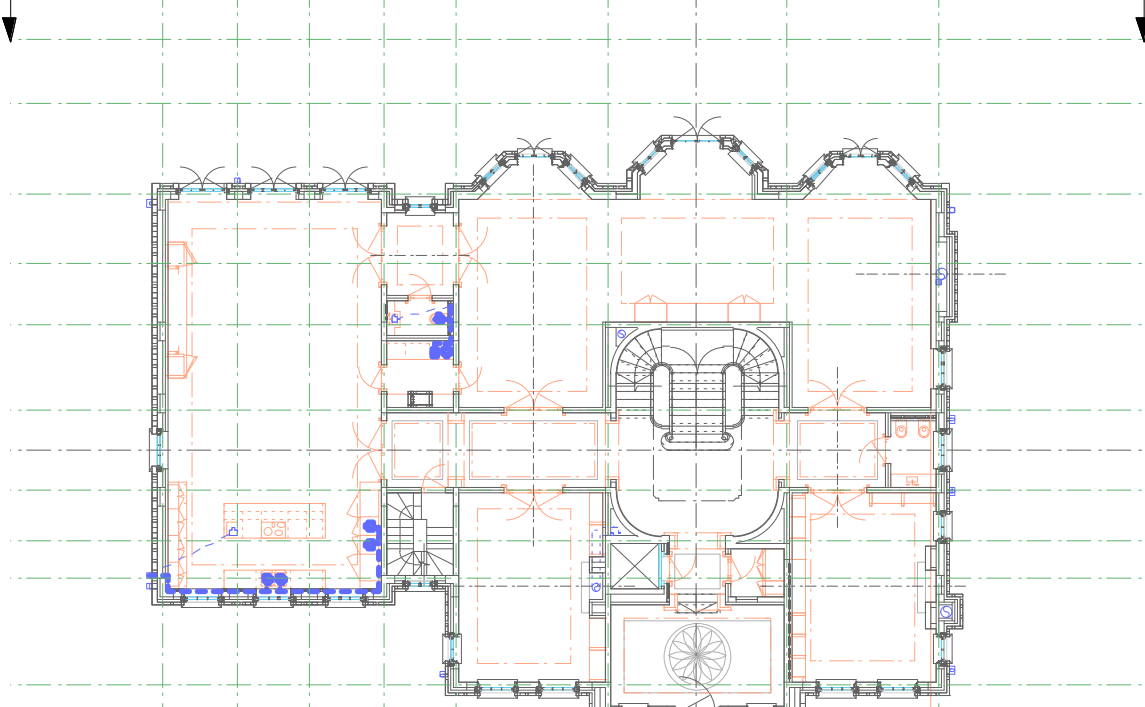

Charlton Brown Architects

Ridgefield, Courtenay Avenue, London N6 4LP.
G.A. Elevation, Rear Lightwell (West) 1186 / WD 205

The Belvedere, 2 Back Lane, Hampstead, London NW3 1HL. T 020 7794 1234 F 020 7435 5085 E office@charltonbrown.com	Scale 1:50 @ A1(L), 1:100 @ A3(L) This drawing is copyright
--	--

Please follow the drawings exactly. If you find errors or omissions ask for clarification. Do not proceed without revised instructions. No dimensions to be scaled