




Proposed Front Elevation

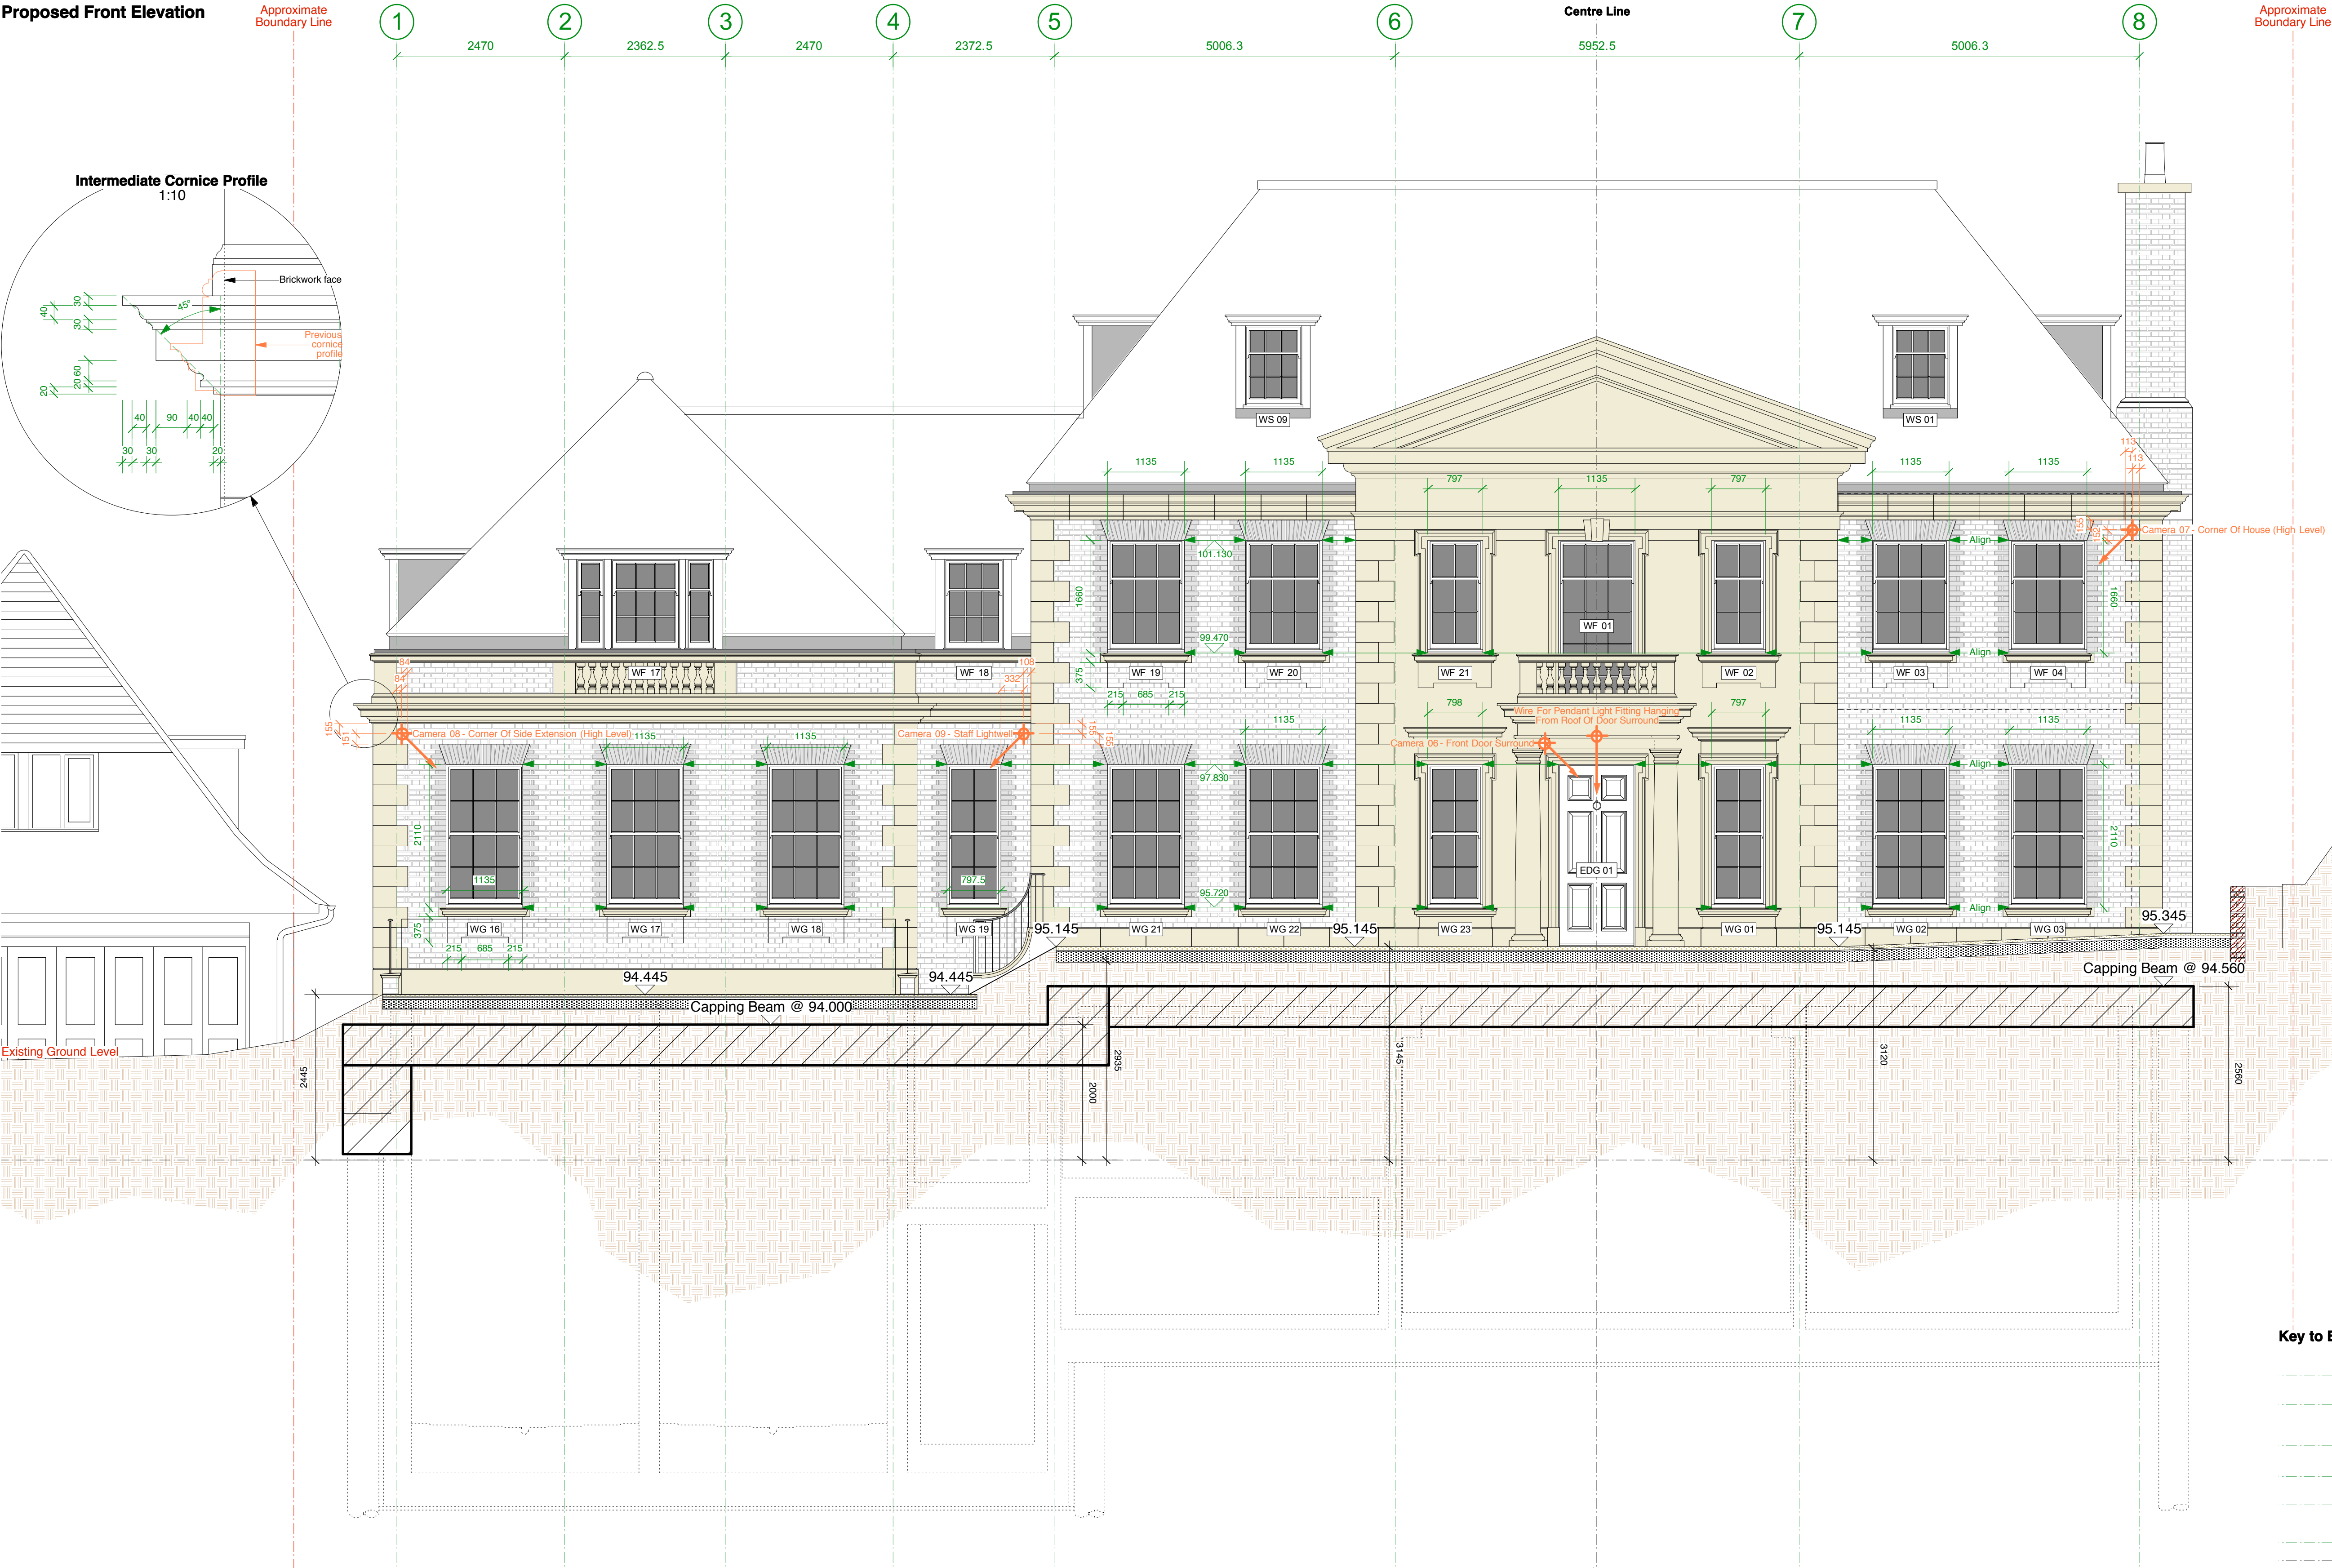


Proposed Ground Floor Plan (Extract)

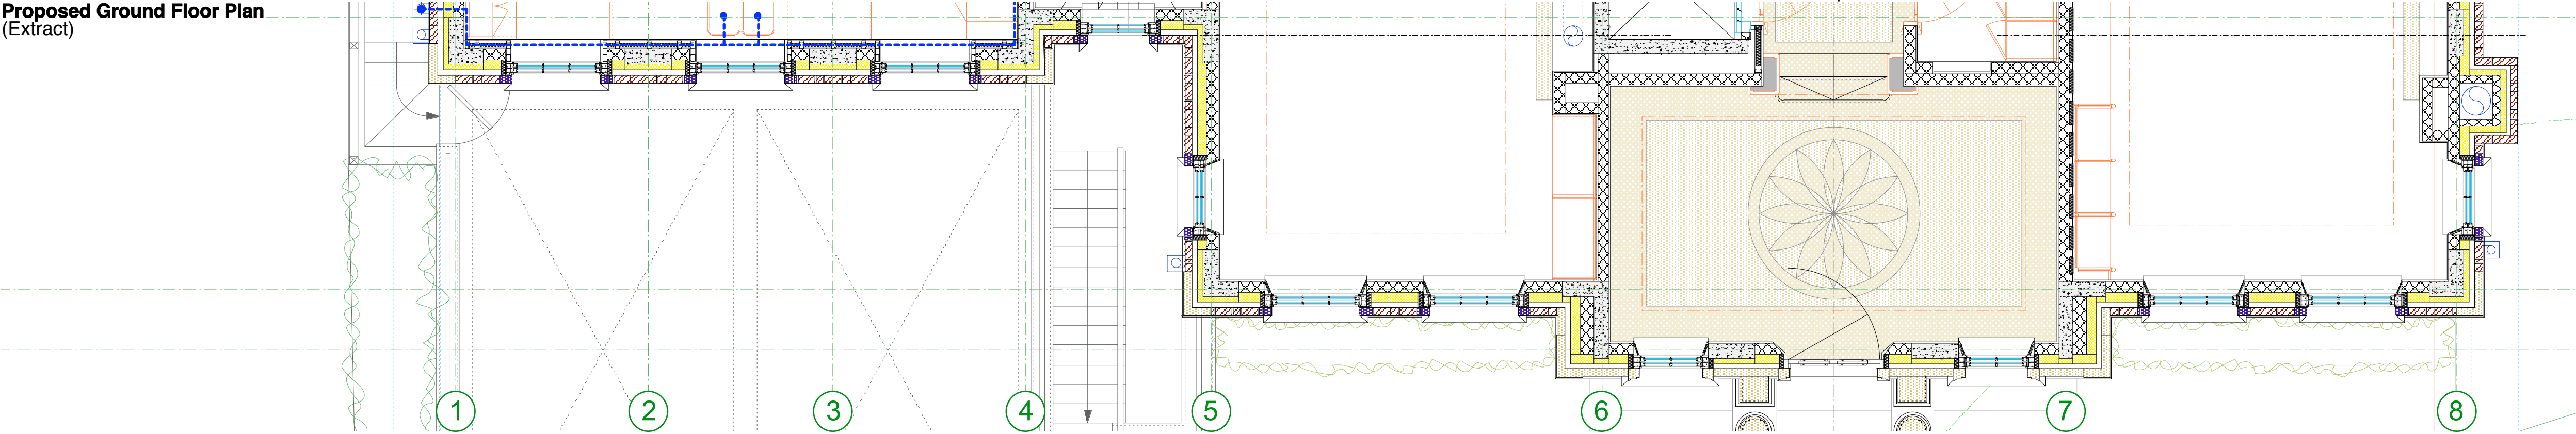

Approximate Boundary Line

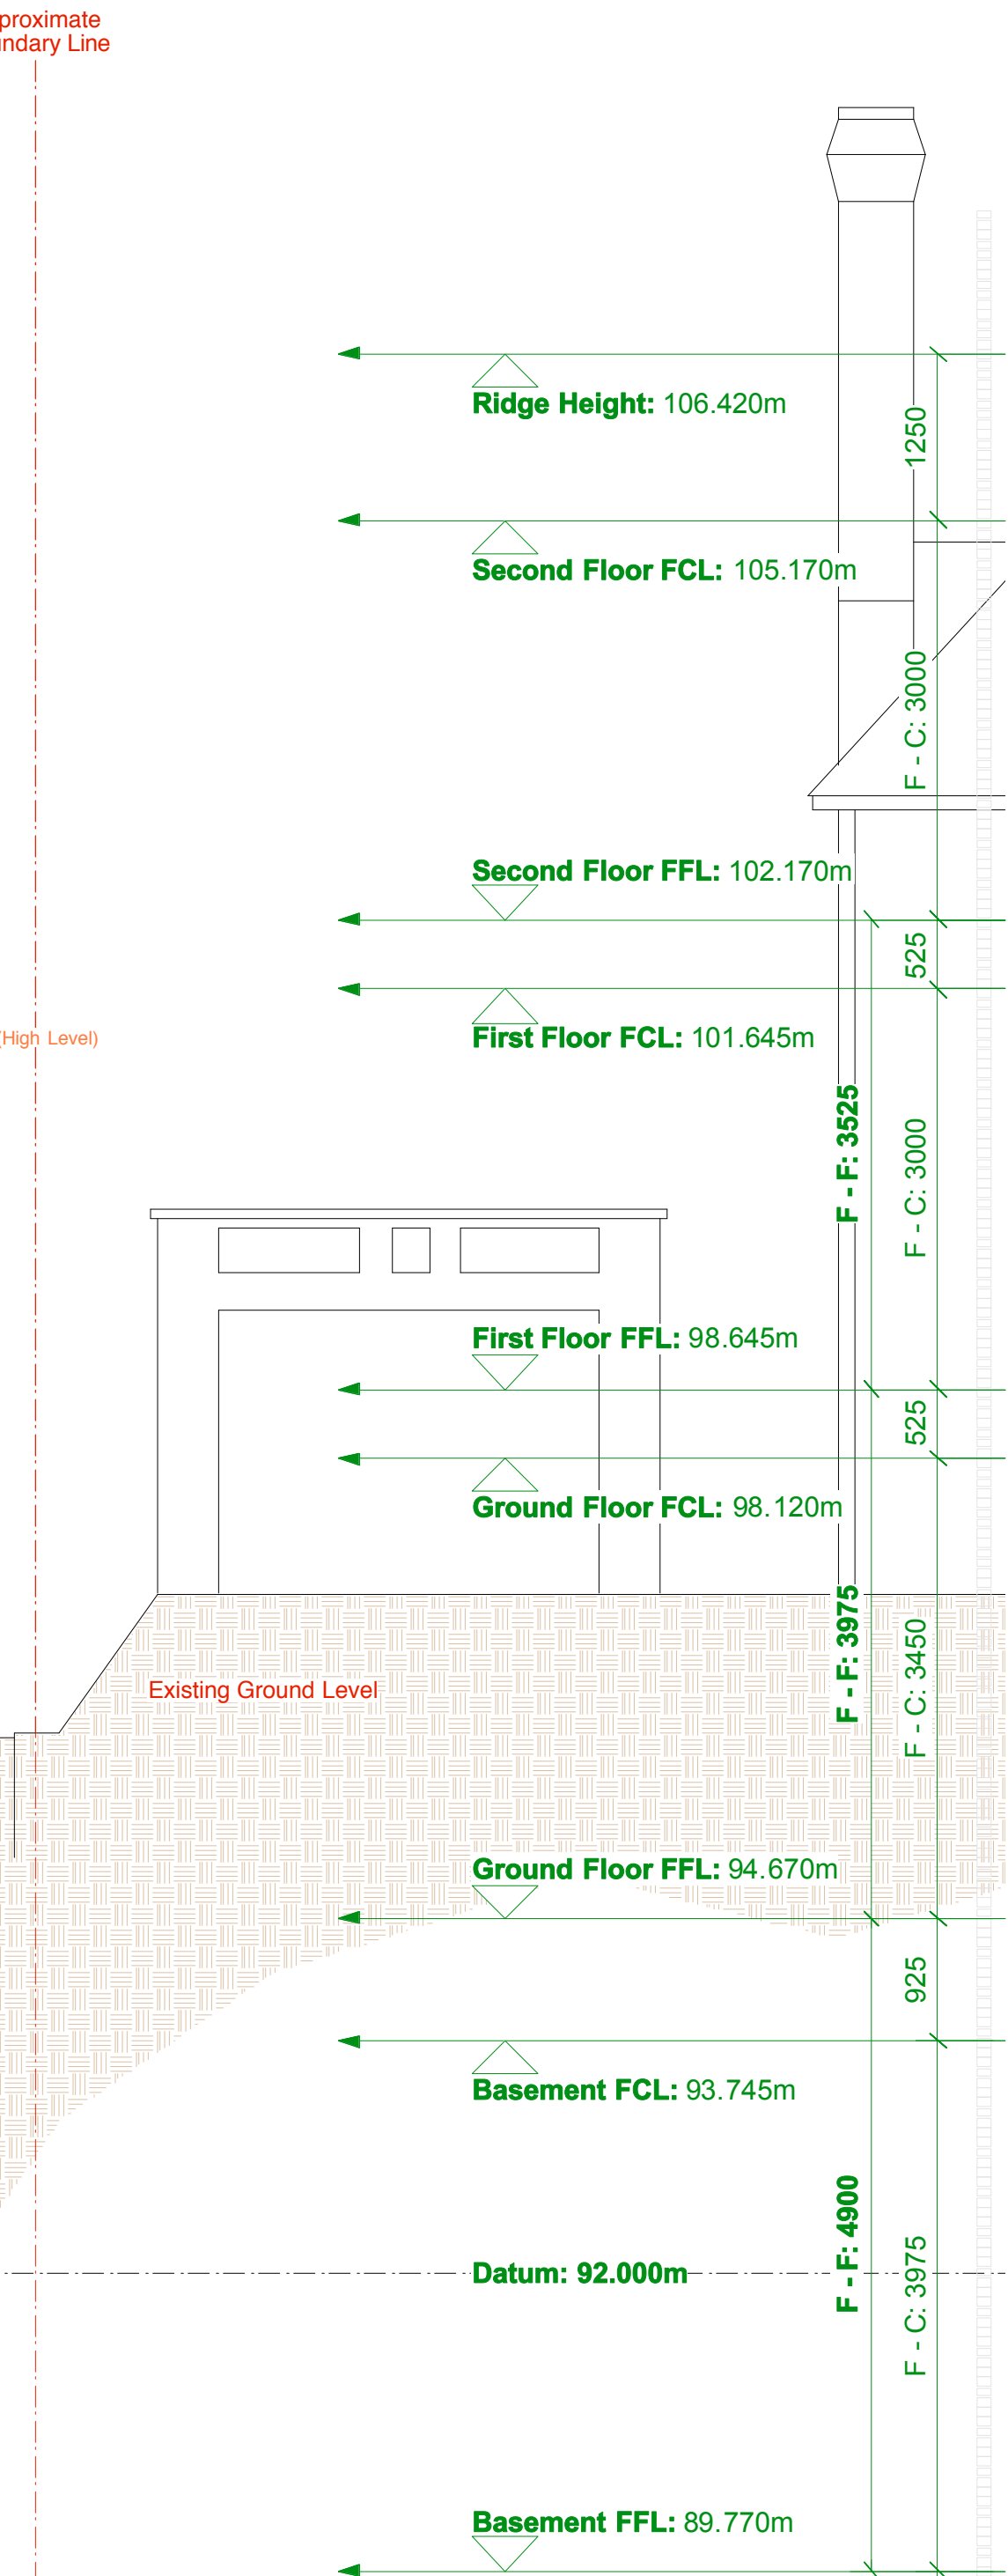

Key to Elevations @ 1:250

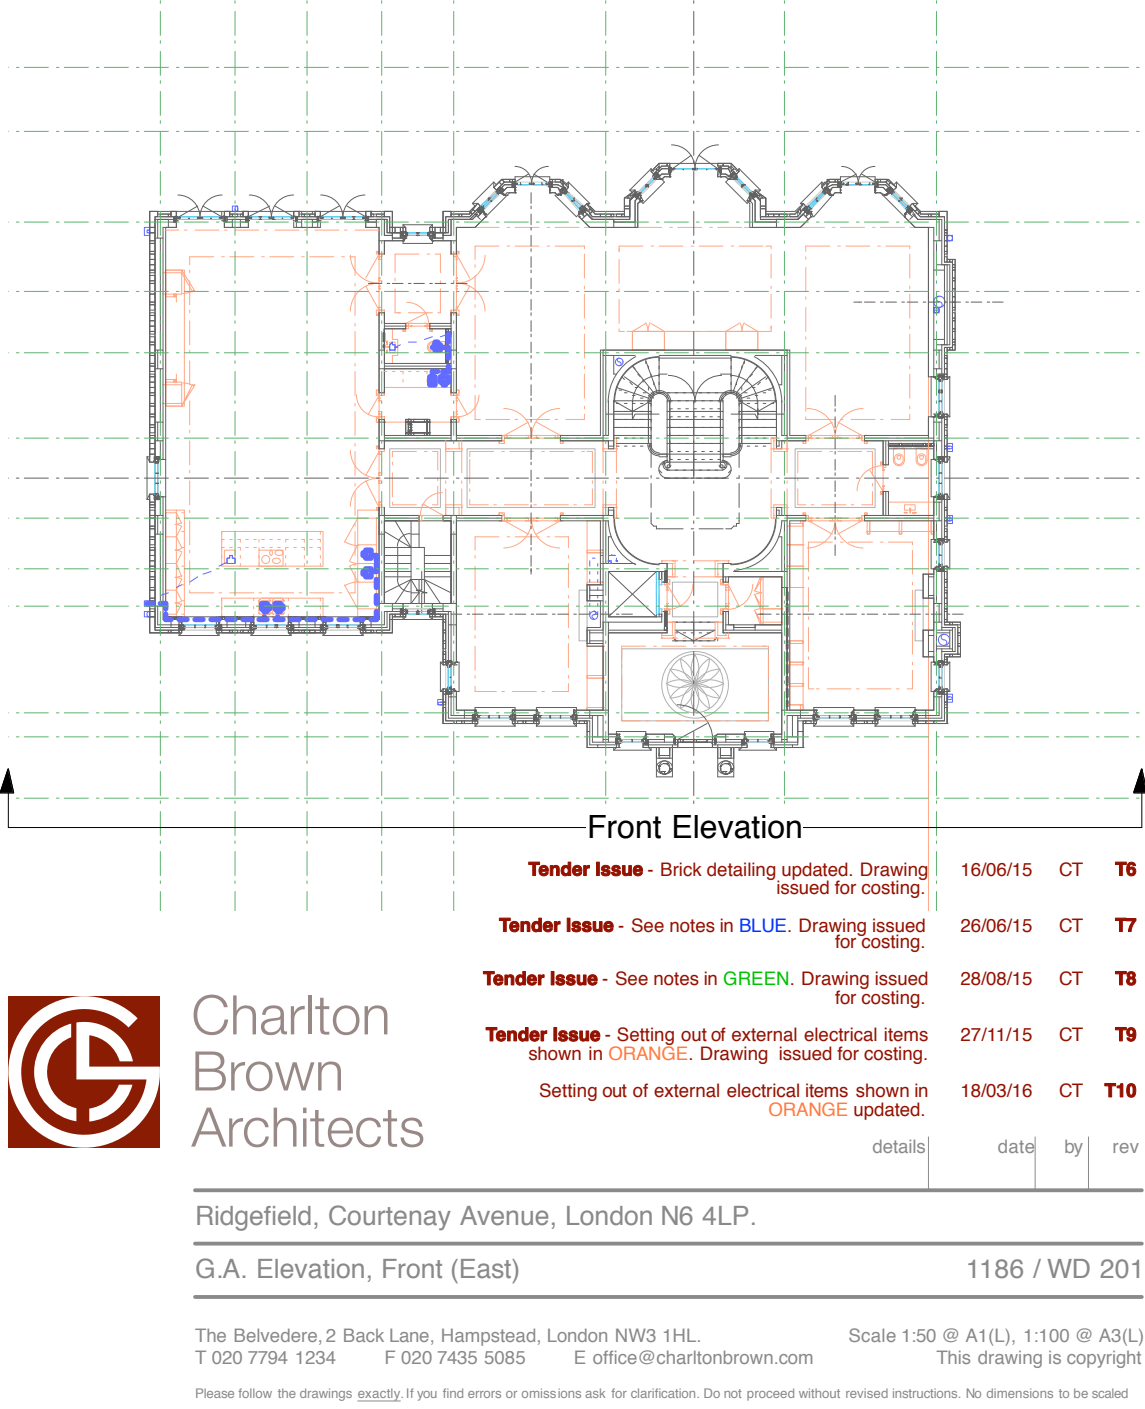

Ridgefield, Courtenay Avenue, London N6 4LP.  
G.A. Elevation, Front (East)

1186 / WD 201

The Belvedere, 2 Back Lane, Hampstead, London NW3 1HL. Scale 1:50 @ A1(L), 1:100 @ A3(L)  
T 020 7794 1234 F 020 7435 5085 E office@charltonbrown.com This drawing is copyright  
Please follow the drawings exactly. If you find errors or omissions ask for clarification. Do not proceed without revised instructions. No dimensions to be scaled