


NB: This drawing shows the existing consent (HGY/2013/0131) with amendments to the treatment of the elevations.
Please refer to comparison drawings to identify amendments.

Key:
----- Basement Below Terrace.
----- Outline of consented application HGY/2013/0491.

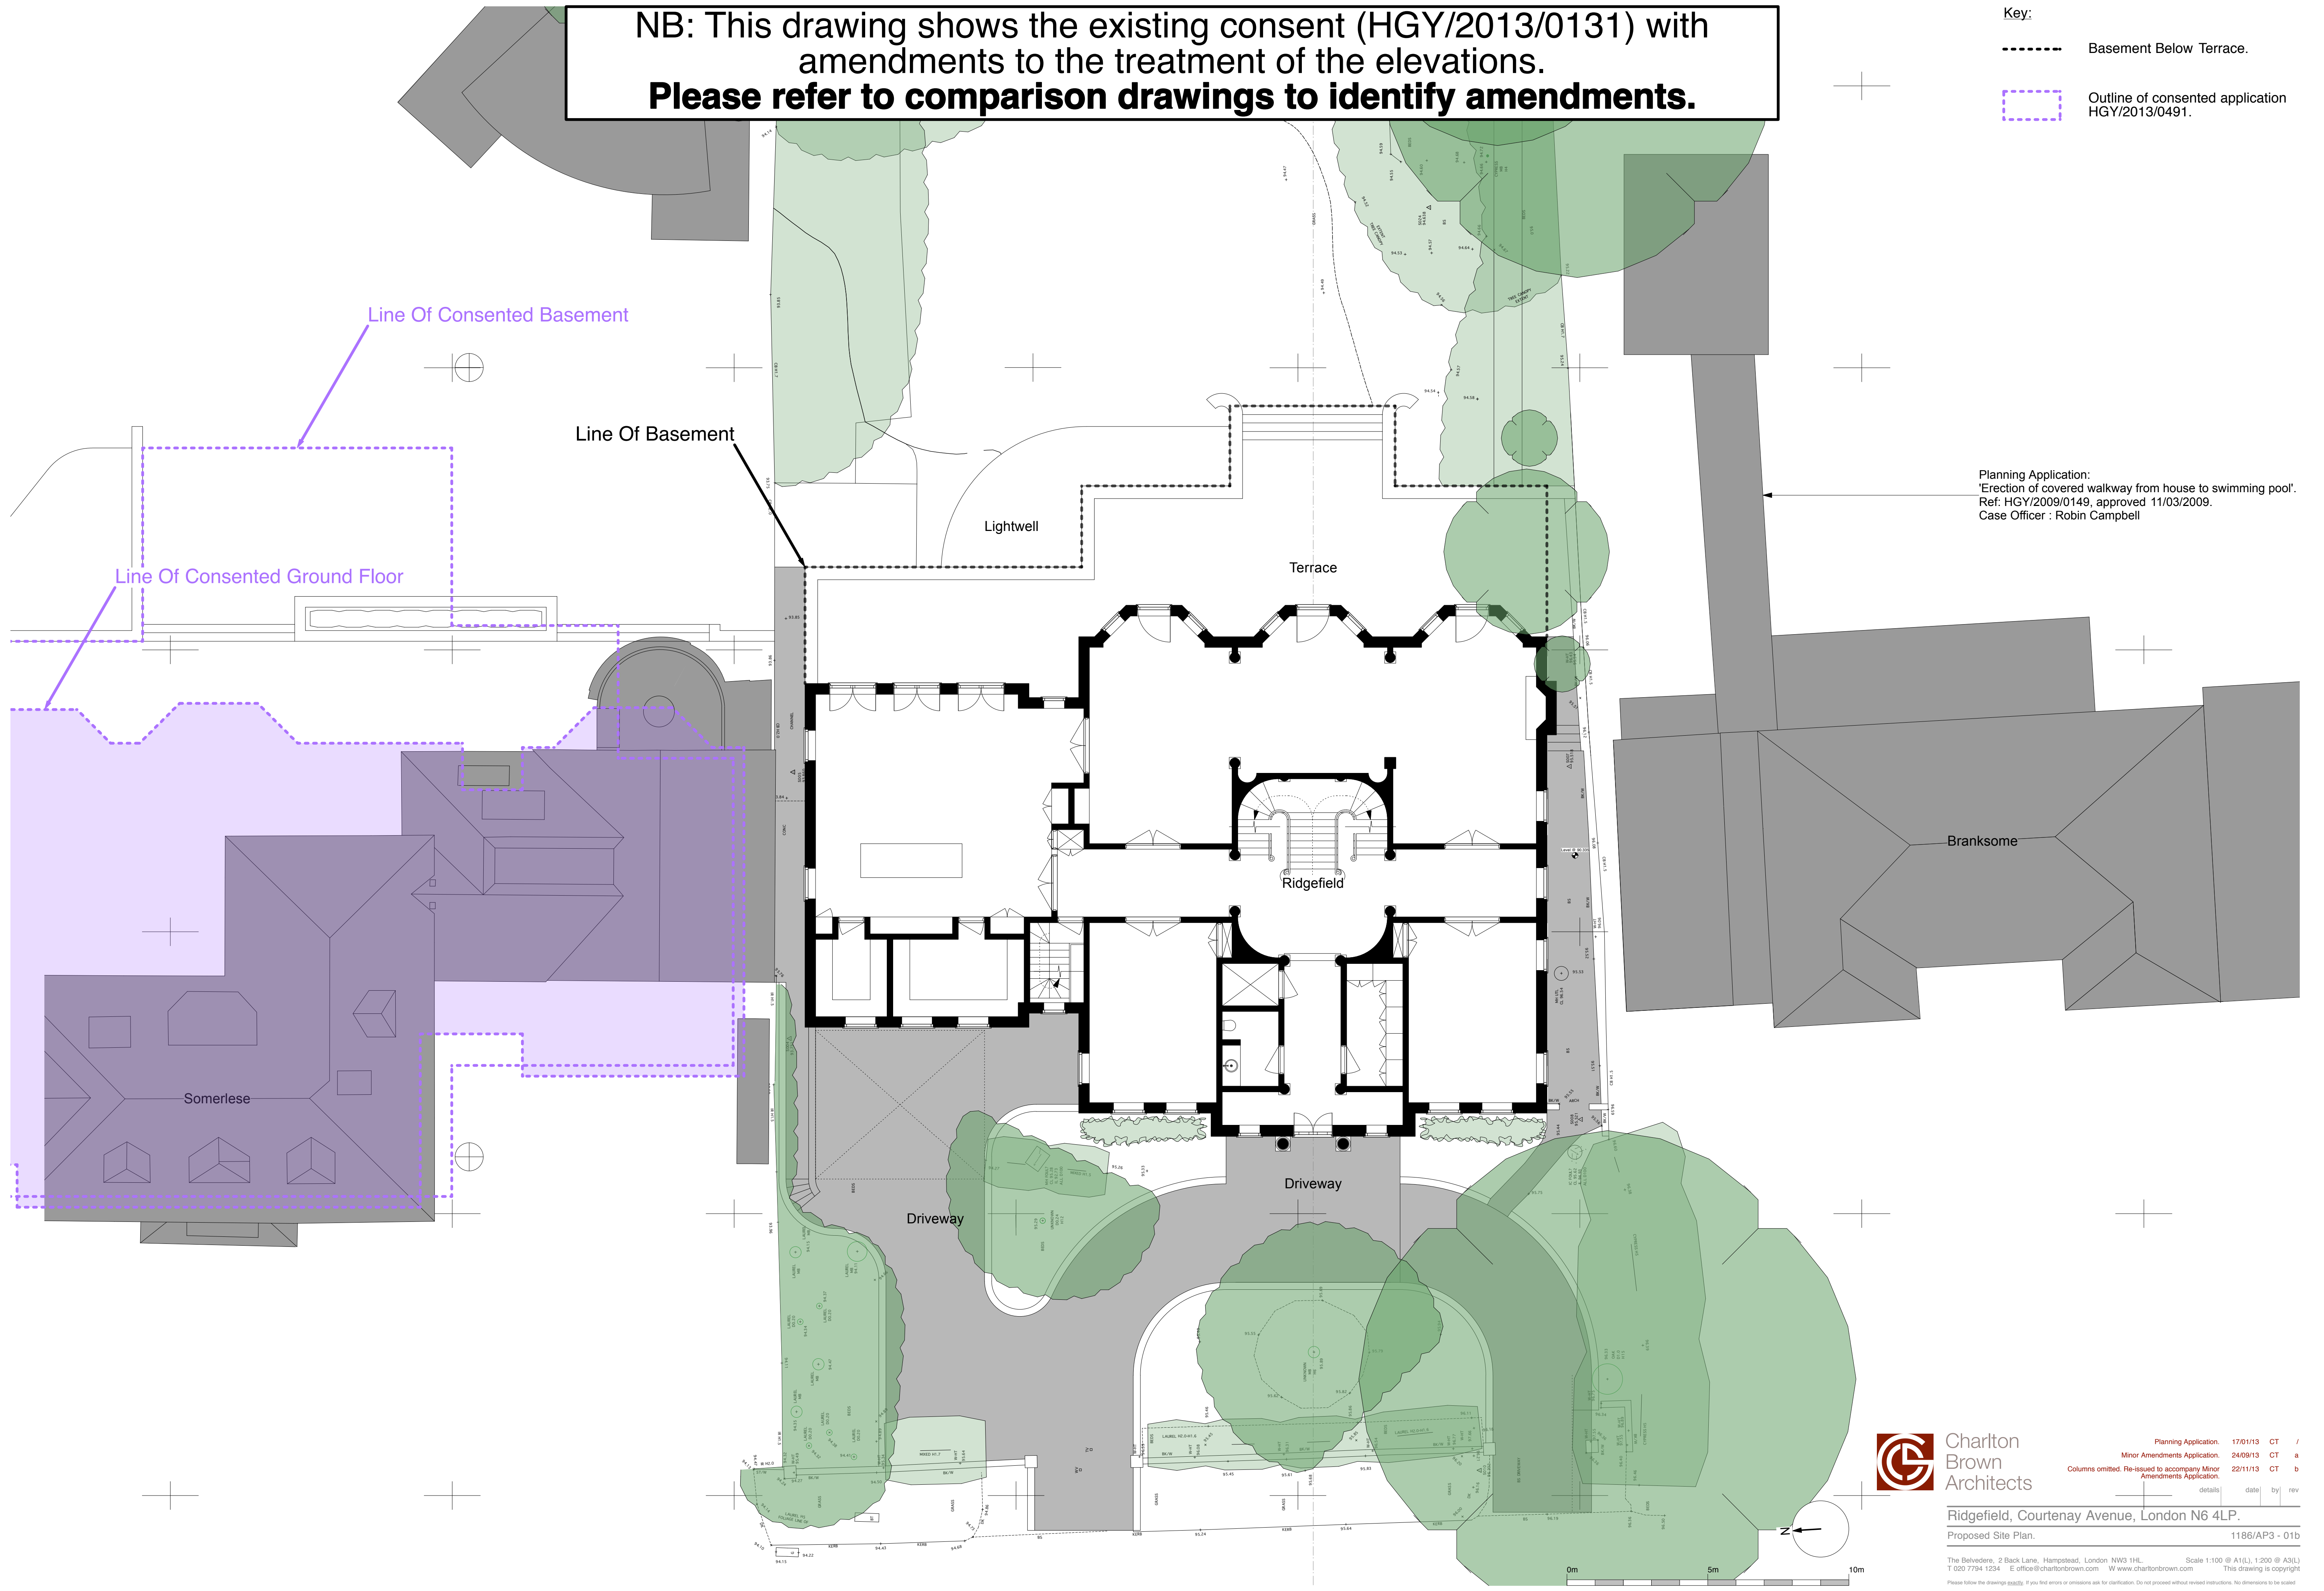

Planning Application:
'Erection of covered walkway from house to swimming pool'.
Ref: HGY/2009/0149, approved 11/03/2009.
Case Officer : Robin Campbell



Charlton
Brown
Architects

Planning Application:	17/01/13	CT	/
Minor Amendments Application:	24/09/13	CT	a
Columns omitted. Re-issued to accompany Minor Amendments Application.	22/11/13	CT	b
	details	date	by rev

Ridgefield, Courtenay Avenue, London N6 4LP.
Proposed Site Plan. 1186/AP3 - 01b

The Belvedere, 2 Back Lane, Hampstead, London NW3 1HL. Scale 1:100 @ A1(L), 1:200 @ A3(L)
T 020 7794 1234 E office@charltonbrown.com W www.charltonbrown.com This drawing is copyright
Please follow the drawings exactly. If you find errors or omissions ask for clarification. Do not proceed without revised instructions. No dimensions to be scaled