



Proposed Side Elevation
(South)

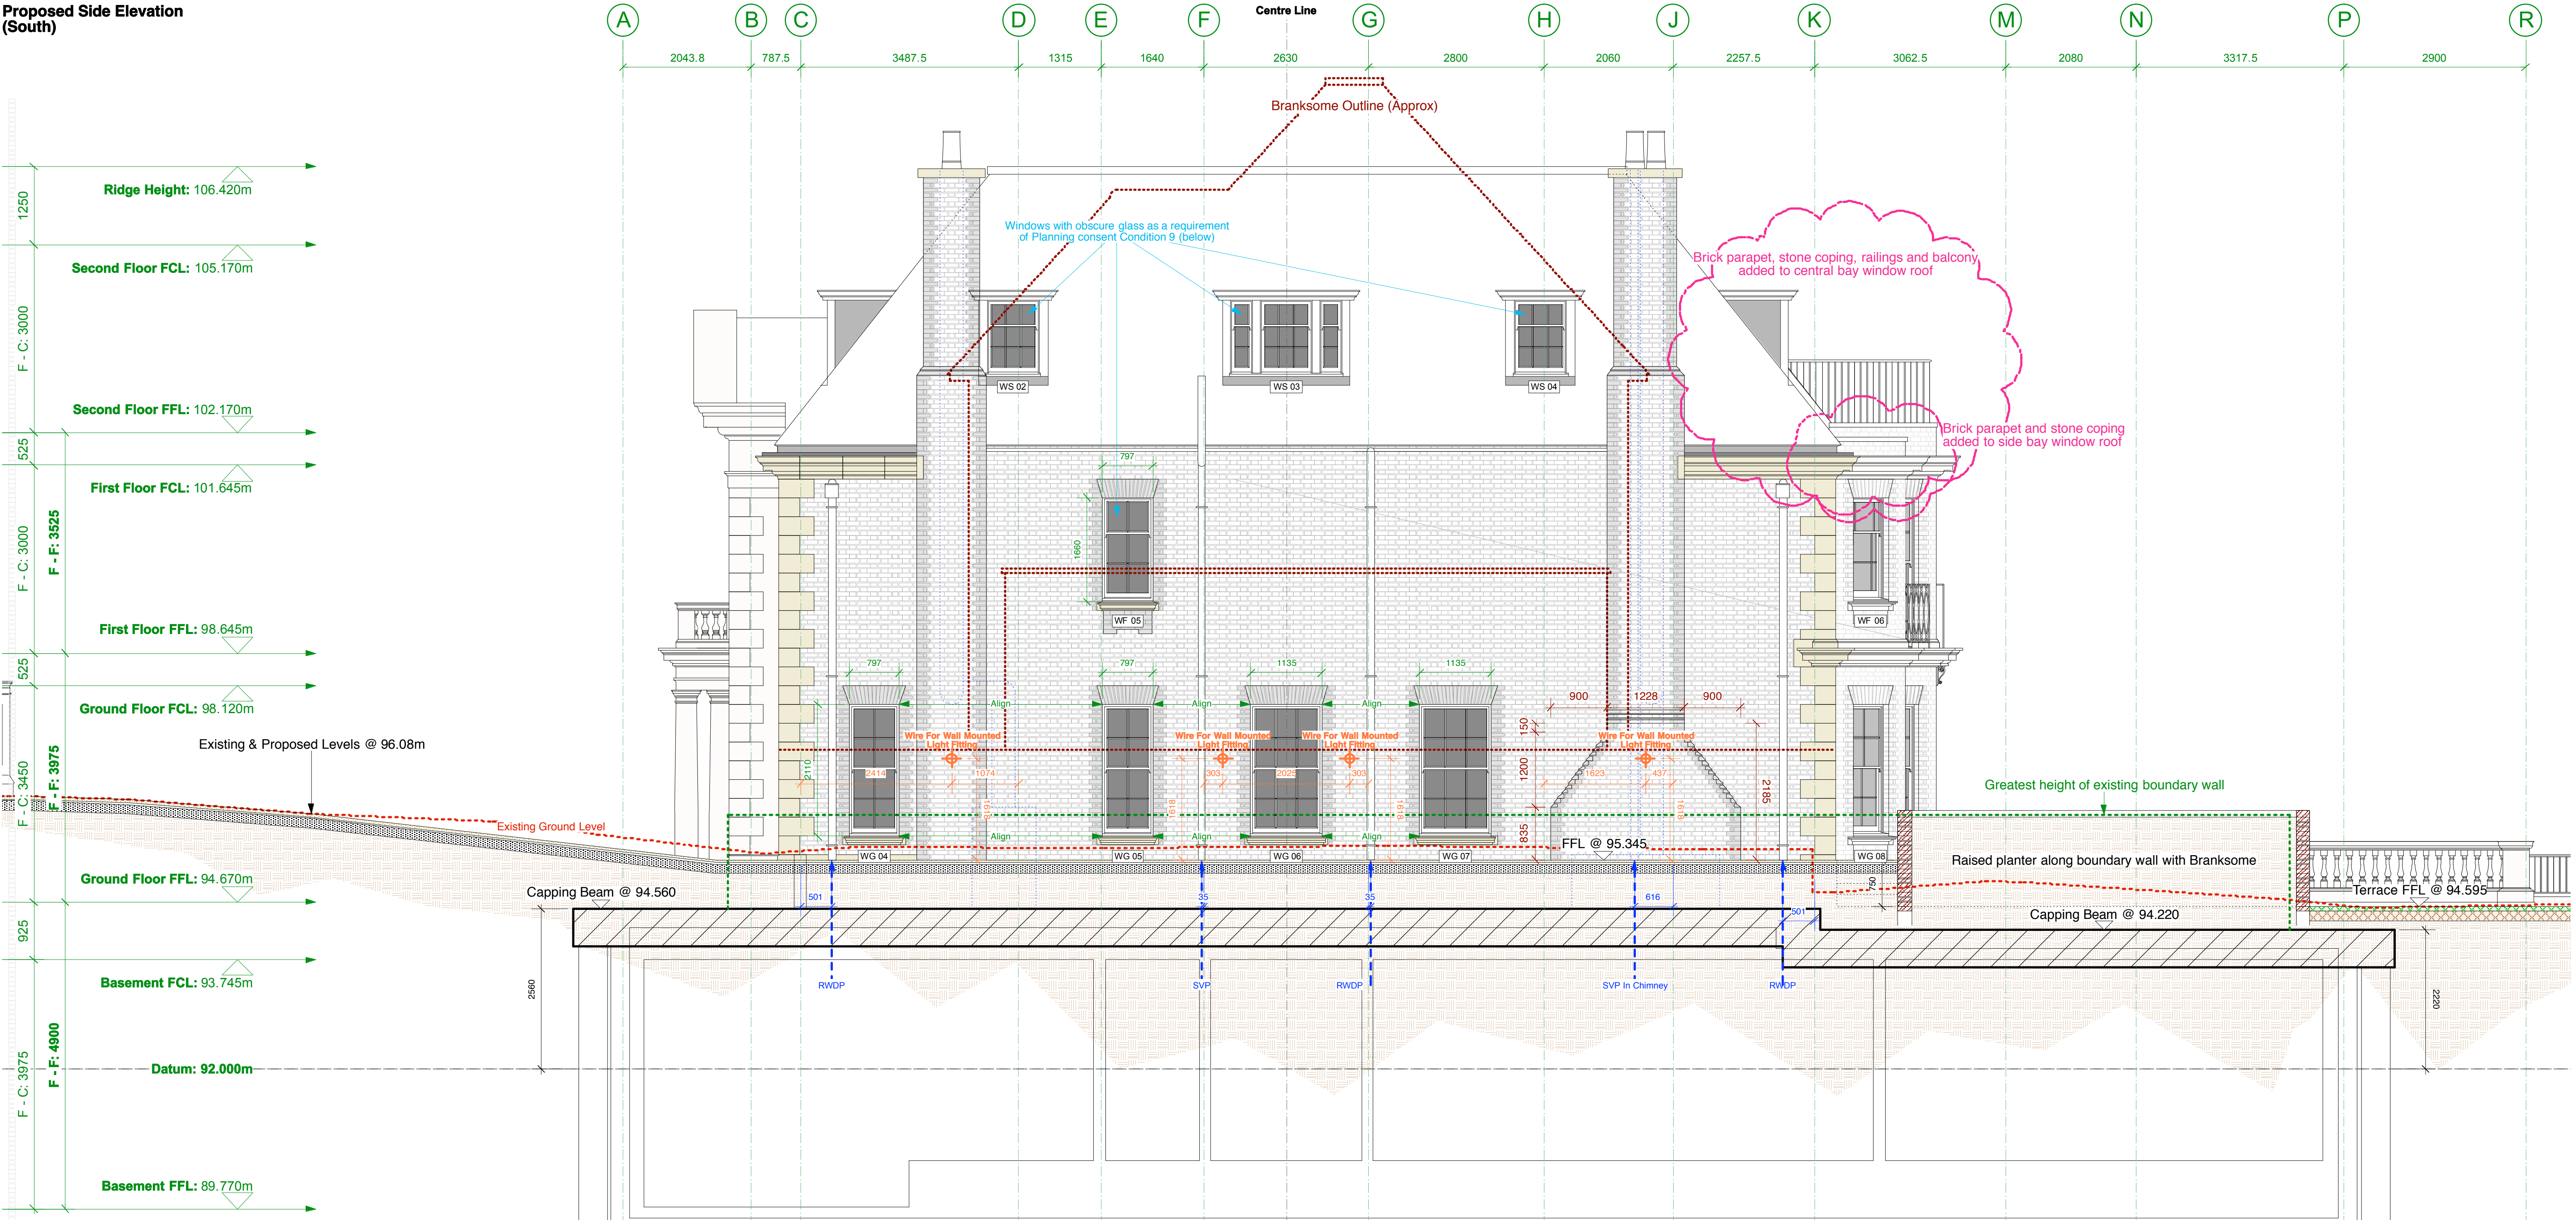

Planning Consent, Condition 9:
Notwithstanding the details shown on drawing 1186 / AP3 -C- 03a the first floor and dormers windows on the side elevation facing towards Branksome, as well as the ground and first floor windows on the side elevation of the garage wing facing towards Summerlees shall be glazed with obscure glass only and shall be permanently retained as such thereafter unless otherwise agreed in writing by the Local Planning Authority.

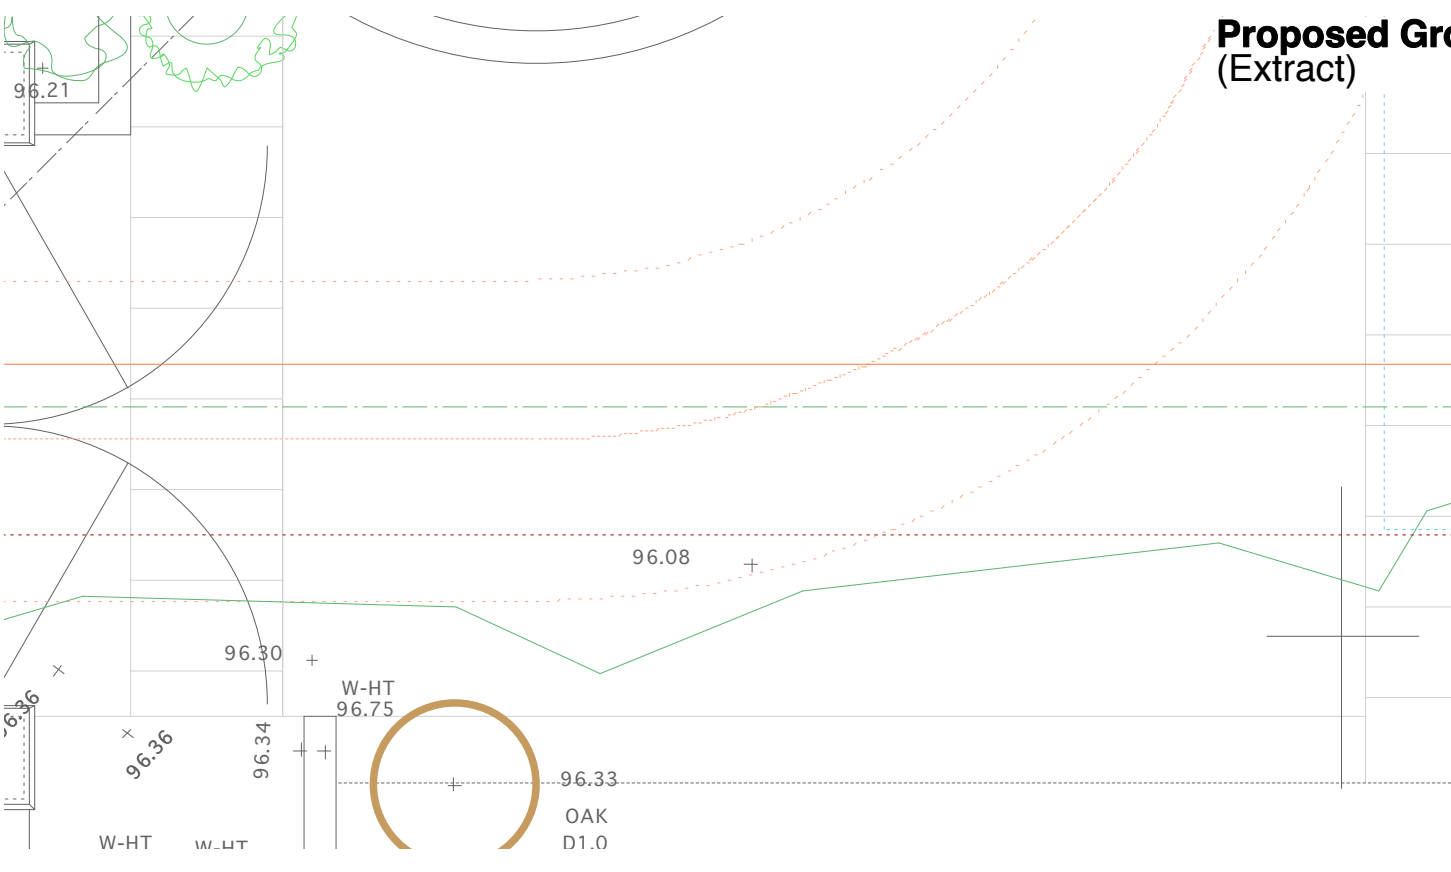

Proposed Ground Floor Plan
(Extract)

Key to Elevations @ 1:250

This drawing is a key to elevations at a scale of 1:250. It shows the building's footprint, including the central bay window and the side bay window. The drawing includes various dimensions and annotations:

- Dimensions:** 14/10/14, 09/01/15, 18/05/15, 27/05/15, 27/11/15, 01/04/16.
- Annotations:** Side (South) Elevation, Tender Issue - External drainage shown and set out. Other changes in GREEN. Drawing issued for coordination, Tender Issue - Window dimensions added. See notes in PURPLE. Drawing issued for costing, Tender Issue - Setting out information added. Drawing issued for costing, Tender Issue - Setting out of external electrical items shown in ORANGE. Drawing issued for costing, Setting out of external electrical items shown in ORANGE updated, See notes in PINK, details, date, by, rev.

Charlton Brown Architects

Ridgefield, Courtenay Avenue, London N6 4LP.
G.A. Elevation, Side (South) 1186 / WD 204

The Belvedere, 2 Back Lane, Hampstead, London NW3 1HL. Scale 1:50 @ A1(L), 1:100 @ A3(L)
T 020 7794 1234 F 020 7435 5085 E office@charltonbrown.com This drawing is copyright
Please follow the drawings exactly. If you find errors or omissions ask for clarification. Do not proceed without revised instructions. No dimensions to be scaled