

All levels and dimensions to be checked on site prior to construction/fabrication; report discrepancies immediately. Do not scale dimensions from this drawing. This drawing is copyright protected.


To be read in conjunction with relevant specifications.

Where hazards and risks are noted on this drawing, refer to relevant Risk Information Schedule

Read in conjunction with General Notes and Legends drawing

Rev	Description	Date	Dr by	App by
-----	-------------	------	-------	--------

Building Signage Specification
Material Flat individual letters built in D-Bond. Letters black matt RAL 9005 applied to white and silver cladding panels. Strip of LED/Trough spot lights to above signage as indicated on Signage Elevations

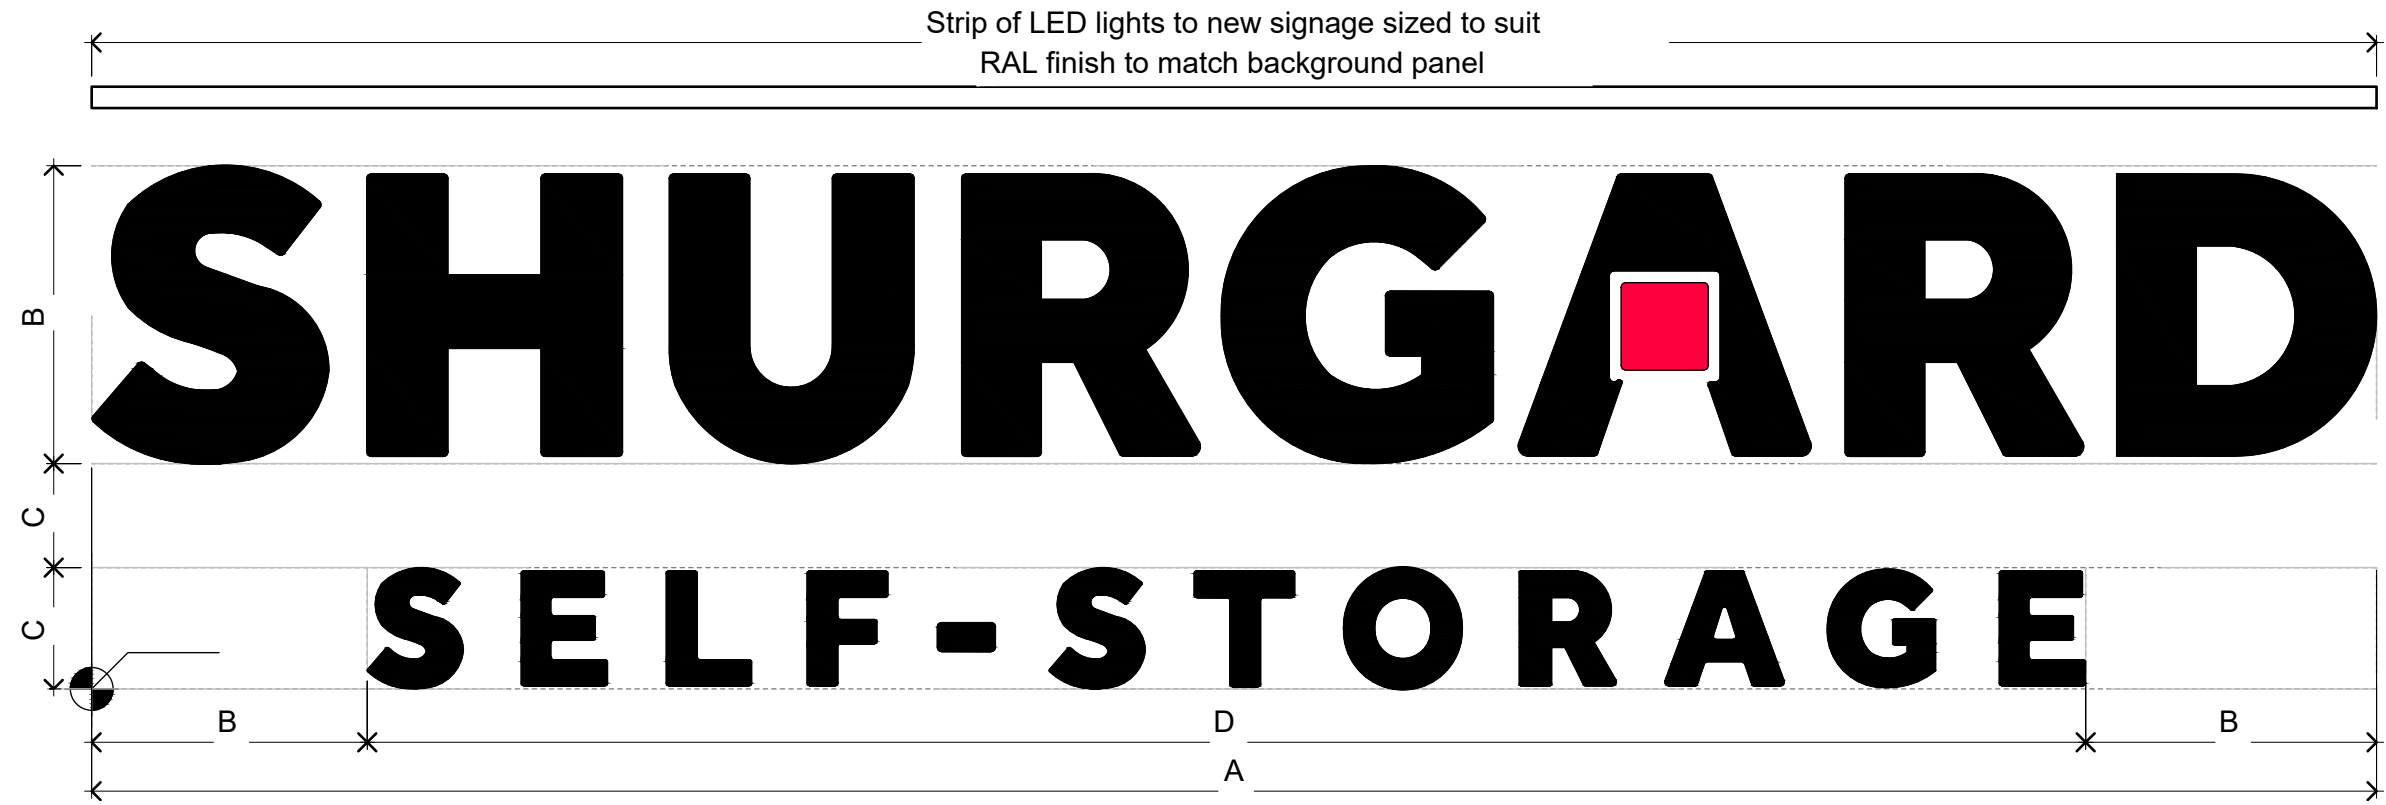


Signage Size and Dimensions Key:

Signage Size	L
A	16,000 mm
B	2,000 mm
C	800 mm
D	12,000 mm


Project Specific O/A Size Legend:

Sign Number	Size	Length x Height	Illuminated	Colour	Height Above FGL
1	L	16,000mm x 3,600 mm	Yes	BLACK	12,00mm
2	L	16,000mm x 3,600 mm	Yes	BLACK	12,00mm
3	L	16,000mm x 3,600 mm	Yes	BLACK	12,00mm
4	L	16,000mm x 3,600 mm	Yes	WHITE	12,00mm
5		1000mm x 250 mm	No	WHITE	Above Shopfront

SIGN No. 5
Shop Sign Specification:
Material Flat individual letters built in D-Bond. White (RAL 9003) Letters applied to brickwork above shopfrontage Non-Illuminated Signage Shop signage fitted to brickwork above Shopfront

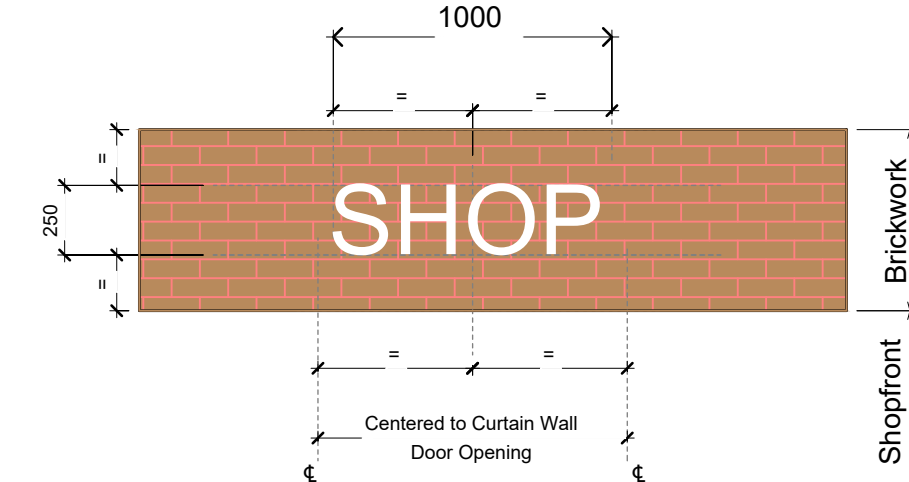


South Elevation
1 : 200

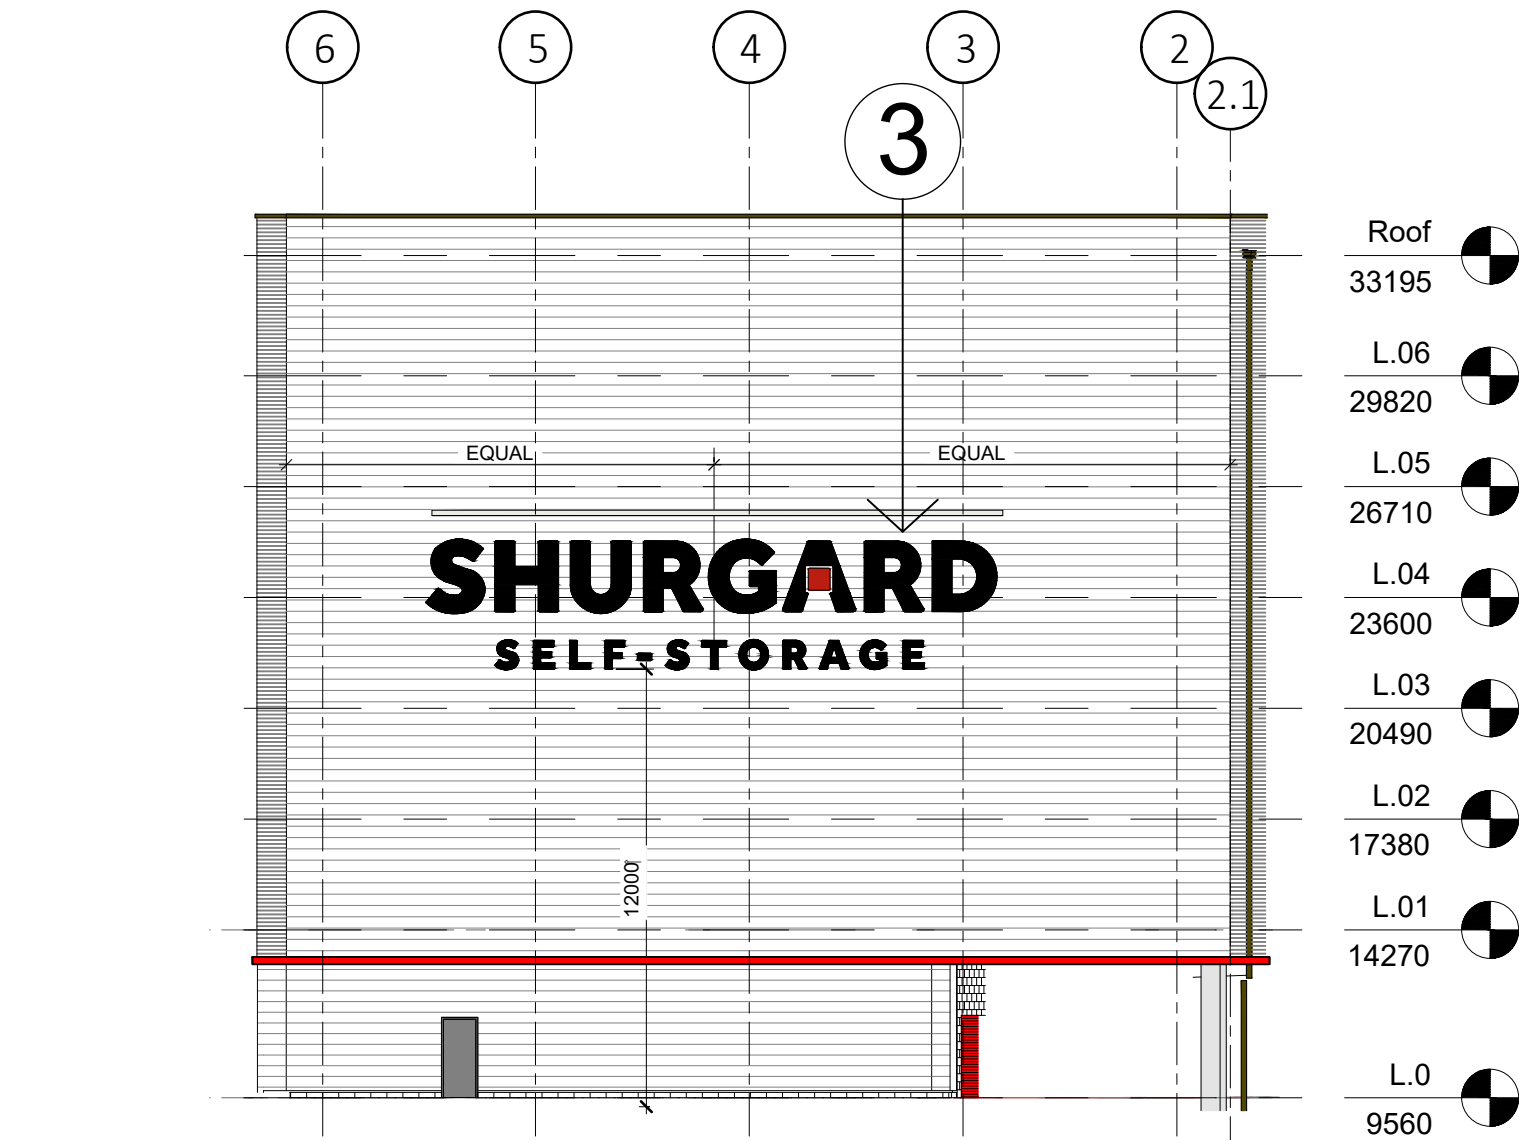

East Elevation Copy 1
1 : 200

West Elevation
1 : 200

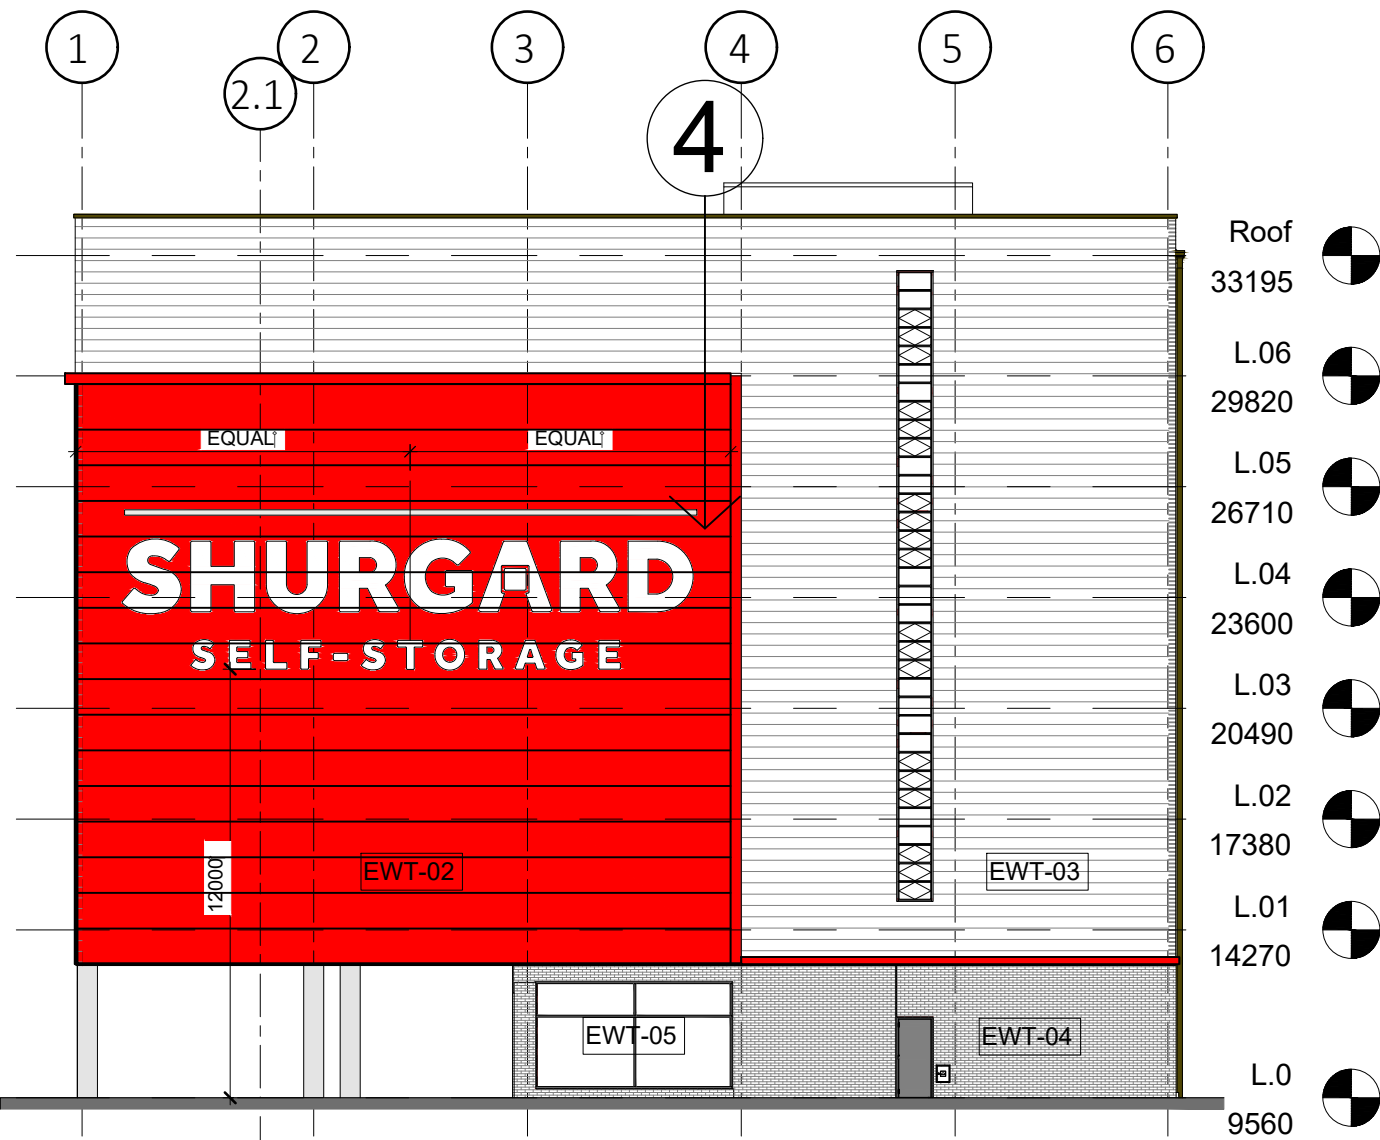

PLANNING

TENDER

SCALE	DATE	DRAWN	CHECKED
1:200	08/11/23	DD	DA

CLIENT
SHURGARD UK
PROJECT
Tottenham

DRAWING
Building Signage

Threesixty Architecture
The Garment Factory
10 Montrose Street
GLASGOW
G1 1RE
t 0141 229 7575
www.360architecture.com

DRAWING No.	REVISION
22007GA-90-001	-