



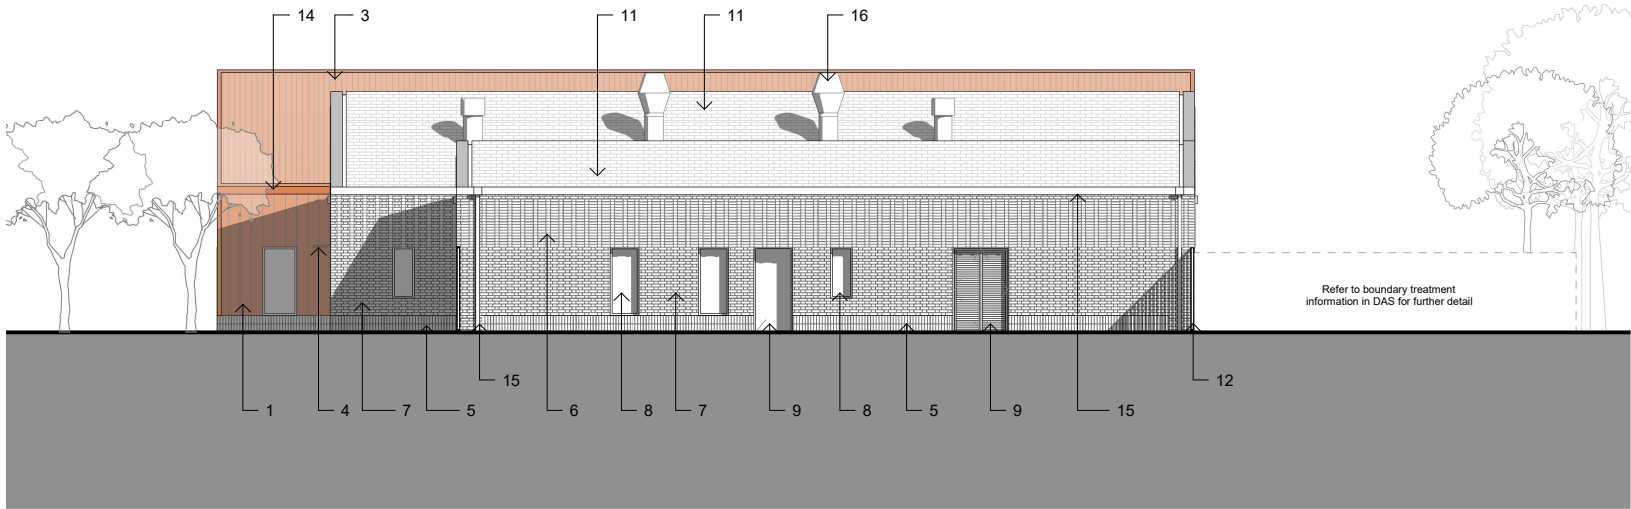

1 | Proposed North Elevation

1 : 200

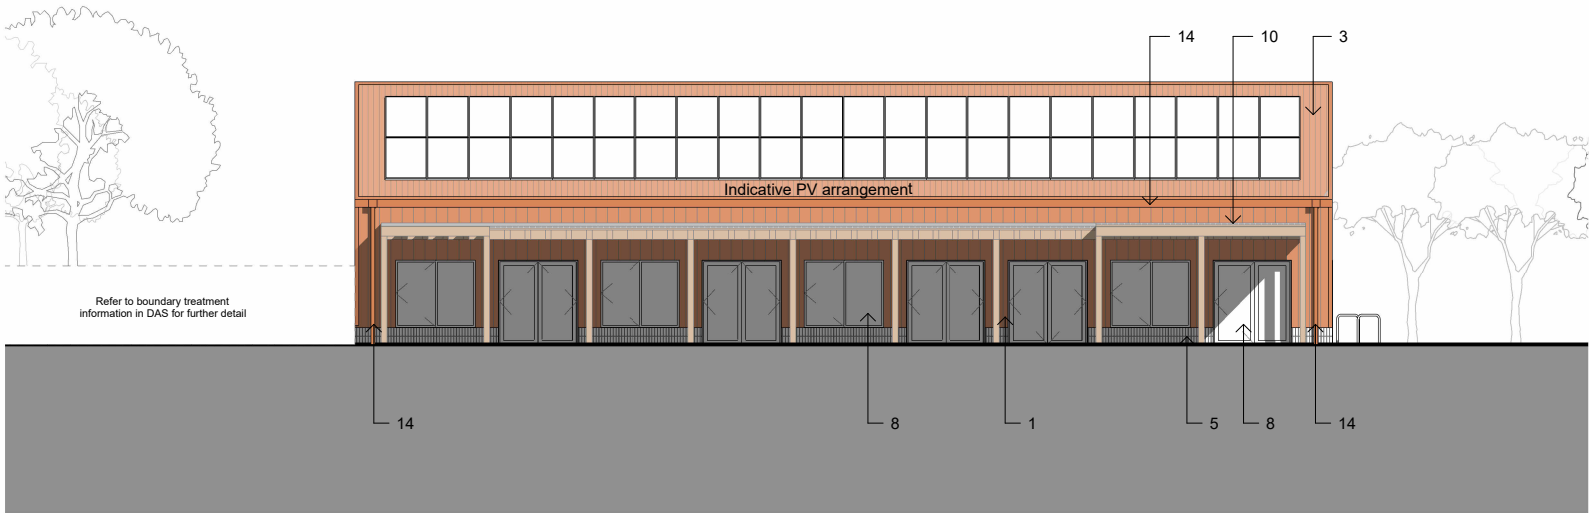

2 | Proposed South Elevation


1 : 200

1	Corten - flat cladding panels to celebration space walls
2	Corten - perforated panels
3	Corten - corrugated sheets to celebration space roof
4	Corten - canopy
5	Red multi-brick - double soldier course plinth
6	Red multi-brick - protruding stacked header brick with stacked stretcher brick inbetween
7	Red multi-brick - flemish bond
8	Triple glazed windows/external doors - frame colour to match corten cladding
9	PPC steel doors - colour to match window frames
10	Corrugated metal roof finish - colour TBC
11	Clay tiles - colour TBC - to match brickwork
12	Timber cladding to shipping containers
13	PPC steel gates and fencing - colour to match window frames
14	Corten rainwater goods
15	PPC rainwater goods - colour to match window frames
16	PPC metal flues - colour to match window frames

Notes

1. All dimensions must be checked on site and any discrepancies verified with the architect.
2. Unless shown otherwise, all dimensions are to structural surfaces.
3. Drawing to be read with all other issued information. Any discrepancies to be brought to the attention of the architect.
4. This drawing is the copyright of Levitt Bernstein and may not be copied, altered or reproduced in any form, or passed to a third party without license or written consent.
5. This document is prepared for the sole use of London Borough of Haringey and no liability to any other persons is accepted by Levitt Bernstein. Levitt Bernstein accepts no liability for use of this drawing by parties other than the party for whom it was prepared or for purposes other than those for which it was prepared.

This is not a construction drawing, it is unsuitable for the purpose of construction and must on no account be used as such.

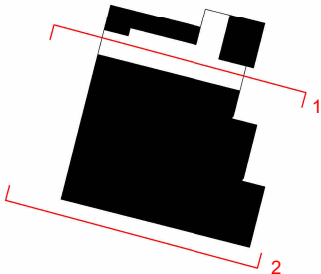

C01	06.11.23	Planning issue
P02	01.09.23	Updated to VE amendments
P01	11.08.23	Preliminary issue

Rev	Date	Description	Drawn / Checked
-----	------	-------------	-----------------

Project name

Down Lane Park

Community Hub Building

Drawing number	Rev
----------------	-----

3862 - LB - ZZ - XX - D - A - 130000 C01

Drawing

Proposed North and South Elevations

Purpose of issue

Planning

Scale First issue date

As indicated @ A3 11.08.2023

Client

London Borough of Haringey

London
Thane Studios
2-4 Thane Villas
London N7 7PA
+44 (0)20 7275 7676

Manchester
Bonded Warehouse
18 Lower Byrom Street
Manchester M3 4AP
+44 (0)161 669 8740

Levitt Bernstein
levittbernstein.co.uk

