
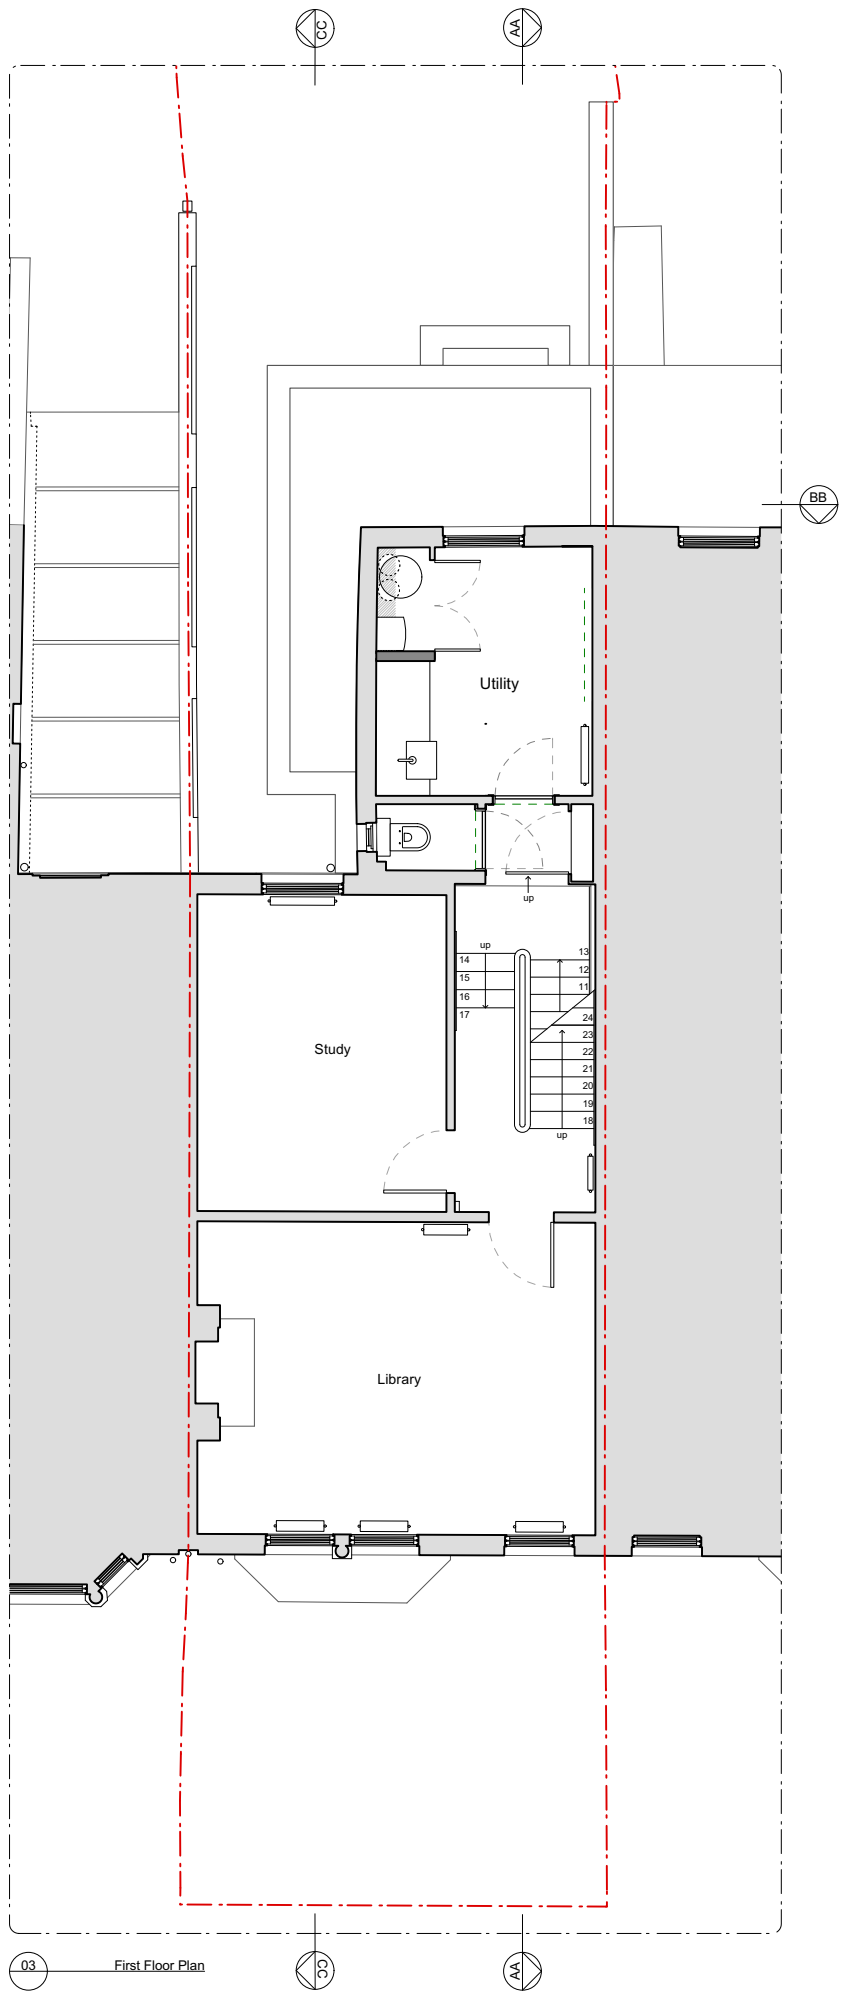
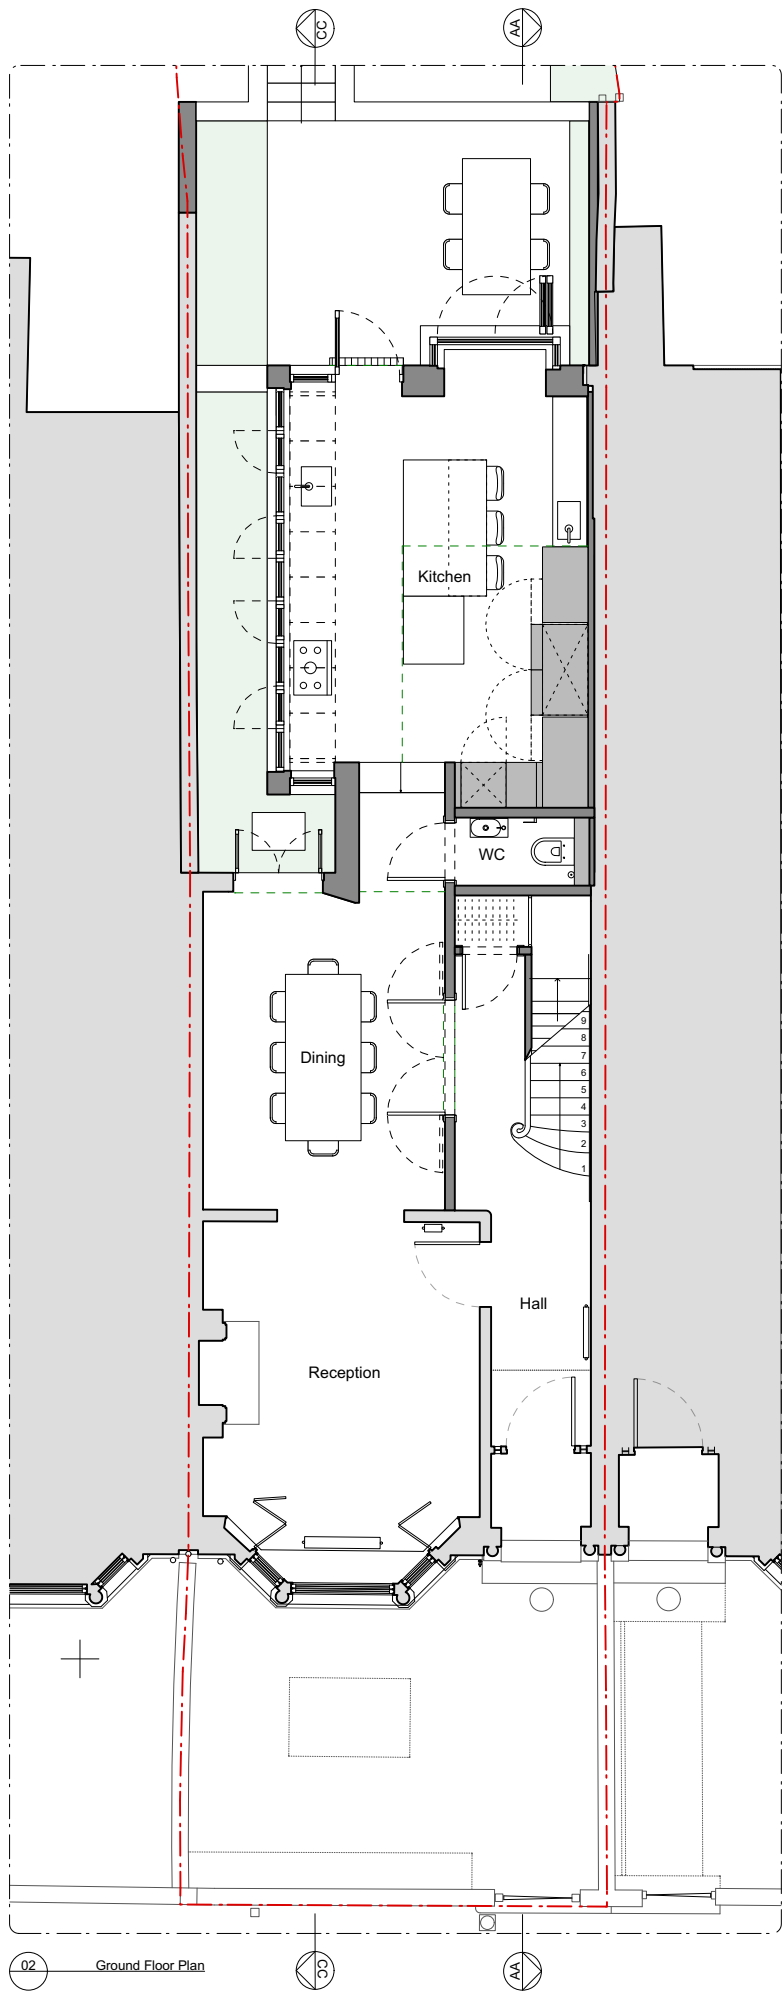


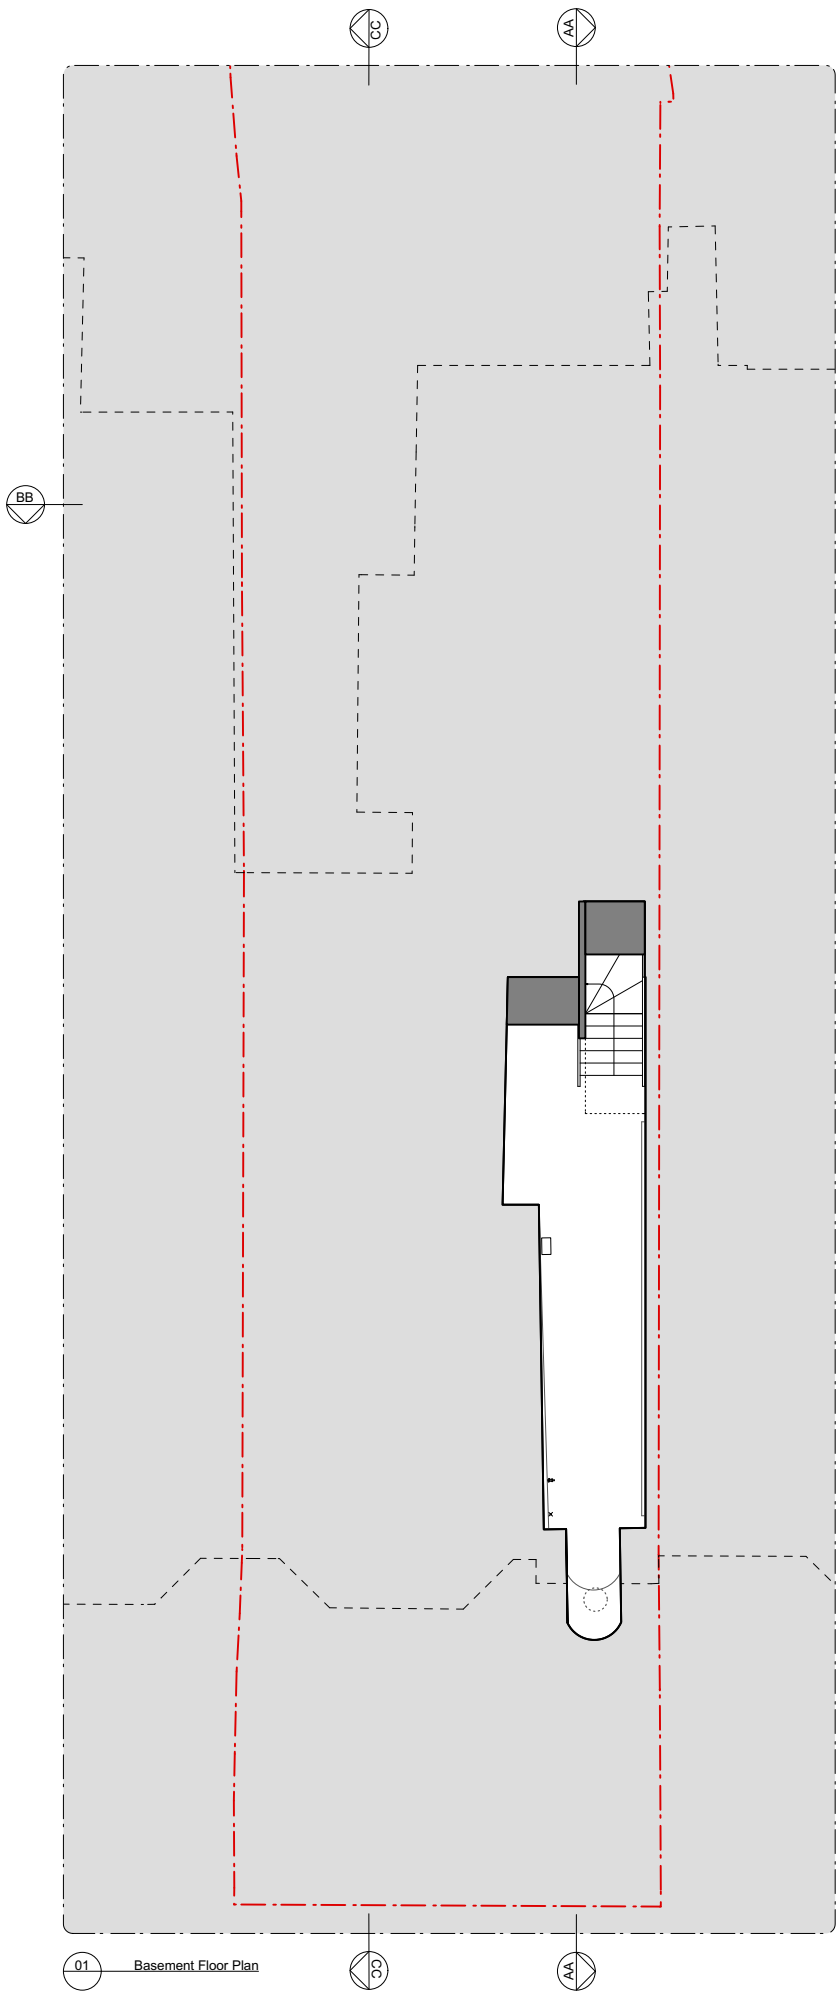

SCALE BAR
0 1 2 5m

N

KEY:
Existing structure
Site Boundary
Proposed structure
Proposed built in furniture
Roof lights and ceiling lines above

Rev	Issued	Status & Description	Drawn / Checked
-	14.11.23	Planning	NR/ TB

Notes:

All dimensions to be checked on site prior to construction or fabrication of any element. Any discrepancies between figure dimensions reported to Architect for clarification prior to commencing work.

This drawing is to be read in conjunction with all consultants information.

Elements of services are indicated for coordination purposes. For full services layouts refer to Services Engineer's drawings and specification.

Elements of stucture are indicated for coordination purposes. For full structural layouts refer to Structural Engineer's drawings and specification.

(C) Trevor Brown Architect Ltd. All rights described in chapter IV of the Copyright Designs and Patents Act 1988 have been asserted.

tba

Job
Mount Pleasant Villas

Address
37 Mount Pleasant Villas, N4 4HA




Status
Planning

Drawing title
Proposed Basement & Ground & First Floor Plans

Scale
1:100@A3

Drawing number
183_1001

Revision

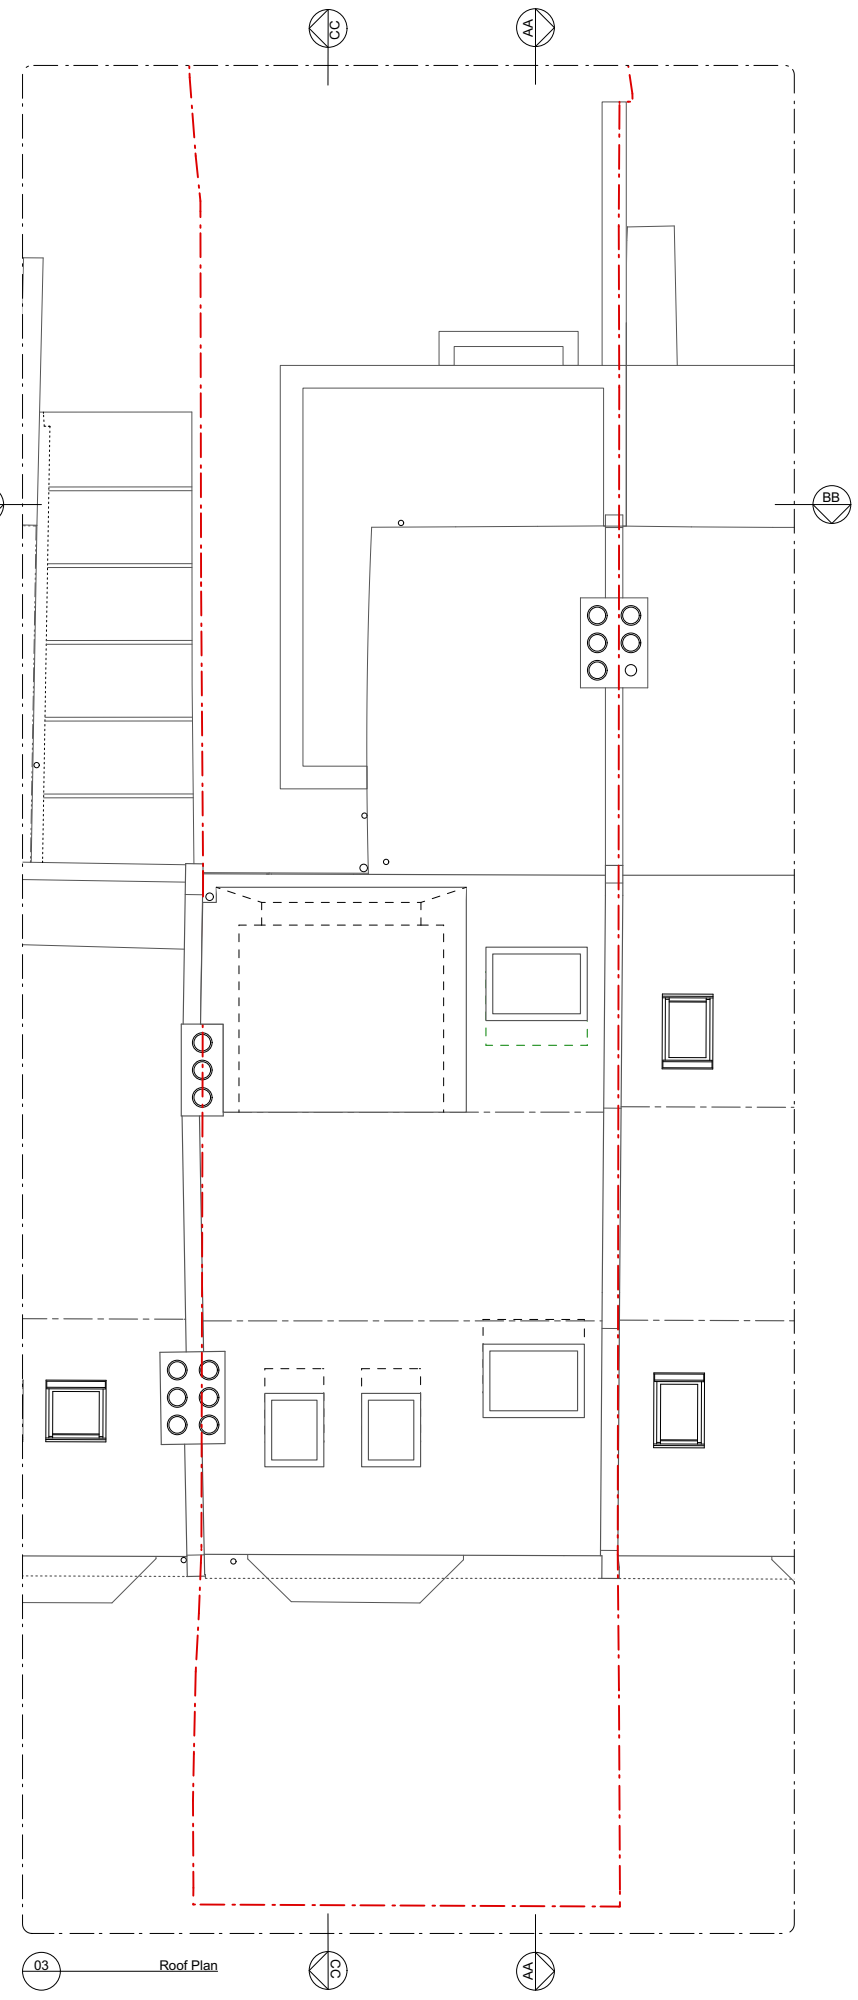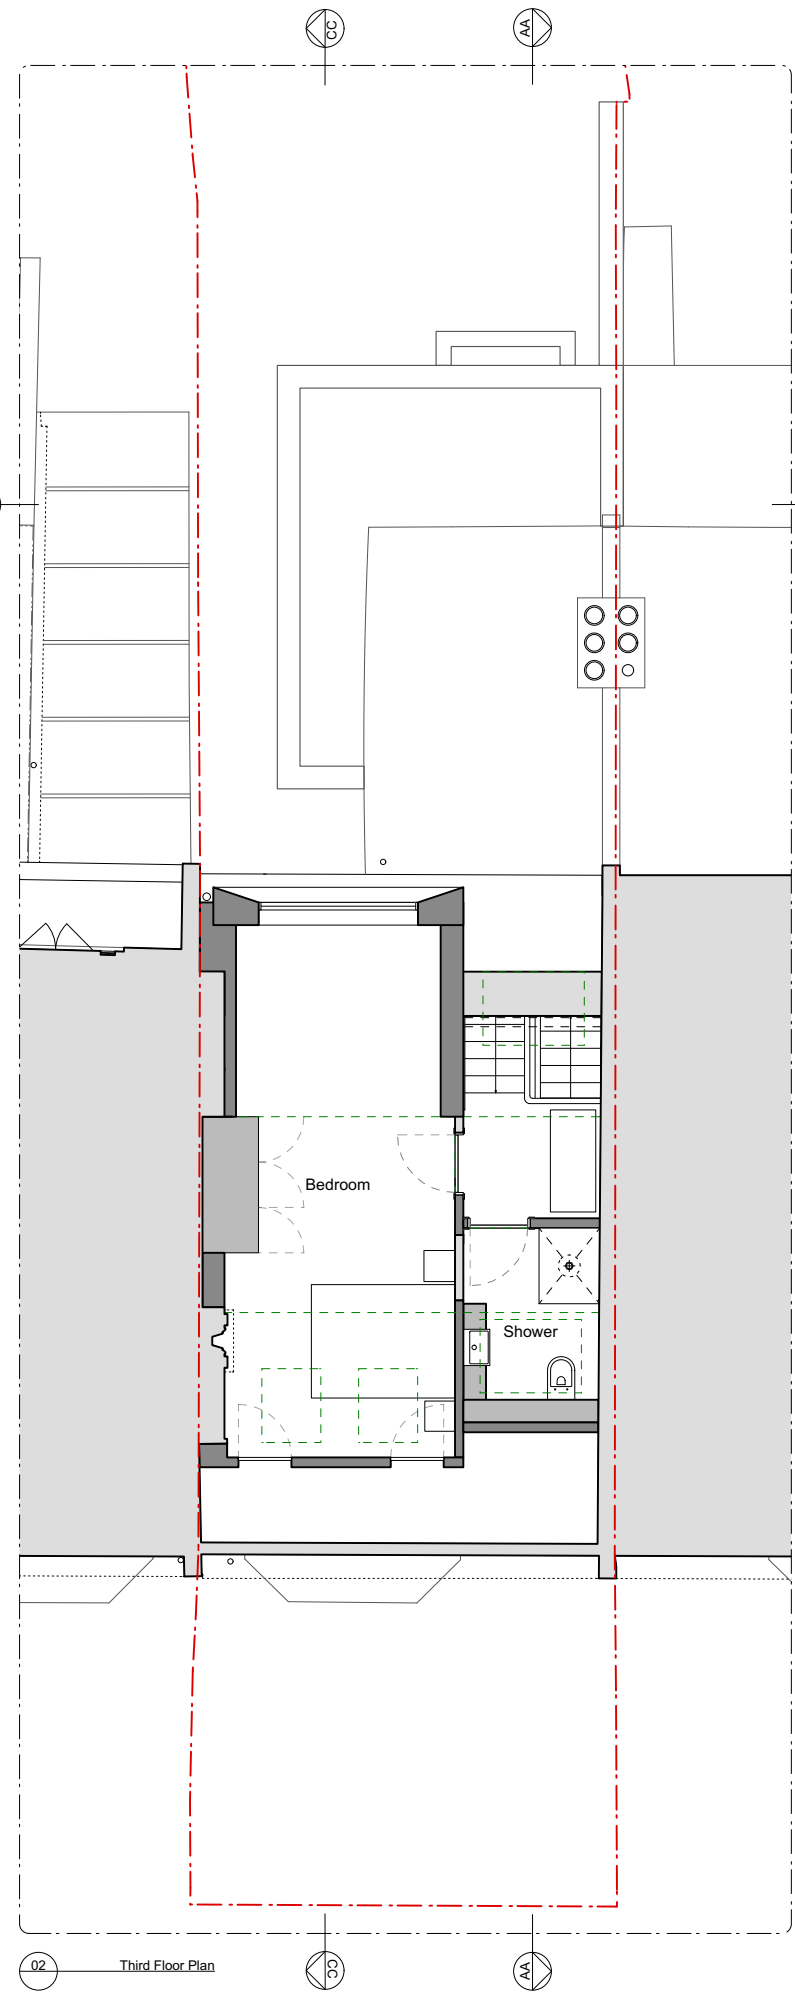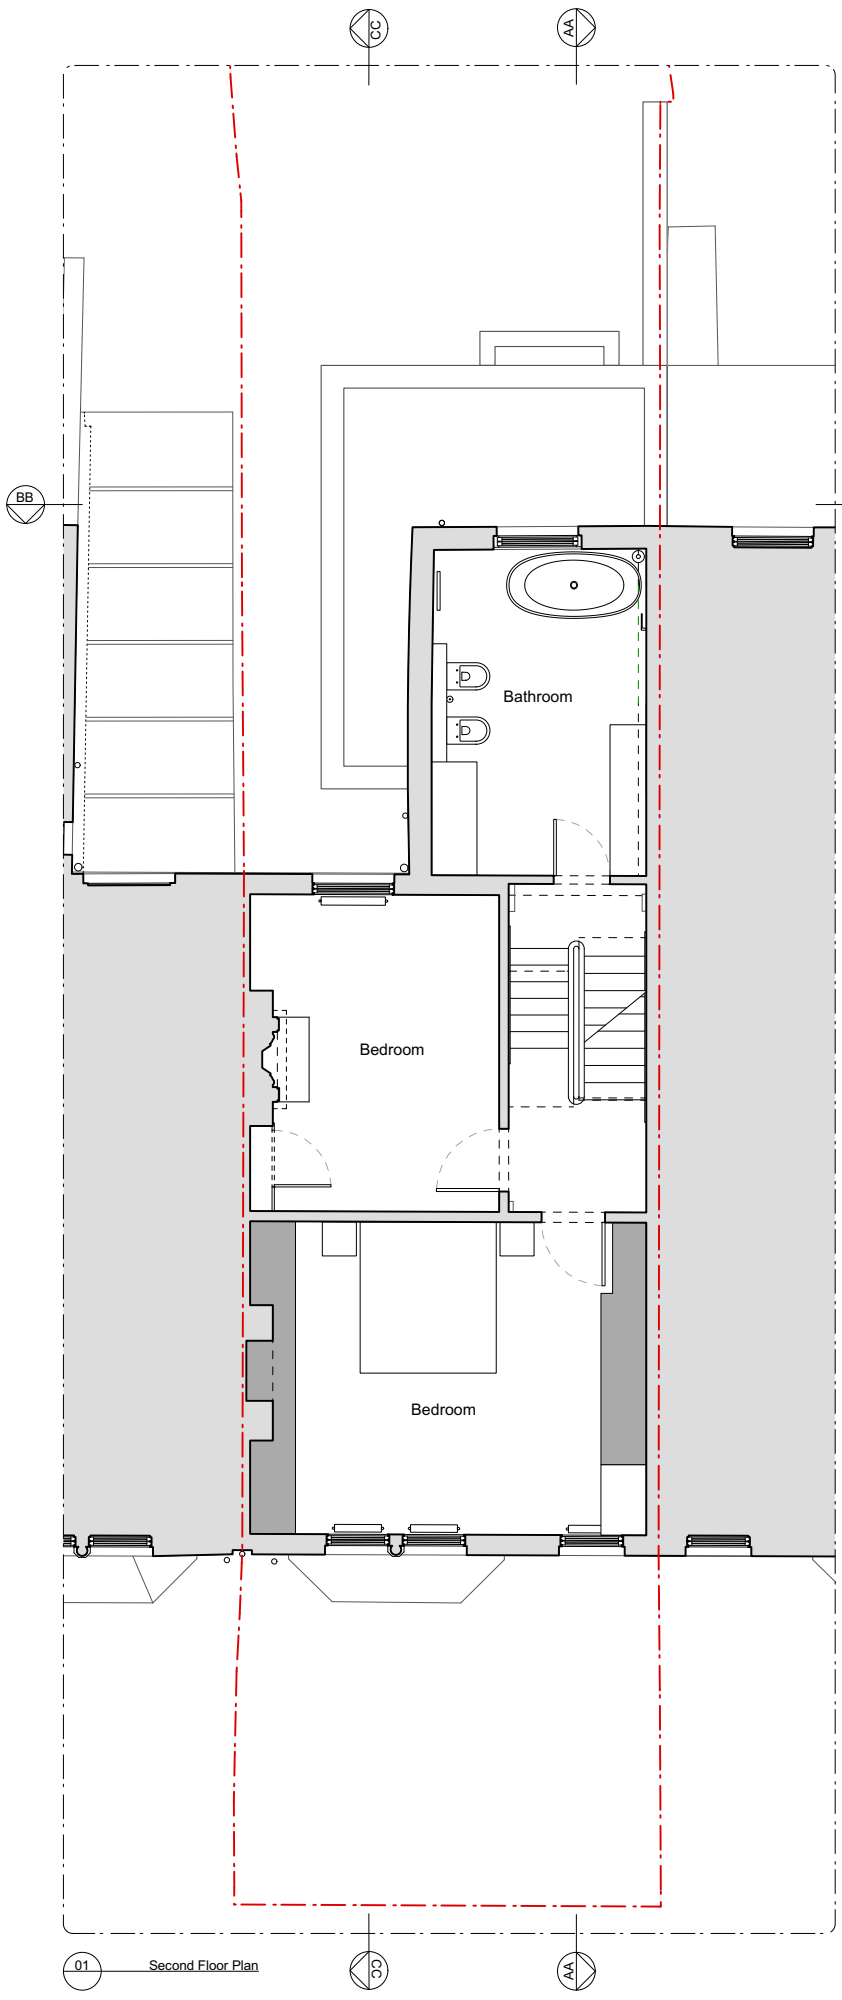

SCALE BAR

0 1 2 5m

N

KEY:

- Existing structure
- Site Boundary
- Proposed structure
- Proposed built in furniture
- Roof lights and ceiling lines above

-	14.11.23	Planning	MN/ TB
Rev	Issued	Status & Description	Drawn / Checked

Notes:

All dimensions to be checked on site prior to construction or fabrication of any element. Any discrepancies between figure dimensions reported to Architect for clarification prior to commencing work.

This drawing is to be read in conjunction with all consultants information.

Elements of services are indicated for coordination purposes. For full services layouts refer to Services Engineer's drawings and specification.

Elements of stucture are indicated for coordination purposes. For full structural layouts refer to Structural Engineer's drawings and specification.

(C) Trevor Brown Architect Ltd. All rights described in chapter IV of the Copyright Designs and Patents Act 1988 have been asserted.

tba

Job
Mount Pleasant Villas

Address
37 Mount Pleasant Villas, N4 4HA

Status
Planning


Drawing title
Proposed Second & Third & Roof Plans

Scale
1:100@A3

Drawing number
183_1002

Revision

Trevor Brown Architect Ltd.
www.trevorbrownarchitect.co.uk
+44 (0) 20 8826 1486
Suite 315, Ashley House, 235-239 High Road, London. N22 8HF

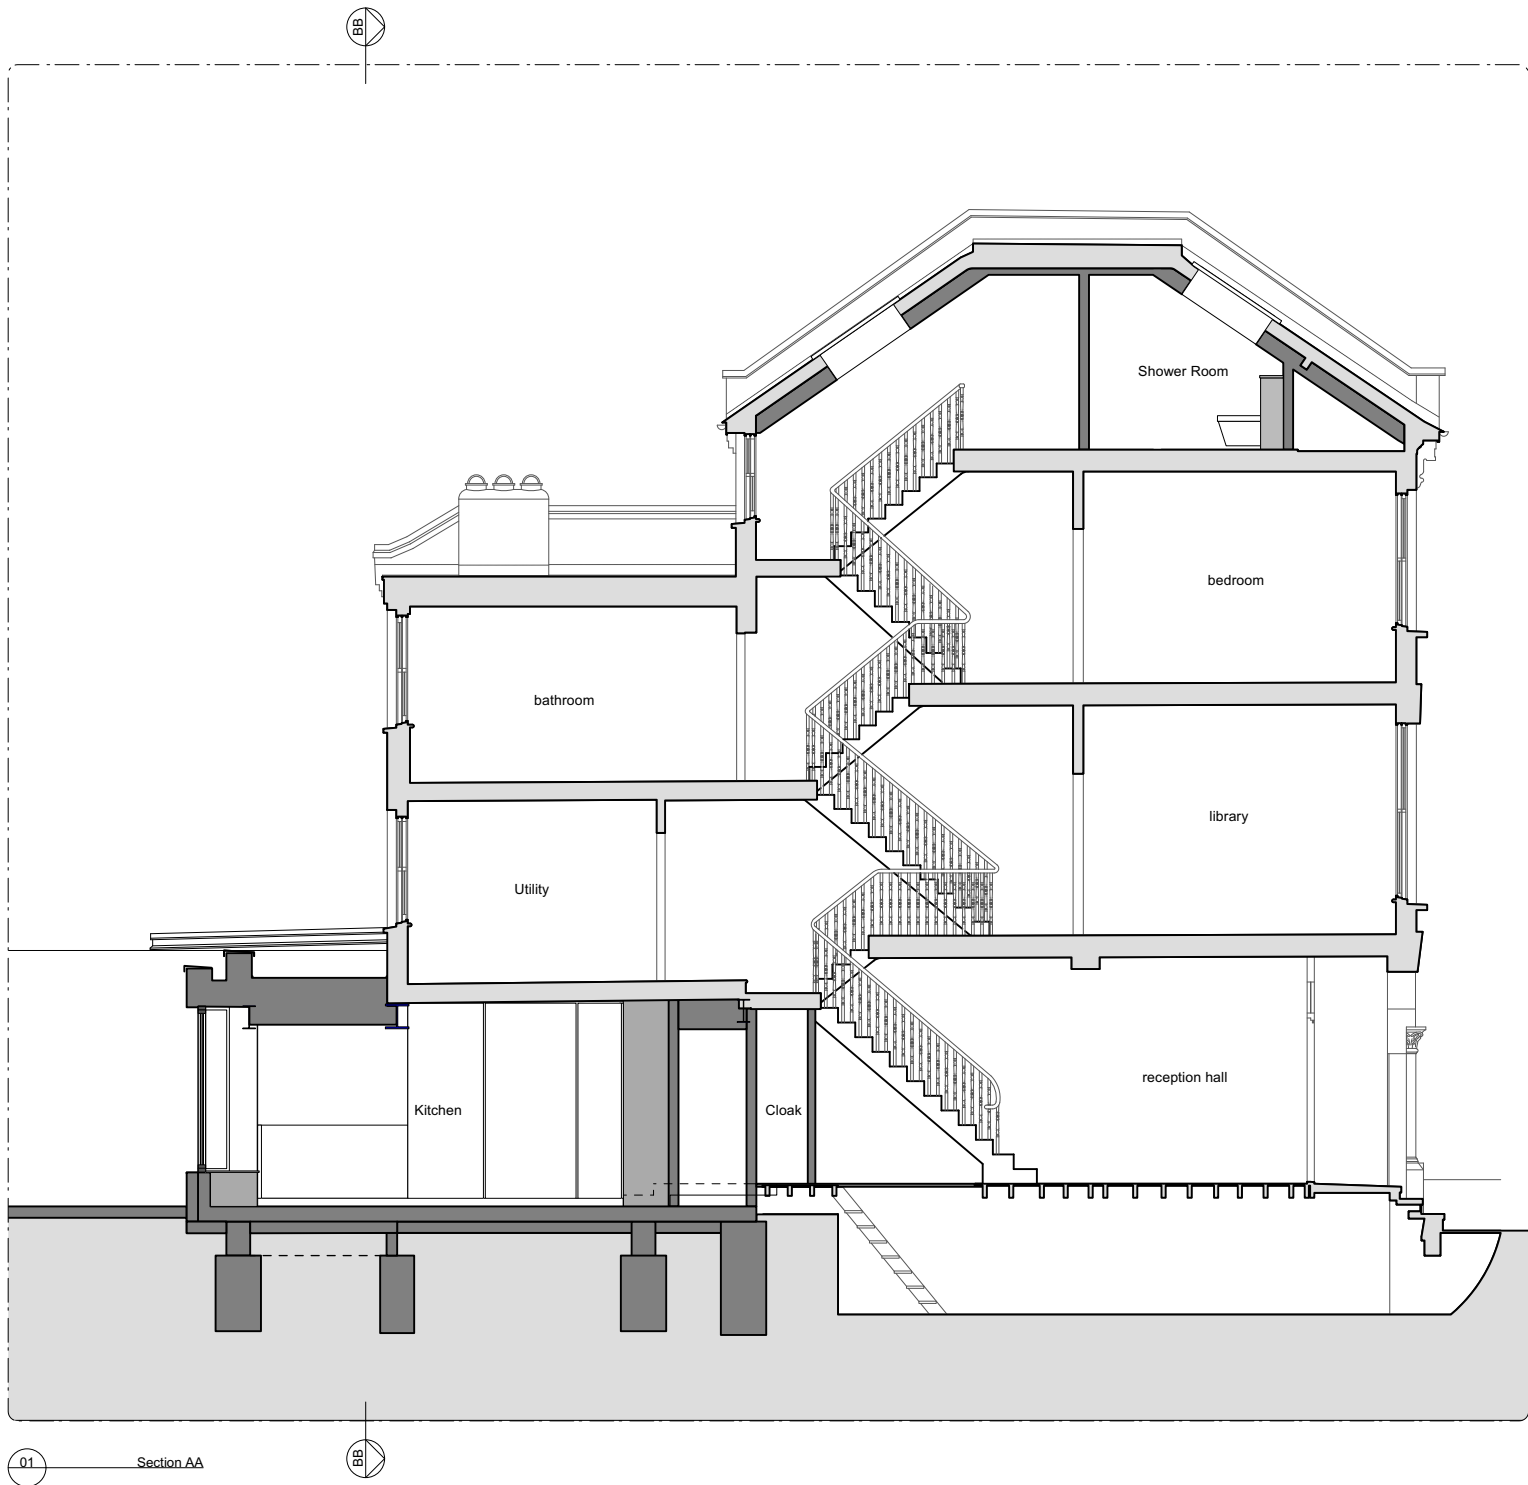

- KEY:
- Existing structure
 - Site Boundary
 - Proposed structure
 - Proposed built in furniture
 - Roof lights and ceiling lines above

Rev	Issued	Status & Description	Drawn / Checked
-	14.11.23	Planning	NR/ TB

Notes:

All dimensions to be checked on site prior to construction or fabrication of any element. Any discrepancies between figure dimensions reported to Architect for clarification prior to commencing work.

This drawing is to be read in conjunction with all consultants information.

Elements of services are indicated for coordination purposes. For full services layouts refer to Services Engineer's drawings and specification.

Elements of stucture are indicated for coordination purposes. For full structural layouts refer to Structural Engineer's drawings and specification.

(C) Trevor Brown Architect Ltd. All rights desccribed in chapter IV of the Copyright Designs and Patents Act 1988 have been asserted.

tba

Job
Mount Pleasant Villas

Address
37 Mount Pleasant Villas, N4 4HA


Status
Planning

Drawing title
Proposed Section AA & BB

Scale
1:100@A3

Drawing number
183_1100

Revision
-

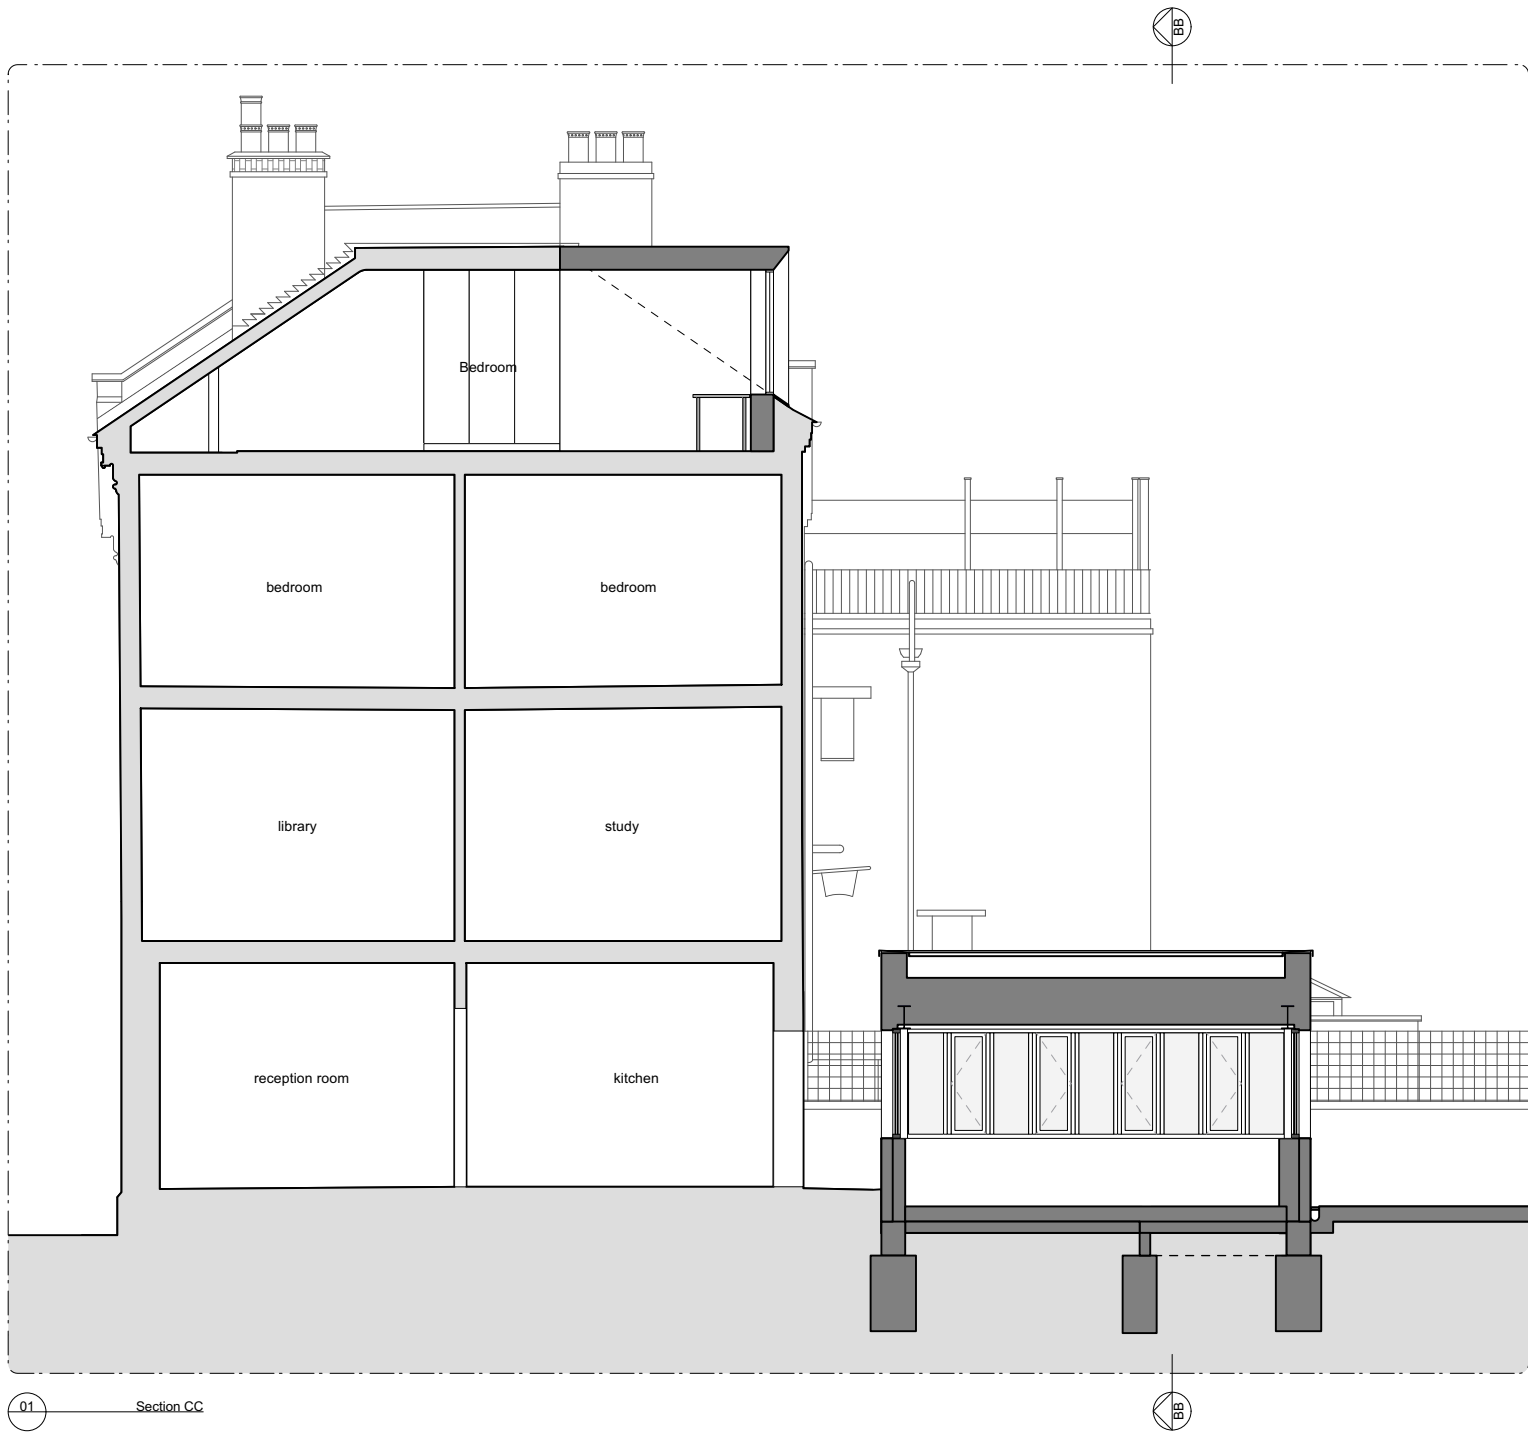

SCALE BAR

0 1 2 5m

KEY:

- Existing structure
- Site Boundary
- Proposed structure
- Proposed built in furniture
- Roof lights and ceiling lines above

-	14.11.23	Planning	NR/ TB
Rev	Issued	Status & Description	Drawn / Checked

Notes:

All dimensions to be checked on site prior to construction or fabrication of any element. Any discrepancies between figure dimensions reported to Architect for clarification prior to commencing work.

This drawing is to be read in conjunction with all consultants information.

Elements of services are indicated for coordination purposes. For full services layouts refer to Services Engineer's drawings and specification.

Elements of stucture are indicated for coordination purposes. For full structural layouts refer to Structural Engineer's drawings and specification.

(C) Trevor Brown Architect Ltd. All rights desccribed in chapter IV of the Copyright Designs and Patents Act 1988 have been asserted.

tba

Job
Mount Pleasant Villas

Address
37 Mount Pleasant Villas, N4 4HA



Status
Planning

Drawing title
Proposed Section CC

Scale
1:100@A3

Drawing number
183_1101

Revision
-

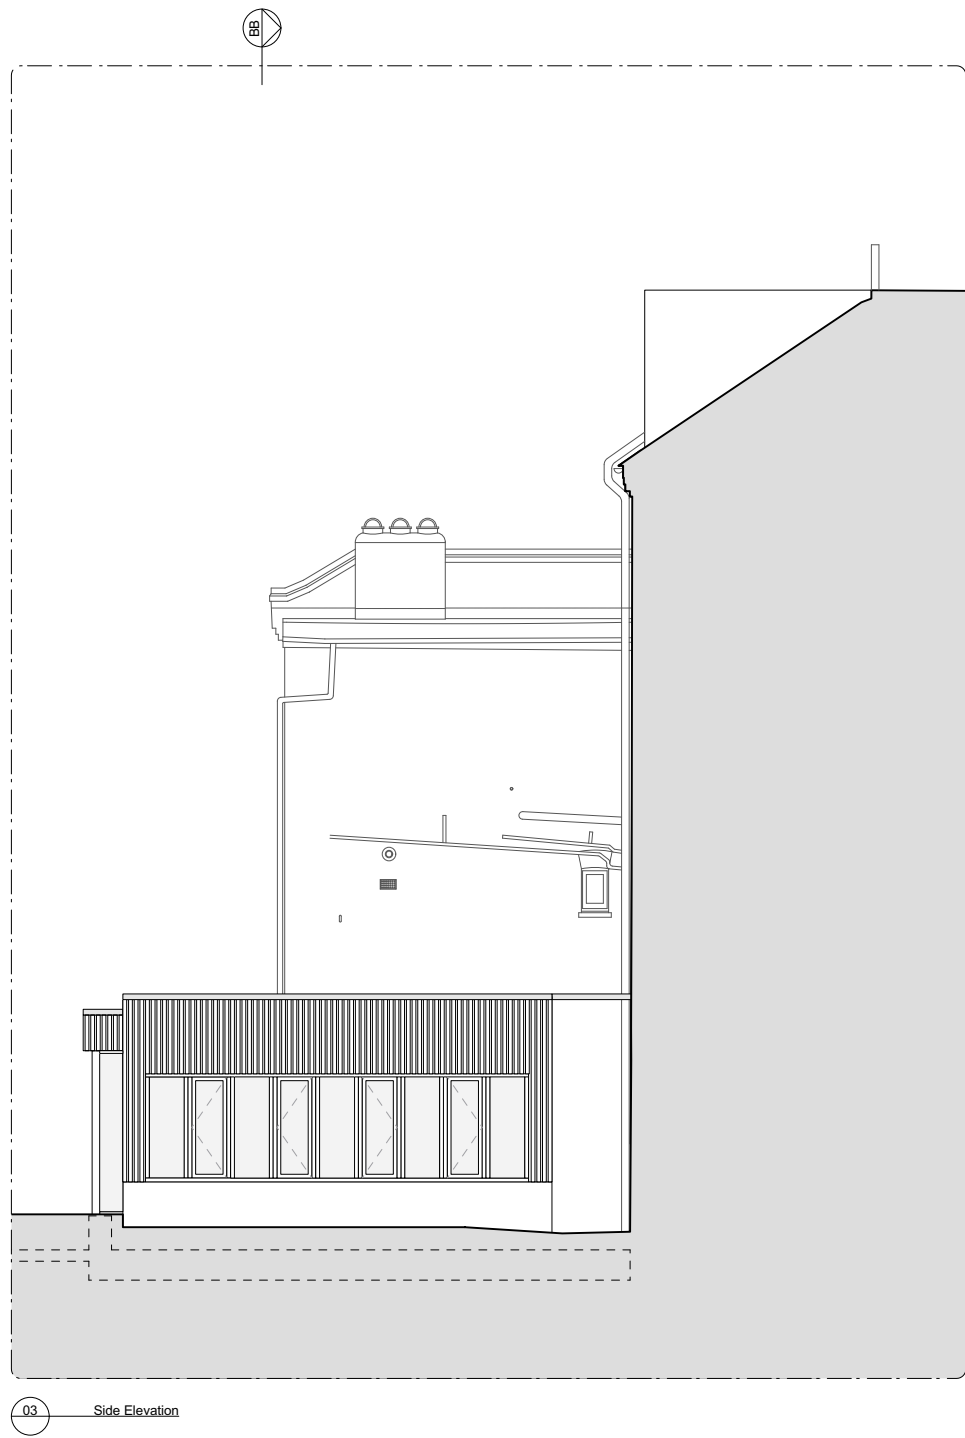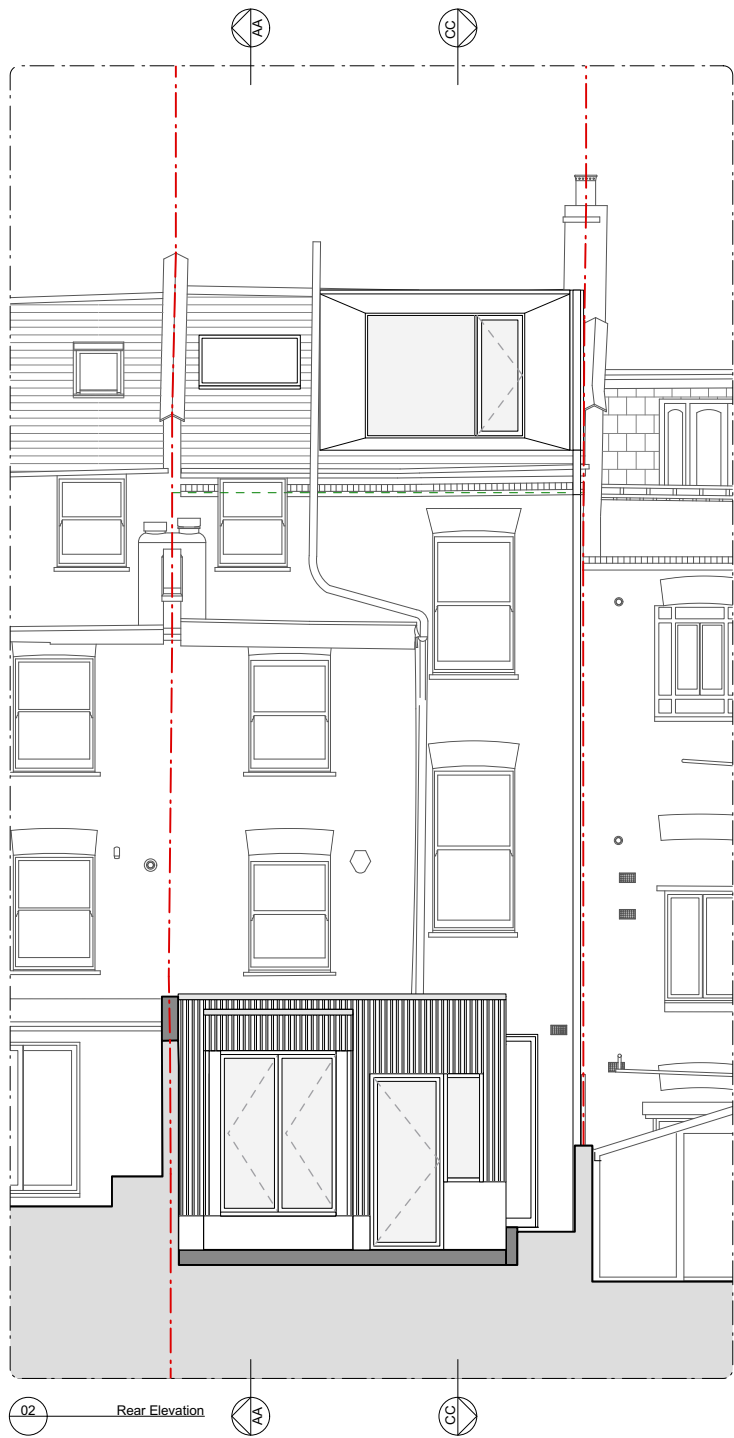

- KEY:
- Existing structure
 - Site Boundary
 - Proposed structure
 - Proposed built in furniture
 - Roof lights and ceiling lines above

Rev	Issued	Status & Description	Drawn / Checked
-	14.11.23	Planning	NR/ TB

Notes:

All dimensions to be checked on site prior to construction or fabrication of any element. Any discrepancies between figure dimensions reported to Architect for clarification prior to commencing work.

This drawing is to be read in conjunction with all consultants information.

Elements of services are indicated for coordination purposes. For full services layouts refer to Services Engineer's drawings and specification.

Elements of stucture are indicated for coordination purposes. For full structural layouts refer to Structural Engineer's drawings and specification.

(C) Trevor Brown Architect Ltd. All rights described in chapter IV of the Copyright Designs and Patents Act 1988 have been asserted.

tba

Job
Mount Pleasant Villas

Address
37 Mount Pleasant Villas, N4 4HA

Status
Planning

Drawing title
Proposed Front & Rear & Side Elevations

Scale
1:100@A3

Drawing number
183_1200

Revision
-

Trevor Brown Architect Ltd.
www.trevorbrownarchitect.co.uk
+44 (0) 20 8826 1486
Suite 315, Ashley House, 235-239 High Road, London. N22 8HF