






Ground Floor Plan
Showing location of signage

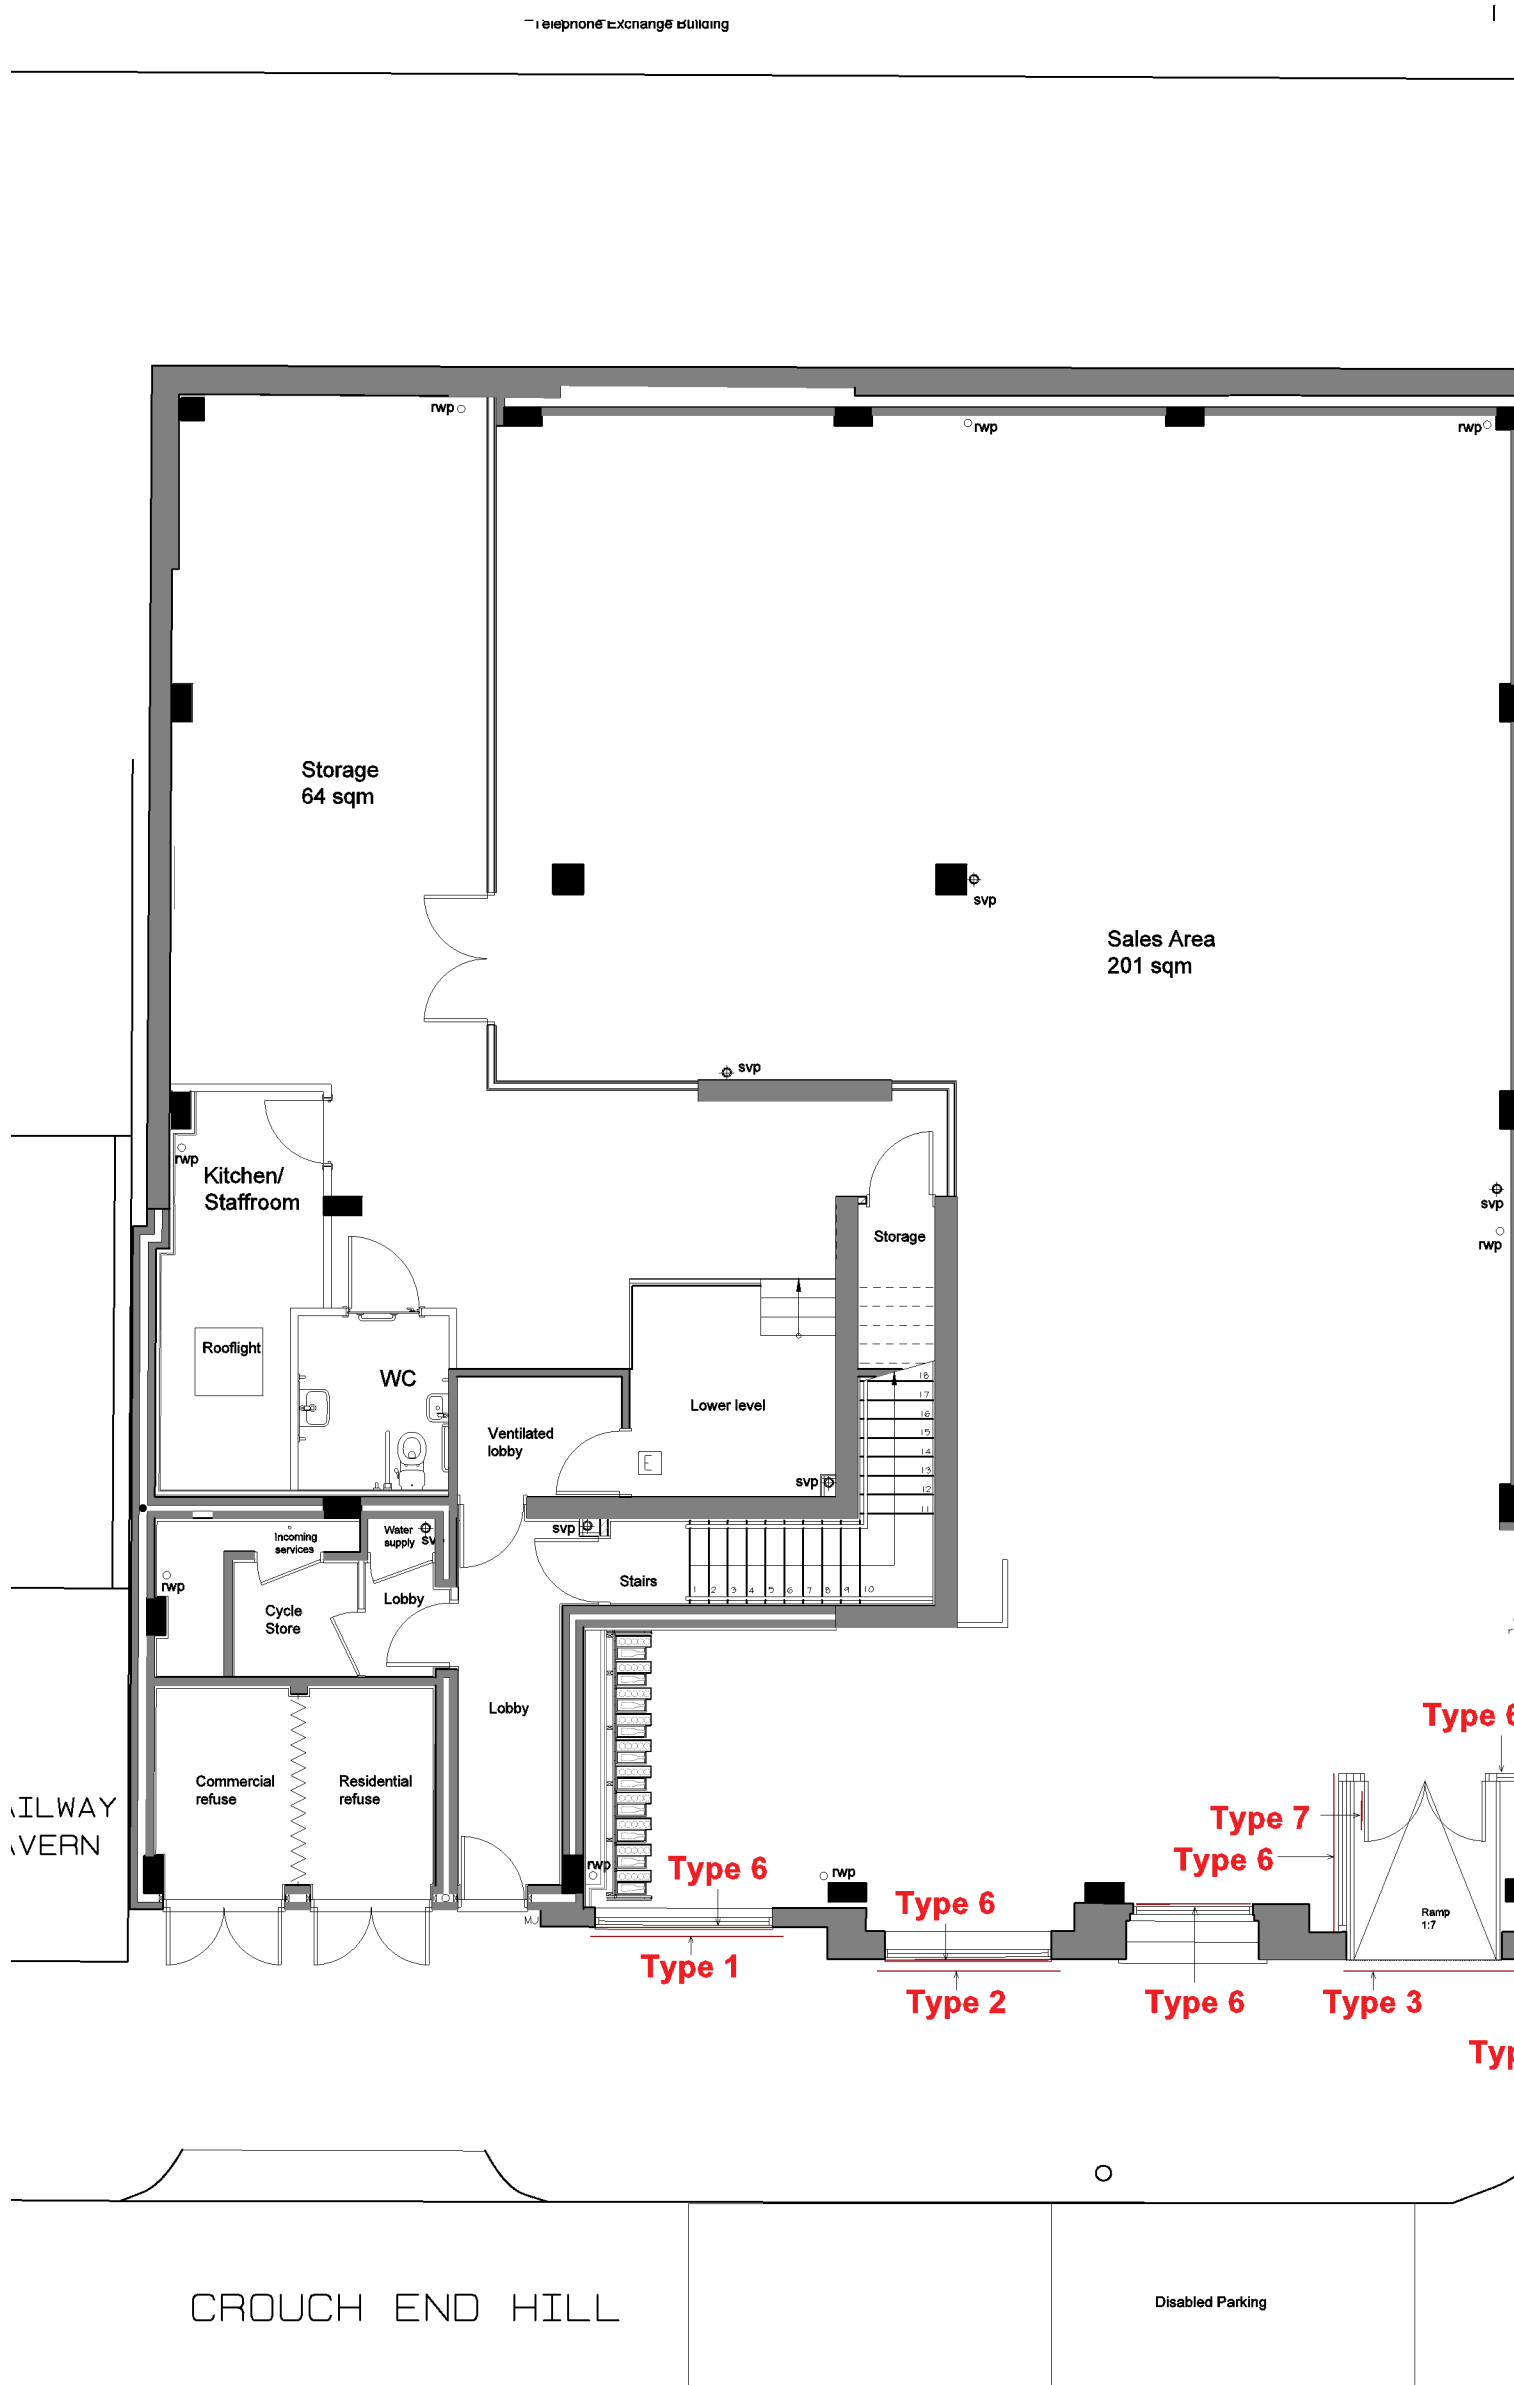

Proposed North West Elevation
Showing location of signage

 

Scale bar 1:100

 


Scale bar 1:1250

NOTE : This drawing is subject to copyright, no portion is to be used without prior consent. This scheme is subject to Town Planning, Building Regulations and all other necessary consents. Dimensions, Areas and levels where given are subject to a site survey and are to be checked on site prior to construction.


This project falls under the Construction Design and Management Regulations 2015 whether domestic or commercial. As the client you have specific duties under these regulations. These duties are a legal requirement. For information on your responsibilities please go to www.HSE.gov.uk then CDM Regulations 2015.



Site Location Plan
Scale 1:1250

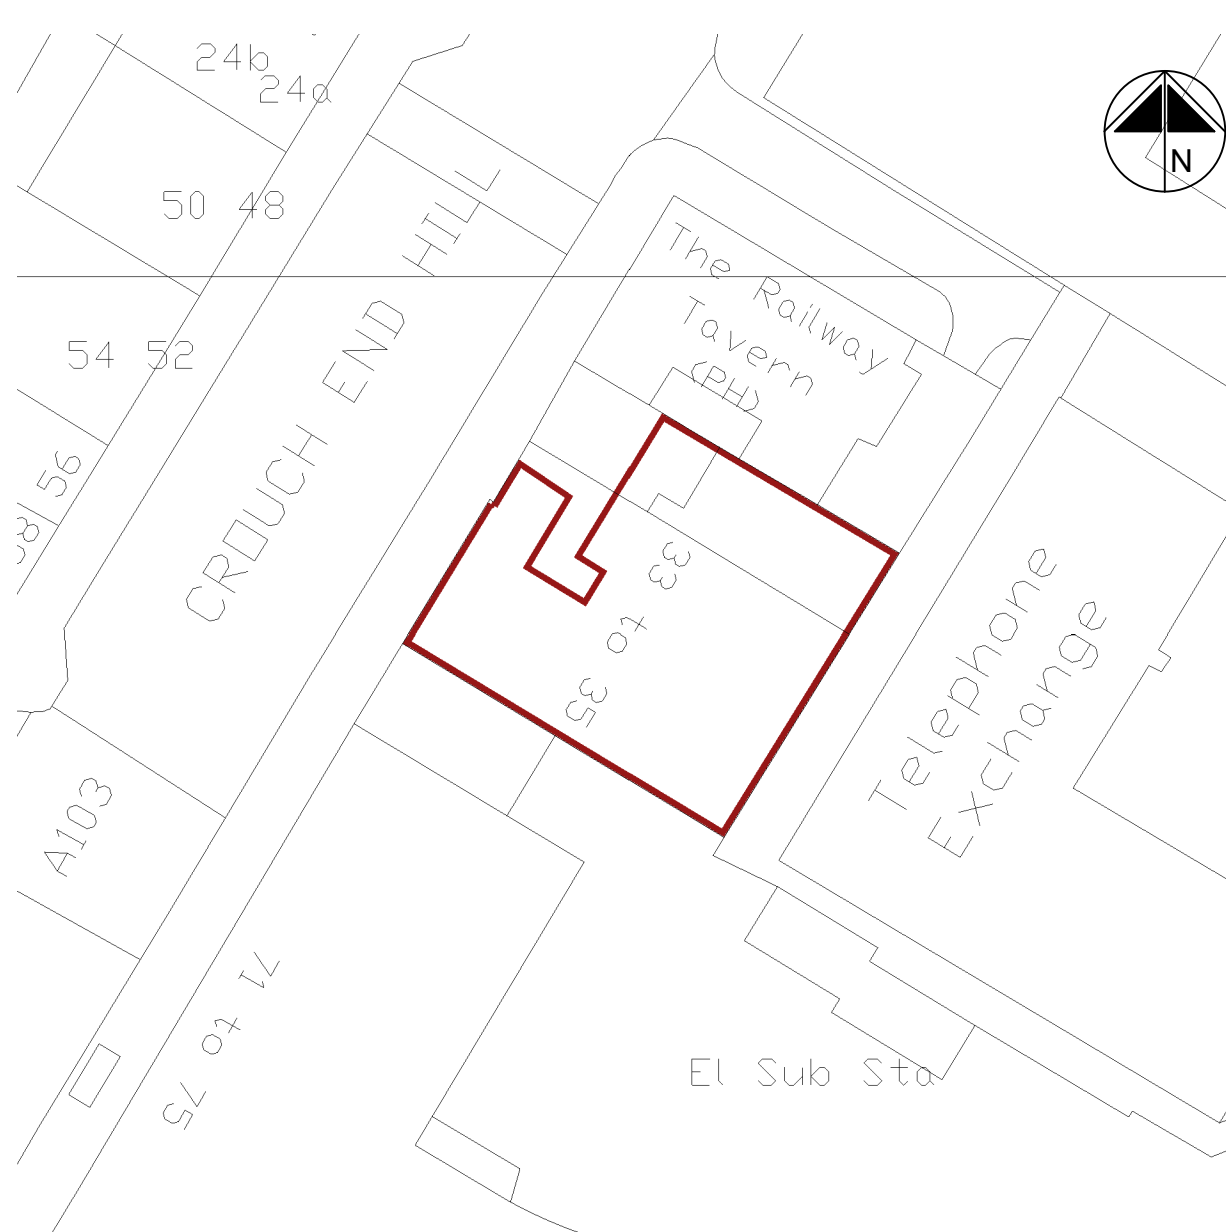

Block Plan
Scale 1:500

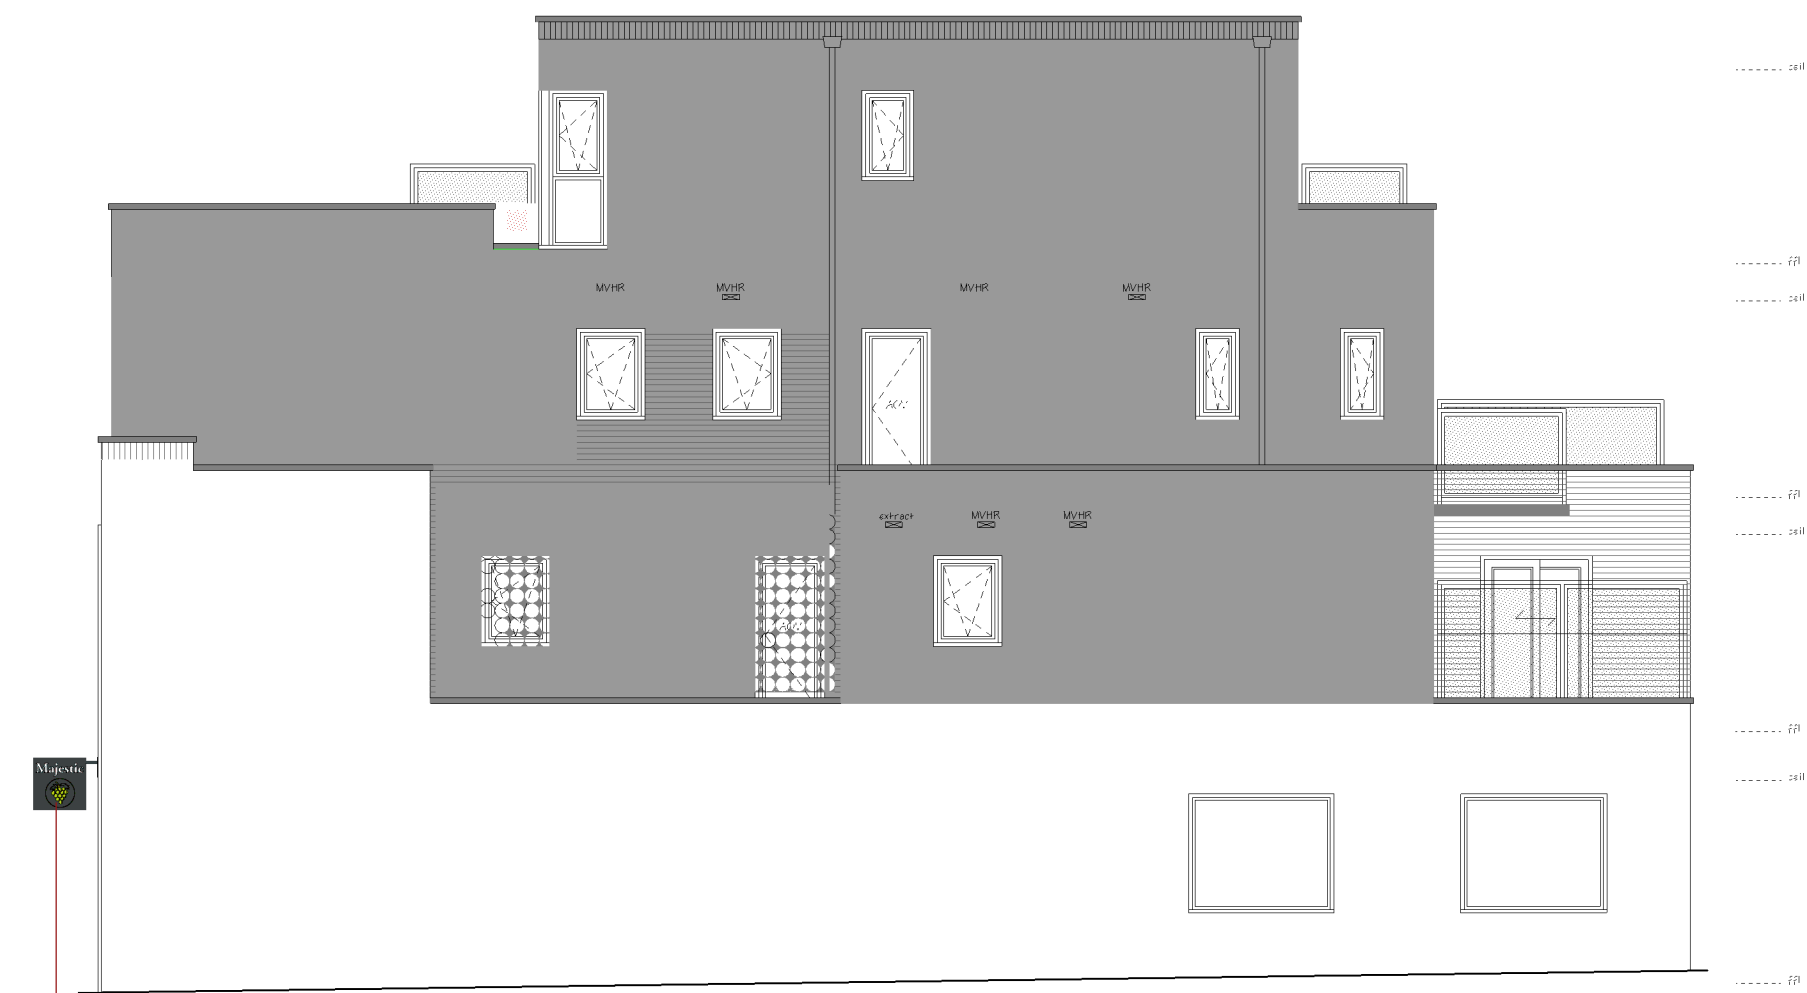

Proposed South West Elevation

D	03/11/2023	Sign type 4 removed
C	27/09/2023	Revised proposal
B	11/09/2023	Amendments to signage
Rev	Date	Amendments

bwp bourne wood partnership

SALISBURY HALL, LONDON COLNEY, SALISBURY, WILTSHIRE, WILTS, BA15 2BU.
Tel: 01727 821587 Email: admin@bournewoodpartnership.co.uk
www.bournewoodpartnership.co.uk

Client / Project:
Majestic Wines
33-35 Crouch End Hill,
London,
N8 8DH

Drawing Title:
Signage drawing

Drawn By:	Date:
	July 2023
Scale:	Size:
1:100/ 1:500/ 1:1250	A1
Job / Drawing Number:	Revision:
2181-PD03	D

Project Management And Cost Control Of Construction Projects