




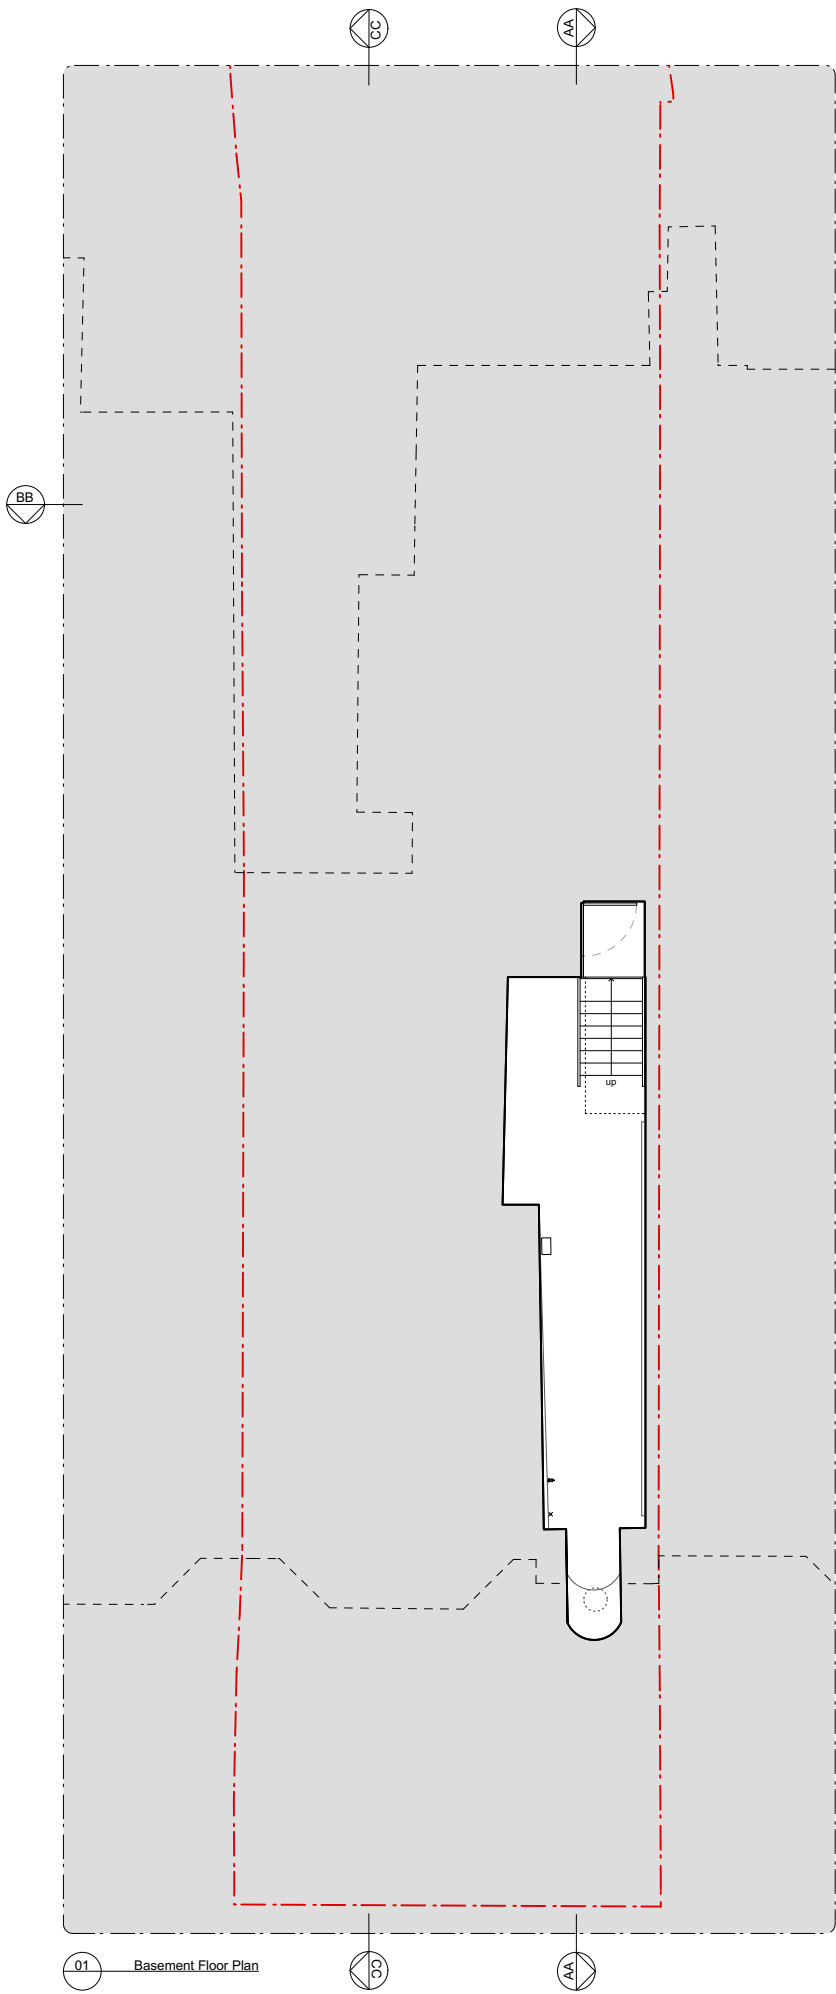

01 Basement Floor Plan

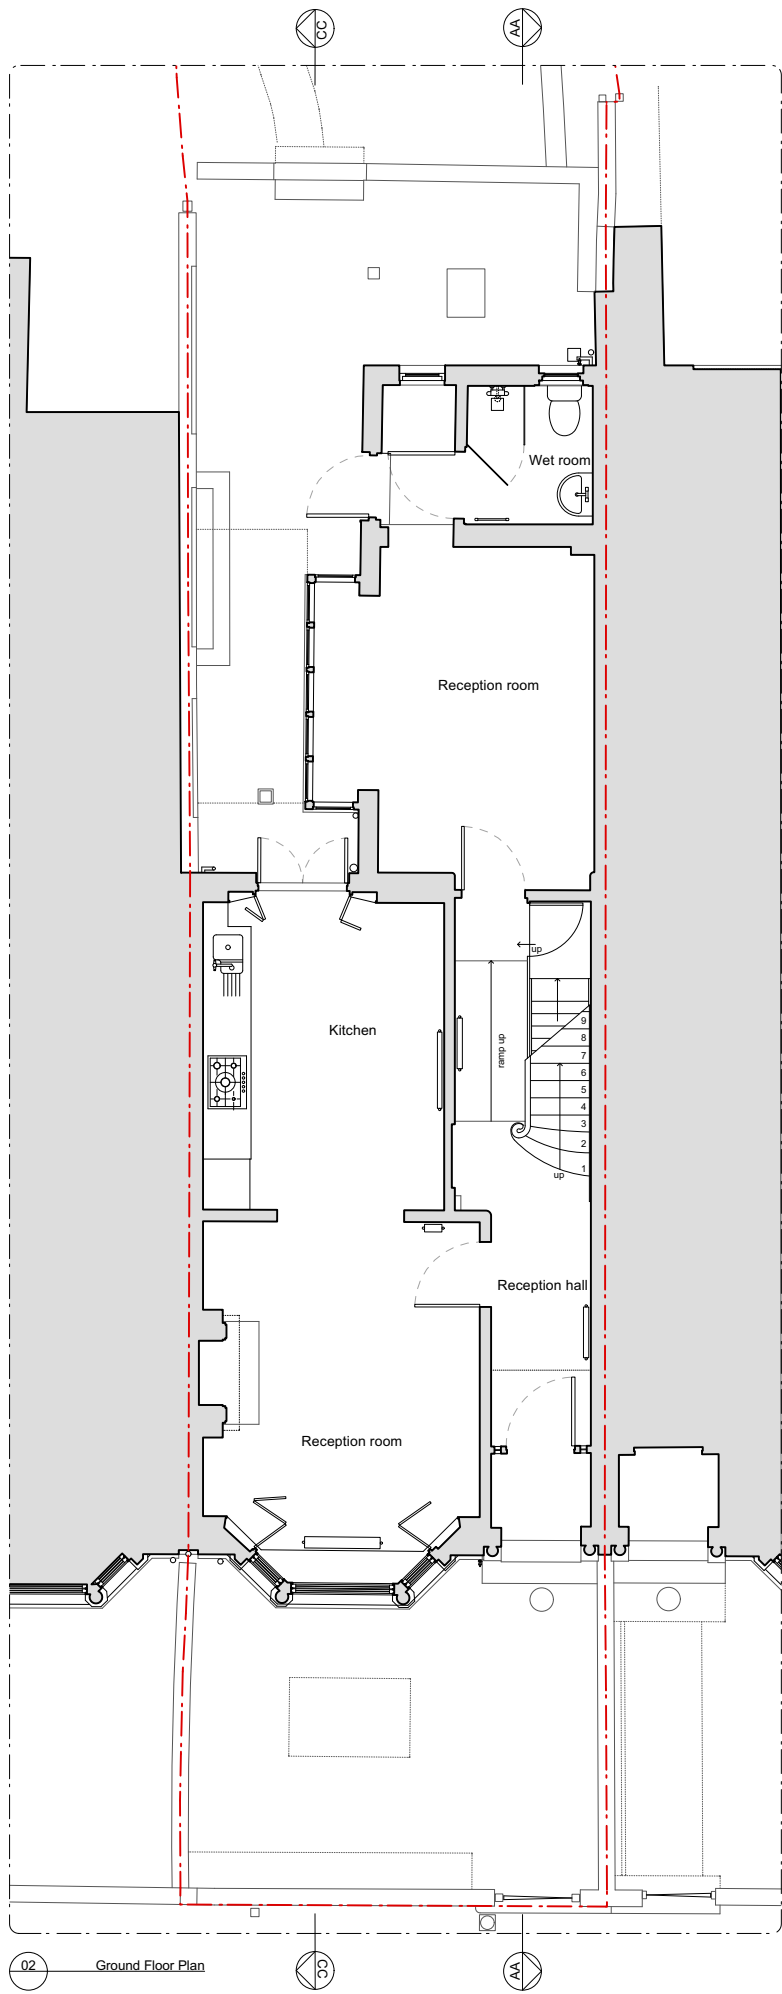

02 Ground Floor Plan

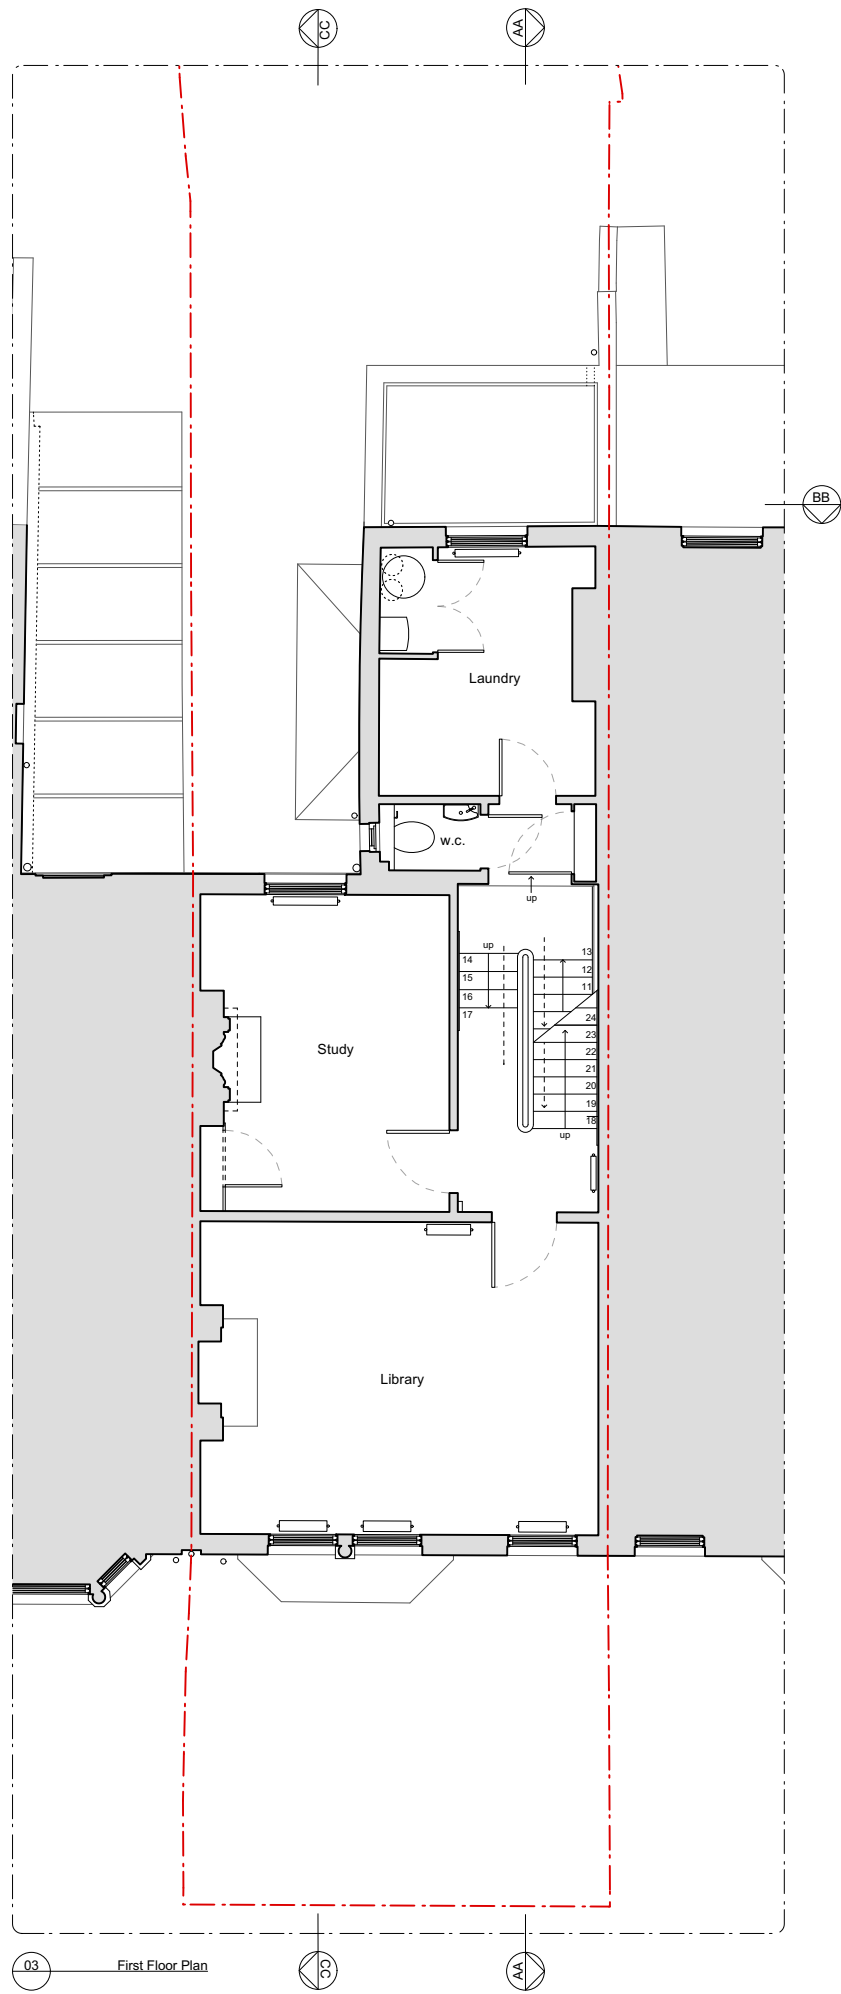

03 First Floor Plan



KEY:

- Existing structure
- Site Boundary

Rev	Issued	Status & Description	Drawn / Checked
-	14.11.23	Planning	NR/ TB

Notes:

All dimensions to be checked on site prior to construction or fabrication of any element. Any discrepancies between figure dimensions reported to Architect for clarification prior to commencing work.

This drawing is to be read in conjunction with all consultants information.

Elements of services are indicated for coordination purposes. For full services layouts refer to Services Engineer's drawings and specification.

Elements of stucture are indicated for coordination purposes. For full structural layouts refer to Structural Engineer's drawings and specification.

(C) Trevor Brown Architect Ltd. All rights described in chapter IV of the Copyright Designs and Patents Act 1988 have been asserted.

tba

Job
Mount Pleasant Villas

Address
37 Mount Pleasant Villas, N4 4HA

Status
Planning

Drawing title
Existing Basement & Ground & First Floor Plans

Scale
1:100@A3

Drawing number
183_0001




Revision

Trevor Brown Architect Ltd.

www.trevorbrownarchitect.co.uk

+44 (0) 20 8826 1486

Suite 315, Ashley House, 235-239 High Road, London. N22 8HF

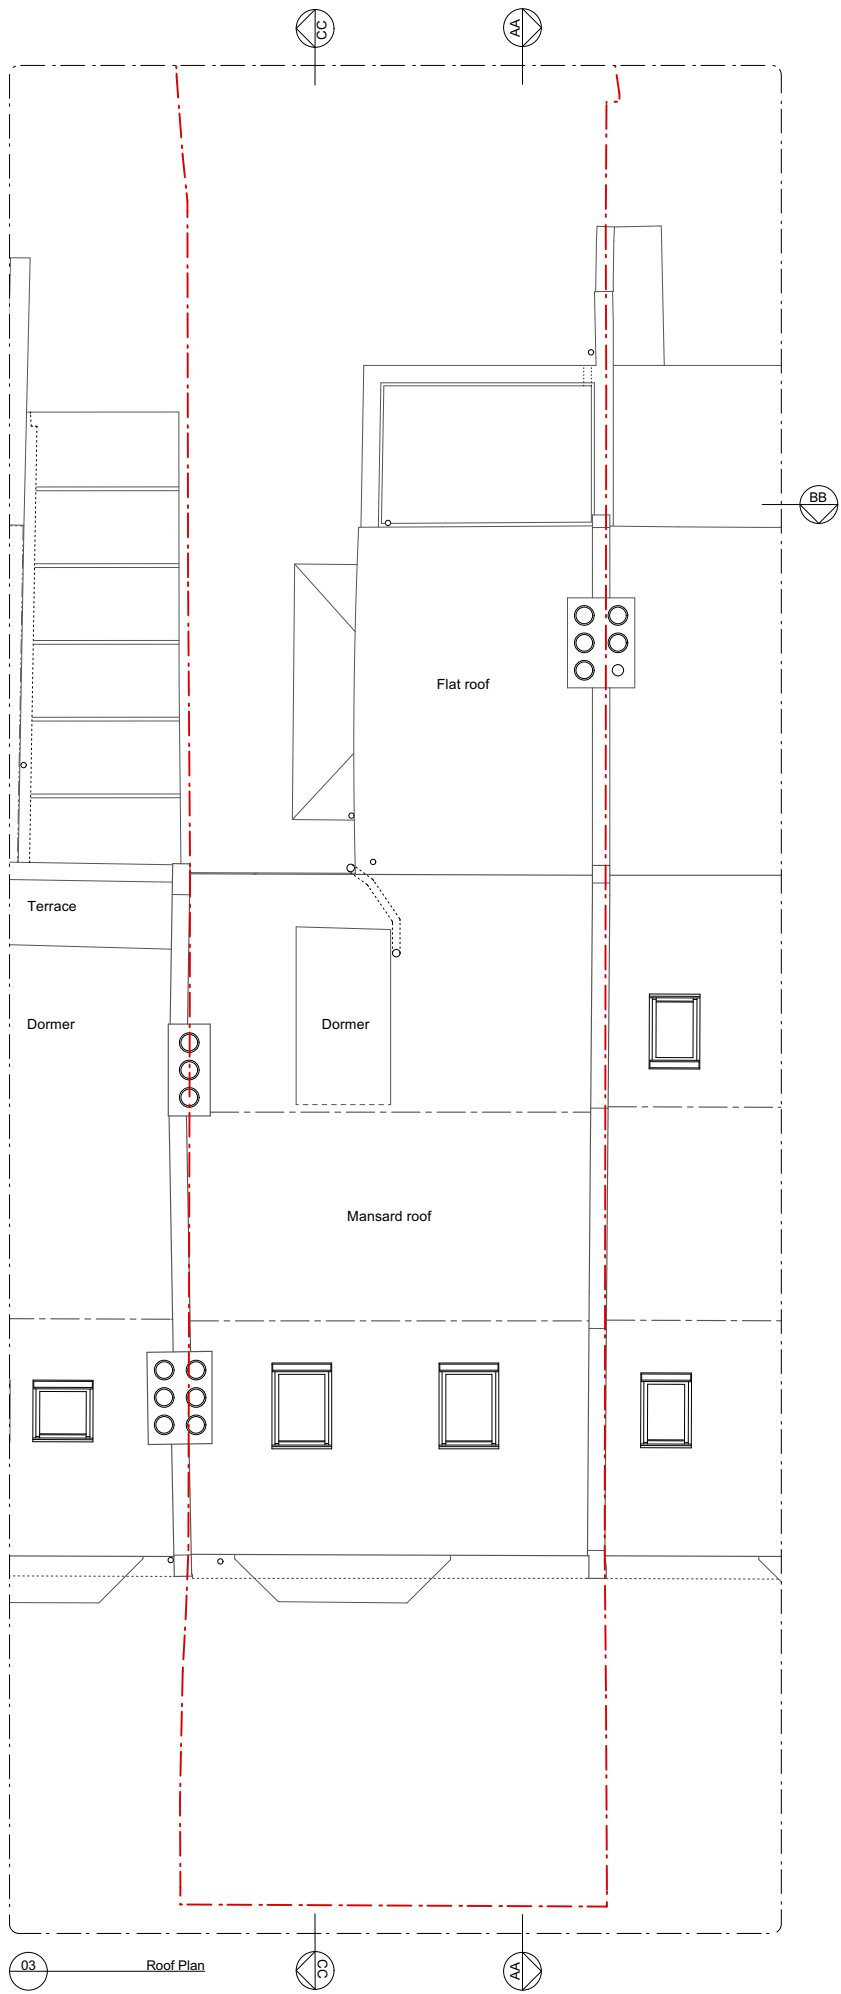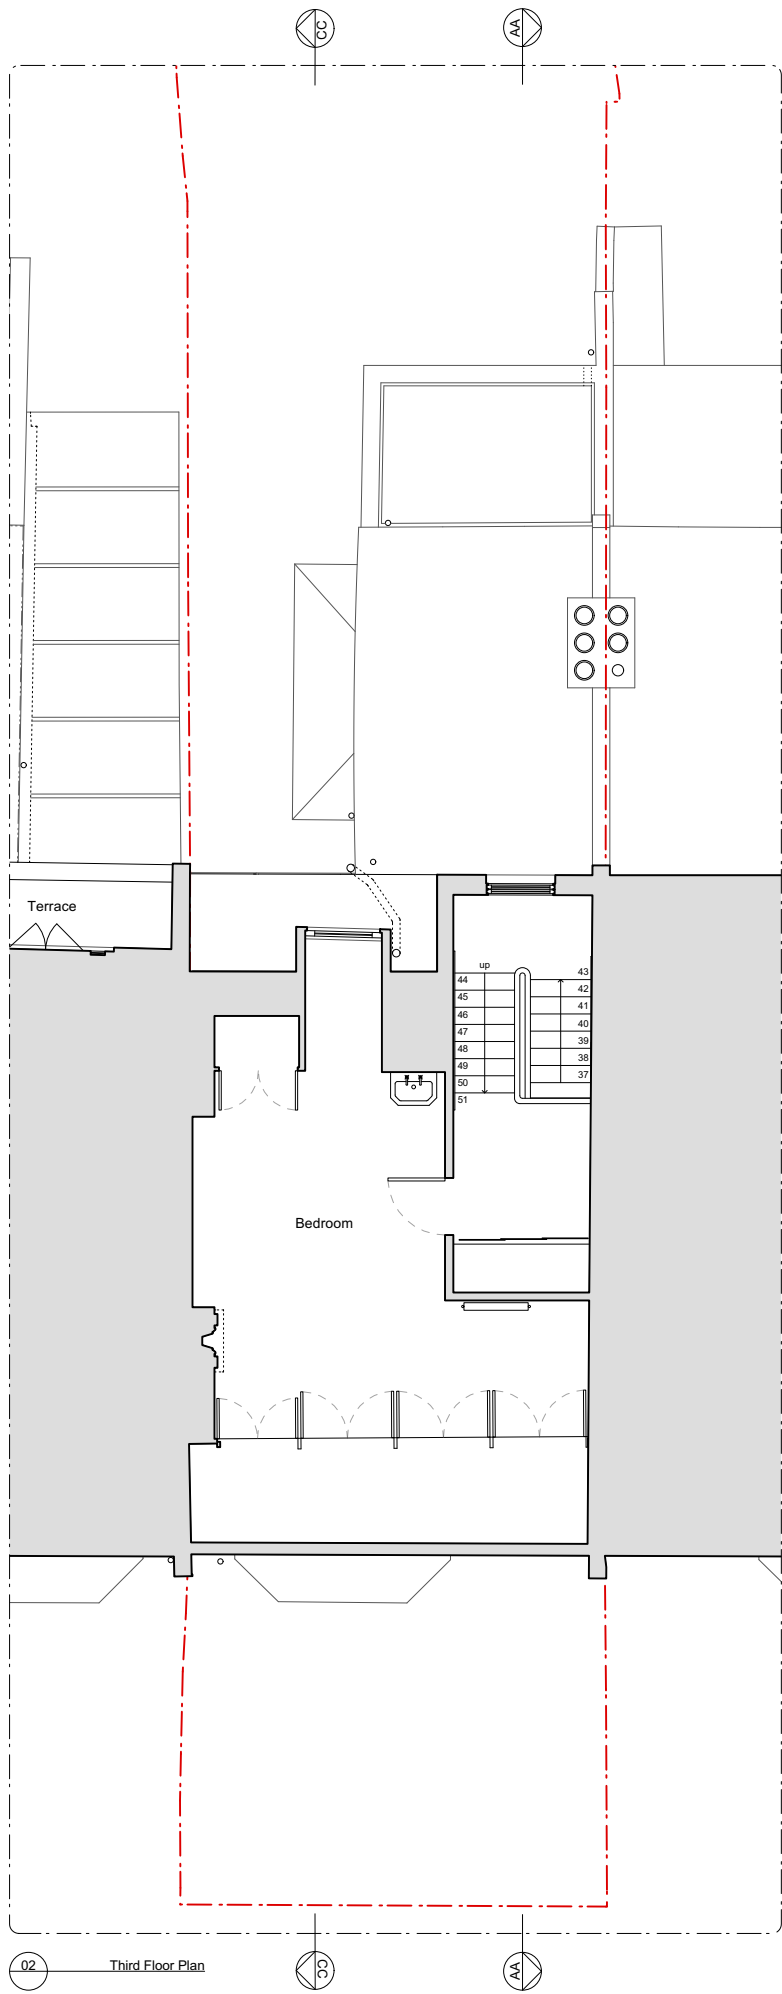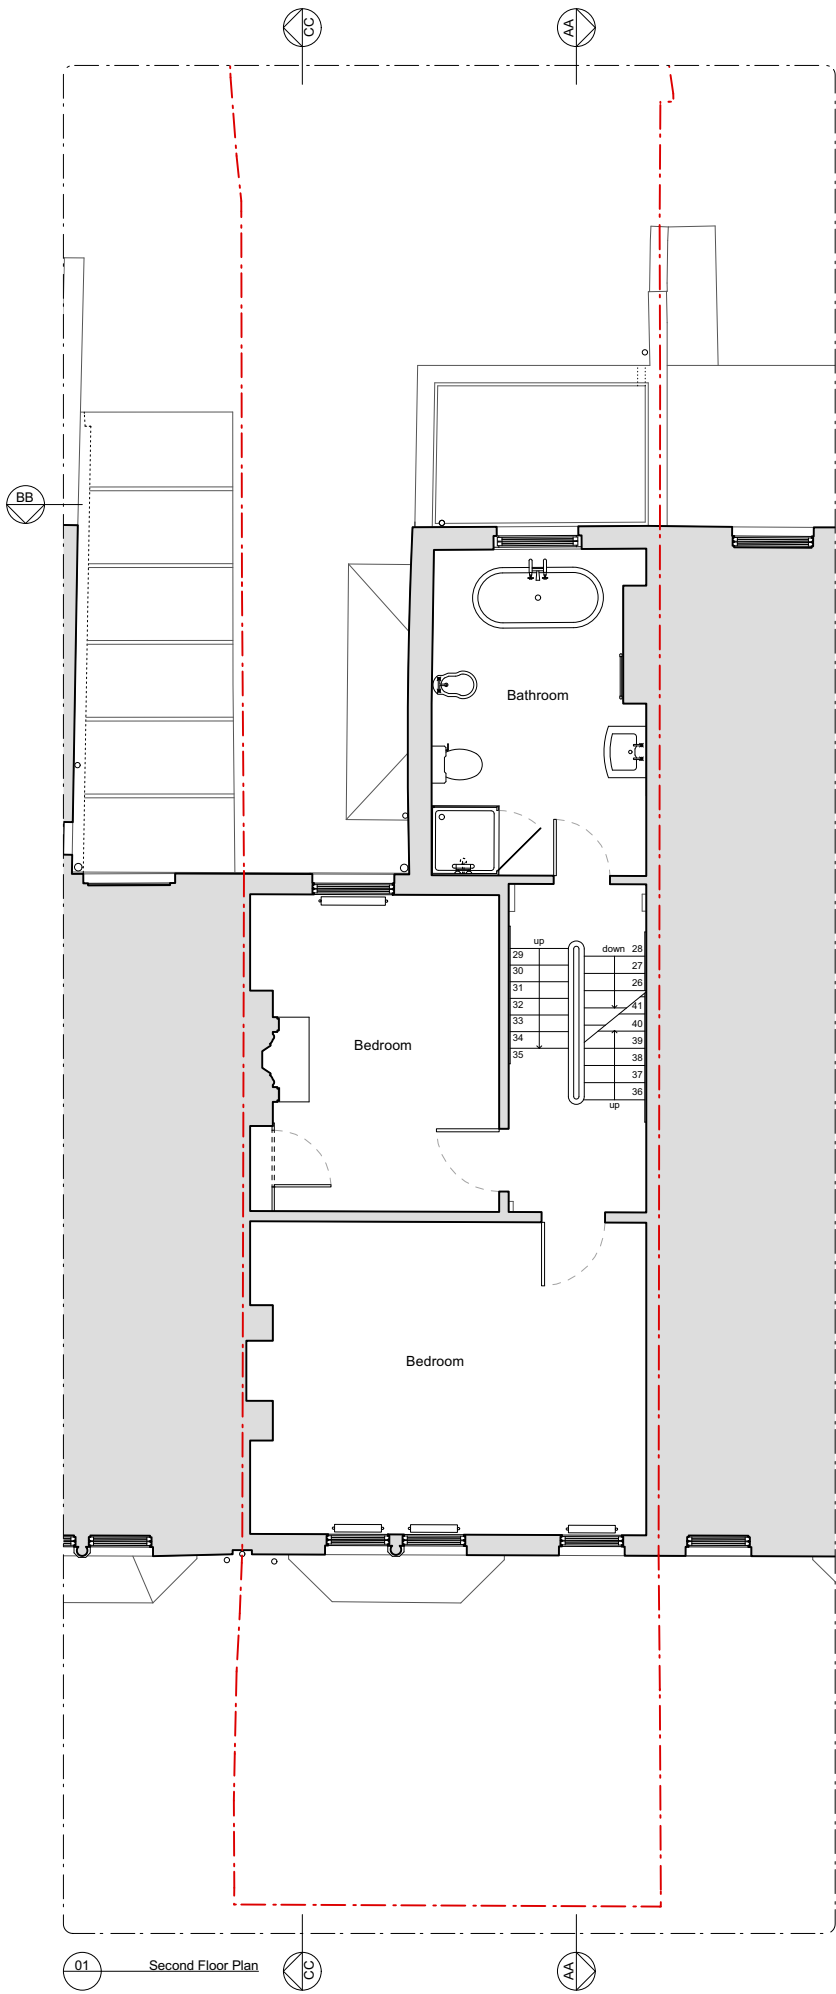

KEY:

- Existing structure
- Site Boundary

Rev	Issued	Status & Description	Drawn / Checked
-	14.11.23	Planning	NR/ TB

Notes:

All dimensions to be checked on site prior to construction or fabrication of any element. Any discrepancies between figure dimensions reported to Architect for clarification prior to commencing work.

This drawing is to be read in conjunction with all consultants information.

Elements of services are indicated for coordination purposes. For full services layouts refer to Services Engineer's drawings and specification.

Elements of stucture are indicated for coordination purposes. For full structural layouts refer to Structural Engineer's drawings and specification.

(C) Trevor Brown Architect Ltd. All rights desccribed in chapter IV of the Copyright Designs and Patents Act 1988 have been asserted.

tba

Job
Mount Pleasant Villas

Address
37 Mount Pleasant Villas, N4 4HA


Status
Planning

Drawing title
Existing Second & Third & Roof Plans

Scale
1:100@A3

Drawing number
183_0002

Revision
-

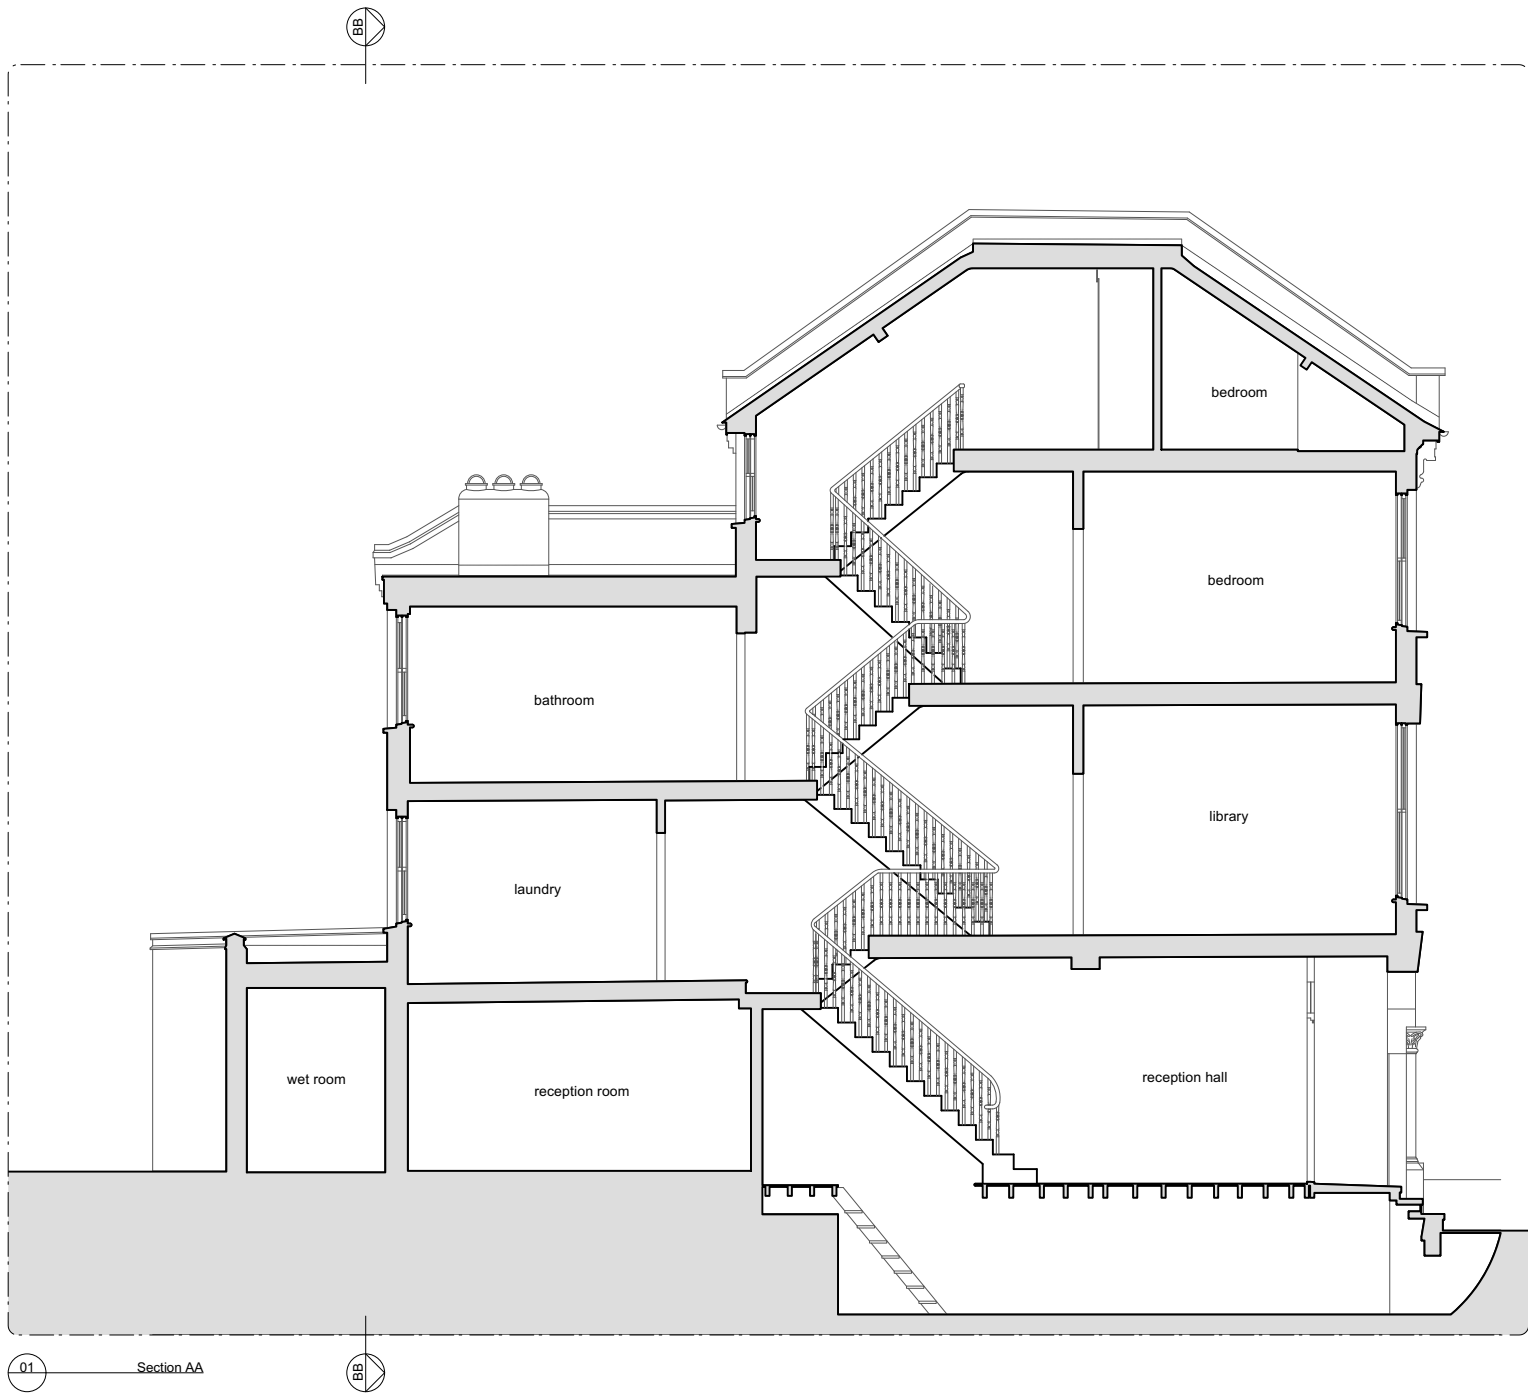

- KEY:
- Existing structure
 - Site Boundary

Rev	Issued	Status & Description	Drawn / Checked
-	14.11.23	Planning	NR/ TB

Notes:

All dimensions to be checked on site prior to construction or fabrication of any element. Any discrepancies between figure dimensions reported to Architect for clarification prior to commencing work.

This drawing is to be read in conjunction with all consultants information.

Elements of services are indicated for coordination purposes. For full services layouts refer to Services Engineer's drawings and specification.

Elements of stucture are indicated for coordination purposes. For full structural layouts refer to Structural Engineer's drawings and specification.

(C) Trevor Brown Architect Ltd. All rights desccribed in chapter IV of the Copyright Designs and Patents Act 1988 have been asserted.

tba

Job
Mount Pleasant Villas

Address
37 Mount Pleasant Villas, N4 4HA

Status
Planning


Drawing title
Existing Section AA & BB

Scale
1:100@A3

Drawing number
183_0100

Revision
-

Trevor Brown Architect Ltd.
www.trevorbrownarchitect.co.uk
+44 (0) 20 8826 1486
Suite 409, Ashley House, 235-239 High Road, London. N22 8HF

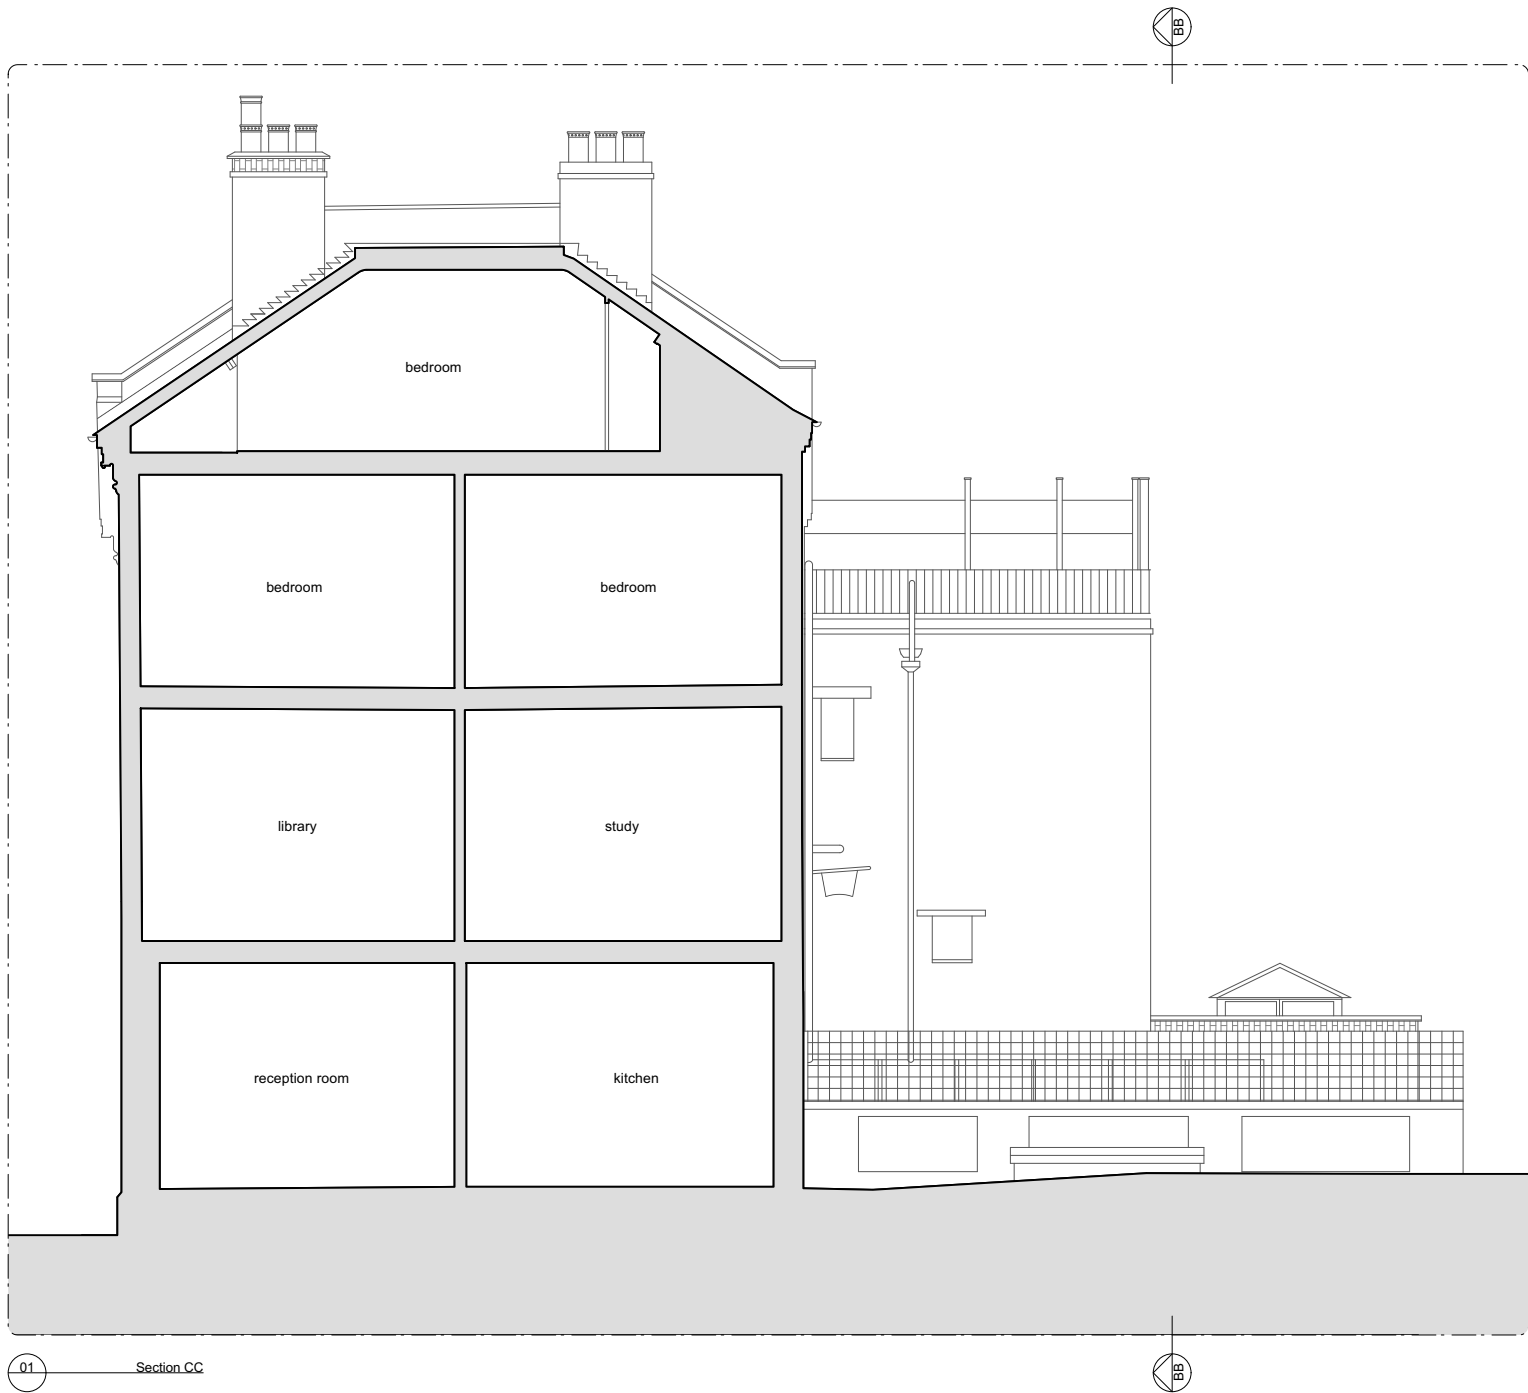

SCALE BAR
0 1 2 5m

KEY:
Existing structure
Site Boundary

-	14.11.23	Planning	NR/ TB
Rev	Issued	Status & Description	Drawn / Checked

Notes:

All dimensions to be checked on site prior to construction or fabrication of any element. Any discrepancies between figure dimensions reported to Architect for clarification prior to commencing work.

This drawing is to be read in conjunction with all consultants information.

Elements of services are indicated for coordination purposes. For full services layouts refer to Services Engineer's drawings and specification.

Elements of stucture are indicated for coordination purposes. For full structural layouts refer to Structural Engineer's drawings and specification.

(C) Trevor Brown Architect Ltd. All rights desccribed in chapter IV of the Copyright Designs and Patents Act 1988 have been asserted.

tba

Job
Mount Pleasant Villas

Address
37 Mount Pleasant Villas, N4 4HA

Status
Planning

Drawing title
Existing Section CC

Scale
1:100@A3

Drawing number
183_0101


Revision
-

Trevor Brown Architect Ltd.
www.trevorbrownarchitect.co.uk
+44 (0) 20 8826 1486
Suite 409, Ashley House, 235-239 High Road, London. N22 8HF


KEY:
Existing structure
Site Boundary



01 Front Elevation

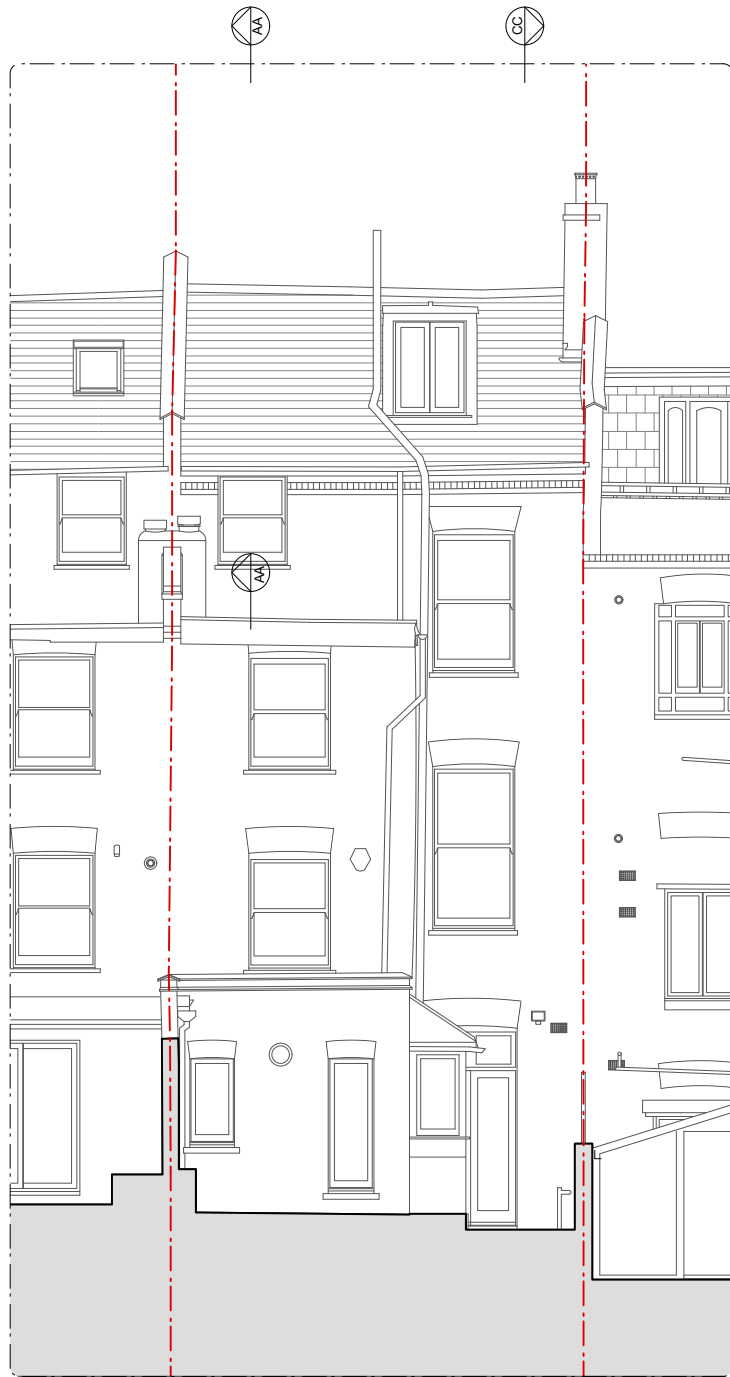

02 Rear Elevation

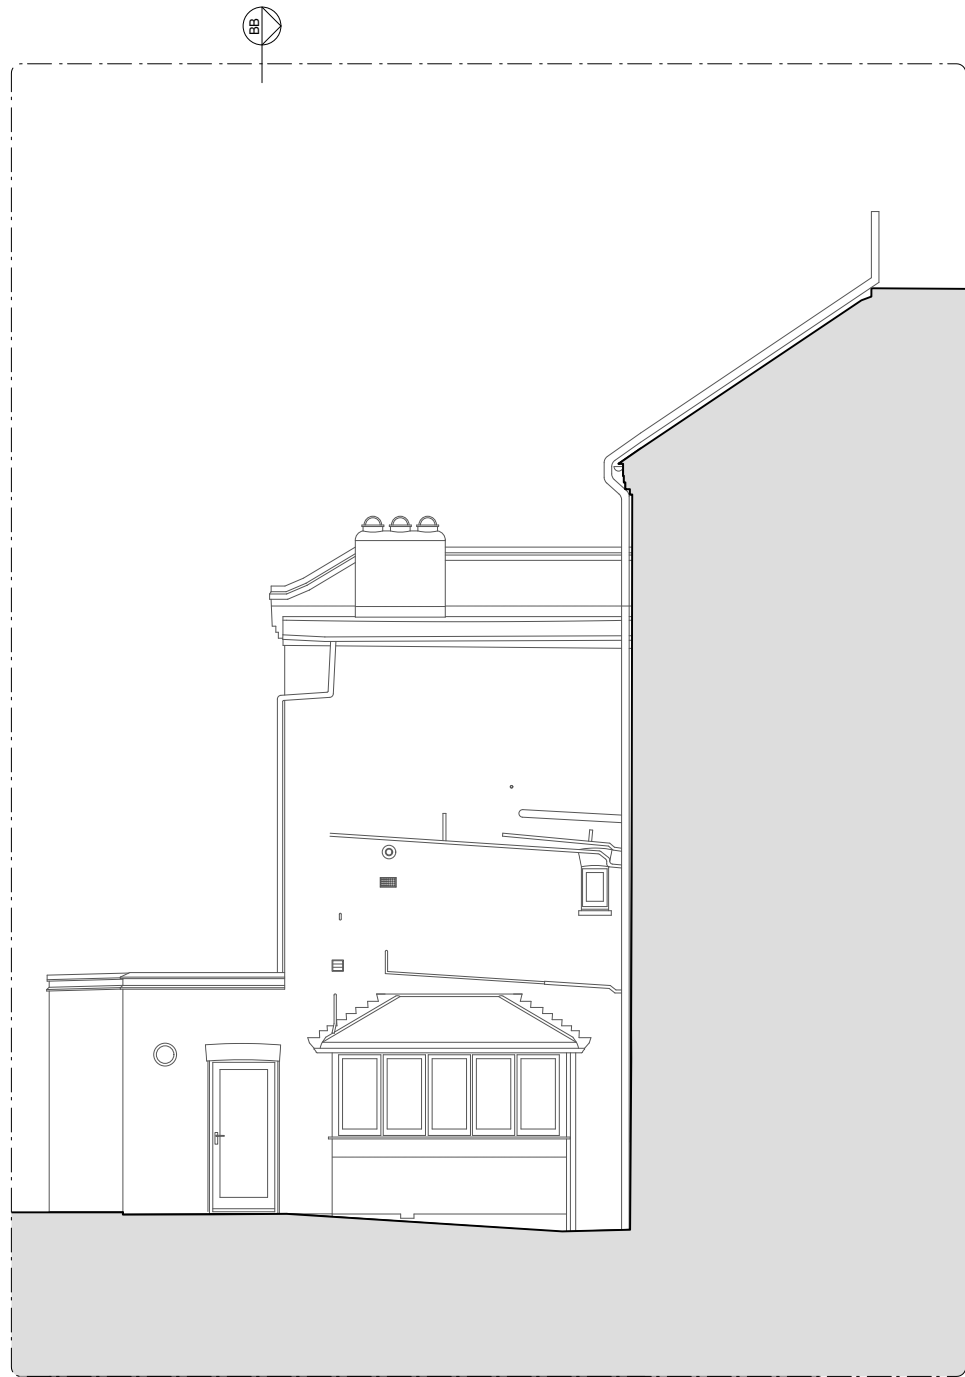

03 Side Elevation

Rev	Issued	Status & Description	Drawn / Checked
-	14.11.23	Planning	NR/ TB

Notes:
All dimensions to be checked on site prior to construction or fabrication of any element. Any discrepancies between figure dimensions reported to Architect for clarification prior to commencing work.
This drawing is to be read in conjunction with all consultants information.
Elements of services are indicated for coordination purposes. For full services layouts refer to Services Engineer's drawings and specification.
Elements of stucture are indicated for coordination purposes. For full structural layouts refer to Structural Engineer's drawings and specification.
(C) Trevor Brown Architect Ltd. All rights described in chapter IV of the Copyright Designs and Patents Act 1988 have been asserted.

tba

Job
Mount Pleasant Villas
Address
37 Mount Pleasant Villas, N4 4HA
Status
Planning
Drawing title
Existing Front & Rear & Side Elevations
Scale
1:100@A3
Drawing number
183_0200 - Revision