
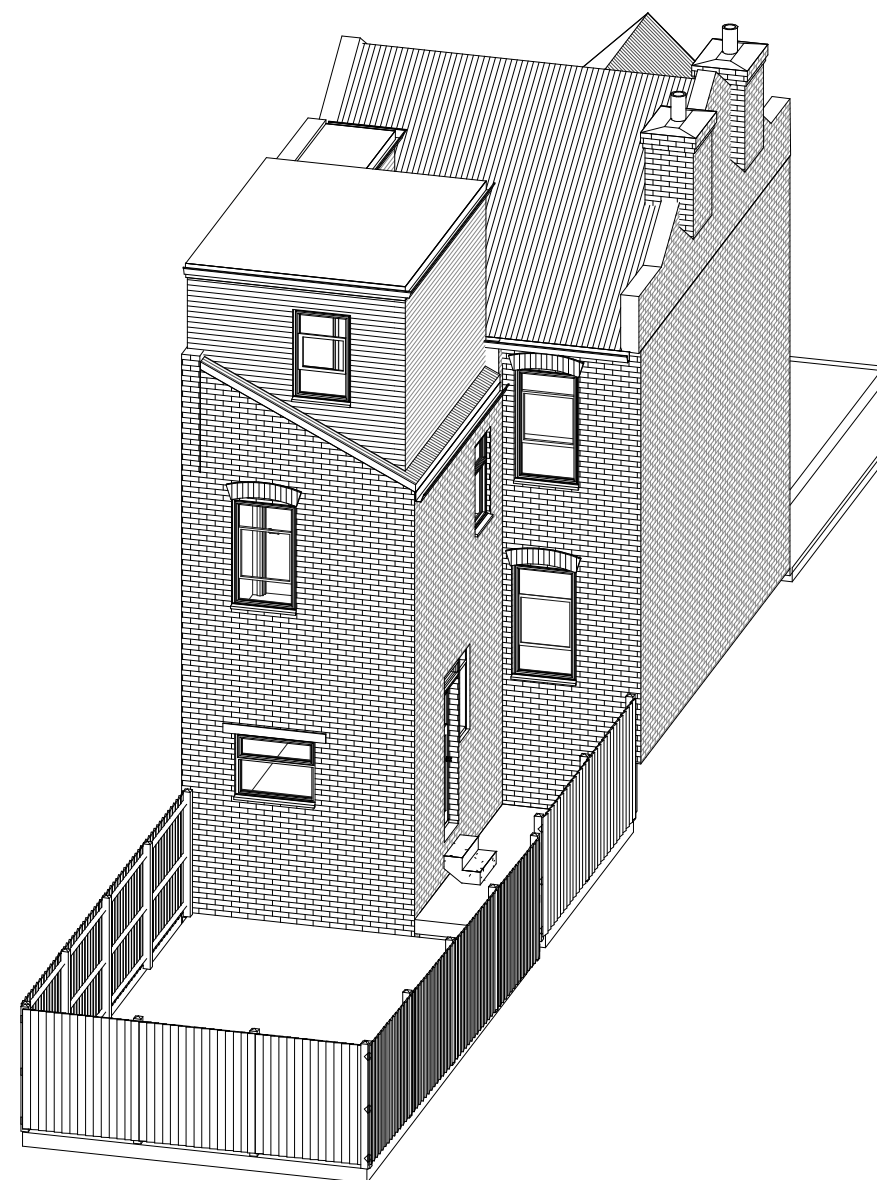


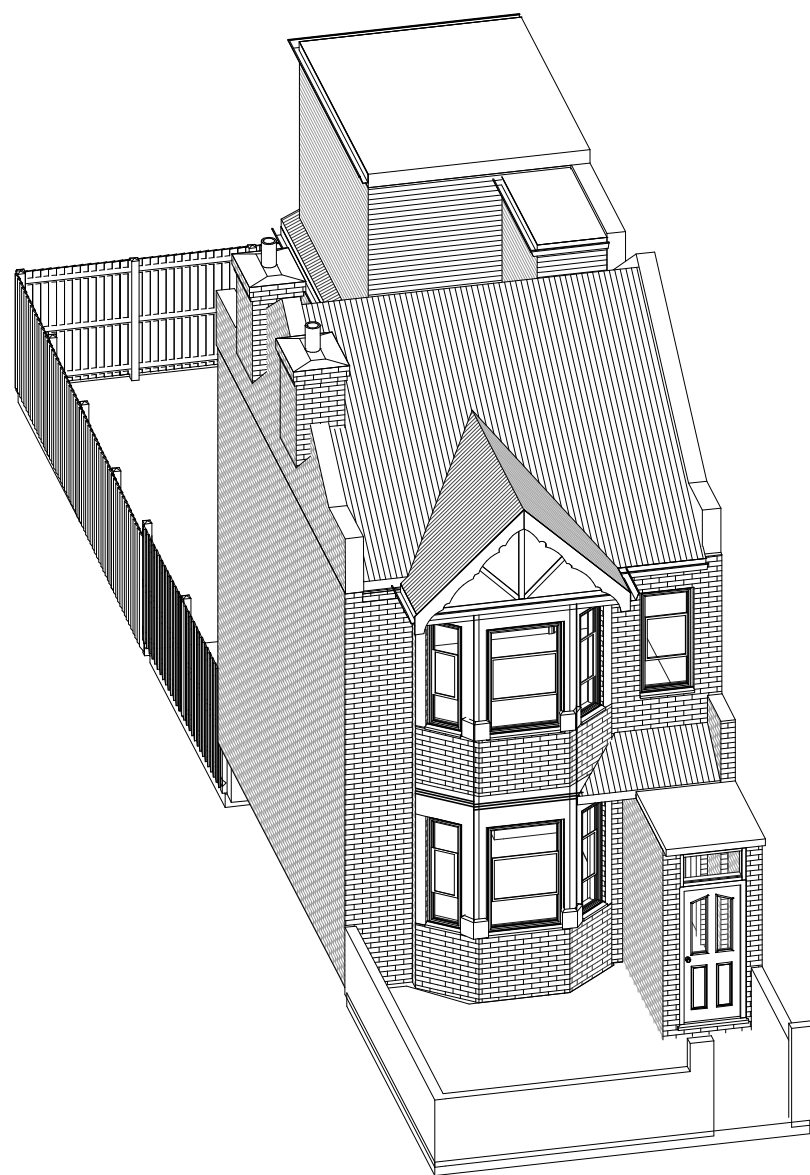

NOTES:
CONTRACTORS MUST VERIFY ALL DIMENSIONS
AT THE
SITE BEFORE COMENCING ANY WORK.

NO CONSTRUCTION WORK BEFORE BUILDING
CONTROL APPROVAL AND STRUCTURAL ENGINEER
CONFIRMATION.

ANY DISCREPANCIES TO BE REPORTED TO
GRIDKUNE.
ALL DRAWINGS ARE TO BE READ IN
CONJUNCTION WITH
ALL RELEVANT DRAWINGS AND
SPECIFICATIONS.

Rev	Description	Date

PROJECT TITLE 45, Lealand Road, Haringay, N15 6JS			DRAWING TITLE Proposed 3D		
			CLIENT Mr Yidel Lebowitz		
Date 07/11/2023	Project number 7720	DRWAING NUMBER PR - 3D	Scale (@ A3)	Drawn by Abraham D	

Roof
8542

Loft
6088

First Floor
3251

Ground Floor
300

Road Level
0

1 **Front**
1 : 100

2 **Rear**
1 : 100

All Materials to match existing

Lower First Floor
2734

Rear Garden
-800



NOTES:
CONTRACTORS MUST VERIFY ALL DIMENSIONS
AT THE
SITE BEFORE COMMENCING ANY WORK.

NO CONSTRUCTION WORK BEFORE BUILDING
CONTROL APPROVAL AND STRUCTURAL ENGINEER
CONFIRMATION.

ANY DISCREPANCIES TO BE REPORTED TO
GRIDKUNE.
ALL DRAWINGS ARE TO BE READ IN
CONJUNCTION WITH
ALL RELEVANT DRAWINGS AND
SPECIFICATIONS.

Rev	Description	Date

PROJECT TITLE

45, Lealand Road, Haringay, N15 6JS

Date
07/11/2023

Project number
7720

DRWAING NUMBER
PR - E001

DRAWING TITLE

Proposed Front & Rear Elevations


CLIENT

Mr Yidel Lebowitz

Scale (@ A3)
1 : 100

Drawn by
Abraham D



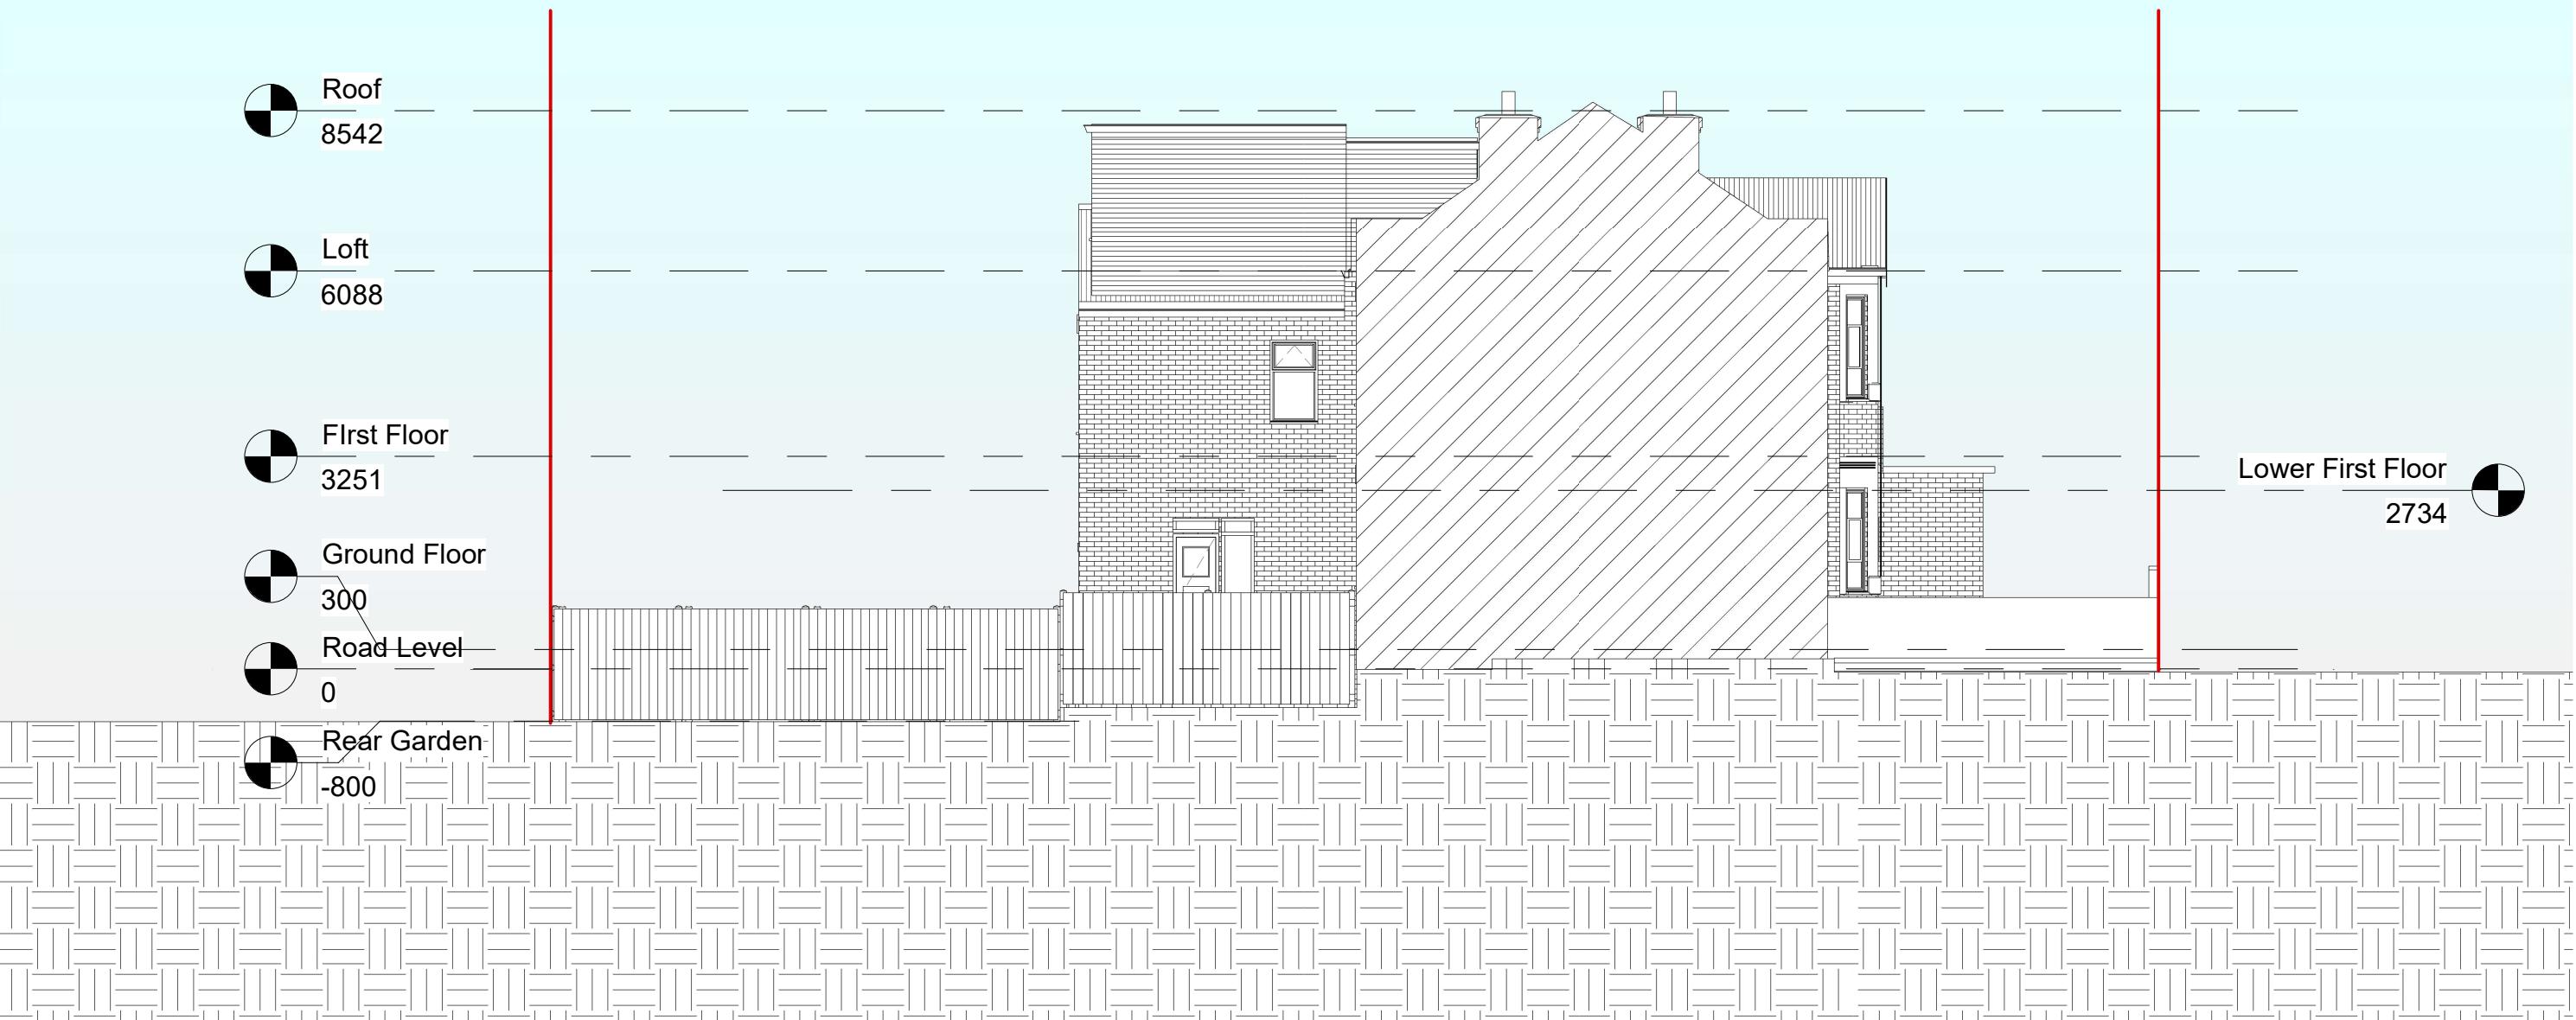

NOTES: CONTRACTORS MUST VERIFY ALL DIMENSIONS AT THE SITE BEFORE COMENCING ANY WORK. NO CONSTRUCTION WORK BEFORE BUILDING CONTROL APPROVEL AND STRUCTURAL ENGINEER CONFIRMATION. ANY DISCREPANCIES TO BE REPORTED TO GRIDKUNE. ALL DRAWINGS ARE TO BE READ IN CONJUNCTION WITH ALL RELEVANT DRAWINGS AND SPECIFICATIONS.	Rev	Description	Date	PROJECT TITLE			DRAWING TITLE		
				45, Lealand Road, Haringay, N15 6JS			Proposed Side Elevation 1		
							CLIENT		
							Mr Yidel Lebowitz		
				Date	Project number	DRWAING NUMBER	Scale (@ A3)	Drawn by	
				07/11/2023	7720	PR - E002	1 : 100	Abraham D	



1 OS Map
1 : 1250





 Propoerty Boundry

Site Area 118 M²



2 Location Plan
1 : 200

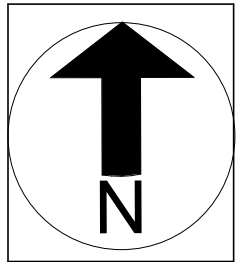 




NOTES:
CONTRACTORS MUST VERIFY ALL DIMENIONS
AT THE
SITE BEFORE COMENCING ANY WORK.

NO CONSTRUCTION WORK BEFORE BUILDING
CONTROL
APPROVEL AND STRUCTURAL ENGINEER
CONFIRMATION.

ANY DISCREPANCIES TO BE REPORTED TO
GRIDKUNE.
ALL DRAWINGS ARE TO BE READ IN
CONJUNCTION WITH
ALL RELEVANT DRAWINGS AND
SPECIFICATIONS.

Rev	Description	Date

PROJECT TITLE 45, Lealand Road, Haringay, N15 6JS			DRAWING TITLE Proposed Location Plan & OS Map		
			CLIENT Mr Yidel Lebowitz		
Date 07/11/2023	Project number 7720	DRWAING NUMBER PR - L001	Scale (@ A3) As indicated	Drawn by Abraham D	

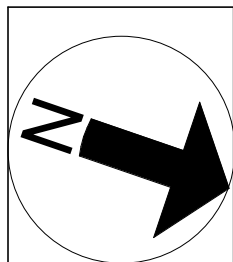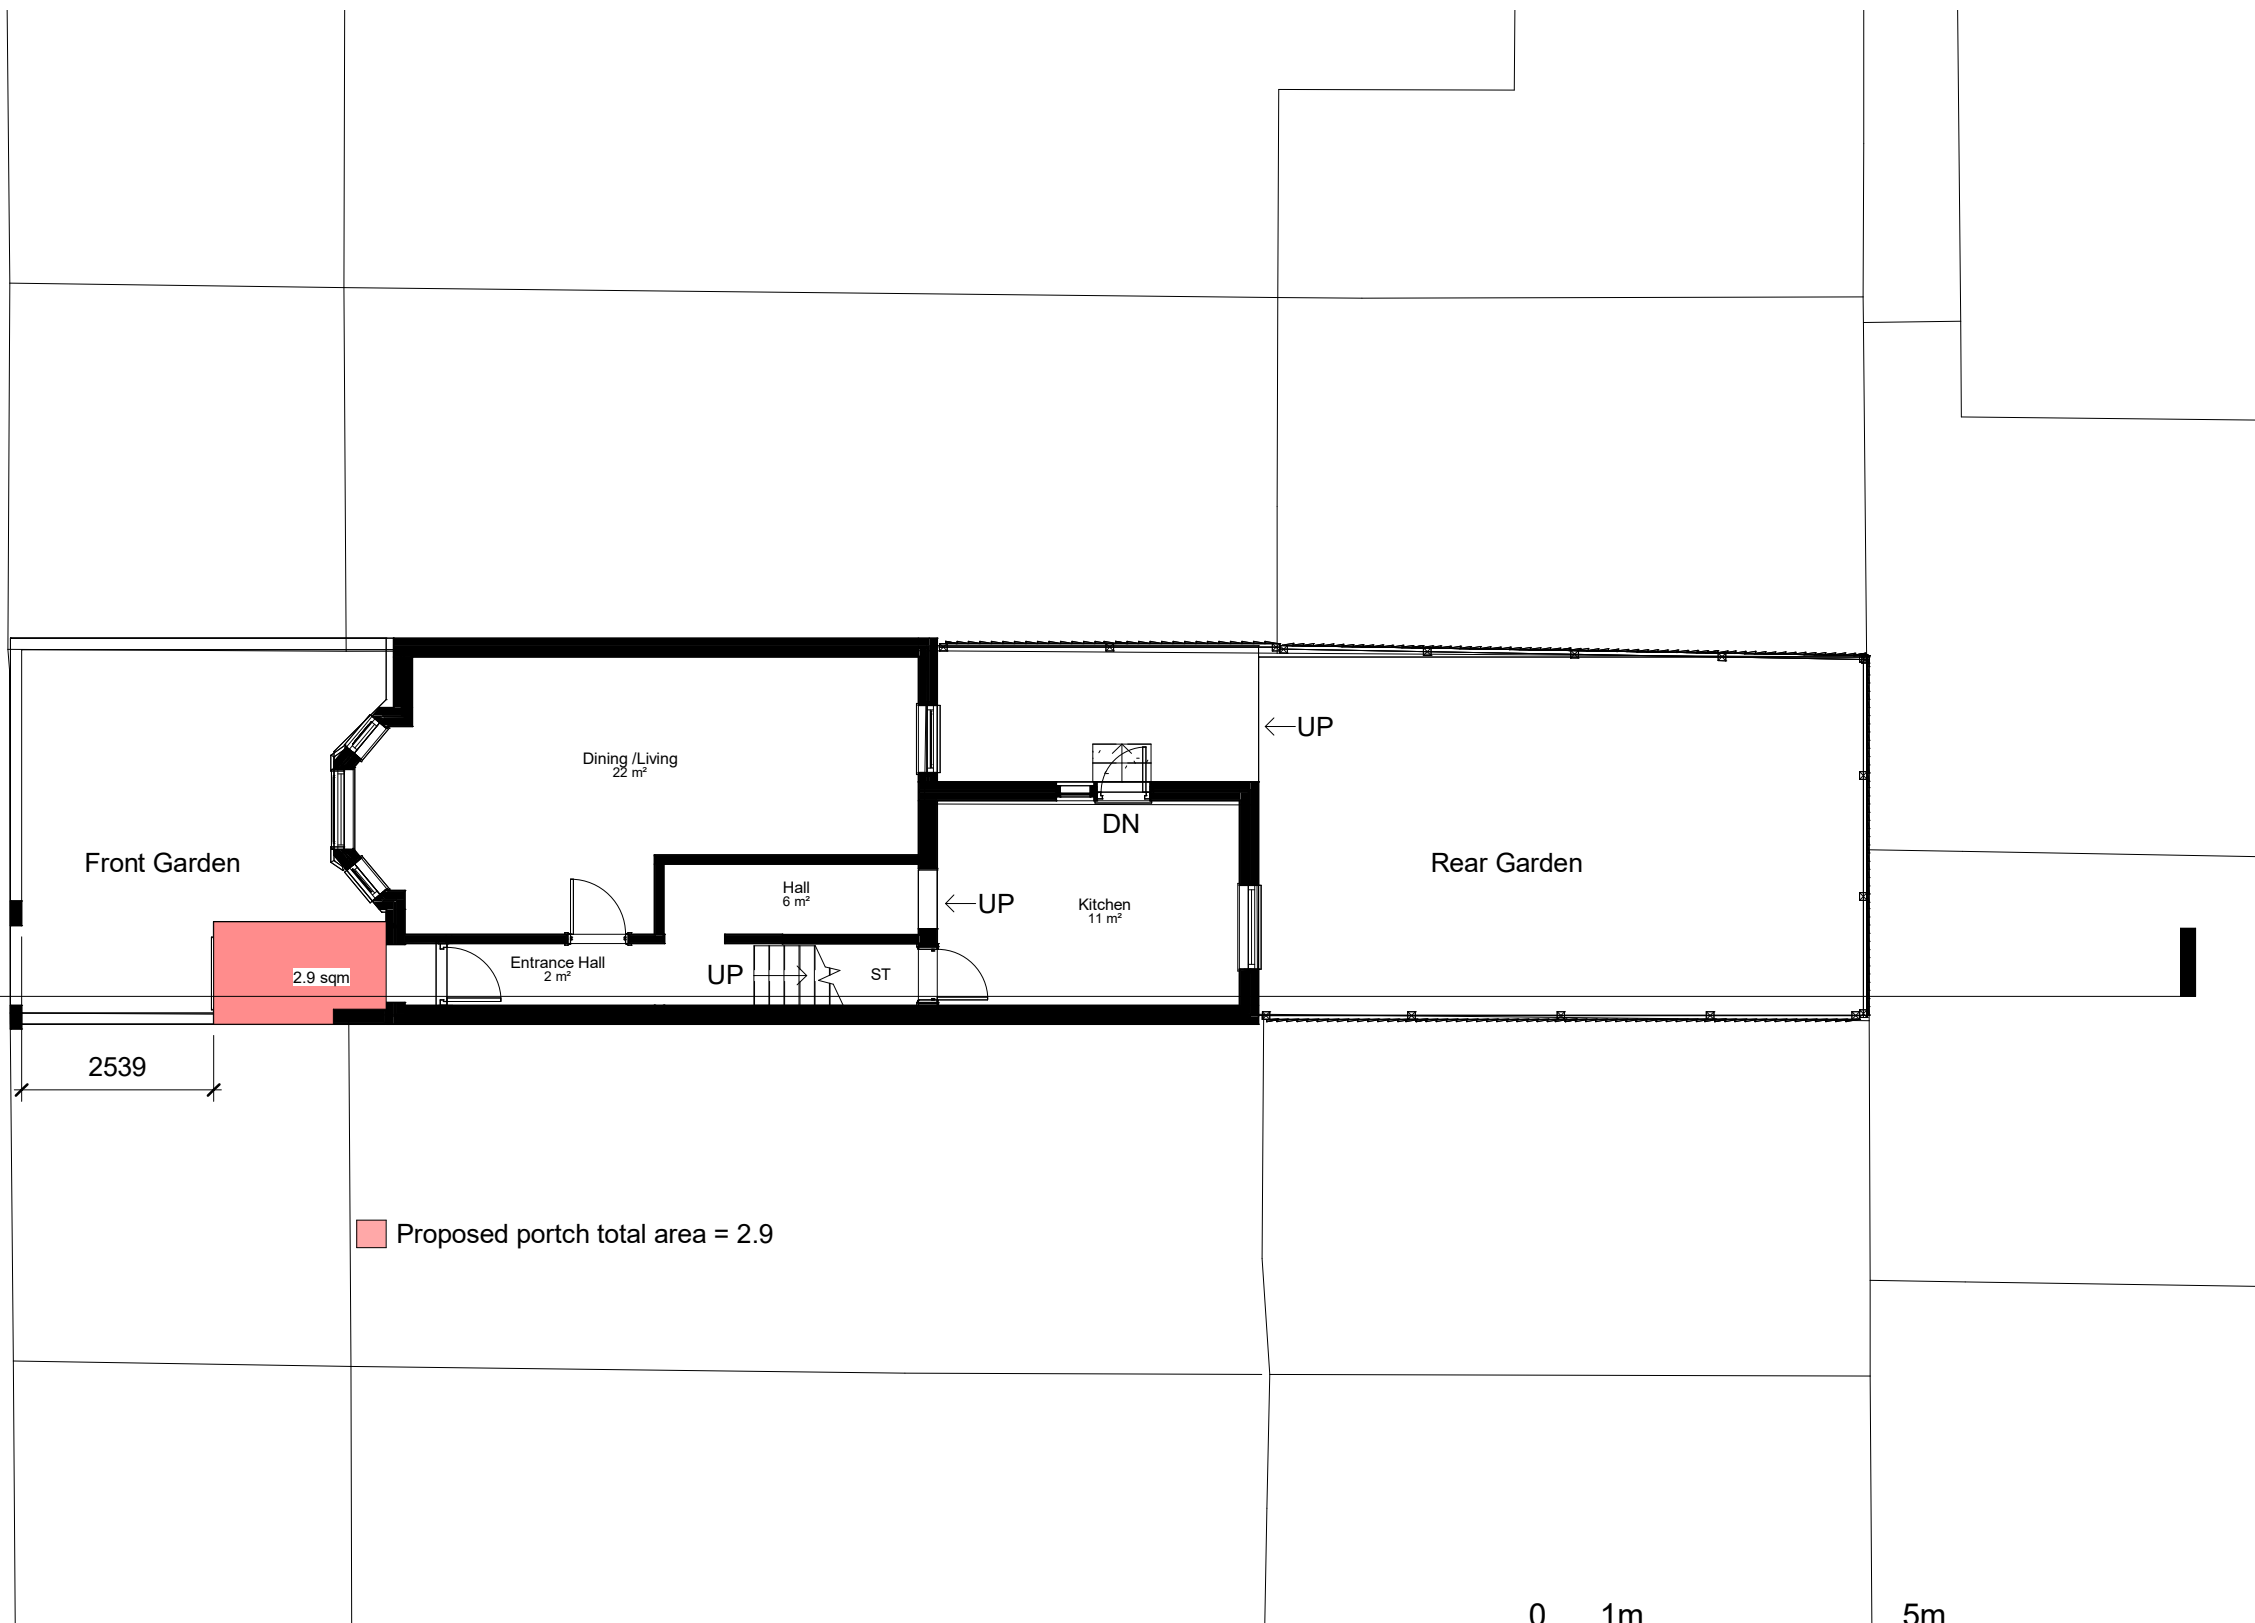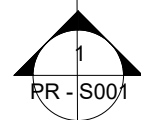




NOTES:
CONTRACTORS MUST VERIFY ALL DIMENSIONS AT THE SITE BEFORE COMMENCING ANY WORK.
NO CONSTRUCTION WORK BEFORE BUILDING CONTROL APPROVAL AND STRUCTURAL ENGINEER CONFIRMATION.
ANY DISCREPANCIES TO BE REPORTED TO GRIDKUNE.
ALL DRAWINGS ARE TO BE READ IN CONJUNCTION WITH ALL RELEVANT DRAWINGS AND SPECIFICATIONS.

Rev	Description	Date

PROJECT TITLE		
45, Lealand Road, Haringay, N15 6JS		
Date	Project number	DRWAING NUMBER
07/11/2023	7720	PR - P001

DRAWING TITLE	
Proposed Ground Floor	
CLIENT	
Mr Yidel Lebowitz	
Scale (@ A3)	Drawn by
1 : 100	Abraham D



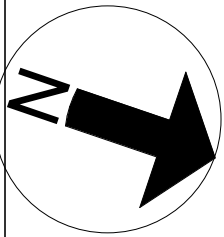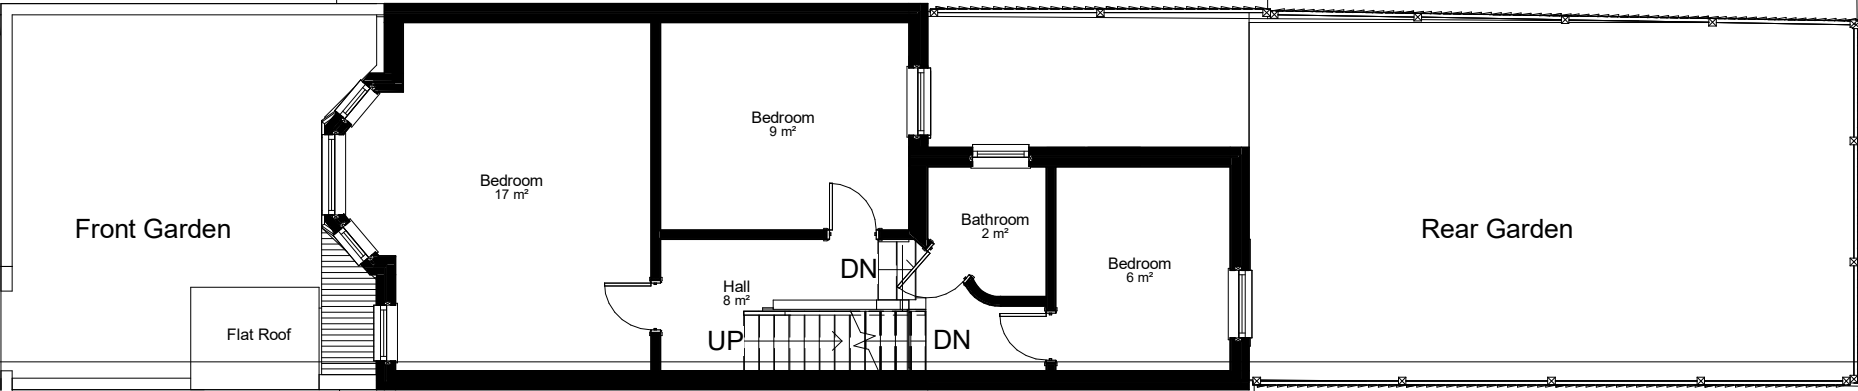 

NOTES:
CONTRACTORS MUST VERIFY ALL DIMENSIONS
AT THE
SITE BEFORE COMENCING ANY WORK.

NO CONSTRUCTION WORK BEFORE BUILDING
CONTROL
APPROVAL AND STRUCTURAL ENGINEER
CONFIRMATION.

ANY DISCREPANCIES TO BE REPORTED TO
GRIDKUNE.
ALL DRAWINGS ARE TO BE READ IN
CONJUNCTION WITH
ALL RELEVANT DRAWINGS AND
SPECIFICATIONS.

Rev	Description	Date

PROJECT TITLE

45, Lealand Road, Haringay, N15 6JS




Date 07/11/2023	Project number 7720	DRWAING NUMBER PR - P002
--------------------	------------------------	-----------------------------

DRAWING TITLE
Proposed First Floor

CLIENT
Mr Yidel Lebowitz

Scale (@ A3) 1 : 100	Drawn by Abraham D
-------------------------	-----------------------



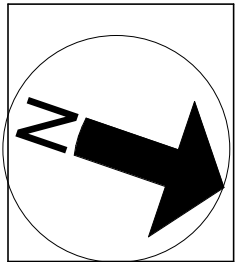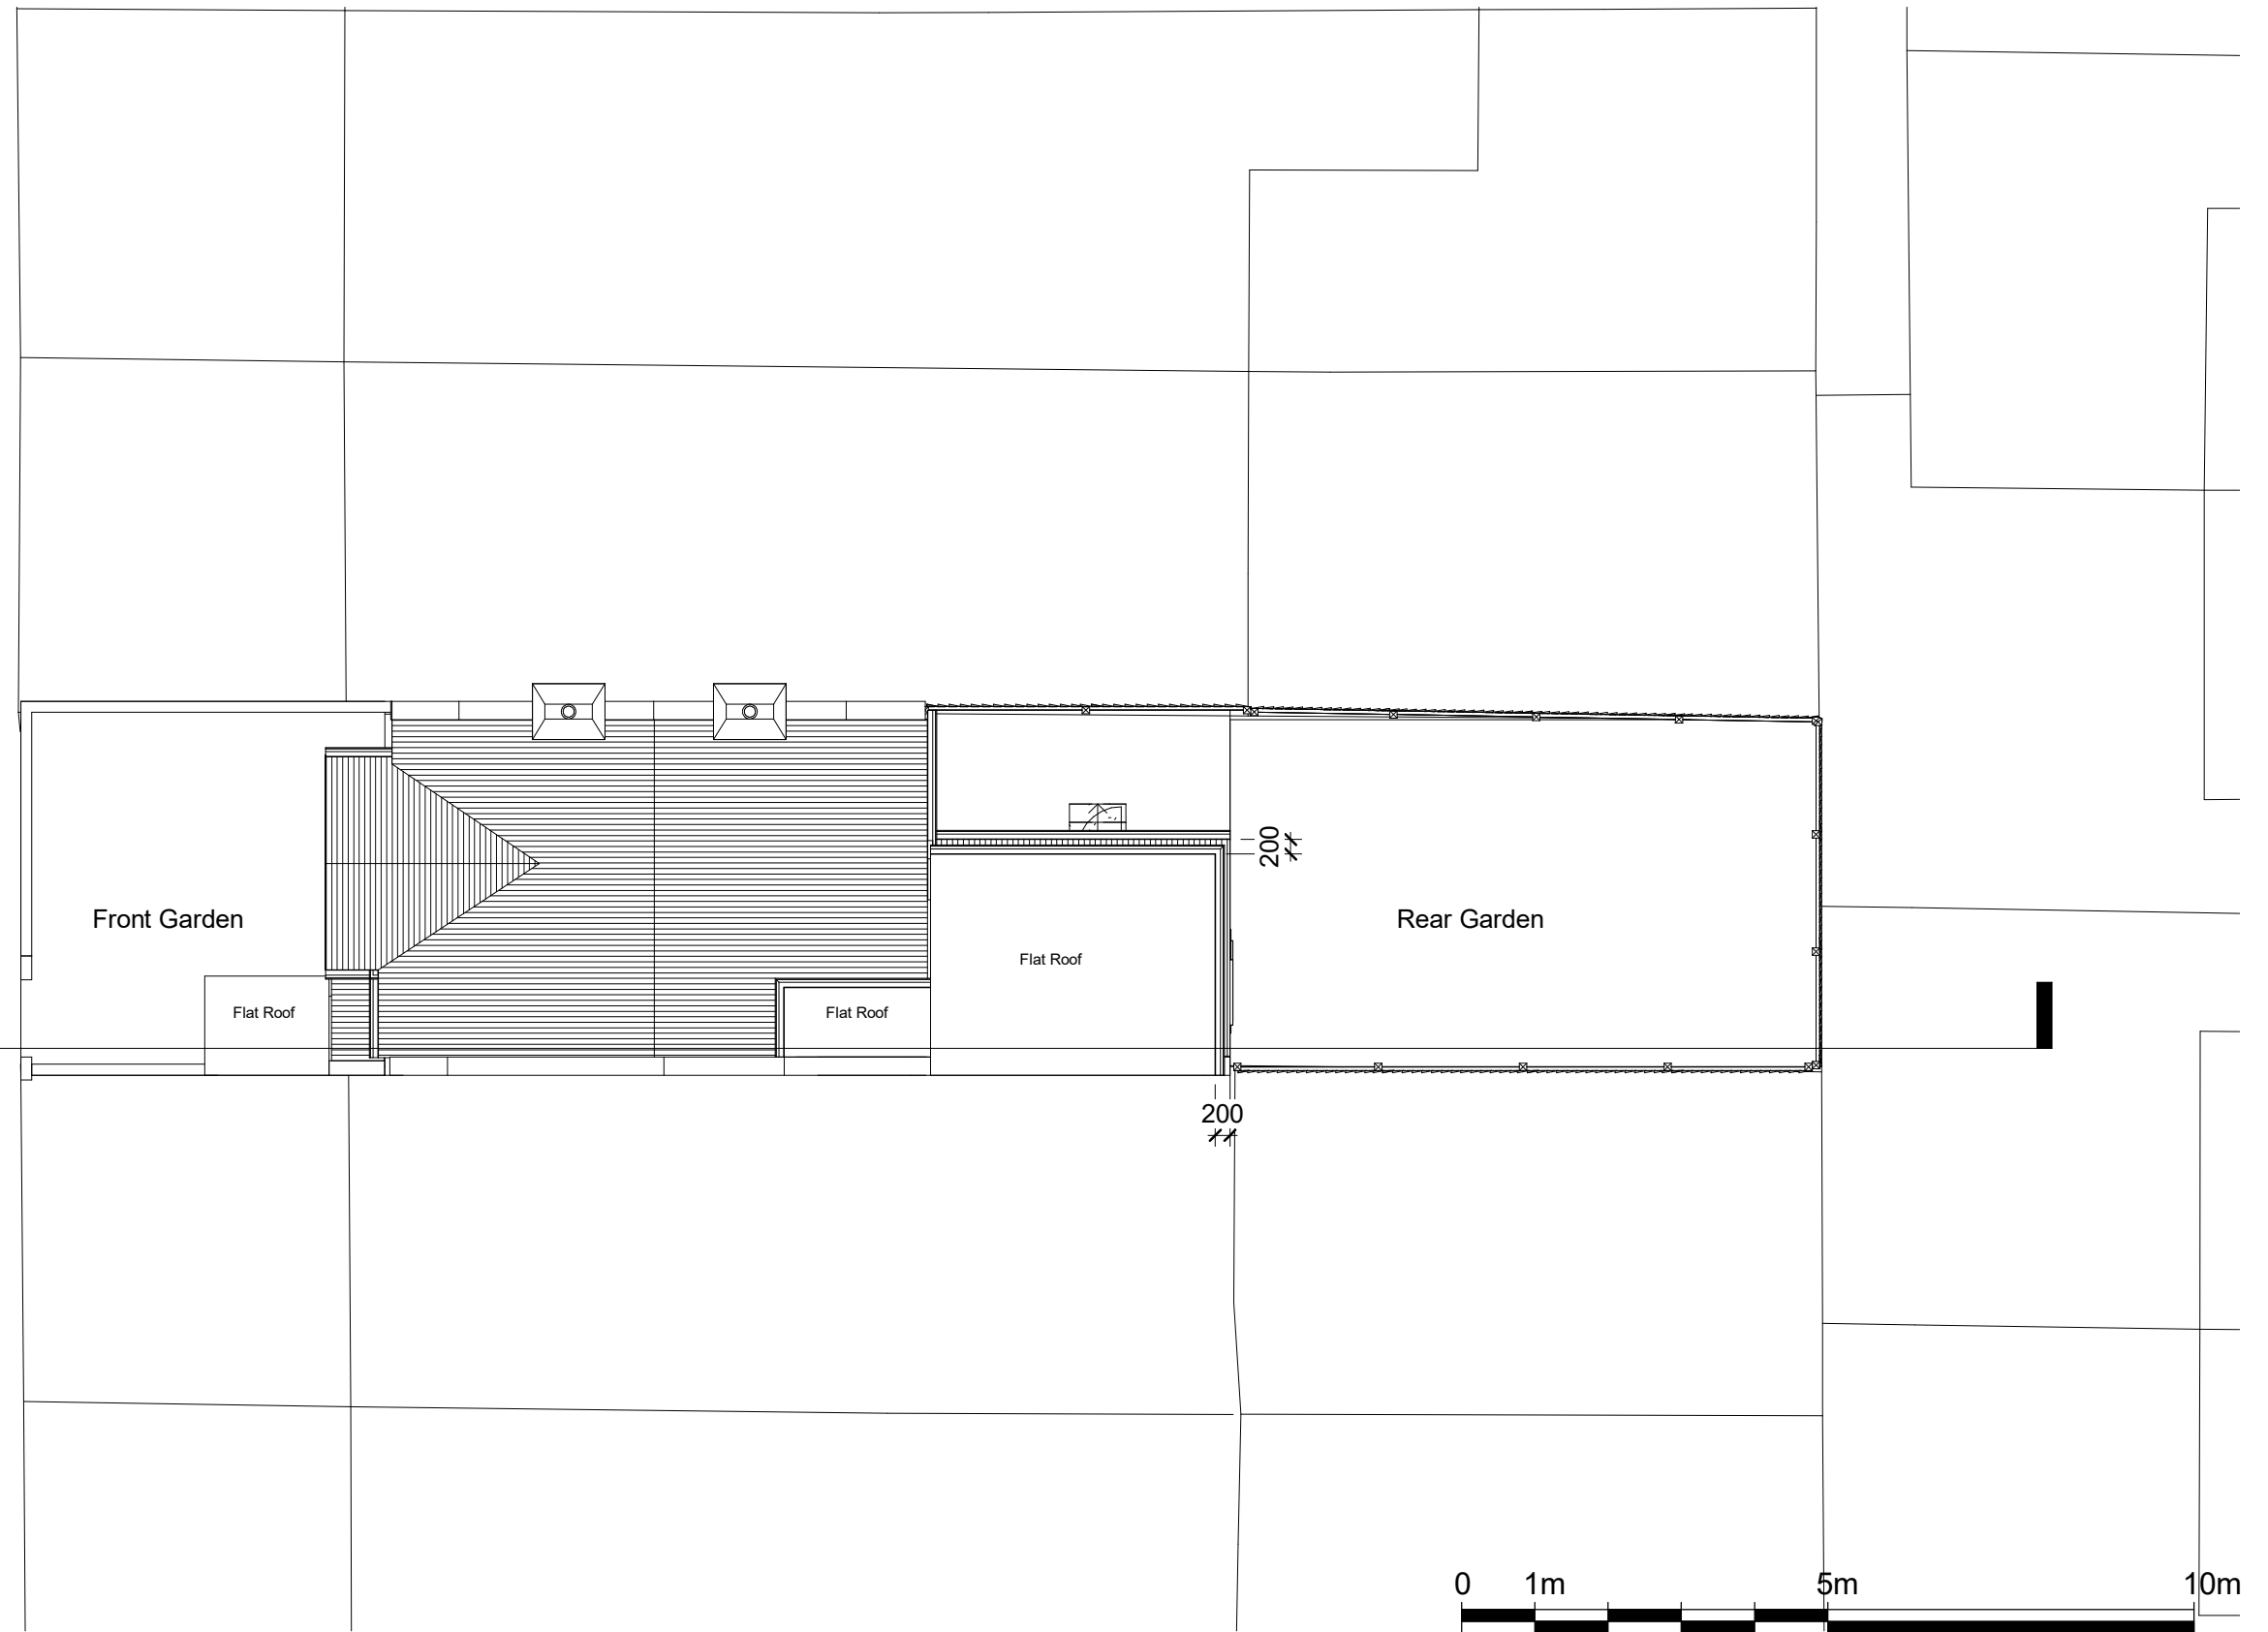 


NOTES:
CONTRACTORS MUST VERIFY ALL DIMENSIONS AT THE SITE BEFORE COMMENCING ANY WORK.
NO CONSTRUCTION WORK BEFORE BUILDING CONTROL APPROVAL AND STRUCTURAL ENGINEER CONFIRMATION.
ANY DISCREPANCIES TO BE REPORTED TO GRIDKUNE.
ALL DRAWINGS ARE TO BE READ IN CONJUNCTION WITH ALL RELEVANT DRAWINGS AND SPECIFICATIONS.

Rev	Description	Date

PROJECT TITLE		
45, Lealand Road, Haringay, N15 6JS		
Date	Project number	DRWAING NUMBER
07/11/2023	7720	PR - P003

DRAWING TITLE	
Proposed Roof Plan	
CLIENT	
Mr Yidel Lebowitz	
Scale (@ A3)	Drawn by
1 : 100	Abraham D



 


Front Garden

Loft Space

Room
9 m²

Rear Garden

DN

 

NOTES:
CONTRACTORS MUST VERIFY ALL DIMENSIONS
AT THE
SITE BEFORE COMENCING ANY WORK.

NO CONSTRUCTION WORK BEFORE BUILDING
CONTROL
APPROVAL AND STRUCTURAL ENGINEER
CONFIRMATION.

ANY DISCREPANCIES TO BE REPORTED TO
GRIDKUNE.
ALL DRAWINGS ARE TO BE READ IN
CONJUNCTION WITH
ALL RELEVANT DRAWINGS AND
SPECIFICATIONS.

Rev	Description	Date

PROJECT TITLE

45, Lealand Road, Haringay, N15 6JS

Date
07/11/2023

Project number
7720

DRWAING NUMBER
PR - P004

DRAWING TITLE

Proposed Loft Plan


CLIENT

Mr Yidel Lebowitz

Scale (@ A3)
1 : 100

Drawn by
Abraham D



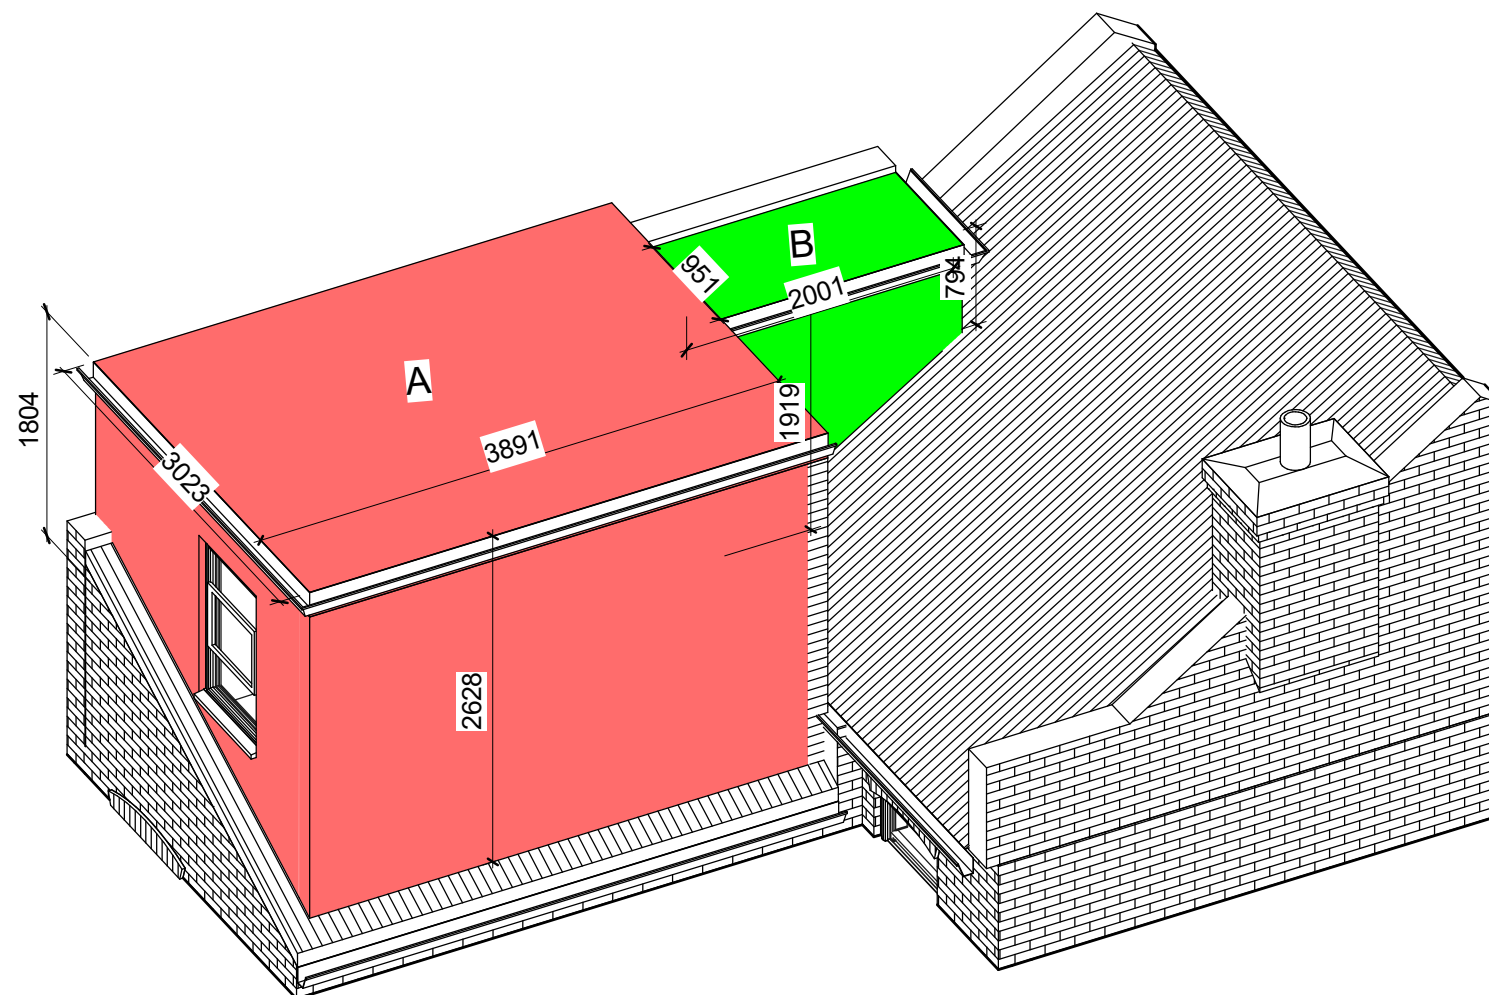

Volume A (trapizium prism)

Correct to 2 decimal figures

$$\frac{1.804 + 2.628}{2} \times 3.023 \times 3.891 = 26.6$$

Volume B

$$\frac{0.794 + 1.919}{2} \times 2.001 \times 0.951 = 2.58$$

$$\text{Total Volume} = A + B = 29.18$$

NOTES:
CONTRACTORS MUST VERIFY ALL DIMENSIONS AT THE SITE BEFORE COMENCING ANY WORK.
NO CONSTRUCTION WORK BEFORE BUILDING CONTROL APPROVAL AND STRUCTURAL ENGINEER CONFIRMATION.
ANY DISCREPANCIES TO BE REPORTED TO GRIDKUNE.
ALL DRAWINGS ARE TO BE READ IN CONJUNCTION WITH ALL RELEVANT DRAWINGS AND SPECIFICATIONS.

Rev	Description	Date

PROJECT TITLE

45, Lealand Road, Haringay, N15 6JS

Date
07/11/2023

Project number
7720

DRWAING NUMBER
PR - P005

DRAWING TITLE

Proposed Volume Mass



CLIENT

Mr Yidel Lebowitz

Scale (@ A3)

Drawn by
Abraham D



 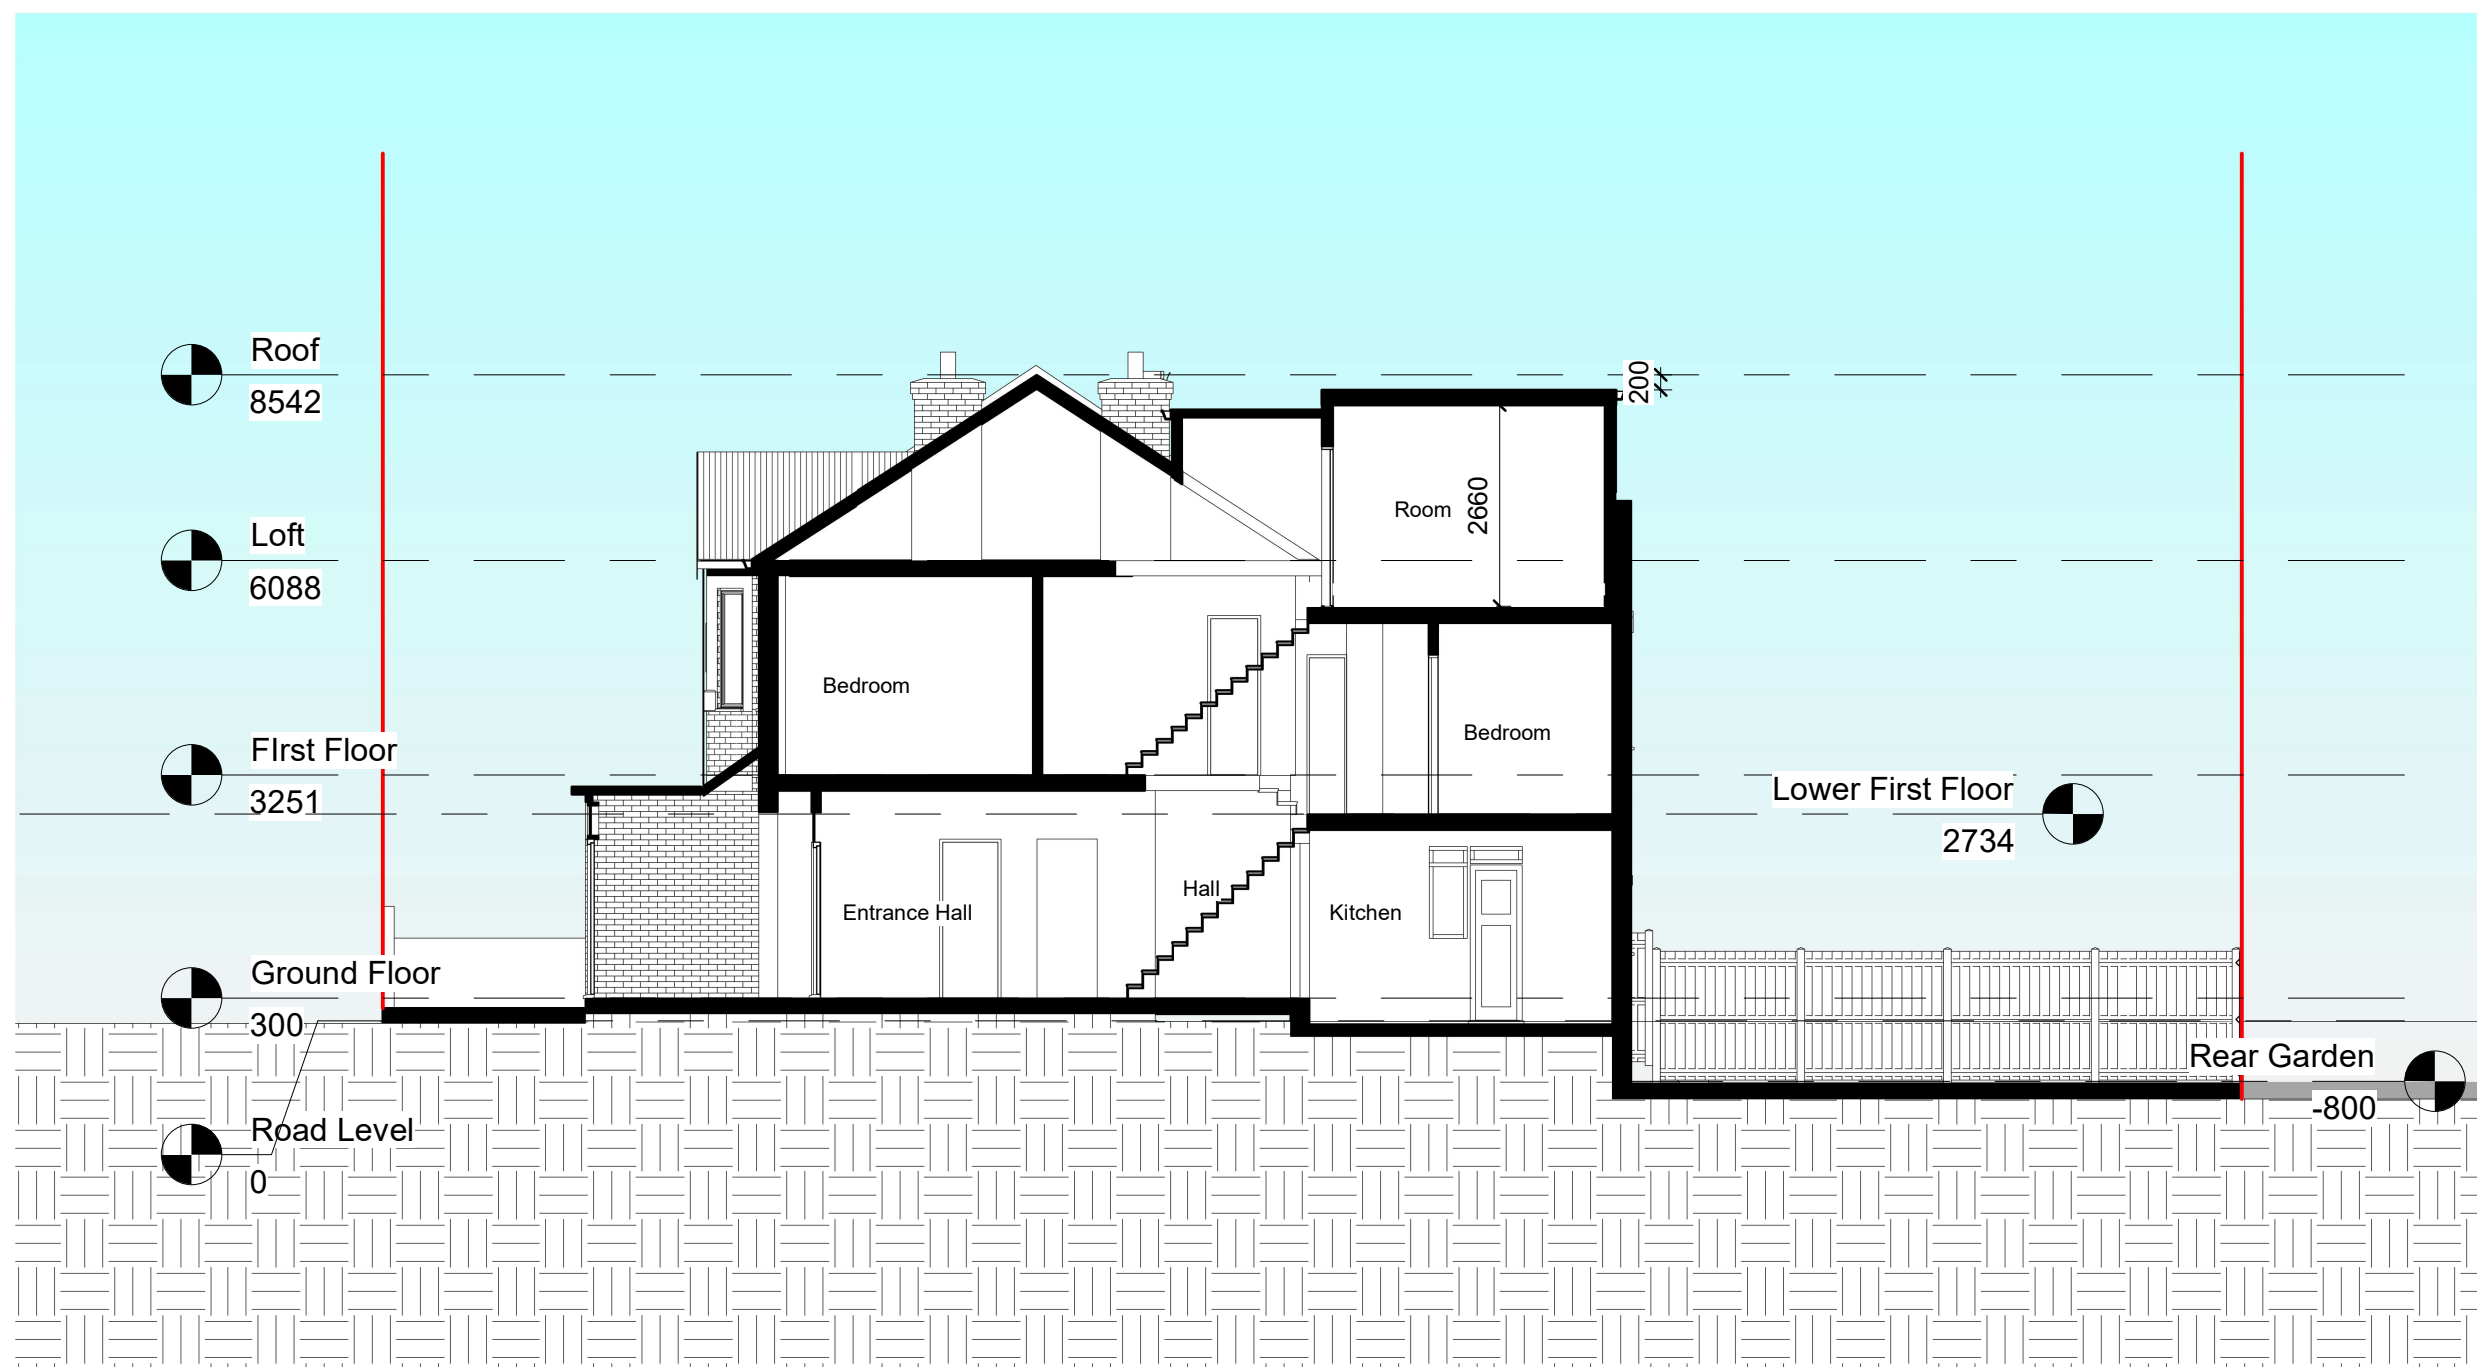

NOTES:
CONTRACTORS MUST VERIFY ALL DIMENSIONS AT THE SITE BEFORE COMMENCING ANY WORK.
NO CONSTRUCTION WORK BEFORE BUILDING CONTROL APPROVAL AND STRUCTURAL ENGINEER CONFIRMATION.
ANY DISCREPANCIES TO BE REPORTED TO GRIDKUNE.
ALL DRAWINGS ARE TO BE READ IN CONJUNCTION WITH ALL RELEVANT DRAWINGS AND SPECIFICATIONS.

Rev	Description	Date

PROJECT TITLE		
45, Lealand Road, Haringay, N15 6JS		
Date	Project number	DRWAING NUMBER
07/11/2023	7720	PR - S001

DRAWING TITLE	
Proposed Section AA	
CLIENT	
Mr Yidel Lebowitz	
Scale (@ A3)	Drawn by
1 : 100	Abraham D

