
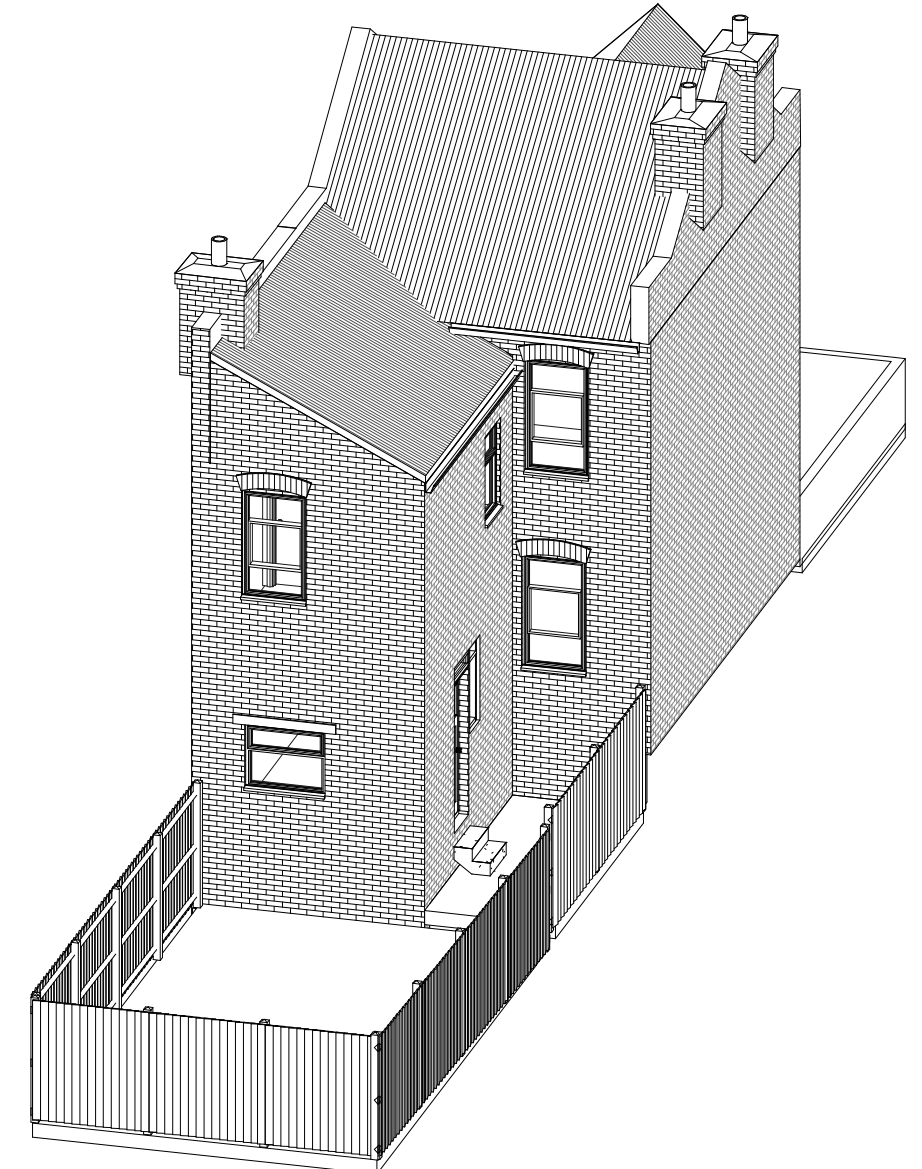


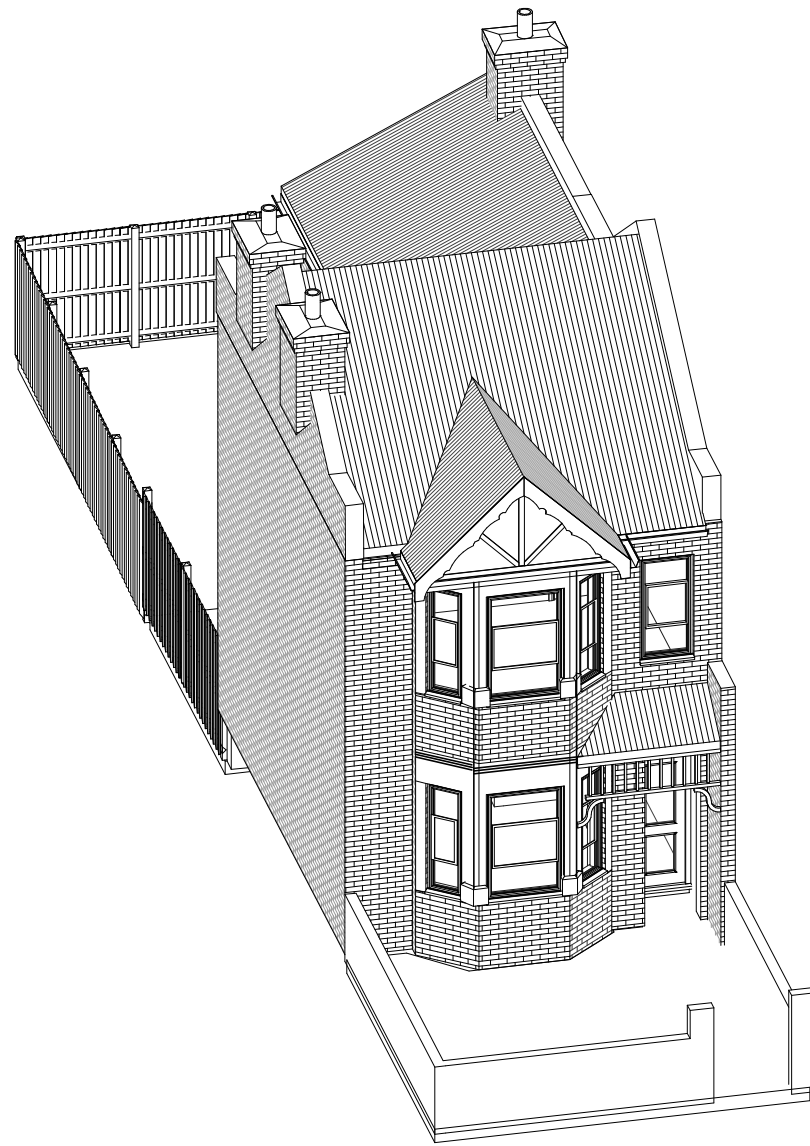

NOTES:
CONTRACTORS MUST VERIFY ALL DIMENSIONS AT THE SITE BEFORE COMENCING ANY WORK.

NO CONSTRUCTION WORK BEFORE BUILDING CONTROL APPROVAL AND STRUCTURAL ENGINEER CONFIRMATION.

ANY DISCREPANCIES TO BE REPORTED TO GRIDKUNE.
ALL DRAWINGS ARE TO BE READ IN CONJUNCTION WITH ALL RELEVANT DRAWINGS AND SPECIFICATIONS.

Rev	Description	Date

PROJECT TITLE 45, Lealand Road, Haringay, N15 6JS			DRAWING TITLE Existing 3D		
			CLIENT Mr Yidel Lebowitz		
Date 01/11/2023	Project number 7720	DRWAING NUMBER EX - 3D	Scale (@ A3)	Drawn by Abraham D	

Roof
8542

Loft
6088

First Floor
3251

Ground Floor
300

Road Level
0

1 **Front**
1 : 100

2 **Rear**
1 : 100

Lower First Floor
2734

Rear Garden
-800



NOTES:
CONTRACTORS MUST VERIFY ALL DIMENSIONS
AT THE
SITE BEFORE COMENCING ANY WORK.

NO CONSTRUCTION WORK BEFORE BUILDING
CONTROL
APPROVAL AND STRUCTURAL ENGINEER
CONFIRMATION.

ANY DISCREPANCIES TO BE REPORTED TO
GRIDKUNE.
ALL DRAWINGS ARE TO BE READ IN
CONJUNCTION WITH
ALL RELEVANT DRAWINGS AND
SPECIFICATIONS.

Rev	Description	Date

PROJECT TITLE

45, Lealand Road, Haringay, N15 6JS

Date
01/11/2023

Project number
7720

DRWAING NUMBER
EX - E001

DRAWING TITLE

Existing Front & Rear Elevations

CLIENT

Mr Yidel Lebowitz


Scale (@ A3)
1 : 100

Drawn by
Abraham D





NOTES. CONTRACTORS MUST VERIFY ALL DIMENSIONS AT THE SITE BEFORE COMENCING ANY WORK. NO CONSTRUCTION WORK BEFORE BUILDING CONTROL APPROVEL AND STRUCTURAL ENGINEER CONFIRMATION. ANY DISCREPANCIES TO BE REPORTED TO GRIDKUNE. ALL DRAWINGS ARE TO BE READ IN CONJUNCTION WITH ALL RELEVANT DRAWINGS AND SPECIFICATIONS.	Rev	Description	Date	PROJECT TITLE			DRAWING TITLE		
				45, Lealand Road, Haringay, N15 6JS			Existing Side Elevation 1		
							CLIENT		
							Mr Yidel Lebowitz		
				Date	Project number	DRWAING NUMBER	Scale (@ A3)	Drawn by	
				01/11/2023	7720	EX - E002	1 : 100	Abraham D	

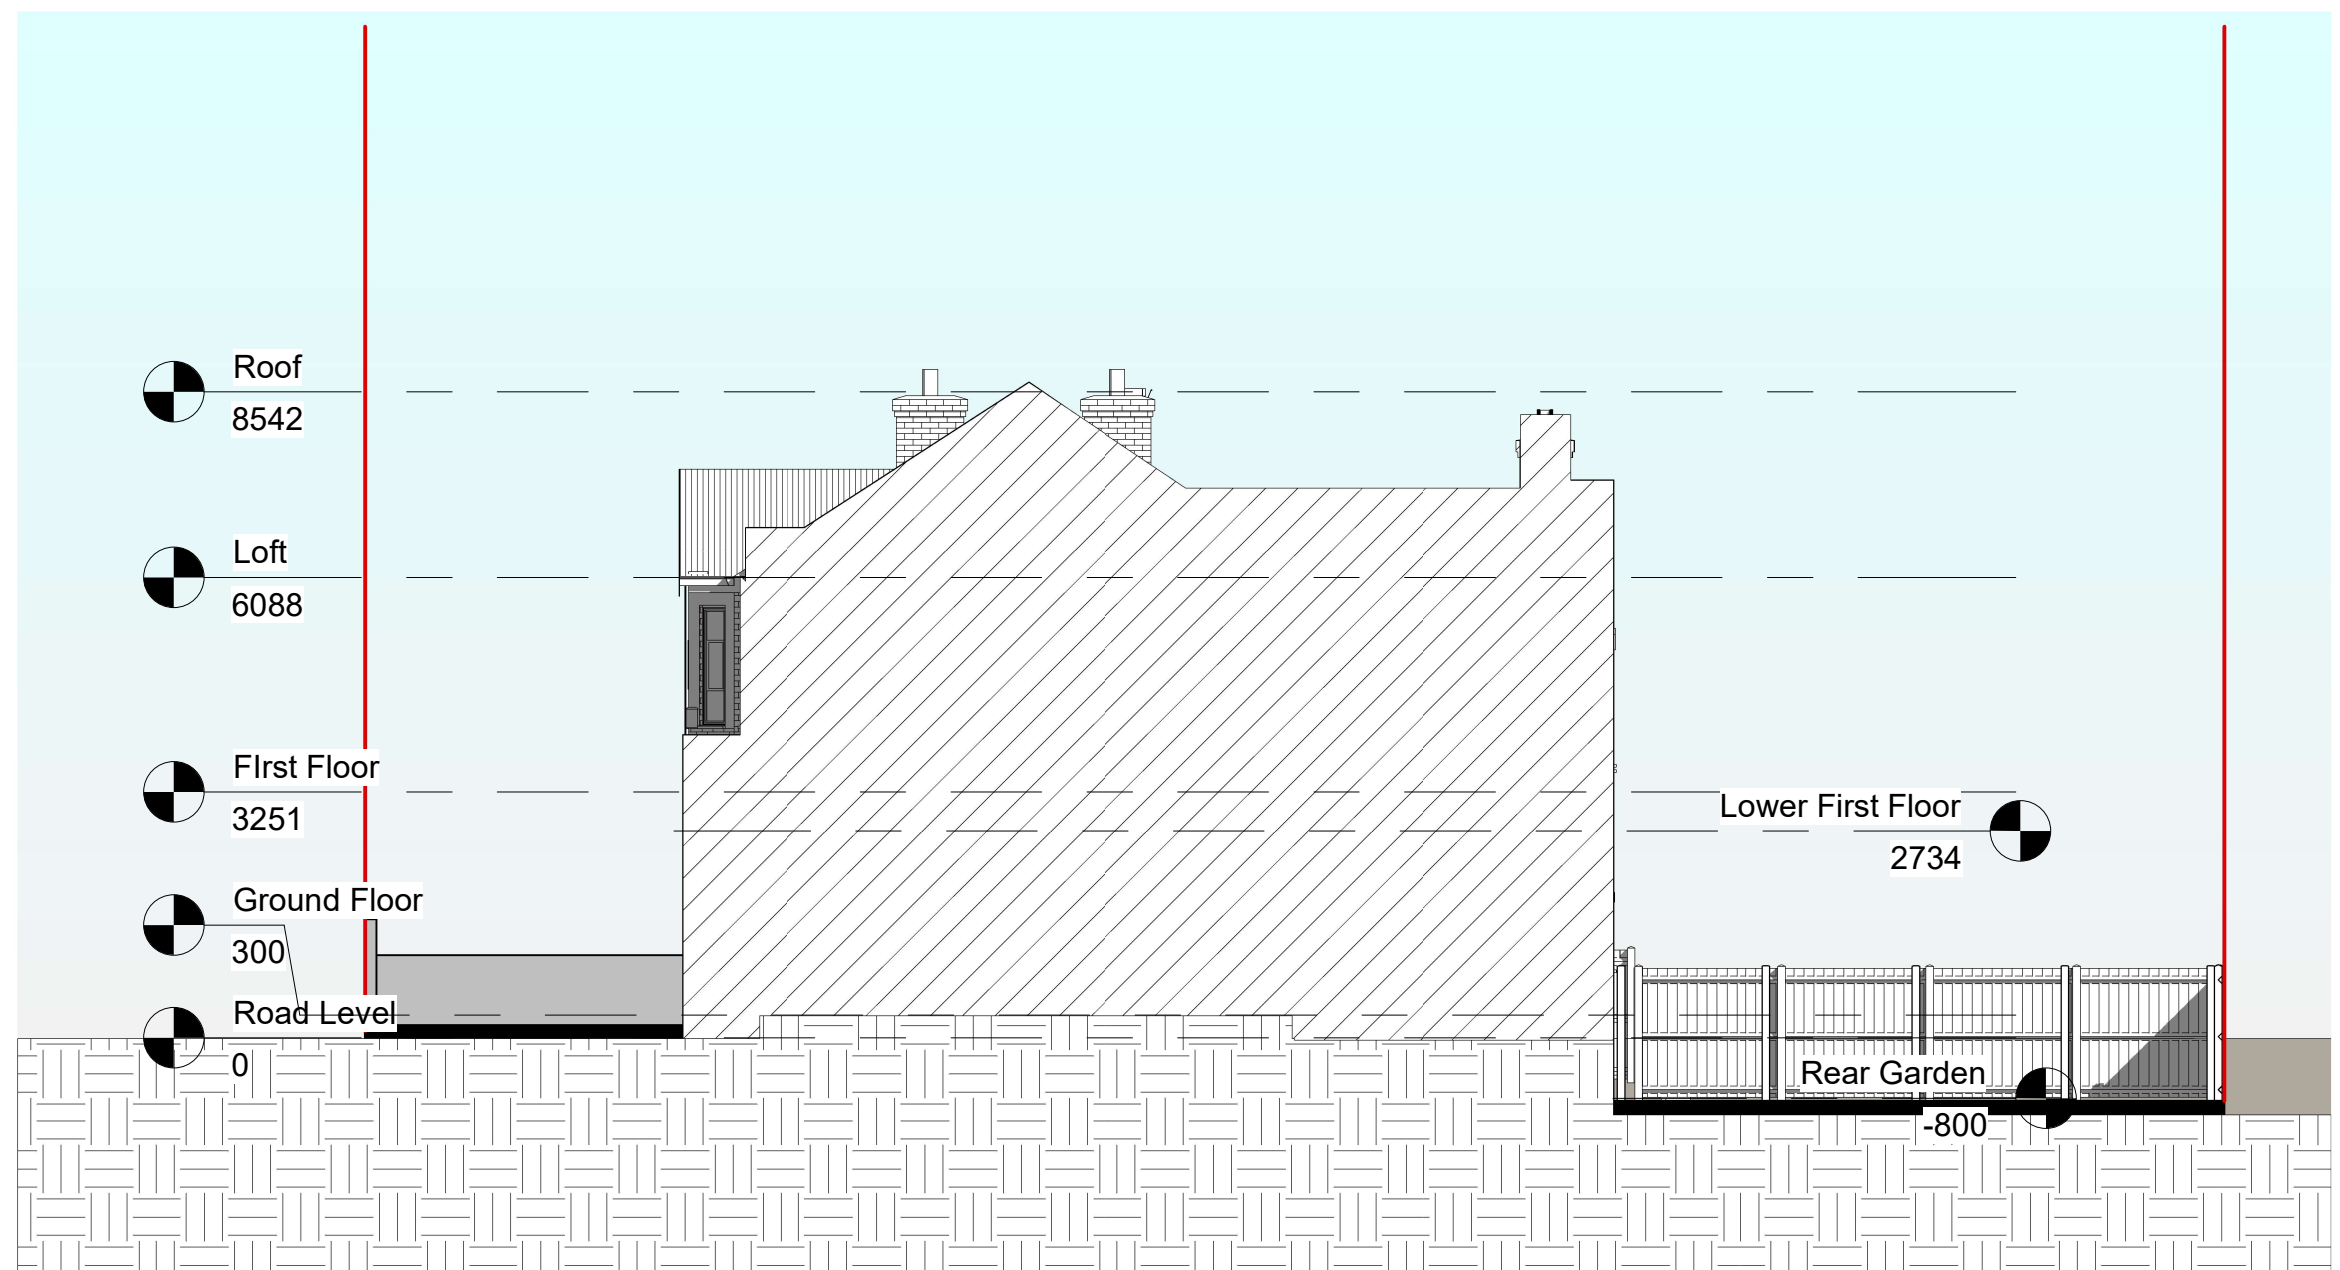

NOTES:
CONTRACTORS MUST VERIFY ALL DIMENSIONS
AT THE
SITE BEFORE COMMENCING ANY WORK.

NO CONSTRUCTION WORK BEFORE BUILDING
CONTROL
APPROVAL AND STRUCTURAL ENGINEER
CONFIRMATION.

ANY DISCREPANCIES TO BE REPORTED TO
GRIDKUNE.
ALL DRAWINGS ARE TO BE READ IN
CONJUNCTION WITH
ALL RELEVANT DRAWINGS AND
SPECIFICATIONS.

Rev	Description	Date

PROJECT TITLE


45, Lealand Road, Haringay, N15 6JS

Date 01/11/2023	Project number 7720	DRWAING NUMBER EX - E003
--------------------	------------------------	-----------------------------

DRAWING TITLE
Existing Side Elevation 2
CLIENT
Mr Yidel Lebowitz


Scale (@ A3) 1 : 100	Drawn by Abraham D
-------------------------	-----------------------



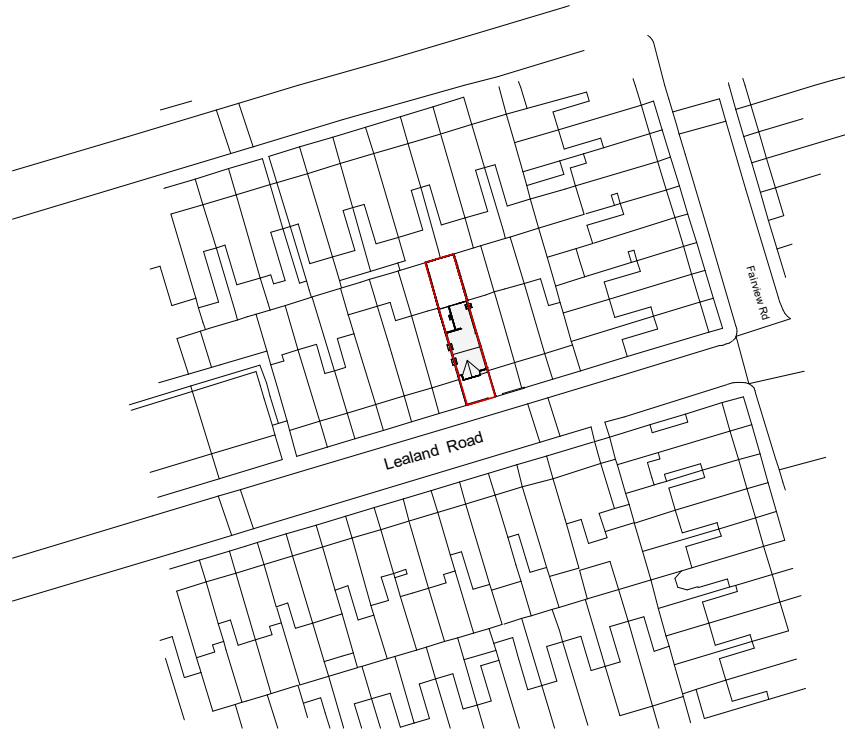

1 **OS Map**
1 : 1250

 



 Propoerty Boundry

Site Area 118 M²

GIA 86.4 M²



2 **Location Plan**
1 : 200

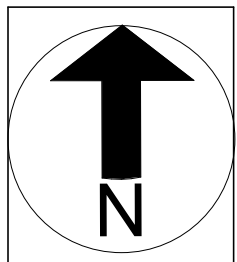 





NOTES:
CONTRACTORS MUST VERIFY ALL DIMENSIONS
AT THE
SITE BEFORE COMENCING ANY WORK.

NO CONSTRUCTION WORK BEFORE BUILDING
CONTROL
APPROVAL AND STRUCTURAL ENGINEER
CONFIRMATION.

ANY DISCREPANCIES TO BE REPORTED TO
GRIDKUNE.
ALL DRAWINGS ARE TO BE READ IN
CONJUNCTION WITH
ALL RELEVANT DRAWINGS AND
SPECIFICATIONS.

Rev	Description	Date




PROJECT TITLE 45, Lealand Road, Haringay, N15 6JS			DRAWING TITLE Existing Location Plan & OS Map		
			CLIENT Mr Yidel Lebowitz		
Date 01/11/2023	Project number 7720	DRWAING NUMBER EX - L001	Scale (@ A3) As indicated	Drawn by Abraham D	

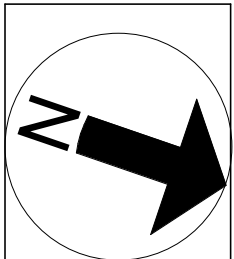 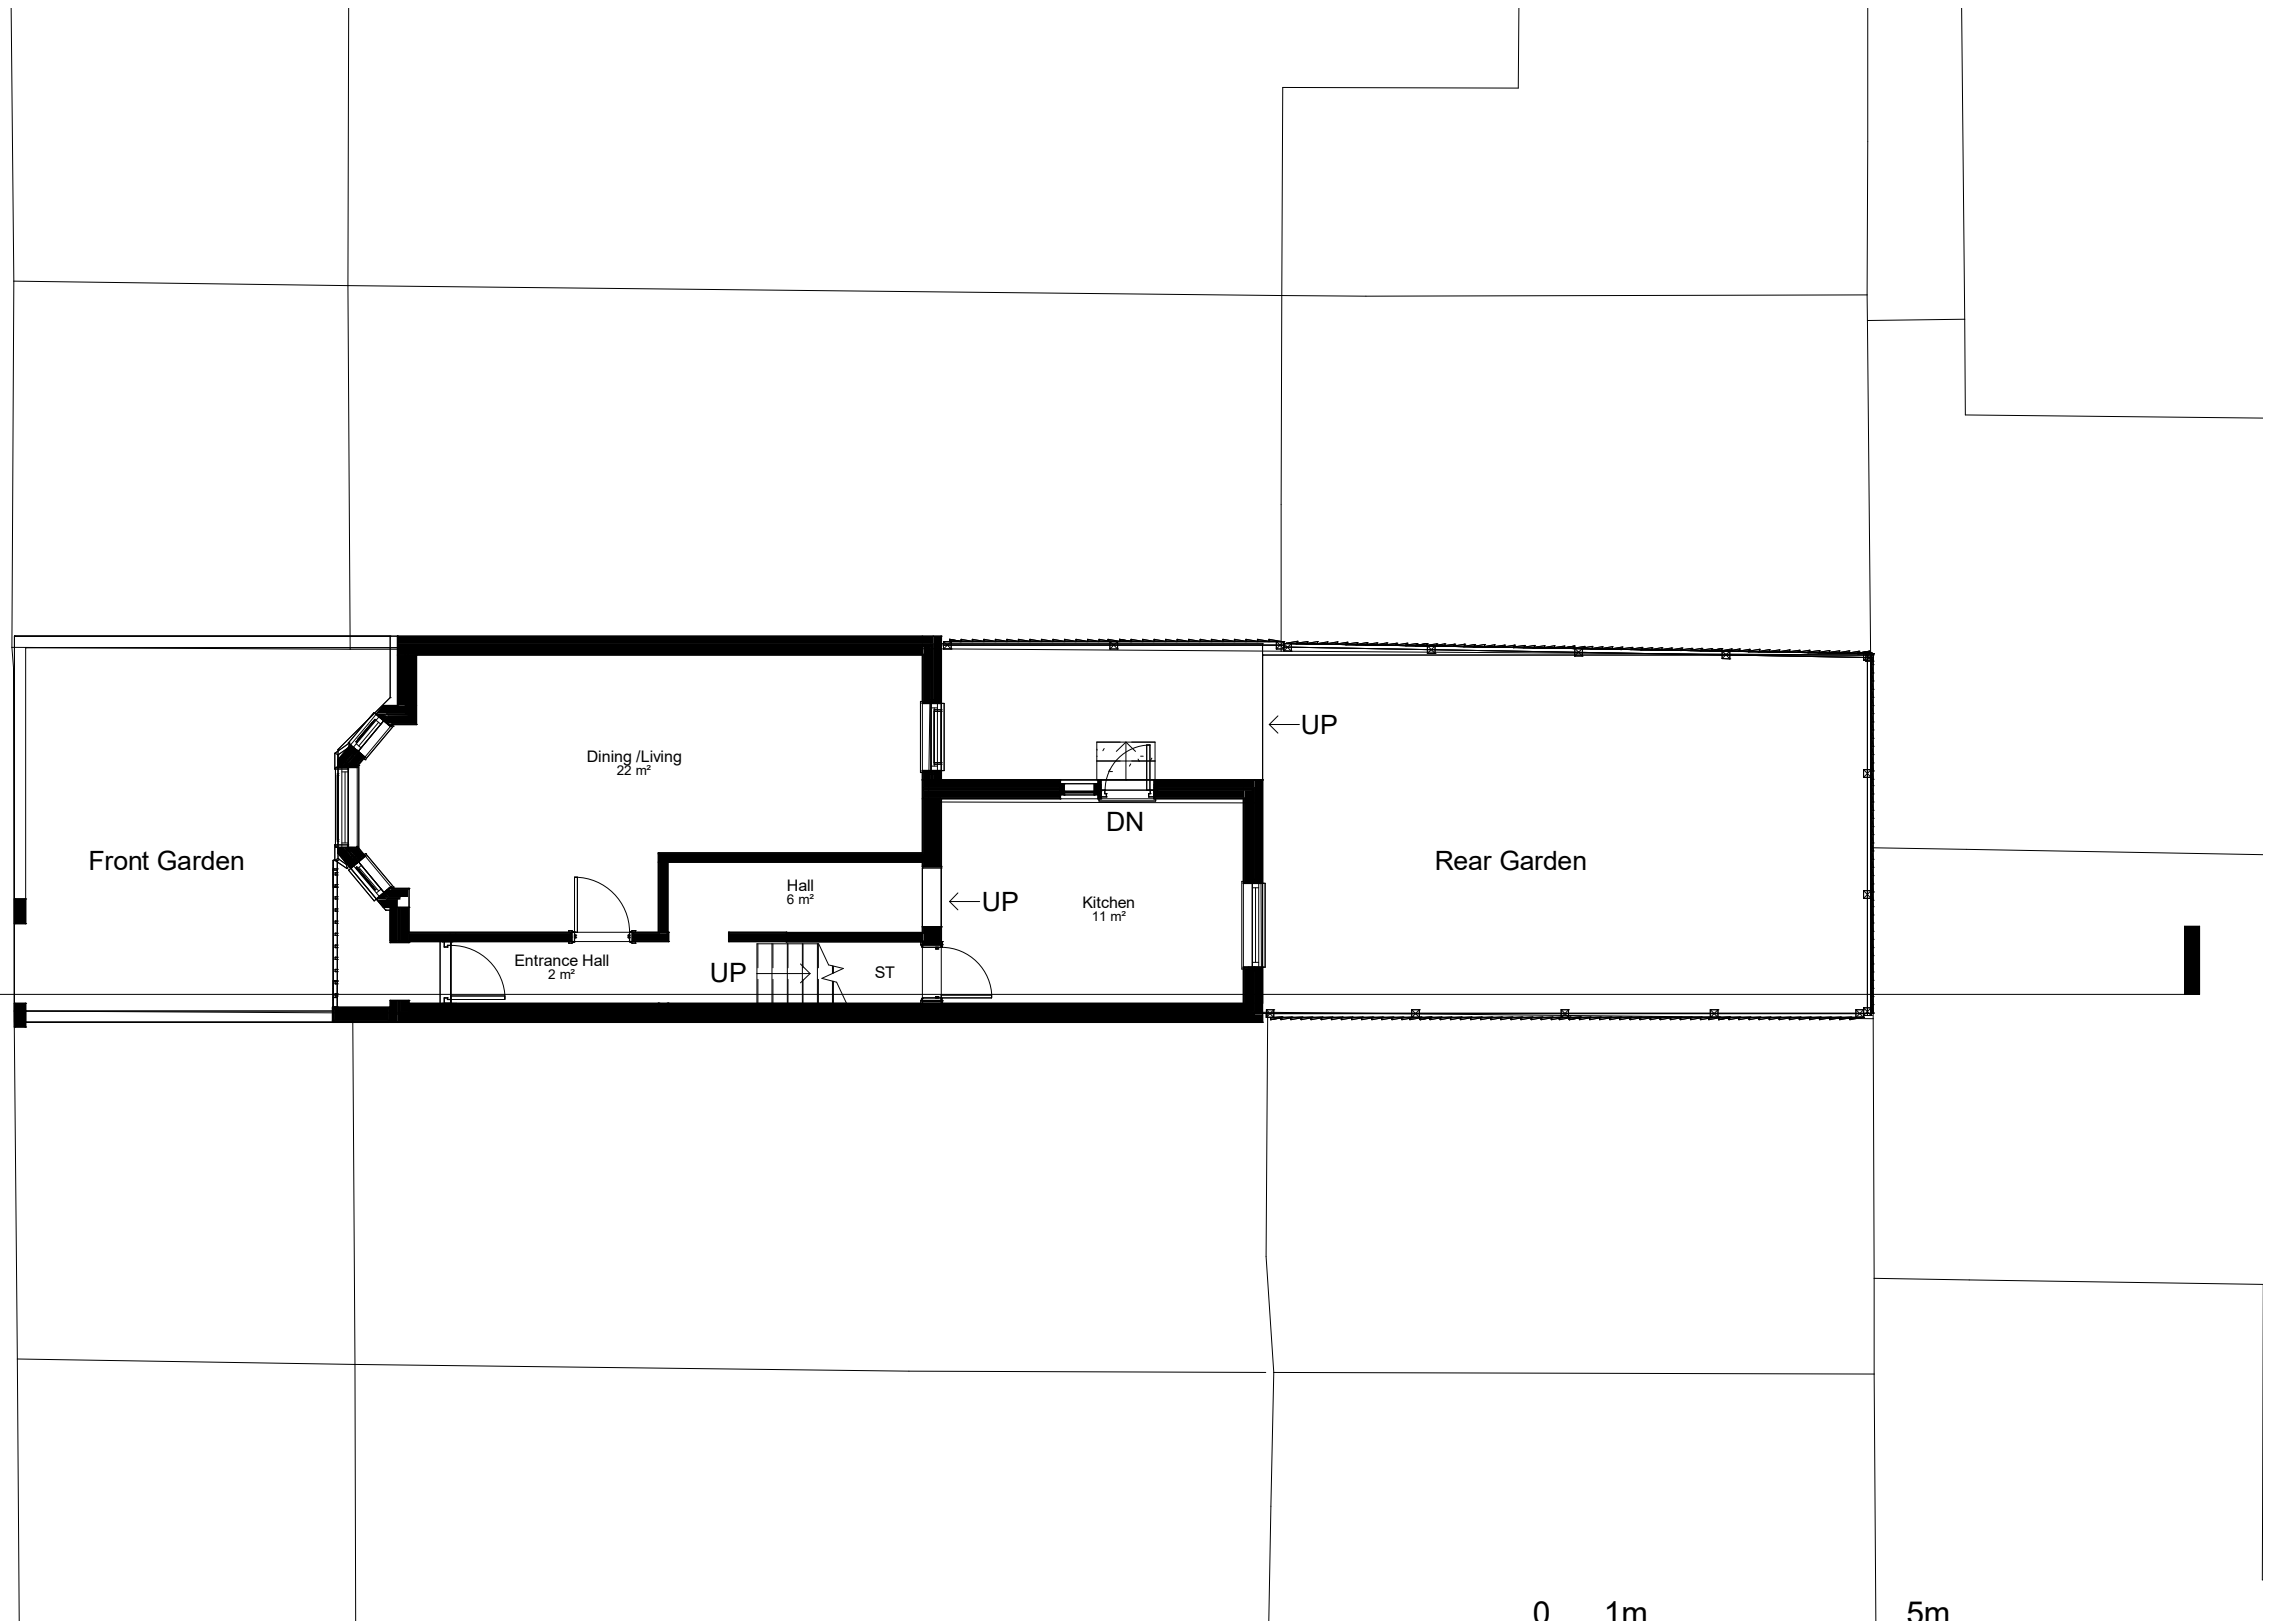 

NOTES:
CONTRACTORS MUST VERIFY ALL DIMENSIONS AT THE SITE BEFORE COMMENCING ANY WORK.
NO CONSTRUCTION WORK BEFORE BUILDING CONTROL APPROVAL AND STRUCTURAL ENGINEER CONFIRMATION.
ANY DISCREPANCIES TO BE REPORTED TO GRIDKUNE.
ALL DRAWINGS ARE TO BE READ IN CONJUNCTION WITH ALL RELEVANT DRAWINGS AND SPECIFICATIONS.

Rev	Description	Date

PROJECT TITLE 45, Lealand Road, Haringay, N15 6JS			DRAWING TITLE Existing Ground Floor		
			CLIENT Mr Yidel Lebowitz		
Date 01/11/2023	Project number 7720	DRWAING NUMBER EX - P001	Scale (@ A3) 1 : 100	Drawn by Abraham D	

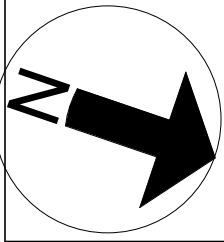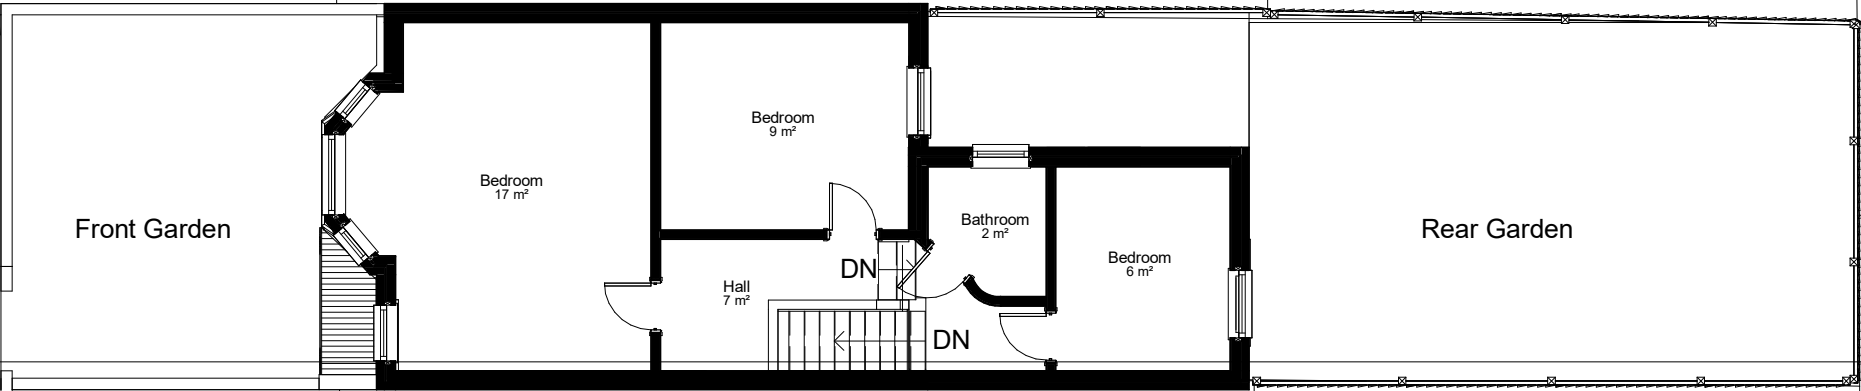 

NOTES:
CONTRACTORS MUST VERIFY ALL DIMENSIONS
AT THE
SITE BEFORE COMENCING ANY WORK.

NO CONSTRUCTION WORK BEFORE BUILDING
CONTROL
APPROVAL AND STRUCTURAL ENGINEER
CONFIRMATION.

ANY DISCREPANCIES TO BE REPORTED TO
GRIDKUNE.
ALL DRAWINGS ARE TO BE READ IN
CONJUNCTION WITH
ALL RELEVANT DRAWINGS AND
SPECIFICATIONS.

Rev	Description	Date

PROJECT TITLE


45, Lealand Road, Haringay, N15 6JS


Date 01/11/2023	Project number 7720	DRWAING NUMBER EX - P002
--------------------	------------------------	-----------------------------

DRAWING TITLE
Existing First Floor
CLIENT
Mr Yidel Lebowitz

Scale (@ A3) 1 : 100	Drawn by Abraham D
-------------------------	-----------------------



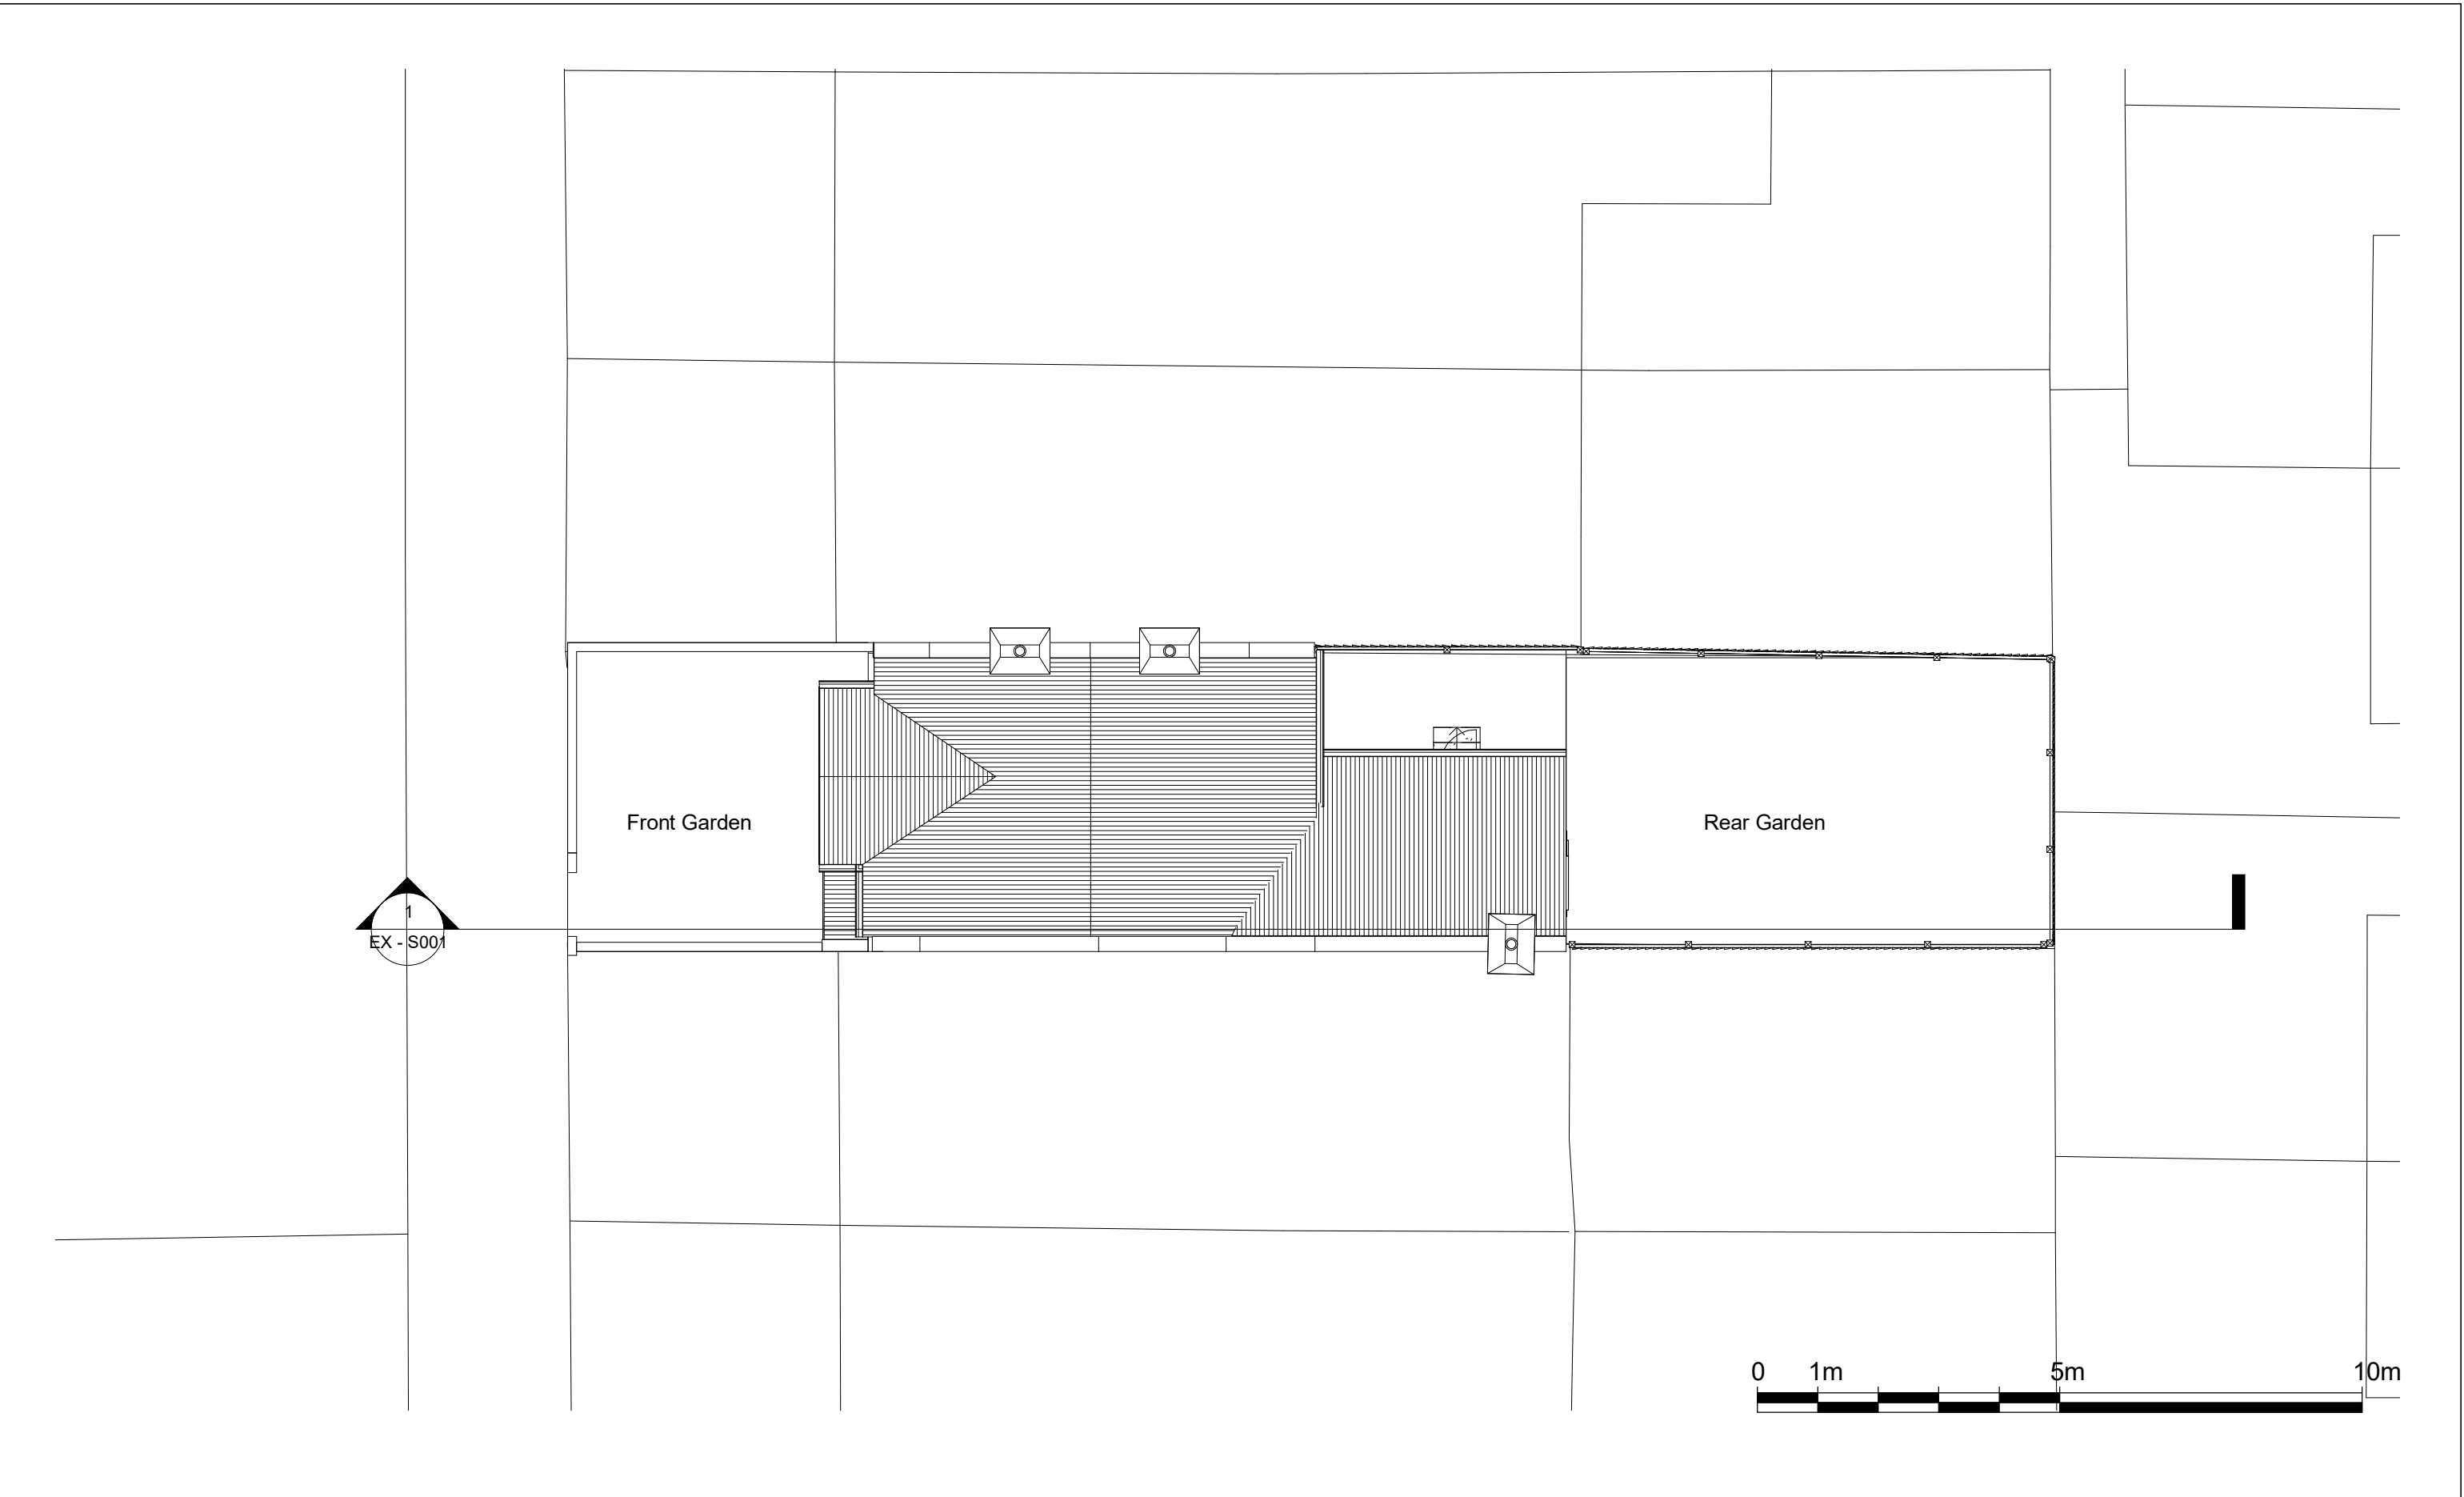

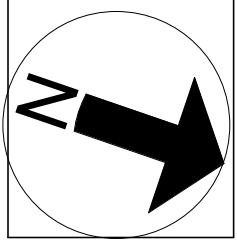

NOTES:
CONTRACTORS MUST VERIFY ALL DIMENSIONS AT THE SITE BEFORE COMENCING ANY WORK.

NO CONSTRUCTION WORK BEFORE BUILDING CONTROL APPROVAL AND STRUCTURAL ENGINEER CONFIRMATION.


ANY DISCREPANCIES TO BE REPORTED TO GRIDKUNE.
ALL DRAWINGS ARE TO BE READ IN CONJUNCTION WITH ALL RELEVANT DRAWINGS AND SPECIFICATIONS.

Rev	Description	Date

PROJECT TITLE			DRAWING TITLE	
45, Lealand Road, Haringay, N15 6JS			Existing Roof Plan	
			CLIENT Mr Yidel Lebowitz	
Date 01/11/2023	Project number 7720	DRWAING NUMBER EX - P003	Scale (@ A3) 1 : 100	Drawn by Abraham D



PLANNING SERVICES

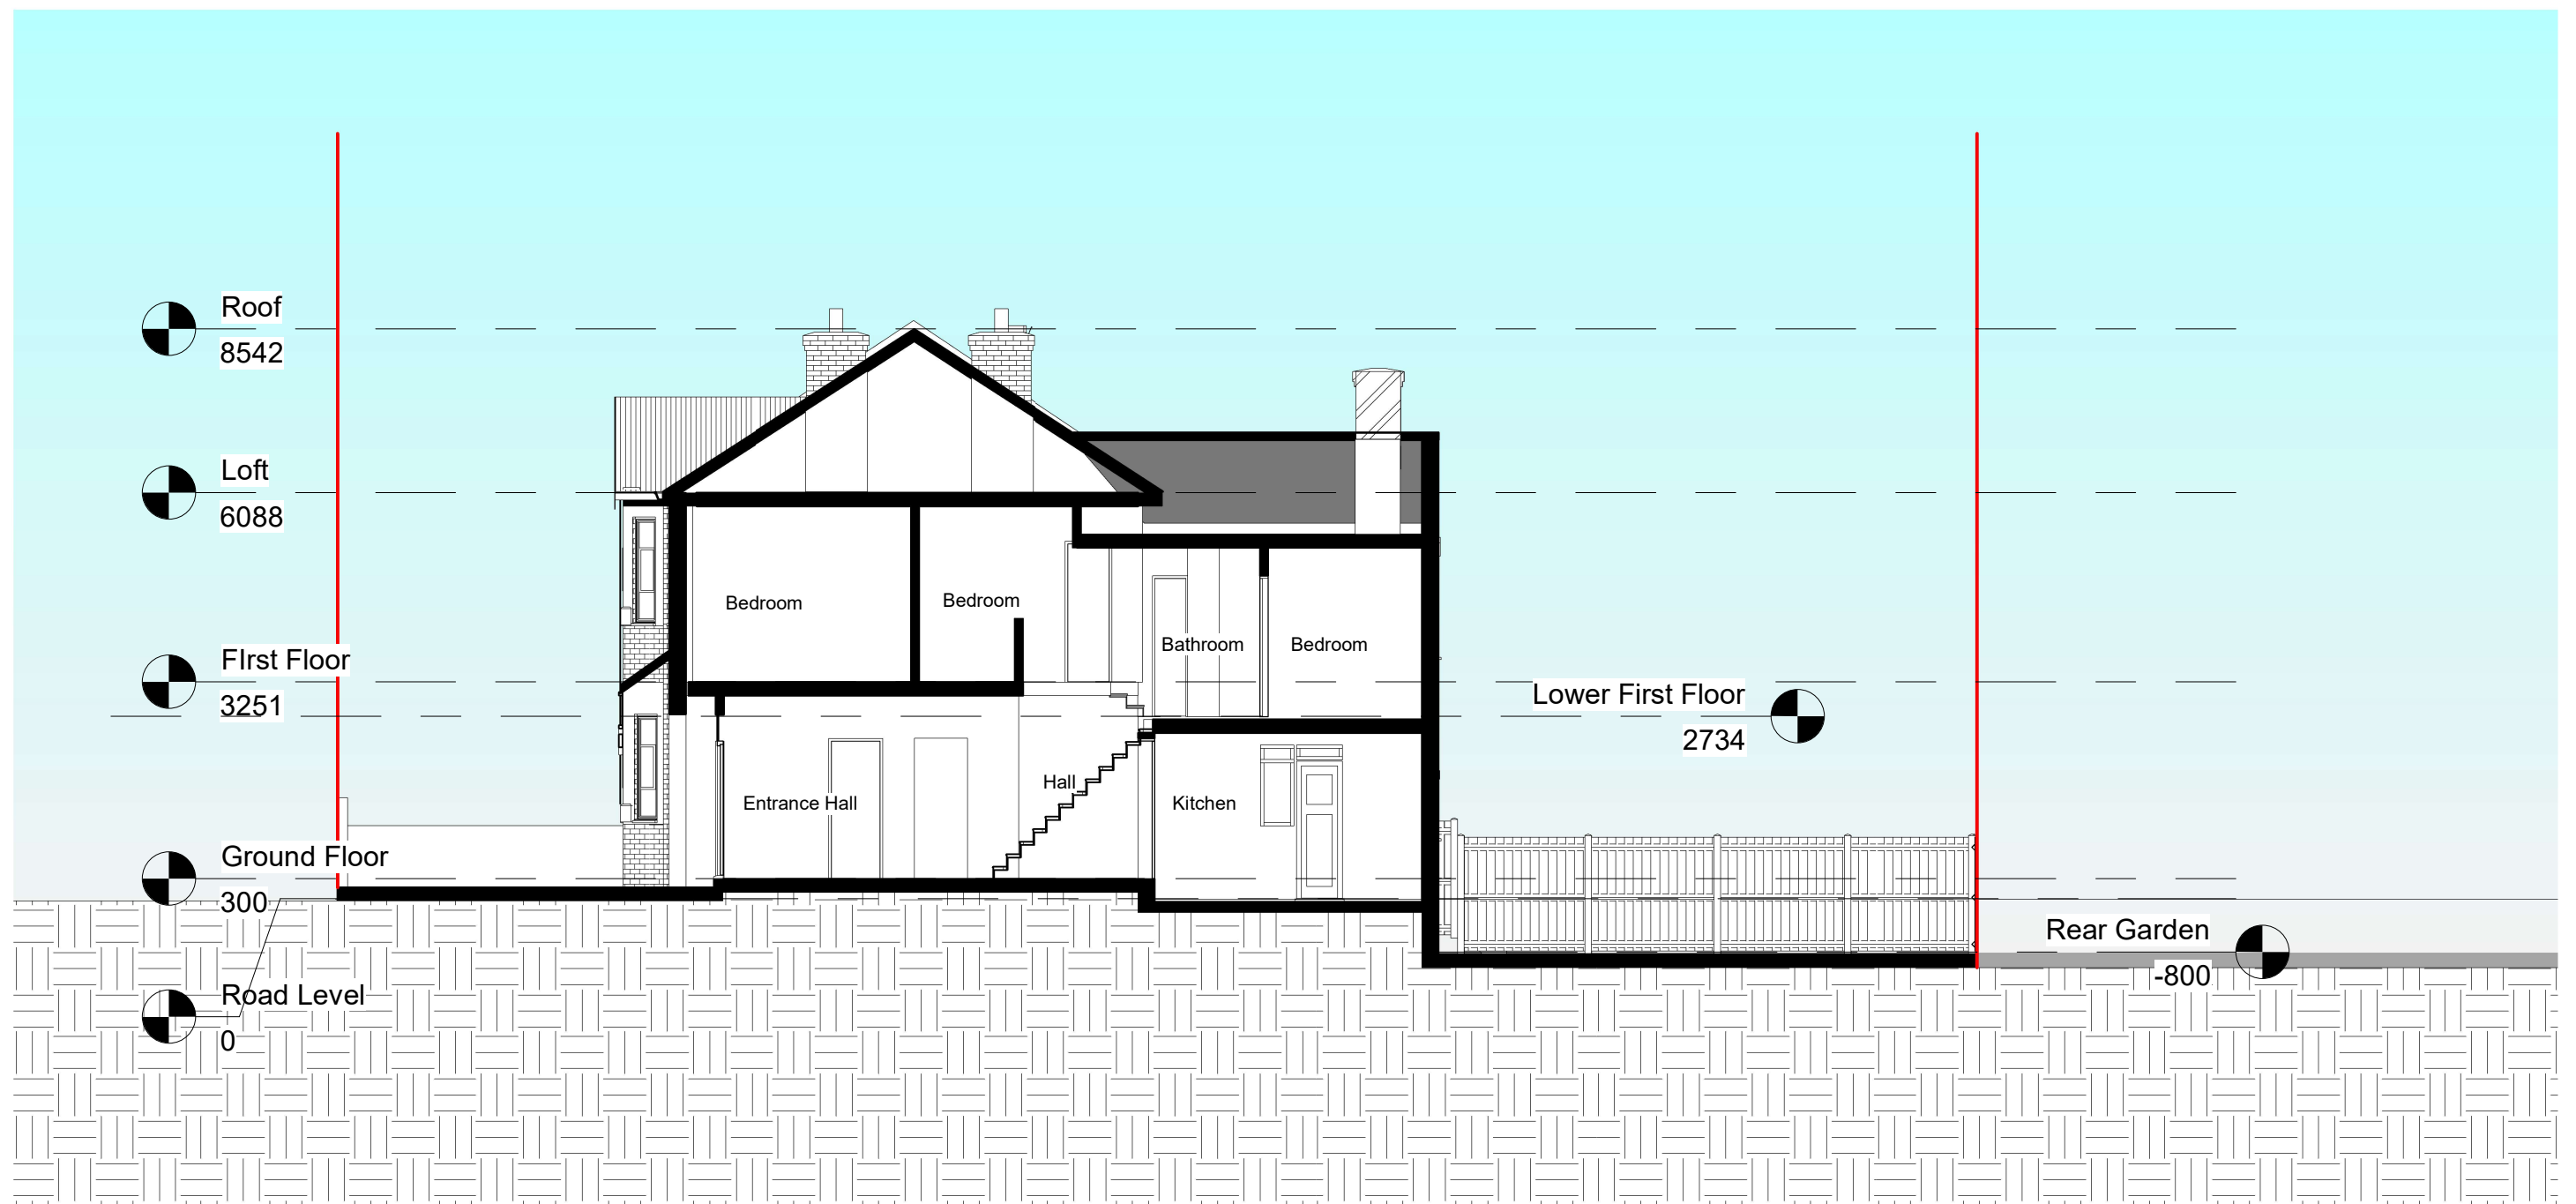

NOTES:
CONTRACTORS MUST VERIFY ALL DIMENSIONS
AT THE
SITE BEFORE COMMENCING ANY WORK.
NO CONSTRUCTION WORK BEFORE BUILDING
CONTROL
APPROVAL AND STRUCTURAL ENGINEER
CONFIRMATION.
ANY DISCREPANCIES TO BE REPORTED TO
GRIDKUNE.
ALL DRAWINGS ARE TO BE READ IN
CONJUNCTION WITH
ALL RELEVANT DRAWINGS AND
SPECIFICATIONS.

Rev	Description	Date

PROJECT TITLE

45, Lealand Road, Haringay, N15 6JS

Date
01/11/2023

Project number
7720

DRWAING NUMBER
EX - S001

DRAWING TITLE

Existing Section AA

CLIENT

Mr Yidel Lebowitz

Scale (@ A3)
1 : 100

Drawn by
Abraham D

