


GENERAL NOTES:

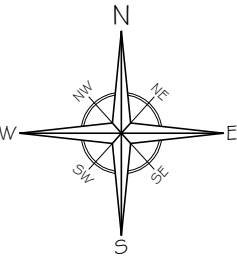

-	-	-
No	Revision / Issue	Date

Site :
68L Etherley Road,
Tottenham,
N15 3AU

Project / Drawing Title :
Rear dormer

Site Location Plan

Client :
68L Etherley Road,
Tottenham,
N15 3AU


Do not scale from this drawing. The information may be suitable for discussion purposes and for obtaining Planning Approval Only. This drawing is NOT for construction purposes and should not be relied upon for any other works. This drawing is copyright and may not be copied or altered in any way except by way of written permission from the designers.

Copyright 2020 - 2023

Project Ref No : ABP-G8ERT-01	Sheet No : P-1
Date : 12 November 2023	Drawn By : DS
Scale : 1:1250 @ A-3	



SITE LOCATION PLAN
1:1250 @ A3

 




BLOCK PLAN
1:500 @ A3



GENERAL NOTES:

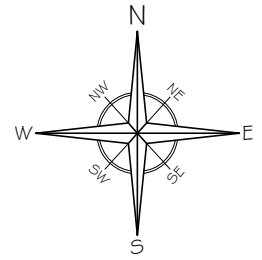

No	Revision / Issue	Date
-	-	-

Site :
68L Etherley Road,
Tottenham,
N15 3AU


Project / DrawingTitle :
Rear dormer
Block Plan

Client :
68L Etherley Road,
Tottenham,
N15 3AU


Do not scale from this drawing. The information may be suitable for discussion purposes and for obtaining Planning Approval Only. This drawing is NOT for construction purposes and should not be relied upon for any other works. This drawing is copyright and may not be copied or altered in any way except by way of written permission from the designers.

Copyright 2020 - 2023


Project Ref No : ABP-G8ERT-01	Sheet No : P-2
Date : 12 November 2023	Drawn By : DS
Scale : 1:500 @ A-3	

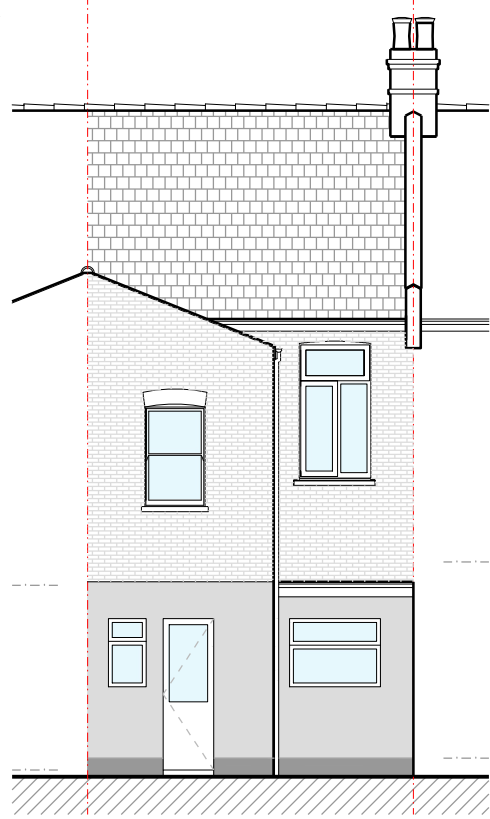


EXISTING REAR ELEVATION

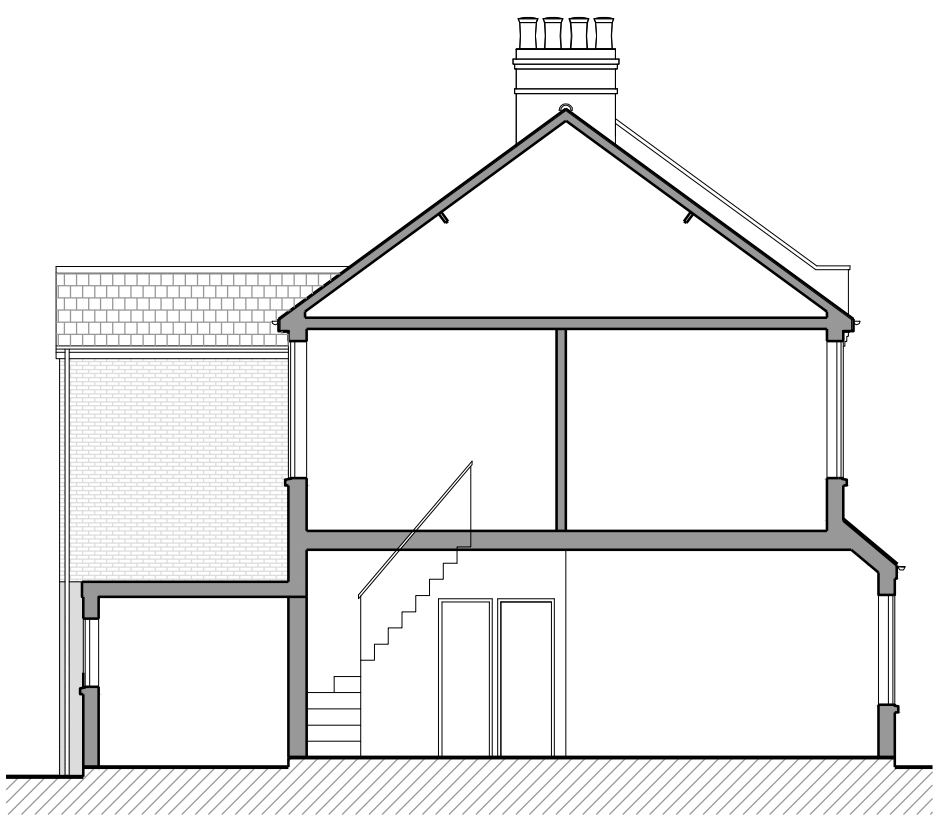


EXISTING SECTION A

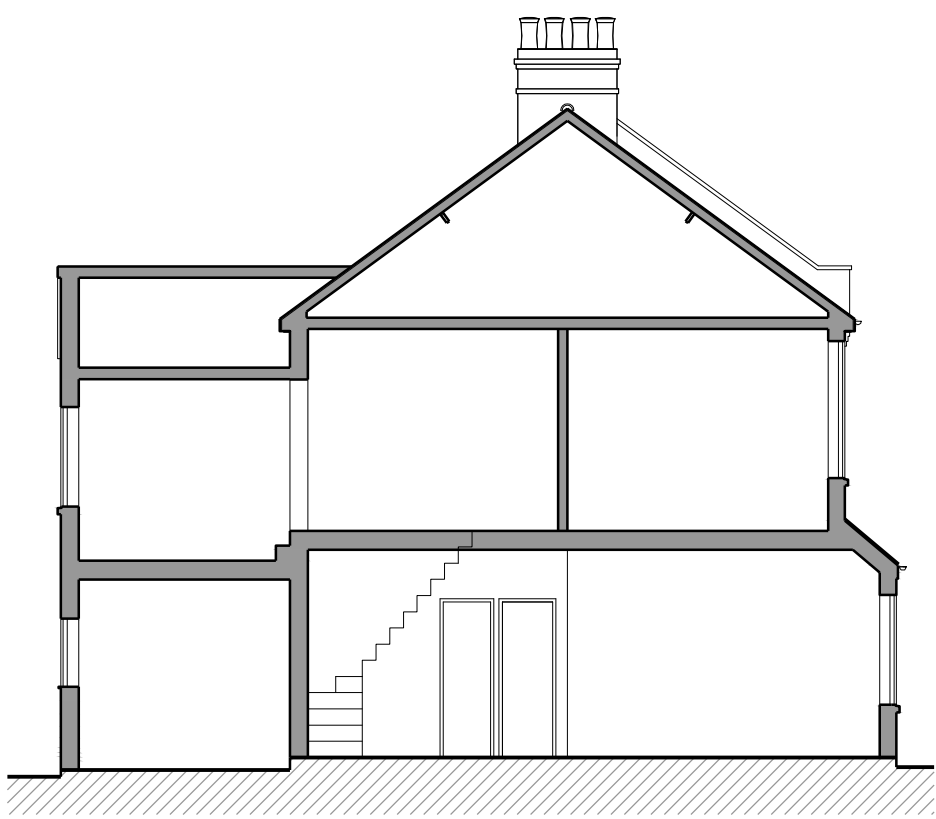


EXISTING SECTION B

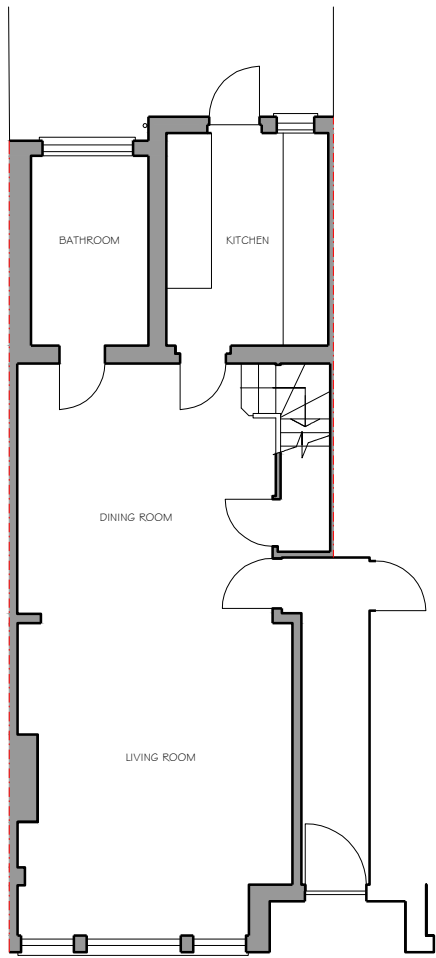

EXISTING GROUND FLOOR PLAN

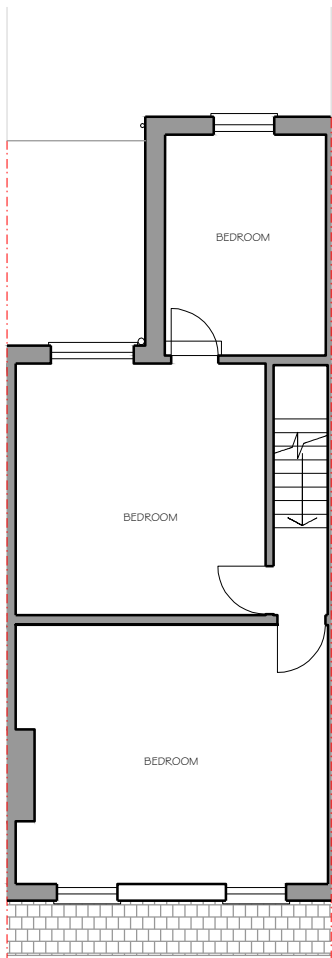


EXISTING FIRST FLOOR PLAN

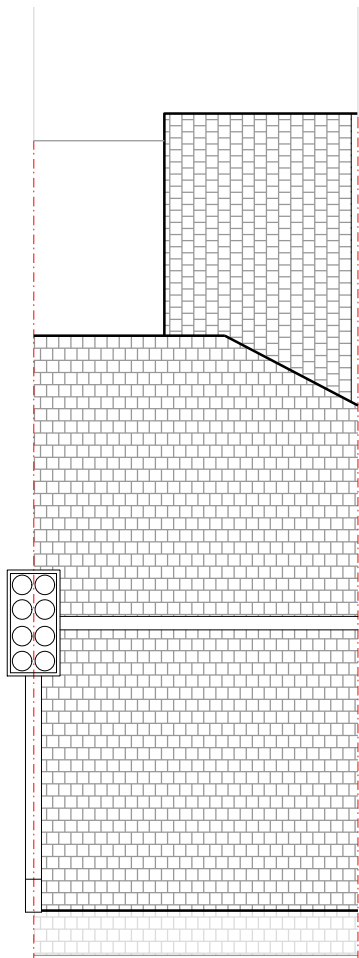

EXISTING ROOF PLAN

GENERAL NOTES:

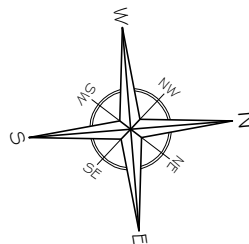

No	Revision / Issue	Date
-	-	-


Site :
68L Etherley Road,
Tottenham,
N15 3AU

Project / DrawingTitle :
Rear dormer
Existing Floor Plans, Rear
Elevation and Sections


Client :
68L Etherley Road,
Tottenham,
N15 3AU

Do not scale from this drawing. The information may be suitable for discussion purposes and for obtaining Planning Approval Only. This drawing is NOT for construction purposes and should not be relied upon for any other works. This drawing is copyright and may not be copied or altered in any way except by way of written permission from the designers.
Copyright 2020 - 2023


Project Ref No : ABP-G8ERT-01	Sheet No : P-3
Date : 12 November 2023	Drawn By : DS
Scale : 1:100 @ A-3	

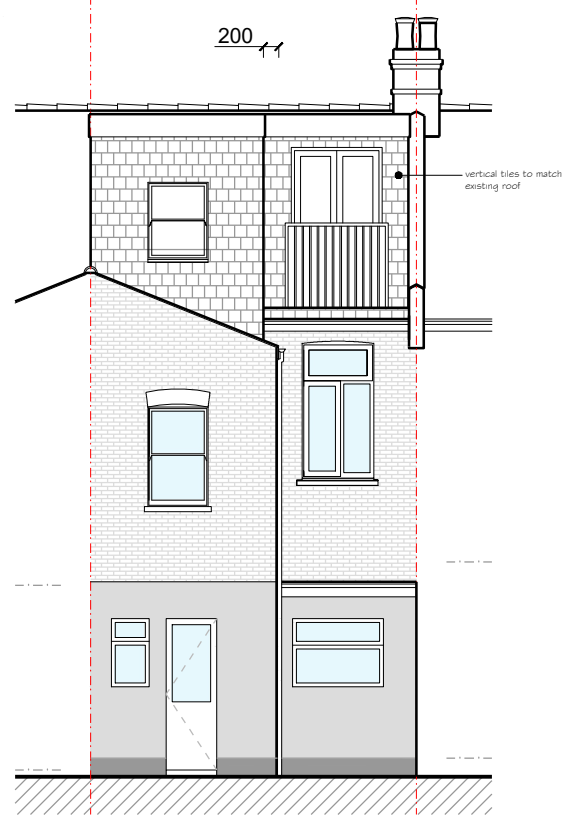


PROPOSED REAR ELEVATION

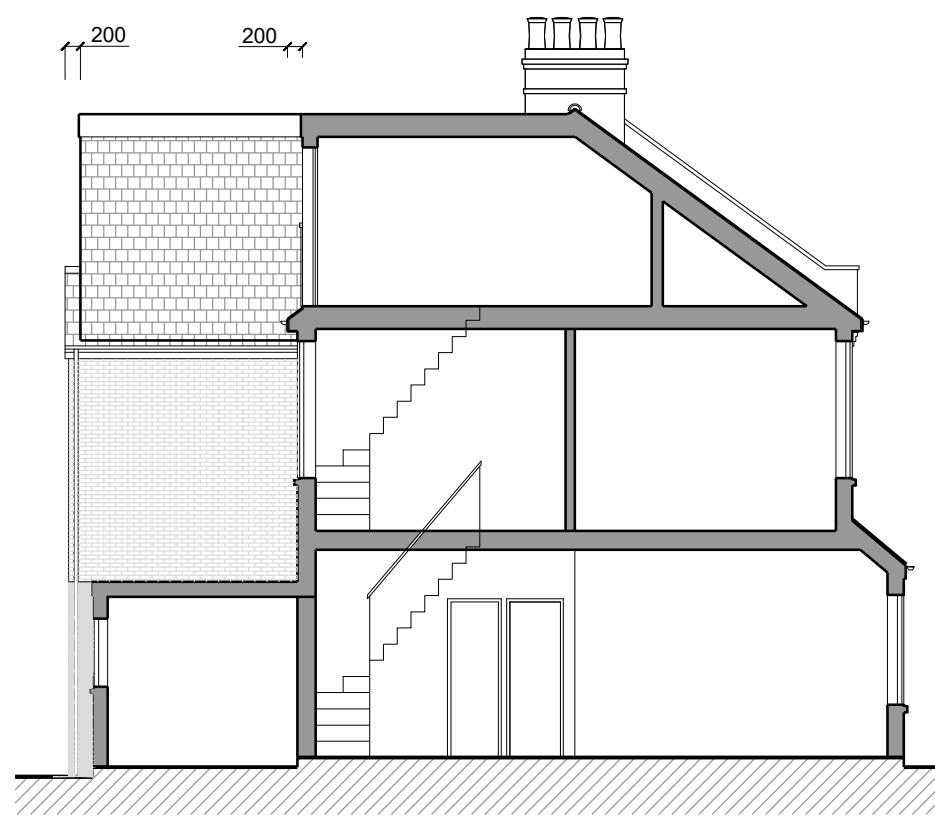


PROPOSED SECTION A

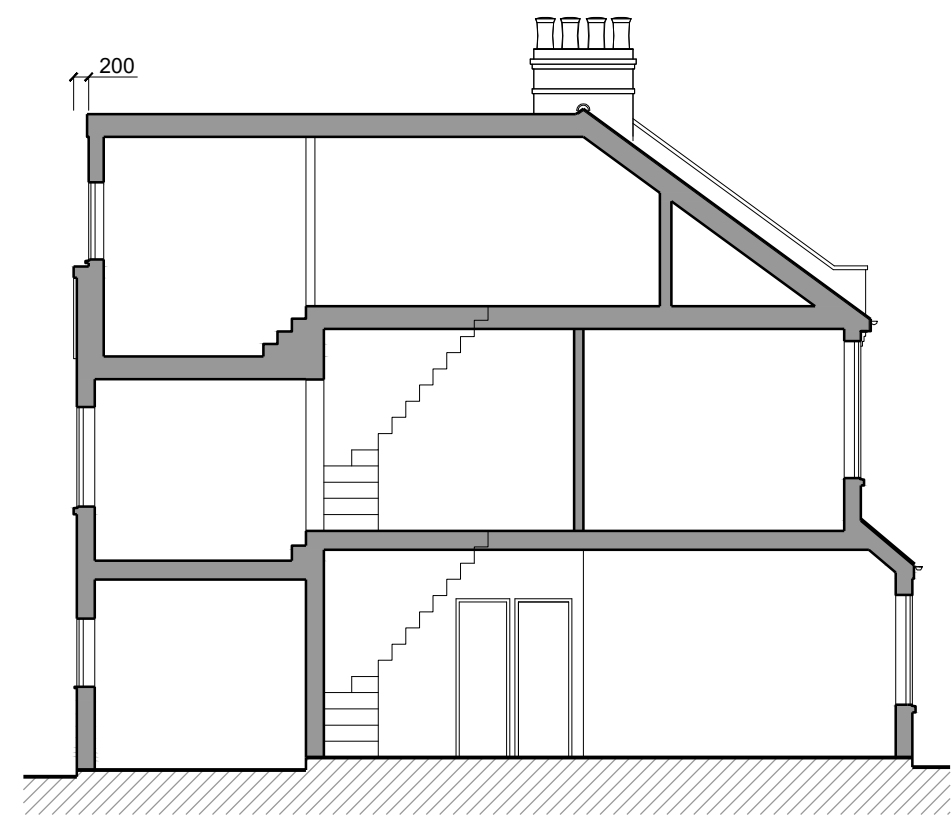


PROPOSED SECTION B

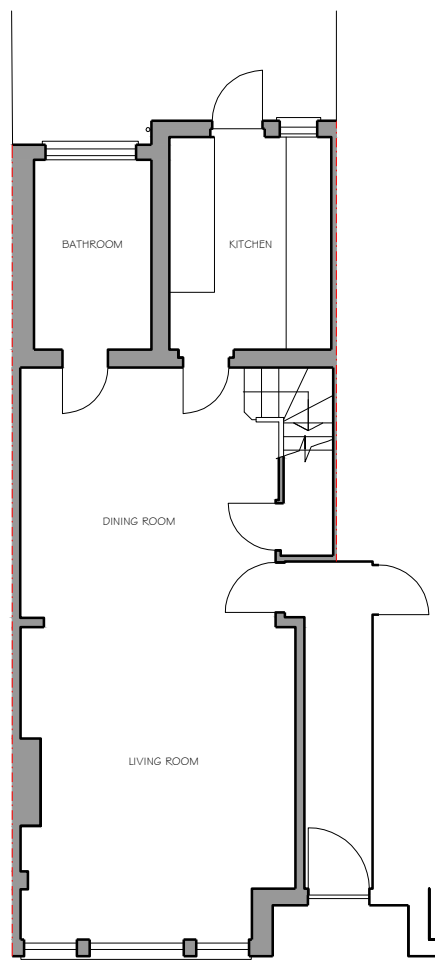

PROPOSED GROUND FLOOR PLAN
(no change)

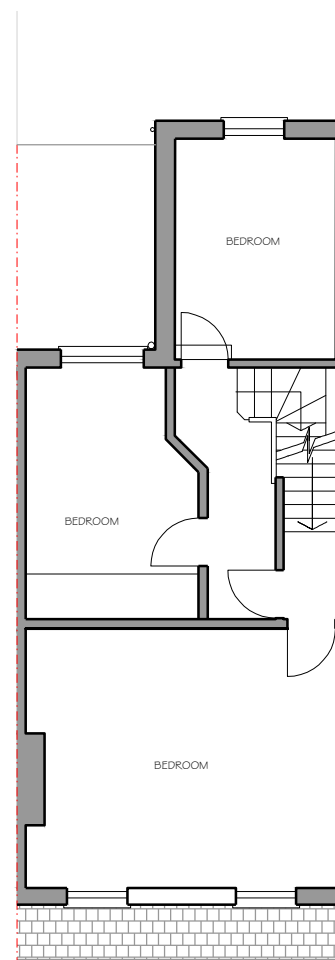


PROPOSED FIRST FLOOR PLAN

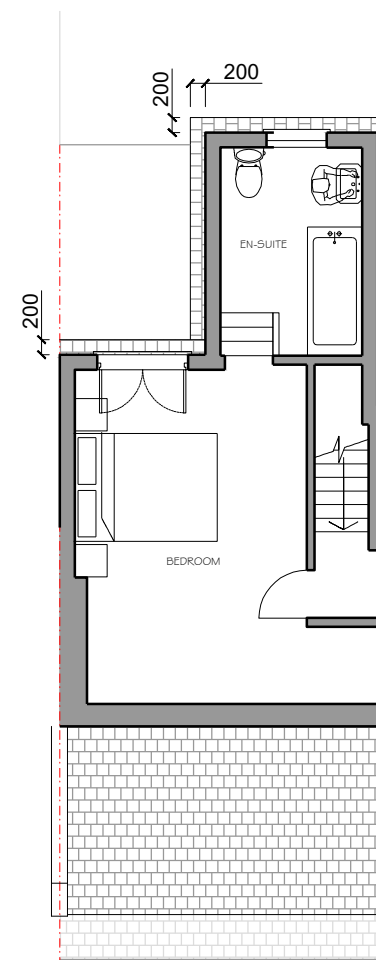

PROPOSED ROOF PLAN

GENERAL NOTES:

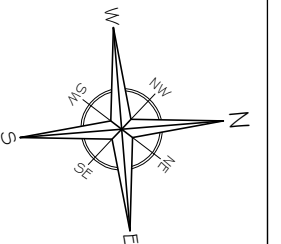

No	Revision / Issue	Date
-	-	-

Site :

68L Etherley Road,
Tottenham,
N15 3AU

Project / Drawing Title :

Rear dormer
Proposed Floor Plans, Rear
Elevation and Sections

Client :

68L Etherley Road,
Tottenham,
N15 3AU

Do not scale from this drawing. The information may be suitable for discussion purposes and for obtaining Planning Approval Only. This drawing is NOT for construction purposes and should not be relied upon for any other works. This drawing is copyright and may not be copied or altered in any way except by way of written permission from the designers.


Copyright 2020 - 2023

Project Ref No : ABP-G8ERT-01	Sheet No : P-4
Date : 12 November 2023	Drawn By : DS
Scale : 1:100 @ A-3	

1:100 @ A3



GENERAL NOTES:

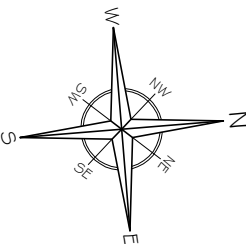

No	Revision / Issue	Date
-	-	-

Site :
68L Etherley Road,
Tottenham,
N15 3AU



Project / DrawingTitle :
Rear dormer
Dormer Calculations

Client :
68L Etherley Road,
Tottenham,
N15 3AU


Do not scale from this drawing. The information may be suitable for discussion purposes and for obtaining Planning Approval Only. This drawing is NOT for construction purposes and should not be relied upon for any other works. This drawing is copyright and may not be copied or altered in any way except by way of written permission from the designers.

Copyright 2020 - 2023


Project Ref No : ABP-G8ERT-01	Sheet No : P-5
Date : 12 November 2023	Drawn By : DS
Scale : 1:100 @ A-3	

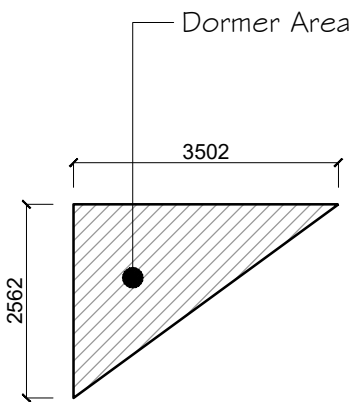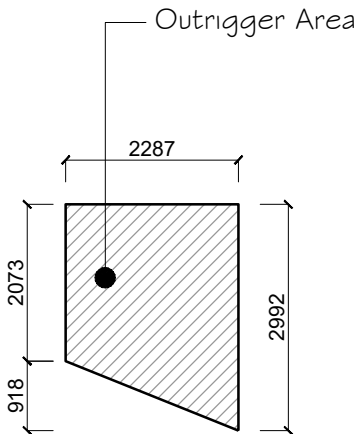


Cubic Meters			
	Length	Area	Total Cubic Area
Dormer	4.2	4.5	18.9
Outrigger	2.9	5.8	16.8
Total			35.7

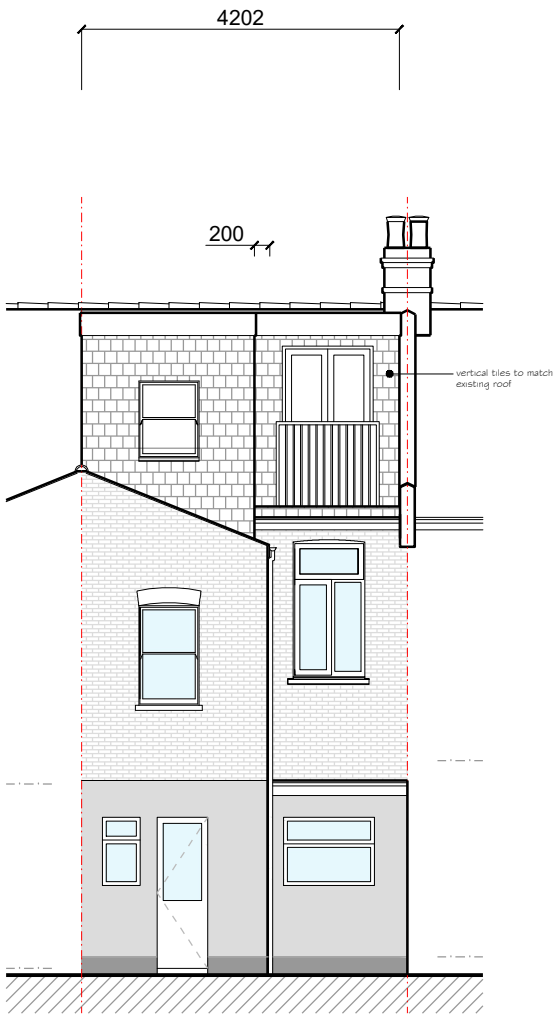

PROPOSED REAR ELEVATION

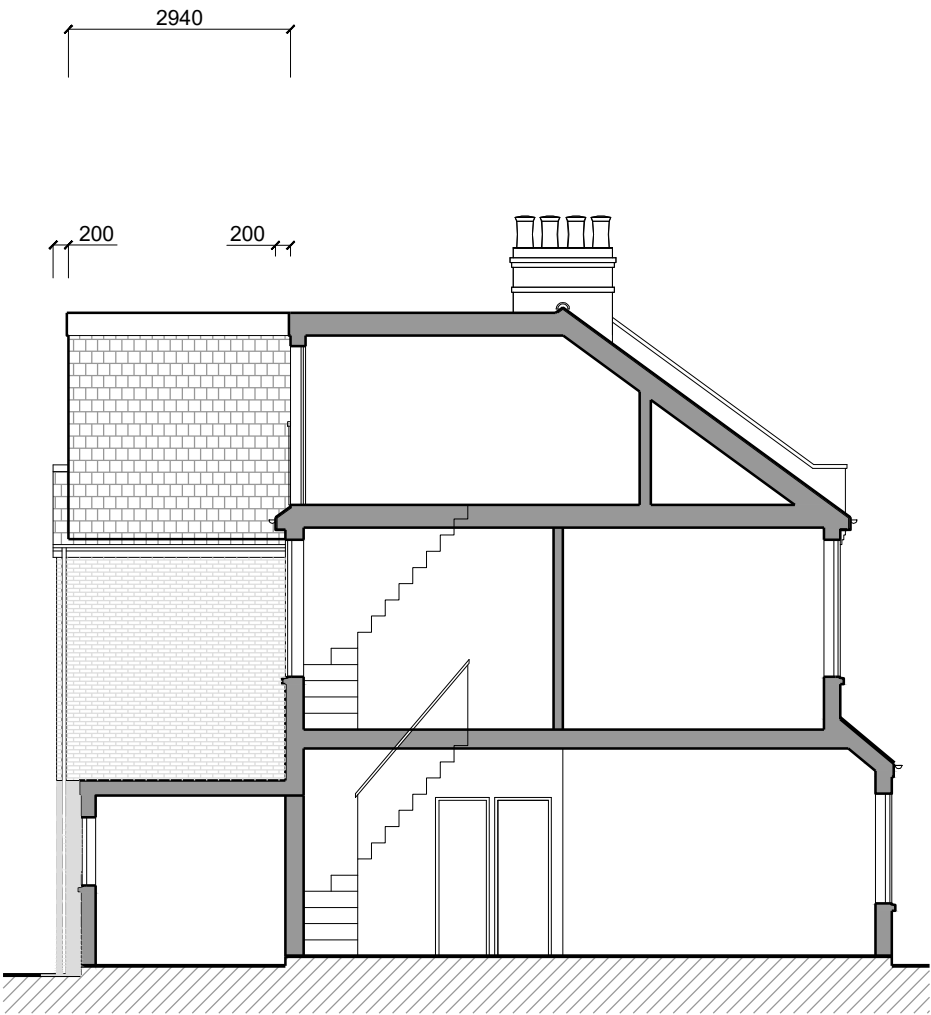

PROPOSED SECTION A

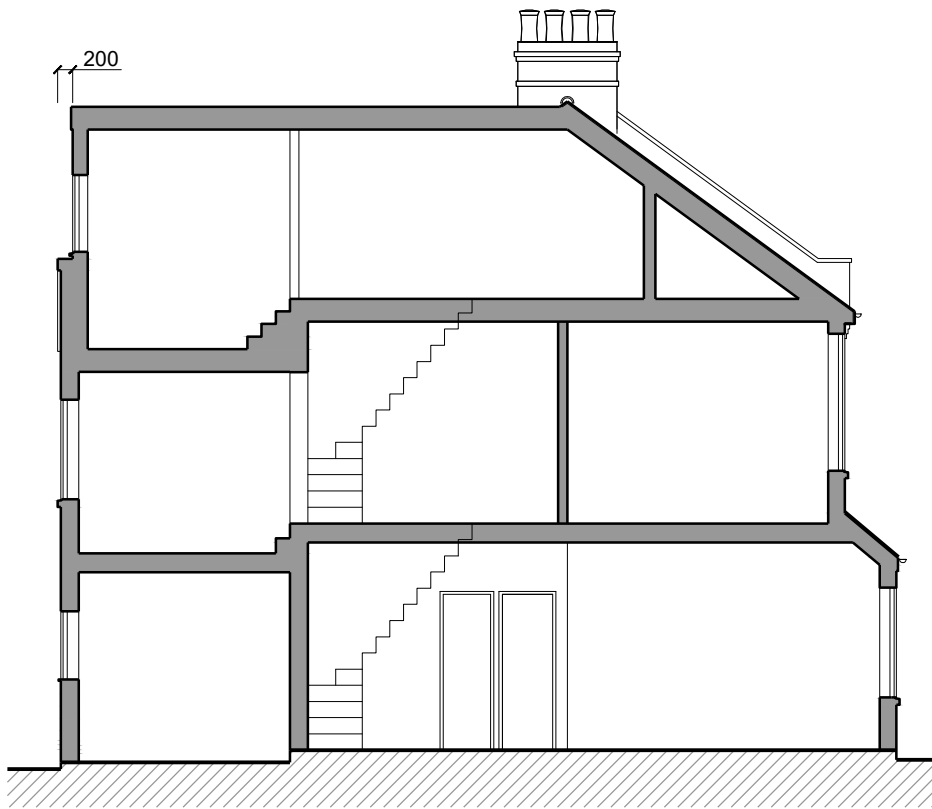

PROPOSED SECTION B

