
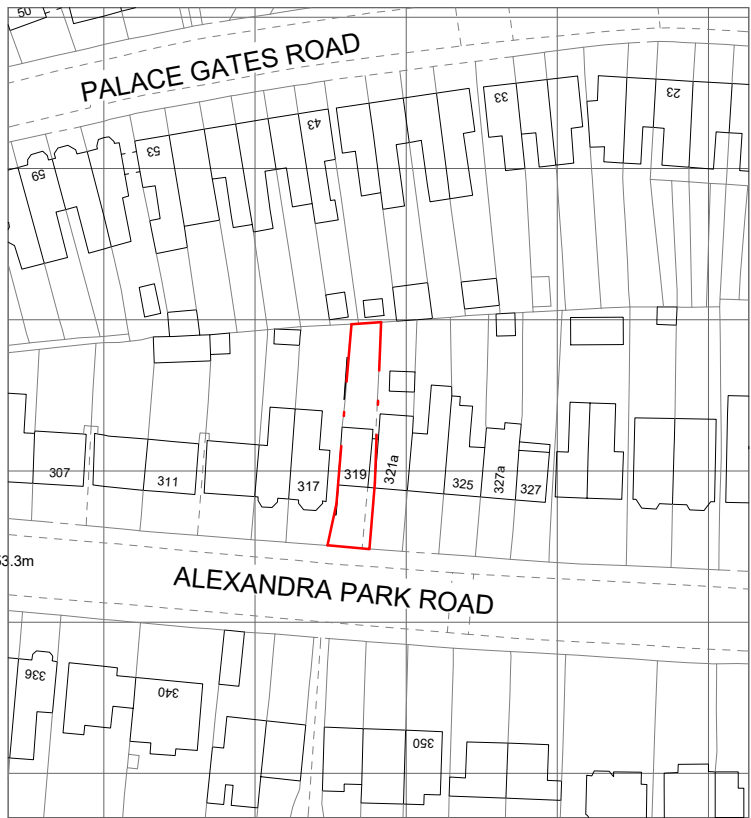
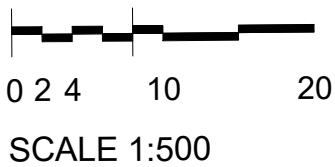



Reproduction in whole or part is prohibited without the prior permission of Ordnance Survey and PML. Representations of features including roads track path and boundaries are no evidence of a right of way or property boundary. Plan based on information by Licensed OS Partner.

SITE BOUNDARY DENOTED BY DASHED RED LINE

1 LOCATION PLAN
P101 1 : 1250 @ A3

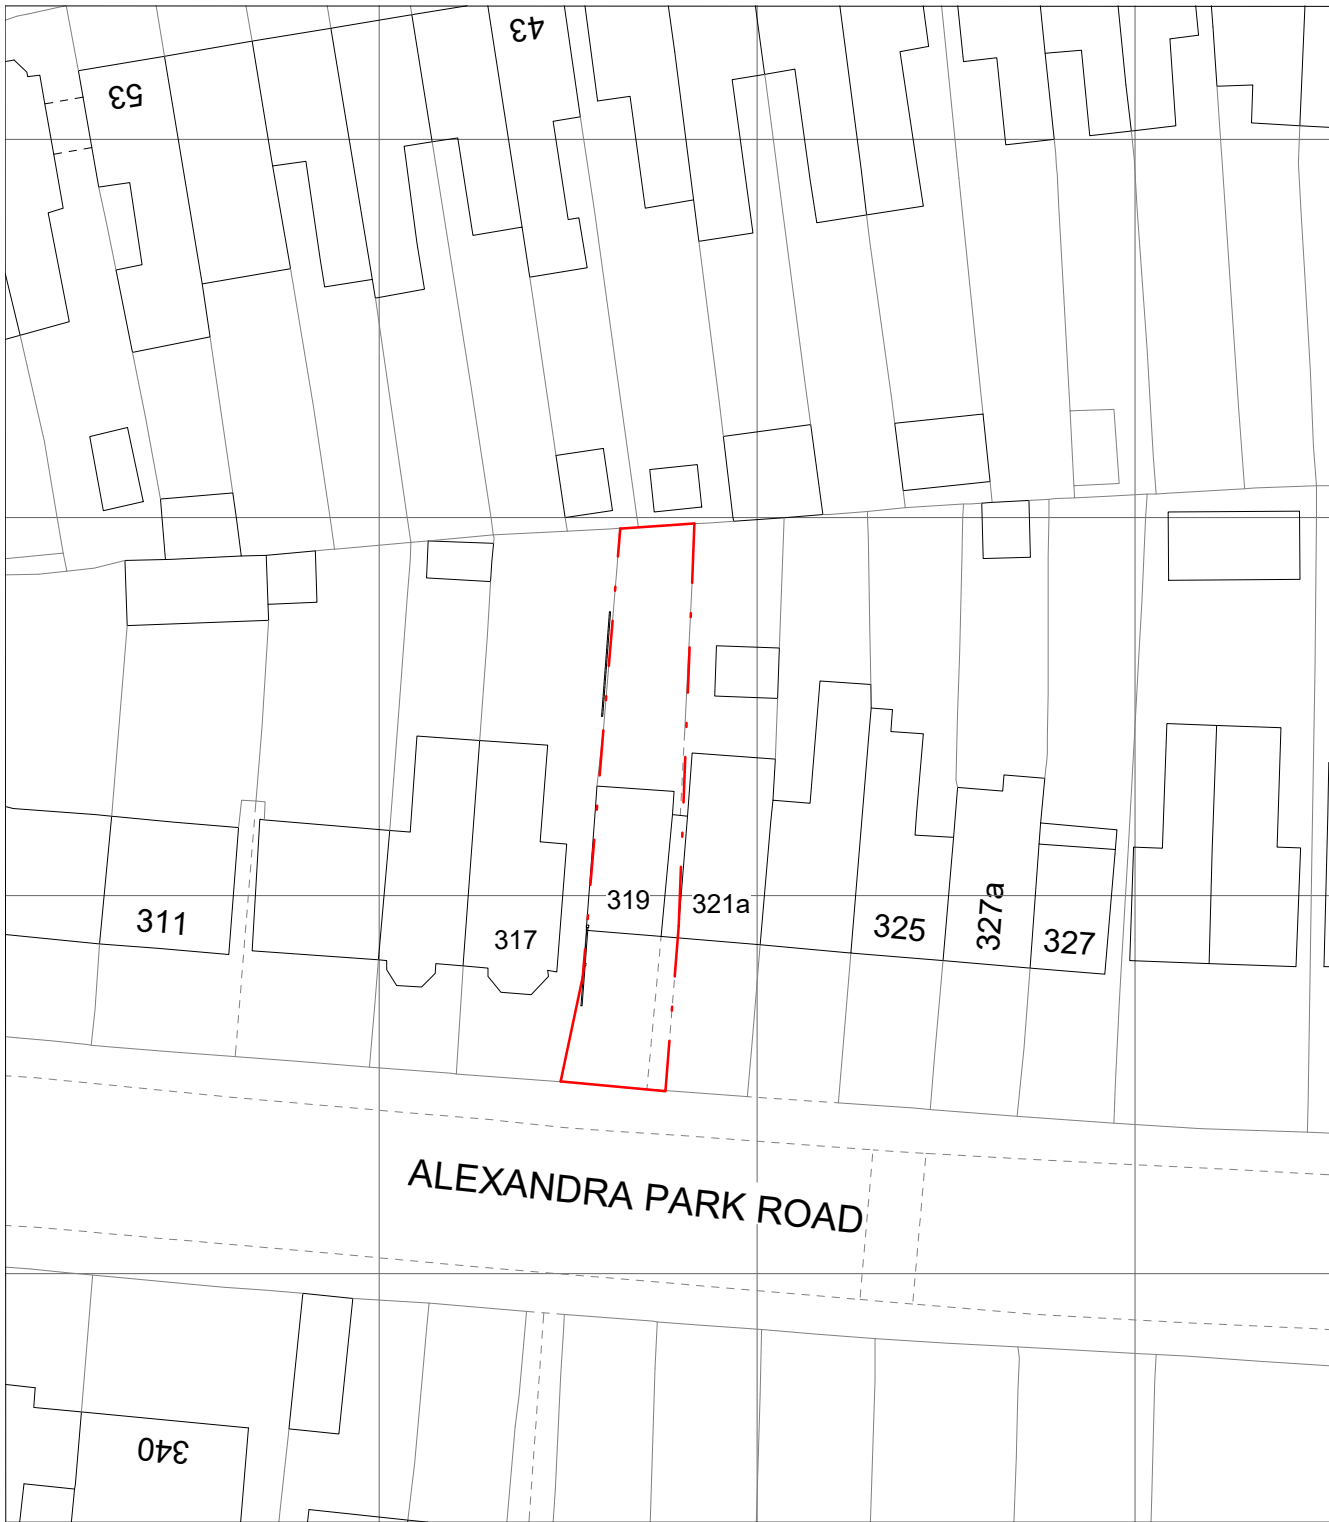

2 SITE PLAN
P101 1 : 500 @ A3

 

General notes:
This drawing is copyright of PML Architecture Ltd. This drawing must be read in conjunction with the Designer's Risk Assessment, specification and all other relevant documentation and drawings. PML Architecture accept no liability for any expense, loss or damage of whatsoever nature and however arising from any variation made to this drawing or in the execution of the work to which it relates which has not been referred to them and their approval obtained. Do not scale from this drawing or the digital data, only figured dimensions are to be used. For Planning refer to linear scale. Check all dimensions on site prior to carrying out any works – advice any discrepancy

Notes/Legends

1	Issued for planning	14/11/23	JJ	PL
Rev	Notes	dd.mm.yy	By	Chkd

© PML Architecture

Stamp
PLANNING

Key Plan

pmlarchitecture
86-90 Paul Street London EC2A 4NE
mail@pmlarchitecture.com 020 7183 8166




Project:
319 ALEXANDRA PARK ROAD
N22 7BP

Title:
SITE AND LOCATION PLAN

Date: 14/11/23 Drawn By: JJ Checked: PL

Scale: As indicated @ A3

Project Ref:	Drawing No:	Revision:
APR	APR - P101	1

 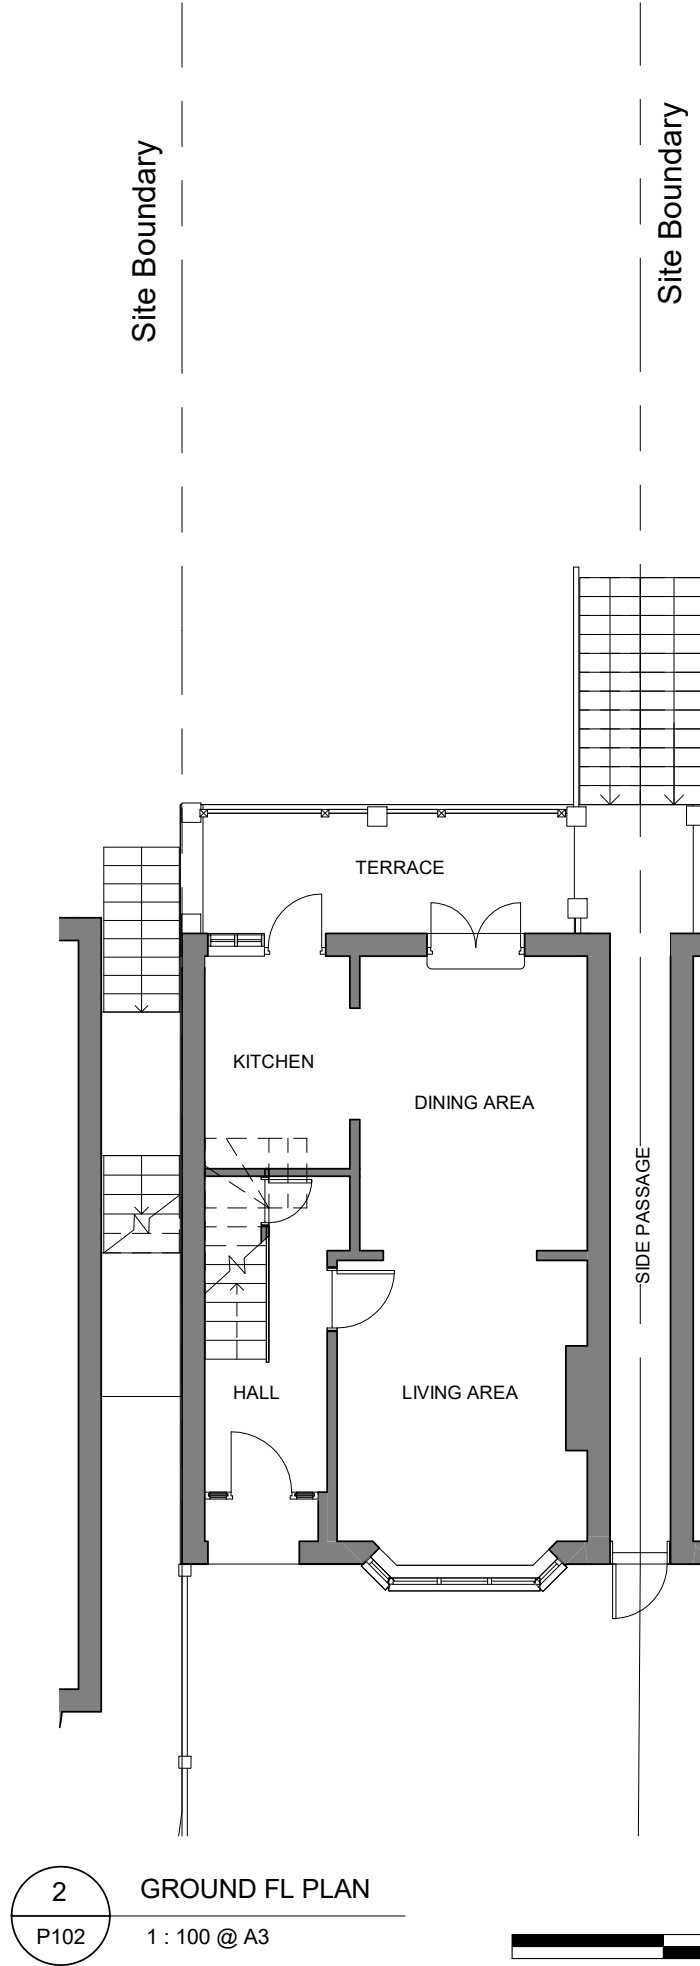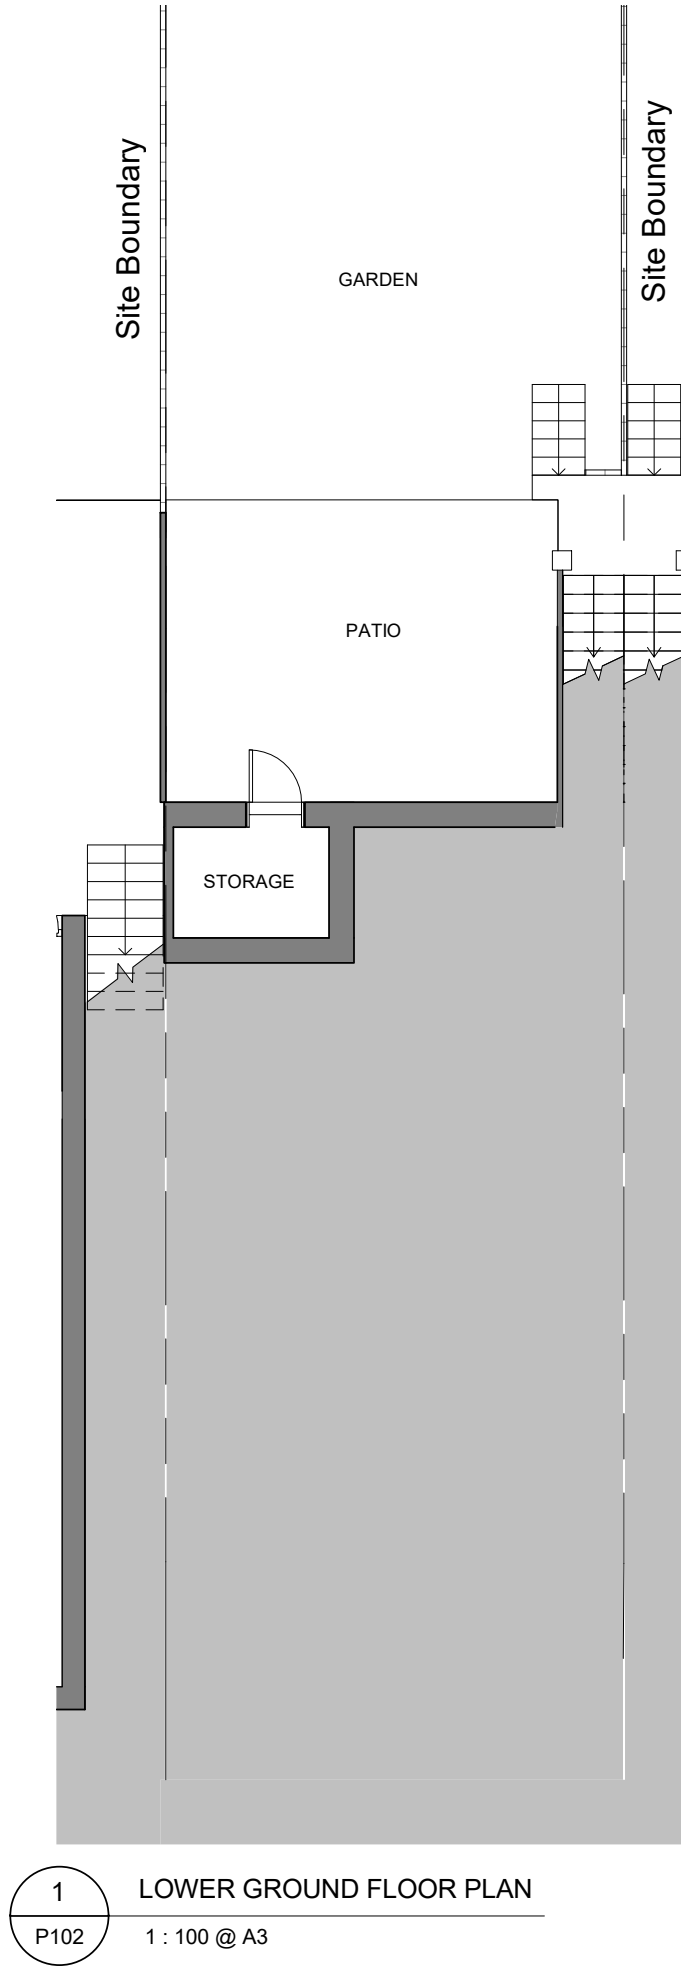

General notes:

This drawing is copyright of PML Architecture Ltd. This drawing must be read in conjunction with the Designer's Risk Assessment, specification and all other relevant documentation and drawings. PML Architecture accept no liability for any expense, loss or damage of whatsoever nature and however arising from any variation made to this drawing or in the execution of the work to which it relates which has not been referred to them and their approval obtained. Do not scale from this drawing or the digital data, only figured dimensions are to be used. For Planning refer to linear scale. Check all dimensions on site prior to carrying out any works – advice any discrepancy

Notes/Legends

1	Issued for planning	14/11/23	JJ	PL
Rev	Notes	dd.mm.yy	By	Chkd

© PML Architecture

Stamp

PLANNING

Key Plan

pmlarchitecture

86-90 Paul Street London EC2A 4NE
mail@pmlarchitecture.com 020 7183 8166

Project:

319 ALEXANDRA PARK ROAD
N22 7BP


Title:

EXISTING LOWER GROUND
AND GROUND FLOOR PLAN


Date: 14/11/23 Drawn By: JJ Checked: PL

Scale: 1 : 100 @ A3


Project Ref:	Drawing No:	Revision:
APR	APR - P102	1

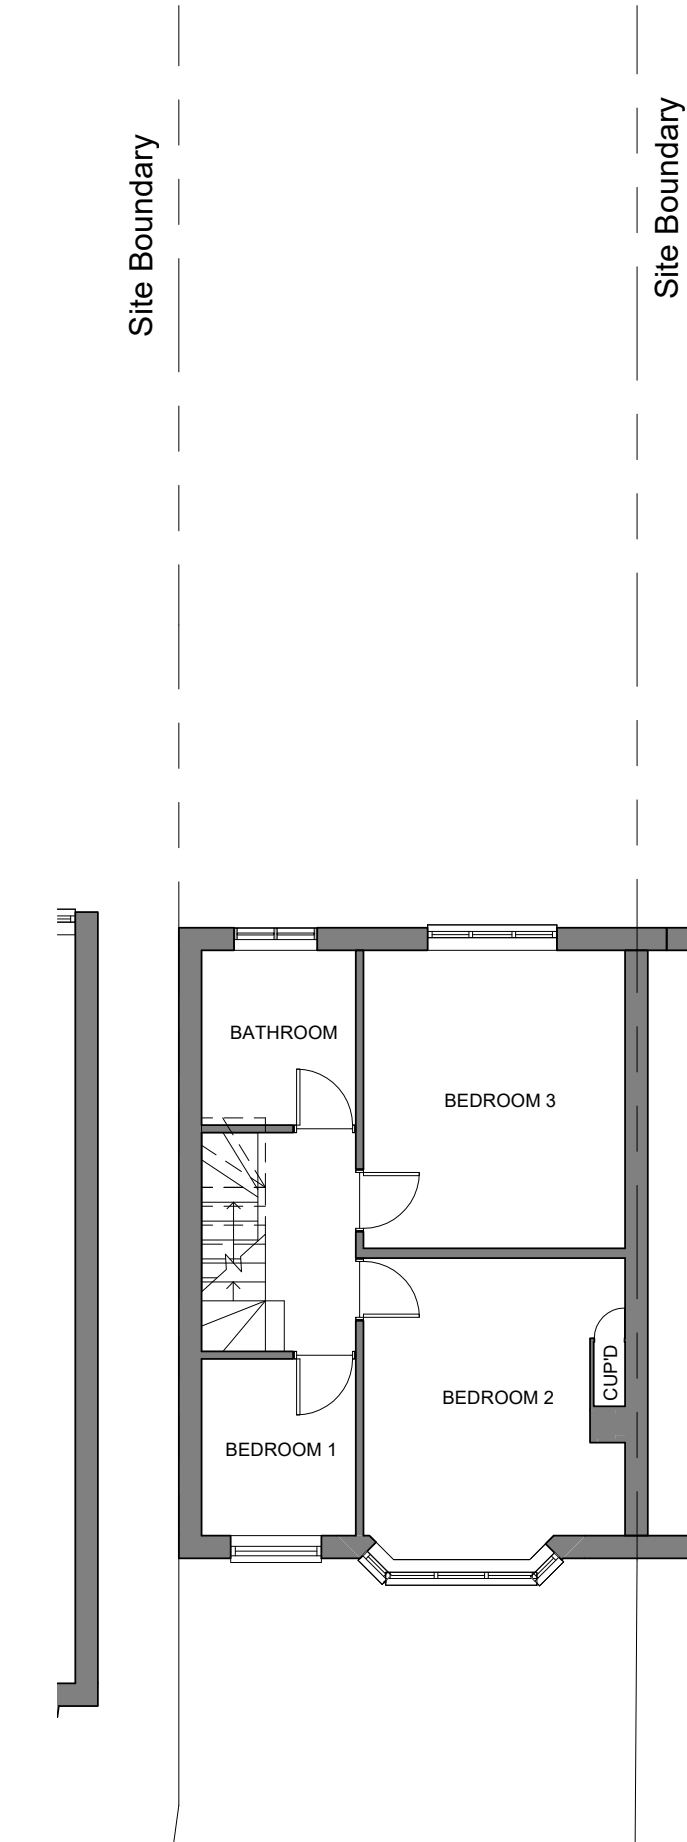

1 FIRST FLOOR PLAN
P103 1 : 100 @ A3

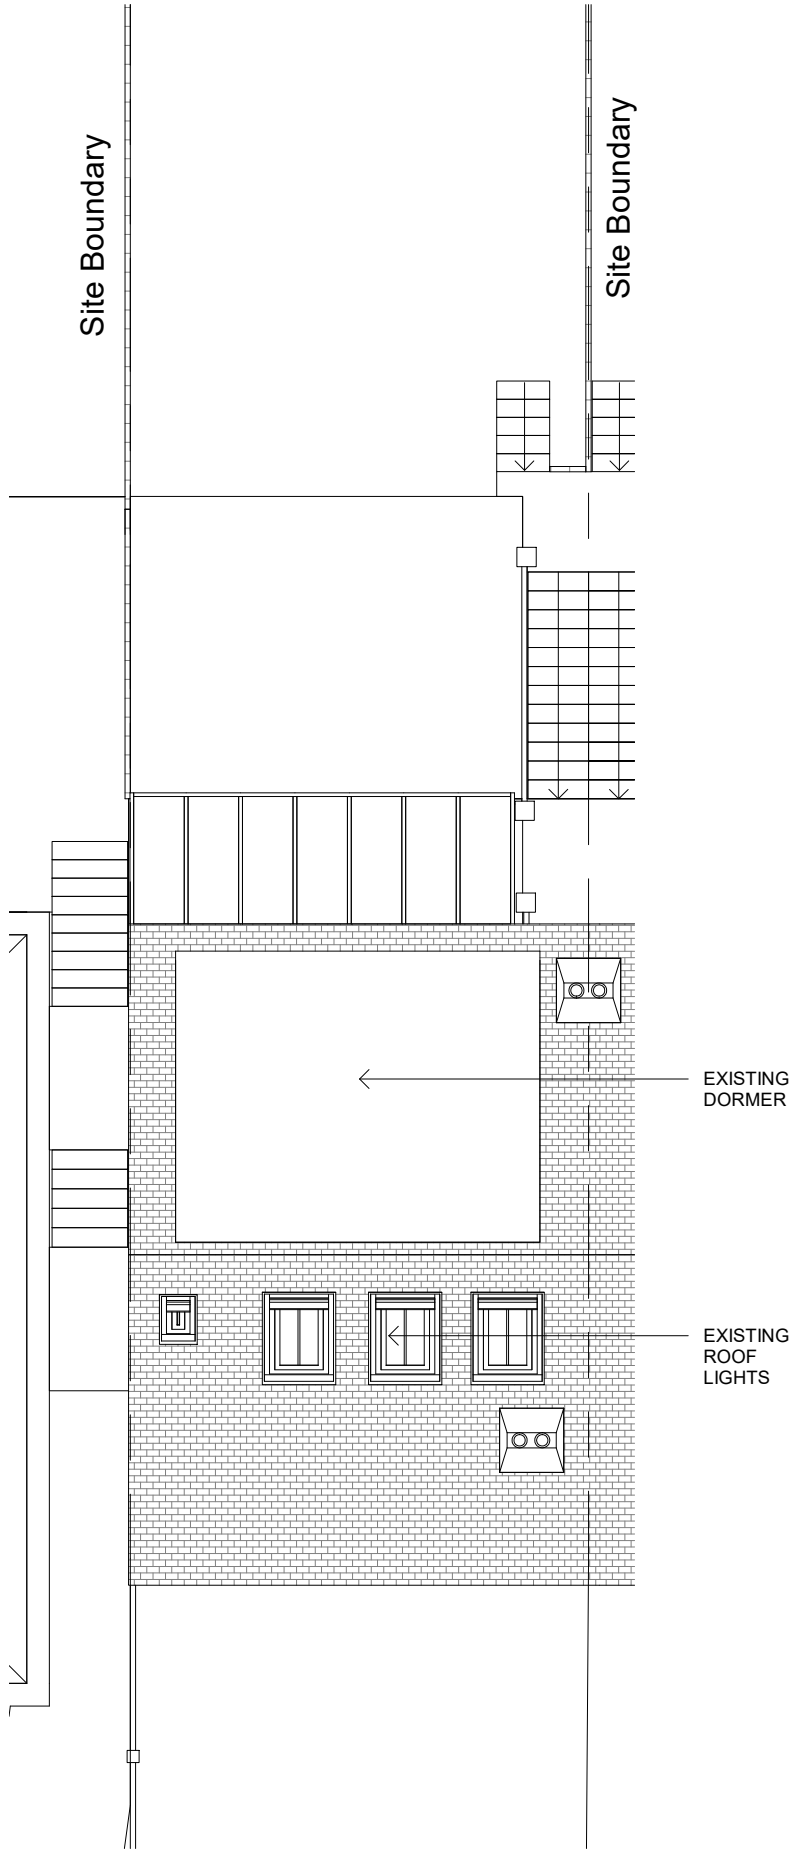

2 ROOF PLAN
P103 1 : 100 @ A3

 

General notes:

This drawing is copyright of PML Architecture Ltd. This drawing must be read in conjunction with the Designer's Risk Assessment, specification and all other relevant documentation and drawings. PML Architecture accept no liability for any expense, loss or damage of whatsoever nature and however arising from any variation made to this drawing or in the execution of the work to which it relates which has not been referred to them and their approval obtained. Do not scale from this drawing or the digital data, only figured dimensions are to be used. For Planning refer to linear scale. Check all dimensions on site prior to carrying out any works – advice any discrepancy

Notes/Legends

1	Issued for planning	14/11/23	JJ	PL
Rev	Notes	dd.mm.yy	By	Chkd

© PML Architecture

Stamp

PLANNING

Key Plan

pmlarchitecture

86-90 Paul Street London EC2A 4NE
mail@pmlarchitecture.com 020 7183 8166


Project:
319 ALEXANDRA PARK ROAD
N22 7BP

Title:
EXISTING FIRST AND ROOF
PLAN

Date: 14/11/23 Drawn By: JJ Checked: PL


Scale: 1 : 100 @ A3

Project Ref:	Drawing No:	Revision:
APR	APR - P103	1

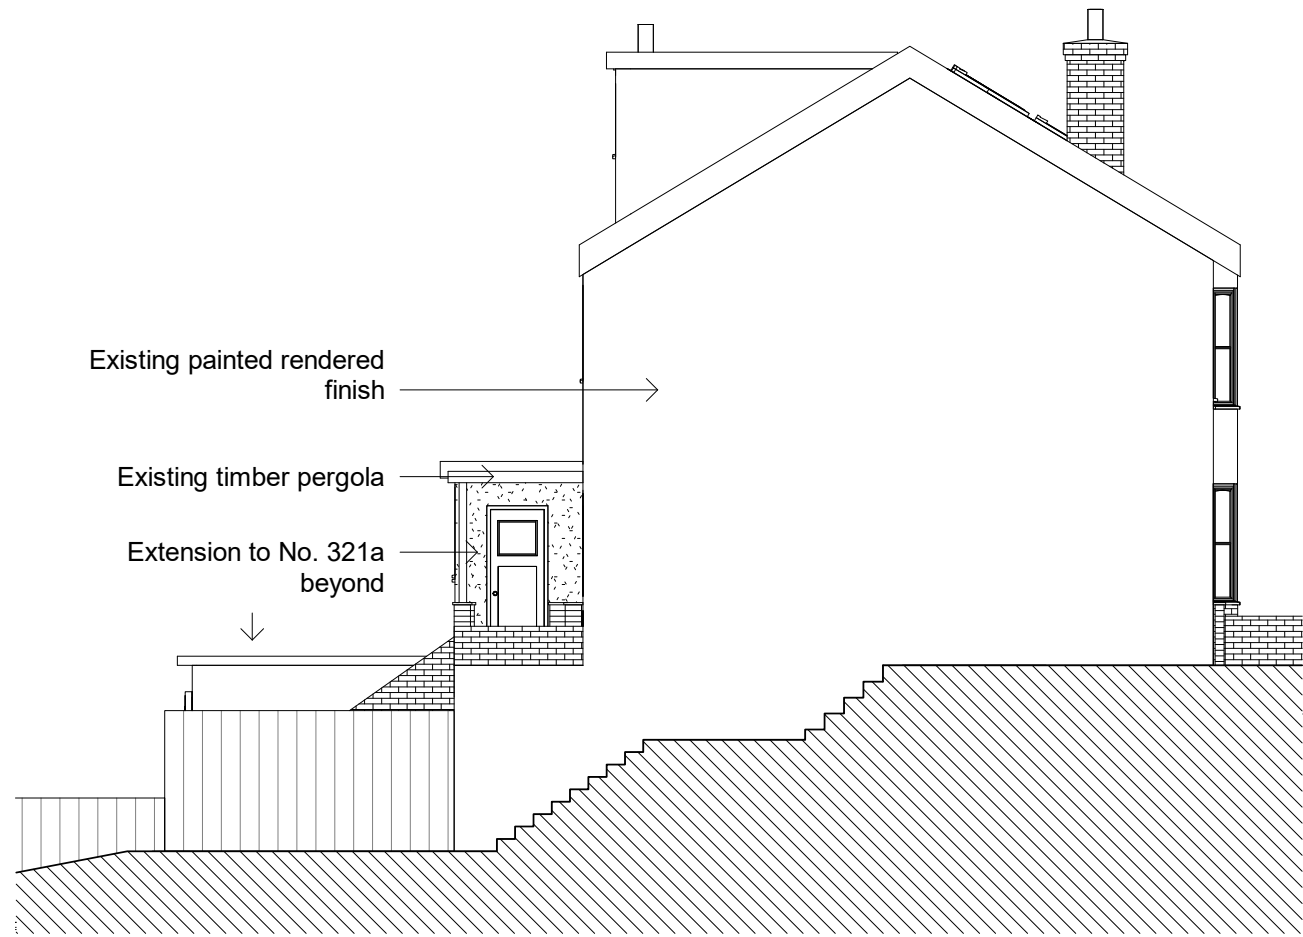


1
P104

EXISTING SIDE ELEVATION (WEST)
1 : 100 @ A3

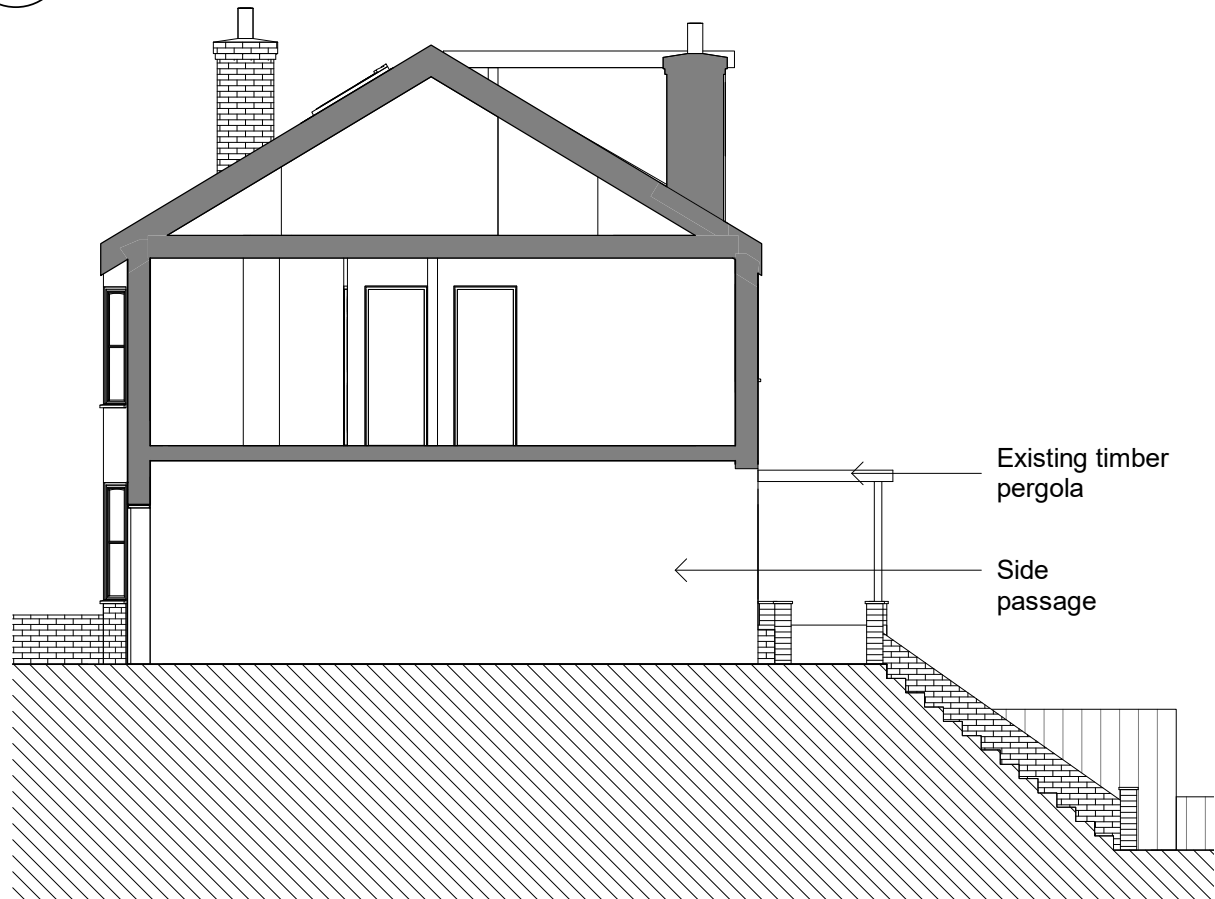


2
P104

EXISTING SIDE ELEVATION (EAST)
1 : 100 @ A3

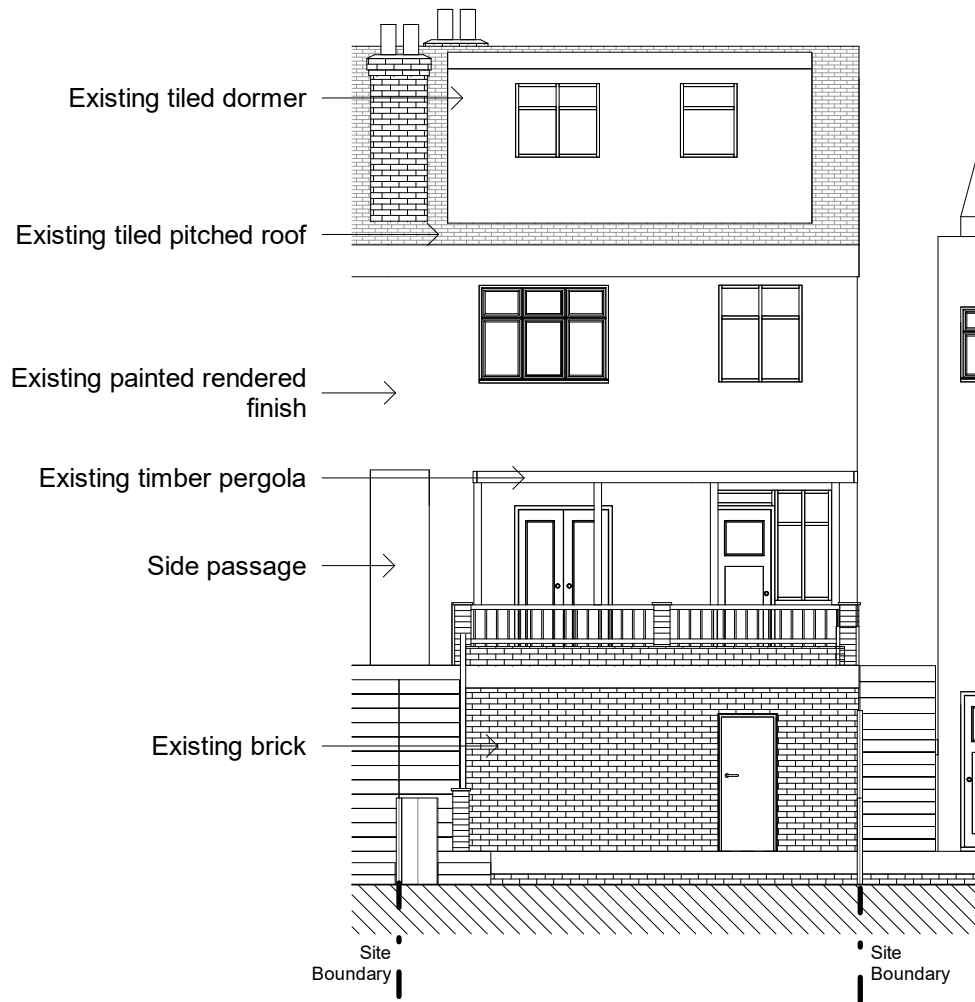

3
P104

EXISTING REAR ELEVATION (NORTH)
1 : 100 @ A3

 

General notes:

This drawing is copyright of PML Architecture Ltd. This drawing must be read in conjunction with the Designer's Risk Assessment, specification and all other relevant documentation and drawings. PML Architecture accept no liability for any expense, loss or damage of whatsoever nature and however arising from any variation made to this drawing or in the execution of the work to which it relates which has not been referred to them and their approval obtained. Do not scale from this drawing or the digital data, only figured dimensions are to be used. For Planning refer to linear scale. Check all dimensions on site prior to carrying out any works – advice any discrepancy

Notes/Legends

1	Issued for planning	14/11/23	JJ	PL
Rev	Notes	dd.mm.yy	By	Chkd

© PML Architecture

Stamp

PLANNING

Key Plan

pmlarchitecture

86-90 Paul Street London EC2A 4NE
mail@pmlarchitecture.com 020 7183 8166


Project:
319 ALEXANDRA PARK ROAD
N22 7BP

Title:
EXISTING ELEVATIONS


Date: 14/11/23 Drawn By: JJ Checked: PL

Scale: 1 : 100 @ A3


Project Ref:	Drawing No:	Revision:
APR	APR - P104	1

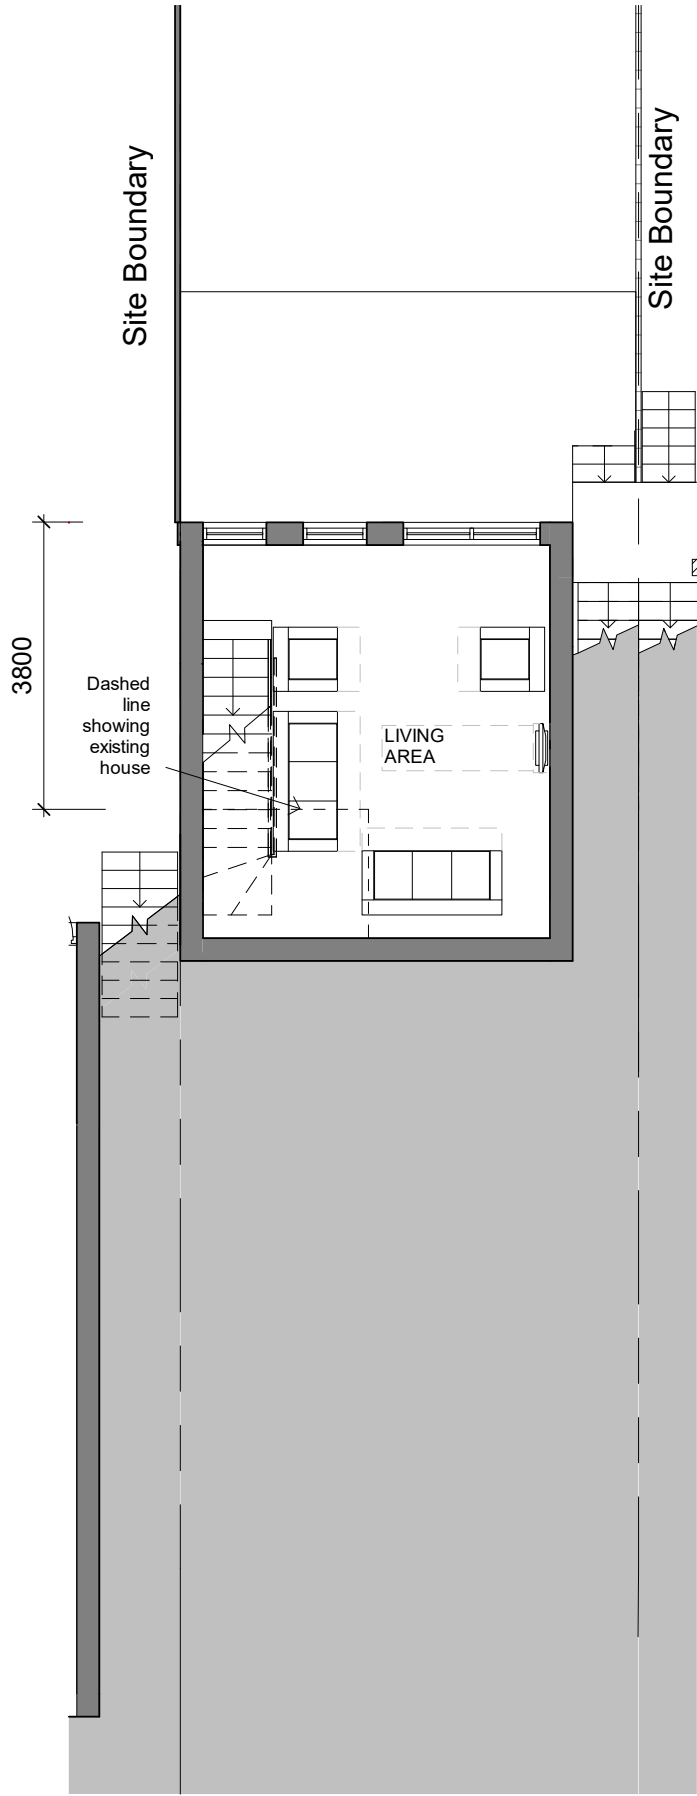

1 LOWER GROUND FL PLAN
P105 1 : 100 @ A3

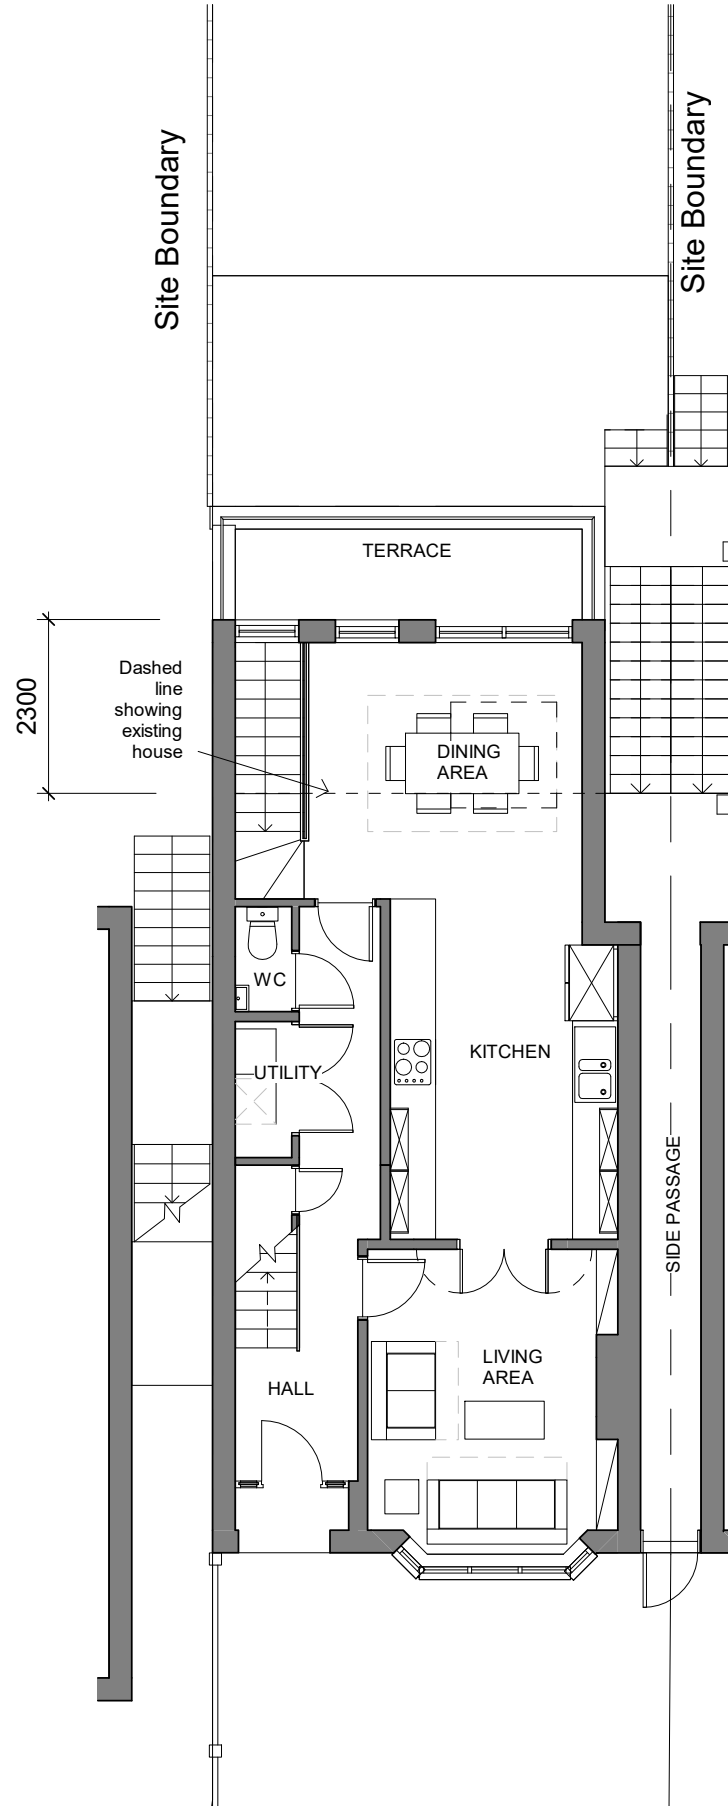

2 GROUND FL PLAN
P105 1 : 100 @ A3

 

General notes:

This drawing is copyright of PML Architecture Ltd. This drawing must be read in conjunction with the Designer's Risk Assessment, specification and all other relevant documentation and drawings. PML Architecture accept no liability for any expense, loss or damage of whatsoever nature and however arising from any variation made to this drawing or in the execution of the work to which it relates which has not been referred to them and their approval obtained. Do not scale from this drawing or the digital data, only figured dimensions are to be used. For Planning refer to linear scale. Check all dimensions on site prior to carrying out any works – advice any discrepancy

Notes/Legends

1	Issued for planning	14/11/23	JJ	PL
Rev	Notes	dd.mm.yy	By	Chkd

© PML Architecture

Stamp

PLANNING

Key Plan

pmlarchitecture

86-90 Paul Street London EC2A 4NE
mail@pmlarchitecture.com 020 7183 8166


Project:
319 ALEXANDRA PARK ROAD
N22 7BP

Title:
PROPOSED LOWER GROUND
AND GROUND FLOOR PLAN


Date: 14/11/23 Drawn By: JJ Checked: PL

Scale: 1 : 100 @ A3


Project Ref:	Drawing No:	Revision:
APR	APR - P105	1

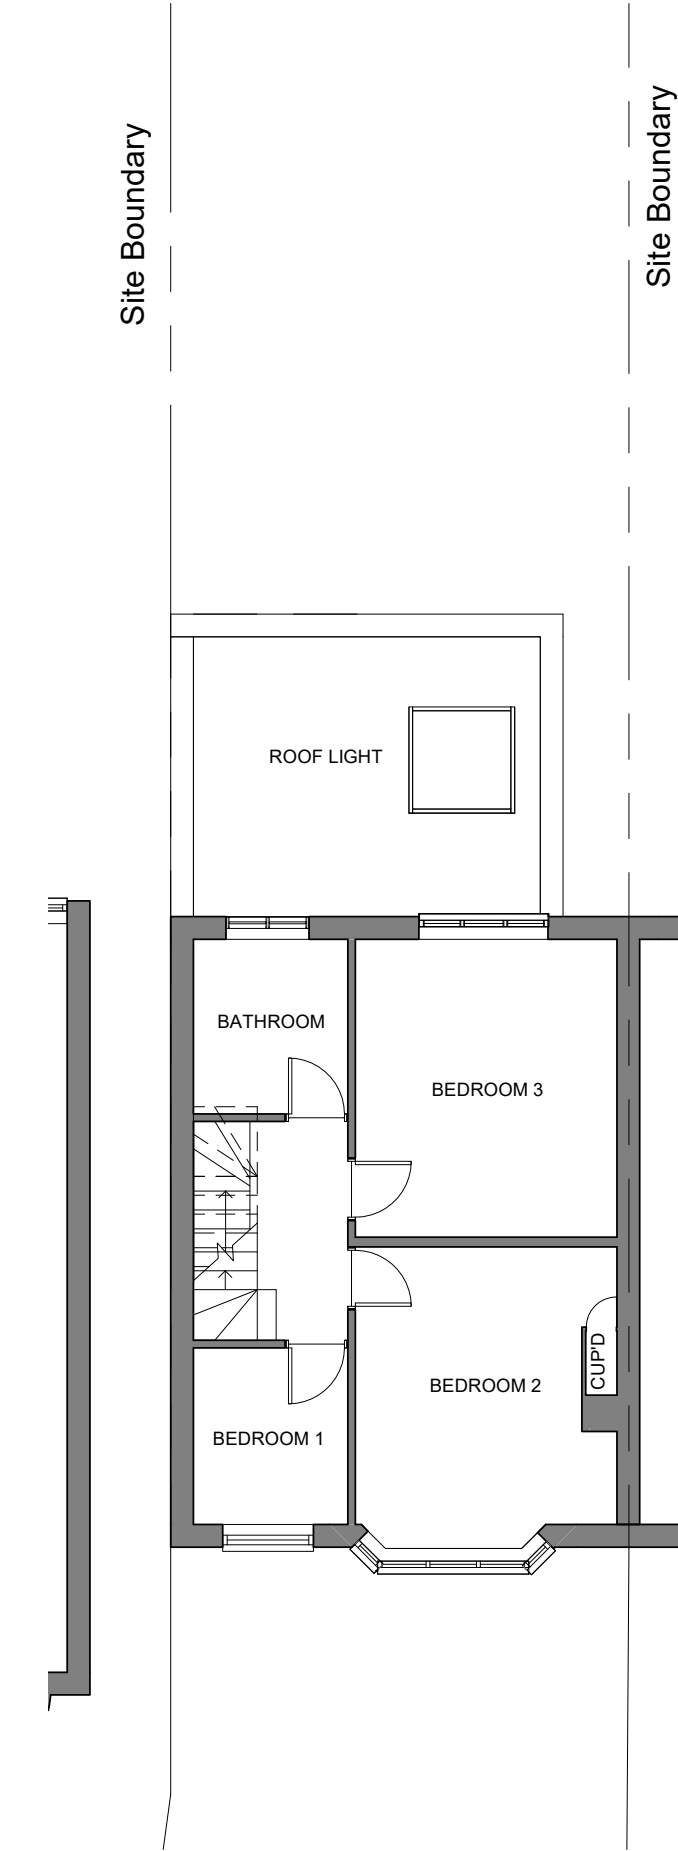

1 FIRST FL PLAN
P106 1 : 100 @ A3

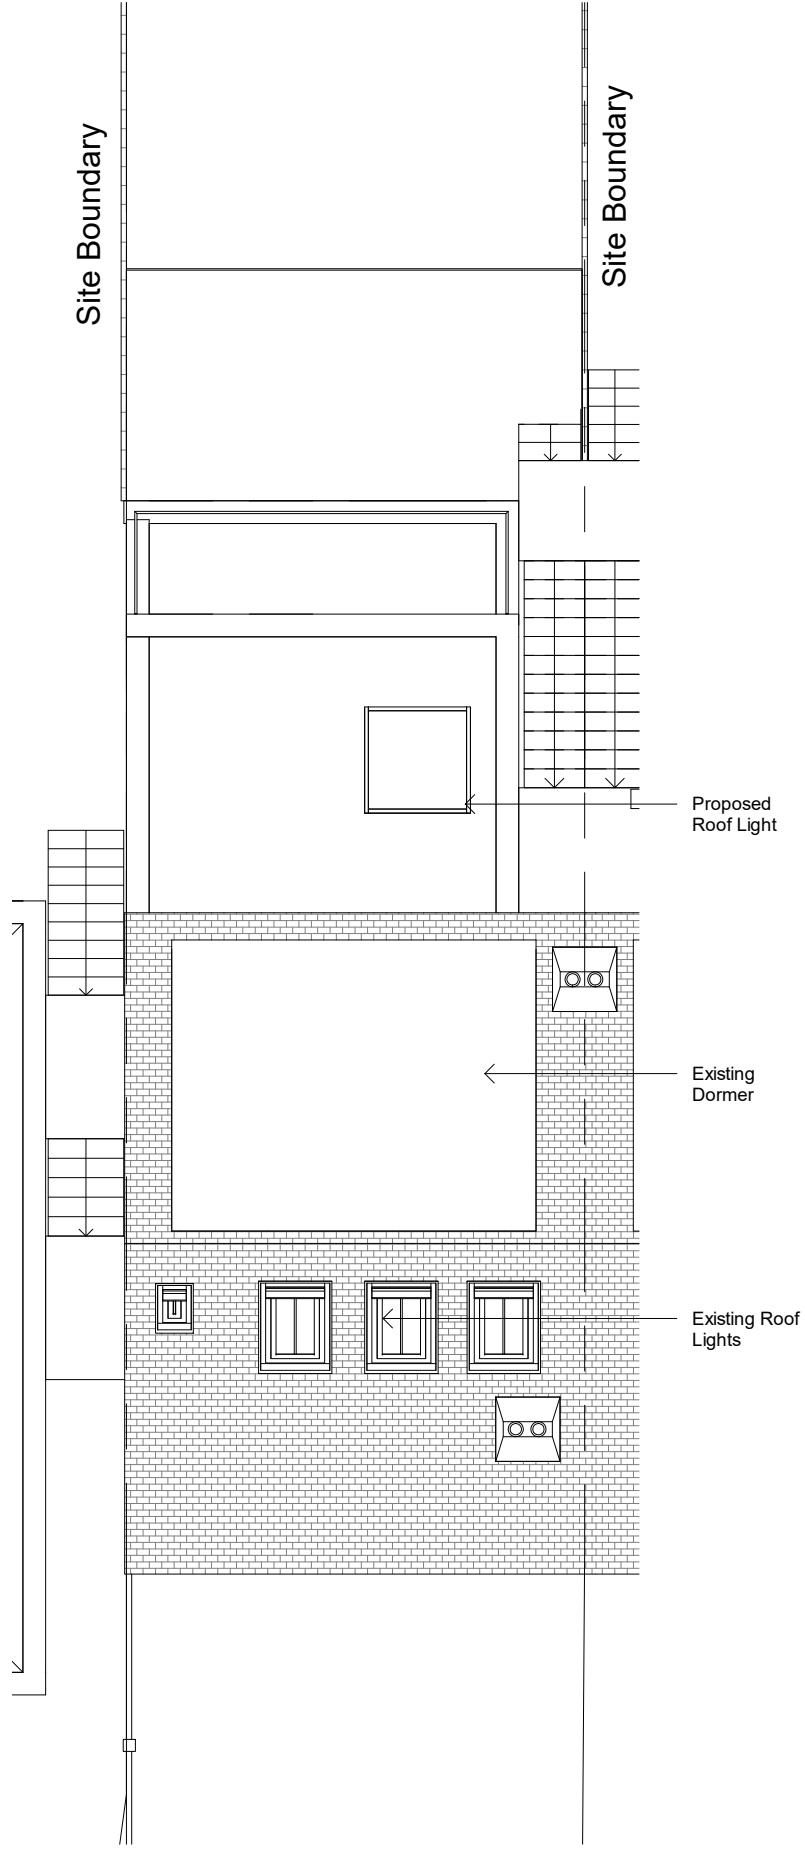

2 ROOF PLAN
P106 1 : 100 @ A3

 

General notes:

This drawing is copyright of PML Architecture Ltd. This drawing must be read in conjunction with the Designer's Risk Assessment, specification and all other relevant documentation and drawings. PML Architecture accept no liability for any expense, loss or damage of whatsoever nature and however arising from any variation made to this drawing or in the execution of the work to which it relates which has not been referred to them and their approval obtained. Do not scale from this drawing or the digital data, only figured dimensions are to be used. For Planning refer to linear scale. Check all dimensions on site prior to carrying out any works – advice any discrepancy

Notes/Legends

1	Issued for planning	14/11/23	JJ	PL
Rev	Notes	dd.mm.yy	By	Chkd

© PML Architecture

Stamp

PLANNING

Key Plan

pmlarchitecture

86-90 Paul Street London EC2A 4NE
mail@pmlarchitecture.com 020 7183 8166


Project:
319 ALEXANDRA PARK ROAD
N22 7BP

Title:
PROPOSED FIRST AND ROOF
FLOOR PLAN


Date: 14/11/23 Drawn By: JJ Checked: PL

Scale: 1 : 100 @ A3


Project Ref:	Drawing No:	Revision:
APR	APR - P106	1

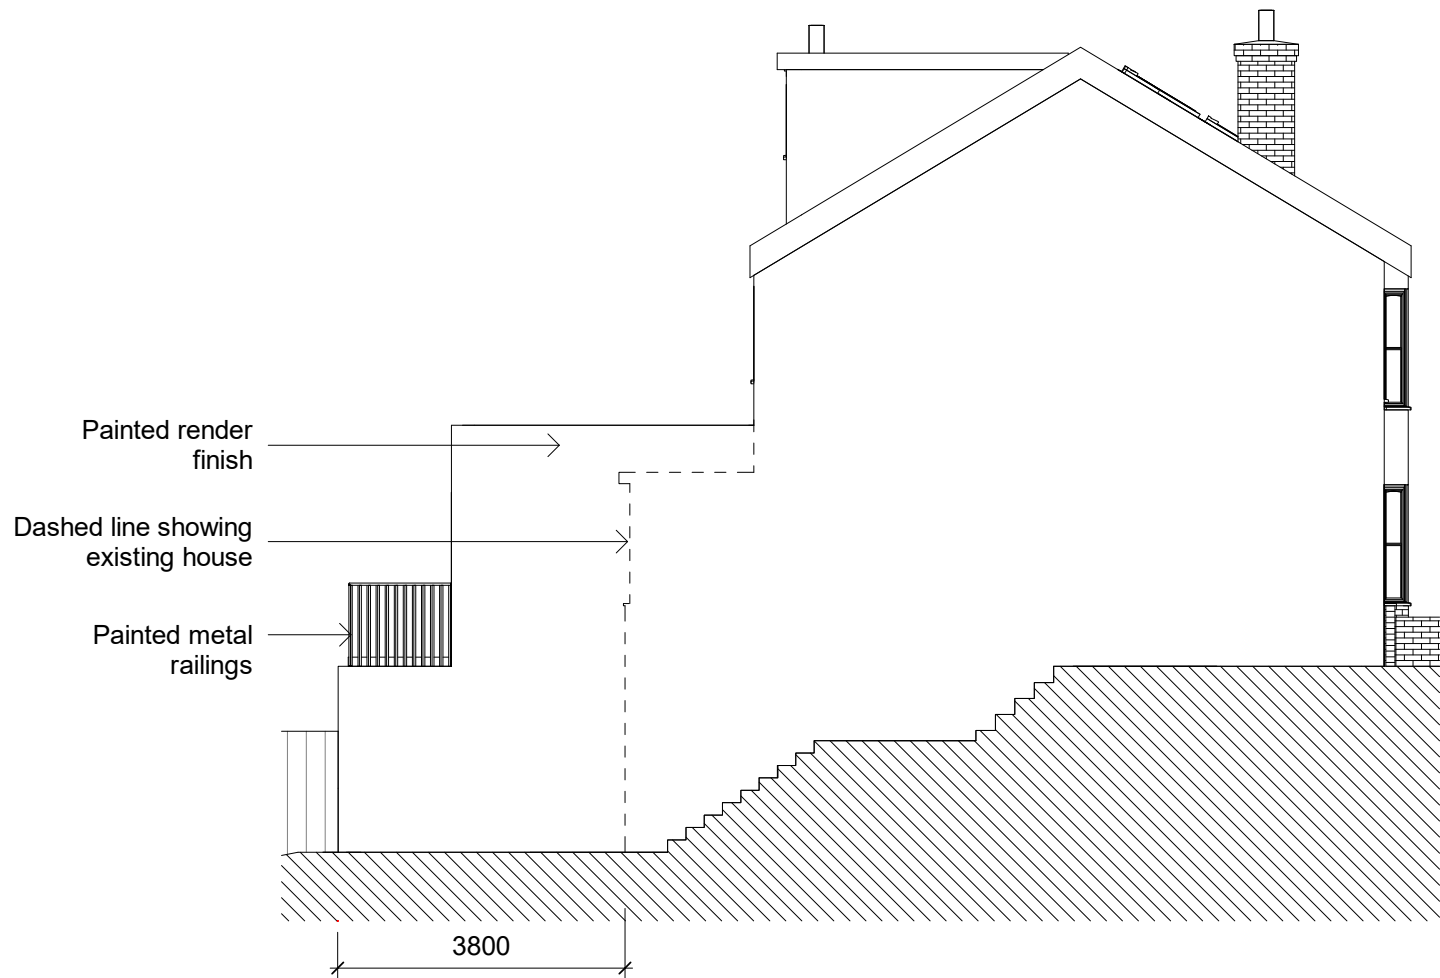


1 PROPOSED SIDE ELEVATION (WEST)
P107 1 : 100 @ A3

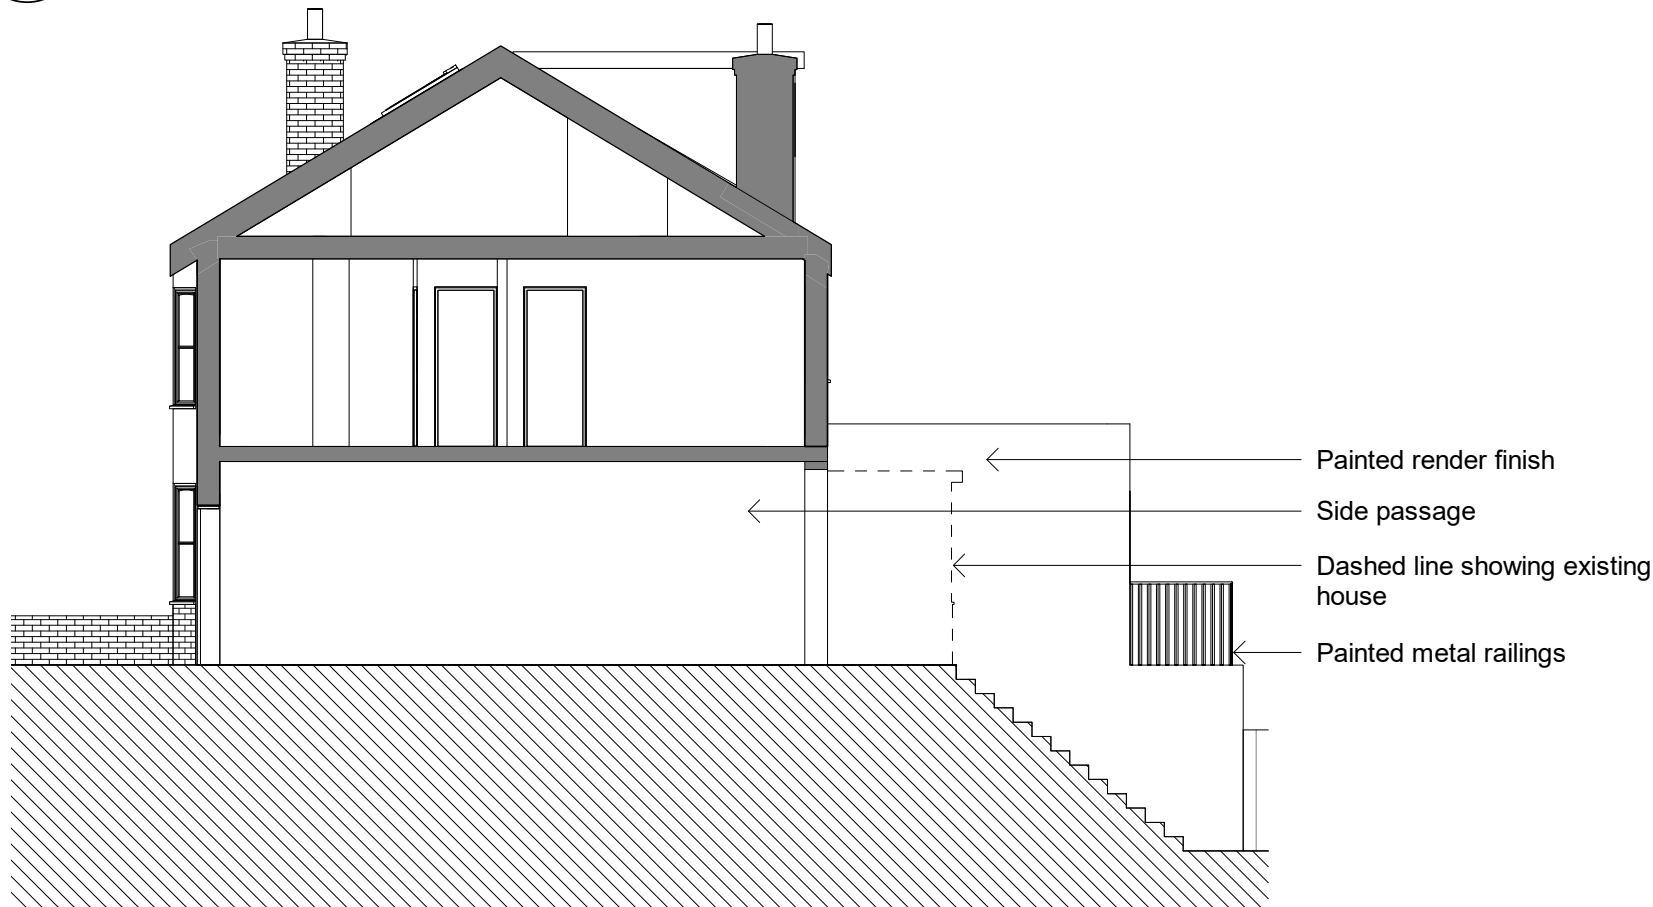

2 PROPOSED SIDE ELEVATION (EAST)
P107 1 : 100 @ A3

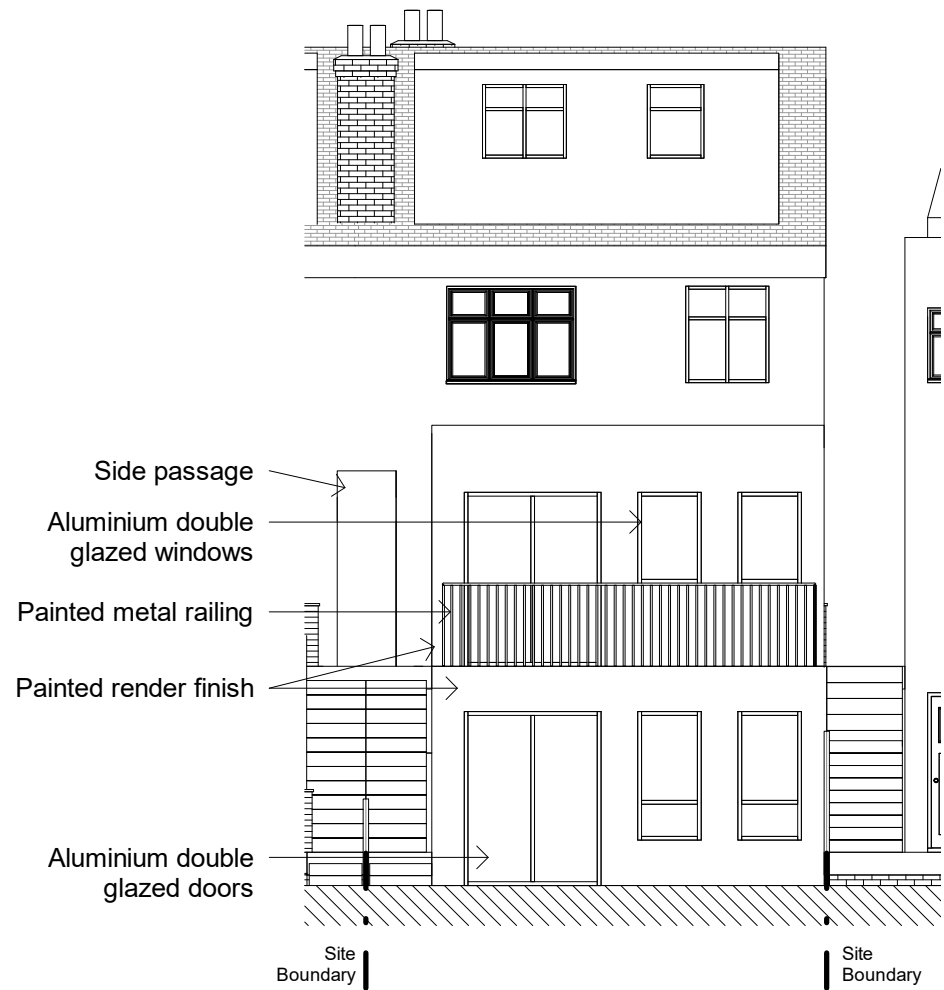

3 PROPOSED REAR ELEVATION (NORTH)
P107 1 : 100 @ A3

 

General notes:

This drawing is copyright of PML Architecture Ltd. This drawing must be read in conjunction with the Designer's Risk Assessment, specification and all other relevant documentation and drawings. PML Architecture accept no liability for any expense, loss or damage of whatsoever nature and however arising from any variation made to this drawing or in the execution of the work to which it relates which has not been referred to them and their approval obtained. Do not scale from this drawing or the digital data, only figured dimensions are to be used. For Planning refer to linear scale. Check all dimensions on site prior to carrying out any works – advice any discrepancy

Notes/Legends

1	Issued for planning	14/11/23	JJ	PL
Rev	Notes	dd.mm.yy	By	Chkd

© PML Architecture

Stamp

PLANNING

Key Plan

pmlarchitecture

86-90 Paul Street London EC2A 4NE
mail@pmlarchitecture.com 020 7183 8166


Project:
**319 ALEXANDRA PARK ROAD
N22 7BP**

Title:
PROPOSED ELEVATIONS


Date:	14/11/23	Drawn By:	JJ	Checked:	PL
-------	----------	-----------	----	----------	----

Scale: 1 : 100 @ A3


Project Ref:	Drawing No:	Revision:
APR	APR - P107	1

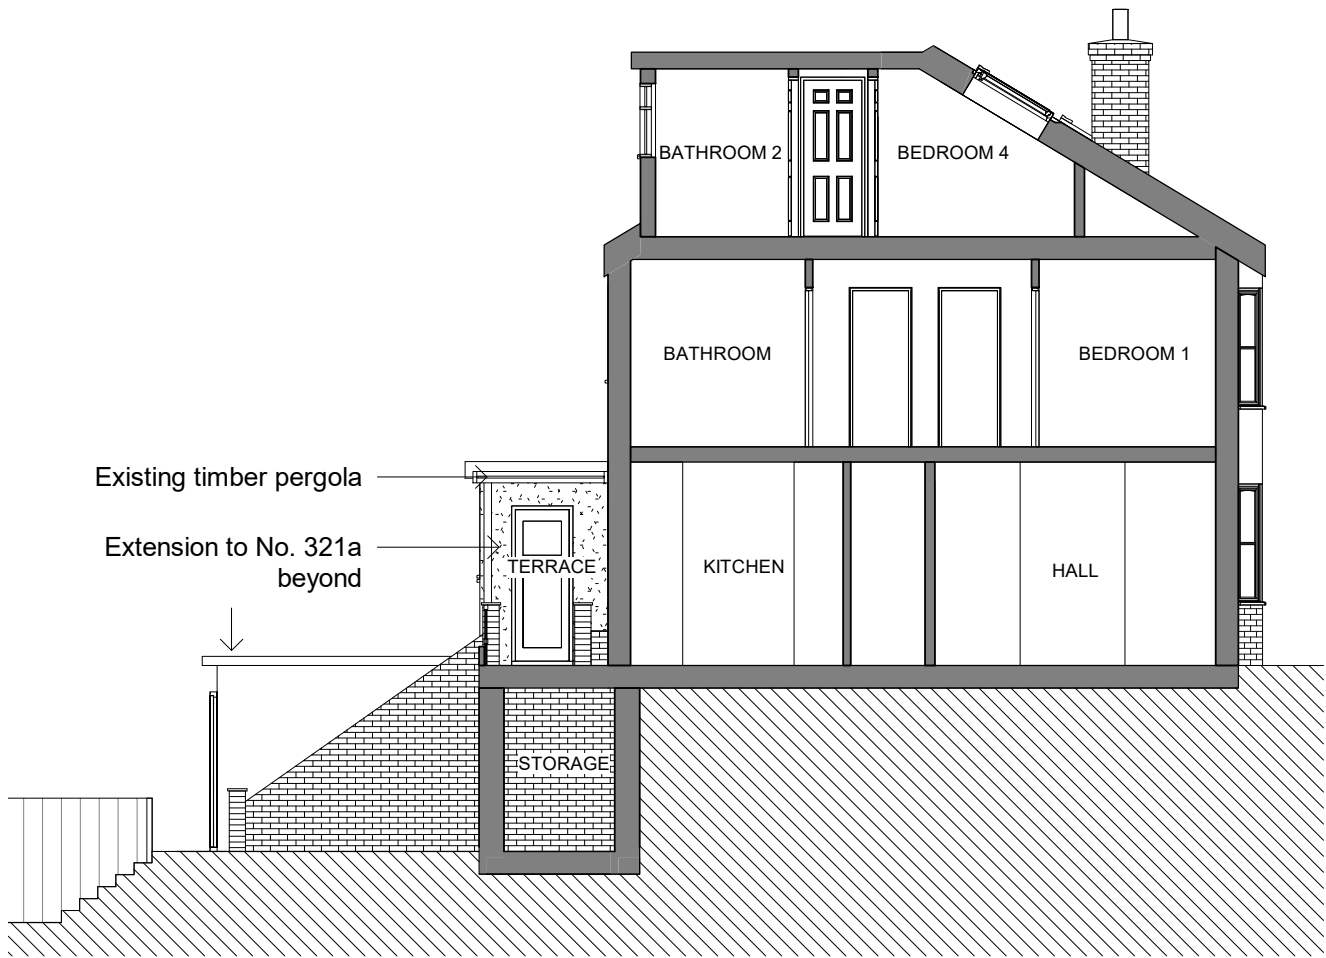

1 EXISTING SECTION AA
P108 1 : 100 @ A3

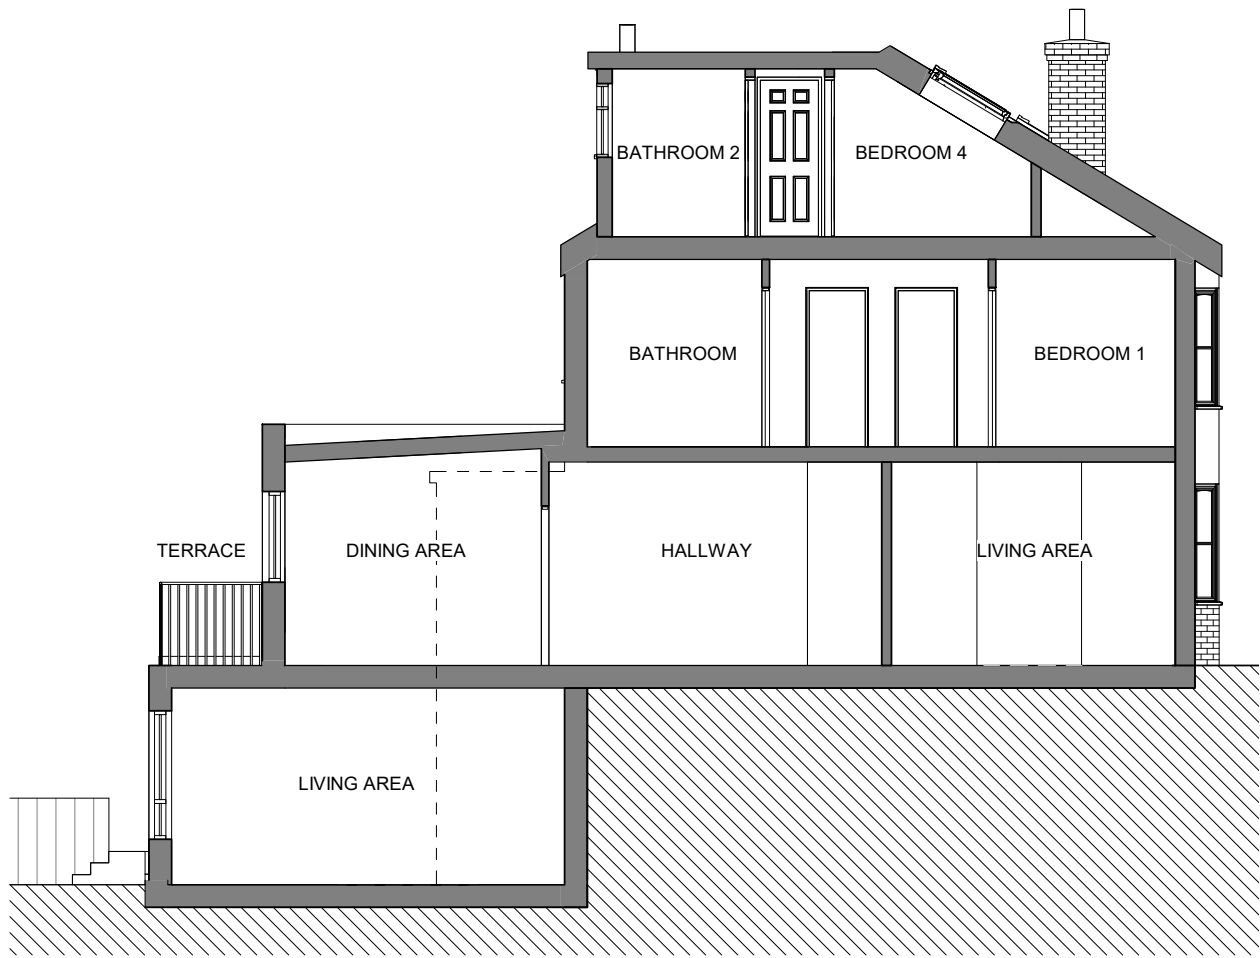

2 PROPOSED SECTION AA
P108 1 : 100 @ A3

 

General notes:

This drawing is copyright of PML Architecture Ltd. This drawing must be read in conjunction with the Designer's Risk Assessment, specification and all other relevant documentation and drawings. PML Architecture accept no liability for any expense, loss or damage of whatsoever nature and however arising from any variation made to this drawing or in the execution of the work to which it relates which has not been referred to them and their approval obtained. Do not scale from this drawing or the digital data, only figured dimensions are to be used. For Planning refer to linear scale. Check all dimensions on site prior to carrying out any works – advice any discrepancy

Notes/Legends

1	Issued for planning	14/11/23	JJ	PL
Rev	Notes	dd.mm.yy	By	Chkd

© PML Architecture

Stamp

PLANNING

Key Plan

pmlarchitecture
86-90 Paul Street London EC2A 4NE
mail@pmlarchitecture.com 020 7183 8166

Project:
319 ALEXANDRA PARK ROAD
N22 7BP

Title:
EXISTING & PROPOSED
SECTIONS

Date: 14/11/23 Drawn By: JJ Checked: PL

Scale: 1 : 100 @ A3

Project Ref:	Drawing No:	Revision:
APR	APR - P108	1