




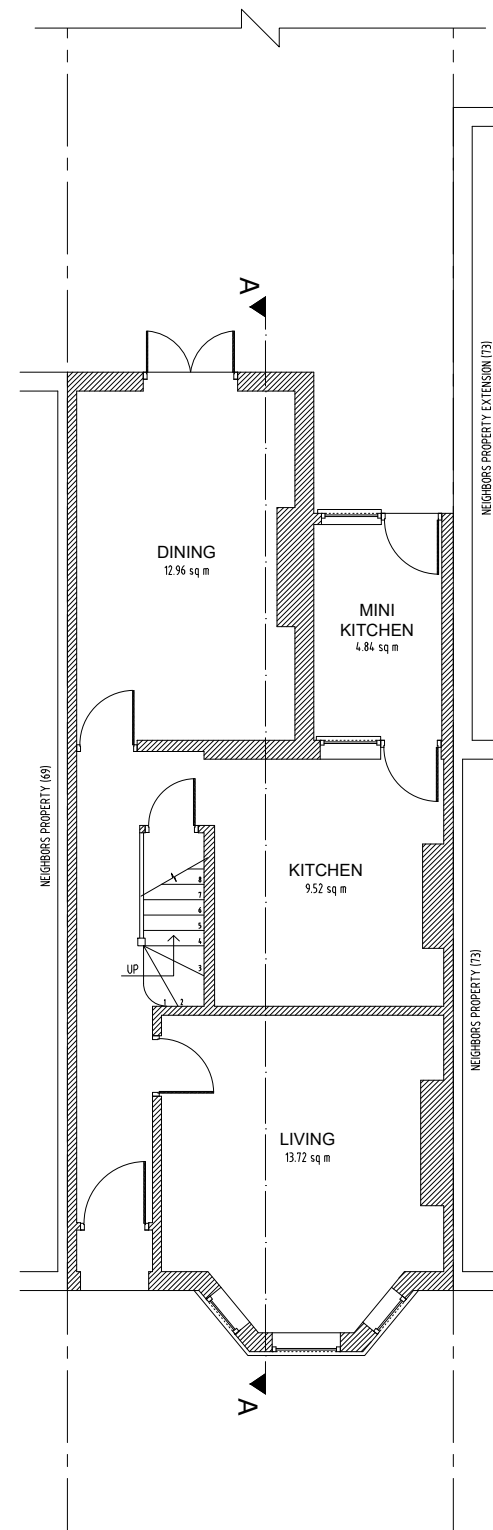


Existing Ground Floor
Scale 1:100

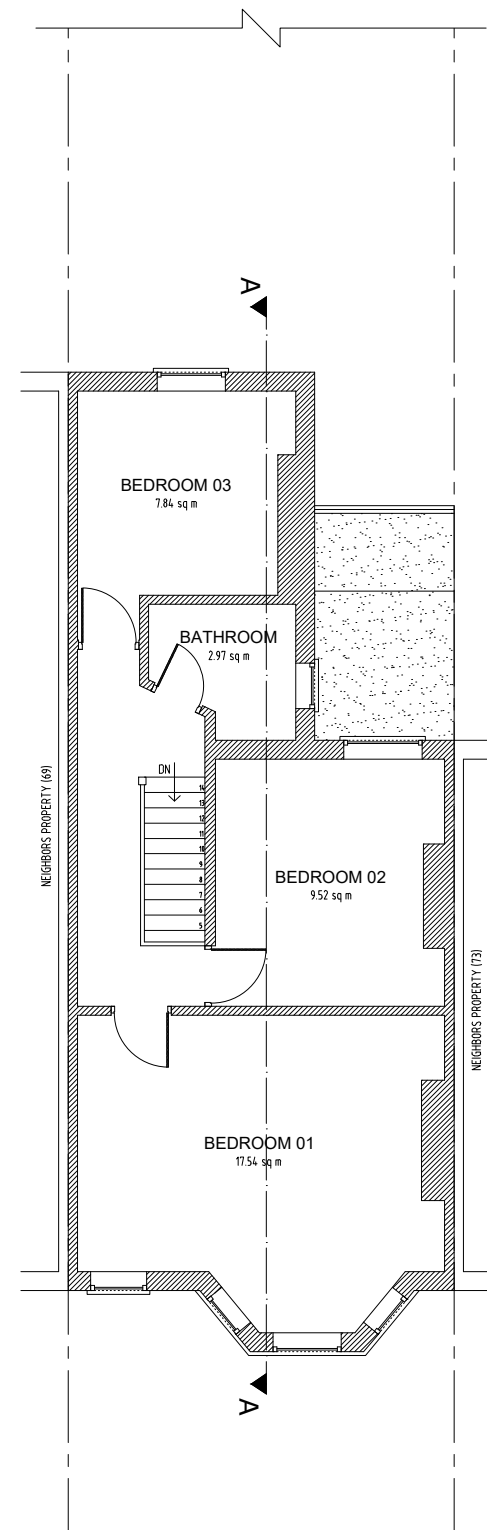

Existing First Floor
Scale 1:100

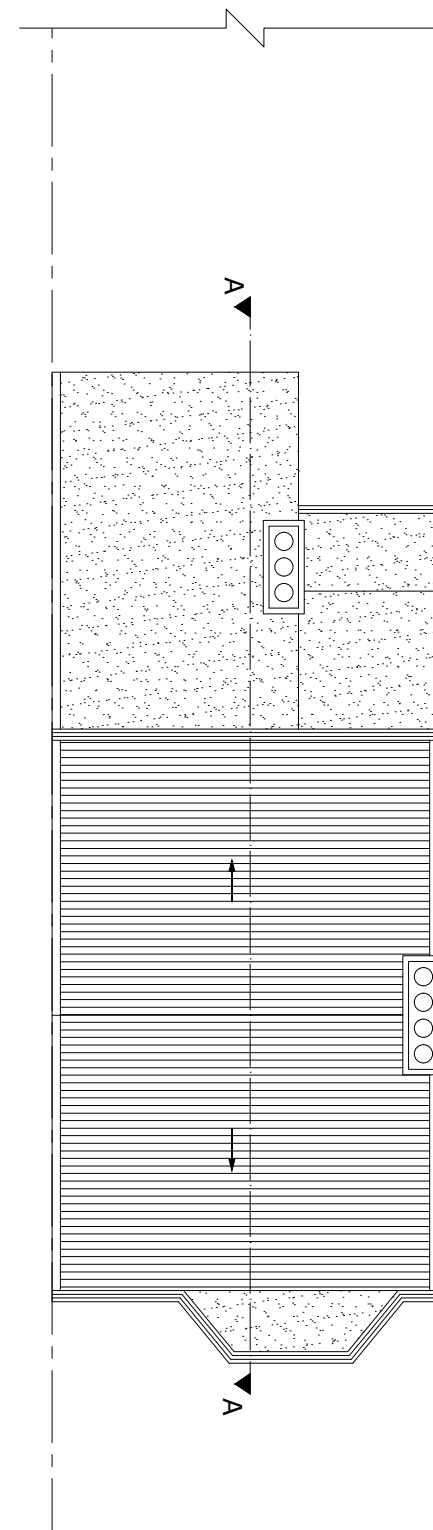

Existing Roof Plan
Scale 1:100

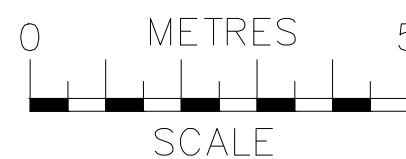


ajs
Planning
info@ajsplanning.co.uk
020 81501820


NOTES
The contractors are to check all the dimensions, levels, drain runs and general condition of the site before works commence.

All works are to be carried out in accordance with current Building Regulations, British Standards, Code of Practice and Local Authority Requirements.


Project: 71 Handsworth Road, London N17 6DB		
Title: Existing Floor Plans Ground; First & Roof		
Date: 29.08.23	Scale: 1:100 @ A3	
Dwg. No. HR.71.EX.101	Rev: 0	

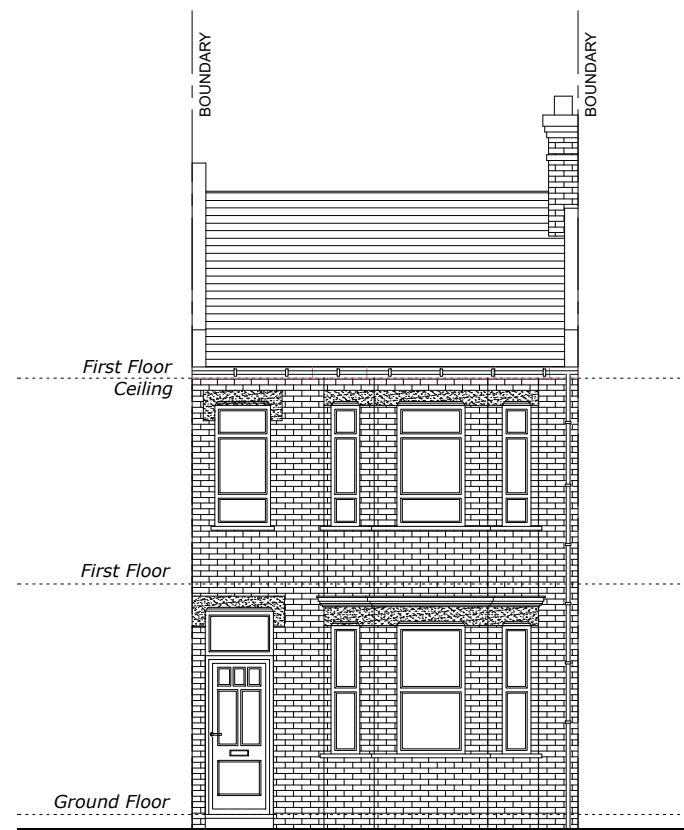

Existing Front Elevation
Scale 1:100

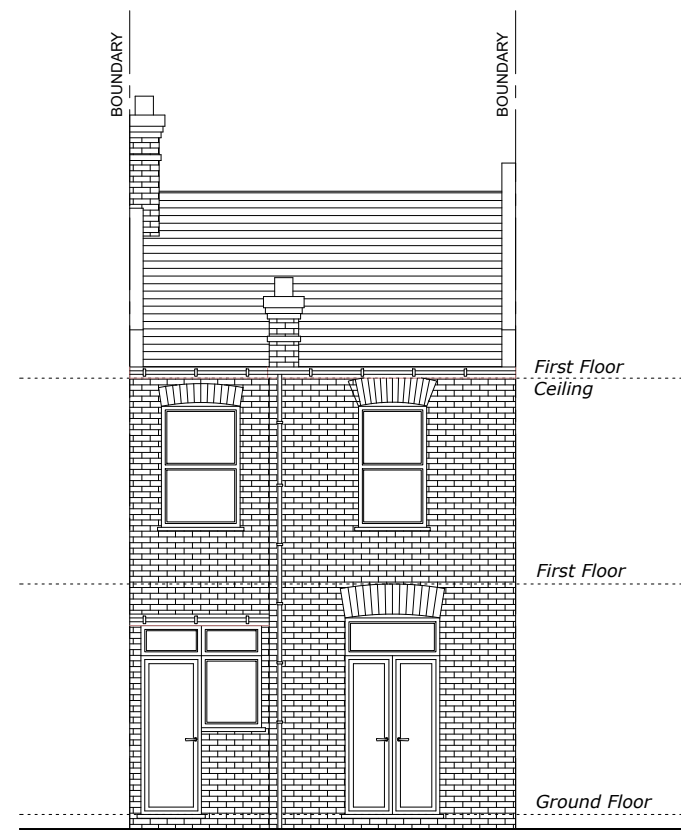

Existing Rear Elevation
Scale 1:100

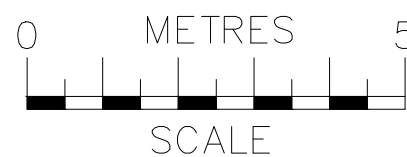



info@ajsplanning.co.uk
020 81501820

NOTES
The contractors are to check all the dimensions, levels, drain runs and general condition of the site before works commence.

All works are to be carried out in accordance with current Building Regulations, British Standards, Code of Practice and Local Authority Requirements.


Project: 71 Handsworth Road, London N17 6DB		
Title: Existing Front & Rear Elevations		
Date: 29.08.23	Scale: 1:100 @ A3	
Dwg. No. HR.71.EX.102	Rev: 0	




Existing Side 1 Elevation
Scale 1:100



Existing Side 2 Elevation
Scale 1:100

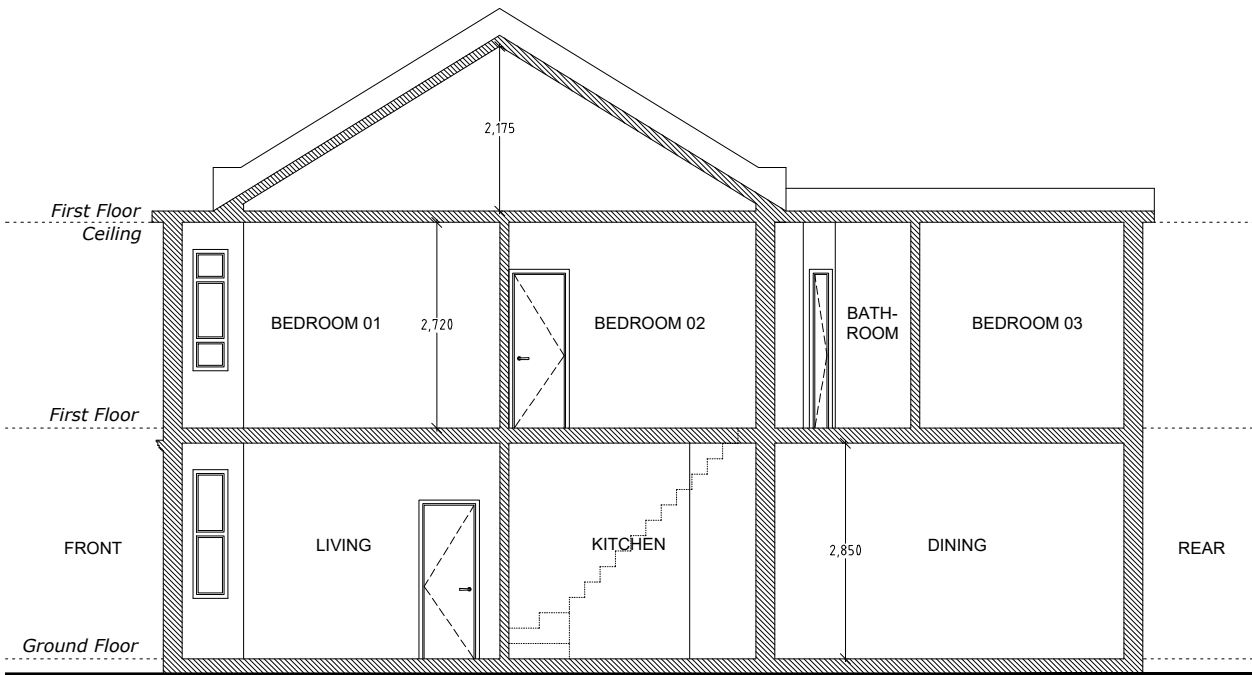

Existing Section A-A
Scale 1:100

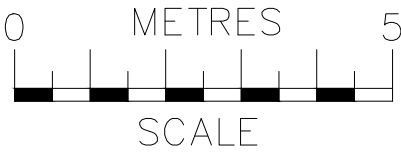



info@ajsplanning.co.uk
020 81501820

NOTES
The contractors are to check all the dimensions, levels, drain runs and general condition of the site before works commence.

All works are to be carried out in accordance with current Building Regulations, British Standards, Code of Practice and Local Authority Requirements.

Project: 71 Handsworth Road, London N17 6DB	
Title: Existing <i>Side Elevations (1 & 2) And Section A-A</i>	
Date: 29.08.23	Scale: 1:100 @ A3
Dwg. No. HR.71.EX.103	Rev: 0