



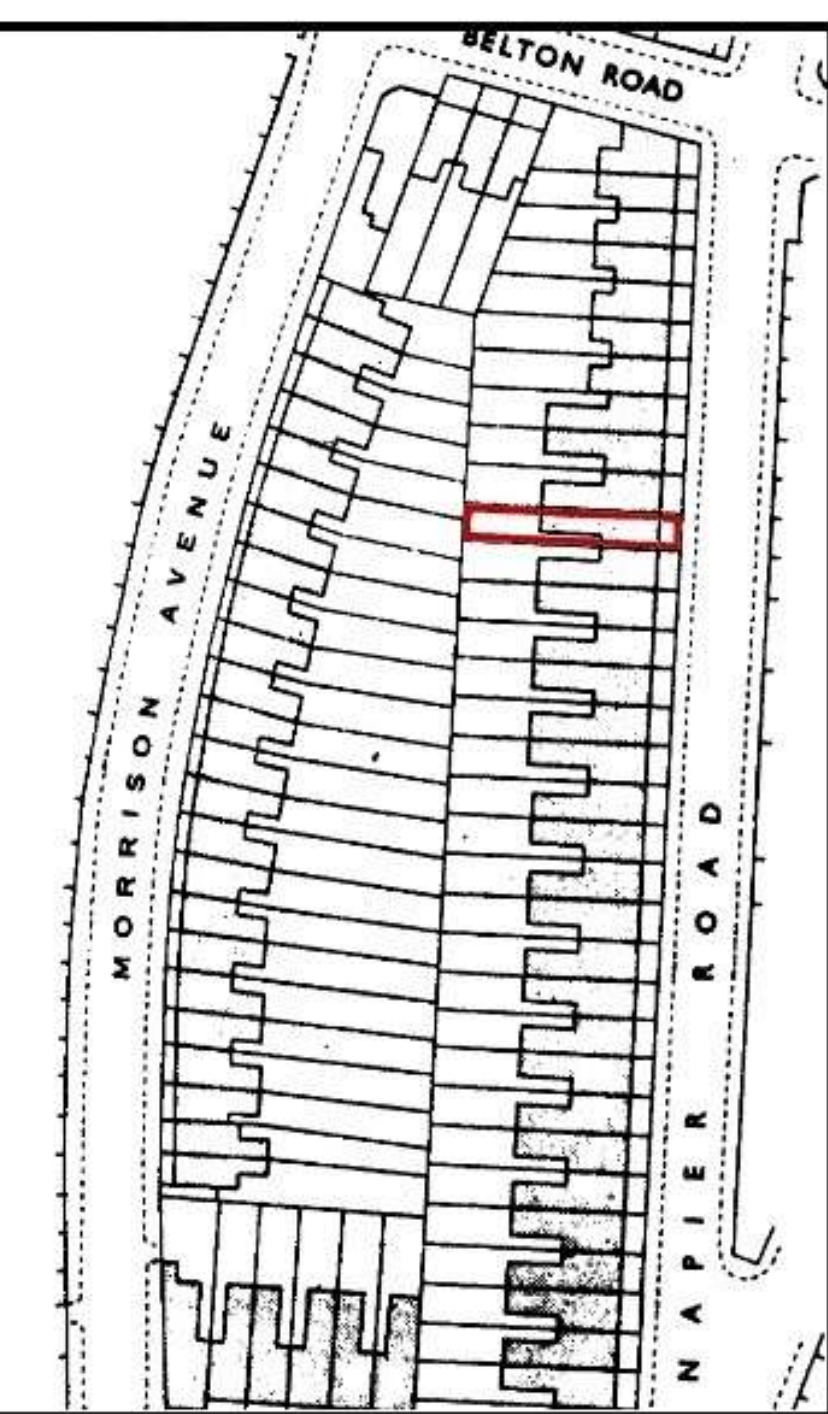


Site PLAN
Scale 1:1250

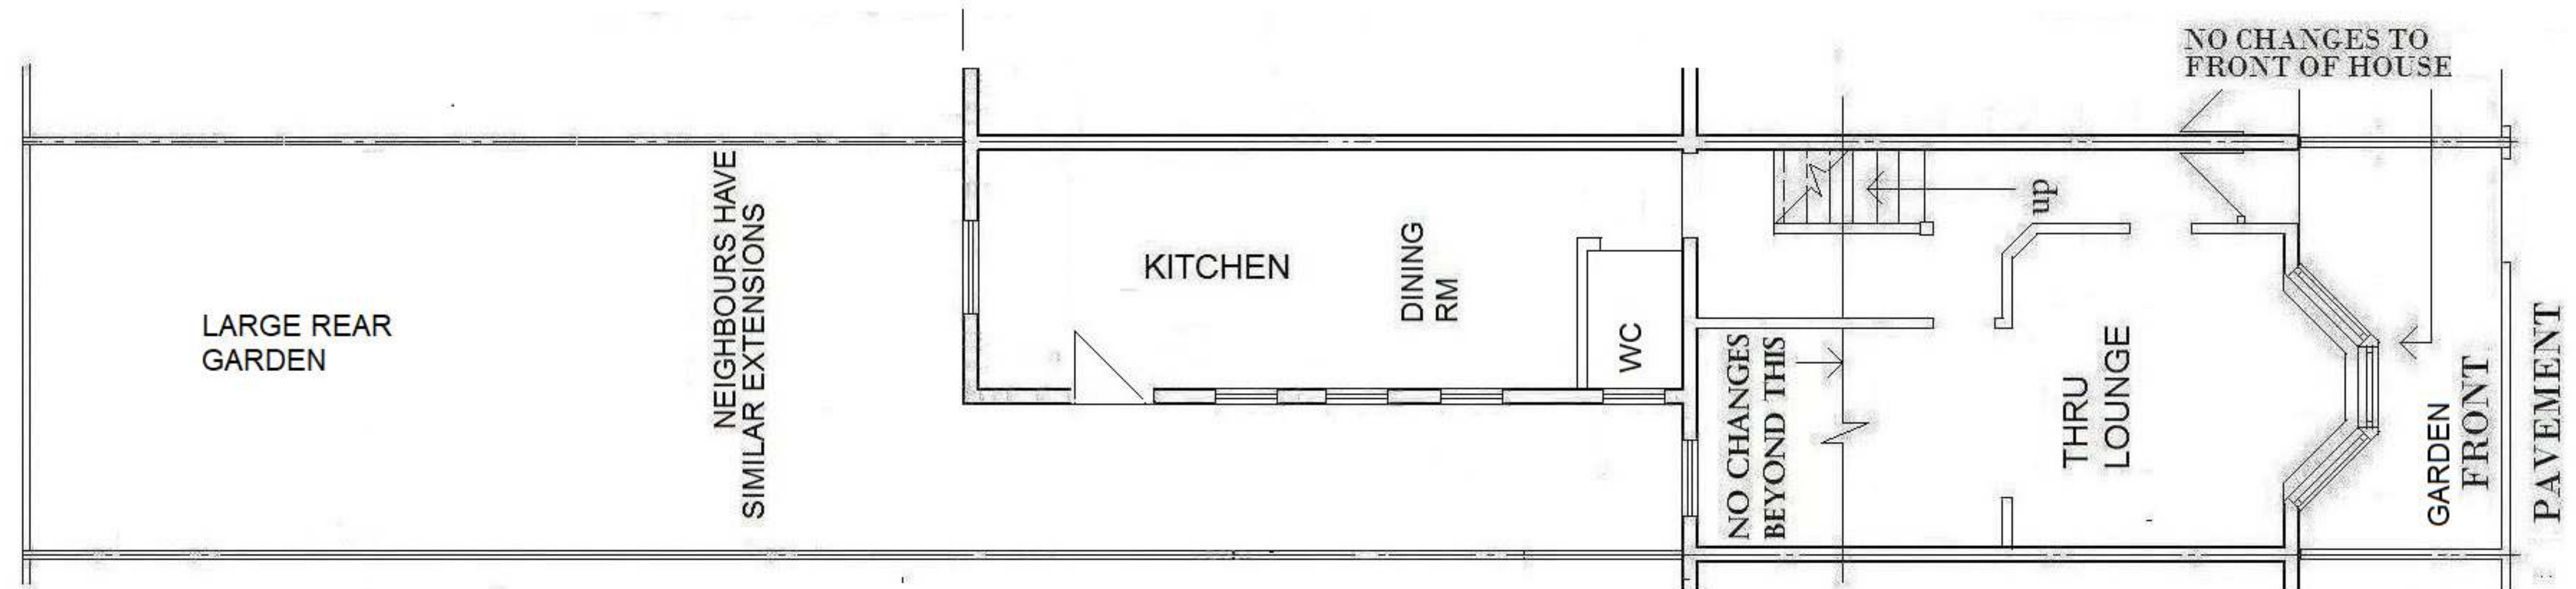


EXISTING GROUND
FLOOR PLAN

North
SCALE 1:100
EXISTING
BLOCK
PLAN

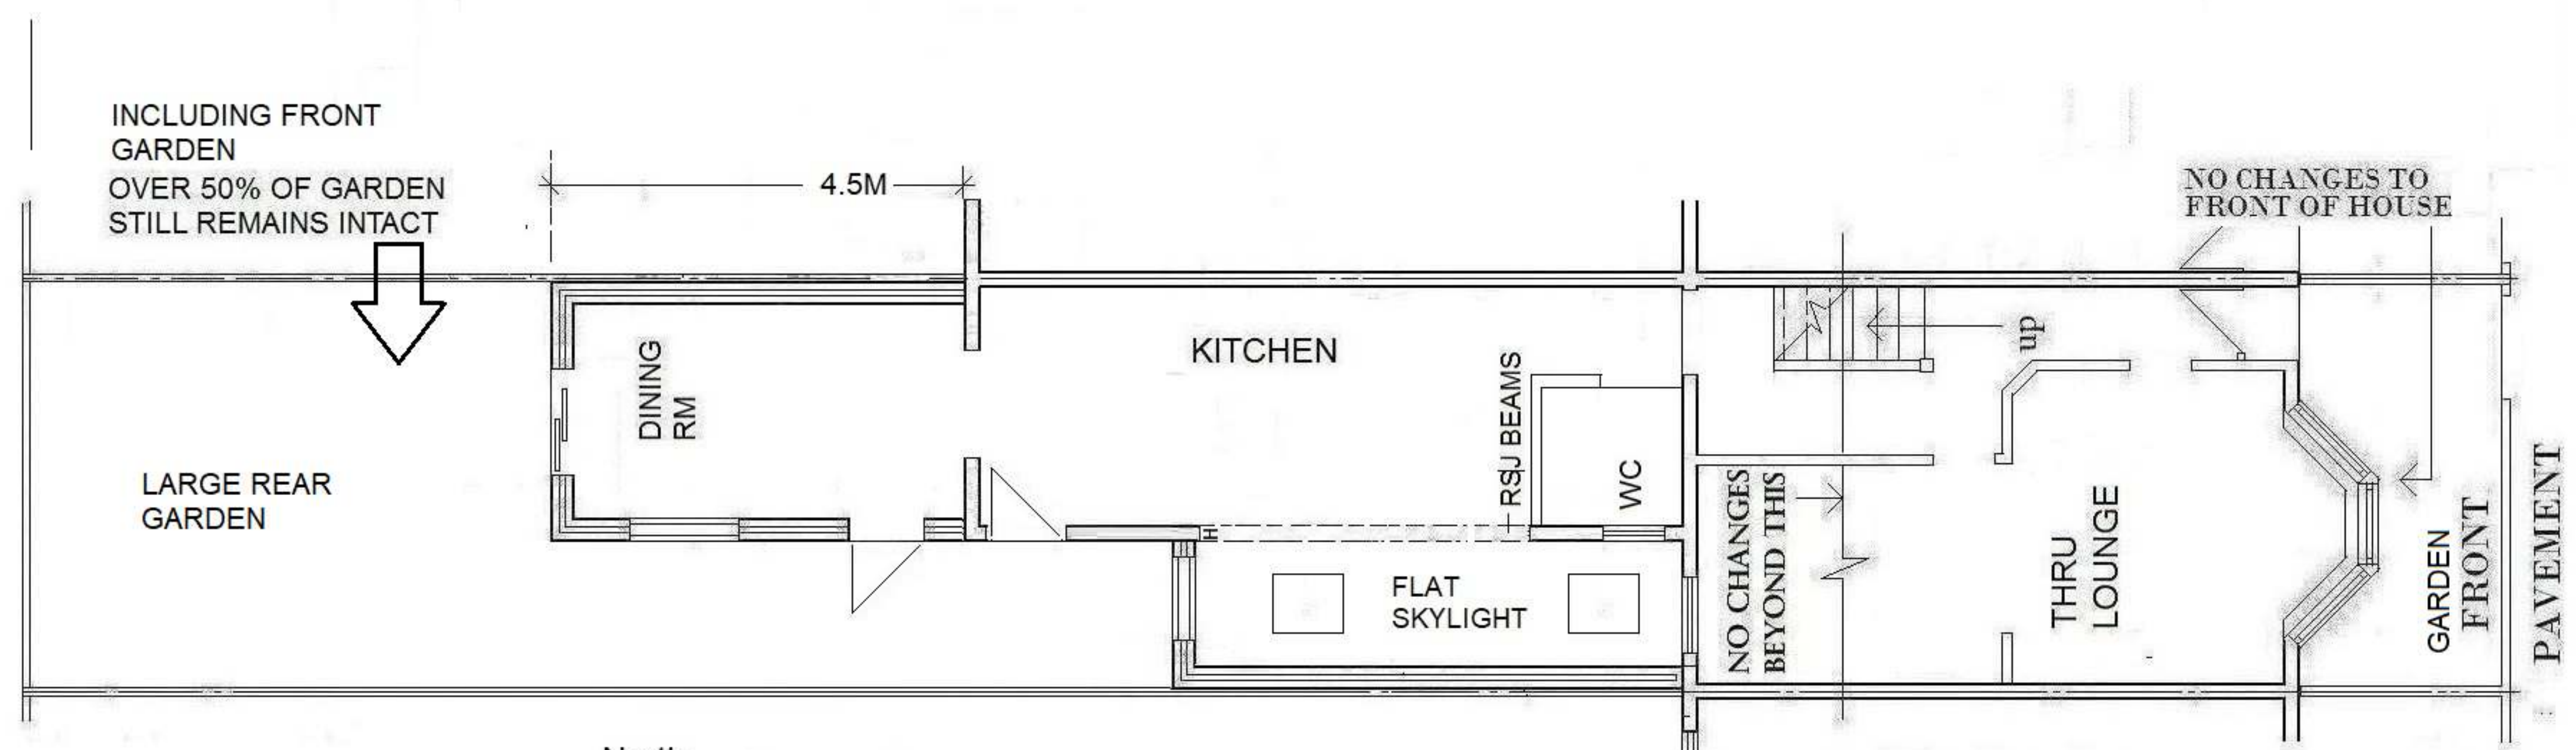

PROPOSED GROUND
FLOOR PLAN

North
SCALE 1:100
PROPOSED
BLOCK
PLAN

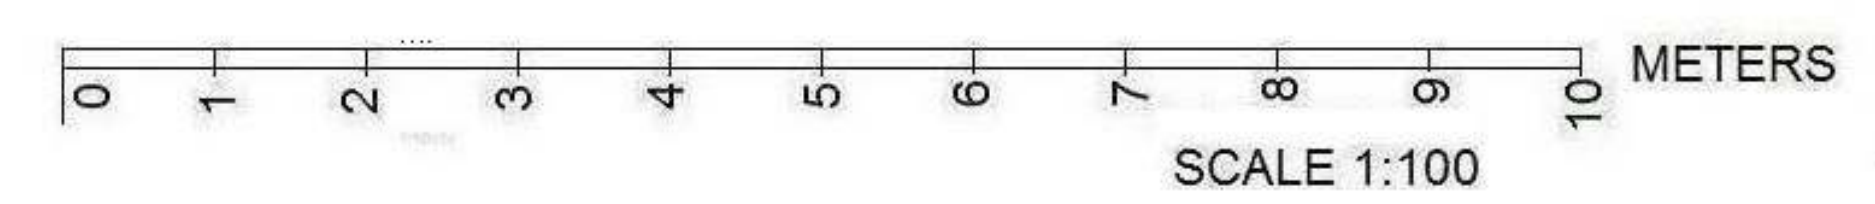

PROPOSED SINGLE STOREY REAR EXTENSIONS AT 57 NAPIER ROAD TOTTENHAM LONDON N17 6YG	SCALE
	1:100
	DRAWING No
	554 /01