




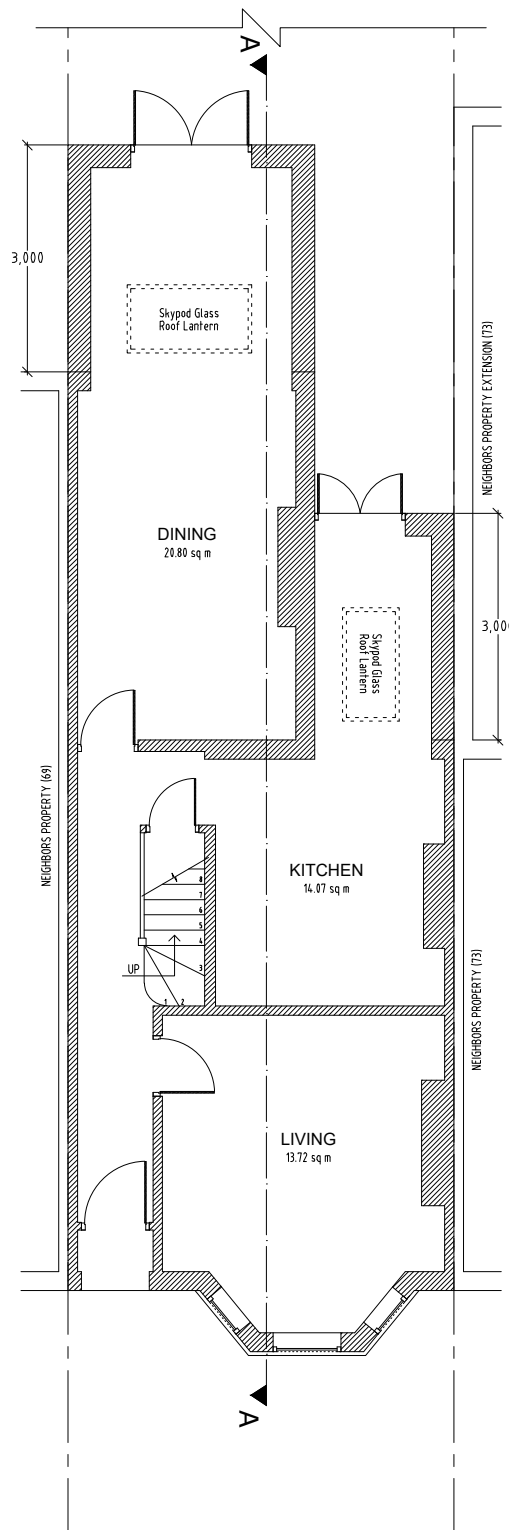


Proposed Ground Floor
Scale 1:100

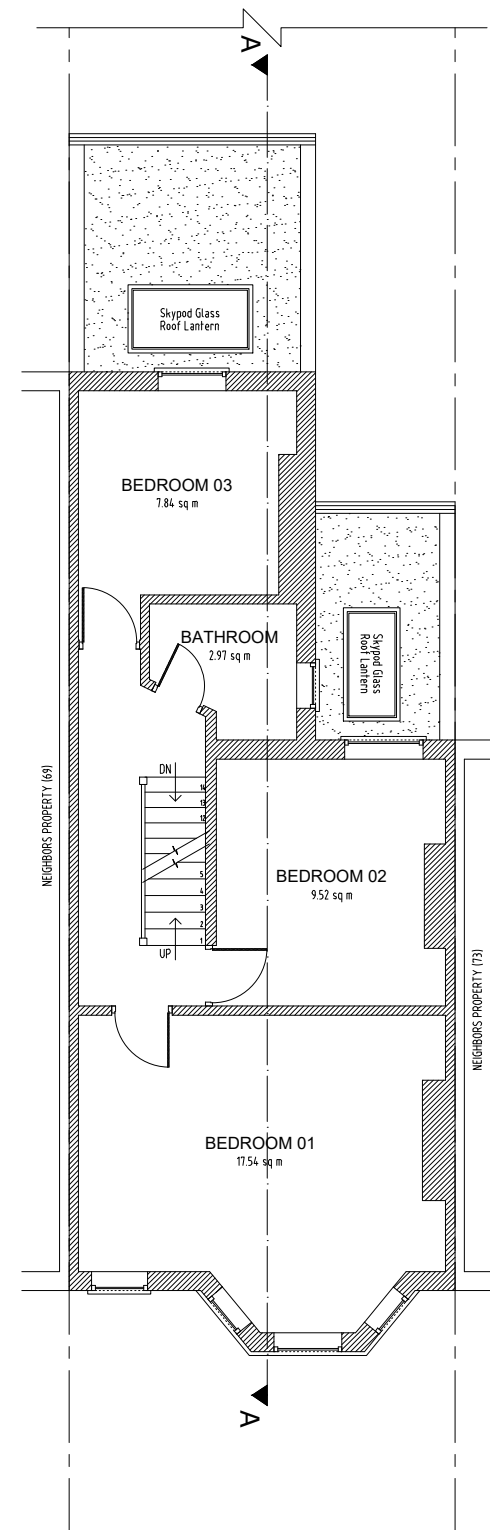


Proposed First Floor
Scale 1:100

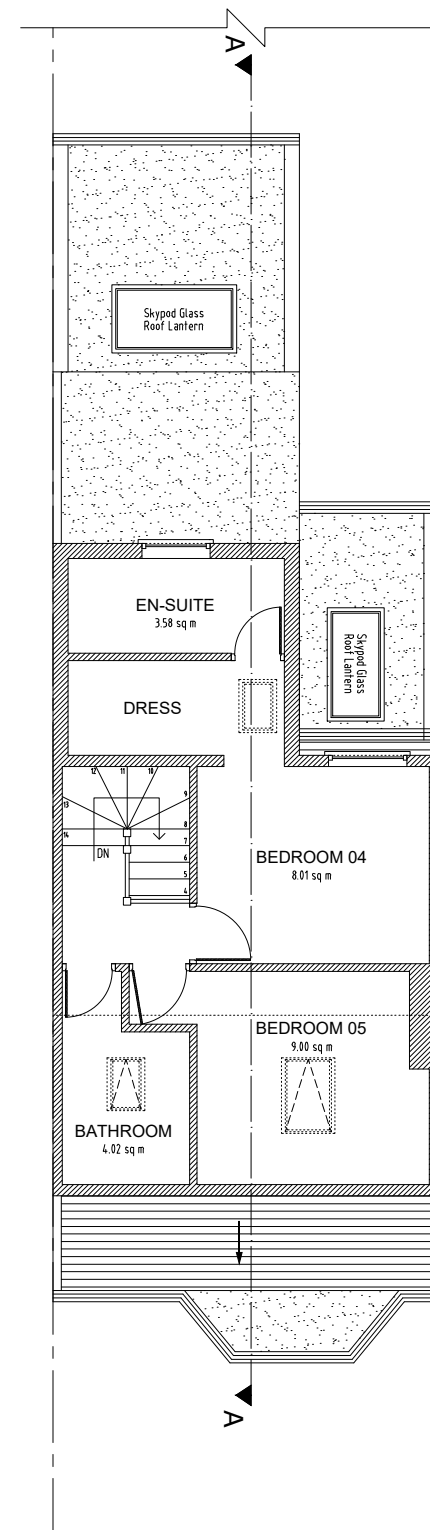

Proposed Loft Floor
Scale 1:100

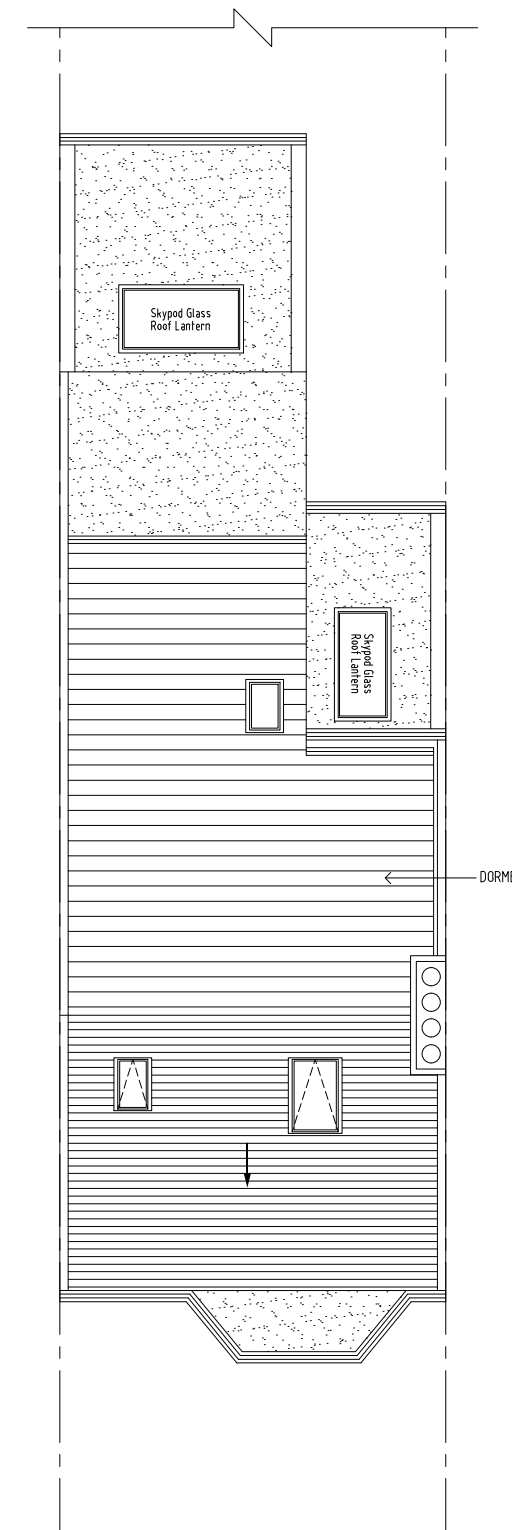


Proposed Roof Plan
Scale 1:100

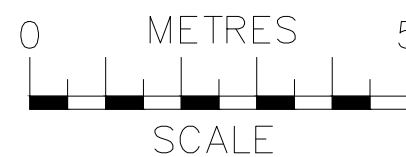


NOTES
The contractors are to check all the dimensions, levels, drain runs and general condition of the site before works commence.

All works are to be carried out in accordance with current Building Regulations, British Standards, Code of Practice and Local Authority Requirements.


Project: 71 Handsworth Road, London N17 6DB		
Title: Proposed Floor Plans Ground; First; Loft & Roof		
Date: 23.09.23	Scale: 1:100 @ A3	
Dwg. No. HR.71.PR.101	Rev: 0	

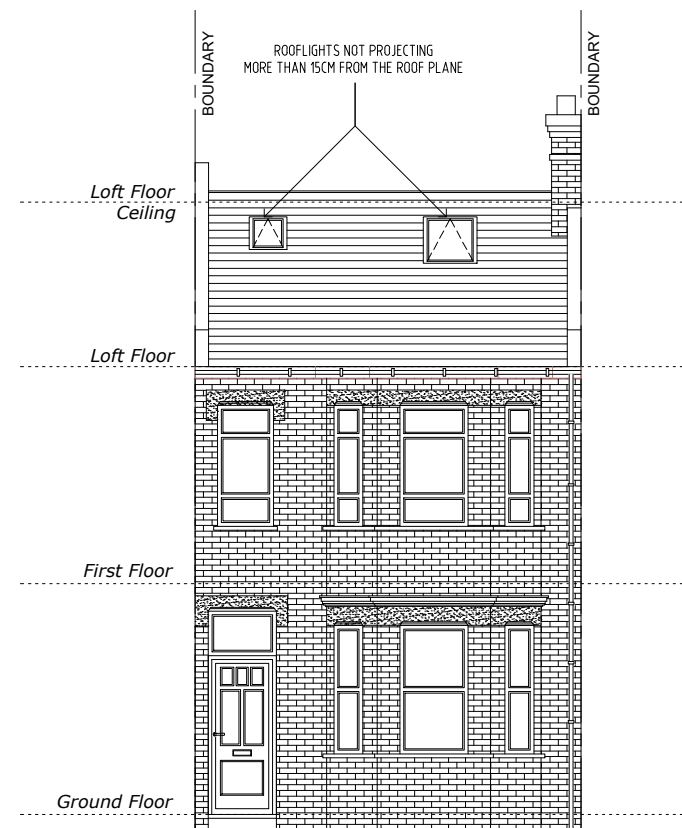


Proposed Front Elevation
Scale 1:100

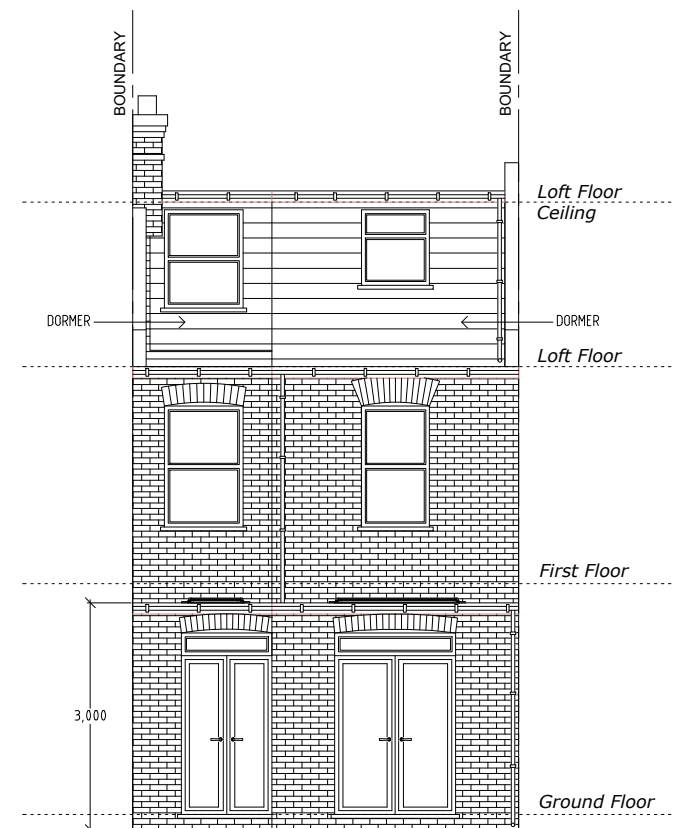


Proposed Rear Elevation
Scale 1:100

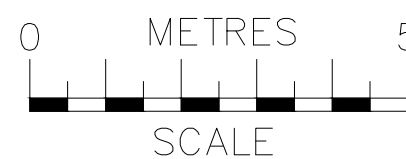


 ajs Planning info@ajsplanning.co.uk 020 81501820	NOTES The contractors are to check all the dimensions, levels, drain runs and general condition of the site before works commence. All works are to be carried out in accordance with current Building Regulations, British Standards, Code of Practice and Local Authority Requirements.	Project: 71 Handsworth Road, London N17 6DB	
		Title: Proposed Front & Rear Elevations	
		Date: 23.09.23	Scale: 1:100 @ A3
		Dwg. No. HR.71.PR.102	Rev: 0

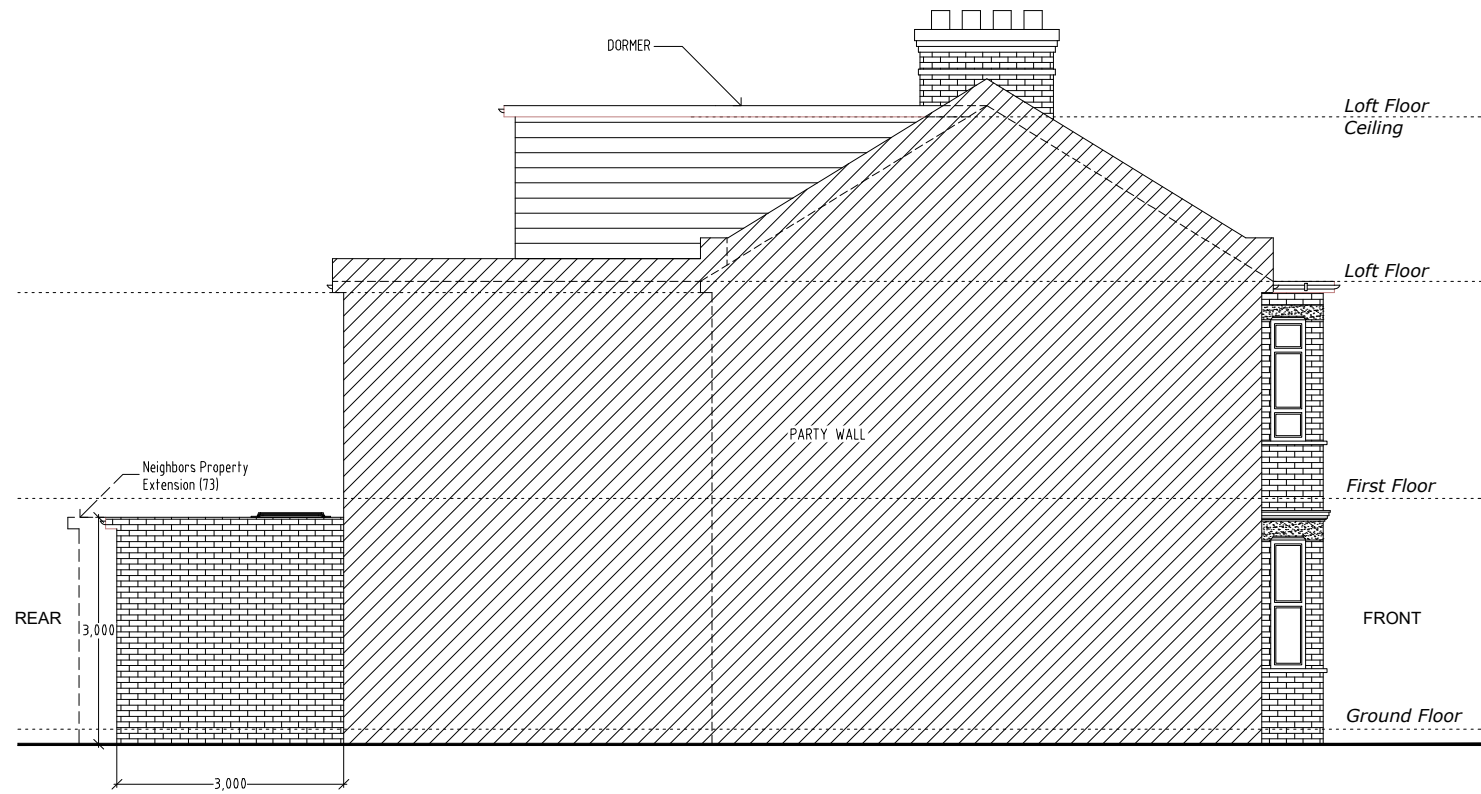


Proposed Side 1 Elevation
Scale 1:100

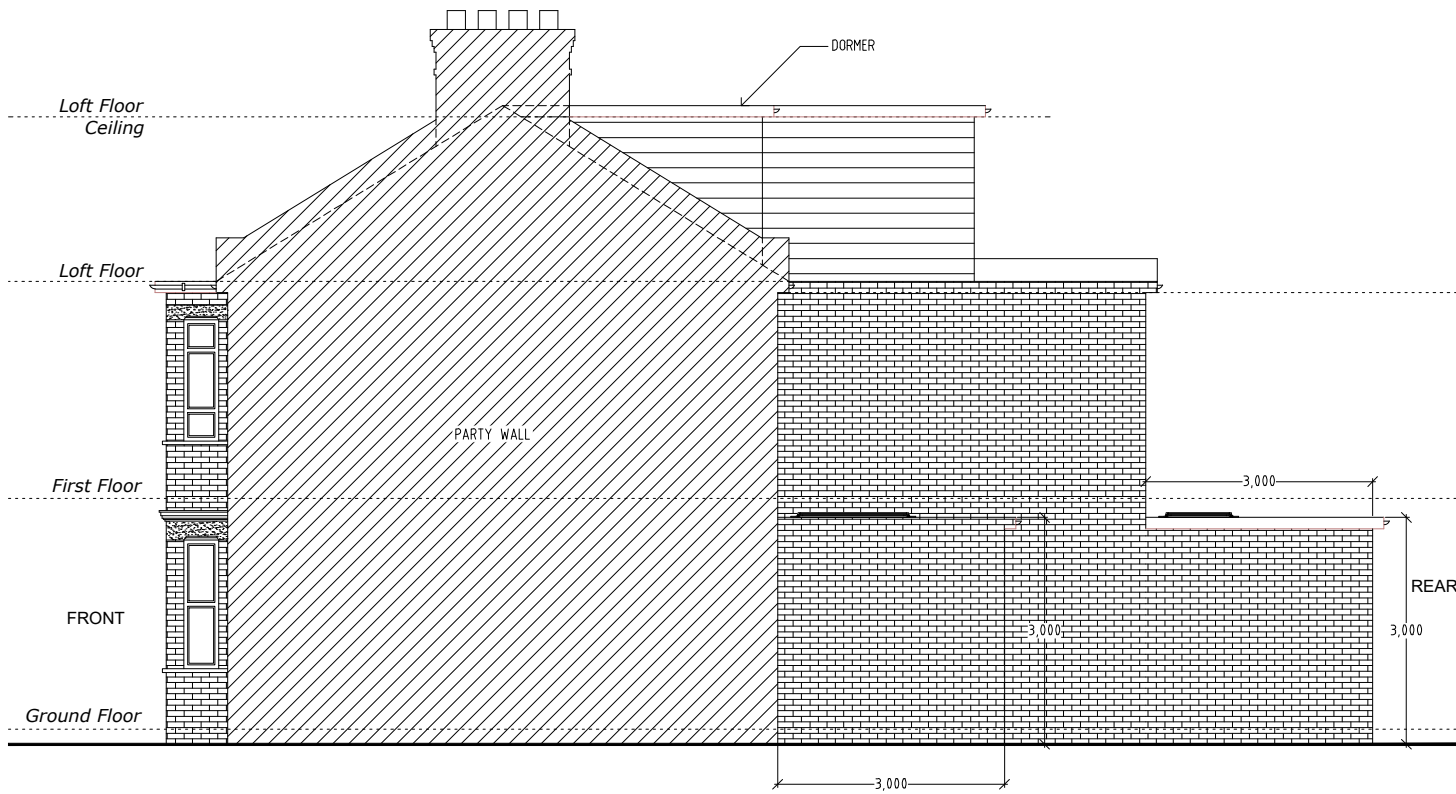

Proposed Side 2 Elevation
Scale 1:100

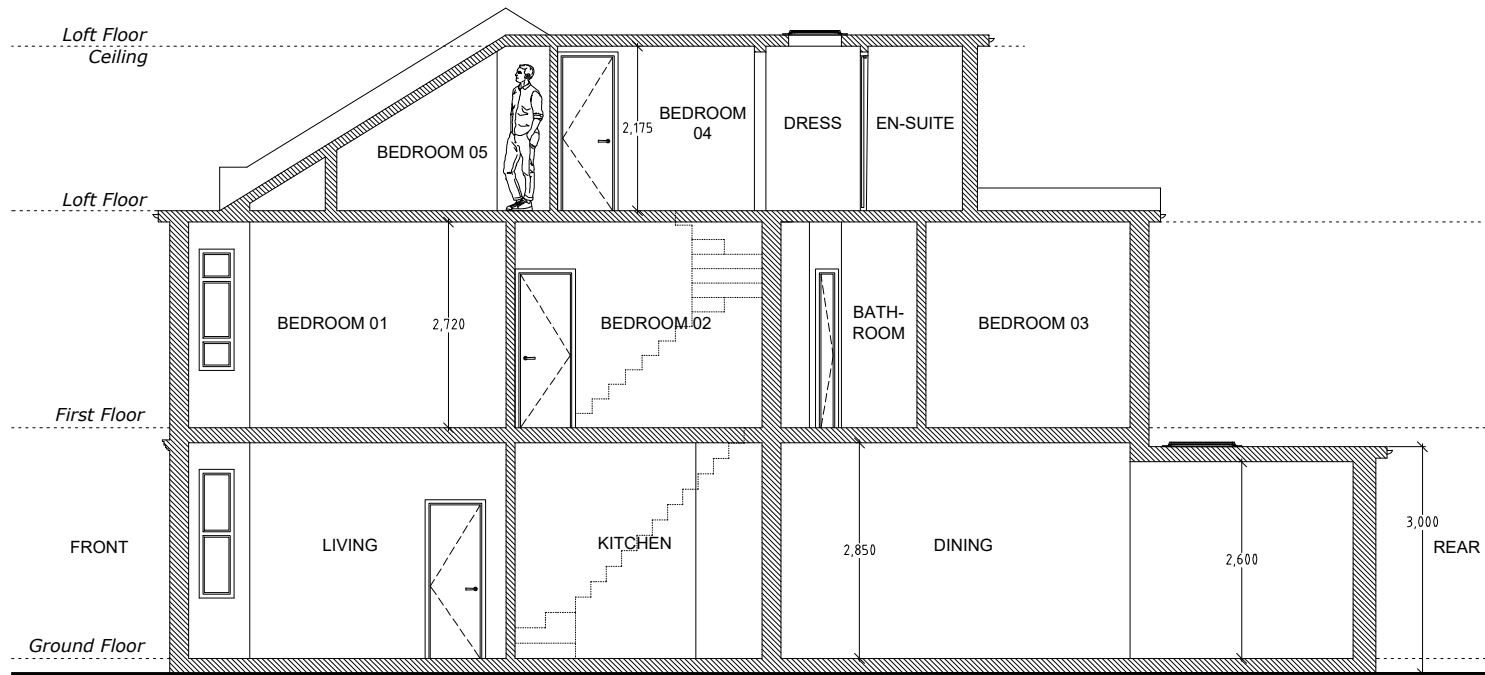

Proposed Section A-A
Scale 1:100

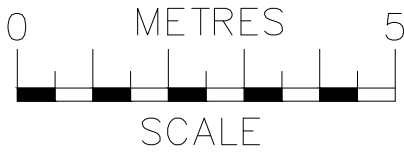




info@ajsplanning.co.uk
020 81501820

NOTES
The contractors are to check all the dimensions, levels, drain runs and general condition of the site before works commence.

All works are to be carried out in accordance with current Building Regulations, British Standards, Code of Practice and Local Authority Requirements.


Project: 71 Handsworth Road, London N17 6DB	
Title: Proposed Side Elevations (1 & 2) And Section A-A	
Date: 23.09.23	Scale: 1:100 @ A3
Dwg. No. HR.71.PR.103	Rev: 0

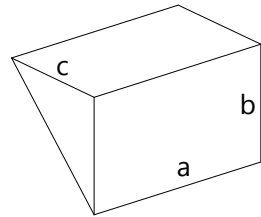

VOLUME OF BACK DORMER PROJECTION = $\frac{1}{2} \times (\text{width} \times \text{height} \times \text{depth})$
Volume of Back Dormer Projection = $\frac{1}{2} \times (a \times b \times c)$
= $\frac{1}{2} \times (4.84 \times 2.11 \times 3.44)$

Volume of Back Dormer Projection = 17.57 m³

+

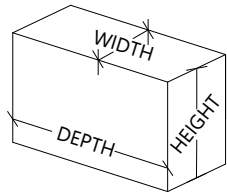

VOLUME OF DORMER AT BACK ADDITION = (Width x height x depth)

Volume Of Dormer At Back Addition = (3.15 x 2.33 x 2.8)
= 20.55 m³

Total Volume = 17.57+20.55 = 38.12 m³
Allowable Volume = 40 m³



info@ajsplanning.co.uk
020 81501820

NOTES
The contractors are to check all the dimensions, levels, drain runs and general condition of the site before works commence.

All works are to be carried out in accordance with current Building Regulations, British Standards, Code of Practice and Local Authority Requirements.

Project:
**71 Handsworth Road,
London N17 6DB**

Title: Proposed Calculation Sheet		
Date: 23.09.23	Scale: NTS @ A3	
Dwg. No. HR.71.PR.104		Rev: 0