




notes
DO NOT SCALE FROM THIS DRAWING

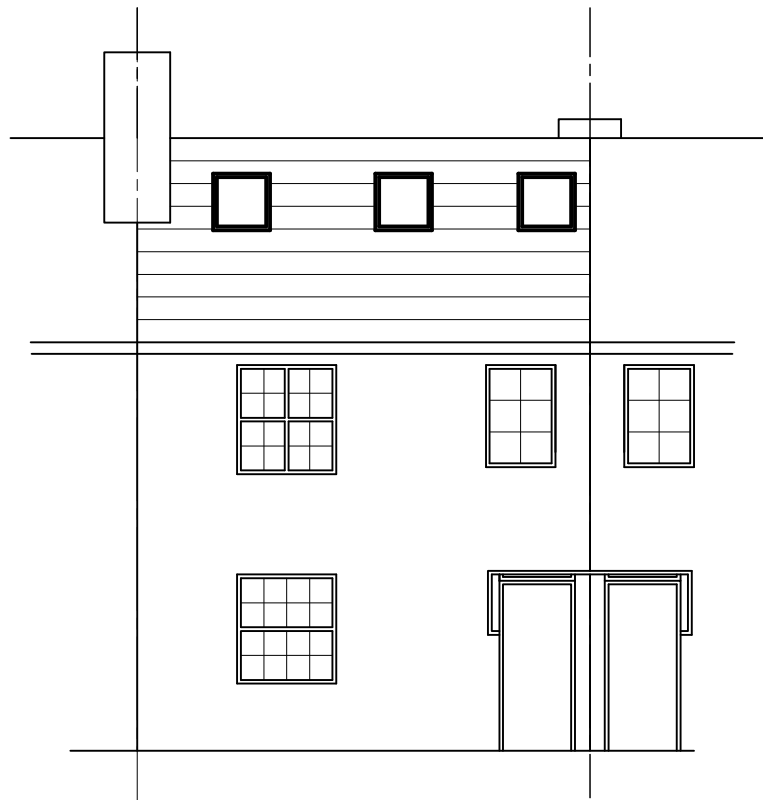

PROPOSED FRONT ELEVATION

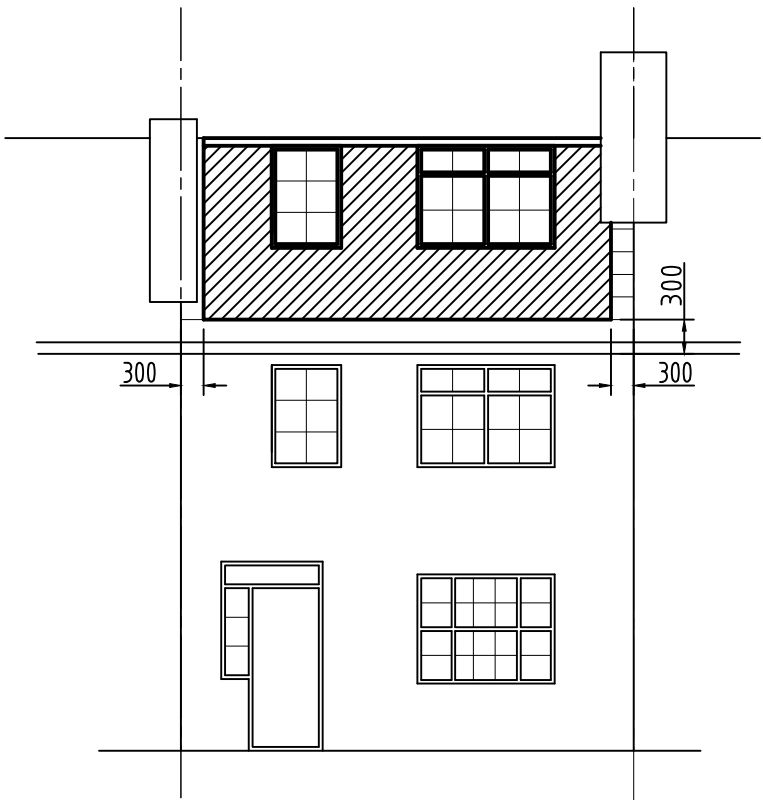

PROPOSED REAR ELEVATION

 

 M74 CONSULTING ENGINEERS 24 Grasmere Gardens Redbridge, Ilford Essex IG4 5LF telephone 07904 058 092	Project 57 THE ROUNDWAY, TOTTENHAM, N17 7HB	Date Oct. 23
	Title PROPOSED FRONT & REAR ELEVATIONS	Scale 1:100 on A3
		Drawing No. 2381 / 08