




notes
DO NOT SCALE FROM THIS DRAWING

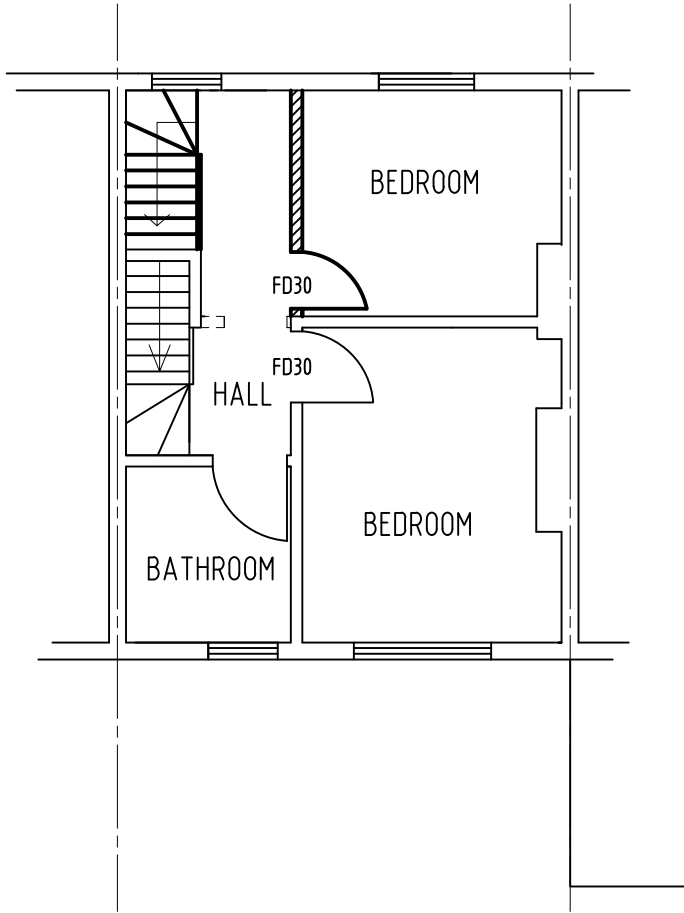


PROPOSED FIRST FLOOR PLAN

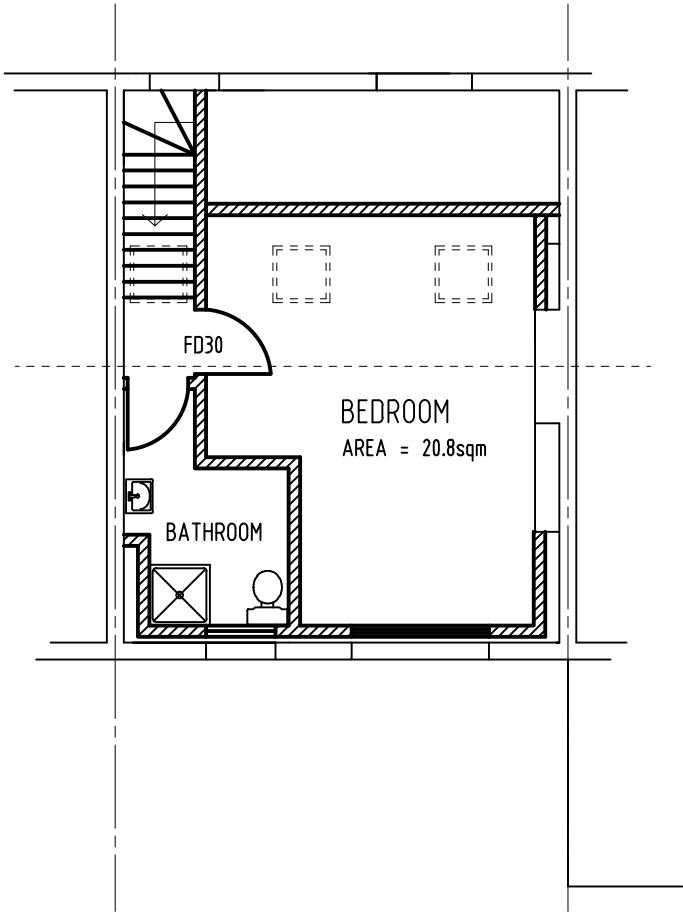

PROPSOED SECOND FLOOR PLAN

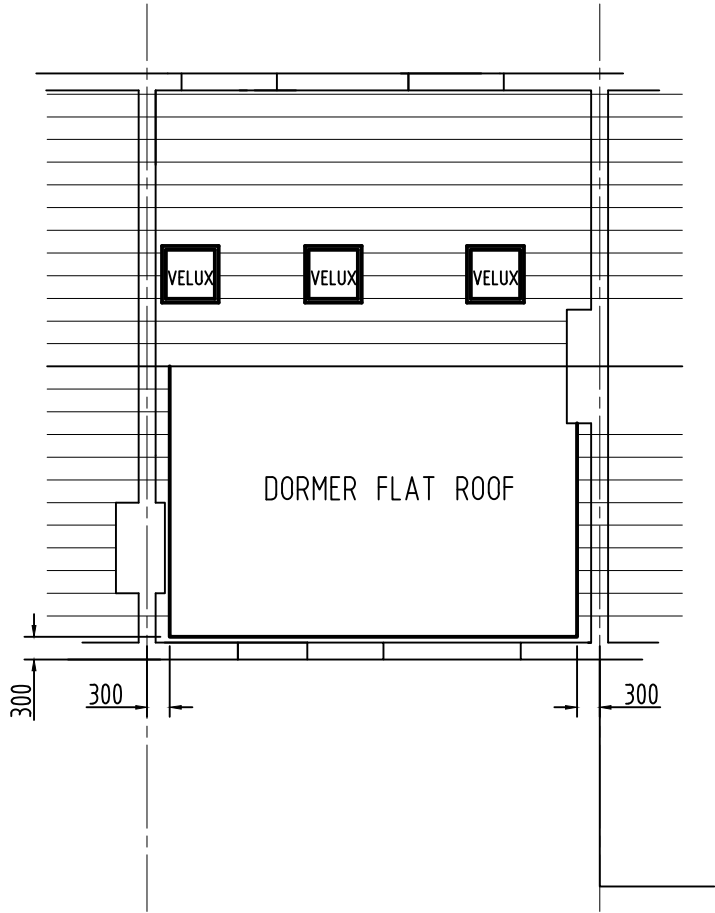

PROPOSED ROOF PLAN

 

M74 CONSULTING ENGINEERS
24 Grasmere Gardens
Redbridge, Ilford
Essex IG4 5LF
telephone 07904 058 092

Project 57 THE ROUNDWAY, TOTTENHAM, N17 7HB	Date Oct. 23
	Scale 1:100 on A3
	Drawing No. 2381 / 07