



SITE LOCATION (Scale 1:50000)

Ordnance Survey map extract
based upon Landranger map series
with the permission of the controller of
Her Majesty's Stationery Office
Licence No. 0100022432
Crown copyright.

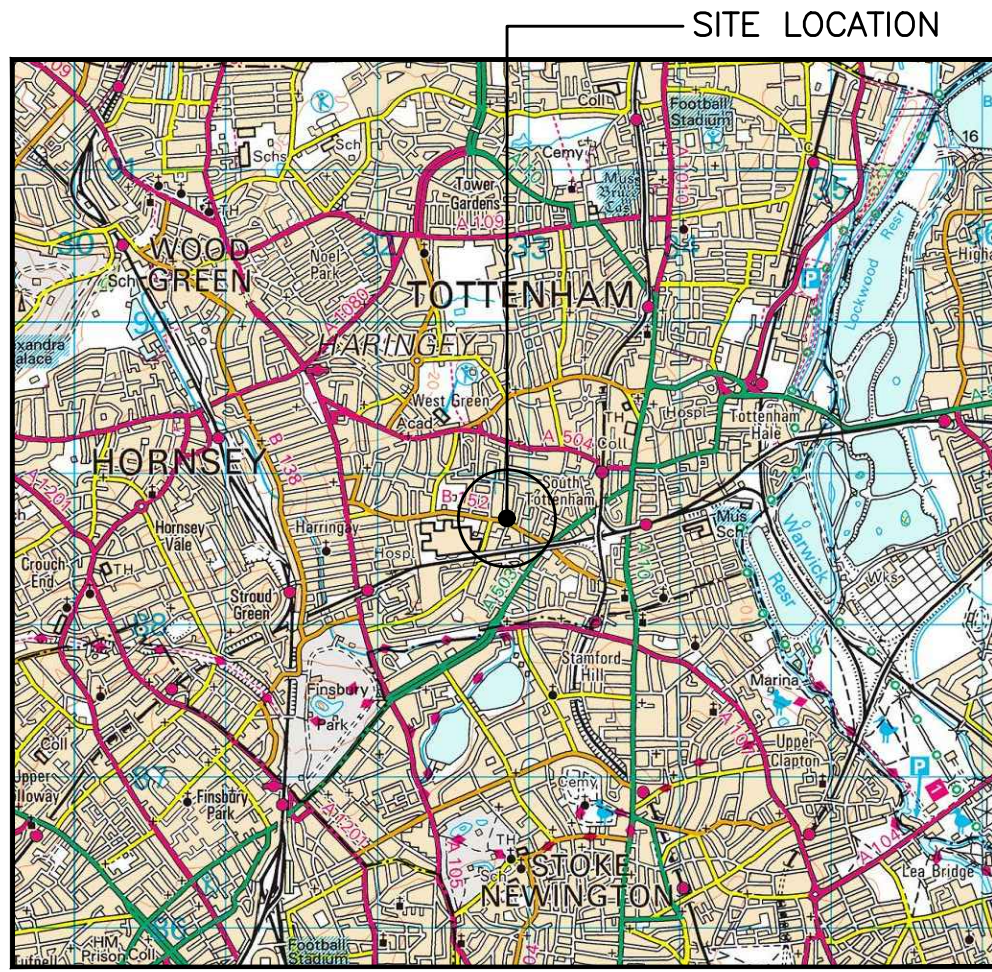

SITE PHOTOGRAPH

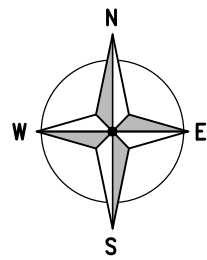


1887 00

1886 00

5 328 00

5 329 00

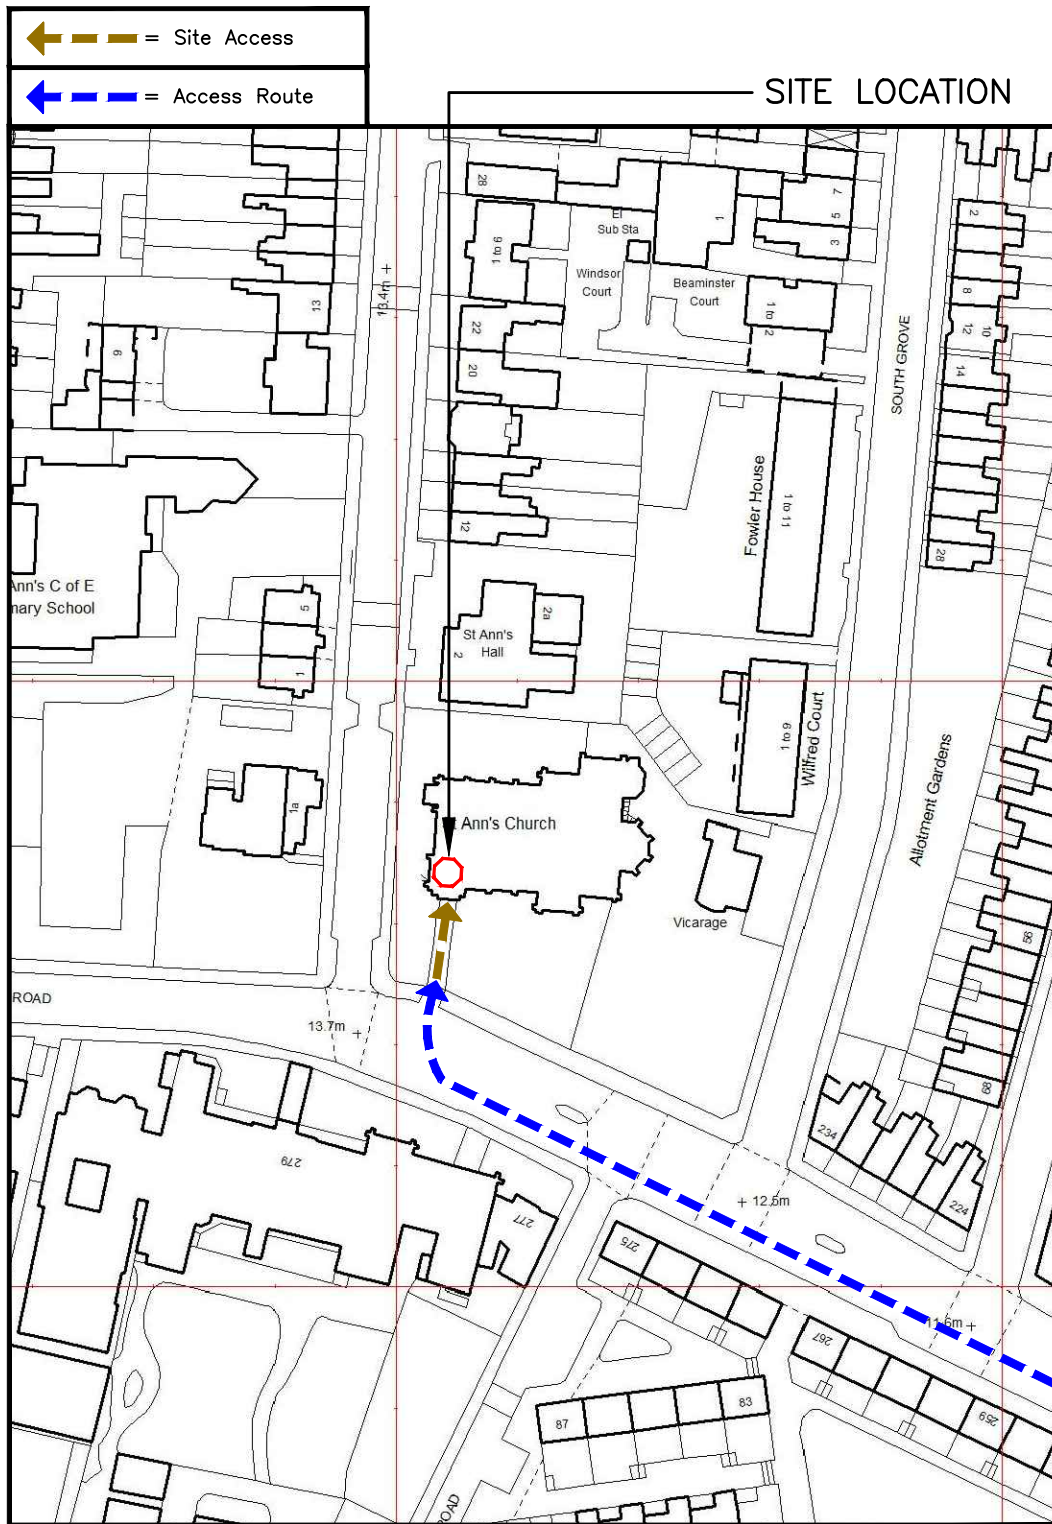

DETAILED SITE LOCATION (Scale 1:1250)

Based upon Ordnance Survey map extract
with the permission of the Controller of
Her Majesty's Stationery Office.
Crown copyright.
Licence No. 100022432



These drawings comply with VF Non-Standard ICNIRP guidelines
Designed in accordance with Cornerstone documents: SDN0007 & SDN0009 v.5.0

Non-Standard Reason
12° ANGLE UTILISED FOR PUBLIC ICNIRP EXCLUSION ZONE

ALL DIMENSIONS ARE IN mm UNLESS NOTED OTHERWISE

N.G.R | E: 532823 N: 188680

DIRECTIONS TO SITE:
HEADING SOUTH ON M1, LEAVE AT JUNCTION
1 TAKE SLIPROAD LEFT TOWARDS A406
(CENTRAL LONDON / BRENT CROSS). AFTER
1.7 MILES KEEP STRAIGHT ON TO A1 / A406
/ NORTH CIRCULAR. AFTER 3.2 MILES BEAR
RIGHT ONTO A109 (BOUNDS GREEN ROAD).
AFTER 1.4 MILES BEAR RIGHT ONTO A105
(HIGH ROAD). AFTER 1.3 MILES TURN LEFT
ONTO B152 (ST ANN'S ROAD). TURN LEFT
AFTER 0.7 MILE ONTO AVENUE ROAD.
CHURCH IS LOCATED ON RIGHT.

NOTES:

A	Issued for Construction	GB	GD	18.09.23
REV	MODIFICATION	BY	CH	DATE

NETOS

cornerstone


Cell Name	Opt.
ST ANN'S CHURCH	—

Cell ID No		
CORNERSTONE	VF	VMO2
E328273		
14577824	84126_10	66173

Site Address / Contact Details		
ST ANN'S CHURCH AVENUE ROAD TOTTENHAM LONDON N15 5JG		

Drawing Title: SITE LOCATION MAPS		
Purpose of issue: CONSTRUCTION		Dwg Rev:
Drawing Number: 100		A

Surveyed By: GD		Original Sheet Size: A3		Pack Issue:
Drawn: GB	Date: 18.09.23	Checked: GD	Date: 18.09.23	A

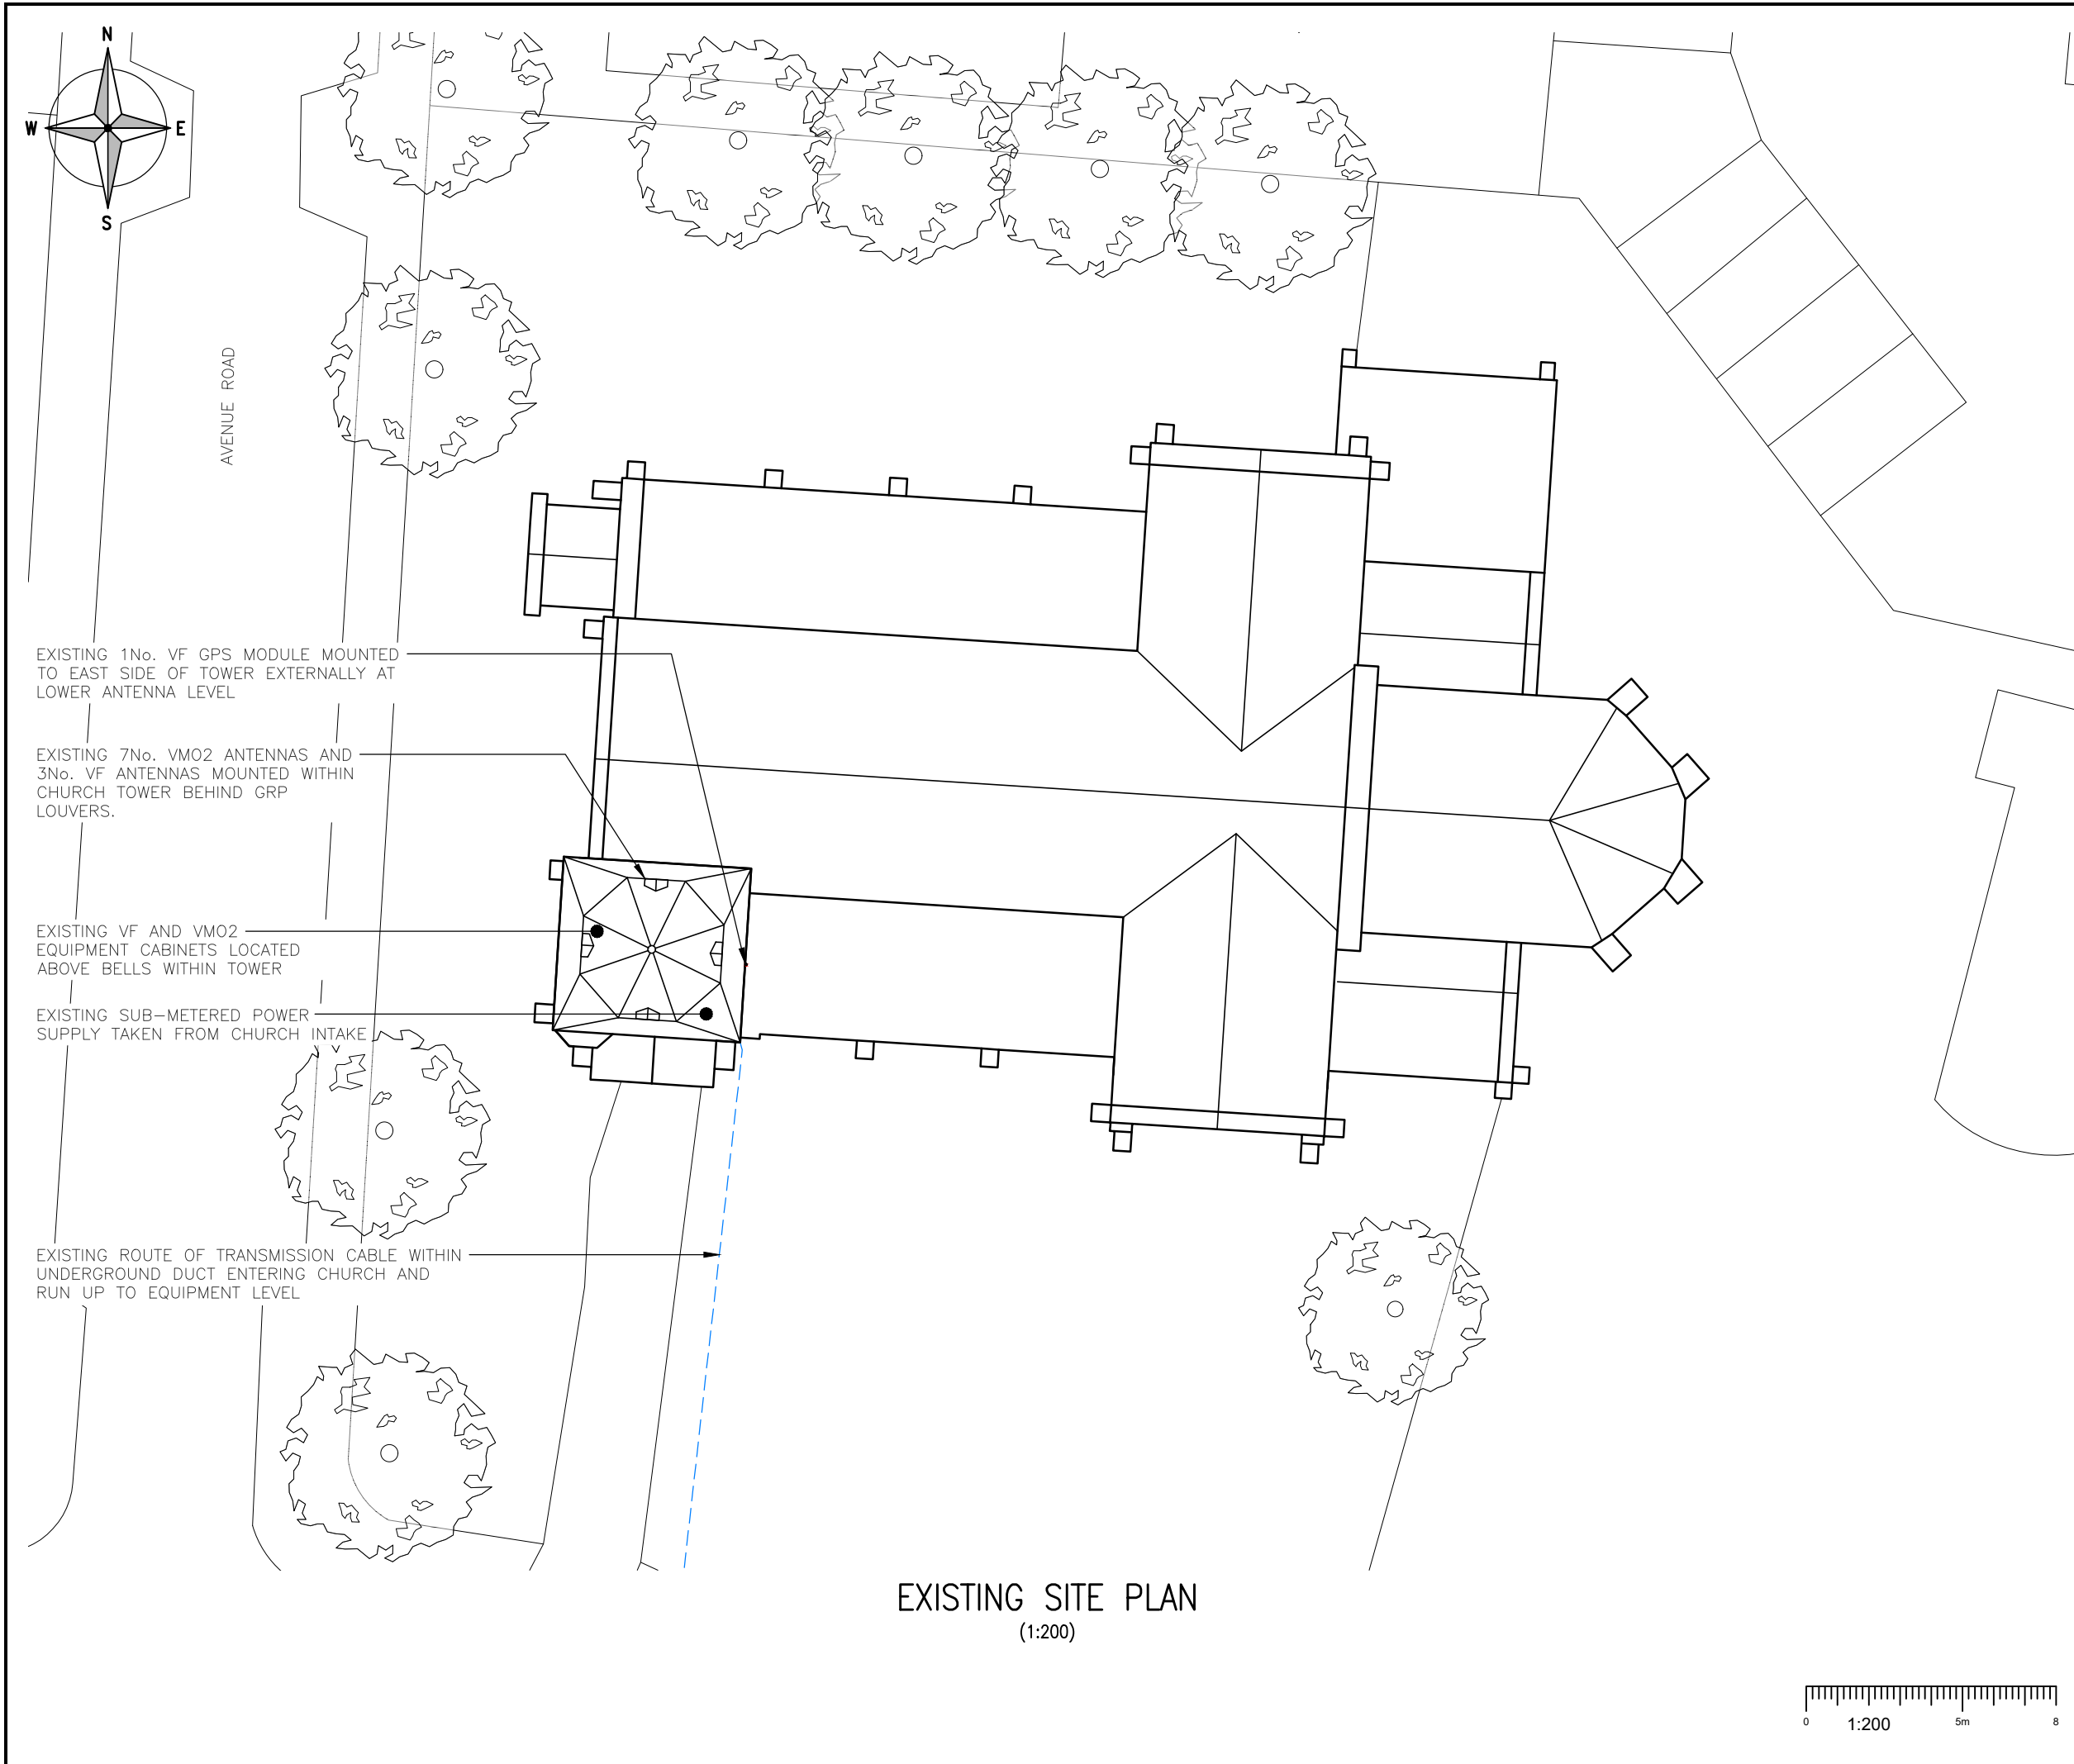

EXISTING SITE PLAN
(1:200)



ALL DIMENSIONS ARE IN mm UNLESS NOTED OTHERWISE

N.G.R

E: 532823

N: 188680

NOTES:

A	Issued for Construction	GB	GD	18.09.23	
REV	MODIFICATION	BY	CH	DATE	





Cell Name		Opt.
ST ANN'S CHURCH		—
Cell ID No		
CORNERSTONE	VF	VMO2
E328273		
14577824	84126_10	66173

Site Address / Contact Details

ST ANN'S CHURCH
AVENUE ROAD
TOTTENHAM
LONDON
N15 5JG

Drawing Title:

EXISTING SITE PLAN

Purpose of issue:

CONSTRUCTION

Dwg Rev:

Drawing Number:

200

A

Surveyed By:

DR

Original Sheet Size:

A3

Pack Issue:

Drawn:

GB

Date:

18.09.23


Checked:

GD

Date:

18.09.23

A

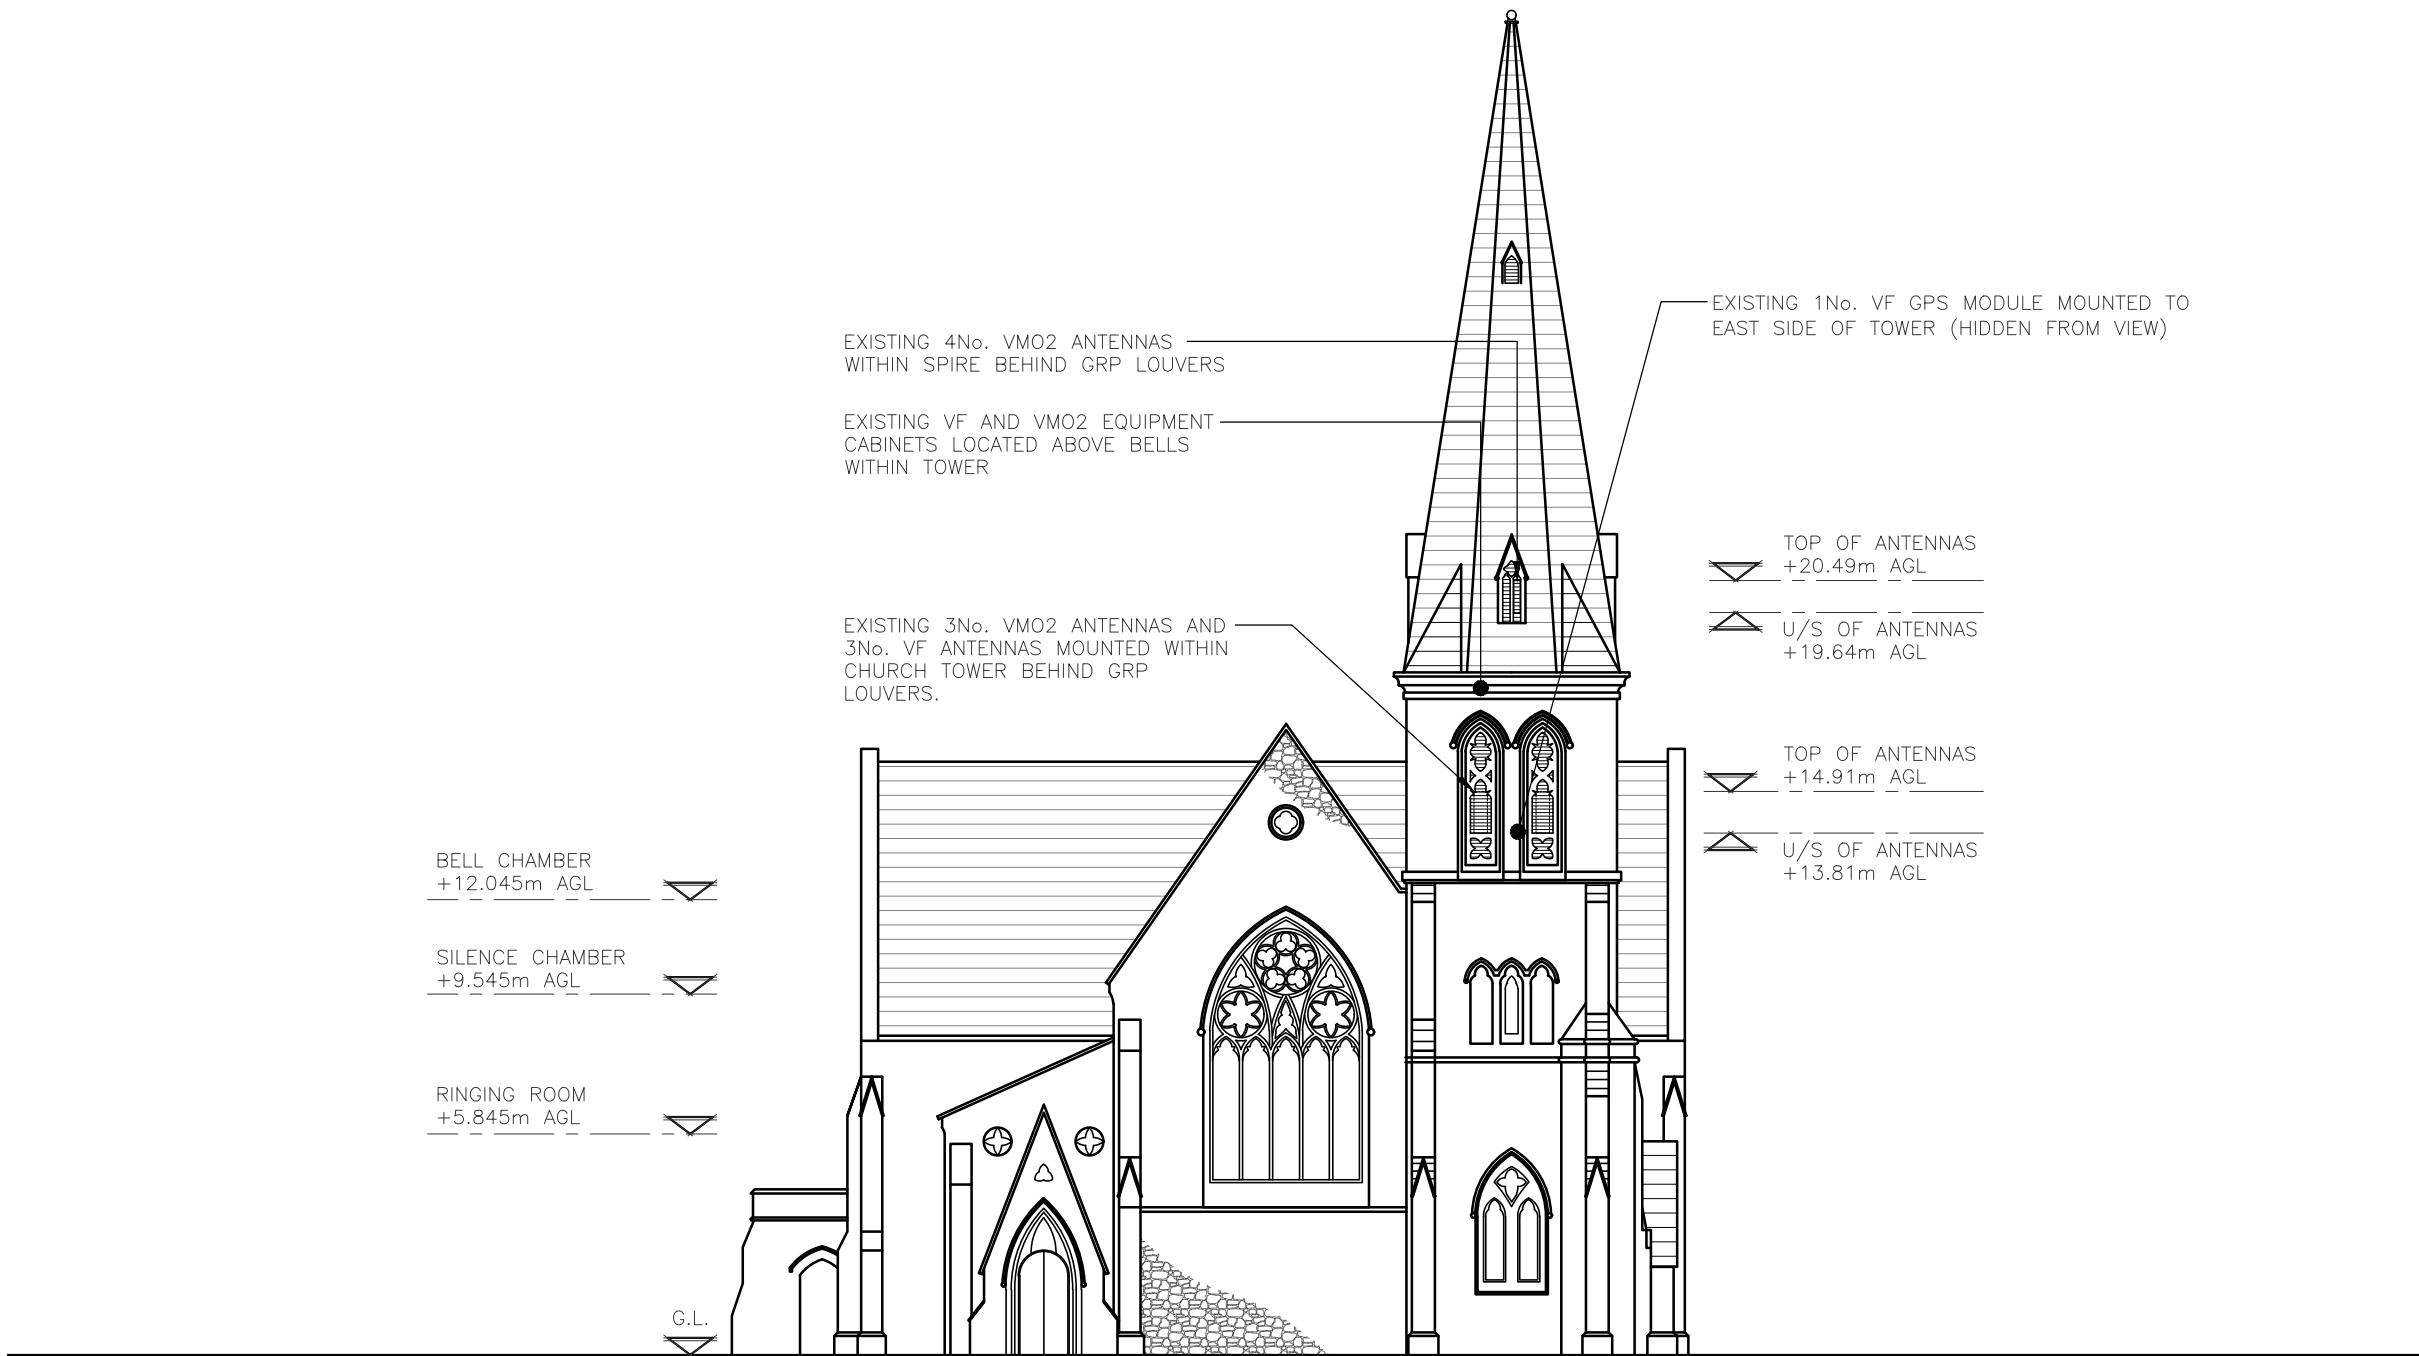

EXISTING WEST ELEVATION
(1:200)

These drawings comply with VF Non-Standard ICNIRP guidelines
Designed in accordance with Cornerstone documents: SDN0007 & SDN0009v5.0

Non-Standard Reason
12° ANGLE UTILISED FOR PUBLIC ICNIRP EXCLUSION ZONE




ALL DIMENSIONS ARE IN mm UNLESS NOTED OTHERWISE

N.G.R | E: 532823 N: 188680

NOTES:

A	Issued for Construction	GB	GD	18.09.23
REV	MODIFICATION	BY	CH	DATE

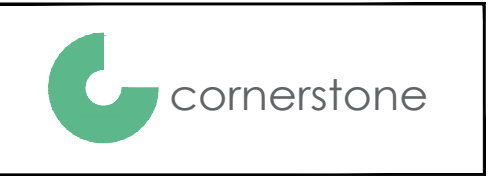

Cell Name	Opt.
ST ANN'S CHURCH	—

Cell ID No		
CORNERSTONE	VF	VMO2
E328273		
14577824	84126_10	66173


Site Address / Contact Details		
ST ANN'S CHURCH AVENUE ROAD TOTTENHAM LONDON N15 5JG		

Drawing Title:	EXISTING WEST ELEVATION
----------------	-------------------------


Purpose of issue:	CONSTRUCTION	Dwg Rev:
		A

Drawing Number:	300	
-----------------	-----	--

Surveyed By: DR		Original Sheet Size: A3		Pack Issue:
Drawn: GB	Date: 18.09.23	Checked: GD	Date: 18.09.23	A

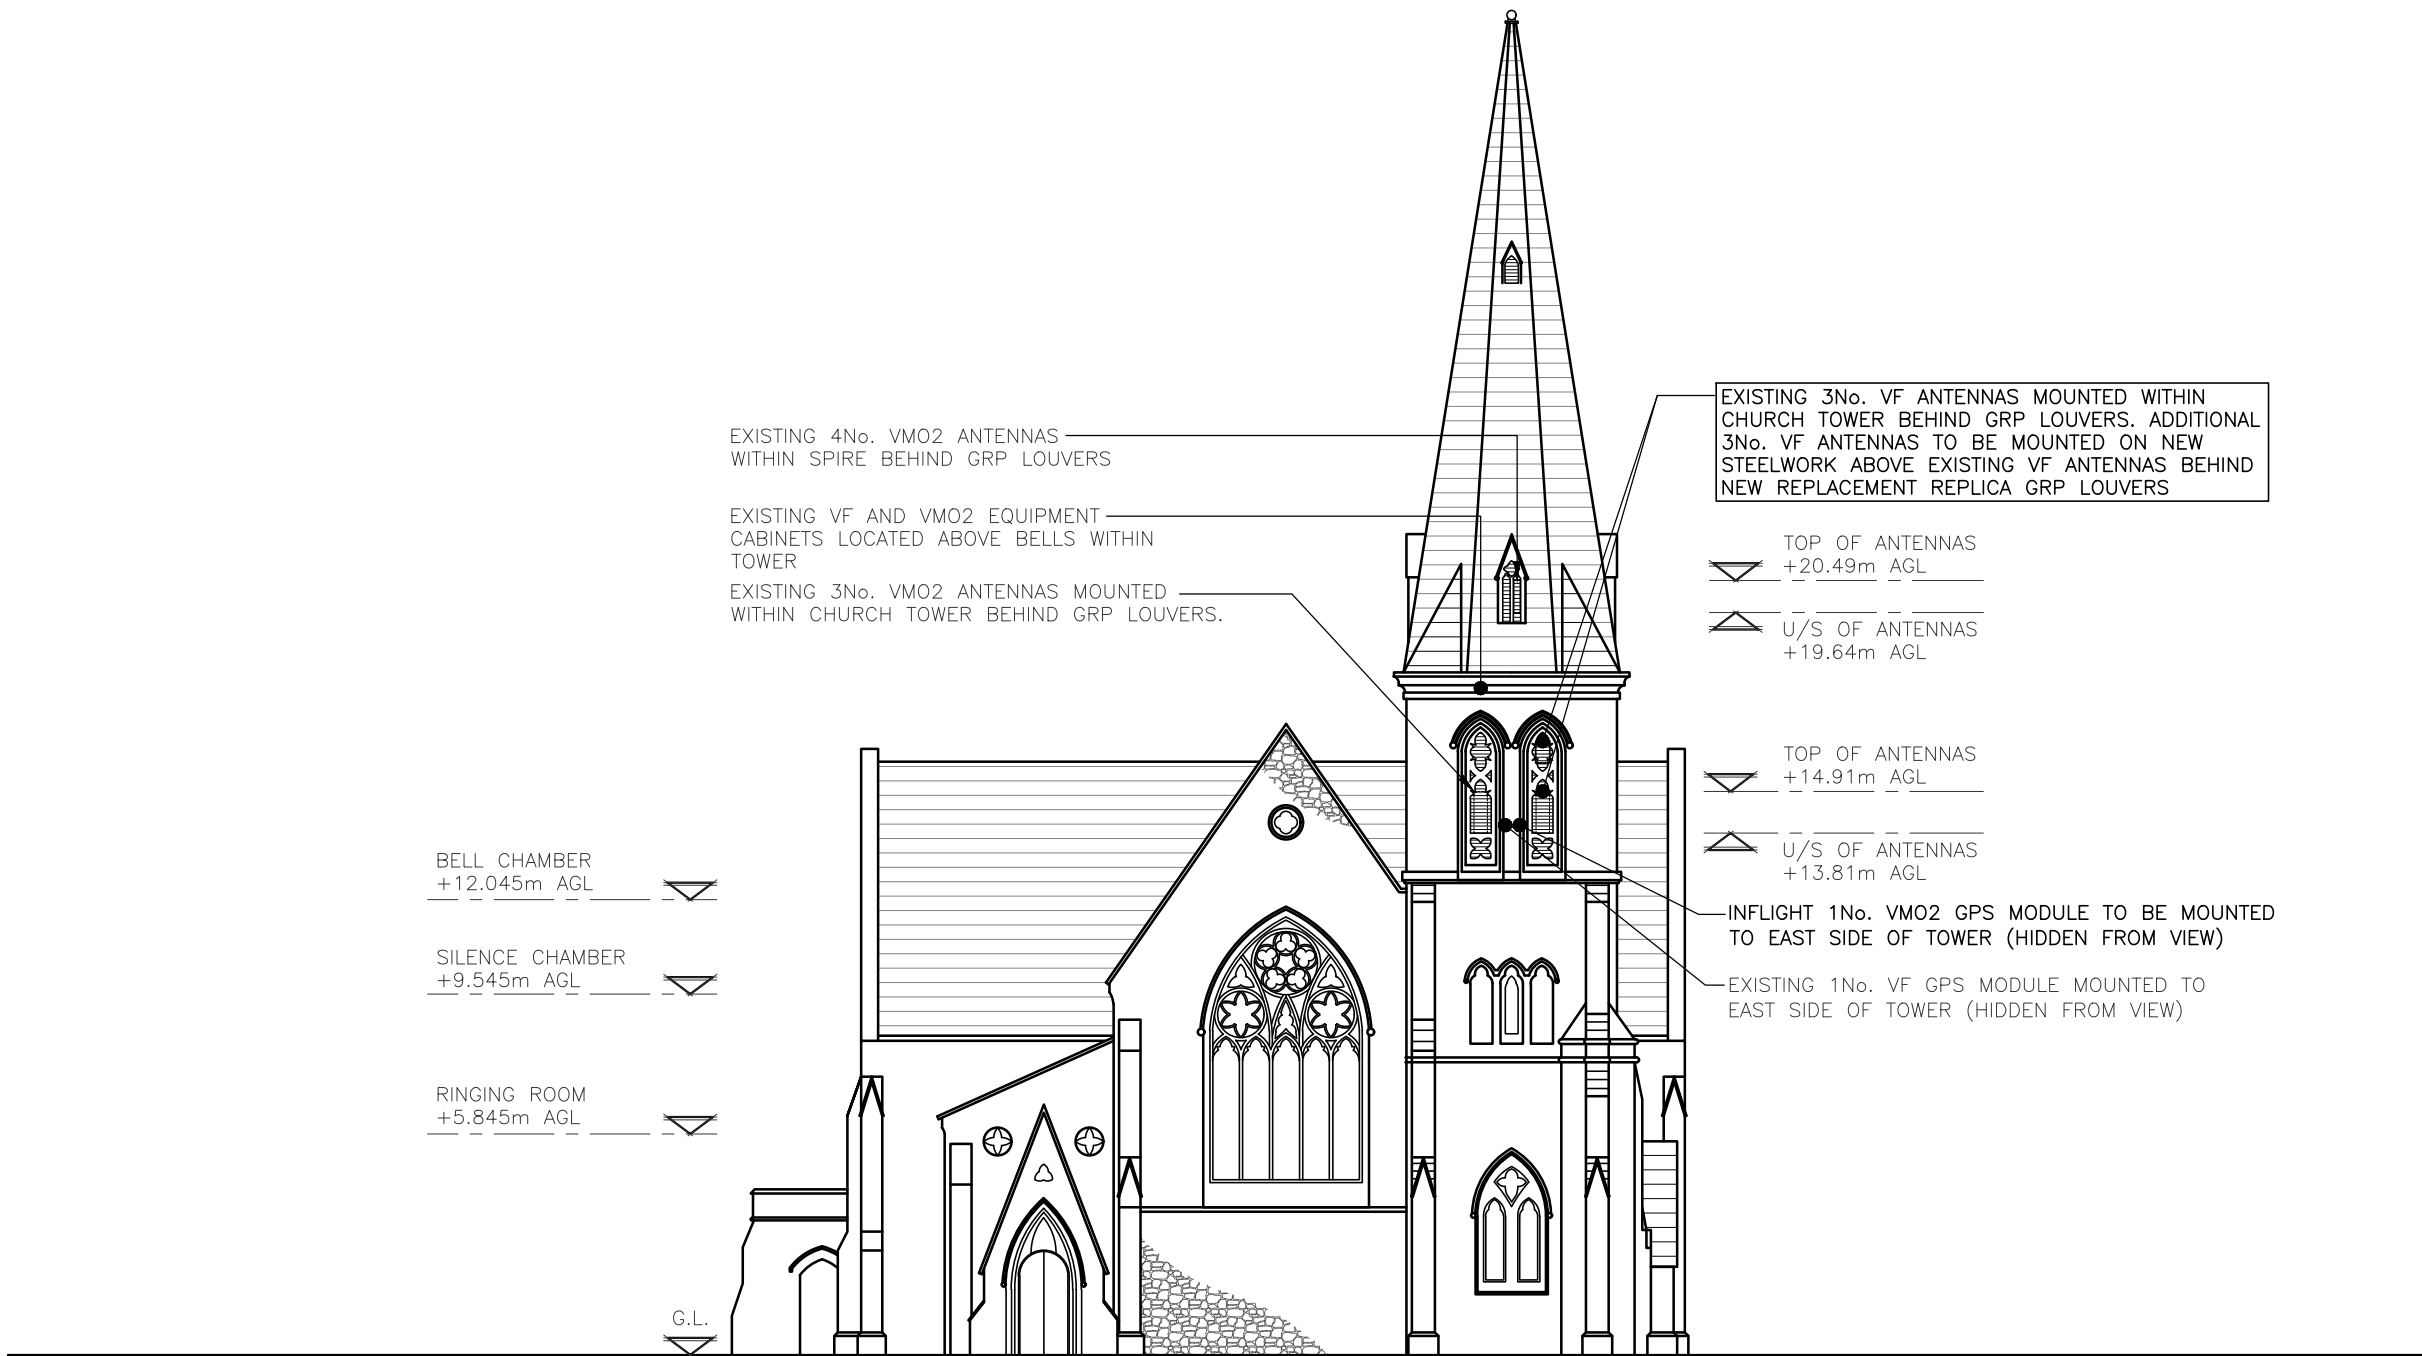

PROPOSED WEST ELEVATION
(1:200)

 

These drawings comply with VF Non-Standard ICNIRP guidelines
Designed in accordance with Cornerstone documents: SDN0007 & SDN0009v5.0

Non-Standard Reason
12° ANGLE UTILISED FOR PUBLIC ICNIRP EXCLUSION ZONE

ALL DIMENSIONS ARE IN mm UNLESS NOTED OTHERWISE

N.G.R | E: 532823 N: 188680

NOTES:

A	Issued for Construction	GB	GD	18.09.23
REV	MODIFICATION	BY	CH	DATE



Cell Name	Opt.
ST ANN'S CHURCH	—

Cell ID No		
CORNERSTONE	VF	VMO2
E328273		
14577824	84126_10	66173

Site Address / Contact Details	
ST ANN'S CHURCH AVENUE ROAD TOTTENHAM LONDON N15 5JG	

Drawing Title:	PROPOSED WEST ELEVATION
----------------	-------------------------

Purpose of issue:	CONSTRUCTION	Dwg Rev:
Drawing Number:	301	A

Drawing Number:	301	A
-----------------	-----	---