


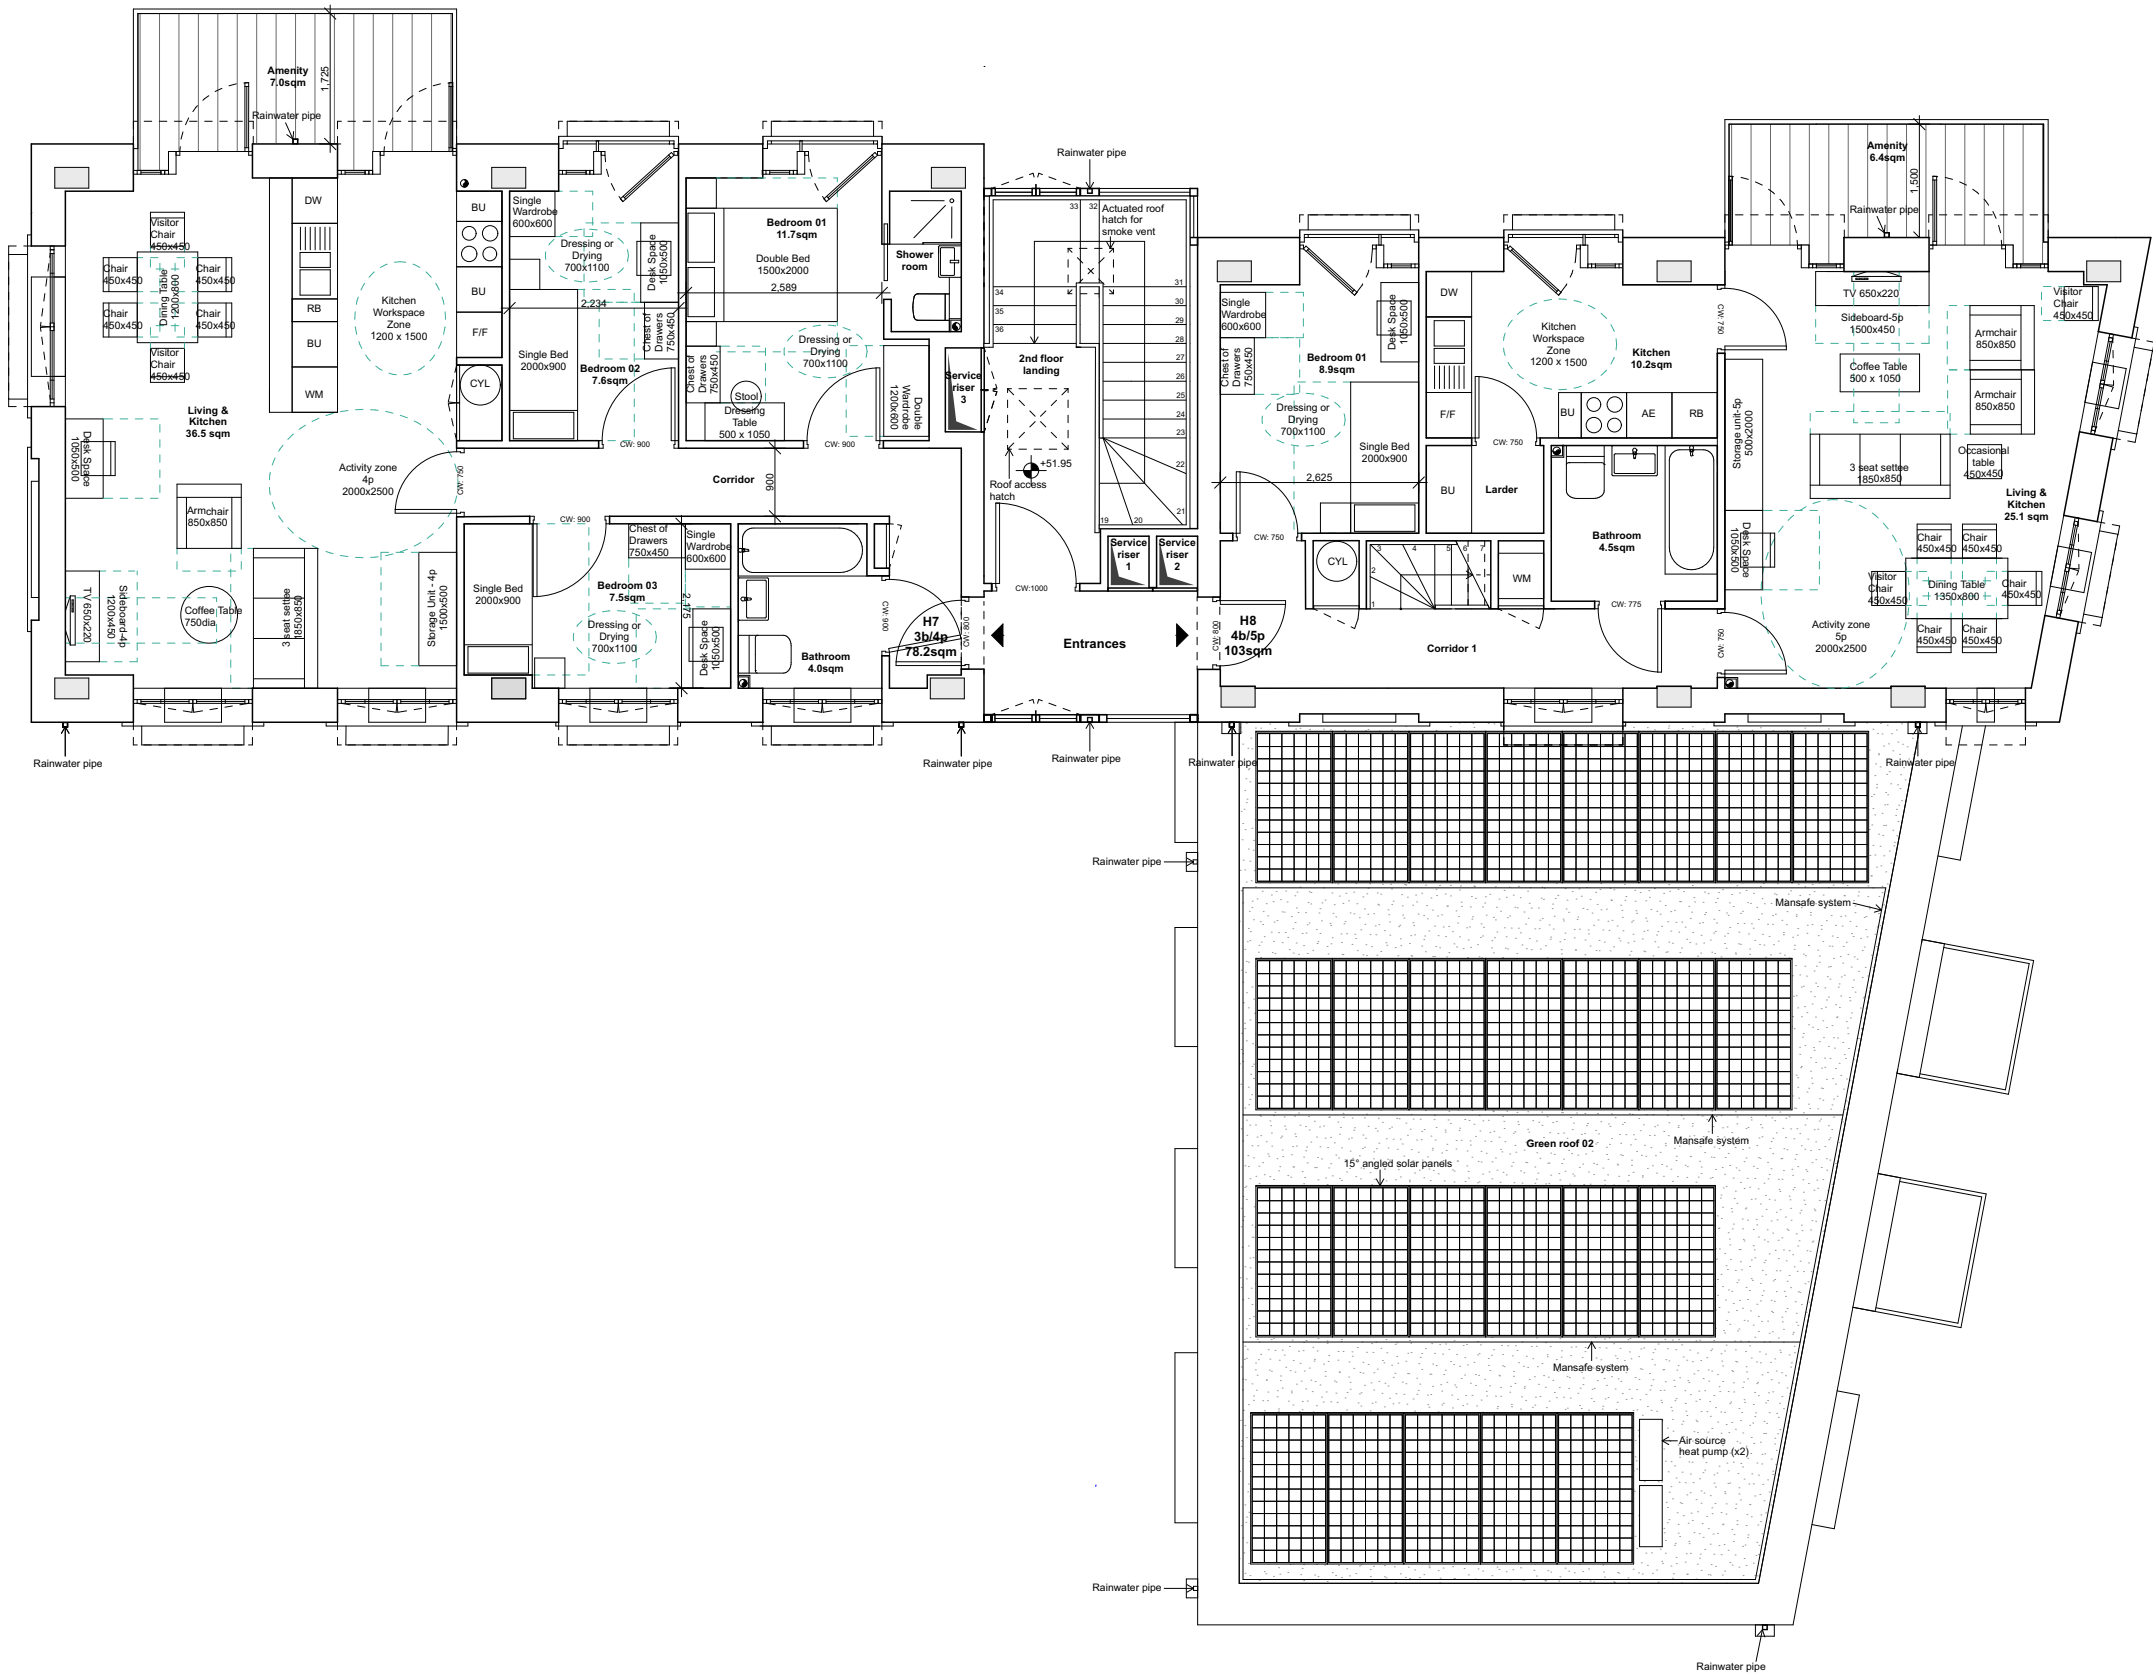

General notes

All illustrated material is subject to copyright. Unless otherwise agreed in writing, all rights to use this document are subject to payment of Architect's charges.

Areas

Ground floor GIA (included refuse and cycle store): 325sqm
First floor GIA: 260sqm
Second floor GIA: 162sqm
Third floor GIA: 41sqm
Total GIA: 788sqm

Satish Jassal Architects

19 Wharfedale Road
London
N1 9SB
contact@satishjassal.co.uk
Tel: 0207 837 4511

Edith Road

London
N11 2QE

Drawing Name
Proposed second floor plan

Drawing Status

Planning

Drawn by AP Date 19/12/2019
Checked by SJ Date 19/12/2019

Drawing Scale
1:100 @A2

Layout ID Status Revision
173-012-GA-PLN P1