


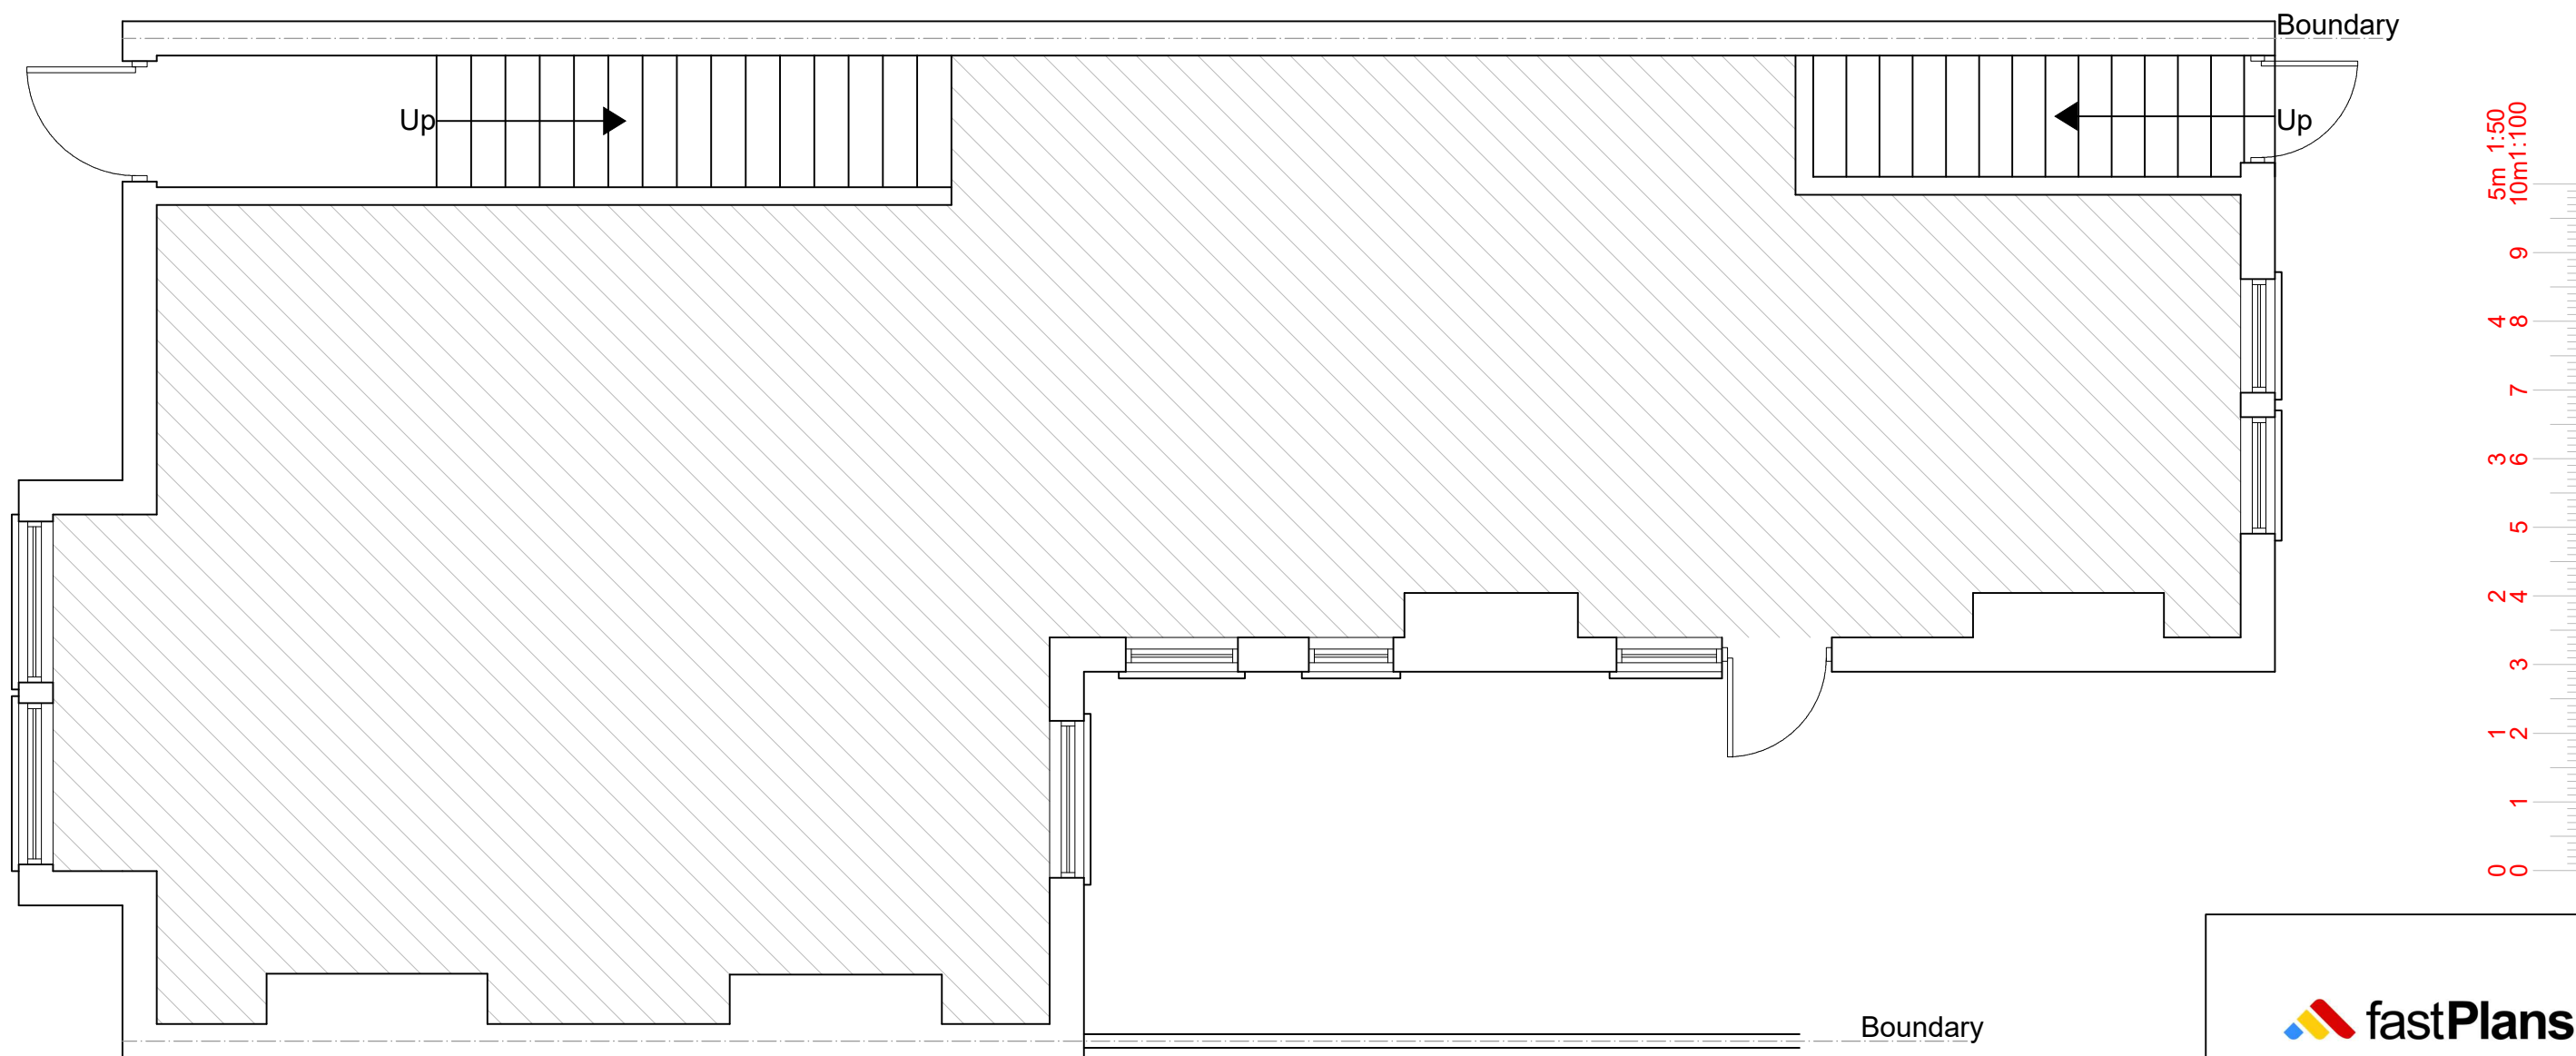

EXISTING GROUND FLOOR PLAN
SCALE 1:50



www.FastPlansUK.co.uk

Project:
Spiral Staircase to Ground.

Address:
89 PRINCES AVENUE N22 7SB

Scale:
1:50 @ A3


Dwg. no:
A01

Drawn by:
O.B.S

Date Drawn:
01-NOV-2023

For Drawings Tel: 020 3542 1777

E-mail: plans@FastPlansUK.co.uk

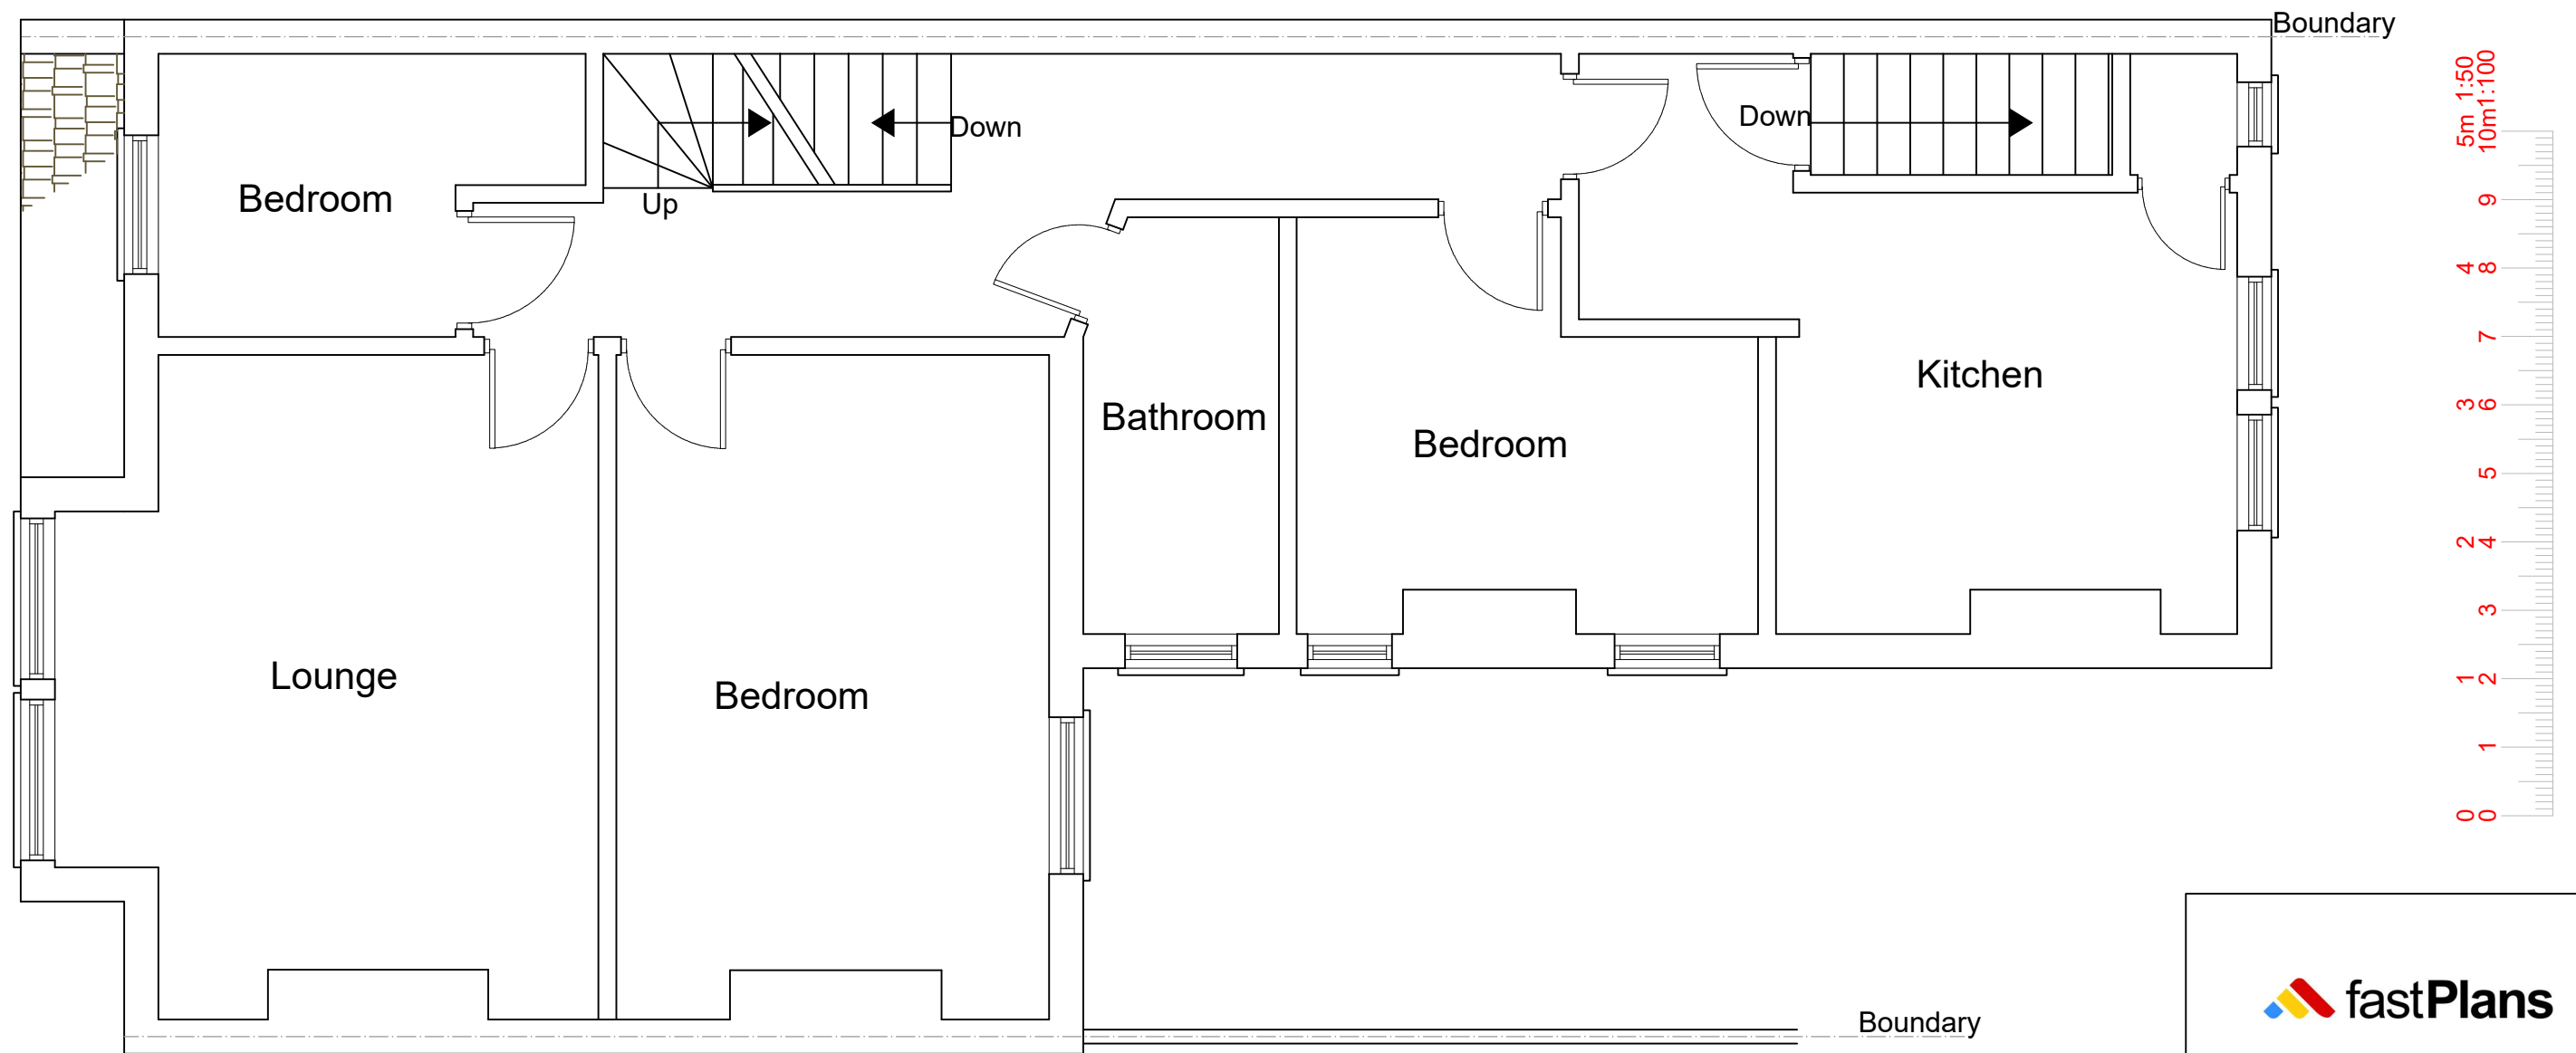

EXISTING FIRST FLOOR PLAN
SCALE 1:50



www.FastPlansUK.co.uk


Project: Spiral Staircase to Ground.

Address: 89 PRINCES AVENUE N22 7SB

Scale: 1:50 @ A3	Dwg. no: A02
Drawn by: O.B.S	Date Drawn: 01-NOV-2023

For Drawings Tel: 020 3542 1777

E-mail: plans@FastPlansUK.co.uk

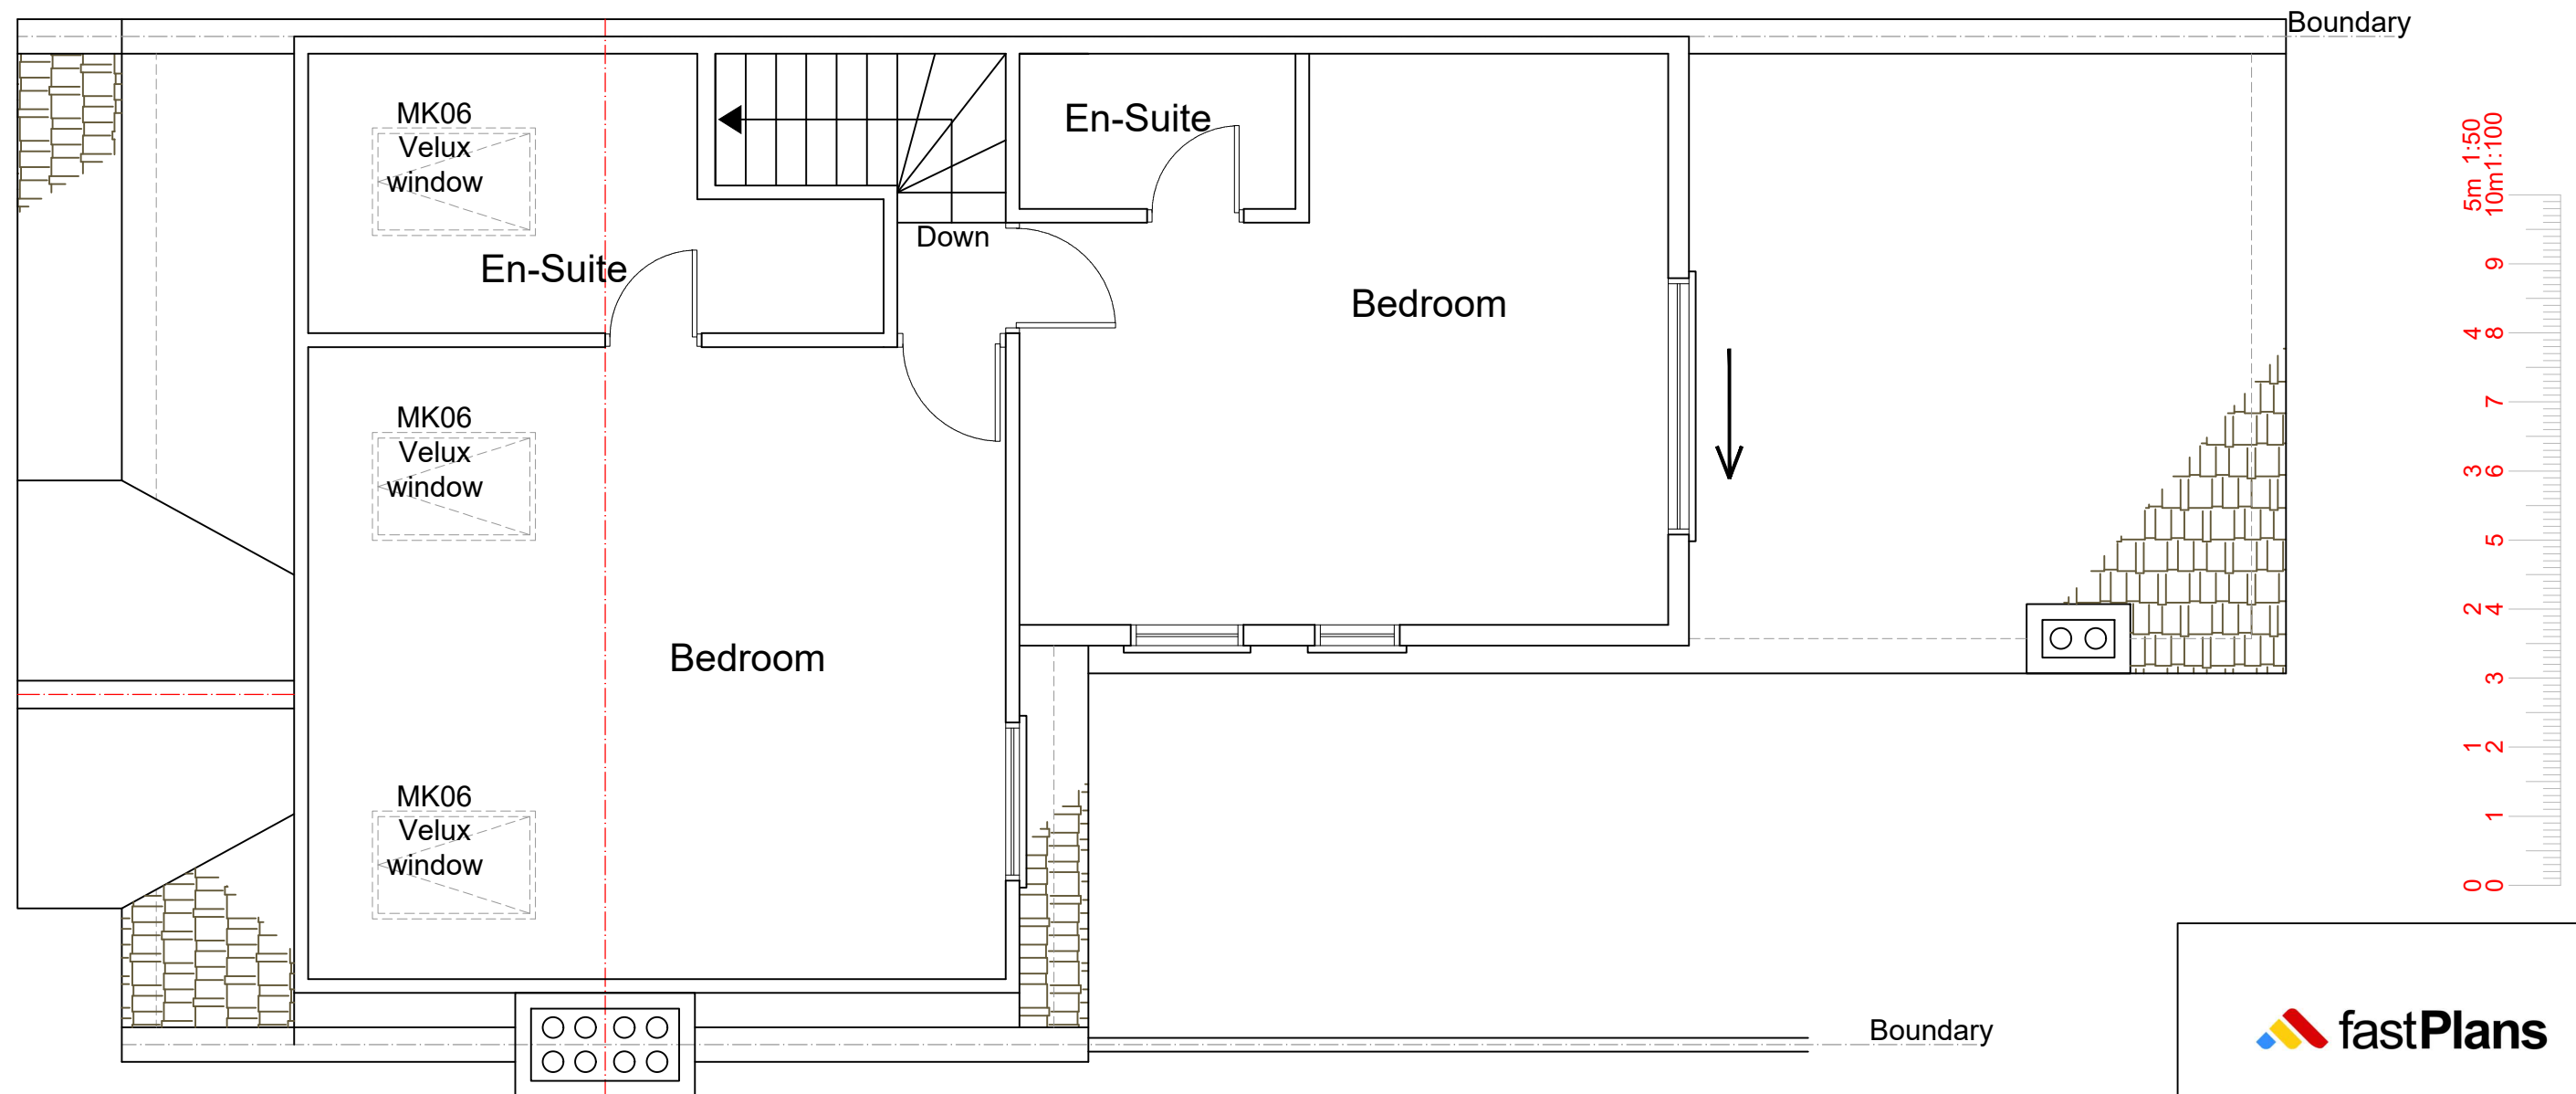

EXISTING LOFT FLOOR PLAN
SCALE 1:50



www.FastPlansUK.co.uk


Project:
Spiral Staircase to Ground.

Address:
89 PRINCES AVENUE N22 7SB

Scale: 1:50 @ A3	Dwg. no: A03
Drawn by: O.B.S	Date Drawn: 01-NOV-2023

For Drawings Tel: 020 3542 1777

E-mail: plans@FastPlansUK.co.uk

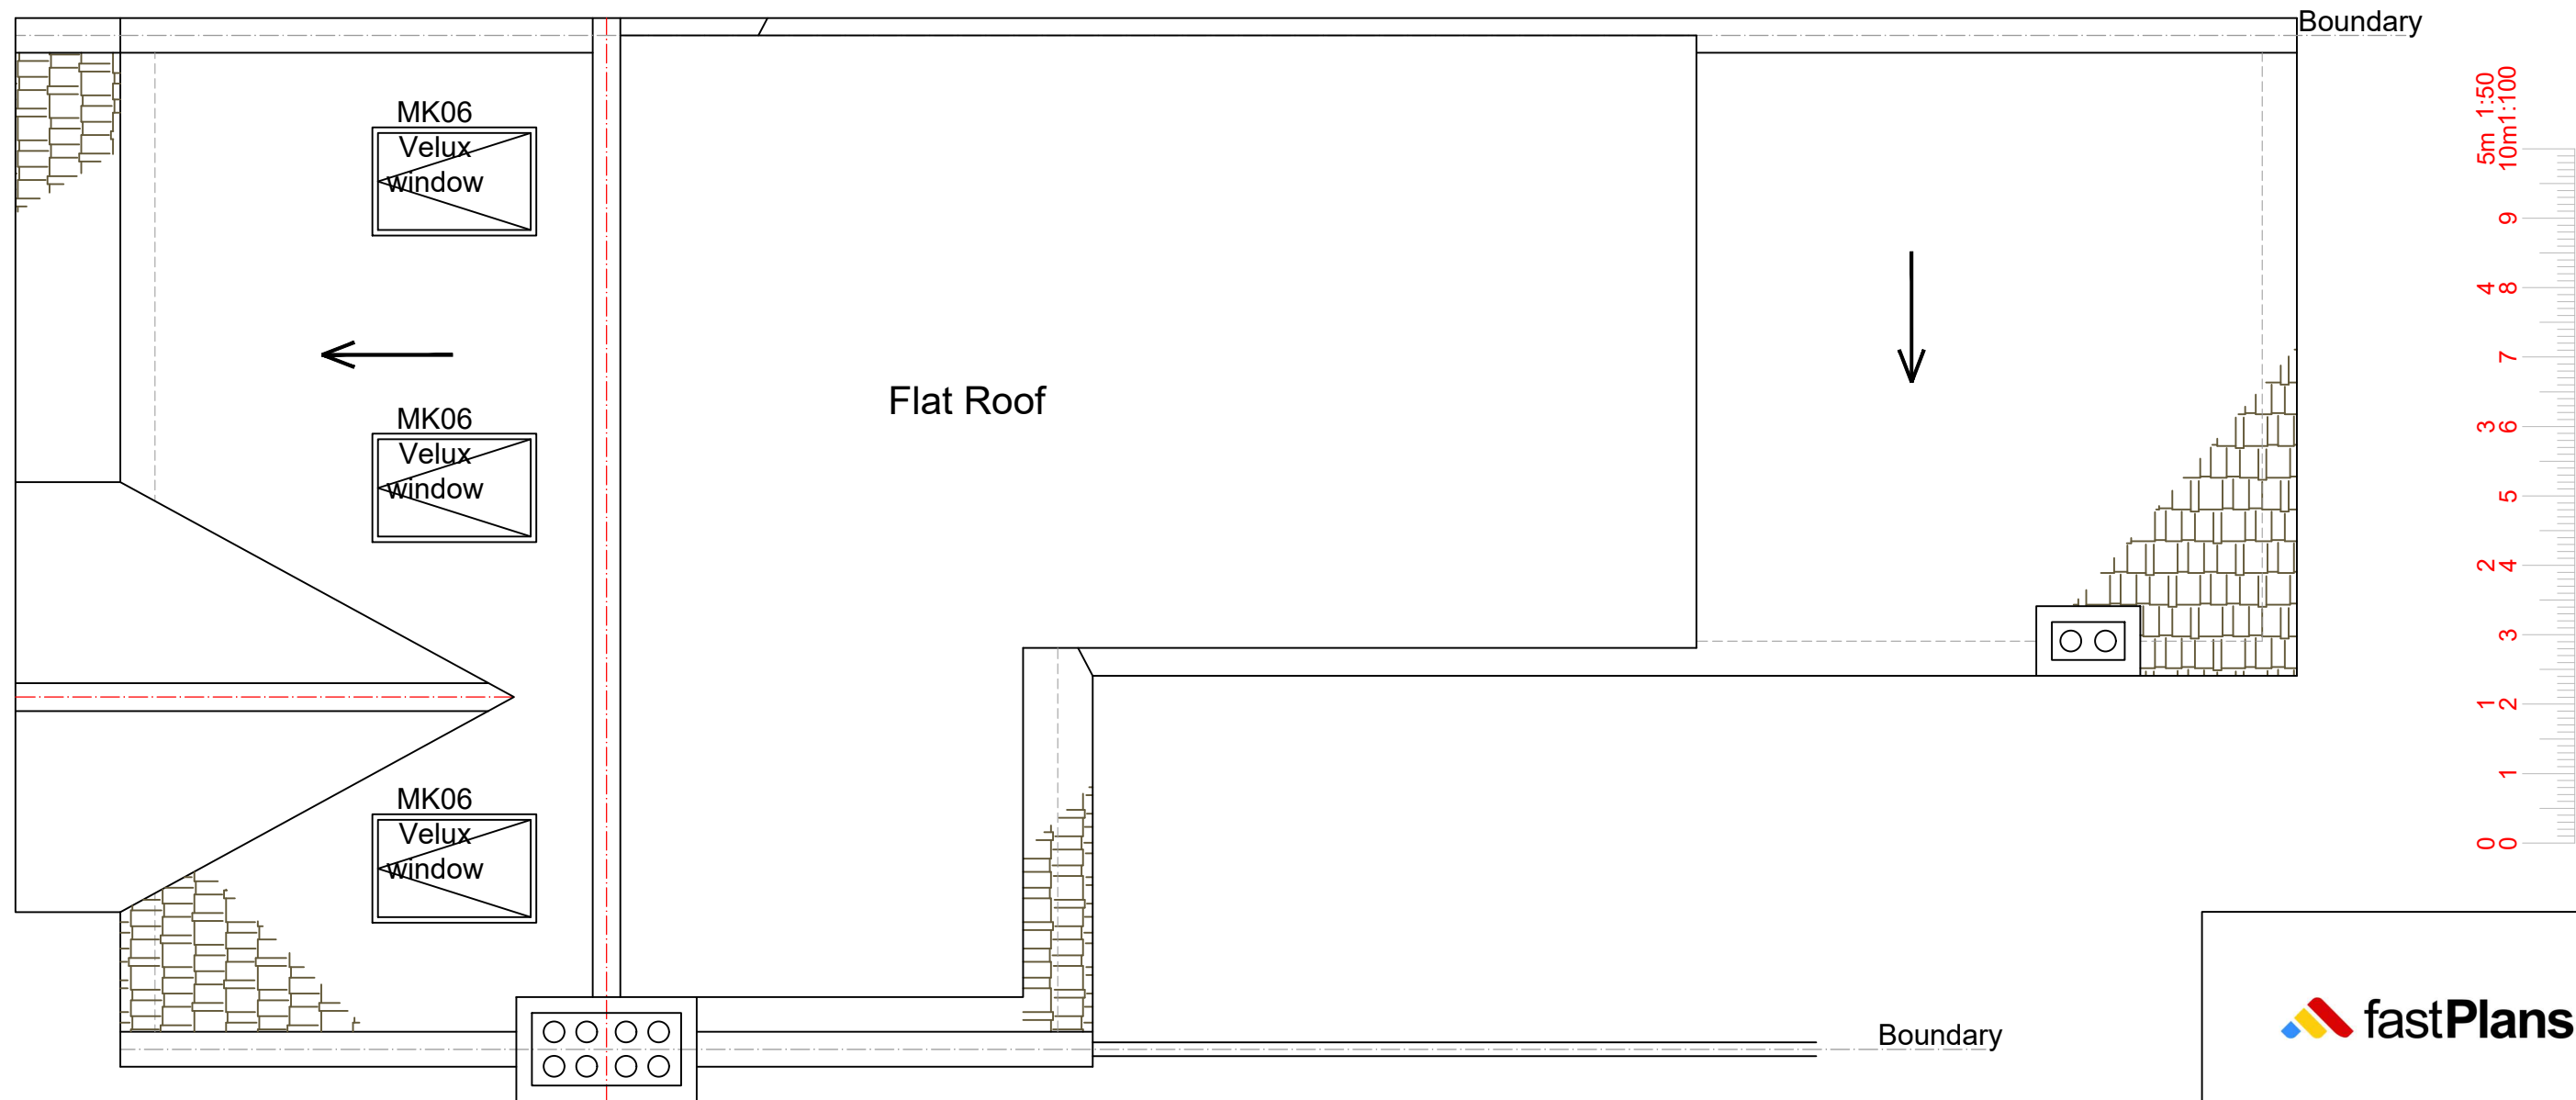

EXISTING ROOF PLAN
SCALE 1:50




www.FastPlansUK.co.uk

Project:
Spiral Staircase to Ground.


Address:
89 PRINCES AVENUE N22 7SB

Scale: 1:50 @ A3	Dwg. no: A04
Drawn by: O.B.S	Date Drawn: 01-NOV-2023

For Drawings Tel: 020 3542 1777
E-mail: plans@FastPlansUK.co.uk

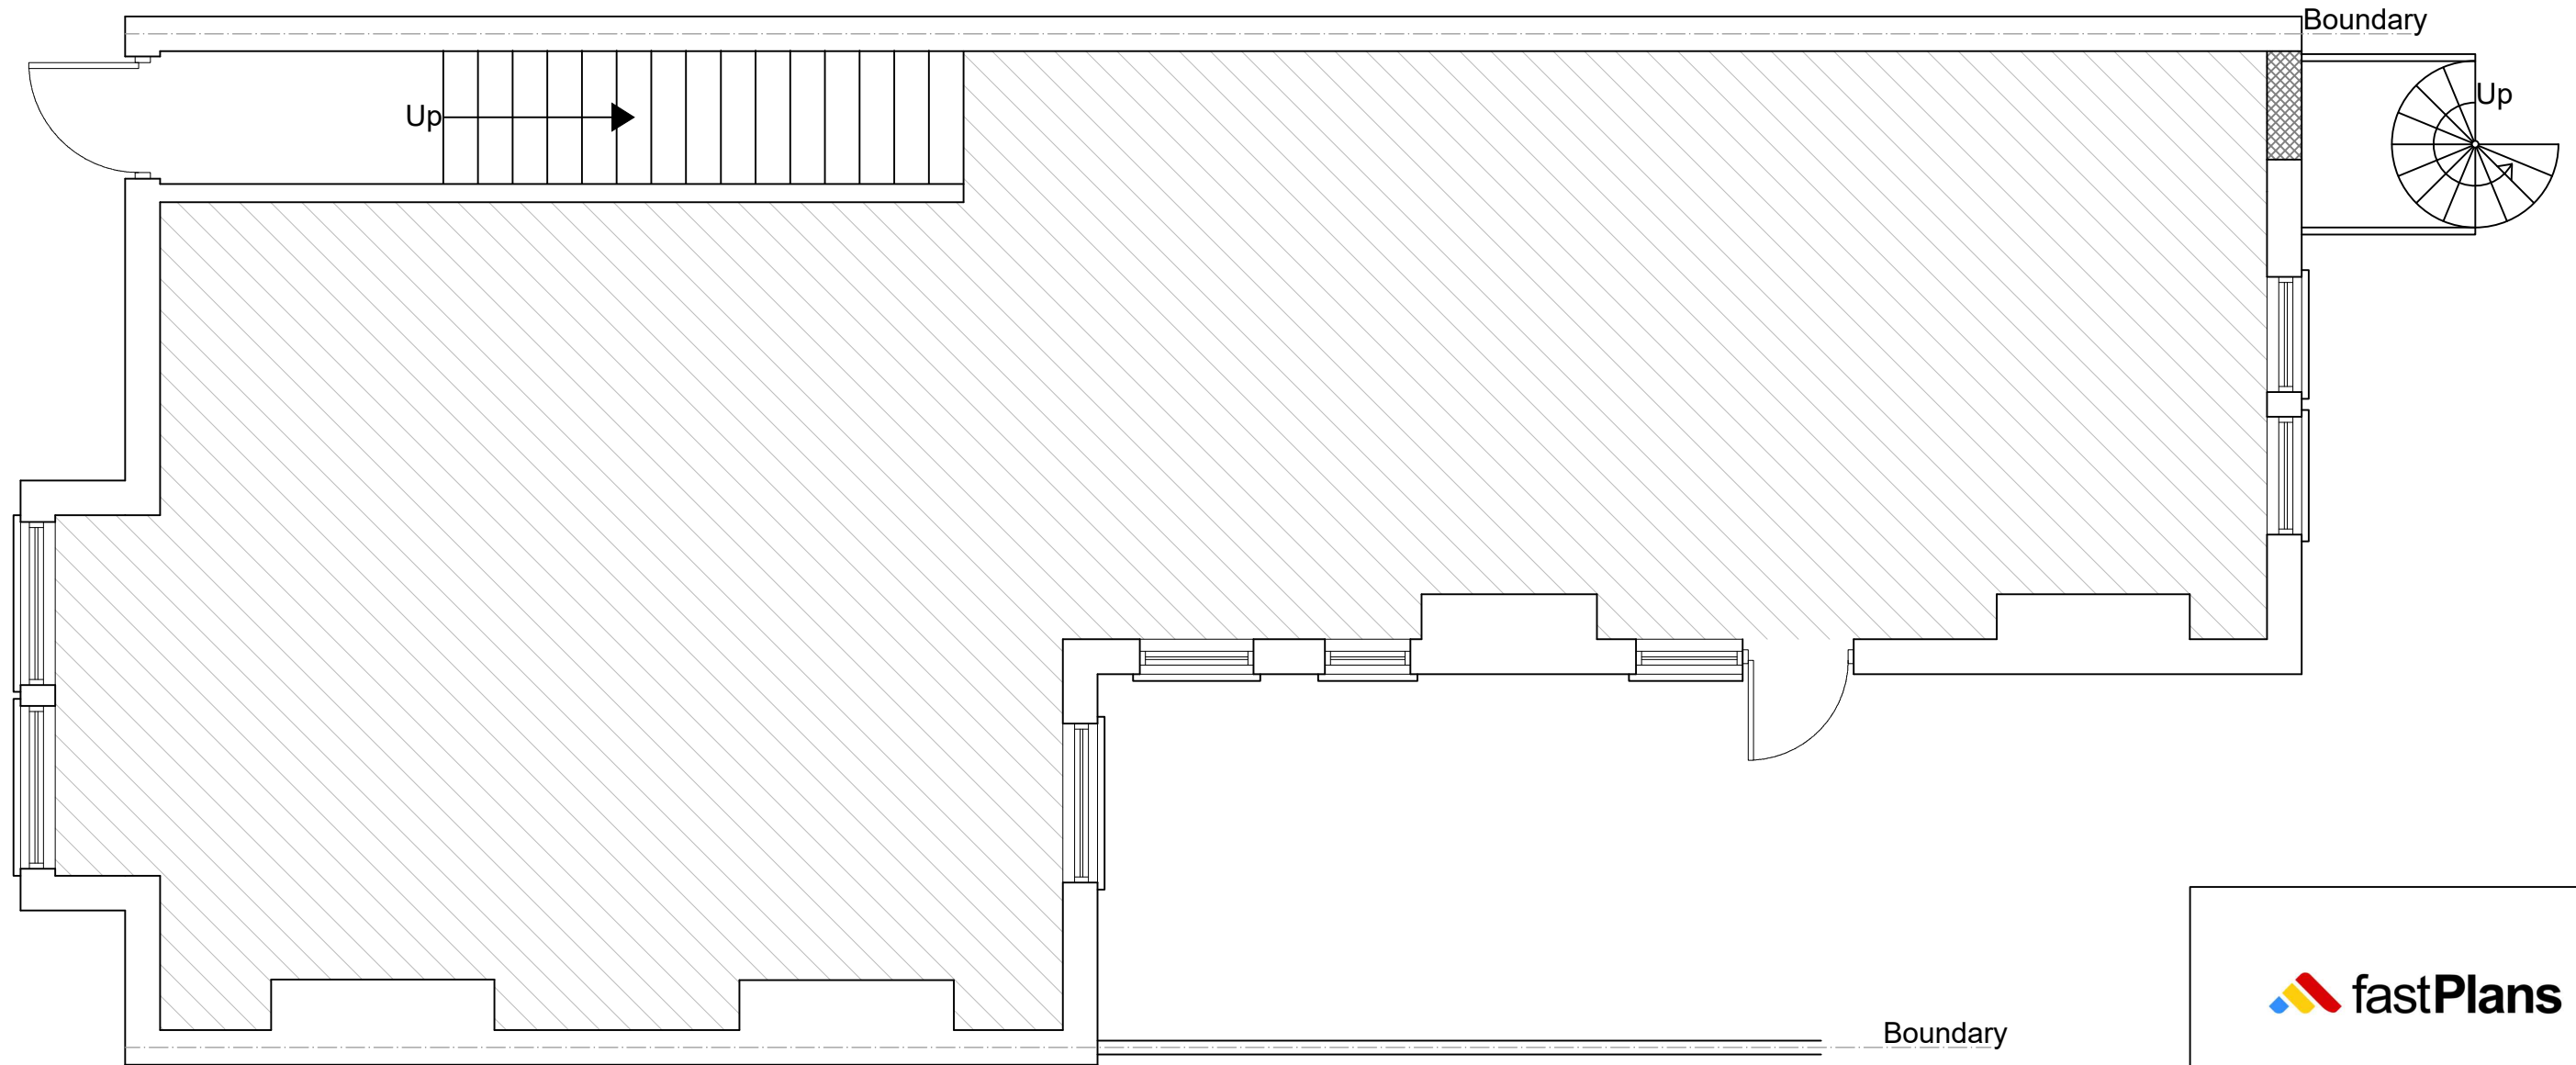

PROPOSED GROUND FLOOR PLAN
SCALE 1:50

 

www.FastPlansUK.co.uk


Project:
Spiral Staircase to Ground.

Address:
89 PRINCES AVENUE N22 7SB


Scale: 1:50 @ A3	Dwg. no: A05
Drawn by: O.B.S	Date Drawn: 01-NOV-2023

For Drawings Tel: 020 3542 1777

E-mail: plans@FastPlansUK.co.uk

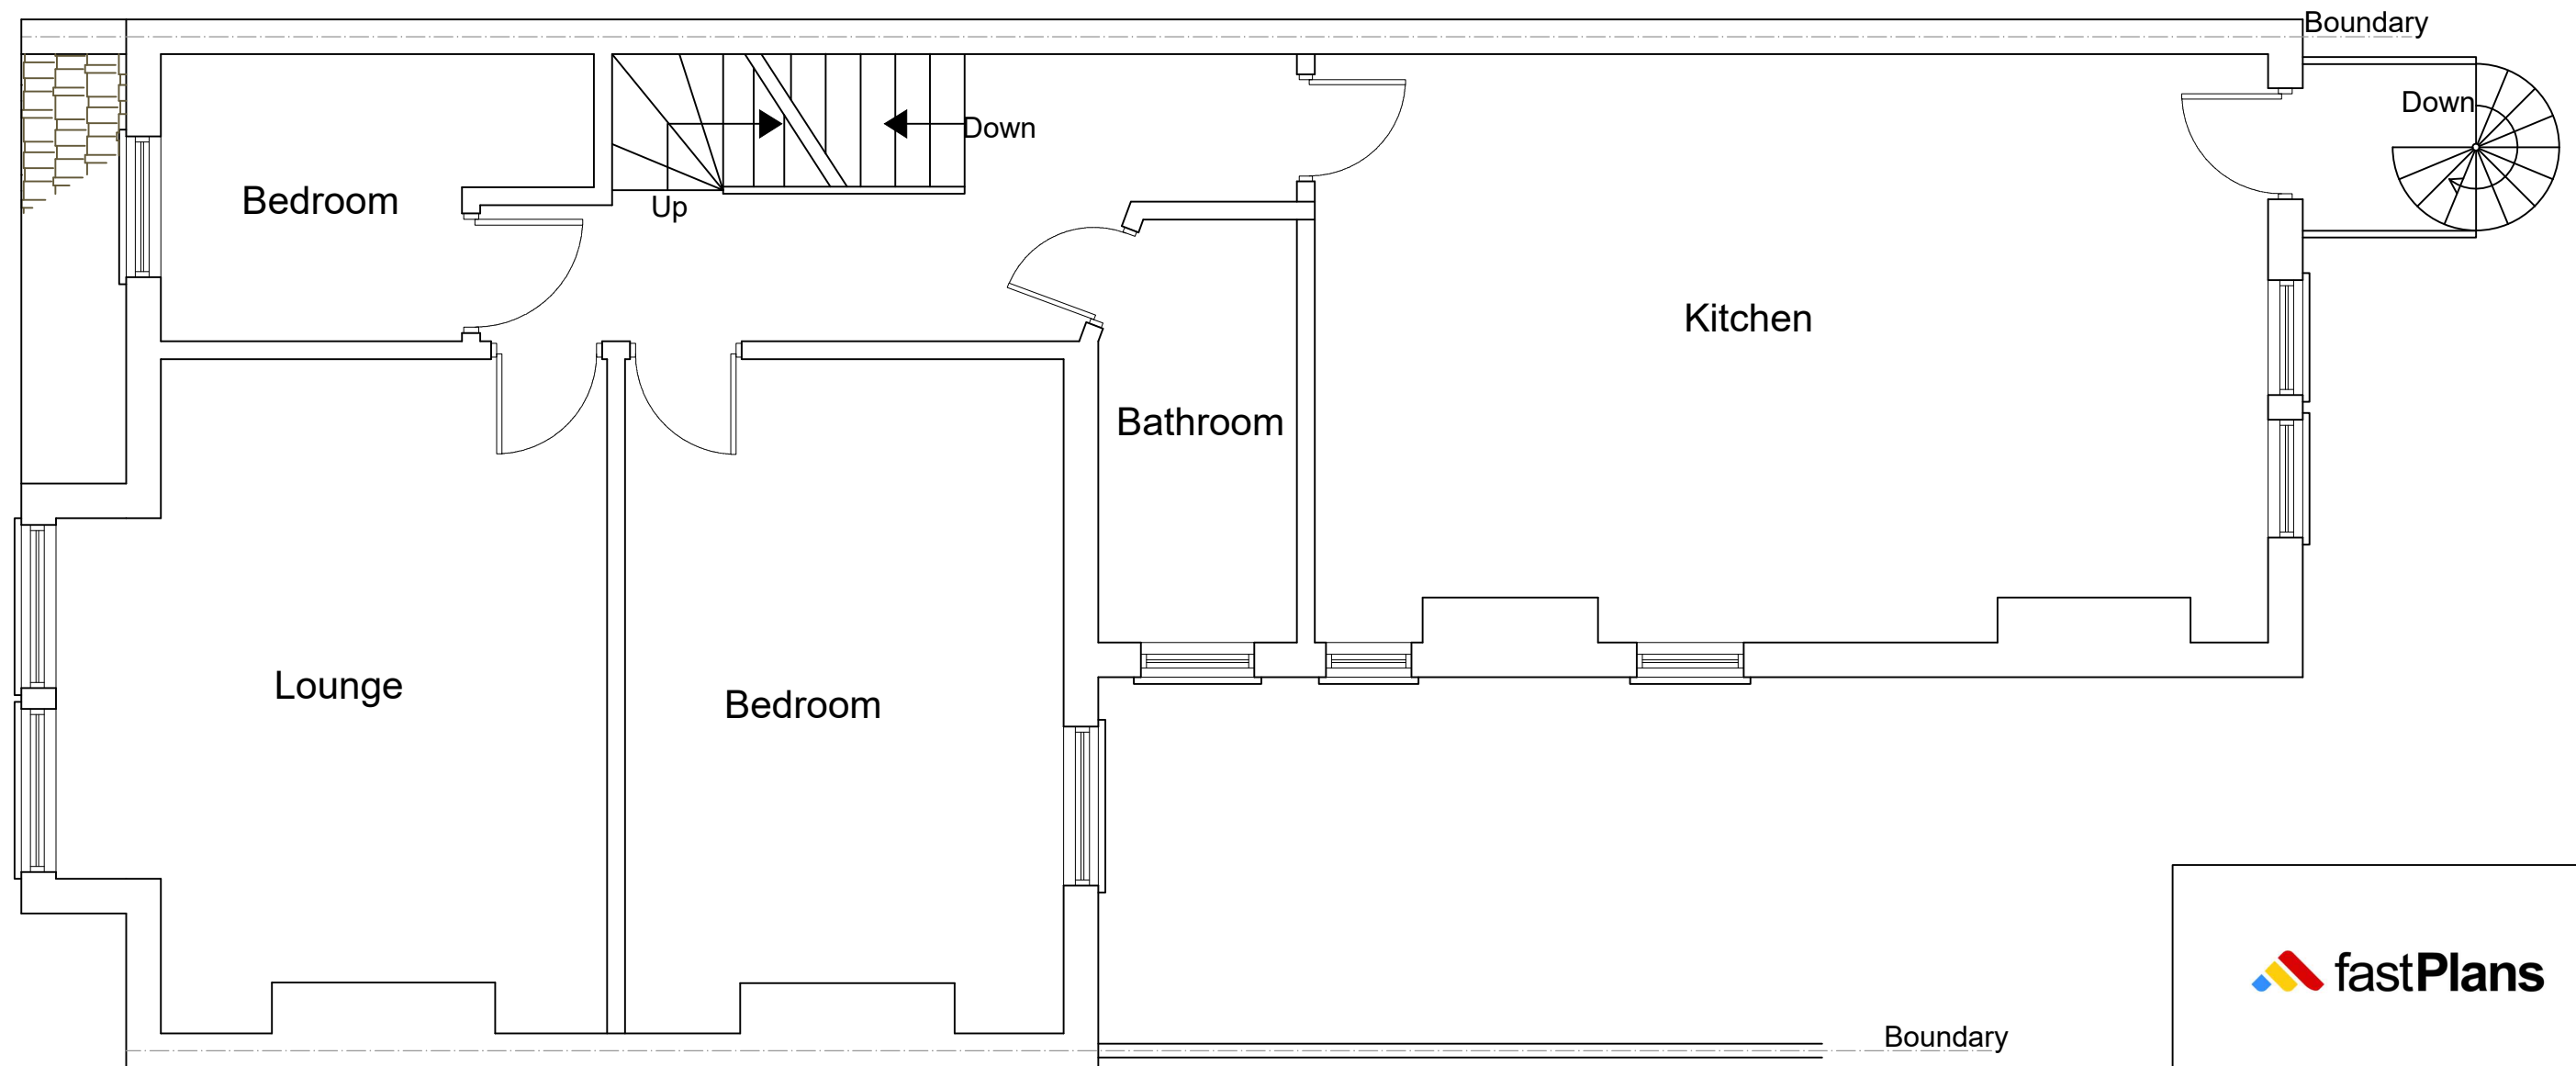

PROPOSED FIRST FLOOR PLAN
SCALE 1:50

 

www.FastPlansUK.co.uk


Project: Spiral Staircase to Ground.

Address: 89 PRINCES AVENUE N22 7SB


Scale: 1:50 @ A3	Dwg. no: A06
Drawn by: O.B.S	Date Drawn: 01-NOV-2023

For Drawings Tel: 020 3542 1777

E-mail: plans@FastPlansUK.co.uk

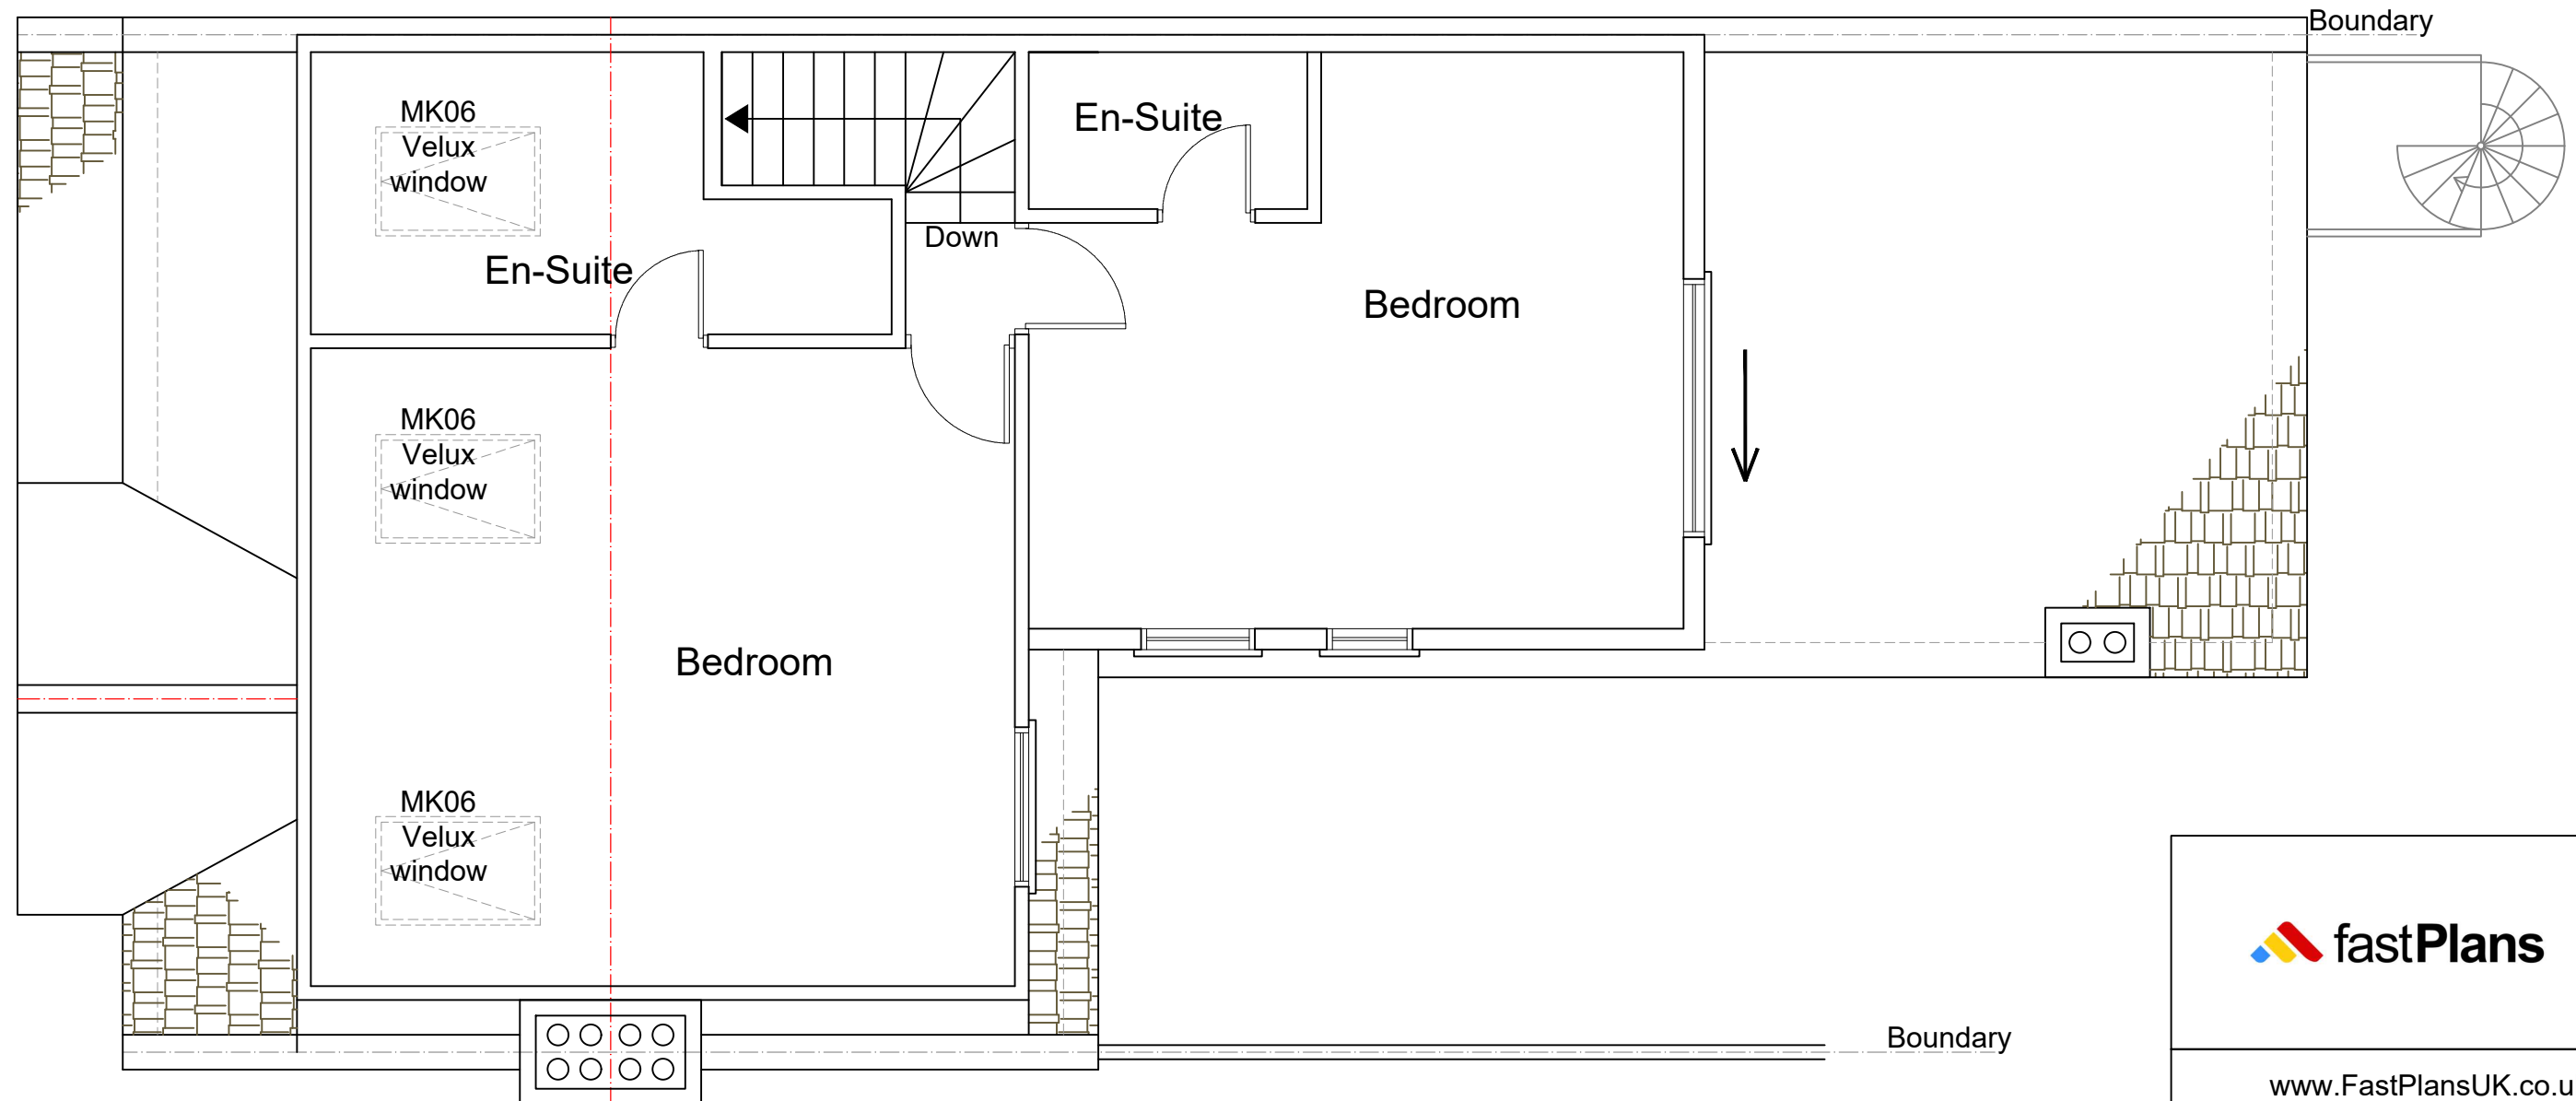

PROPOSED LOFT PLAN
SCALE 1:50

 

www.FastPlansUK.co.uk


Project: Spiral Staircase to Ground.

Address: 89 PRINCES AVENUE N22 7SB


Scale: 1:50 @ A3	Dwg. no: A07
Drawn by: O.B.S	Date Drawn: 01-NOV-2023

For Drawings Tel: 020 3542 1777

E-mail: plans@FastPlansUK.co.uk

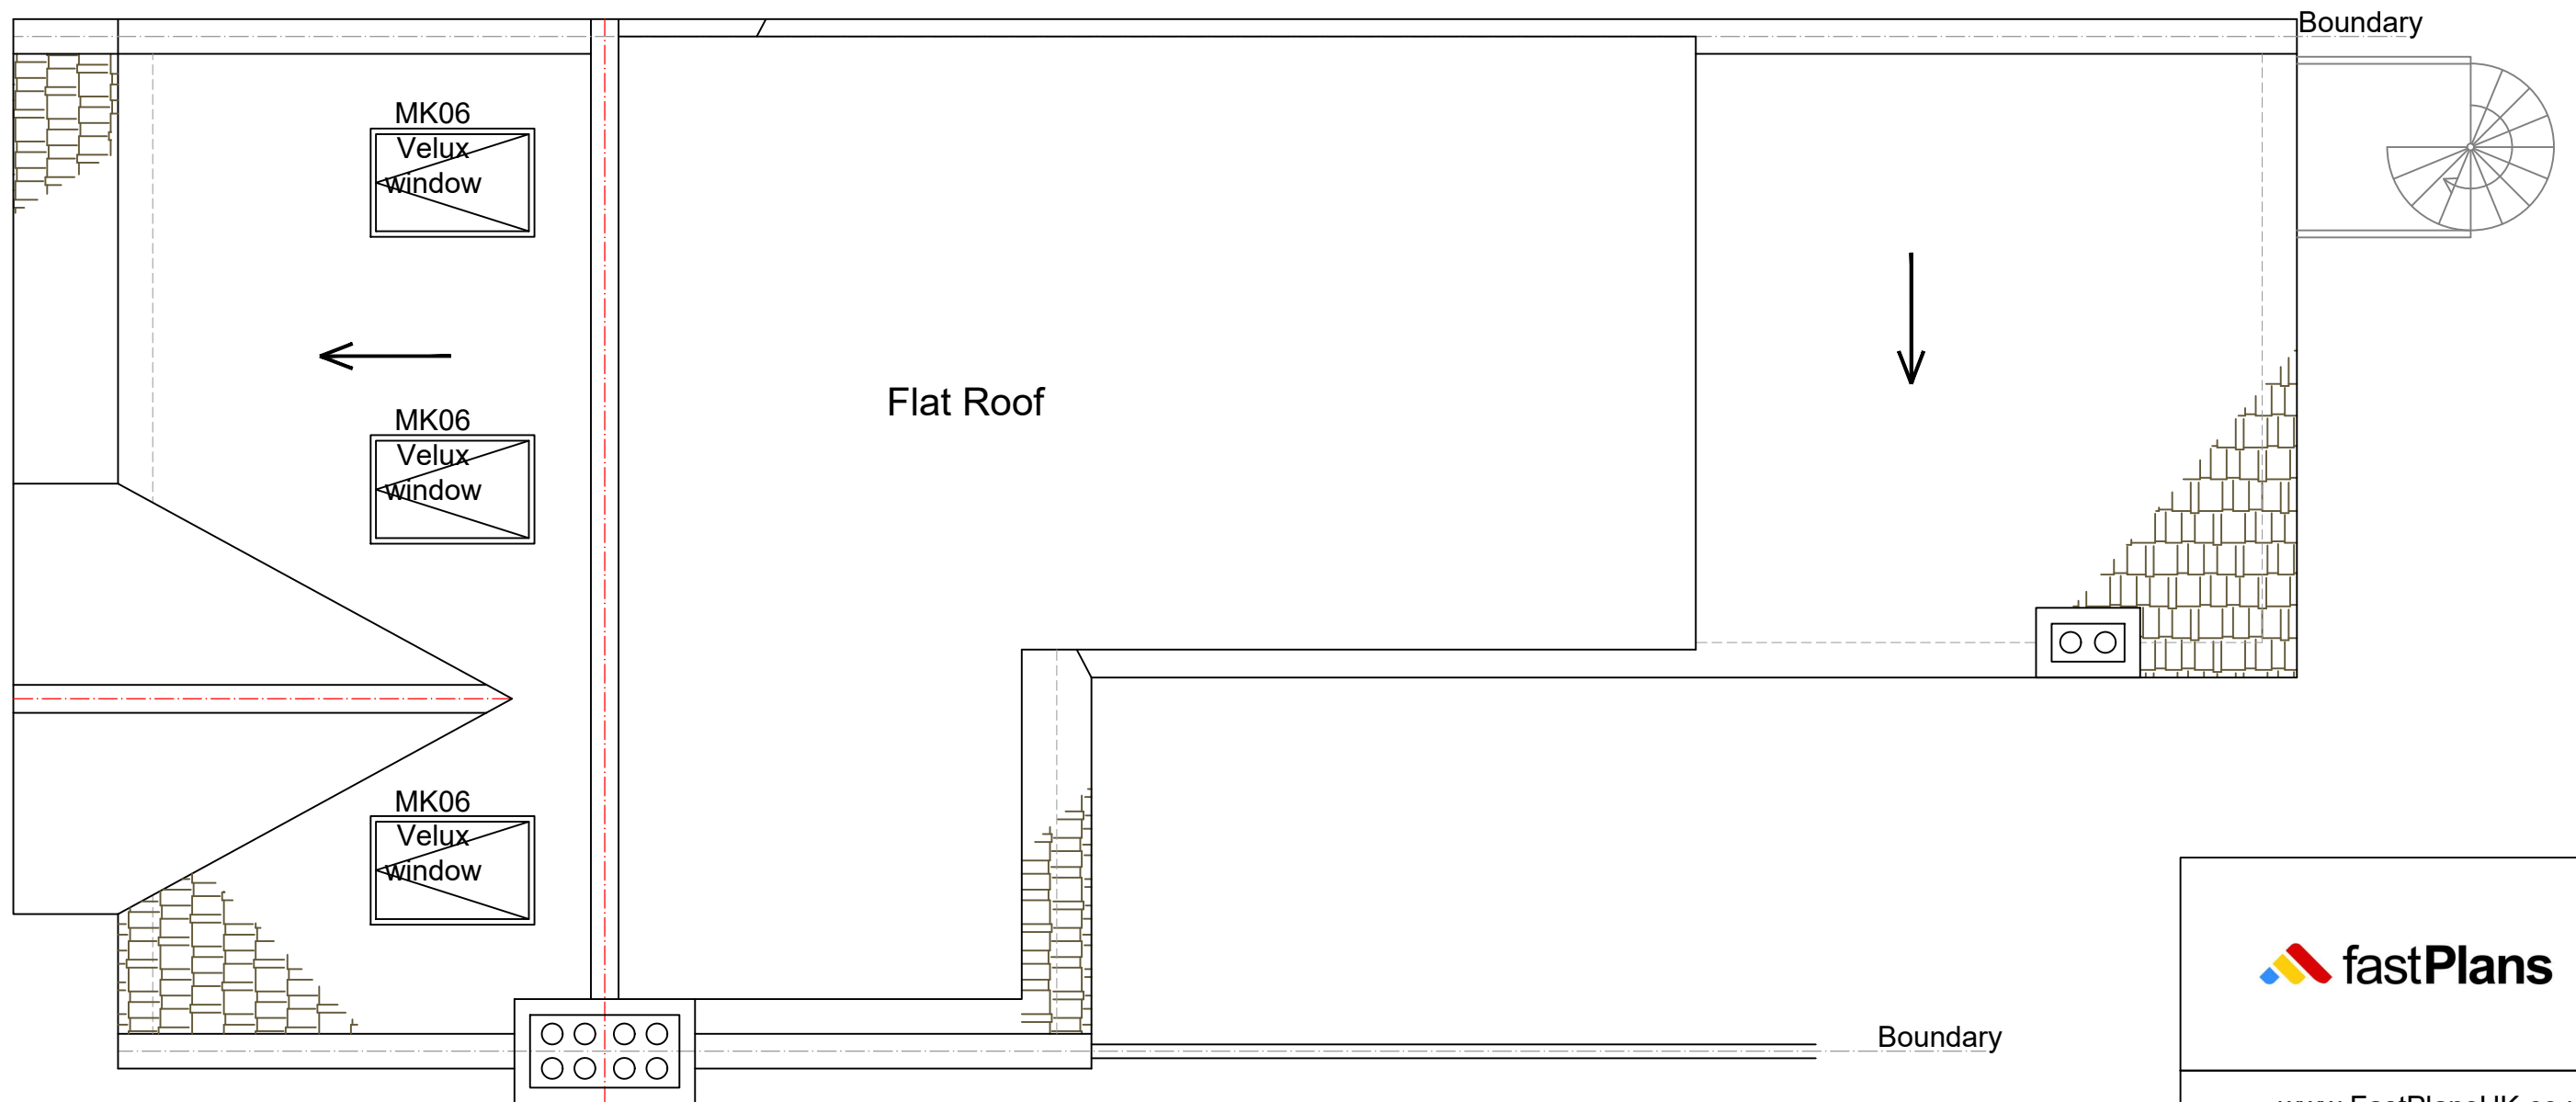

PROPOSED ROOF PLAN
SCALE 1:50

 

www.FastPlansUK.co.uk

Project: Spiral Staircase to Ground.

Address: 89 PRINCES AVENUE N22 7SB

Scale: 1:50 @ A3	Dwg. no: A08
Drawn by: O.B.S	Date Drawn: 01-NOV-2023

For Drawings Tel: 020 3542 1777


E-mail: plans@FastPlansUK.co.uk




EXISTING FRONT ELEVATION
SCALE 1:100




EXISTING ELEVATION SIDE A
SCALE 1:100

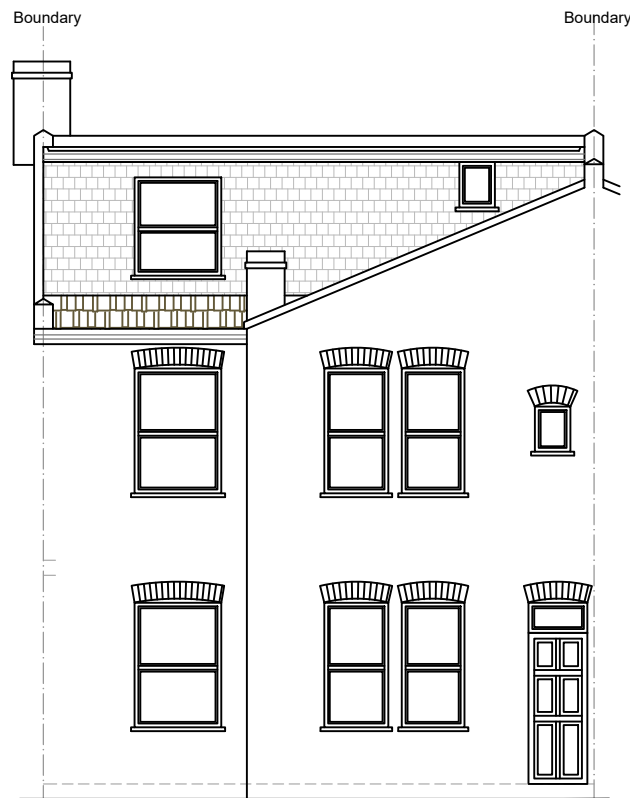

EXISTING REAR ELEVATION
SCALE 1:100

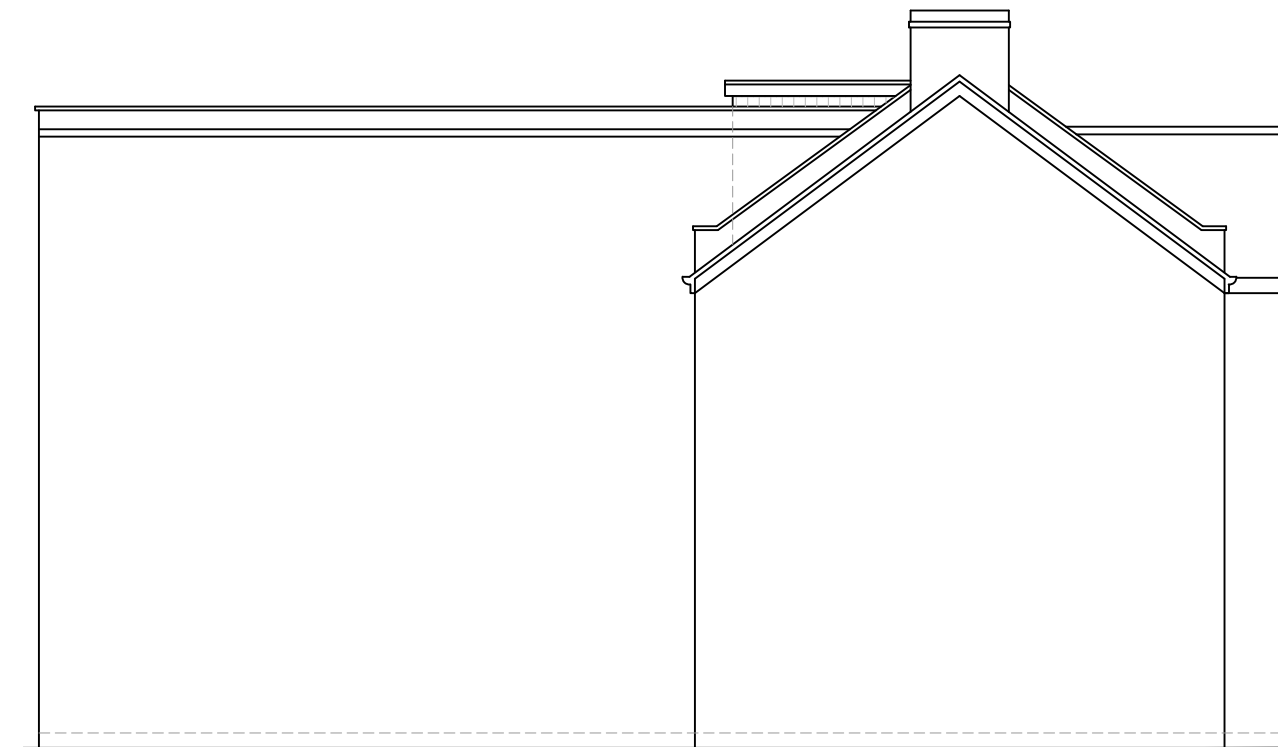

EXISTING ELEVATION SIDE B
SCALE 1:100

 

www.FastPlansUK.co.uk

Project:
Spiral Staircase to Ground.

Address:
89 PRINCES AVENUE N22 7SB

Scale: 1:100 @ A3	Dwg. no: A09
Drawn by: O.B.S	Date Drawn: 01-NOV-2023

For Drawings Tel: 020 3542 1777


E-mail: plans@FastPlansUK.co.uk




PROPOSED FRONT ELEVATION
SCALE 1:100




PROPOSED ELEVATION SIDE A
SCALE 1:100

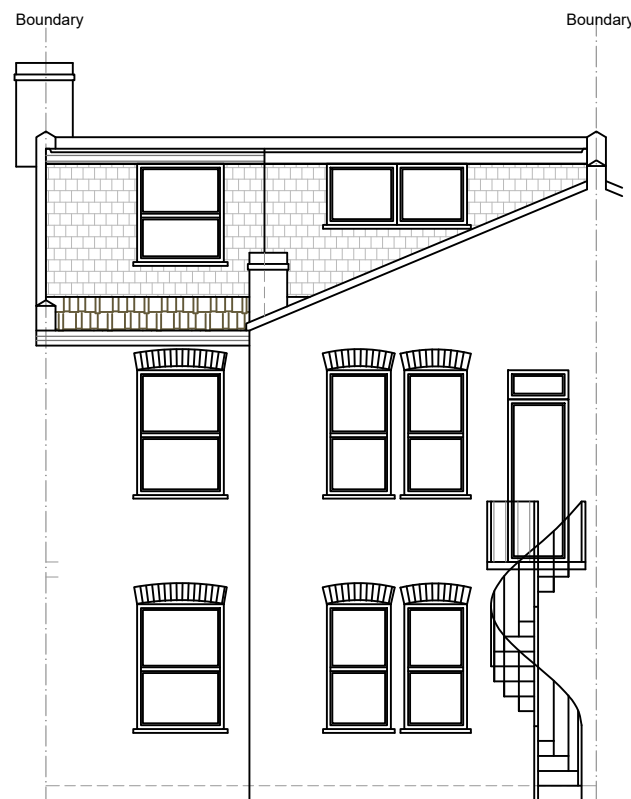

PROPOSED REAR ELEVATION
SCALE 1:100

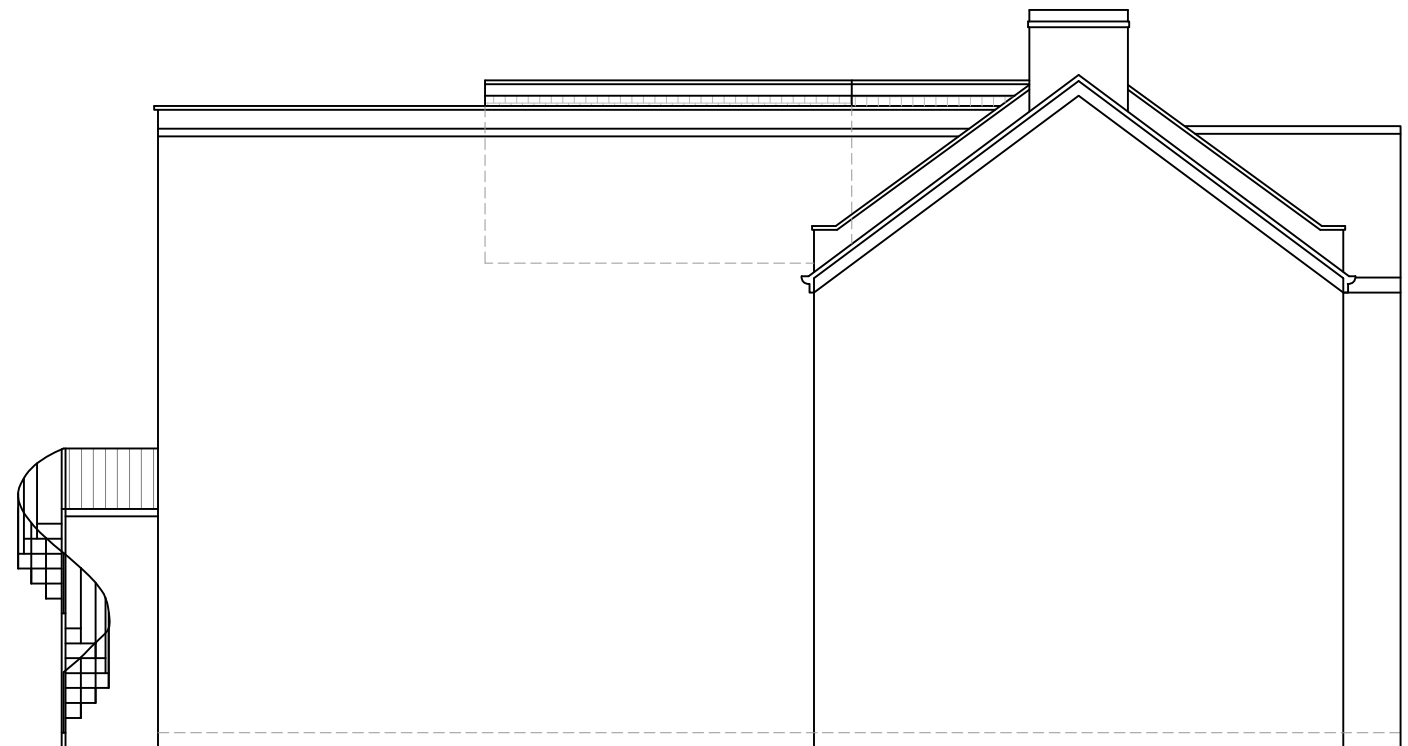

PROPOSED ELEVATION SIDE B
SCALE 1:100

 

www.FastPlansUK.co.uk


Project: Spiral Staircase to Ground.

Address: 89 PRINCES AVENUE N22 7SB


Scale: 1:100 @ A3	Dwg. no: A10
Drawn by: O.B.S	Date Drawn: 01-NOV-2023

For Drawings Tel: 020 3542 1777

E-mail: plans@FastPlansUK.co.uk

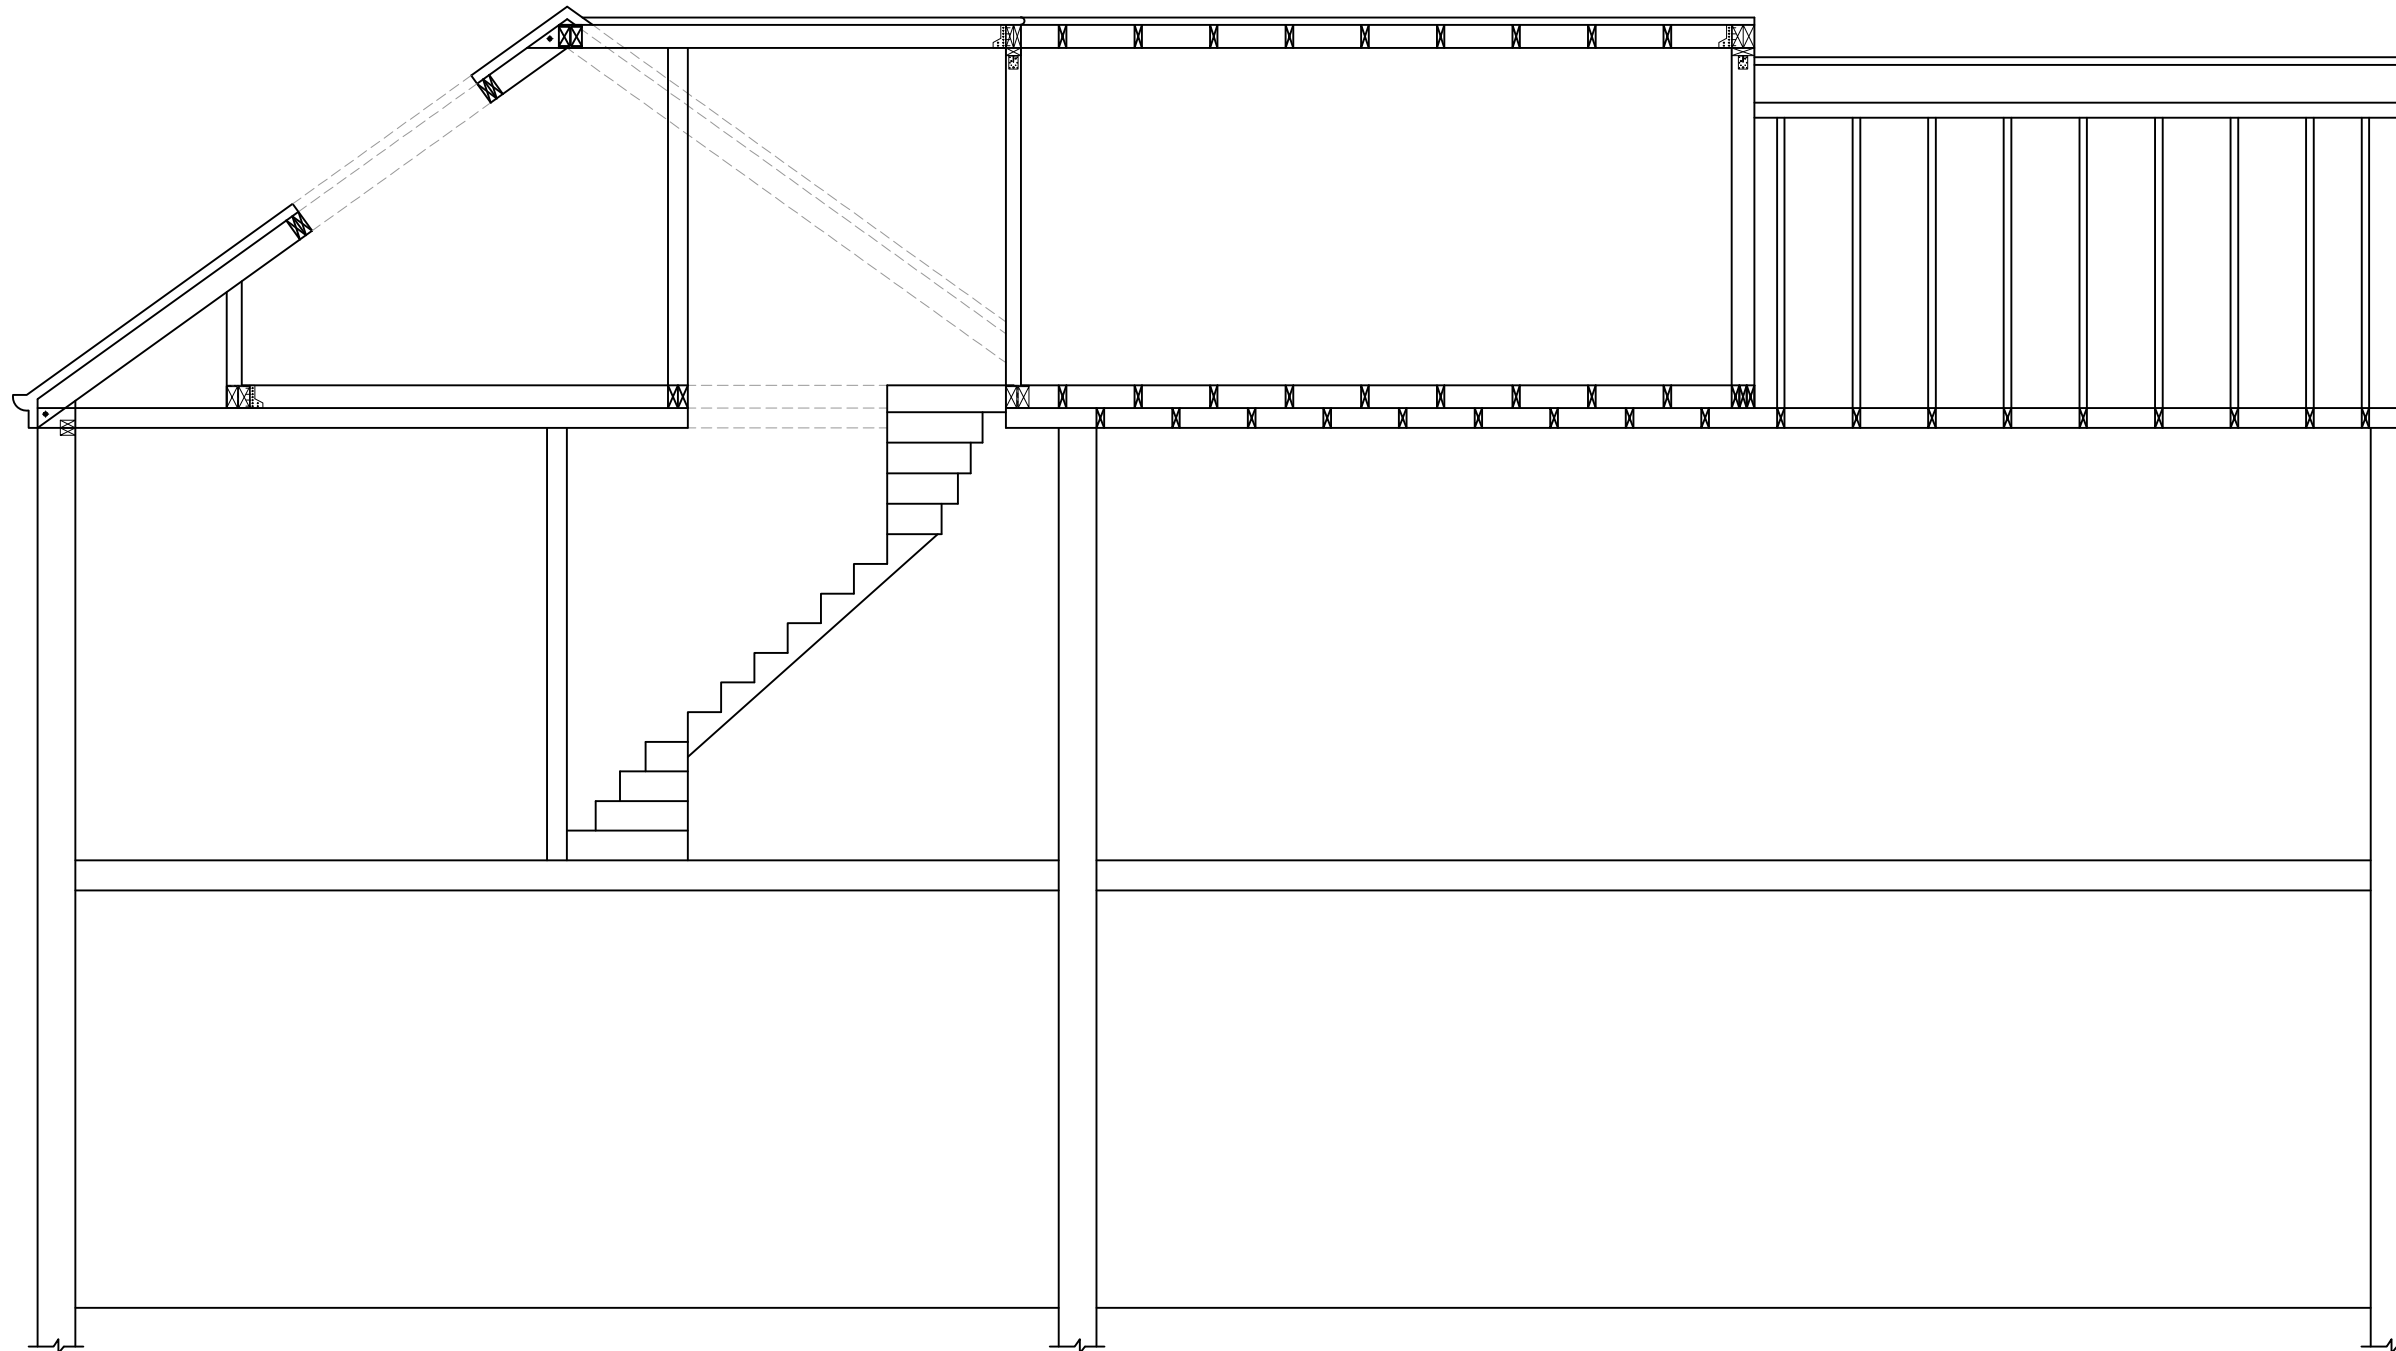

EXISTING SECTION AA
SCALE 1:50

 

www.FastPlansUK.co.uk

Project: Spiral Staircase to Ground.

Address: 89 PRINCES AVENUE N22 7SB

Scale: 1:50 @ A3


Dwg. no: A11


Drawn by: O.B.S

Date Drawn: 01-NOV-2023


For Drawings Tel: 020 3542 1777

E-mail: plans@FastPlansUK.co.uk


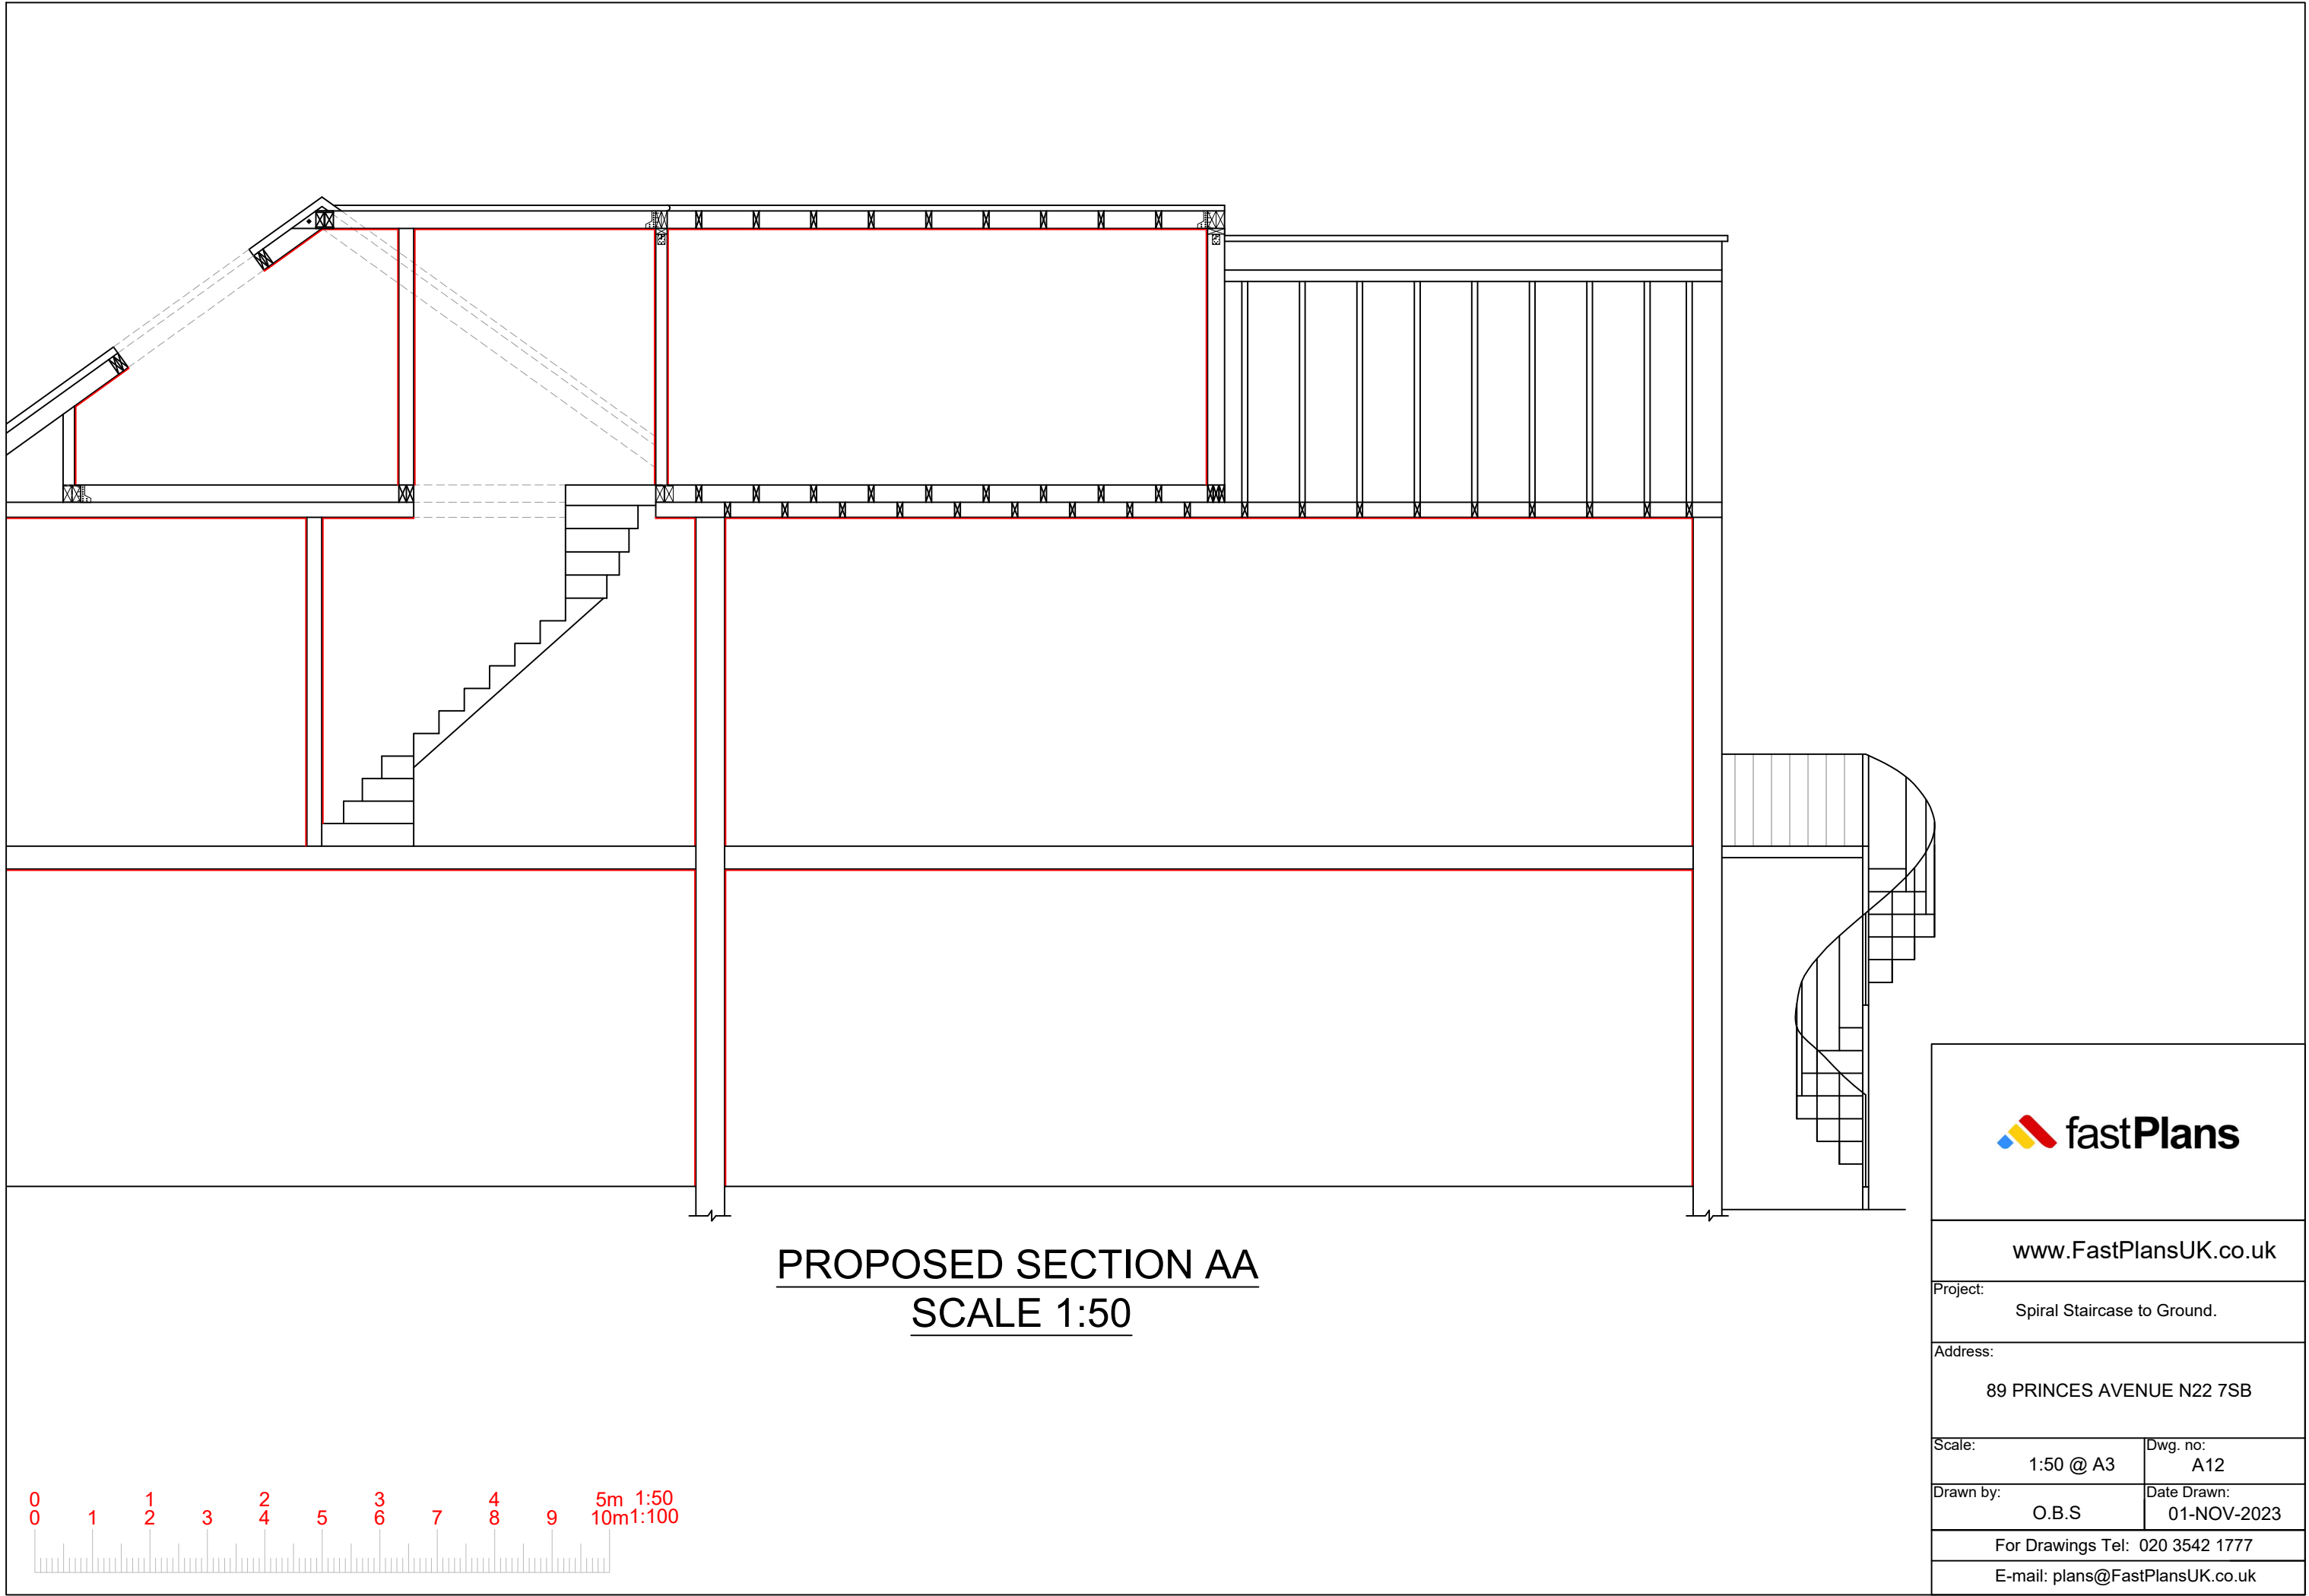


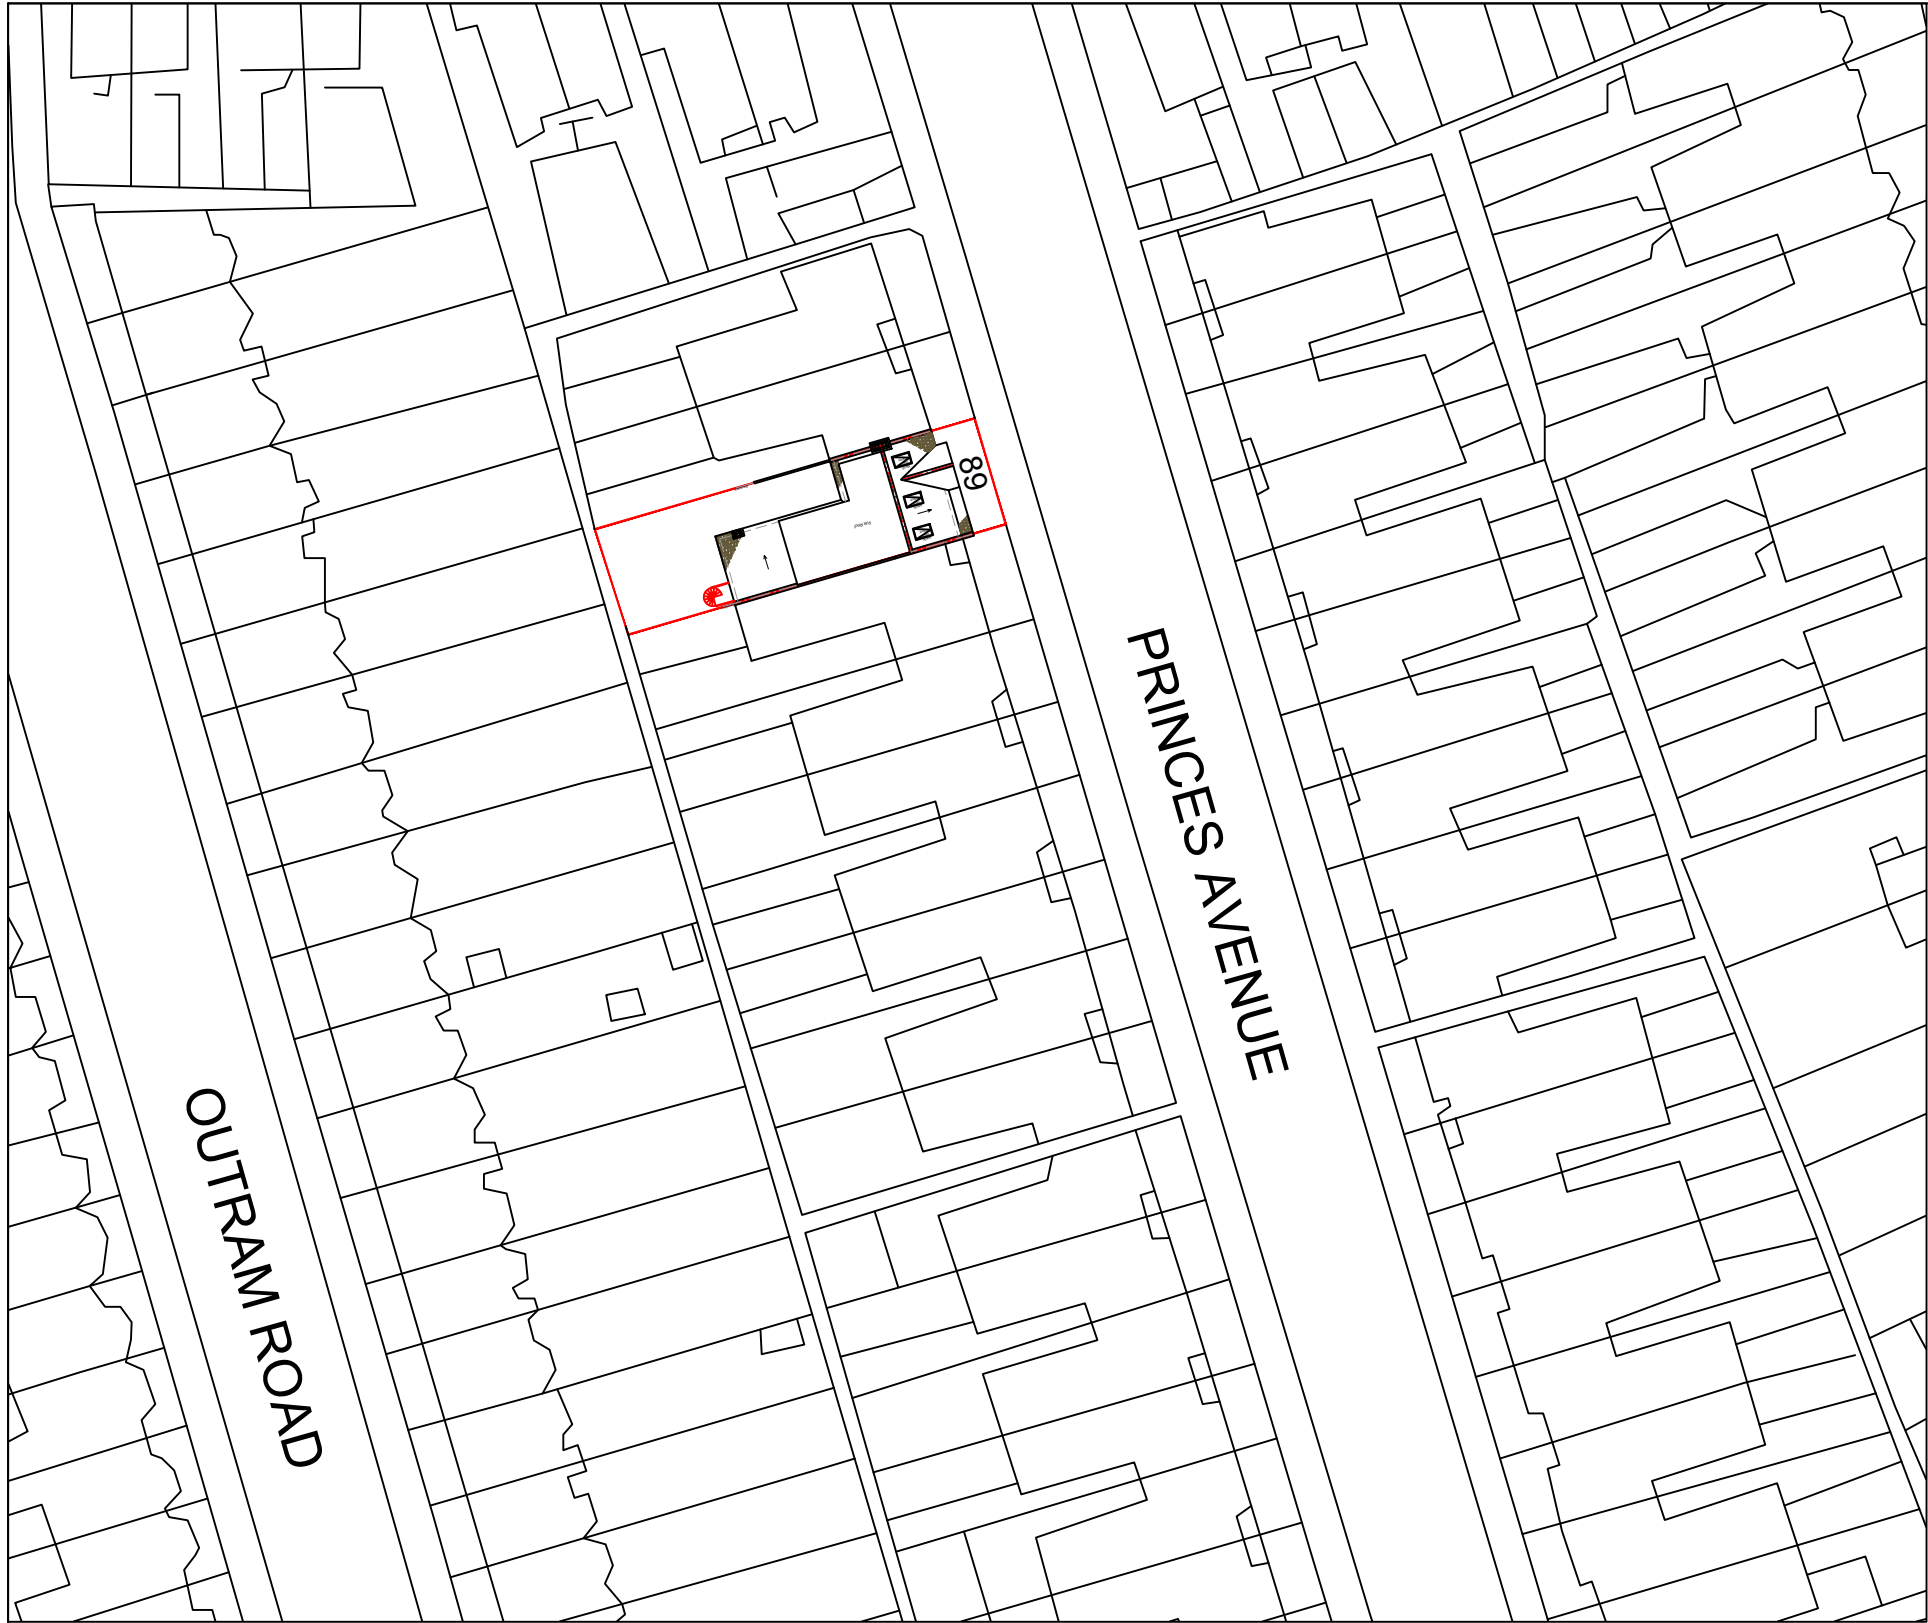

BLOCK PLAN
SCALE 1:500

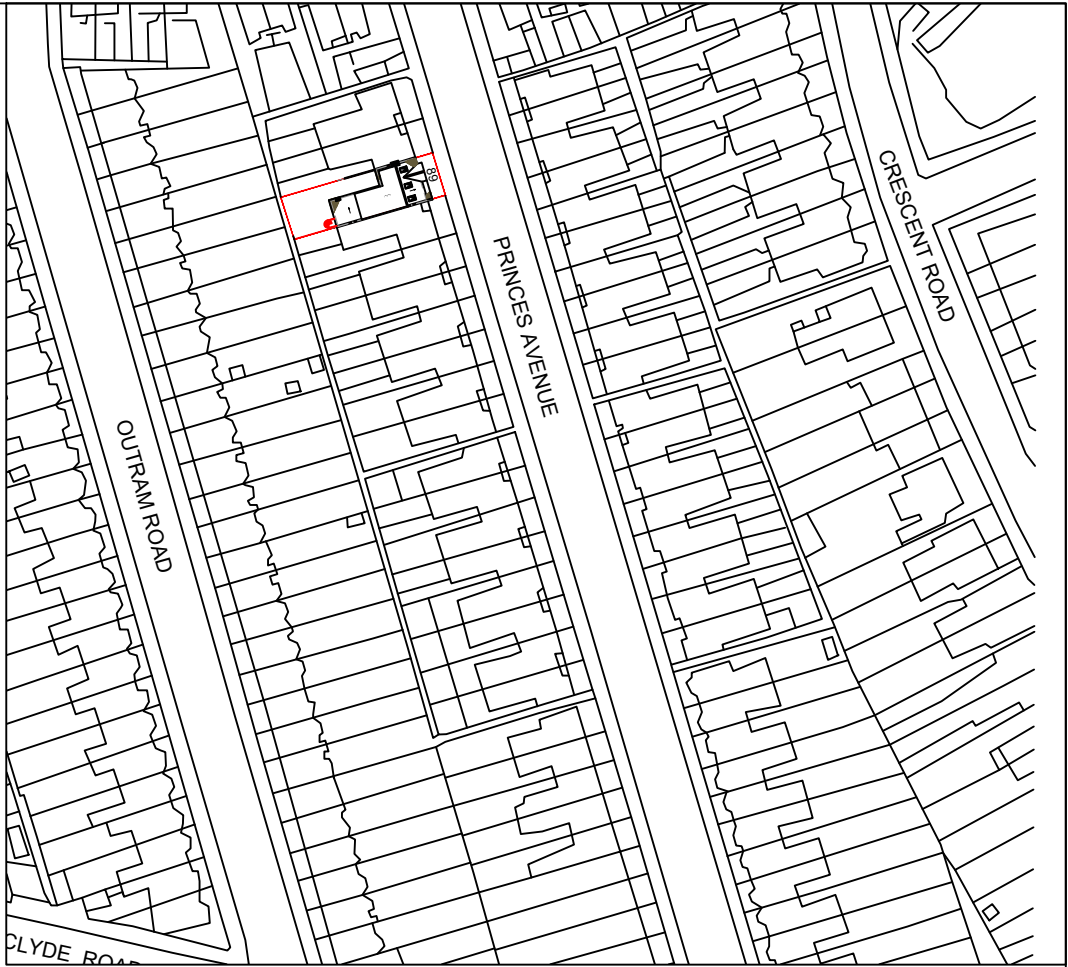

LOCATION PLAN
SCALE 1:1250

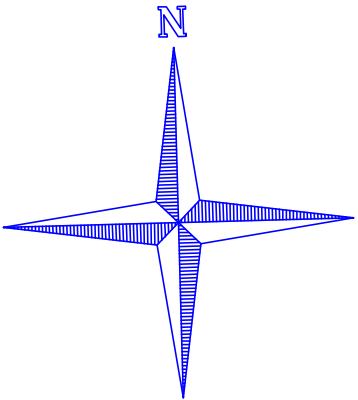 

	
www.FastPlansUK.co.uk	
Project: Spiral Staircase to Ground.	
Address: 89 PRINCES AVENUE N22 7SB	
Scale: 1:500 @ A3	Dwg. no: A13
Drawn by: O.B.S	Date Drawn: 01-NOV-2023
For Drawings Tel: 020 3542 1777	
E-mail: plans@FastPlansUK.co.uk	