




EXISTING REAR ELEVATION

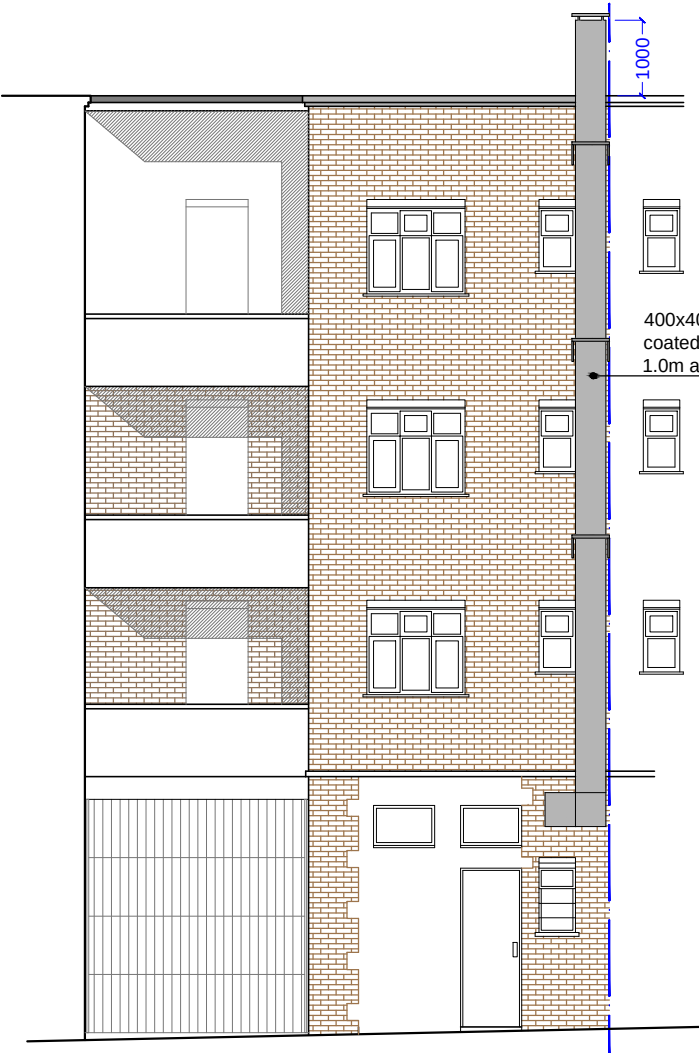

PROPOSED REAR ELEVATION



NOTES: ALL FIGURED DIMENSIONS TO BE CHECKED ON SITE PRIOR TO CONSTRUCTION.
ALL COPYRIGHT RESERVED.

Atlas Licencing
455 West Green Road
London, N15 3PW
Email: admin@atlaslicensing.co.uk

Project
19 Charter Court, Stroud Green Road,
London, N4 3SG

Drawing
INSTALLATION OF KITCHEN
EXTRACTION SYSTEM

Title
Existing & Proposed Rear Elevation

Drawing Status PLANNING APPLICATION

Scale 1:100 @ A3	Drawn VG	Checked	Date 17-11-23
---------------------	-------------	---------	------------------

Drawing/Job No JUN/EF/23-004	Revision 2
---------------------------------	---------------