



Notes:

Copyright@SequinDesign

This drawing is the property of SEQUIN DESIGN and is the subject of Intellectual Property Rights including copyright and design right and shall not be reproduced, copied, loaned or submitted to any other party without the written consent of SEQUIN DESIGN. This drawing is not to be scaled for construction. just to scale for planning purposes. Only figured dimensions to be taken. Any discrepancies to be reported SEQUIN DESIGN prior to setting out or ordering of any materials.

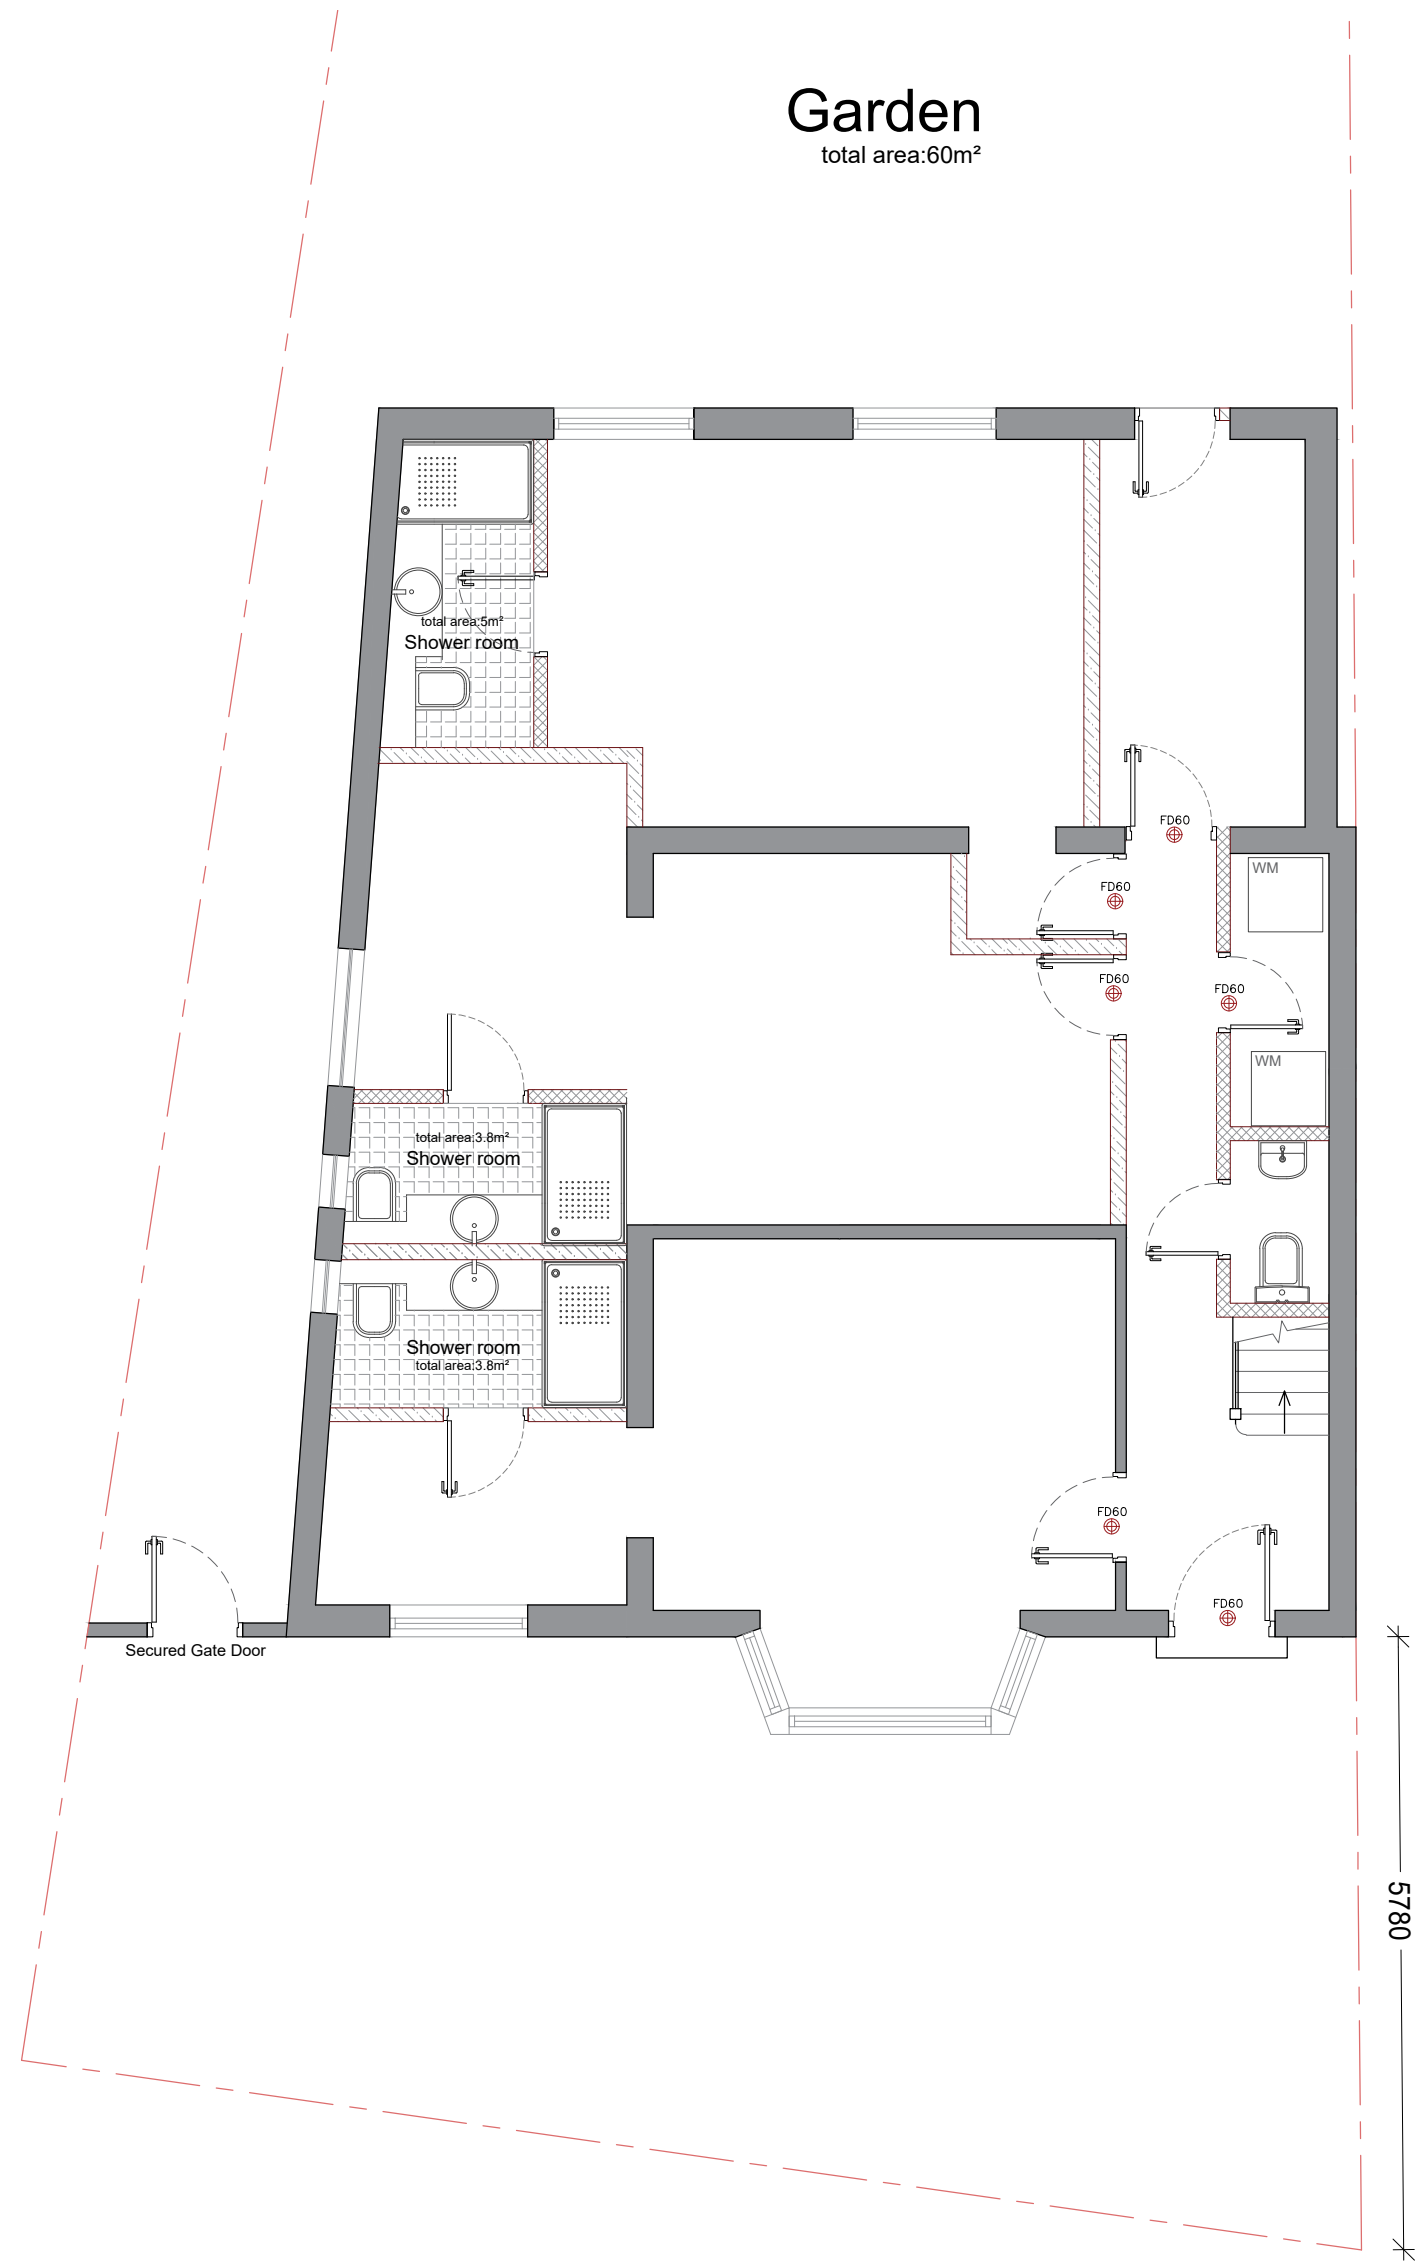

EXISTING SITE PLAN
SCALE 1:200

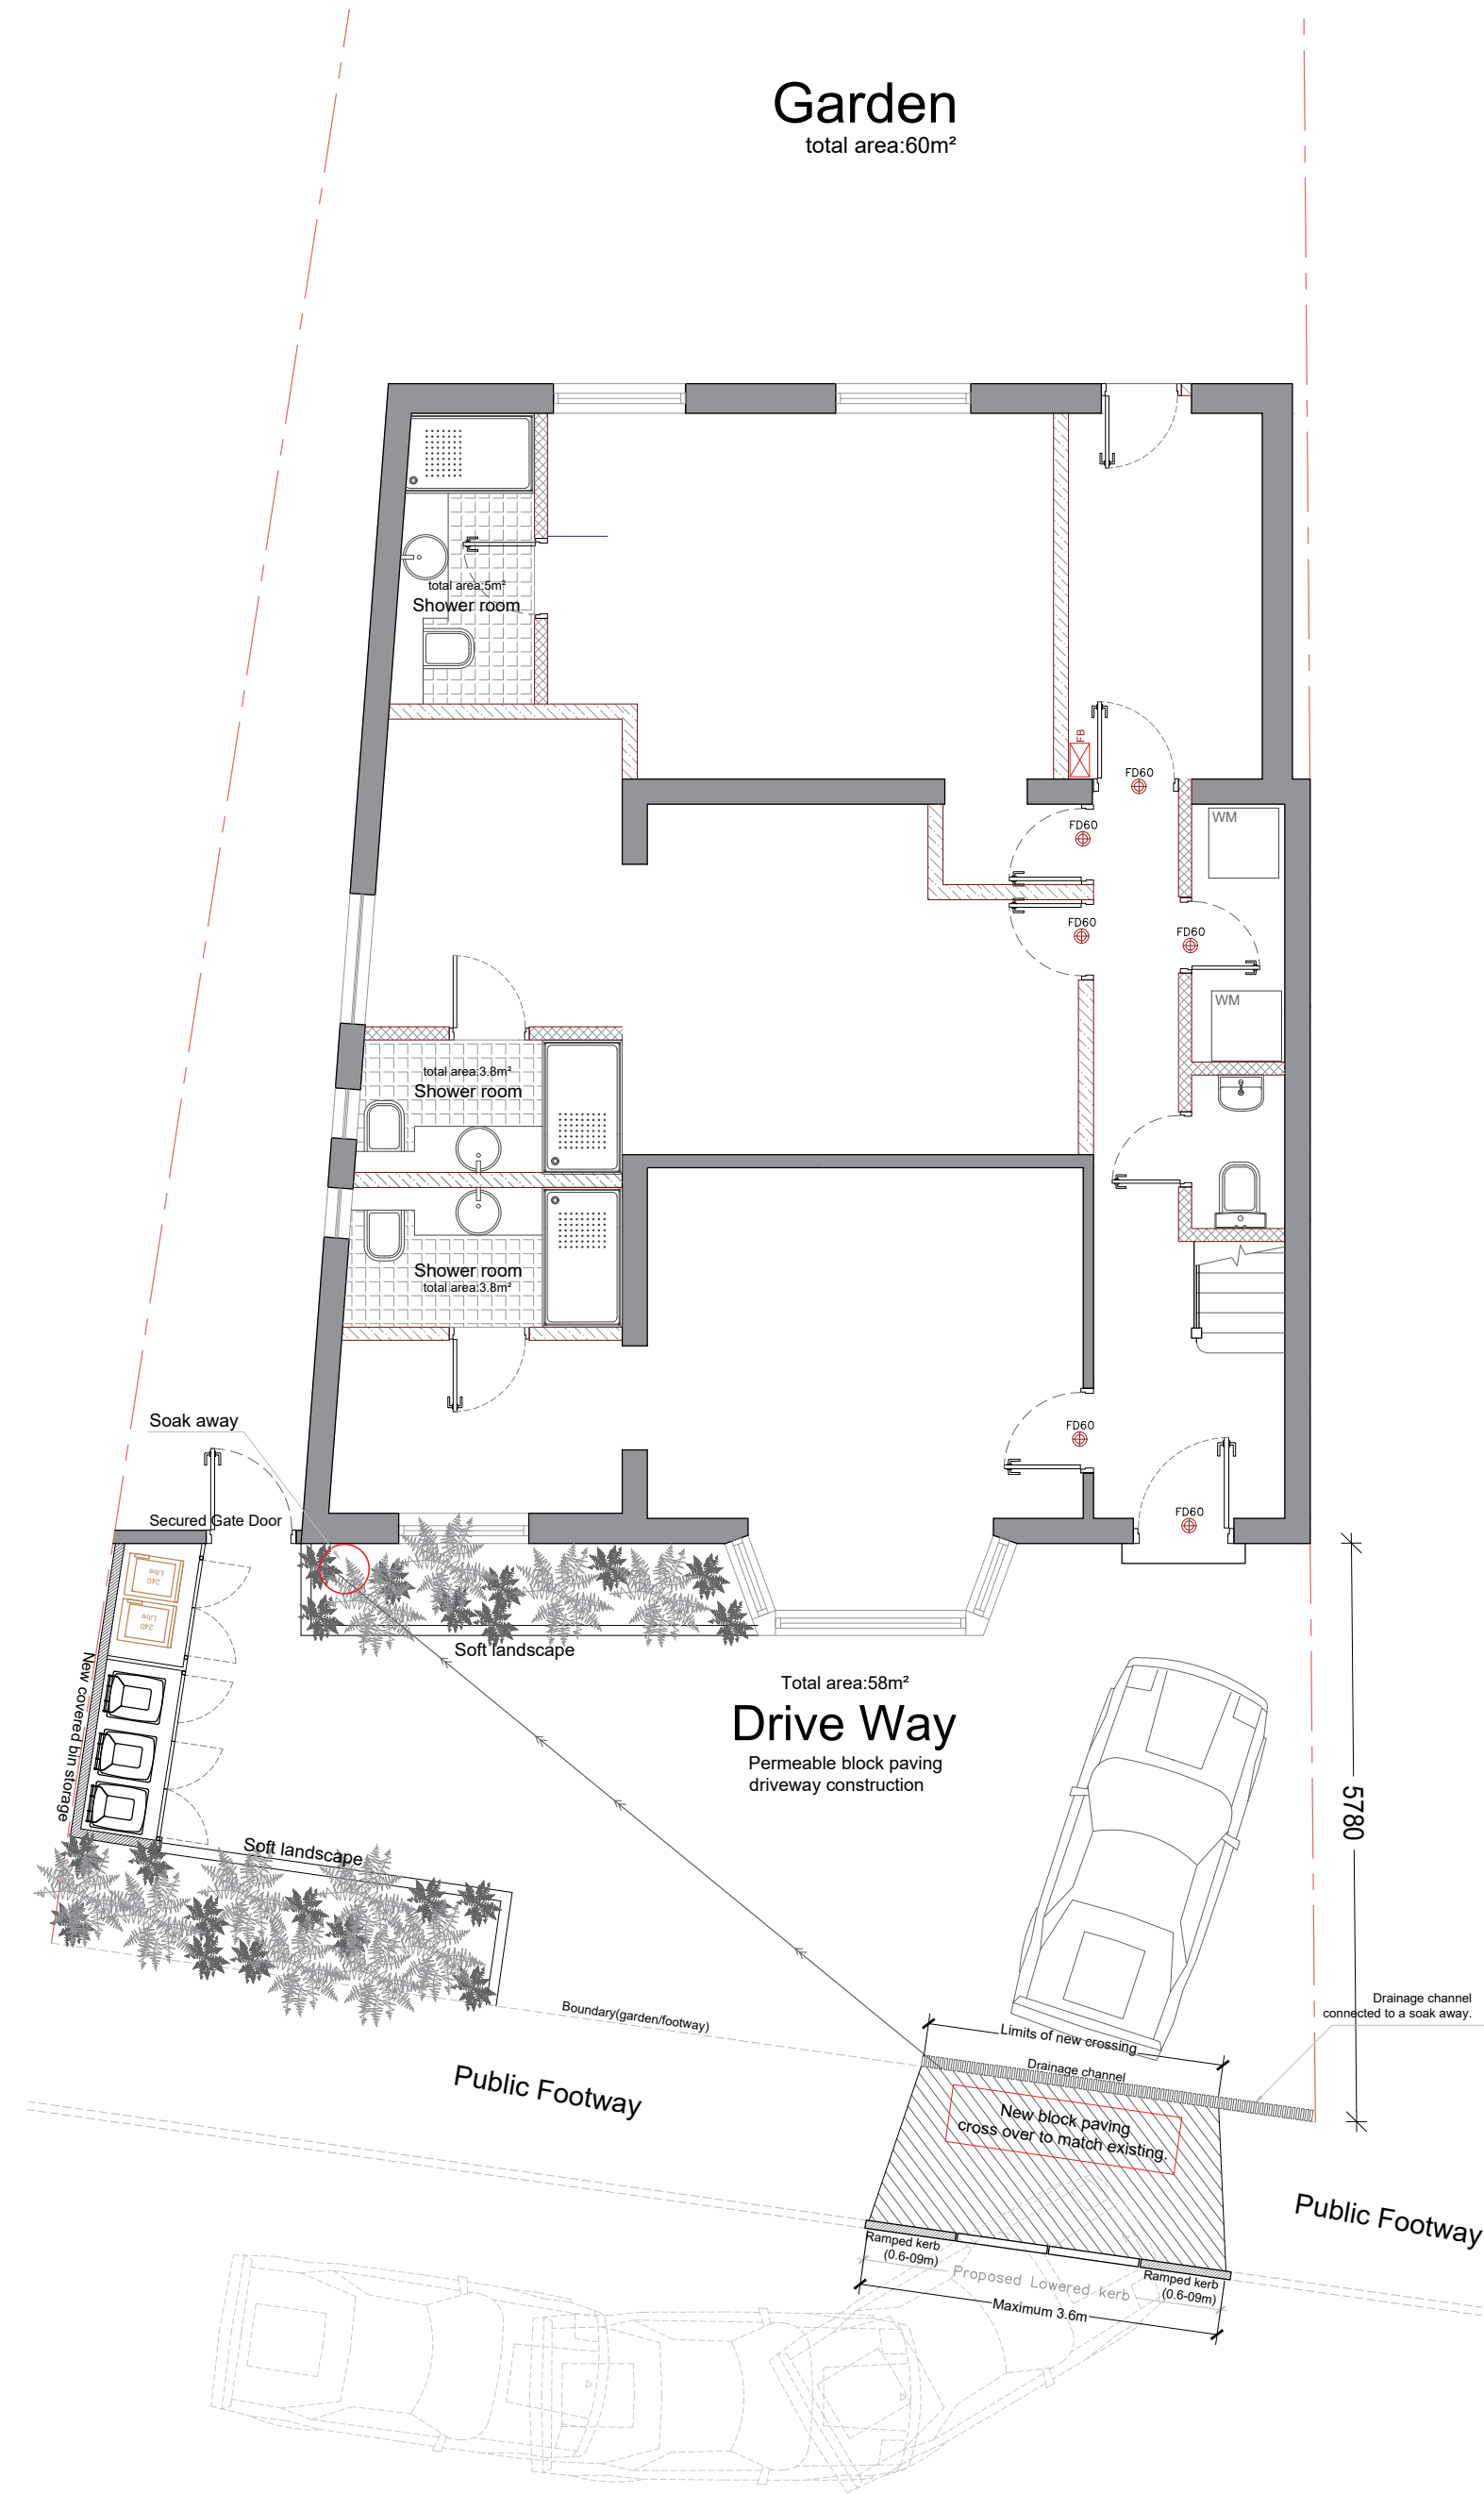

PROPOSED VEHICLE CROSSOVER
SCALE 1:50

DRAFT
NOT FOR CONSTRUCTION

REV.	DESCRIPTION	BY	DATE
01	CONSTRUCTION ISSUE		

Sequin Design
Architectural services
+44 7403401414
www.sequindesign.com
info@sequindesign.com

CLIENT:	
ARCHITECT:	SEQUIN DESIGN ARCHITECTURAL SERVICES LONDON

SITE:	42 Cavell Road, London N17 7BJ
TITLE:	PROPOSED DROP KERB
SCALE AT A1:	1:50@A1
DATE:	25/07/2023
PROJECT NO:	SD-145
DRAWING NO:	DK-01
SIZE:	A1
REVISION:	-

