



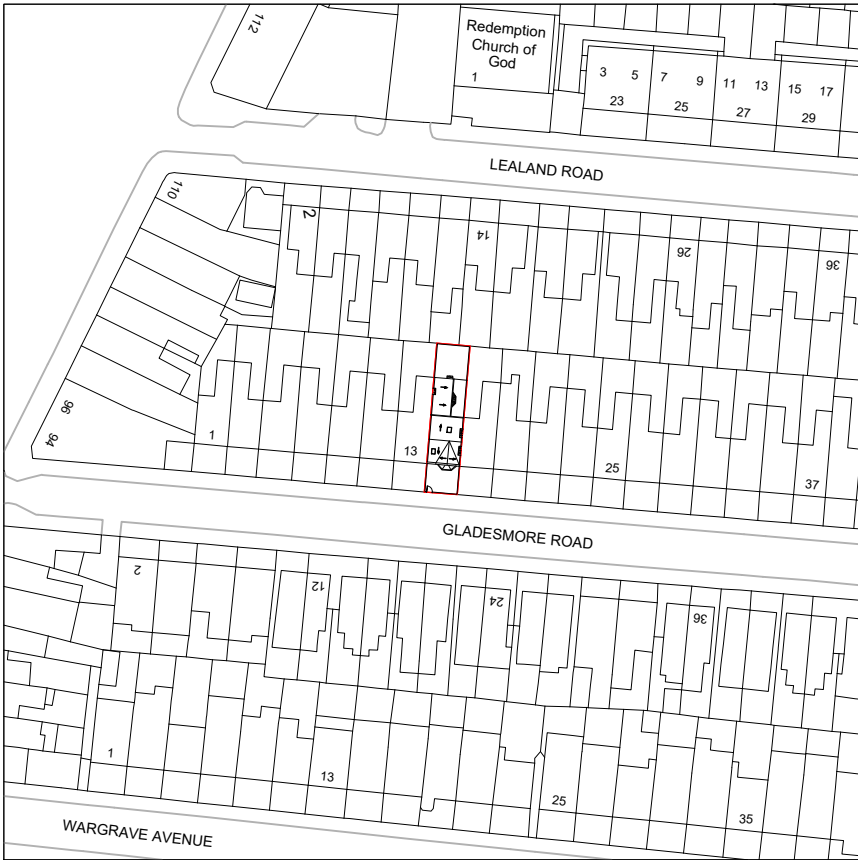

OS Map

 


SCALE 1:1250

 Property Boundary



Location Plan

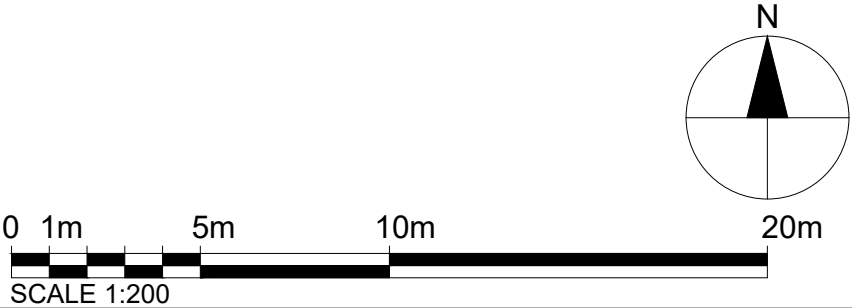




Notes.
Contractors must verify all dimensions at the site before comencing any work.
No construction work before Building Control approval and structural engineer confirmation.
Any discrepancies to be reported to Gridline.
All drawings are to be read in conjunction with all relevant drawings and specifications.

Project No.S				
REV	DATE	DESCRIPTION	BY	CH

PROJECT TITLE	
15 Gladesmore Road N15 6TA	
DATE	Project No.
June 2021	3512

DRAWING TITLE	
Existing - OS Map- Location Plan	
CLIENT Mr David Gluck	
DRAWING No.	SCALE @ A3
EX-L001	1:1250 / 1:200



GLADESMORE ROAD

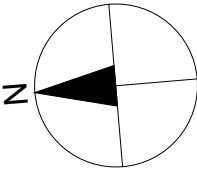 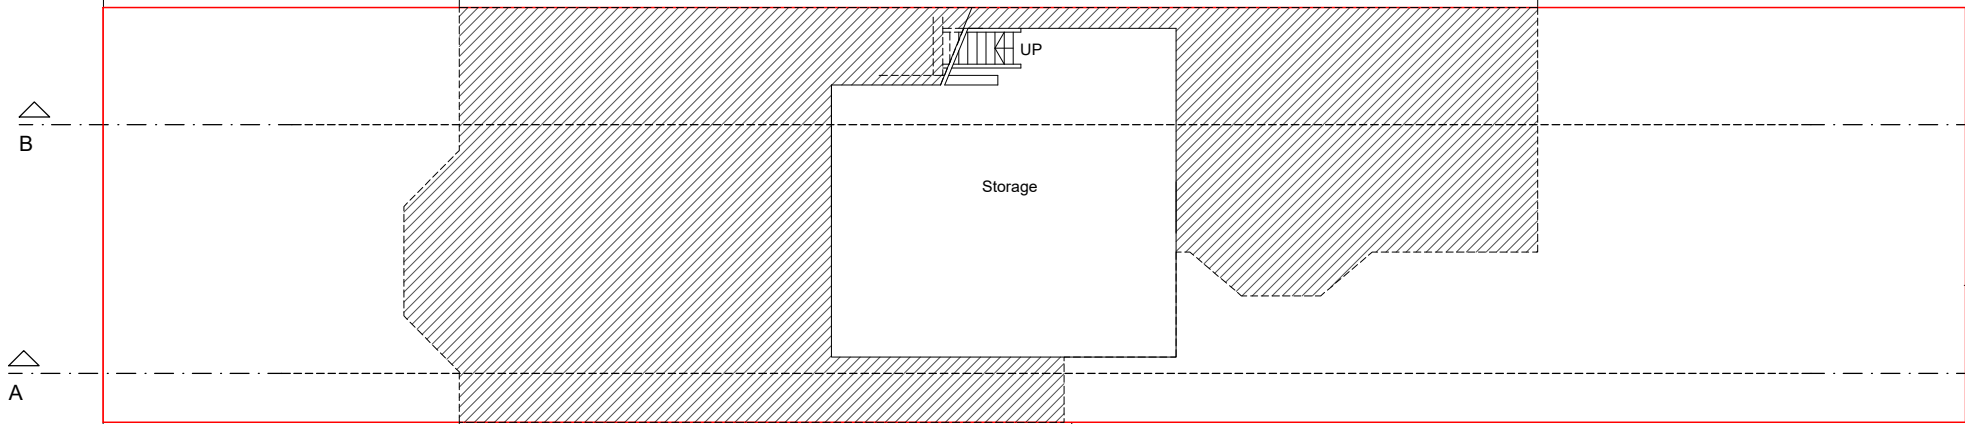

Notes.
Contractors must verify all dimensions at the site before comencing any work.
No construction work before Building Control approval and structural engineer confirmation.
Any discrepancies to be reported to Gridline.
All drawings are to be read in conjunction with all relevant drawings and specifications.

Project No.S					PROJECT TITLE		DRAWING TITLE	
REV	DATE	DESCRIPTION	BY	CH				
					15 Gladesmore Road N15 6TA		Existing - Basement Floor	
					DATE	Project No.	CLIENT	DRAWING No. SCALE @ A3
					June 2021	3512	Mr David Gluck	EX-P001 1:100

GLADESMORE ROAD

 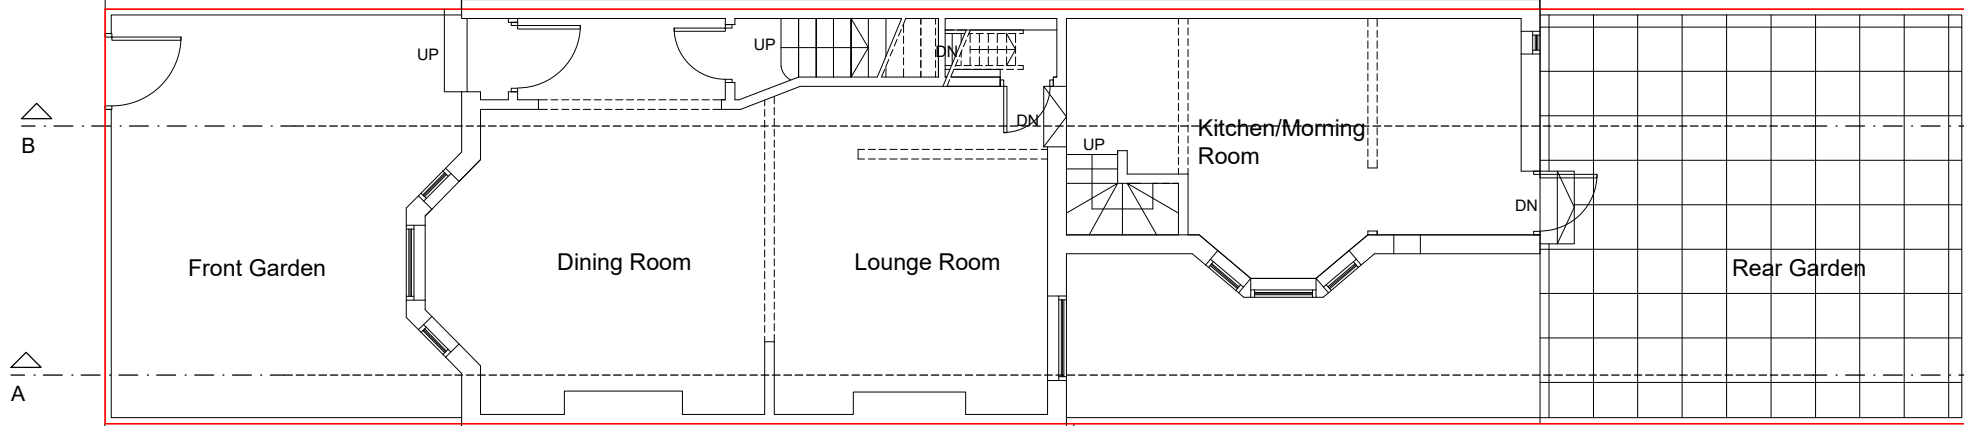




Notes.
Contractors must verify all dimensions at the site before comencing any work.
No construction work before Building Control approval and structural engineer confirmation.
Any discrepancies to be reported to Gridline.
All drawings are to be read in conjunction with all relevant drawings and specifications.

Project No.S				
REV	DATE	DESCRIPTION	BY	CH

PROJECT TITLE	
15 Gladesmore Road N15 6TA	
DATE	Project No.
June 2021	3512

DRAWING TITLE	
Existing - Ground Floor	
CLIENT	
Mr David Gluck	
DRAWING No.	SCALE @ A3
EX-P002	1:100

GLADESMORE ROAD

 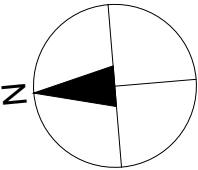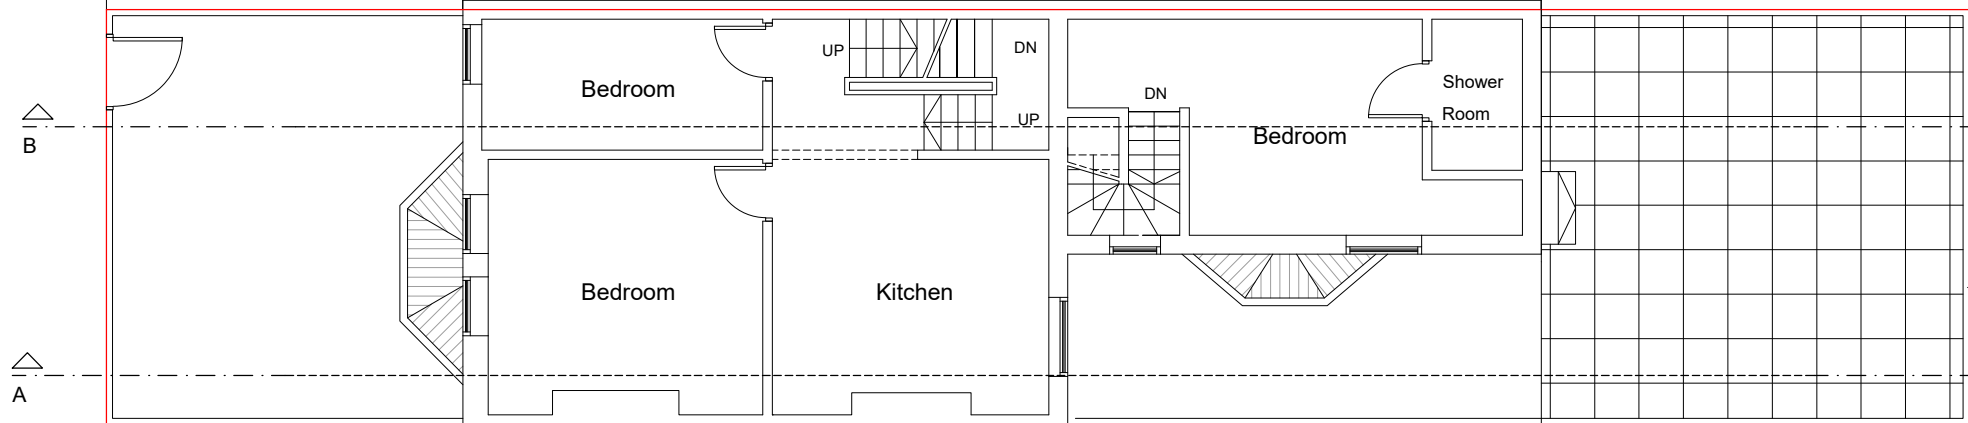


Notes.
Contractors must verify all dimensions at the site before comencing any work.
No construction work before Building Control approval and structural engineer confirmation.
Any discrepancies to be reported to Gridline.
All drawings are to be read in conjunction with all relevant drawings and specifications.

Project No.S				
REV	DATE	DESCRIPTION	BY	CH

PROJECT TITLE	
15 Gladesmore Road N15 6TA	
DATE	Project No.
June 2021	3512

DRAWING TITLE	
Existing - First Floor	
CLIENT	
Mr David Gluck	
DRAWING No.	SCALE @ A3
EX-P003	1:100

GLADESMORE ROAD

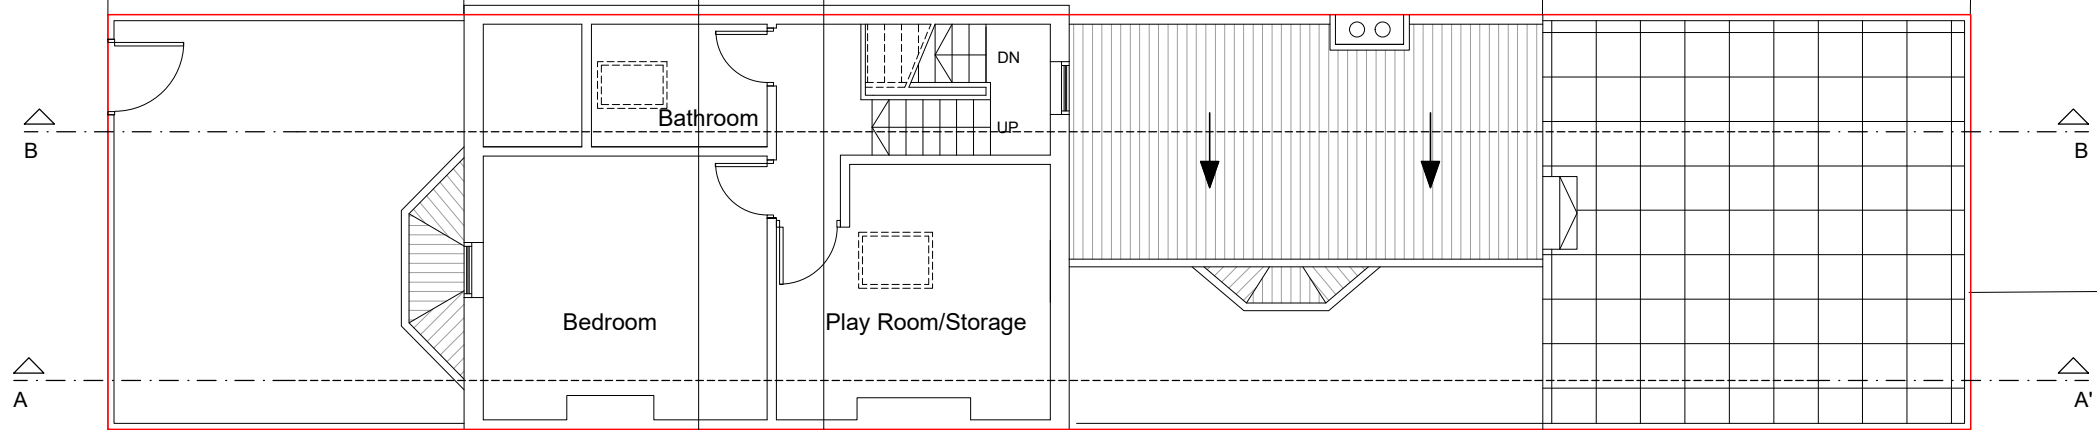



Notes.
Contractors must verify all dimensions at the site before comencing any work.
No construction work before Building Control approval and structural engineer confirmation.
Any discrepancies to be reported to Gridline.
All drawings are to be read in conjunction with all relevant drawings and specifications.

Project No.S				
REV	DATE	DESCRIPTION	BY	CH

PROJECT TITLE	
15 Gladesmore Road N15 6TA	
DATE	Project No.
June 2021	3512

DRAWING TITLE	
Existing - Loft Plan	
CLIENT Mr David Gluck	
DRAWING No.	SCALE @ A3
EX-P004	1:100


GLADESMORE ROAD

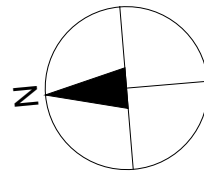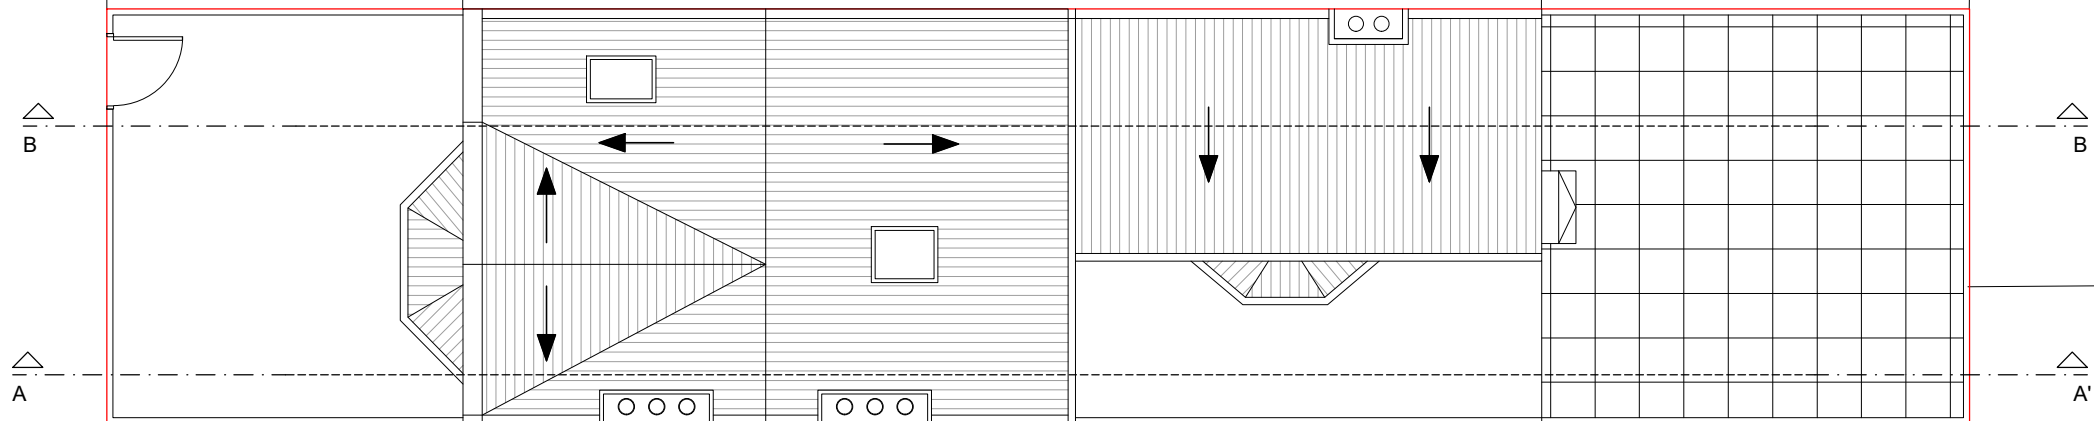



Notes.
Contractors must verify all dimensions at the site before comencing any work.
No construction work before Building Control approval and structural engineer confirmation.
Any discrepancies to be reported to Gridline.
All drawings are to be read in conjunction with all relevant drawings and specifications.

Project No.S					PROJECT TITLE		DRAWING TITLE	
REV	DATE	DESCRIPTION	BY	CH				
					15 Gladesmore Road N15 6TA		Existing - Roof Plan CLIENT Mr David Gluck	
					DATE June 2021	Project No. 3512	DRAWING No. EX-P005	SCALE @ A3 1:100

Front Elevation

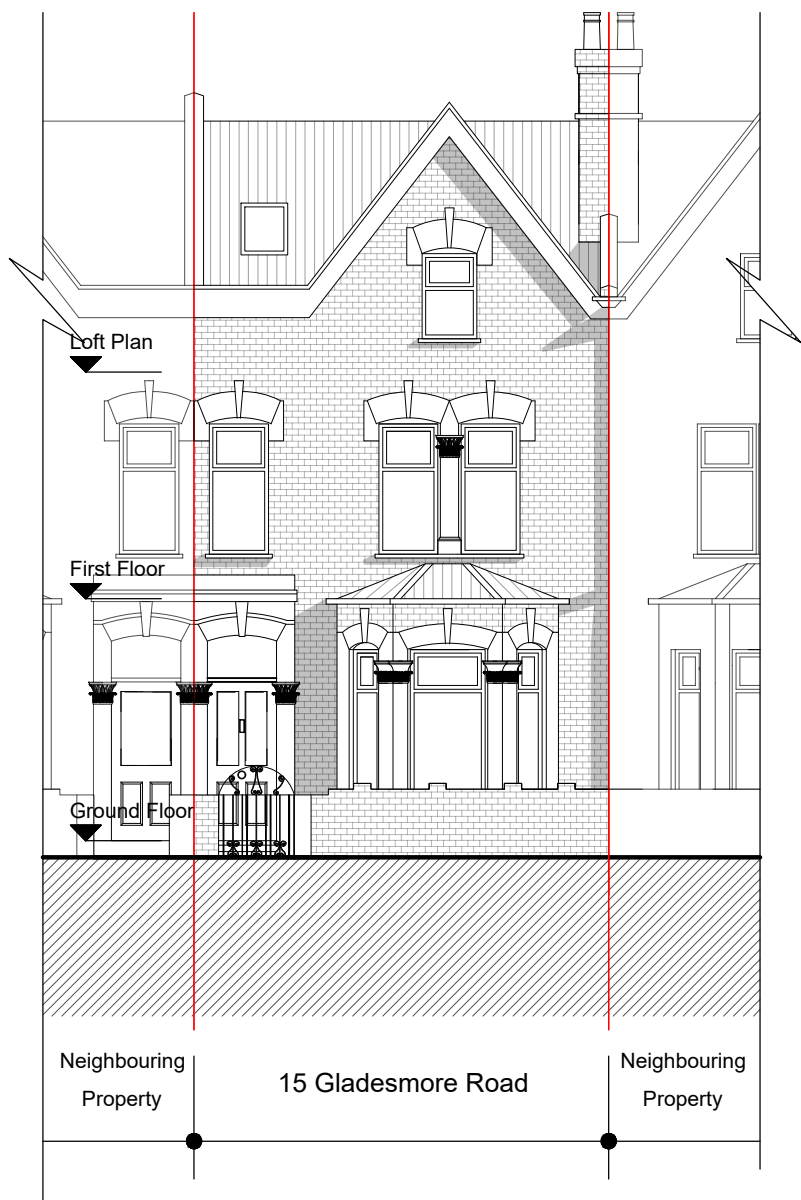

Rear Elevation

 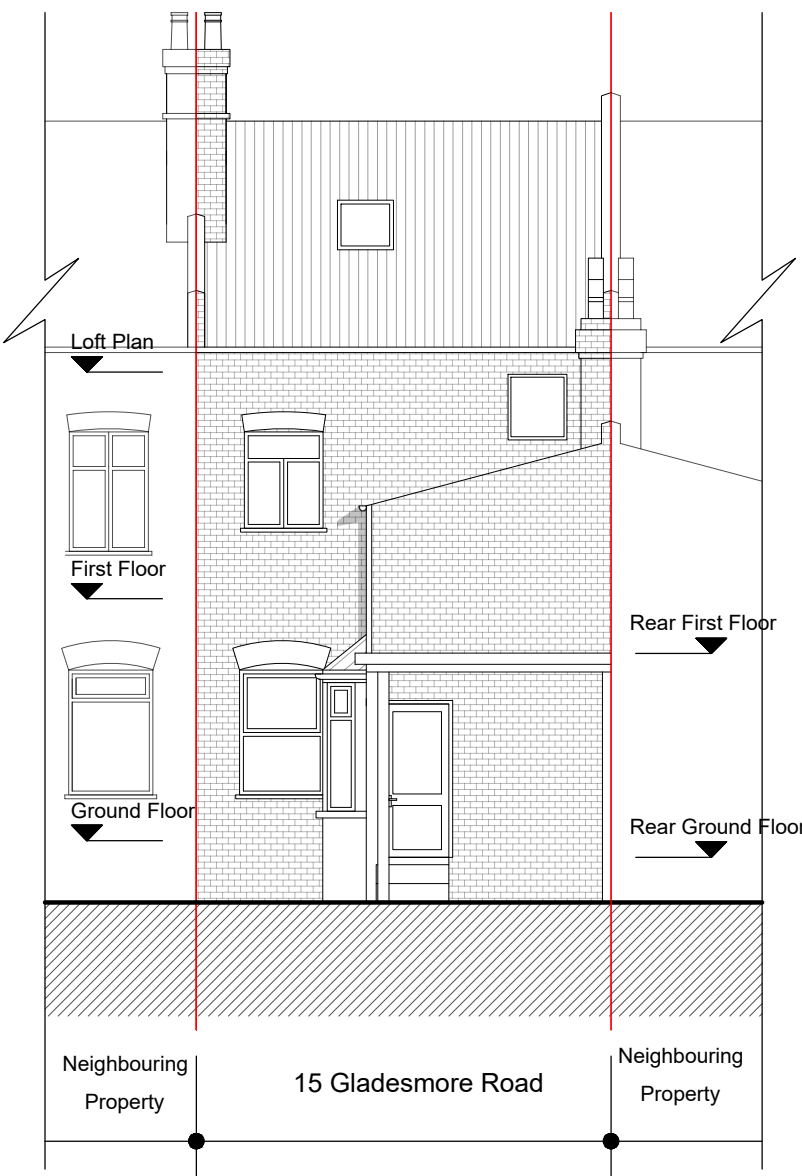


Notes.
Contractors must verify all dimensions at the site before comencing any work.
No construction work before Building Control approval and structural engineer confirmation.
Any discrepancies to be reported to Gridline.
All drawings are to be read in conjunction with all relevant drawings and specifications.

Project No.S				
REV	DATE	DESCRIPTION	BY	CH

PROJECT TITLE	
15 Gladesmore Road N15 6TA	
DATE	Project No.
June 2021	3512

DRAWING TITLE	
Existing-Front/Rear Elevation	
CLIENT	
Mr David Gluck	
DRAWING No.	SCALE @ A3
EX-E001	1:100

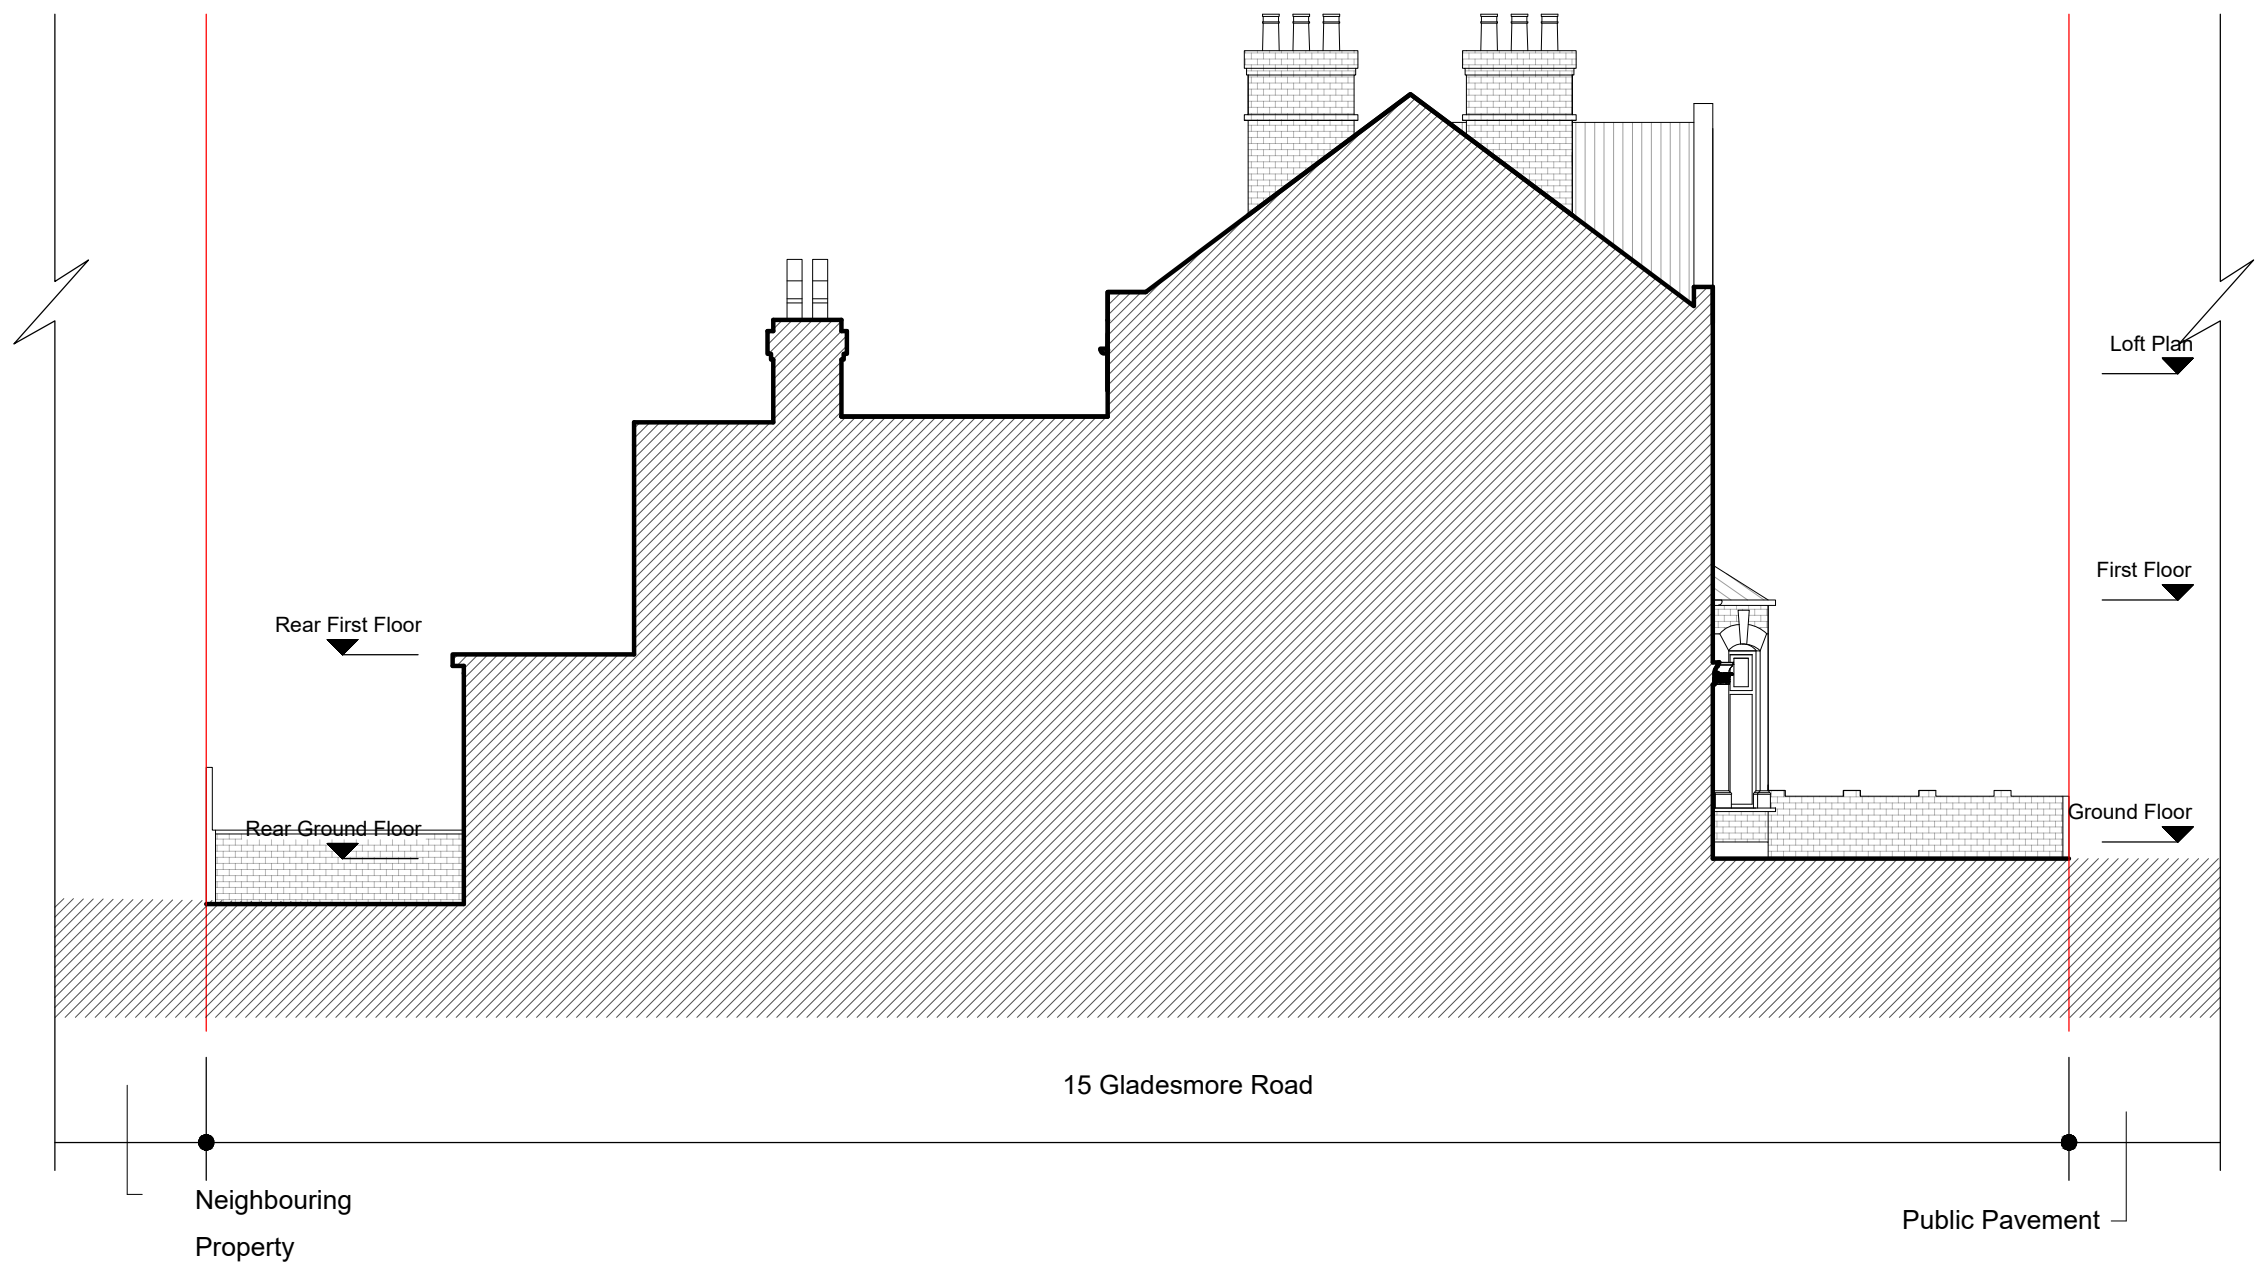

Notes. Contractors must verify all dimensions at the site before comencing any work. No construction work before Building Control approval and structural engineer confirmation. Any discrepancies to be reported to Gridline. All drawings are to be read in conjunction with all relevant drawings and specifications.	Project No.S					PROJECT TITLE		DRAWING TITLE	
	REV	DATE	DESCRIPTION	BY	CH	15		Existing - Side Elevation 1	
						Gladesmore Road		CLIENT	
						N15 6TA		Mr David Gluck	
						DATE	Project No.	DRAWING No.	SCALE @ A3
						June 2021	3512	EX-E002	1:100



Notes.
Contractors must verify all dimensions at the site before comencing any work.
No construction work before Building Control approval and structural engineer confirmation.
Any discrepancies to be reported to Gridline.
All drawings are to be read in conjunction with all relevant drawings and specifications.

Project No.S				
REV	DATE	DESCRIPTION	BY	CH

PROJECT TITLE	
15 Gladesmore Road N15 6TA	
DATE	Project No.
June 2021	3512

DRAWING TITLE		
Existing - Side Elevation 2		
CLIENT		
Mr David Gluck		
DRAWING No.	SCALE @ A3	
EX-E003	1:100	





Notes.
Contractors must verify all dimensions at the site before comencing any work.
No construction work before Building Control approval and structural engineer confirmation.
Any discrepancies to be reported to Gridline.
All drawings are to be read in conjunction with all relevant drawings and specifications.

Project No.S				
REV	DATE	DESCRIPTION	BY	CH

PROJECT TITLE	
15 Gladesmore Road N15 6TA	
DATE	Project No.
June 2021	3512

DRAWING TITLE	
Existing - Section AA'	
CLIENT Mr David Gluck	
DRAWING No.	SCALE @ A3
EX-S001	1:100

 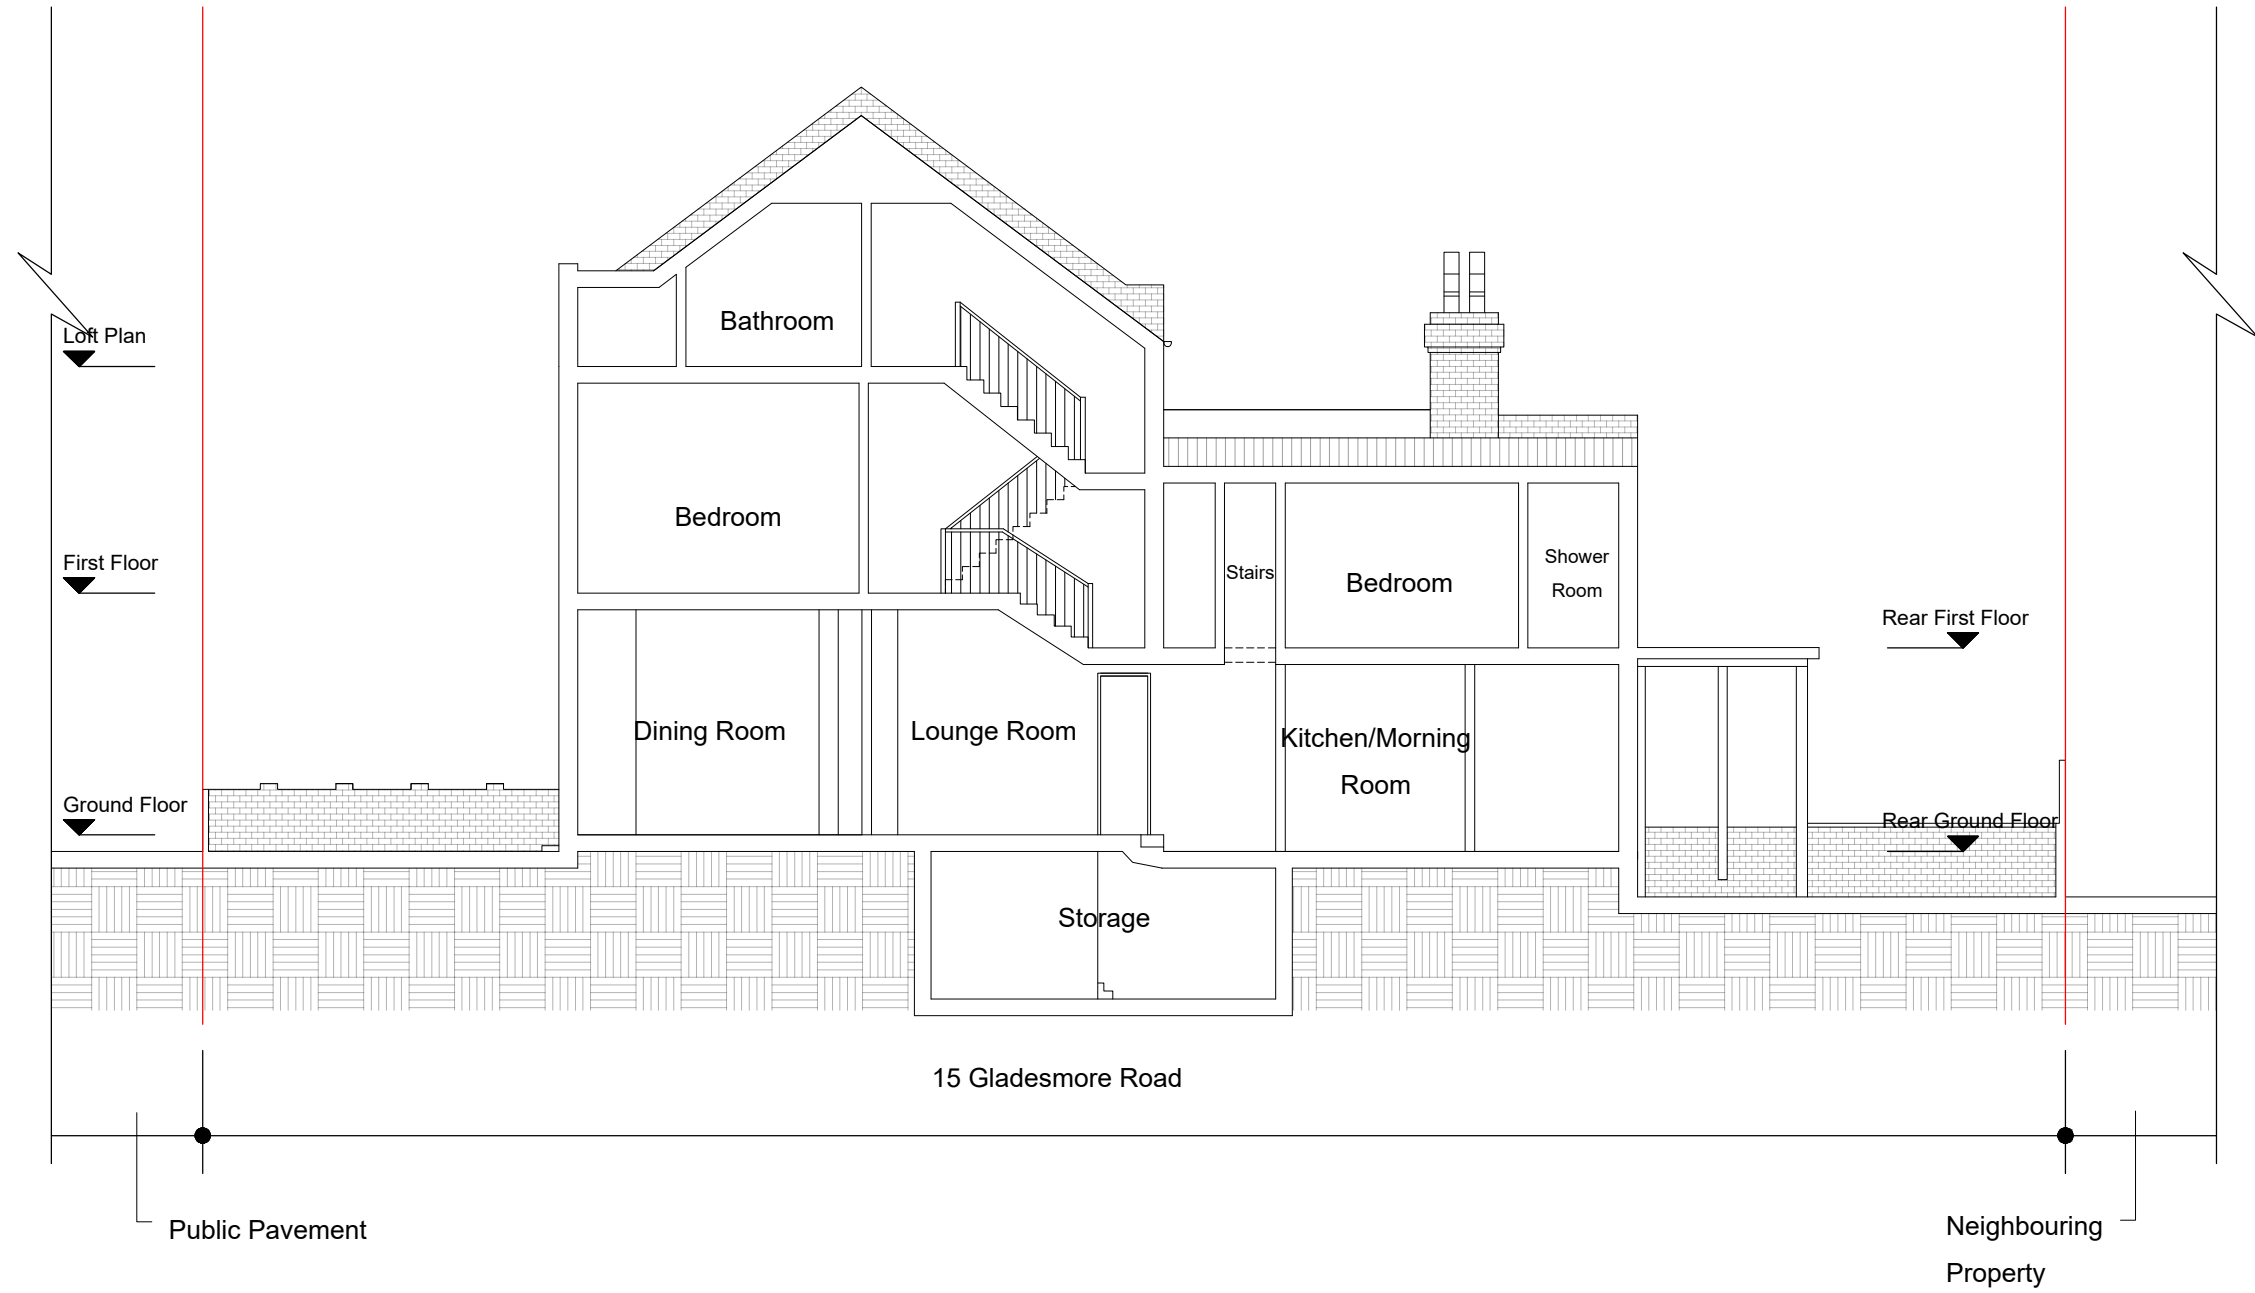

Notes. Contractors must verify all dimensions at the site before comencing any work. No construction work before Building Control approval and structural engineer confirmation. Any discrepancies to be reported to Gridline. All drawings are to be read in conjunction with all relevant drawings and specifications.	Project No.S					PROJECT TITLE		DRAWING TITLE	
	REV	DATE	DESCRIPTION	BY	CH	15		Existing - Section BB'	
						Gladesmore Road		CLIENT	
						N15 6TA		Mr David Gluck	
						DATE	Project No.	DRAWING No.	SCALE @ A3
						June 2021	3512	EX-S002	1:100