


Scale bar 1:100 @ A3

CLIENT	SITE 52 - 60 Hight Street London N8 7NX	Date: 29.09.2023	HB PLANNING SERVICES EMAIL INFO@HBPLANNINGSERVICES.CO.UK CONTACT 02038539648	
DRAWING NO: 202303-HB01	DRAWING TITLE Existing and Proposed Floor Plans	Scale @ A3: 1:100		
		Revision: P01		
		Rev: P01	Date: 01.01.2023	Notes: For Planning Approval

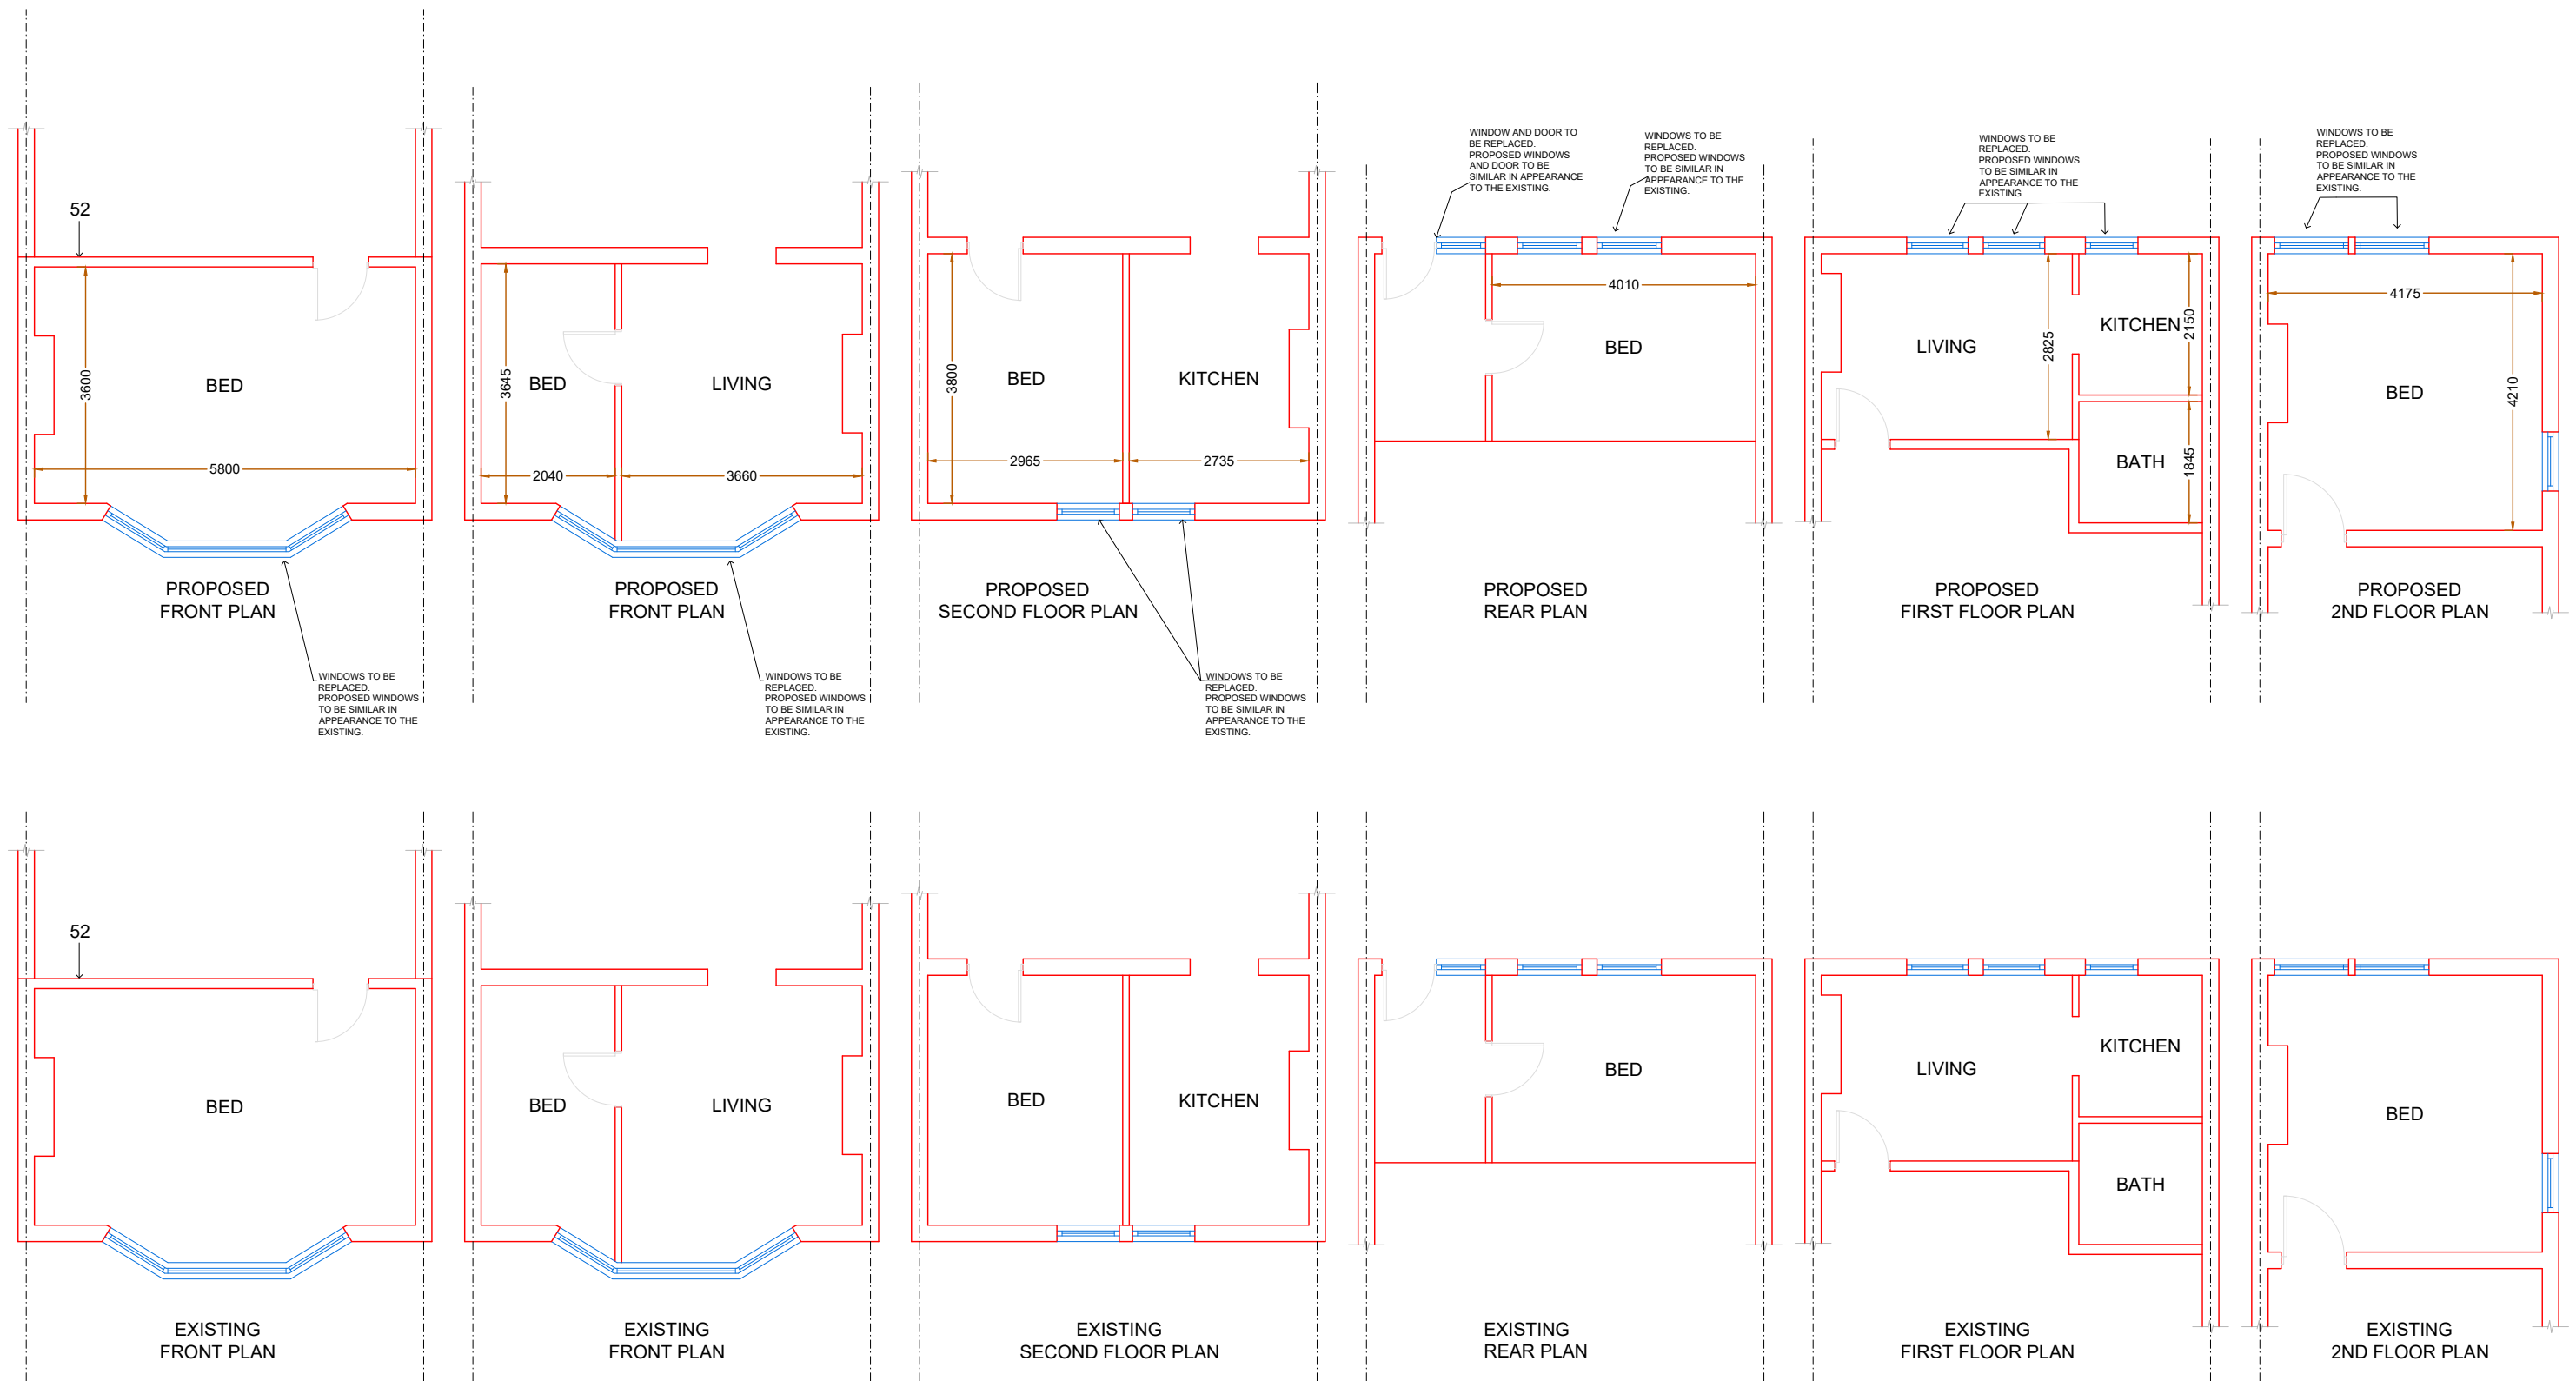