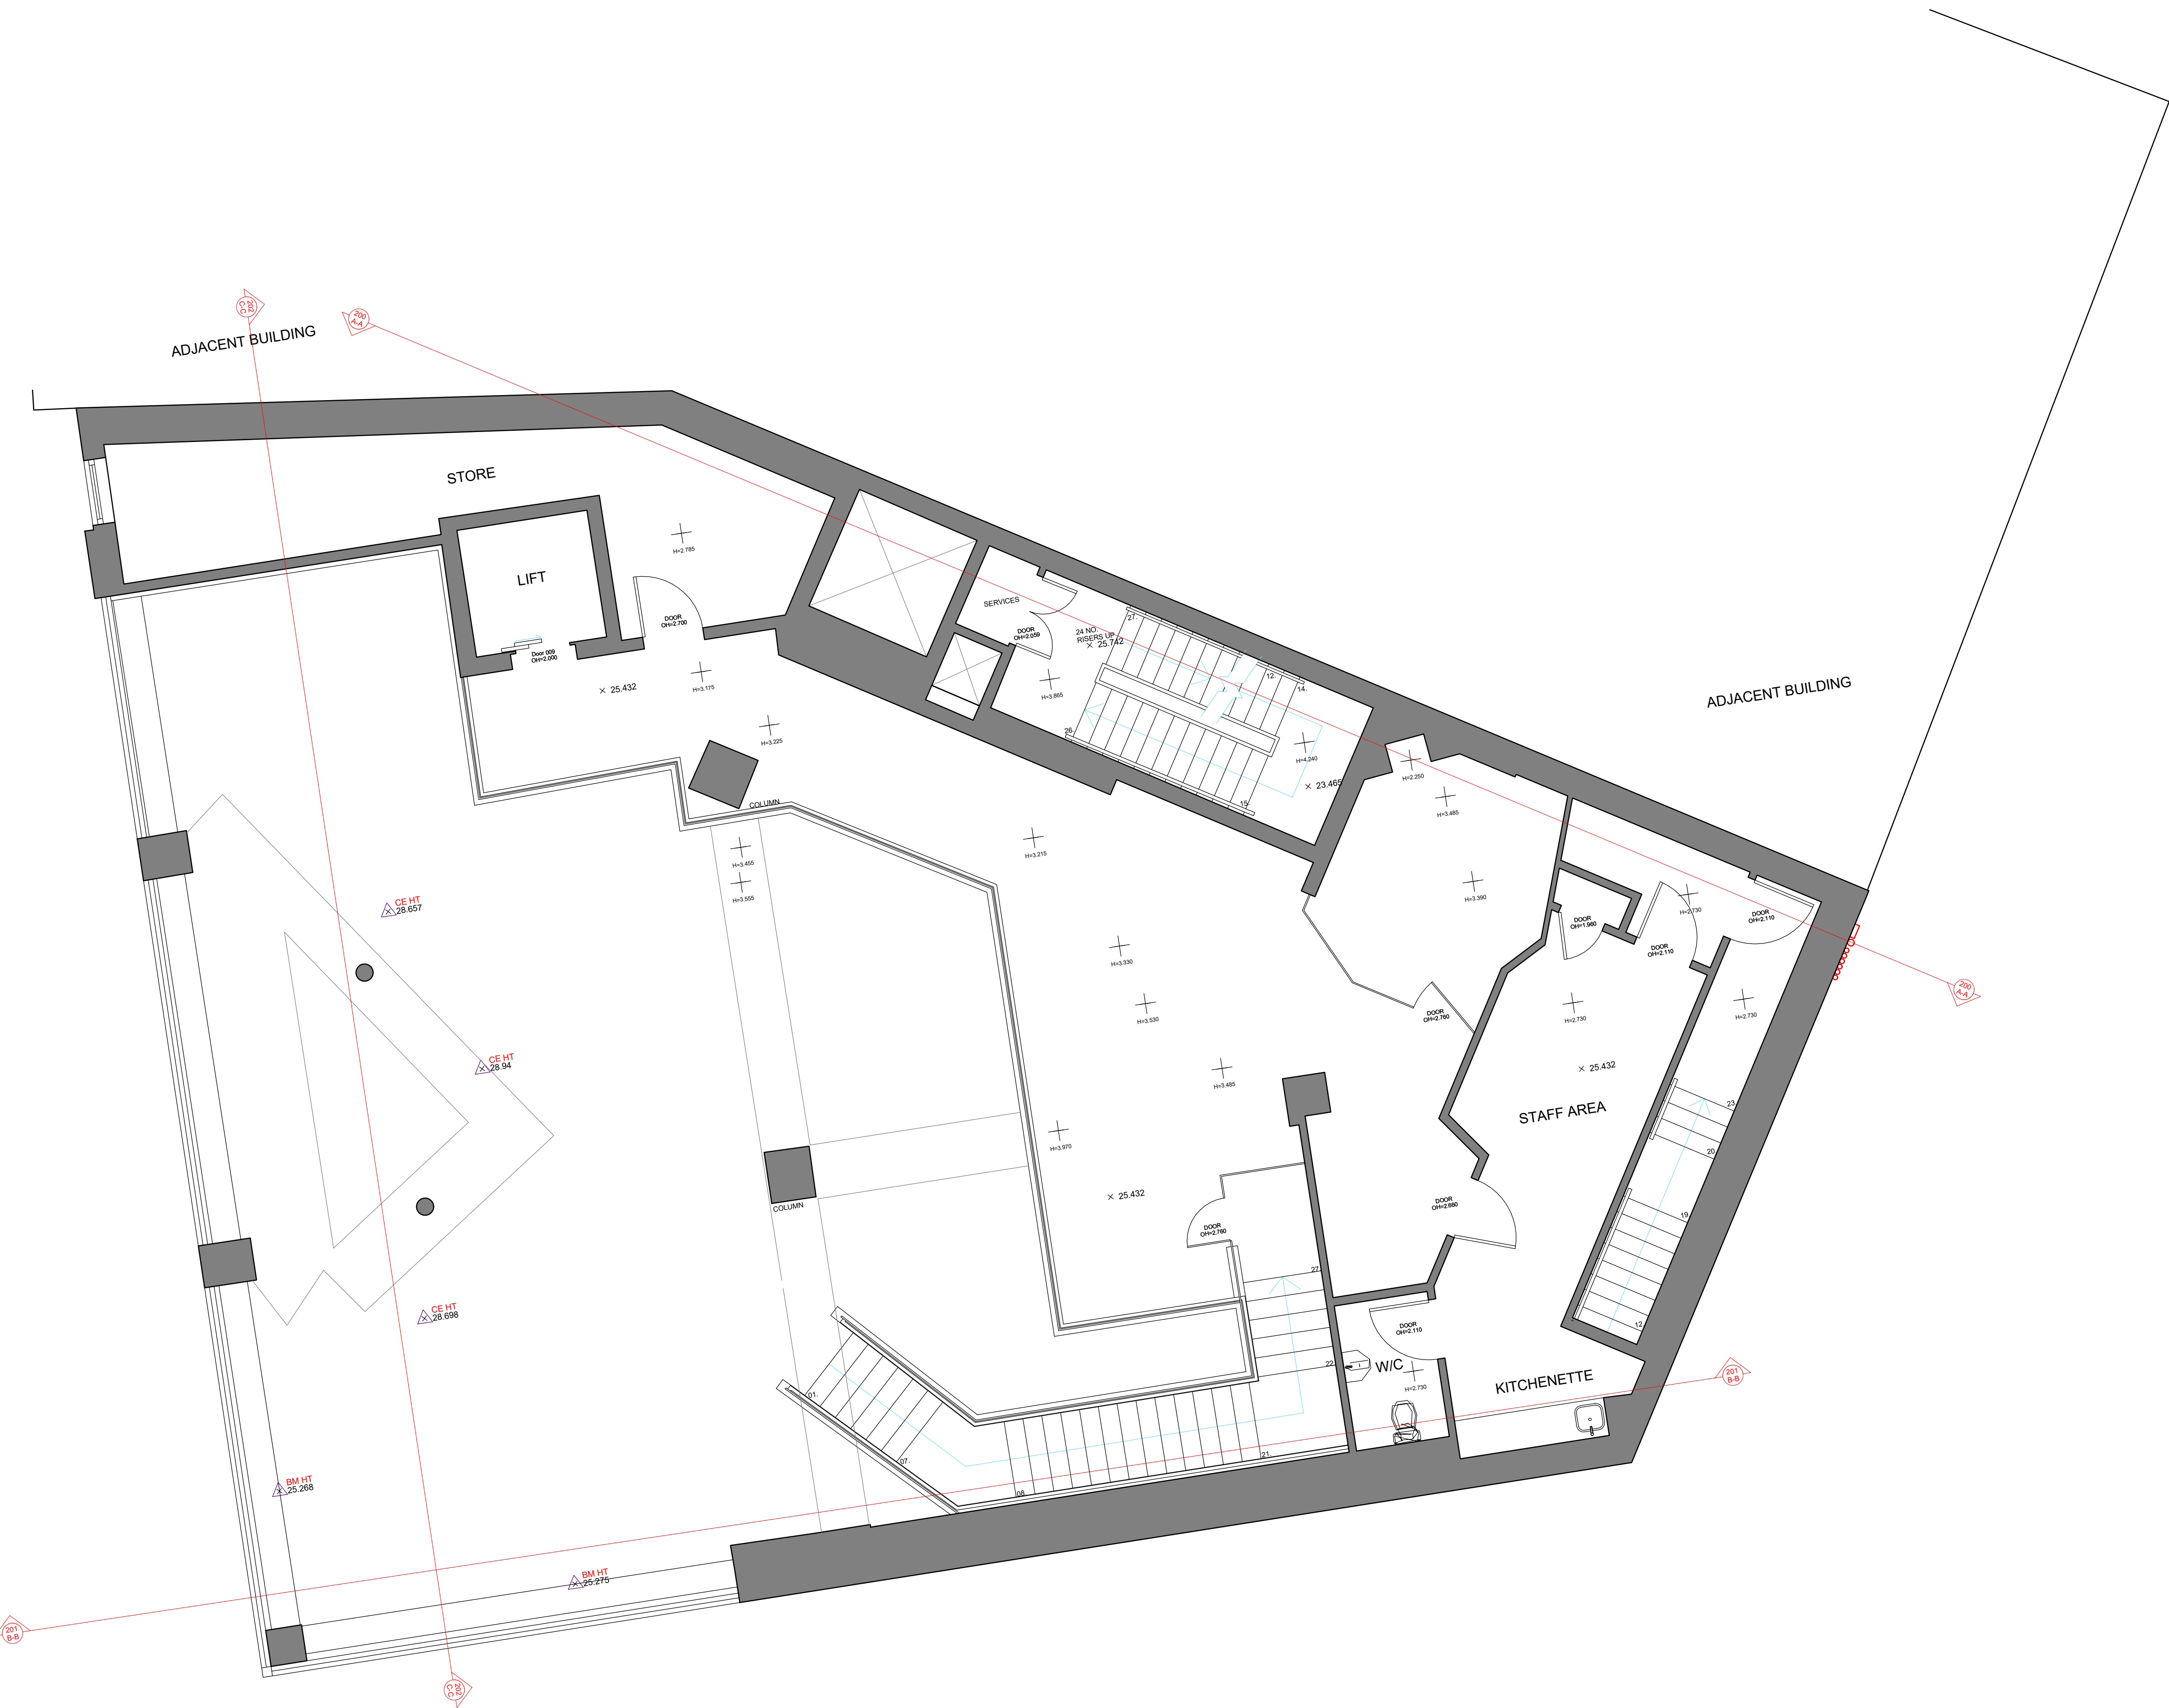


Remove existing facade insulation and render and replace with a non-combustible mineral wool and render system

P01	12/10/23	Issued for Planning approval
Revision	Date	Description

© copyright Wimshurst Pelleriti, all rights reserved 2021

Do not scale-off this drawing. Wimshurst Pelleriti take no responsibility for any dimensions obtained by measuring or scaling from this drawing and no reliance may be placed on such dimensions. If no dimension is given, it is the responsibility of the recipient to ascertain the dimension specifically from the Architect or by site measure.

The sizing of all structural service elements must always be checked against the relevant engineers drawings. No reliance should be placed upon information shown on the drawing.

project

PORTMAN HOUSE

drawing title

PROPOSED FIRST FLOOR PLAN

drawing number

0686-WPA-01-01-DR-A- 1501

scale @ A1

1 : 50

revision

P01

drawing purpose

PLANNING

first issue date

05/10/23

WIMSHURST PELLERITI

The Mews,
6 Putney Common, SW15 1HL
0208 780 2208
info@wp.uk.com
wimshurst-pelleriti.com

Remove existing facade insulation and render and replace with a non-combustible mineral wool and render system



P01	12/10/23	Issued for Planning approval
Revision	Date	Description

© copyright Wimshurst Pelleriti, all rights reserved 2021

Do not scale-off this drawing. Wimshurst Pelleriti take no responsibility for any dimensions obtained by measuring or scaling from this drawing and no reliance may be placed on such dimensions. If no dimension is given, it is the responsibility of the recipient to ascertain the dimension specifically from the Architect or by site measure.

The sizing of all structural service elements must always be checked against the relevant engineers drawings. No reliance should be placed upon information shown on the drawing.

project
PORTMAN HOUSE

drawing title
PROPOSED SECOND FLOOR PLAN

drawing number
0686-WPA-01-02-DR-A- 1502

scale @ A1
1 : 50

revision
P01

drawing purpose
PLANNING

first issue date
05/10/23

WIMSHURST PELLERITI

The Mews,
6 Putney Common, SW15 1HL

0208 780 2208

info@wp.uk.com
wimshurst-pelleriti.com



Remove existing facade insulation and render and replace with a non-combustible mineral wool and render system



P01	12/10/23	Issued for Planning approval
Revision	Date	Description

© copyright Wimshurst Pelleriti, all rights reserved 2021

Do not scale-off this drawing. Wimshurst Pelleriti take no responsibility for any dimensions obtained by measuring or scaling from this drawing and no reliance may be placed on such dimensions. If no dimension is given, it is the responsibility of the recipient to ascertain the dimension specifically from the Architect or by site measure.

The sizing of all structural service elements must always be checked against the relevant engineers drawings. No reliance should be placed upon information shown on the drawing.

project
PORTMAN HOUSE

drawing title
PROPOSED THIRD FLOOR PLAN

drawing number
0686-WPA-01-03-DR-A- 1503

scale @ A1
1 : 50

revision
P01



drawing purpose
PLANNING

first issue date
05/10/23

WIMSHURST PELLERITI

The Mews,
6 Putney Common, SW15 1HL
0208 780 2206
info@wp.uk.com
wimshurst-pelleriti.com



 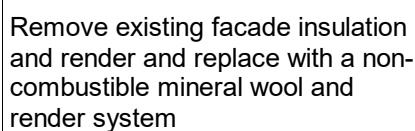

© copyright Wimshurst Pelleriti, all rights reserved 2021

Do not scale-off this drawing. Wimshurst Pelleriti take no responsibility for any dimensions obtained by measuring or scaling from this drawing and no reliance may be placed on such dimensions. If no dimension is given, it is the responsibility of the recipient to ascertain the dimension specifically from the Architect or by site measure.

The sizing of all structural service elements must always be checked against the relevant engineers drawings. No reliance should be placed upon information shown on the drawing.

project
PORTMAN HOUSE

drawing title
PROPOSED FOURTH FLOOR
PLAN

drawing number
0686-WPA-01-04-DR-A- 1504

scale @ A1	revision
1 : 50	P01

drawing purpose	first issue date
PLANNING	05/10/2019


WIMSHURST PELLERIT

**The Mews,
6 Putney Common, SW15 1HL**

0208 780 2206

**info@wp.uk.com
wimshurst-pelleriti.com**



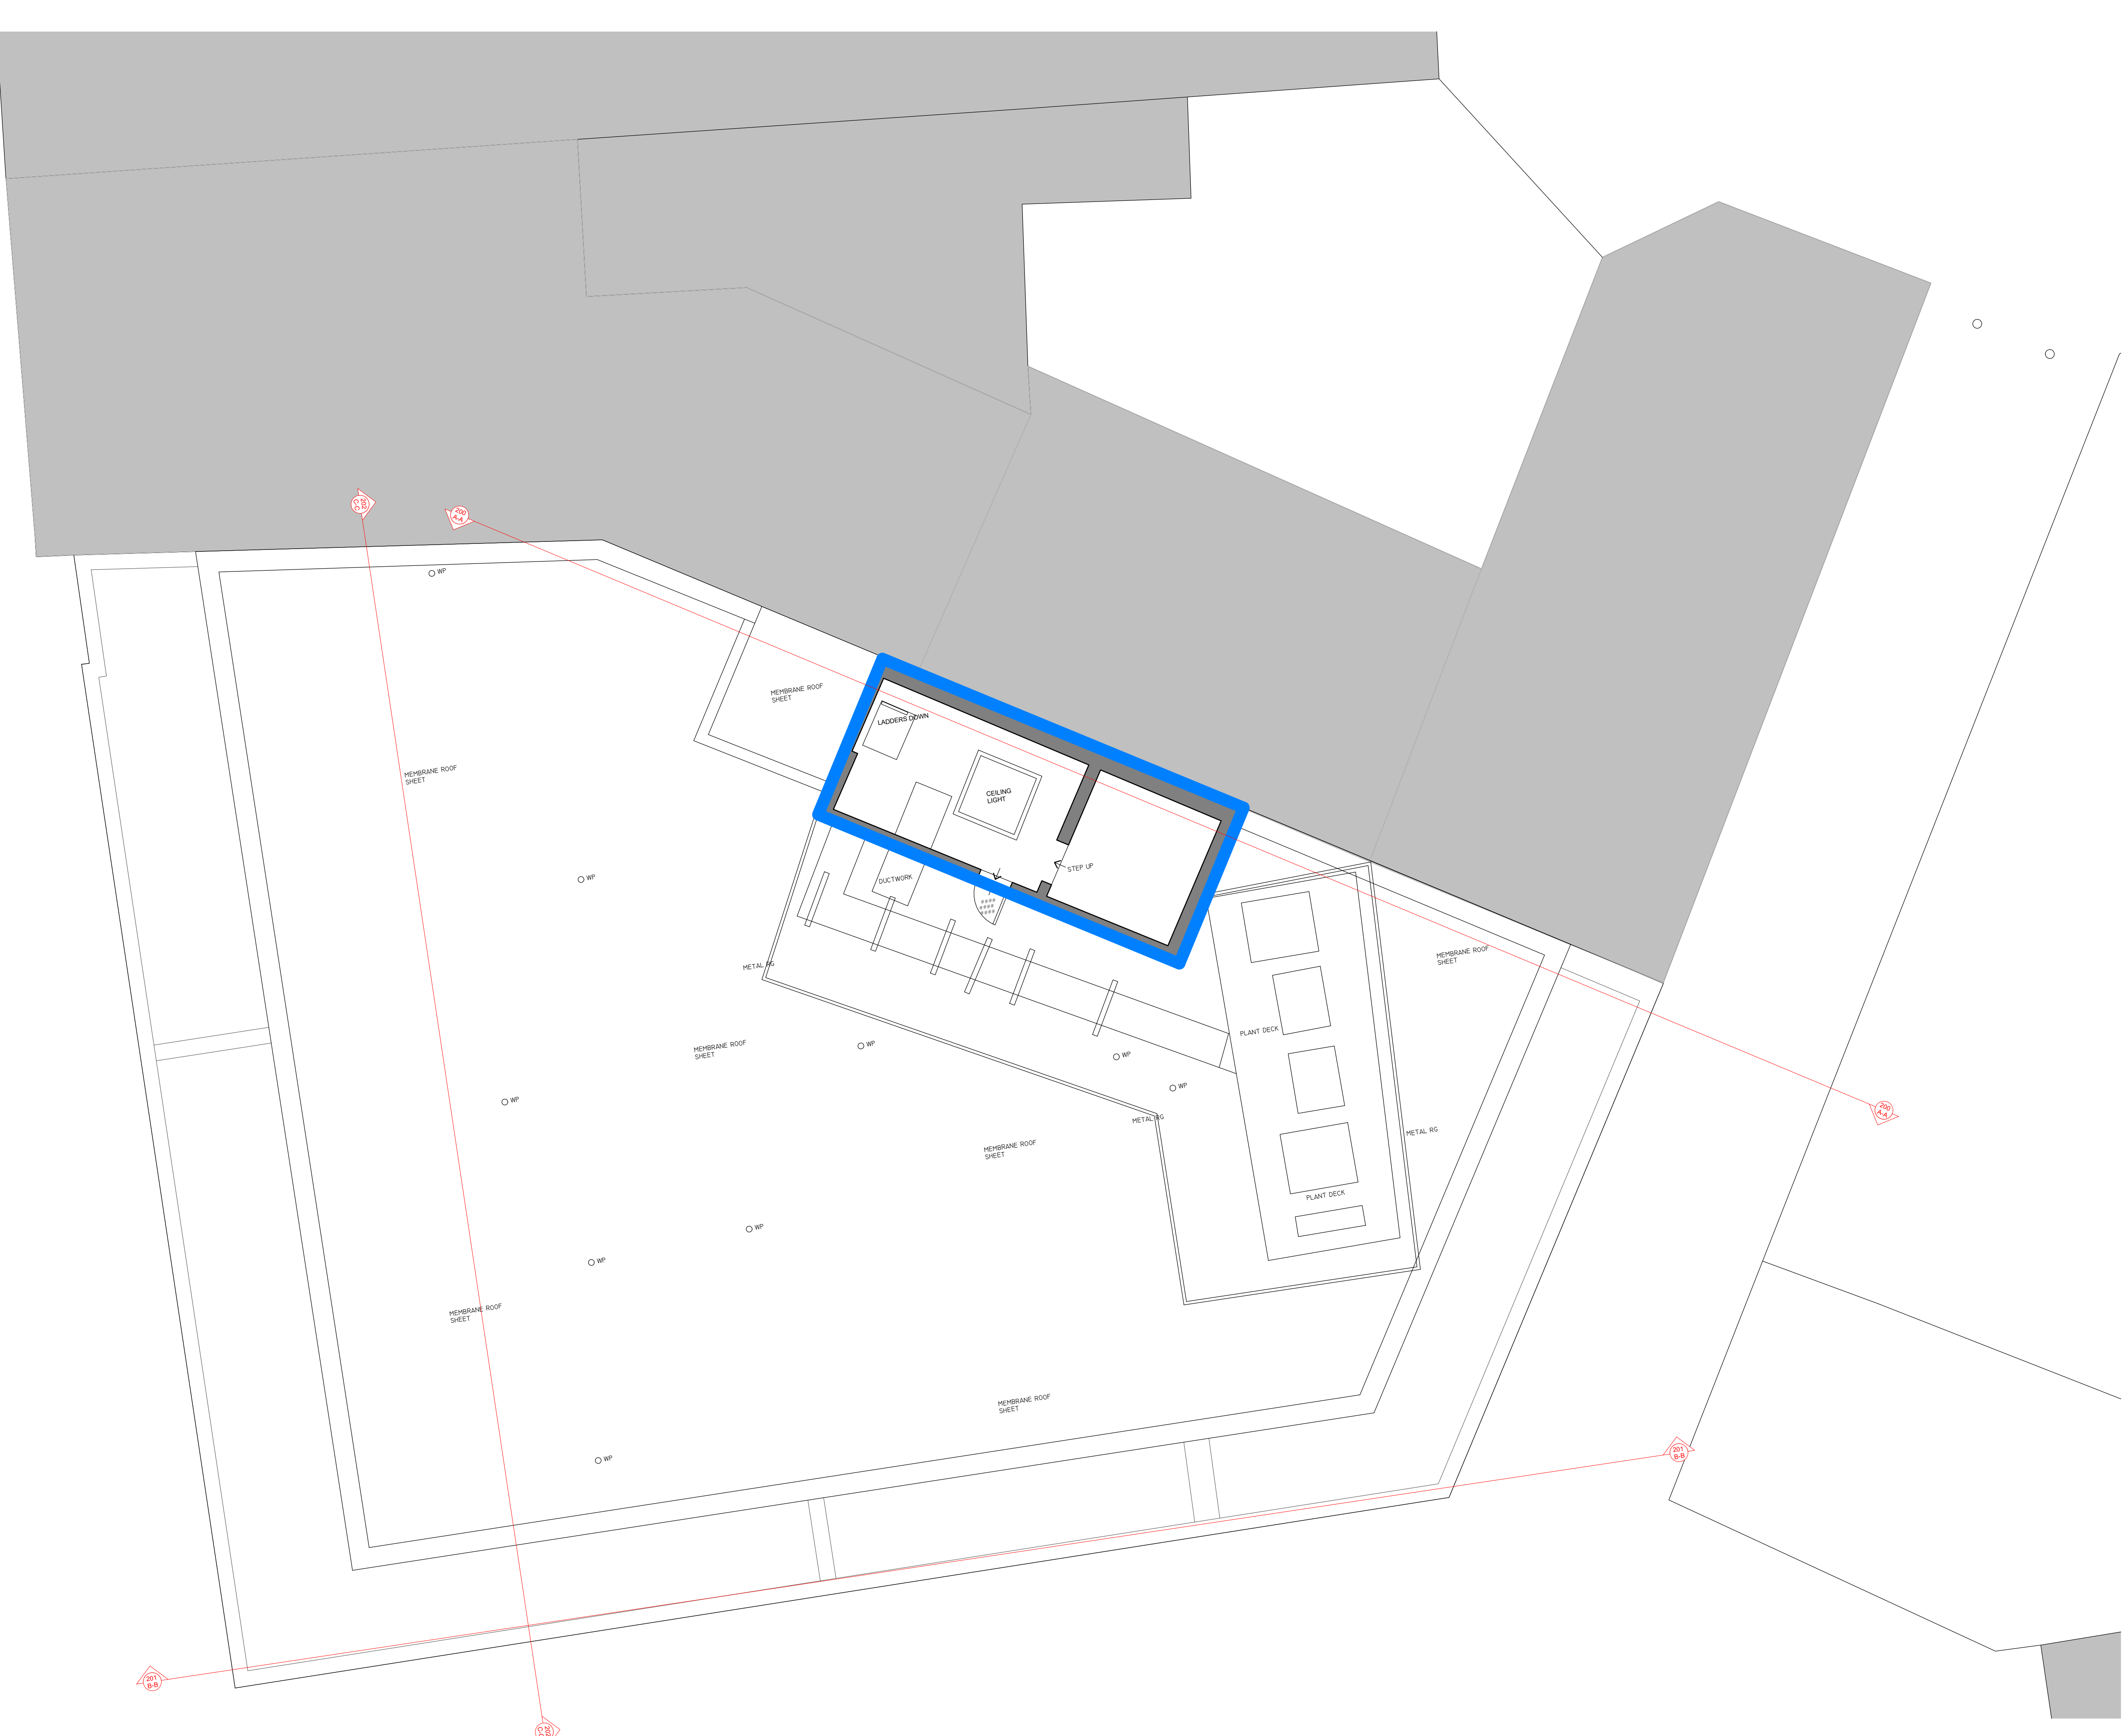

0 50cm 1m 2m 3m

Remove existing facade insulation and render and replace with a non-combustible mineral wool and render system



P01	12/10/23	Issued for Planning approval
Revision	Date	Description

© copyright Wimshurst Pelleriti, all rights reserved 2021

Do not scale-off this drawing. Wimshurst Pelleriti take no responsibility for any dimensions obtained by measuring or scaling from this drawing and no reliance may be placed on such dimensions. If no dimension is given, it is the responsibility of the recipient to ascertain the dimension specifically from the Architect or by site measure.

The sizing of all structural service elements must always be checked against the relevant engineers drawings. No reliance should be placed upon information shown on the drawing.

project
PORTMAN HOUSE

drawing title
PROPOSED FIFTH FLOOR PLAN

drawing number
0686-WPA-01-05-DR-A- 1505

scale @ A1
1 : 50

revision
P01



drawing purpose
PLANNING

first issue date
05/10/23

WIMSHURST PELLERITI

The Mews,
6 Putney Common, SW15 1HL
0208 780 2206
info@wp.uk.com
wimshurst-pelleriti.com



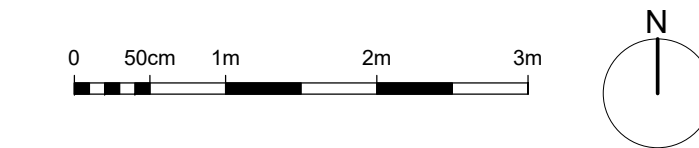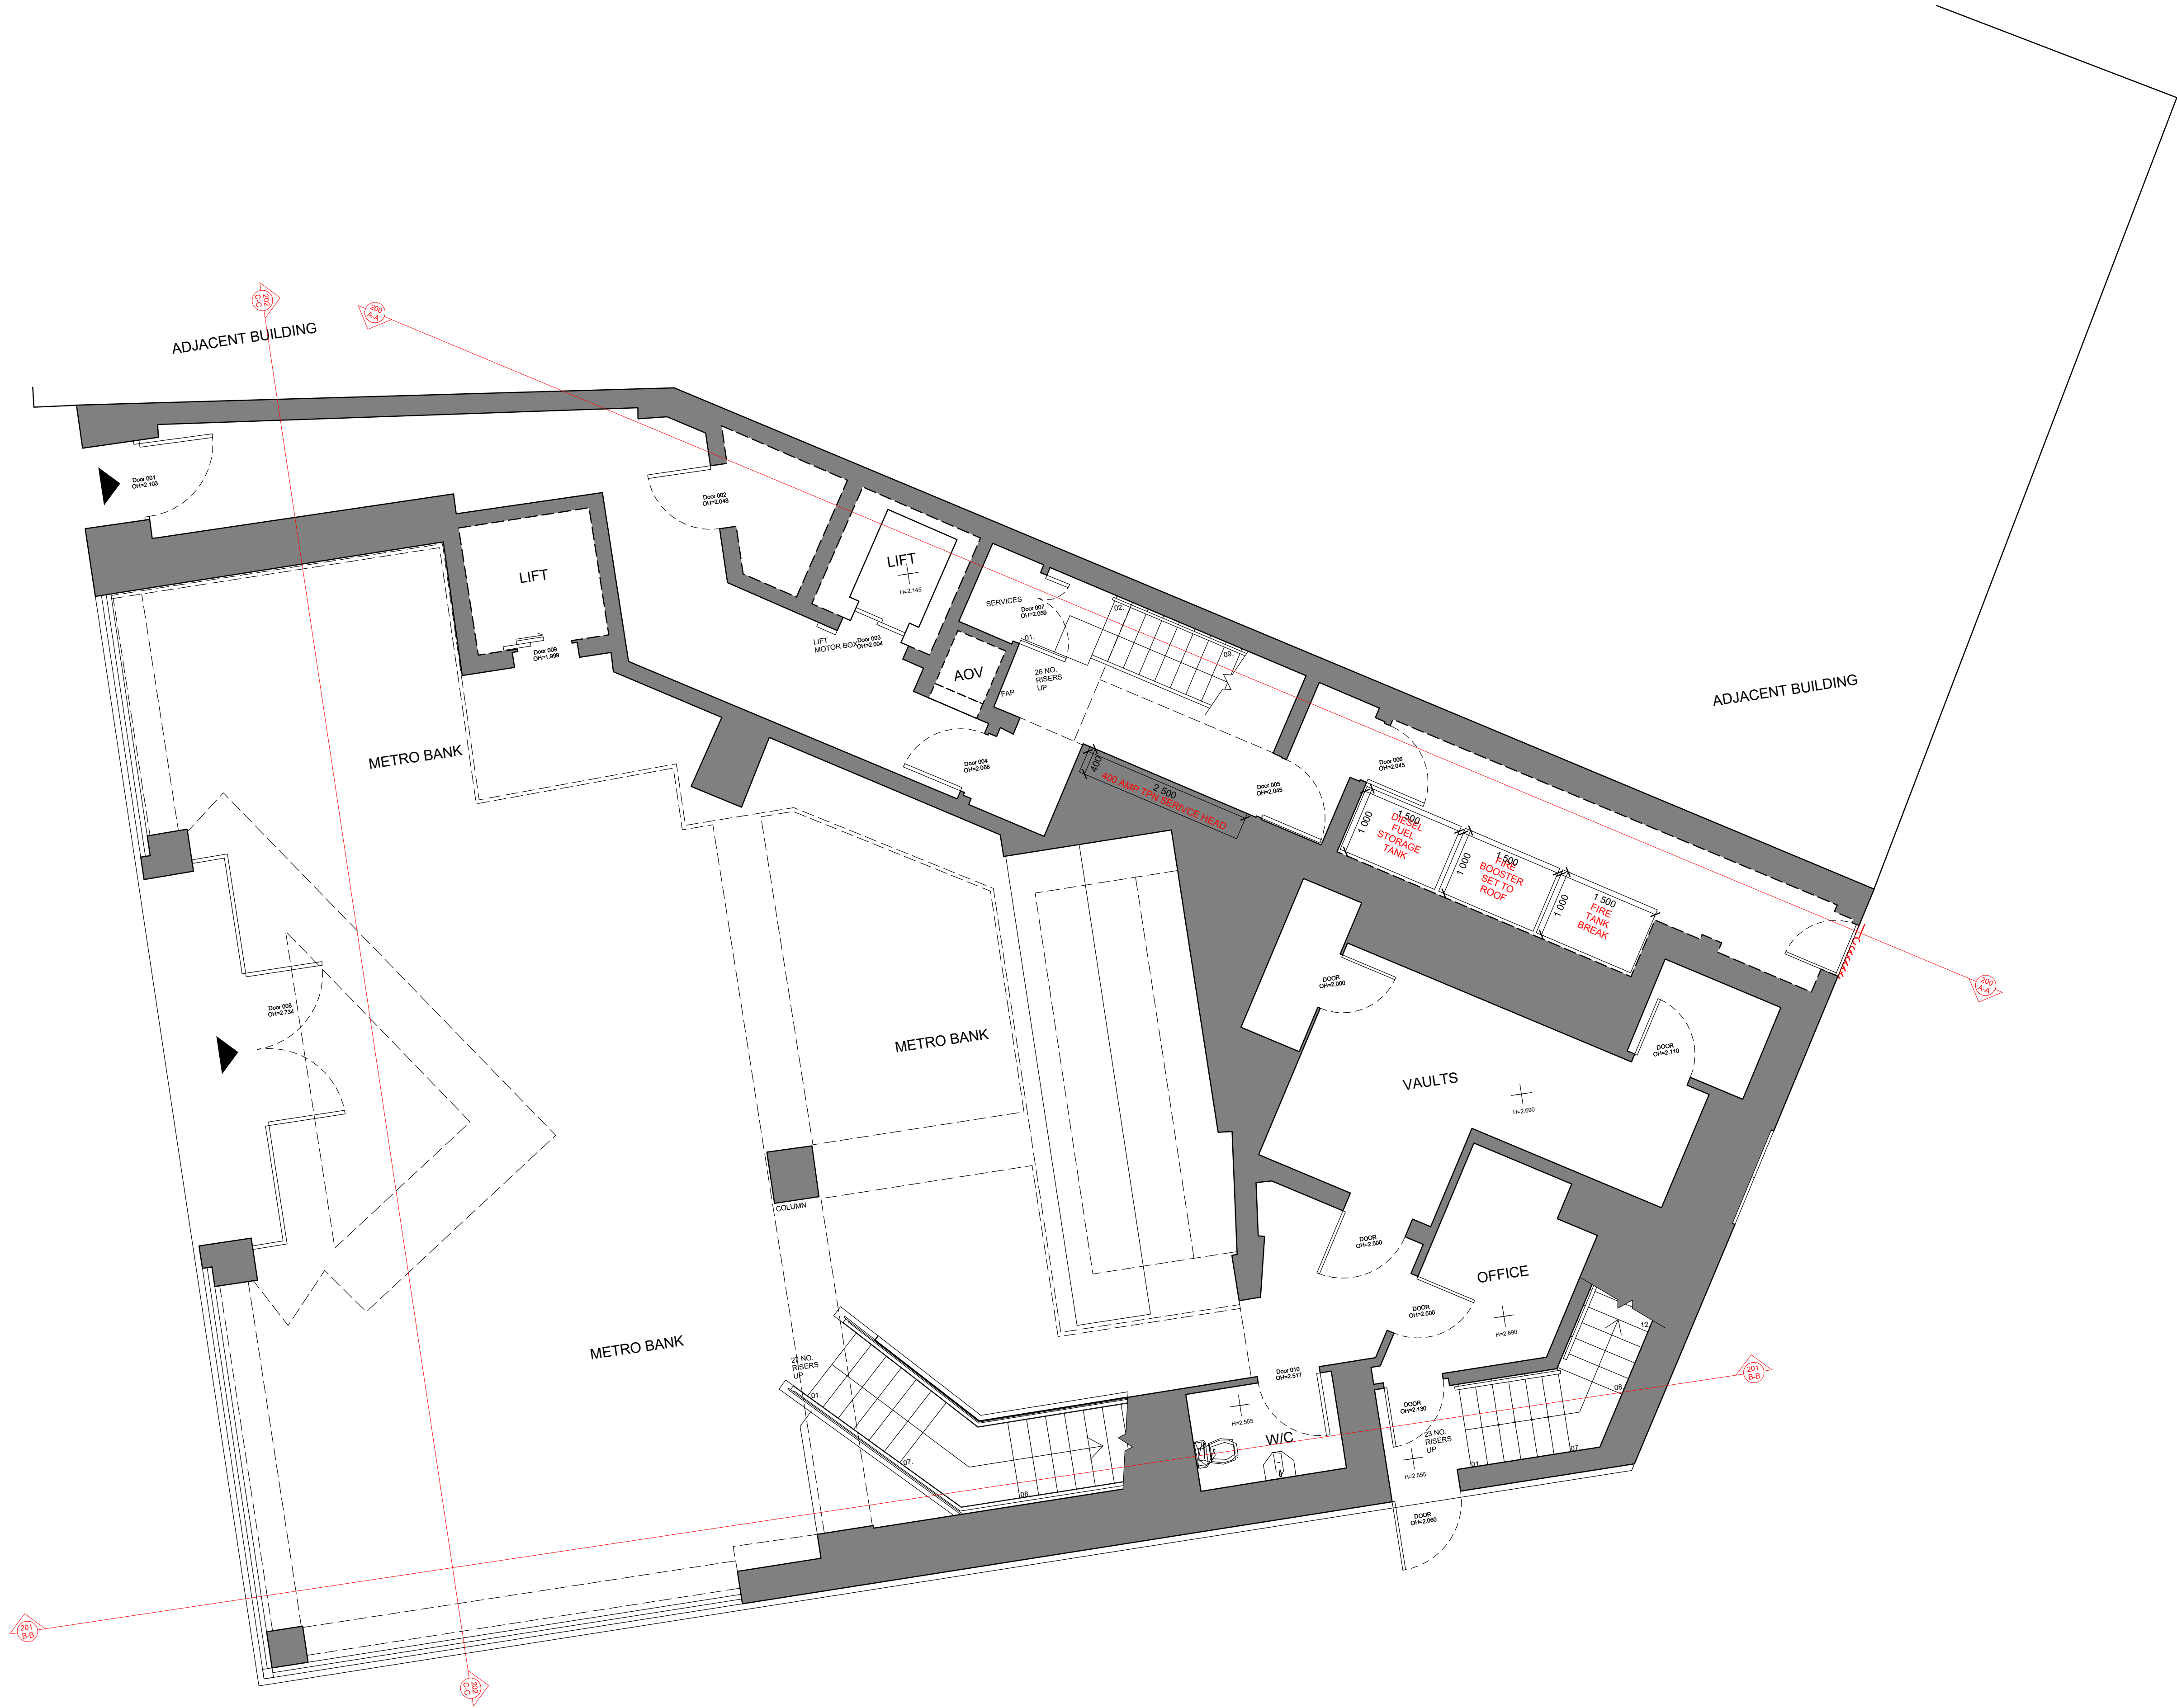

Remove existing facade insulation and render and replace with a non-combustible mineral wool and render system

P01	12/10/23	Issued for Planning approval
Revision	Date	Description

© copyright Wimshurst Pelleriti, all rights reserved 2021

Do not scale-off this drawing. Wimshurst Pelleriti take no responsibility for any dimensions obtained by measuring or scaling from this drawing and no reliance may be placed on such dimensions. If no dimension is given, it is the responsibility of the recipient to ascertain the dimension specifically from the Architect or by site measure.

The sizing of all structural service elements must always be checked against the relevant engineers drawings. No reliance should be placed upon information shown on the drawing.

project

PORTMAN HOUSE

drawing title

PROPOSED GROUND FLOOR PLAN

drawing number

0686-WPA-01-GF-DR-A- 1500

scale @ A1

1 : 50

revision

P01

drawing purpose

PLANNING

first issue date


05/10/23

WIMSHURST PELLERITI

The Mews,
6 Putney Common, SW15 1HL
0208 780 2208
info@wp.uk.com
wimshurst-pelleriti.com




E-E PROPOSED WEST ELEVATION
1:100

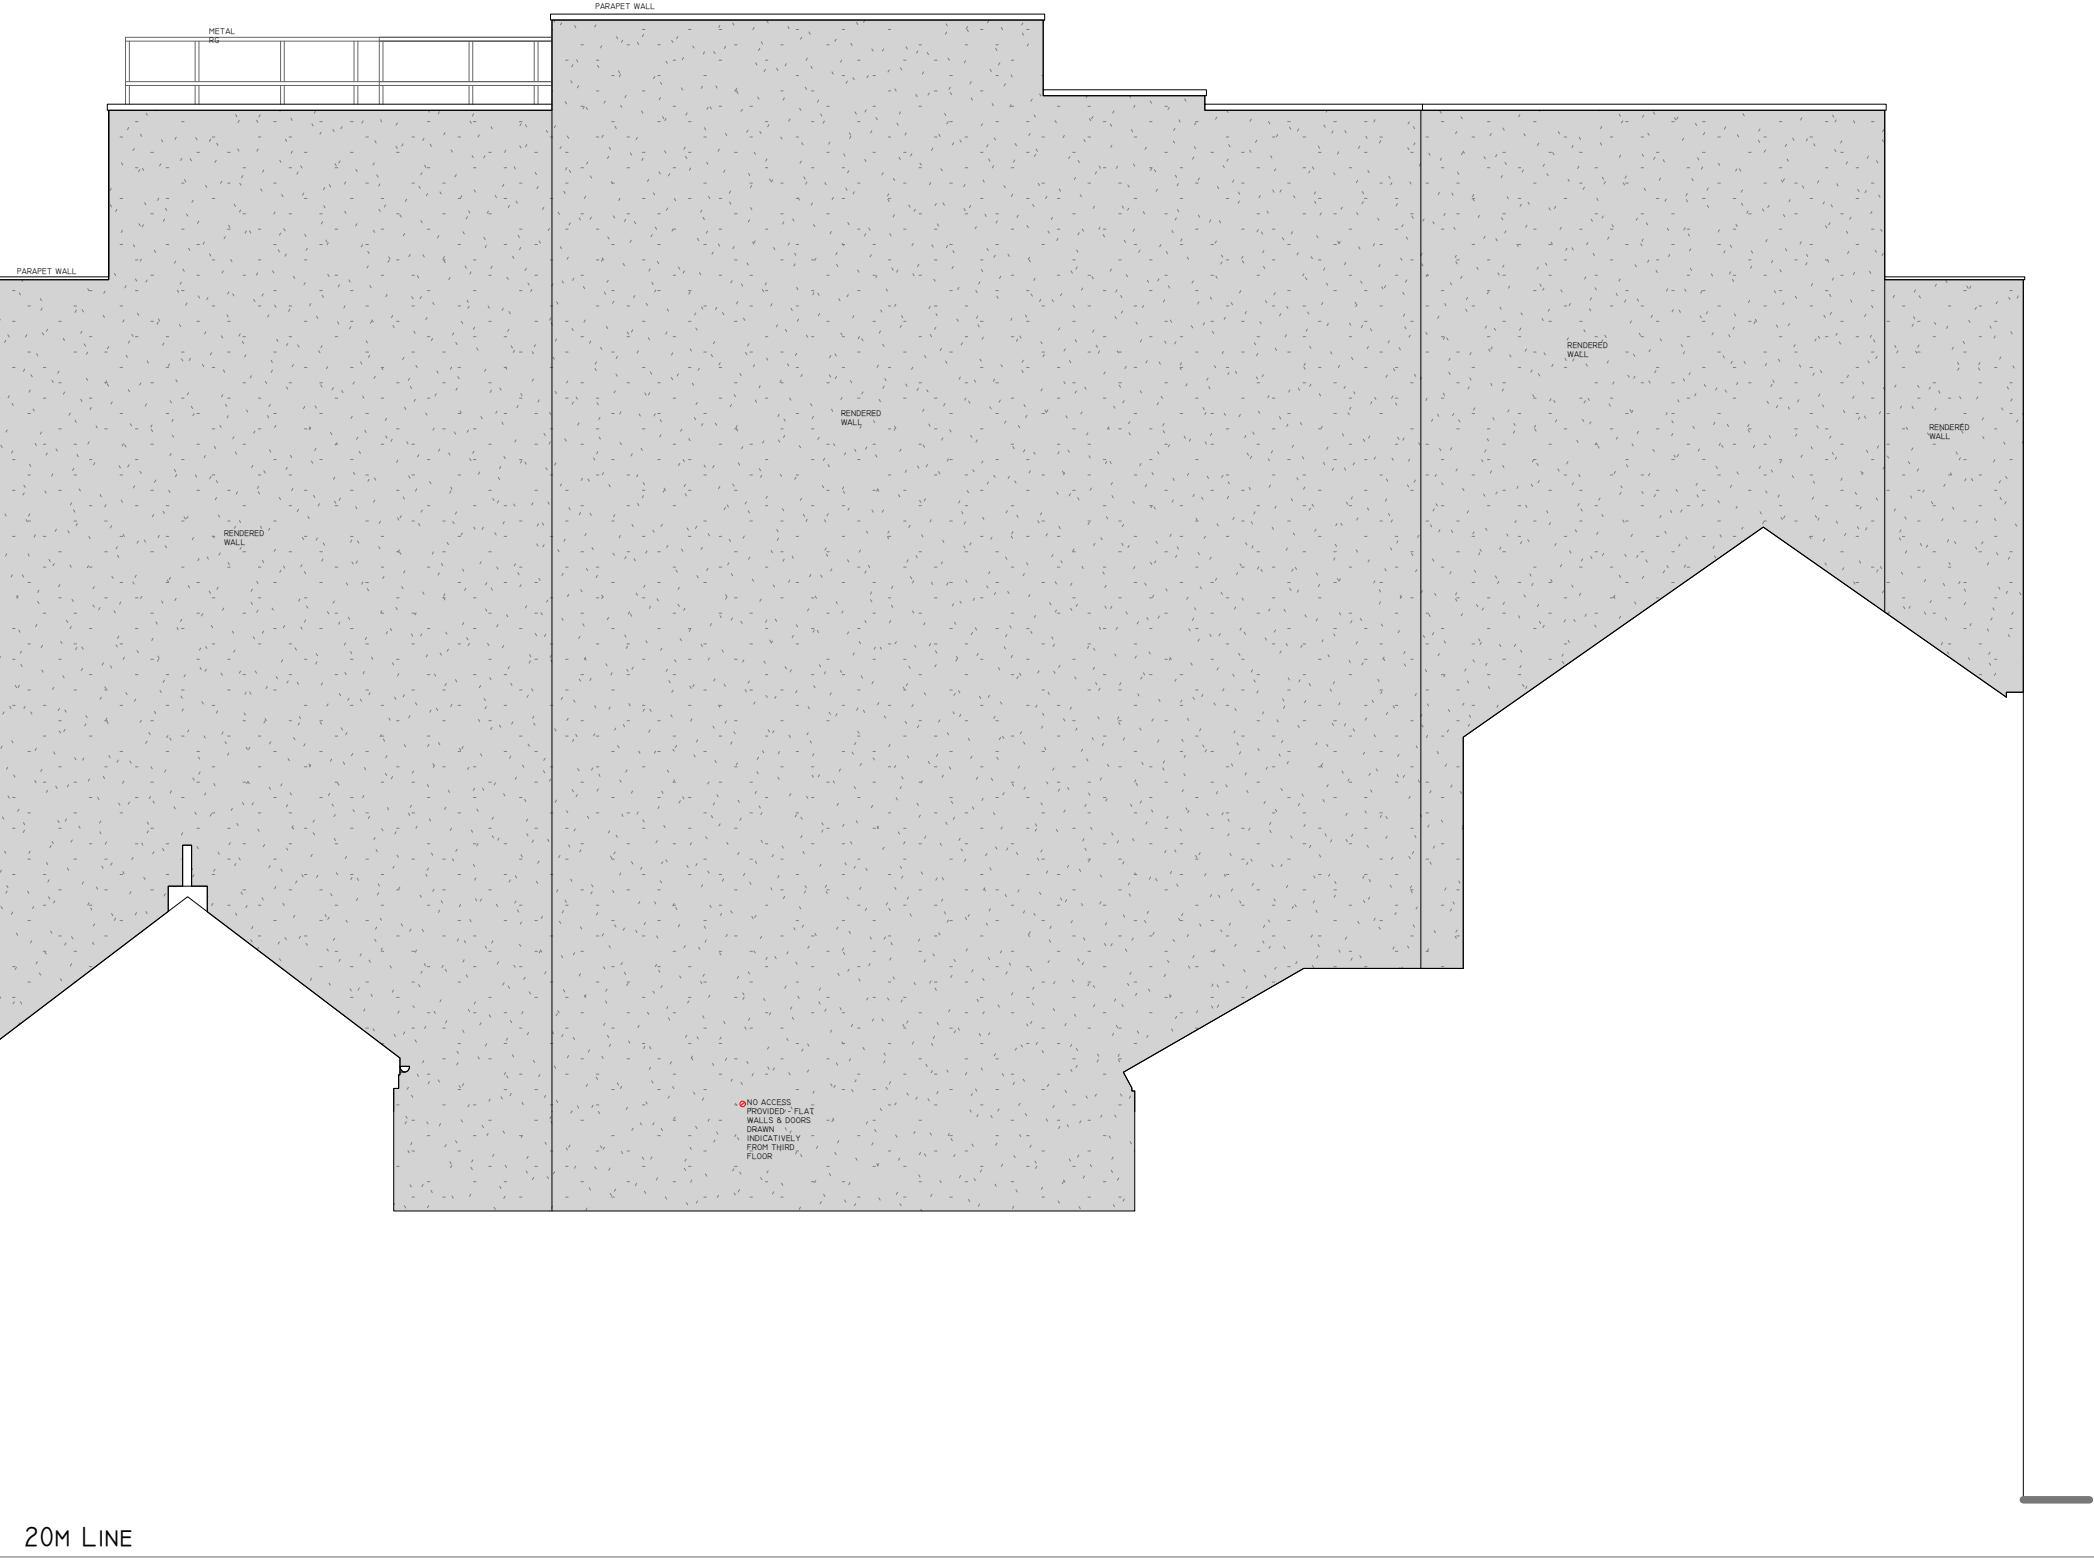

E-S PROPOSED NORTH ELEVATION
1:100



E-N PROPOSED SOUTH ELEVATION
1:100

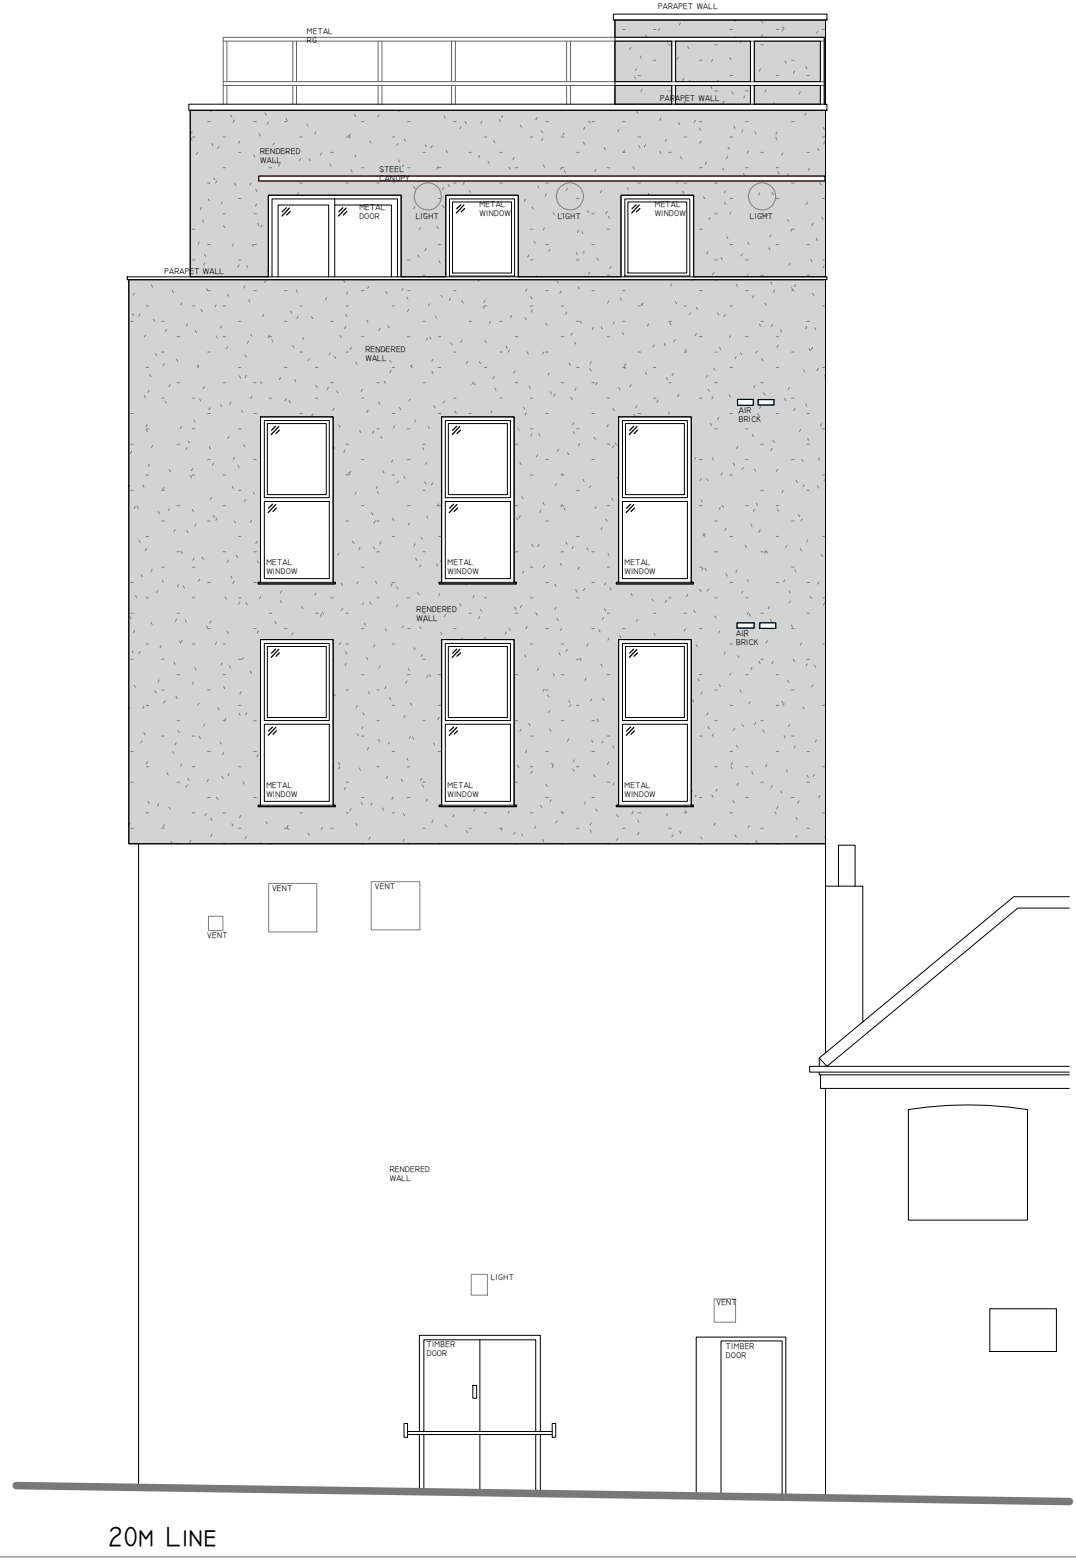

E-W PROPOSED EAST ELEVATION
1:100

Remove existing facade insulation and render and replace with a non-combustible mineral wool and render system

P01	12/10/23	Issued for Planning approval
Revision	Date	Description

© copyright Wimshurst Pelleriti, all rights reserved 2021

Do not scale-off this drawing. Wimshurst Pelleriti take no responsibility for any dimensions obtained by measuring or scaling from this drawing and no reliance may be placed on such dimensions. If no dimension is given, it is the responsibility of the recipient to ascertain the dimension specifically from the Architect or by site measure.

The sizing of all structural service elements must always be checked against the relevant engineers drawings. No reliance should be placed upon information shown on the drawing.

project
PORTMAN HOUSE

drawing title
PROPOSED ELEVATIONS

drawing number
0686-WPA-01-ZZ-DR-A- 1520

scale @ A1
1 : 100

revision
P01


drawing purpose
PLANNING

first issue date
05/10/23

WIMSHURST PELLERITI

The Mews,
6 Putney Common, SW15 1HL
0208 780 2208
info@wp.uk.com
wimshurst-pelleriti.com



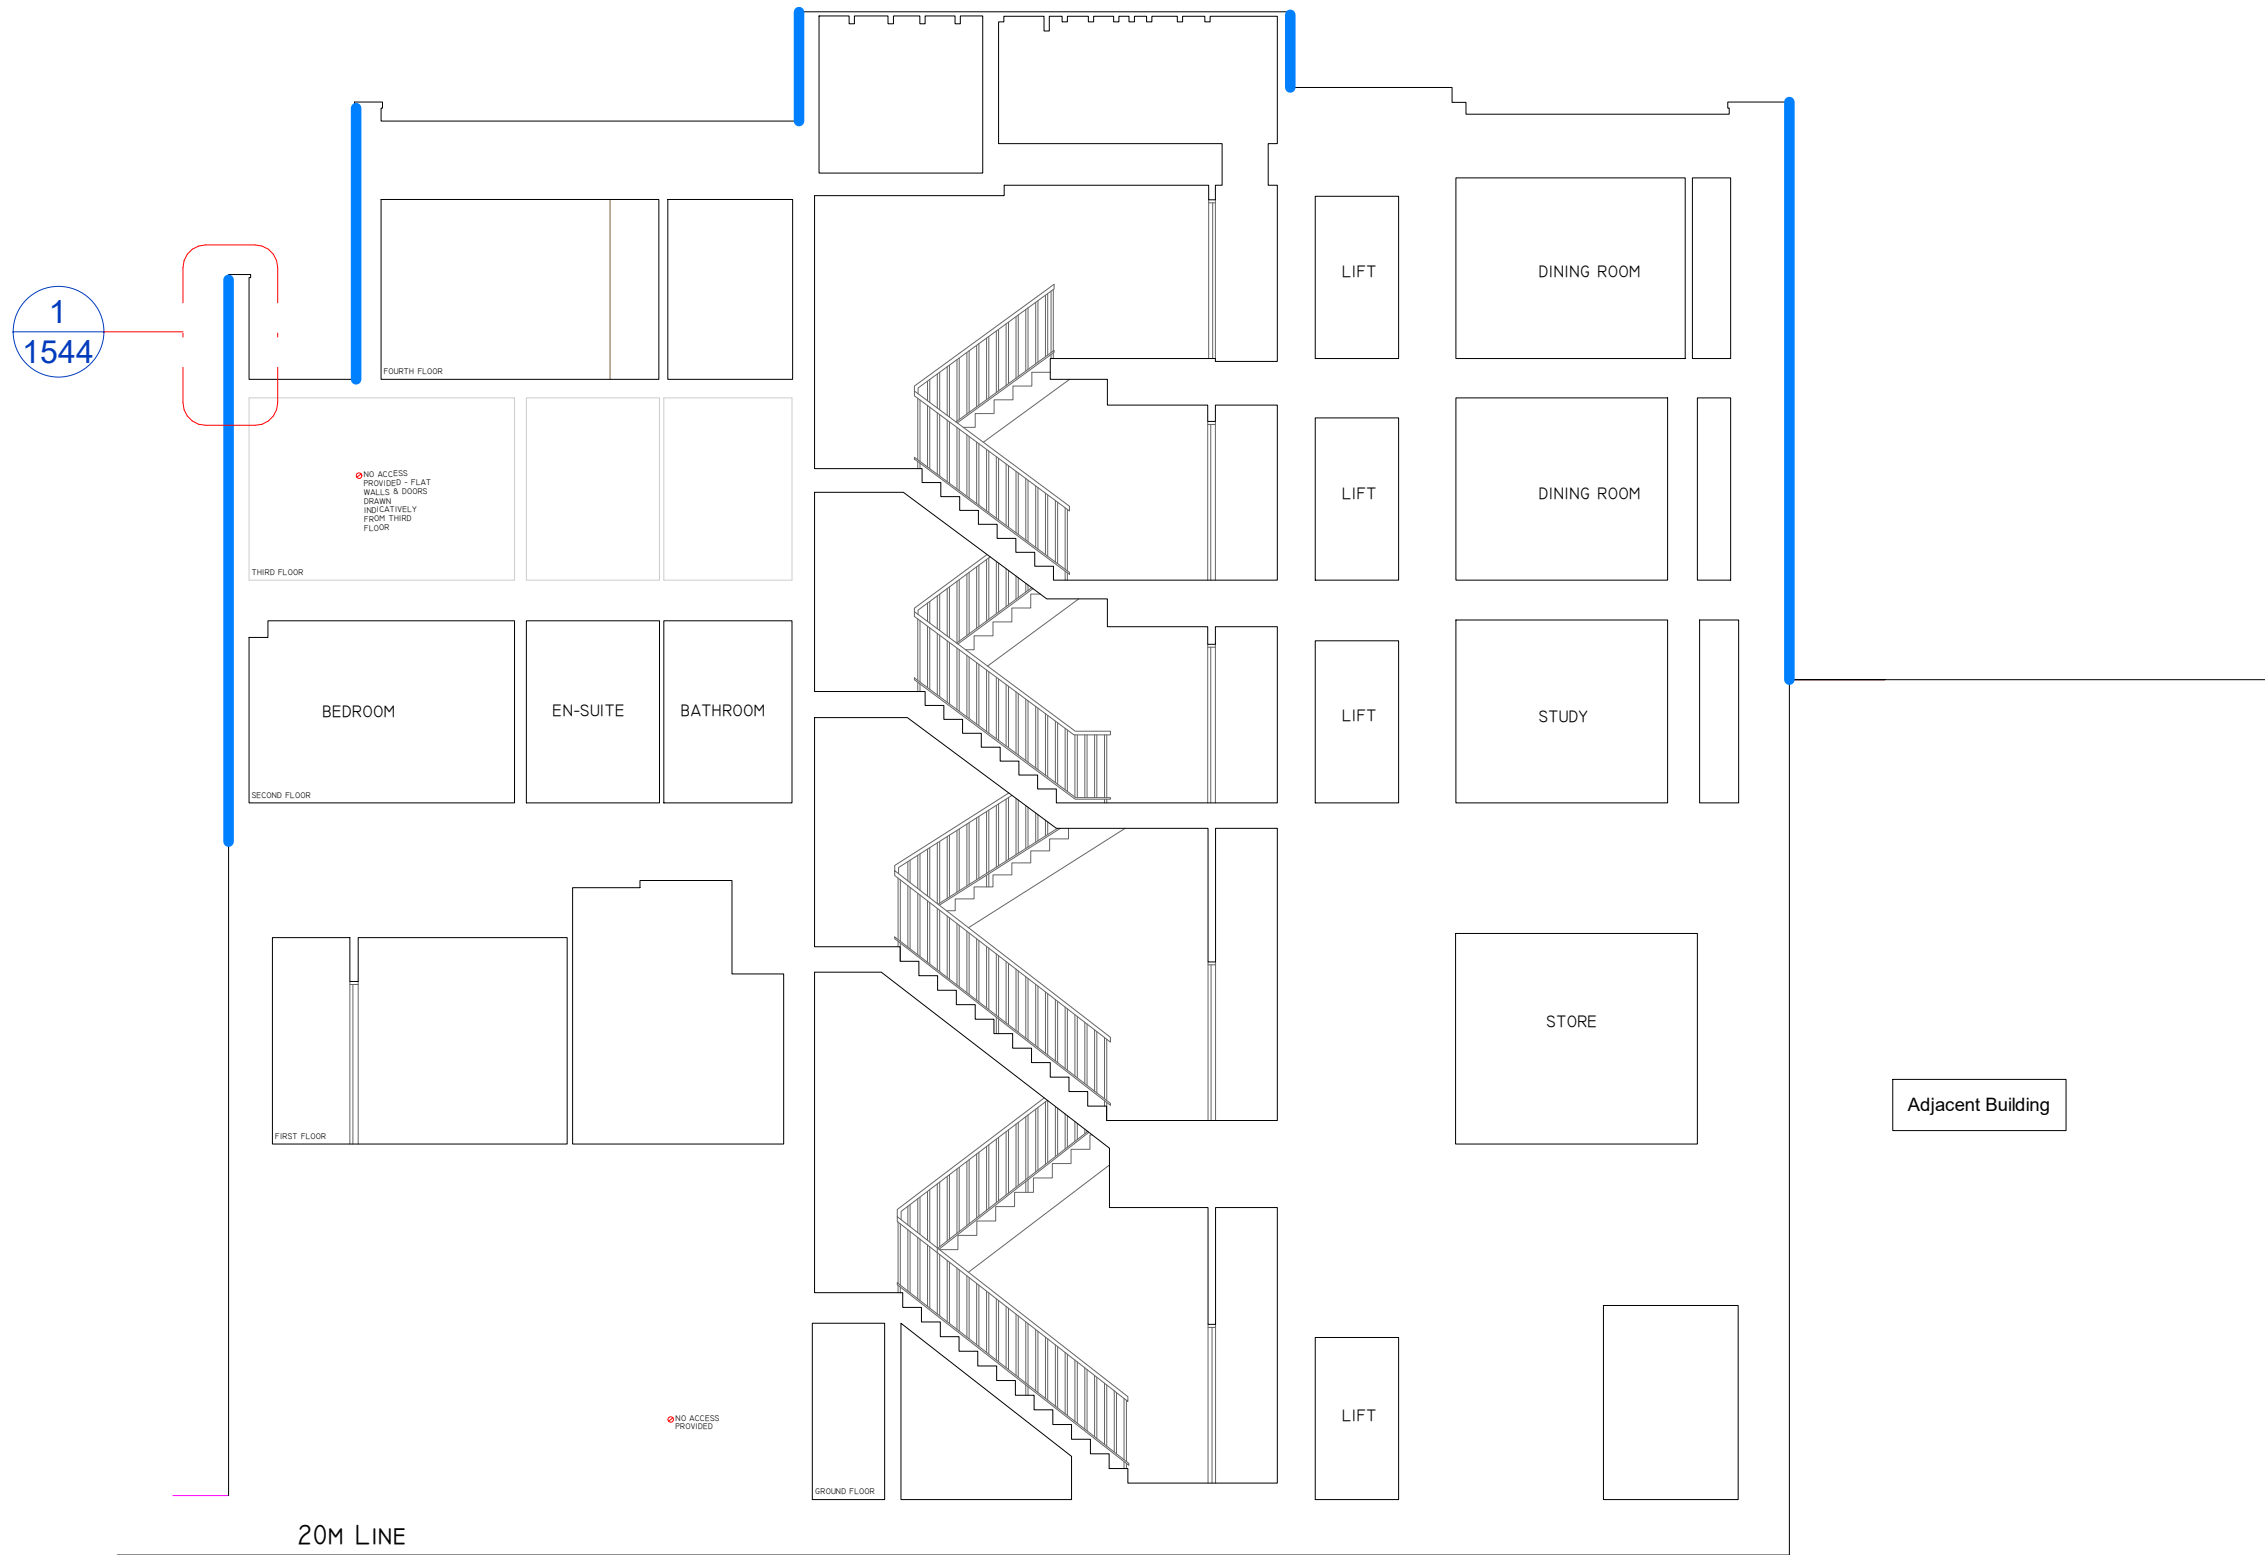

1 Section - AA
1 : 100



2 Section - BB
1 : 100



3 Section - CC
1 : 100



Remove existing facade insulation and render and replace with a non-combustible mineral wool and render system.

P01	12/10/23	Issued for Planning approval
Revision	Date	Description

© copyright Wimshurst Pelleriti, all rights reserved 2021

Do not scale-off this drawing. Wimshurst Pelleriti take no responsibility for any dimensions obtained by measuring or scaling from this drawing and no reliance may be placed on such dimensions. If no dimension is given, it is the responsibility of the recipient to ascertain the dimension specifically from the Architect or by site measure.

The sizing of all structural service elements must always be checked against the relevant engineers drawings. No reliance should be placed upon information shown on the drawing.

project
PORTMAN HOUSE

drawing title
PROPOSED SECTIONS

drawing number
0686-WPA-01-ZZ-DR-A- 1530


scale @ A1	revision
1 : 100	P01

drawing purpose	first issue date
PLANNING	09/04/17

WIMSHURST PELLERITI

The Mews,
6 Putney Common, SW15 1HL
0208 780 2208
info@wp.uk.com
wimshurst-pelleriti.com



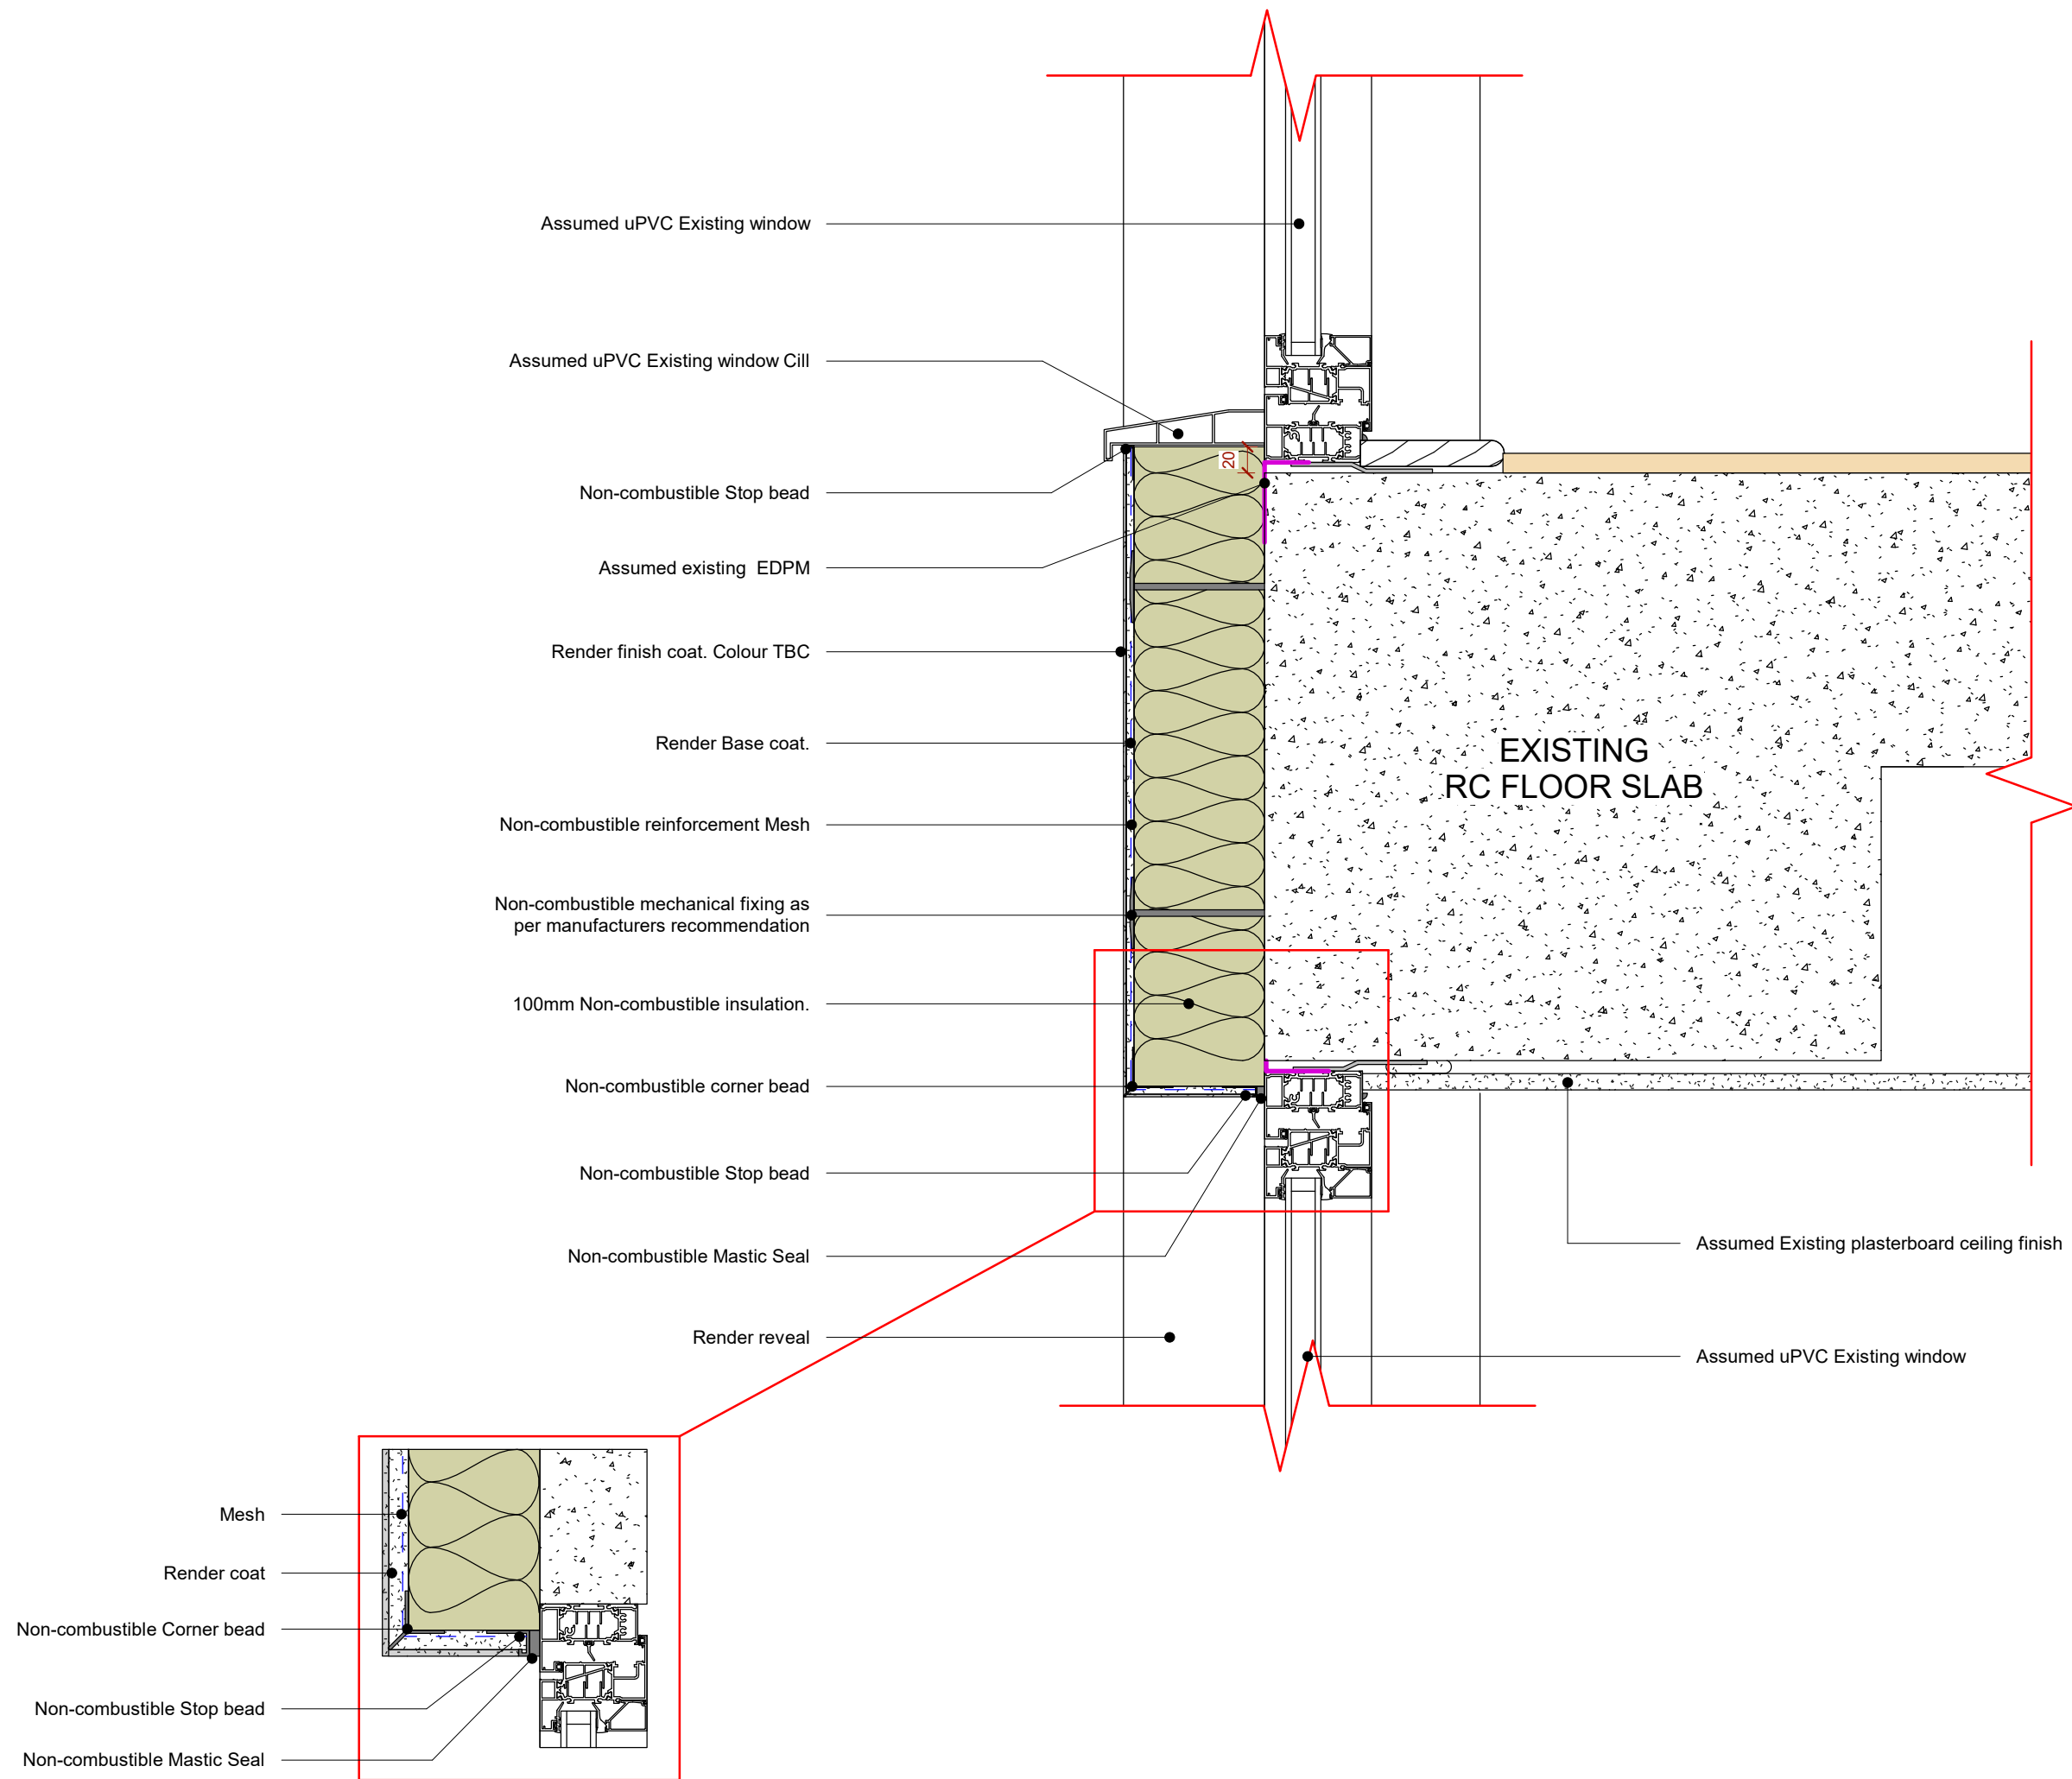

P01 12/10/23 Issued for Planning approval

Revision	Date	Description
----------	------	-------------

© copyright Wimshurst Pelleriti, all rights reserved 2017

Do not scale-off this drawing. Wimshurst Pelleriti take no responsibility for any dimensions obtained by measuring or scaling from this drawing and no reliance may be placed on such dimensions. If no dimension is given, it is the responsibility of the recipient to ascertain the dimension specifically from the Architect or by site measure.

The sizing of all structural service elements must always be checked against the relevant engineers drawings. No reliance should be placed upon information shown on the drawing.

project
PORTMAN HOUSE

drawing title
RENDER TYPICAL WINDOW HEAD & CILL DETAIL



drawing number
0686-WPA-01-ZZ-DR-A- 1540

scale @ A3	revision
1 : 5	P01

drawing purpose	first issue date
PLANNING	05/10/23

WIMSHURST
PELLERITI
The Move,
6 Putney Common, SW15 1HL
0208 780 2206
info@wp.uk.com
wimshurst-pelleriti.com



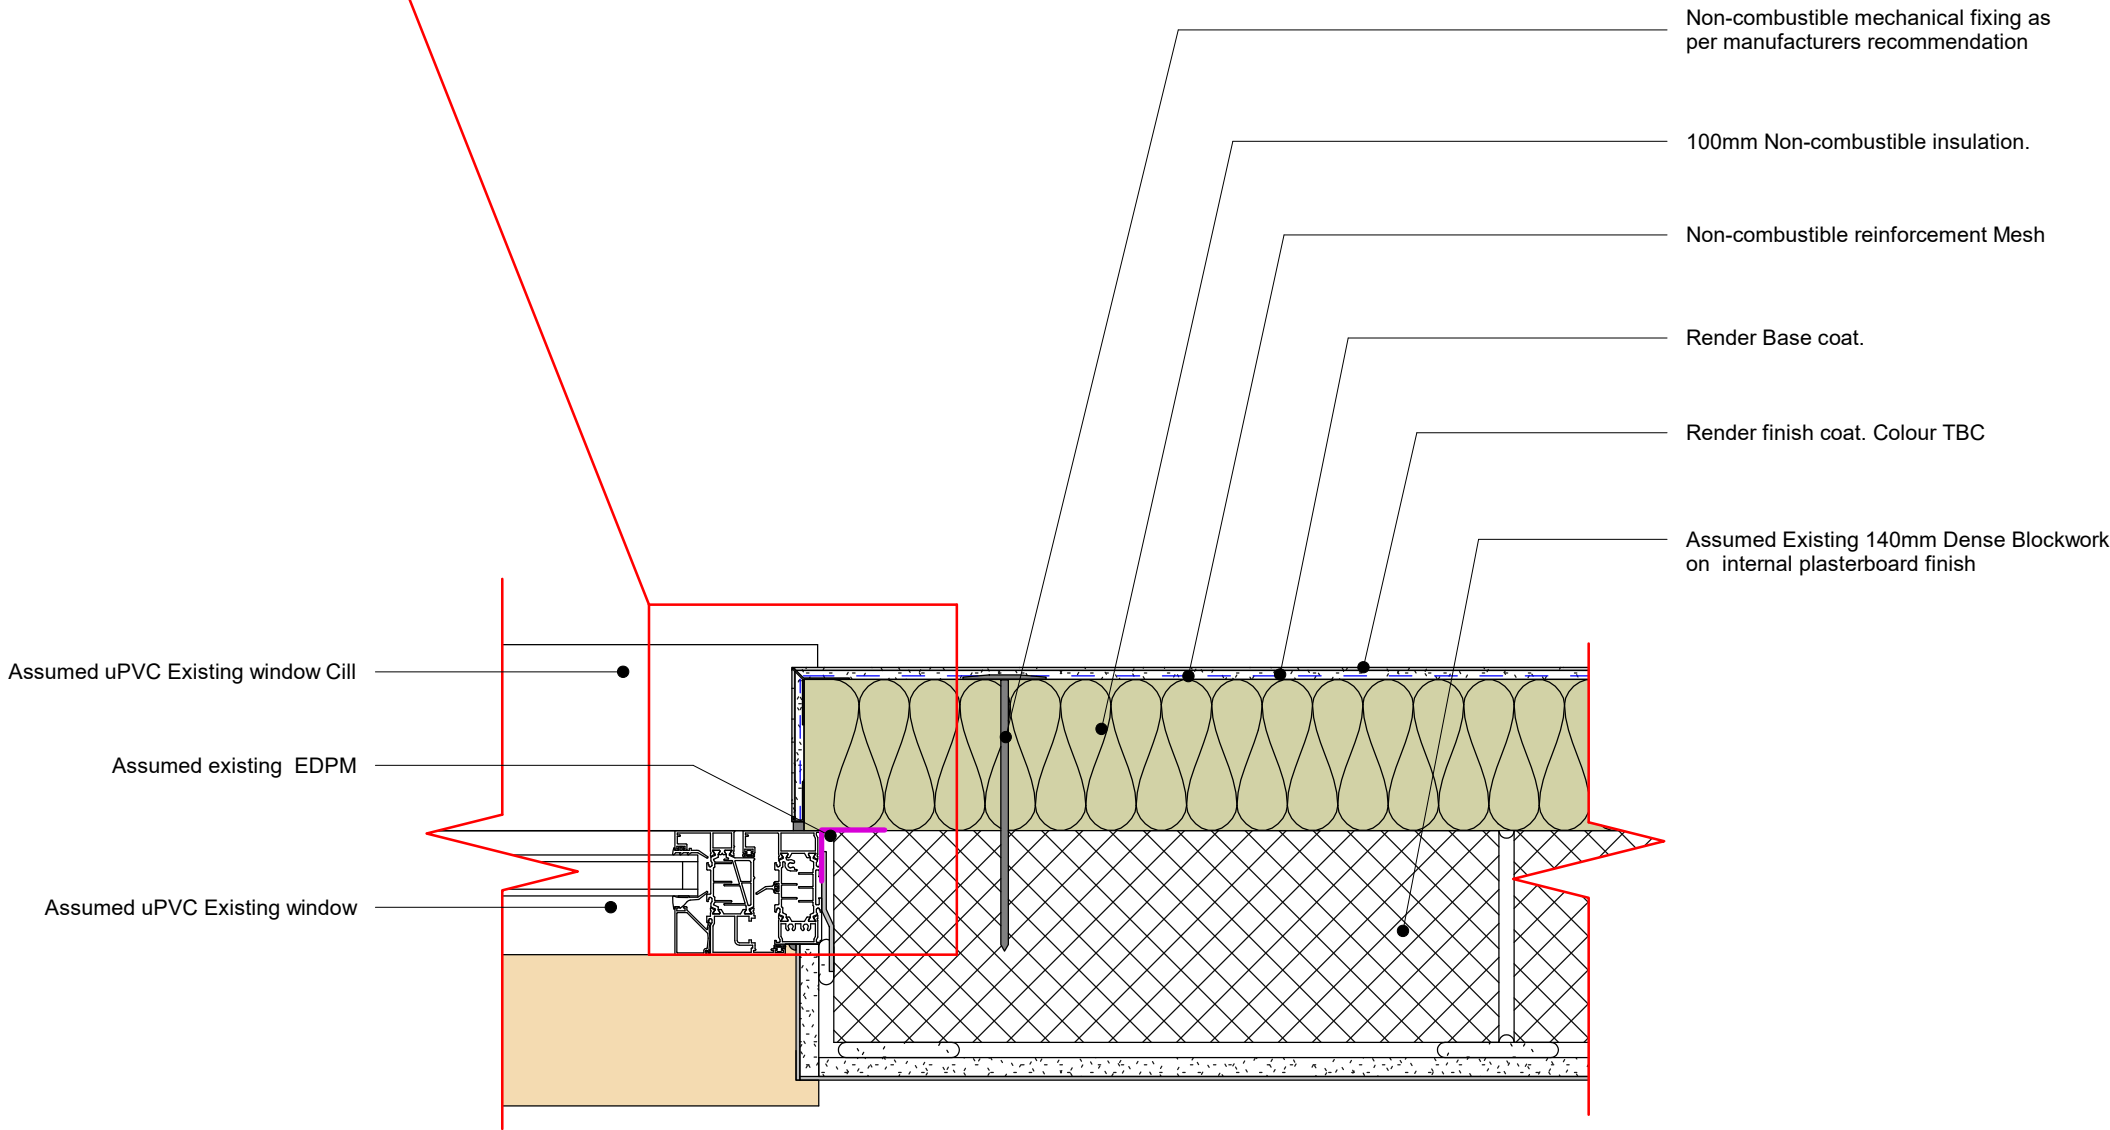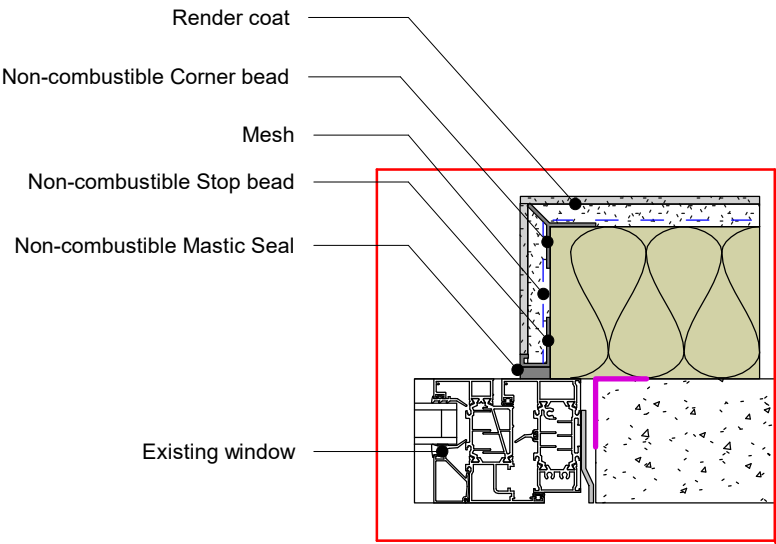

P01 12/10/23 Issued for Planning approval

Revision	Date	Description
----------	------	-------------

© copyright Wimshurst Pelleriti, all rights reserved 2017

Do not scale-off this drawing. Wimshurst Pelleriti take no responsibility for any dimensions obtained by measuring or scaling from this drawing and no reliance may be placed on such dimensions. If no dimension is given, it is the responsibility of the recipient to ascertain the dimension specifically from the Architect or by site measure.

The sizing of all structural service elements must always be checked against the relevant engineers drawings. No reliance should be placed upon information shown on the drawing.

project
PORTMAN HOUSE

drawing title
RENDER TYPICAL WINDOW JAMB
DETAIL


drawing number
0686-WPA-01-ZZ-DR-A- 1542

scale @ A3	revision
1 : 5	P01

drawing purpose	first issue date
PLANNING	05/10/23

WIMSHURST
PELLERITI
The Move,
6 Putney Common, SW15 1HL
0208 780 2206
info@wp.uk.com
wimshurst-pelleriti.com



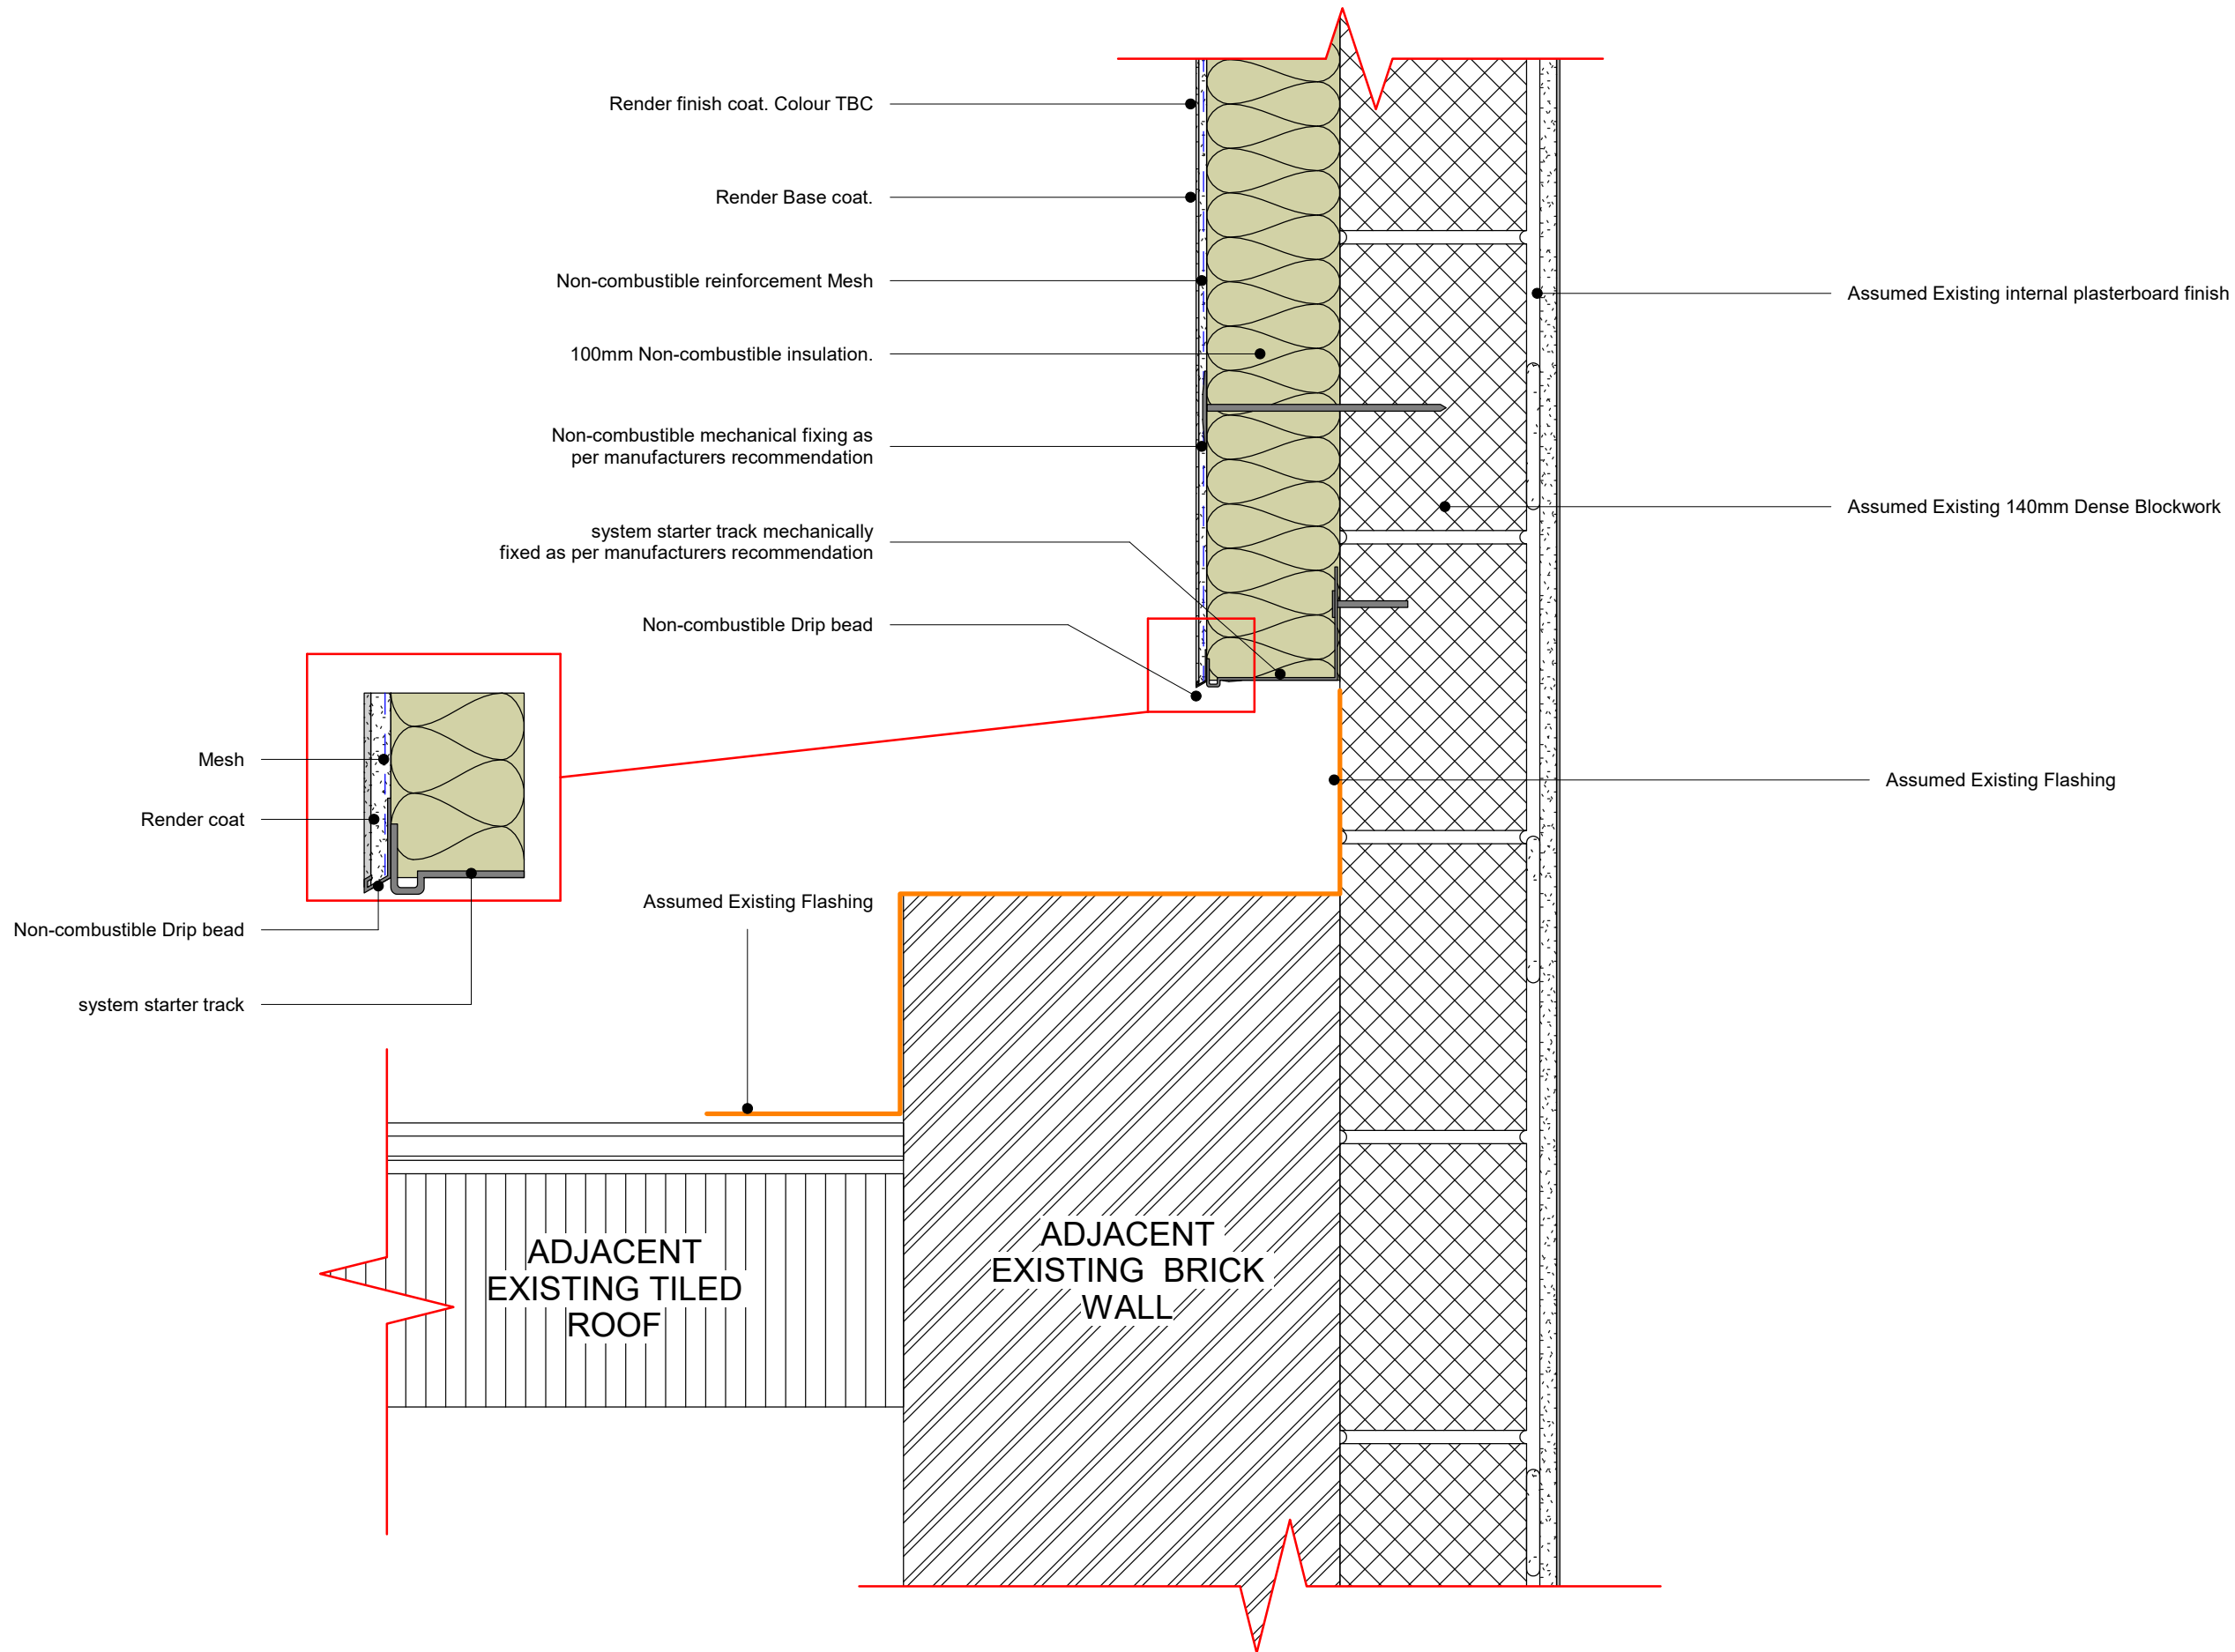

P01 12/10/23 Issued for Planning approval

Revision	Date	Description
----------	------	-------------

© copyright Wimshurst Pelleriti, all rights reserved 2017

Do not scale-off this drawing. Wimshurst Pelleriti take no responsibility for any dimensions obtained by measuring or scaling from this drawing and no reliance may be placed on such dimensions. If no dimension is given, it is the responsibility of the recipient to ascertain the dimension specifically from the Architect or by site measure.

The sizing of all structural service elements must always be checked against the relevant engineers drawings. No reliance should be placed upon information shown on the drawing.

project
PORTMAN HOUSE

drawing title
RENDER TYPICAL ROOF & PARTY WALL DETAIL

drawing number
0686-WPA-01-ZZ-DR-A- 1543

scale @ A3	revision
1 : 5	P01

drawing purpose	first issue date
PLANNING	05/17/21

WIMSHURST
PELLERITI
The Move,
6 Putney Common, SW15 1HL
0208 780 2206
info@wp.uk.com
wimshurst-pelleriti.com

