






06-Front Elevation
1 : 100

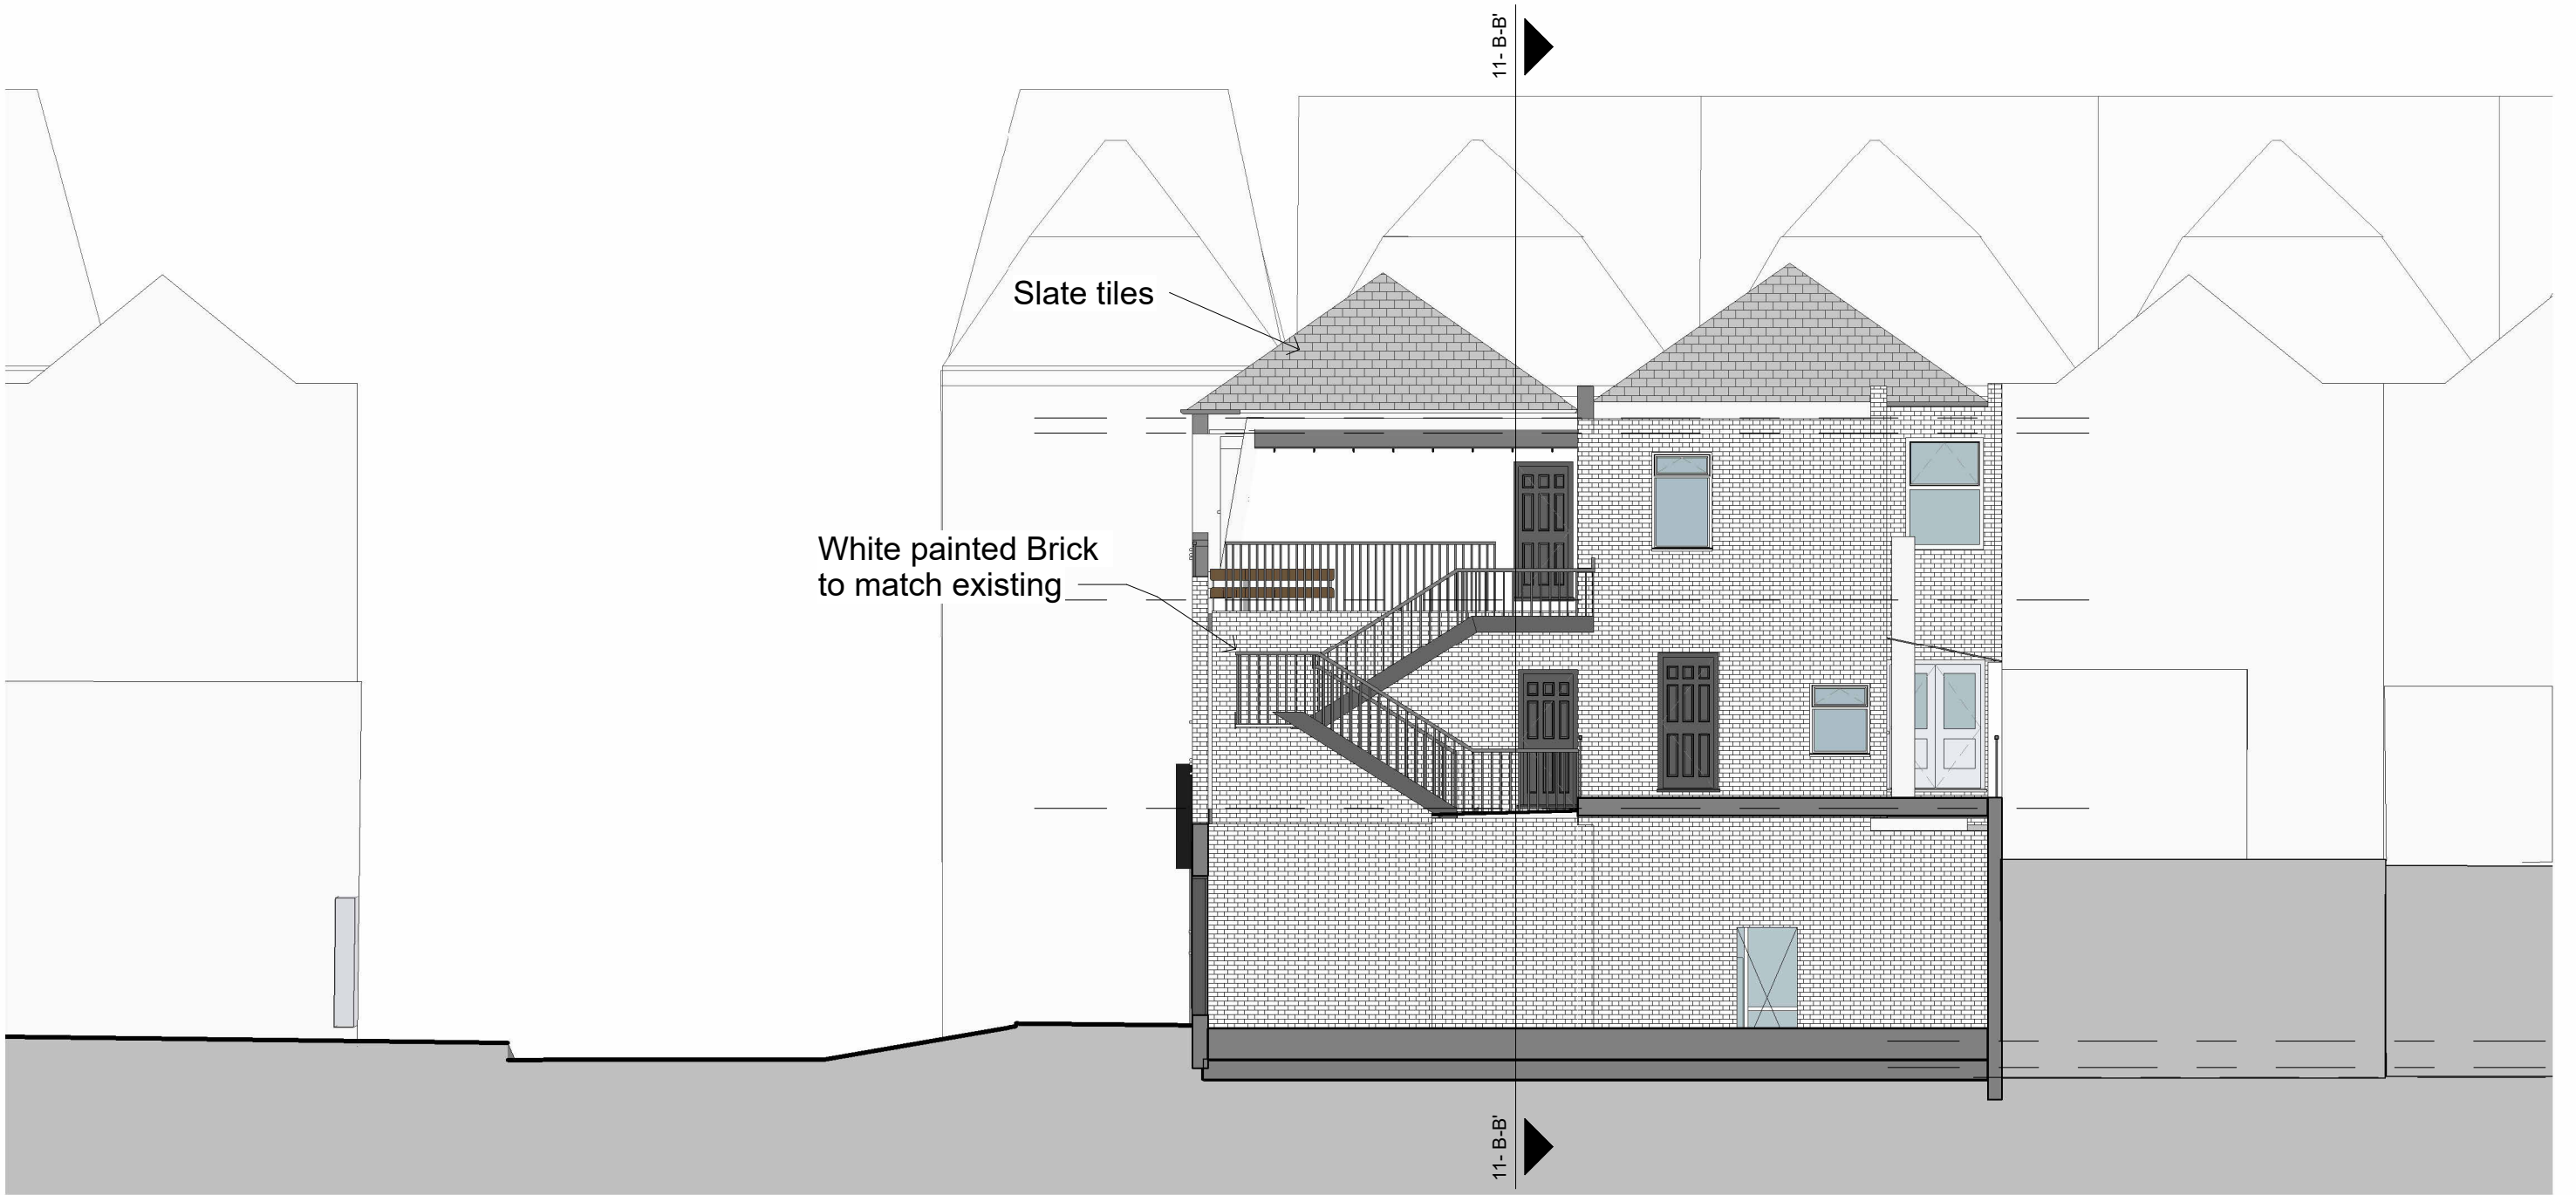

08-Rear Elevation
1 : 100

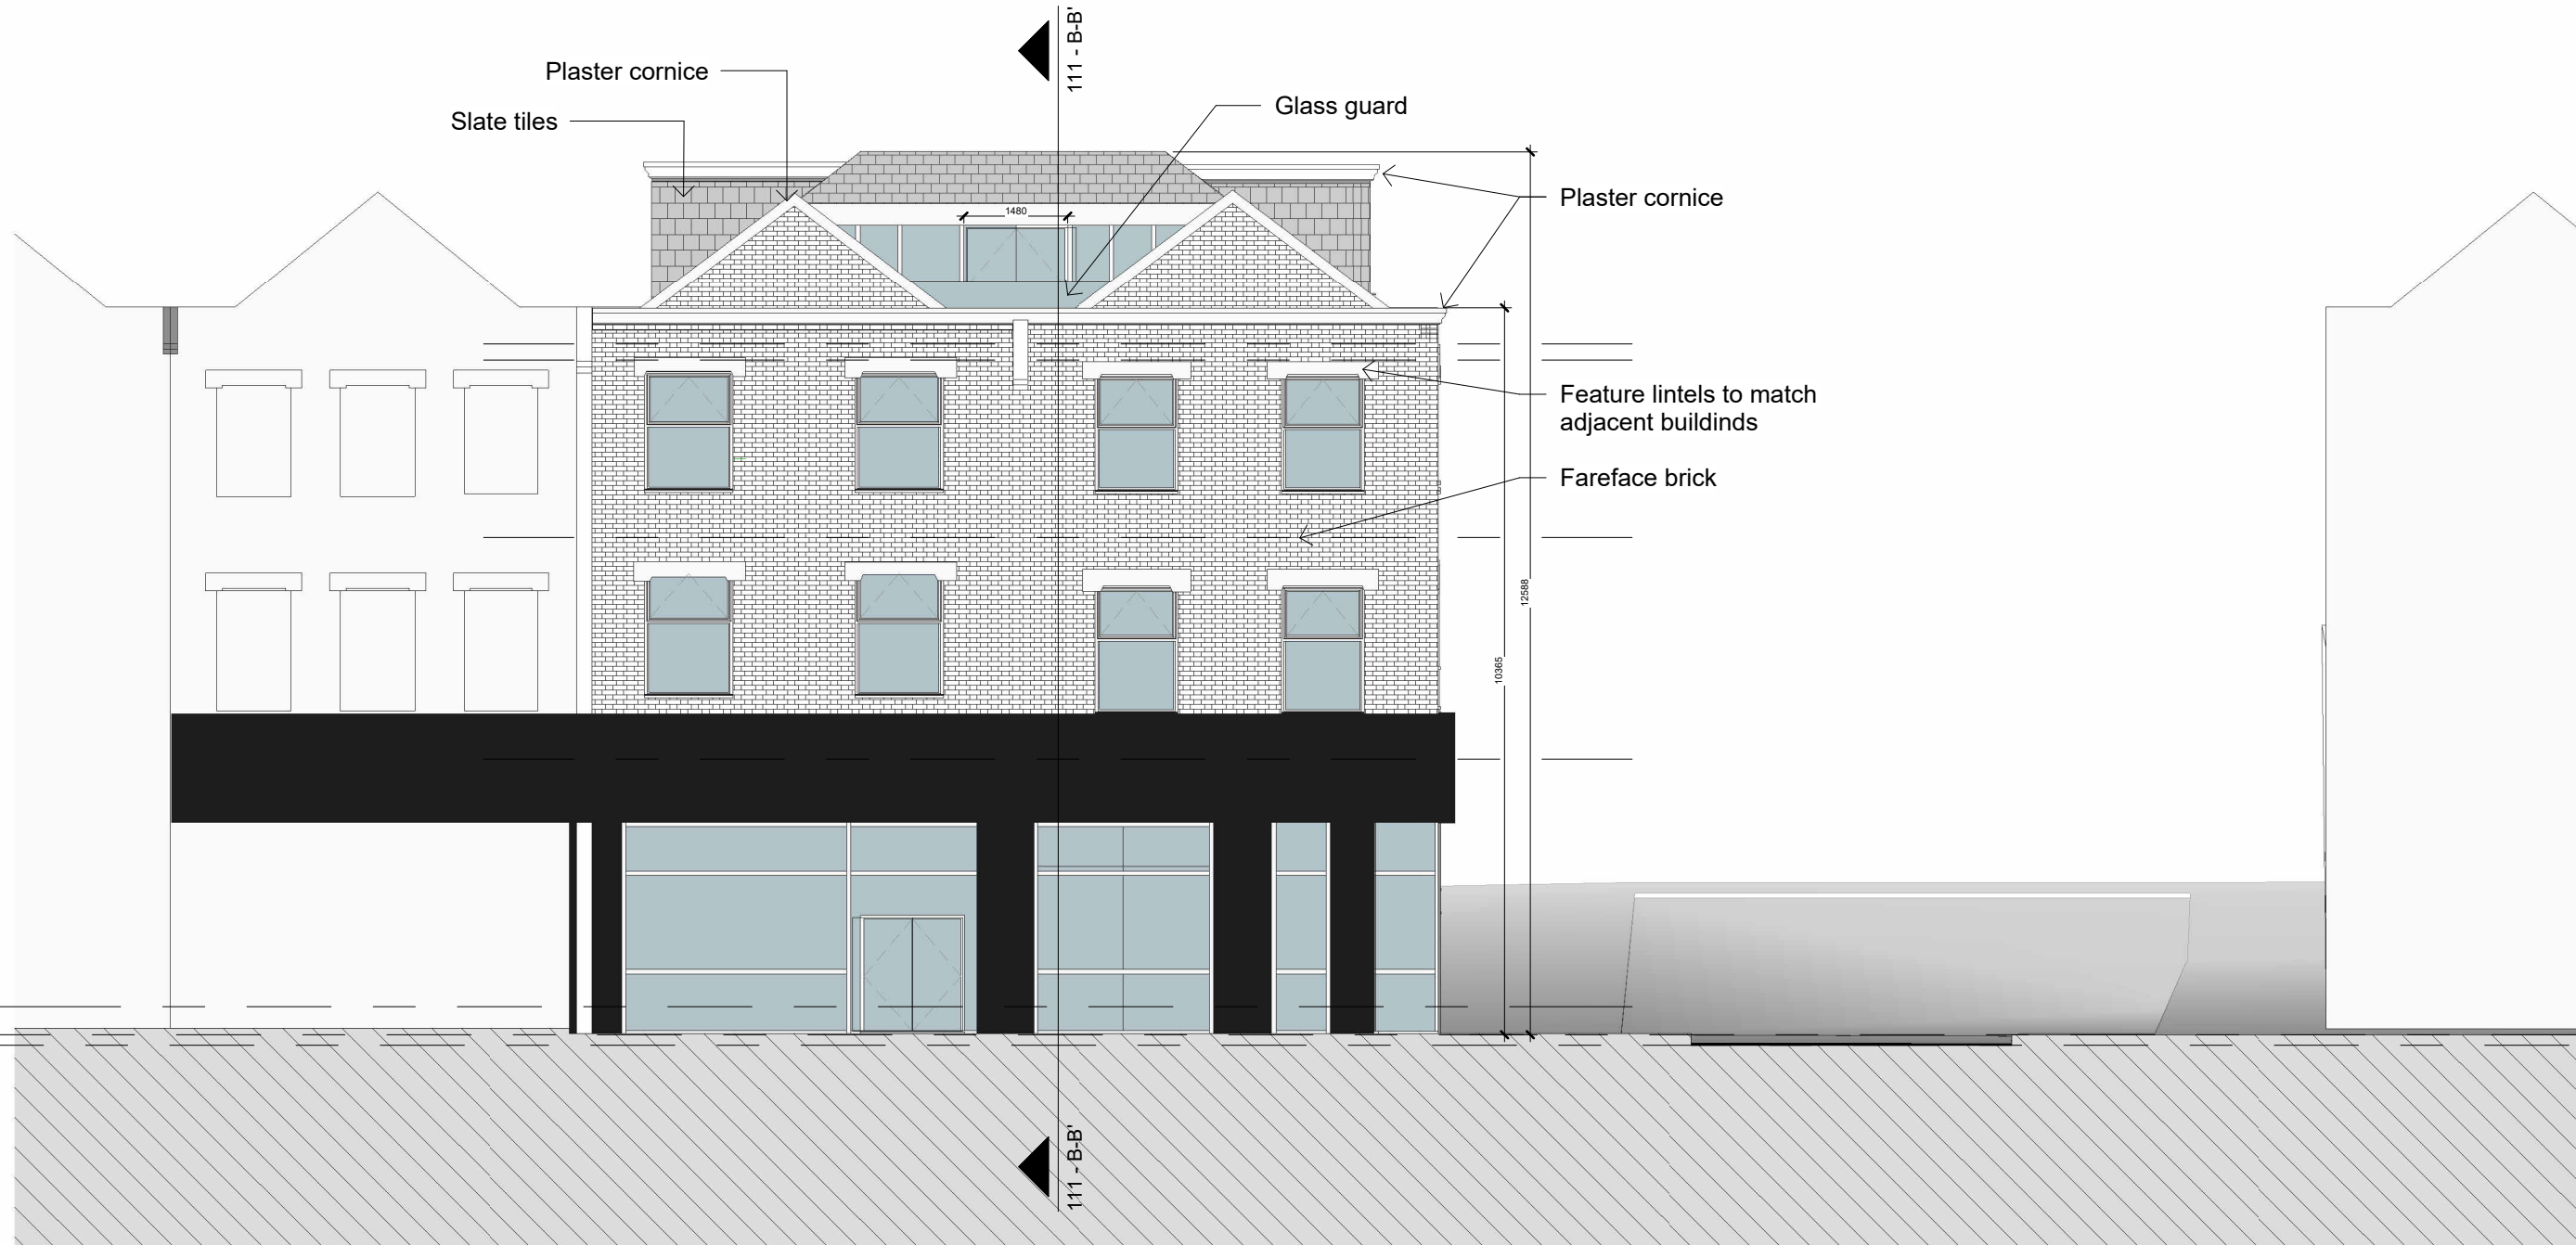

107-FrontElevation
1 : 100

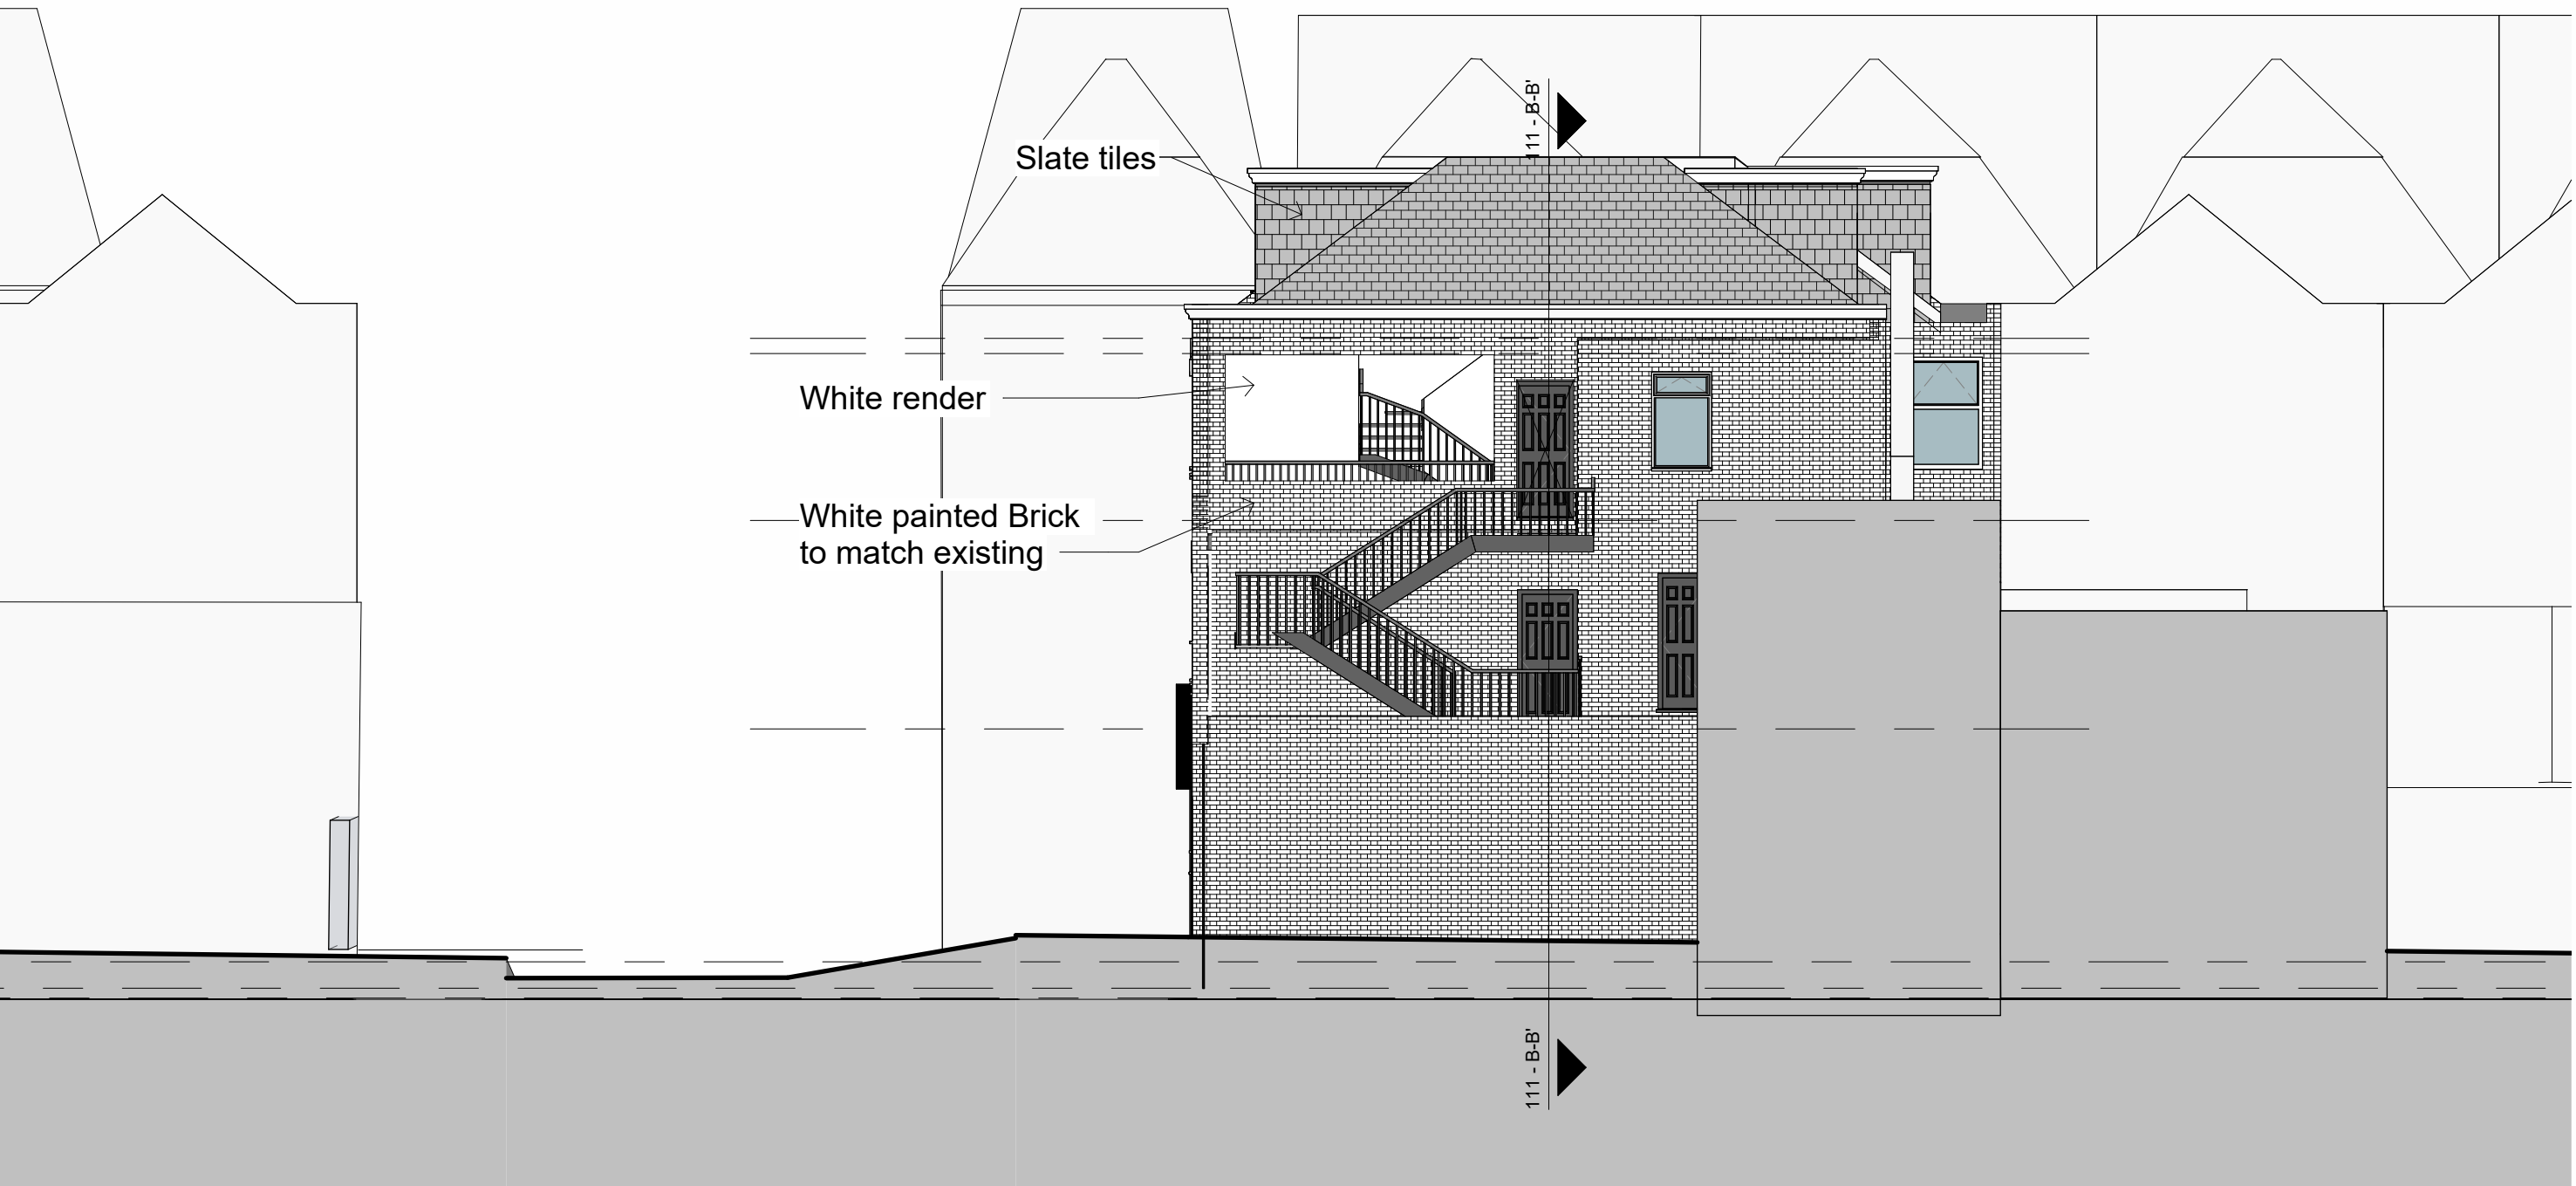

108-Rear elevation
1 : 100



247 Philip Lane N15 4AE
TEL: 07588537345

© 2023 RJF Architecture
All rights reserved. No part of this publication may be reproduced, stored in a retrieval system, or transmitted, in any form or by any means, electronic, mechanical, photocopying, recording, or by any information storage and retrieval system, without prior written permission from RJF Architecture.

Project name
New Raised roof with dormers to accommodate new 3 bedroom flat (4 occupants). Alterations to flat 487 to facilitate access.

Title
Front and Rear Elevations - Existing and Proposed

Address
485-487 Green Lanes N4 1AJ

Client
Mr. Mashru

Drawn by
Author

Checked by
Checker

Scale (8 A1)
1 : 100

Date
20/09/2023

DRAWING NUMBER
A-RJF-2064-102

REV