






Location Plan
1 : 1250

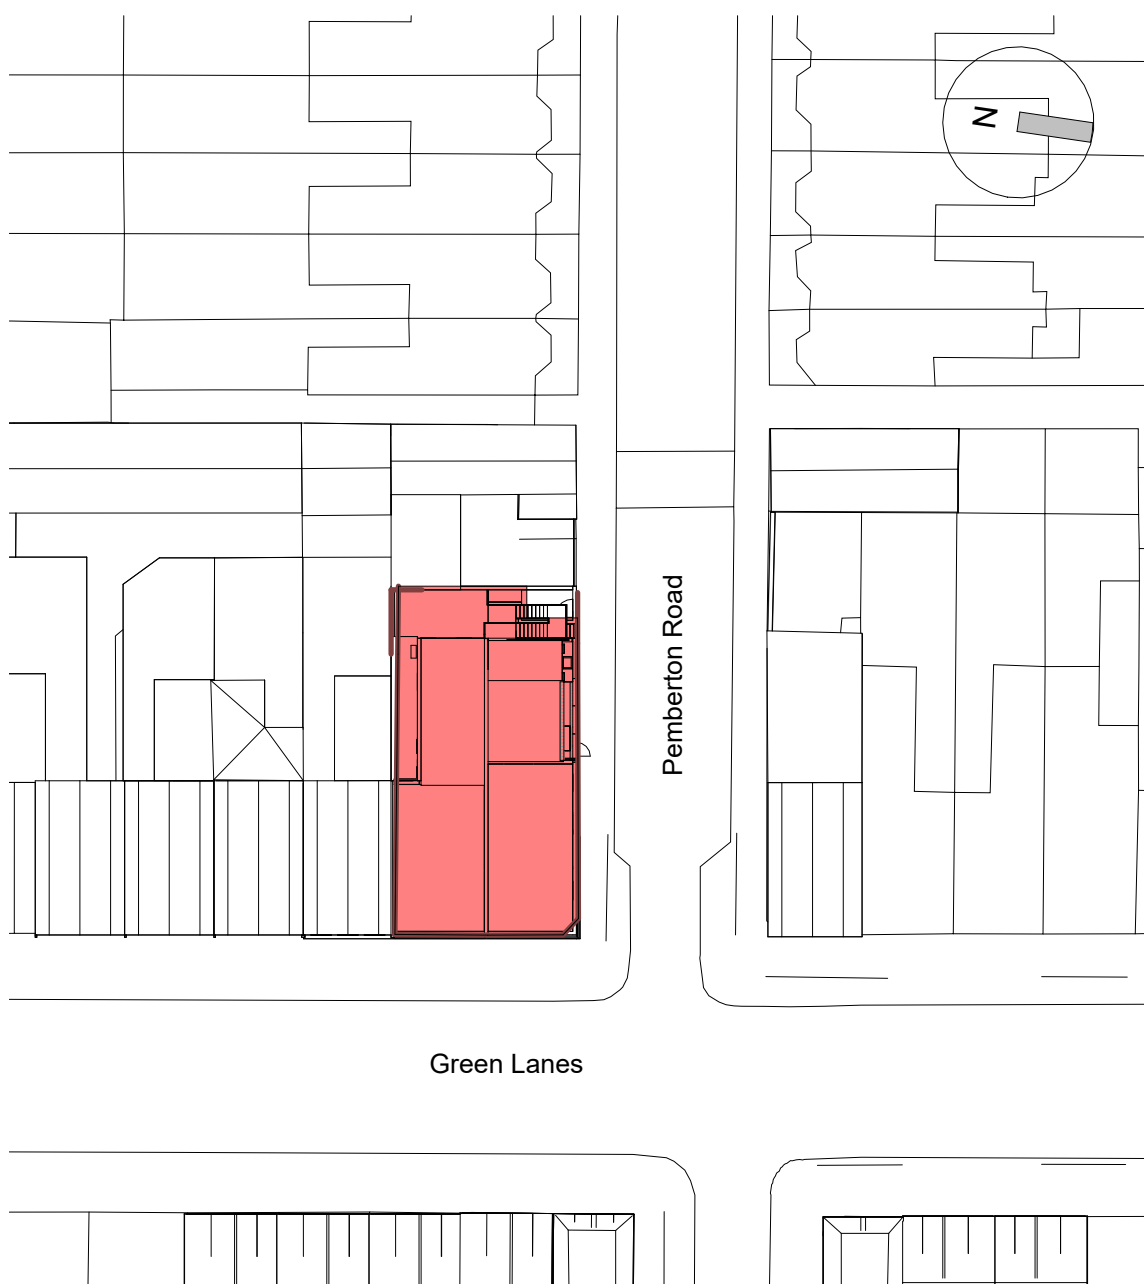


Block Plan - Existing
1 : 500

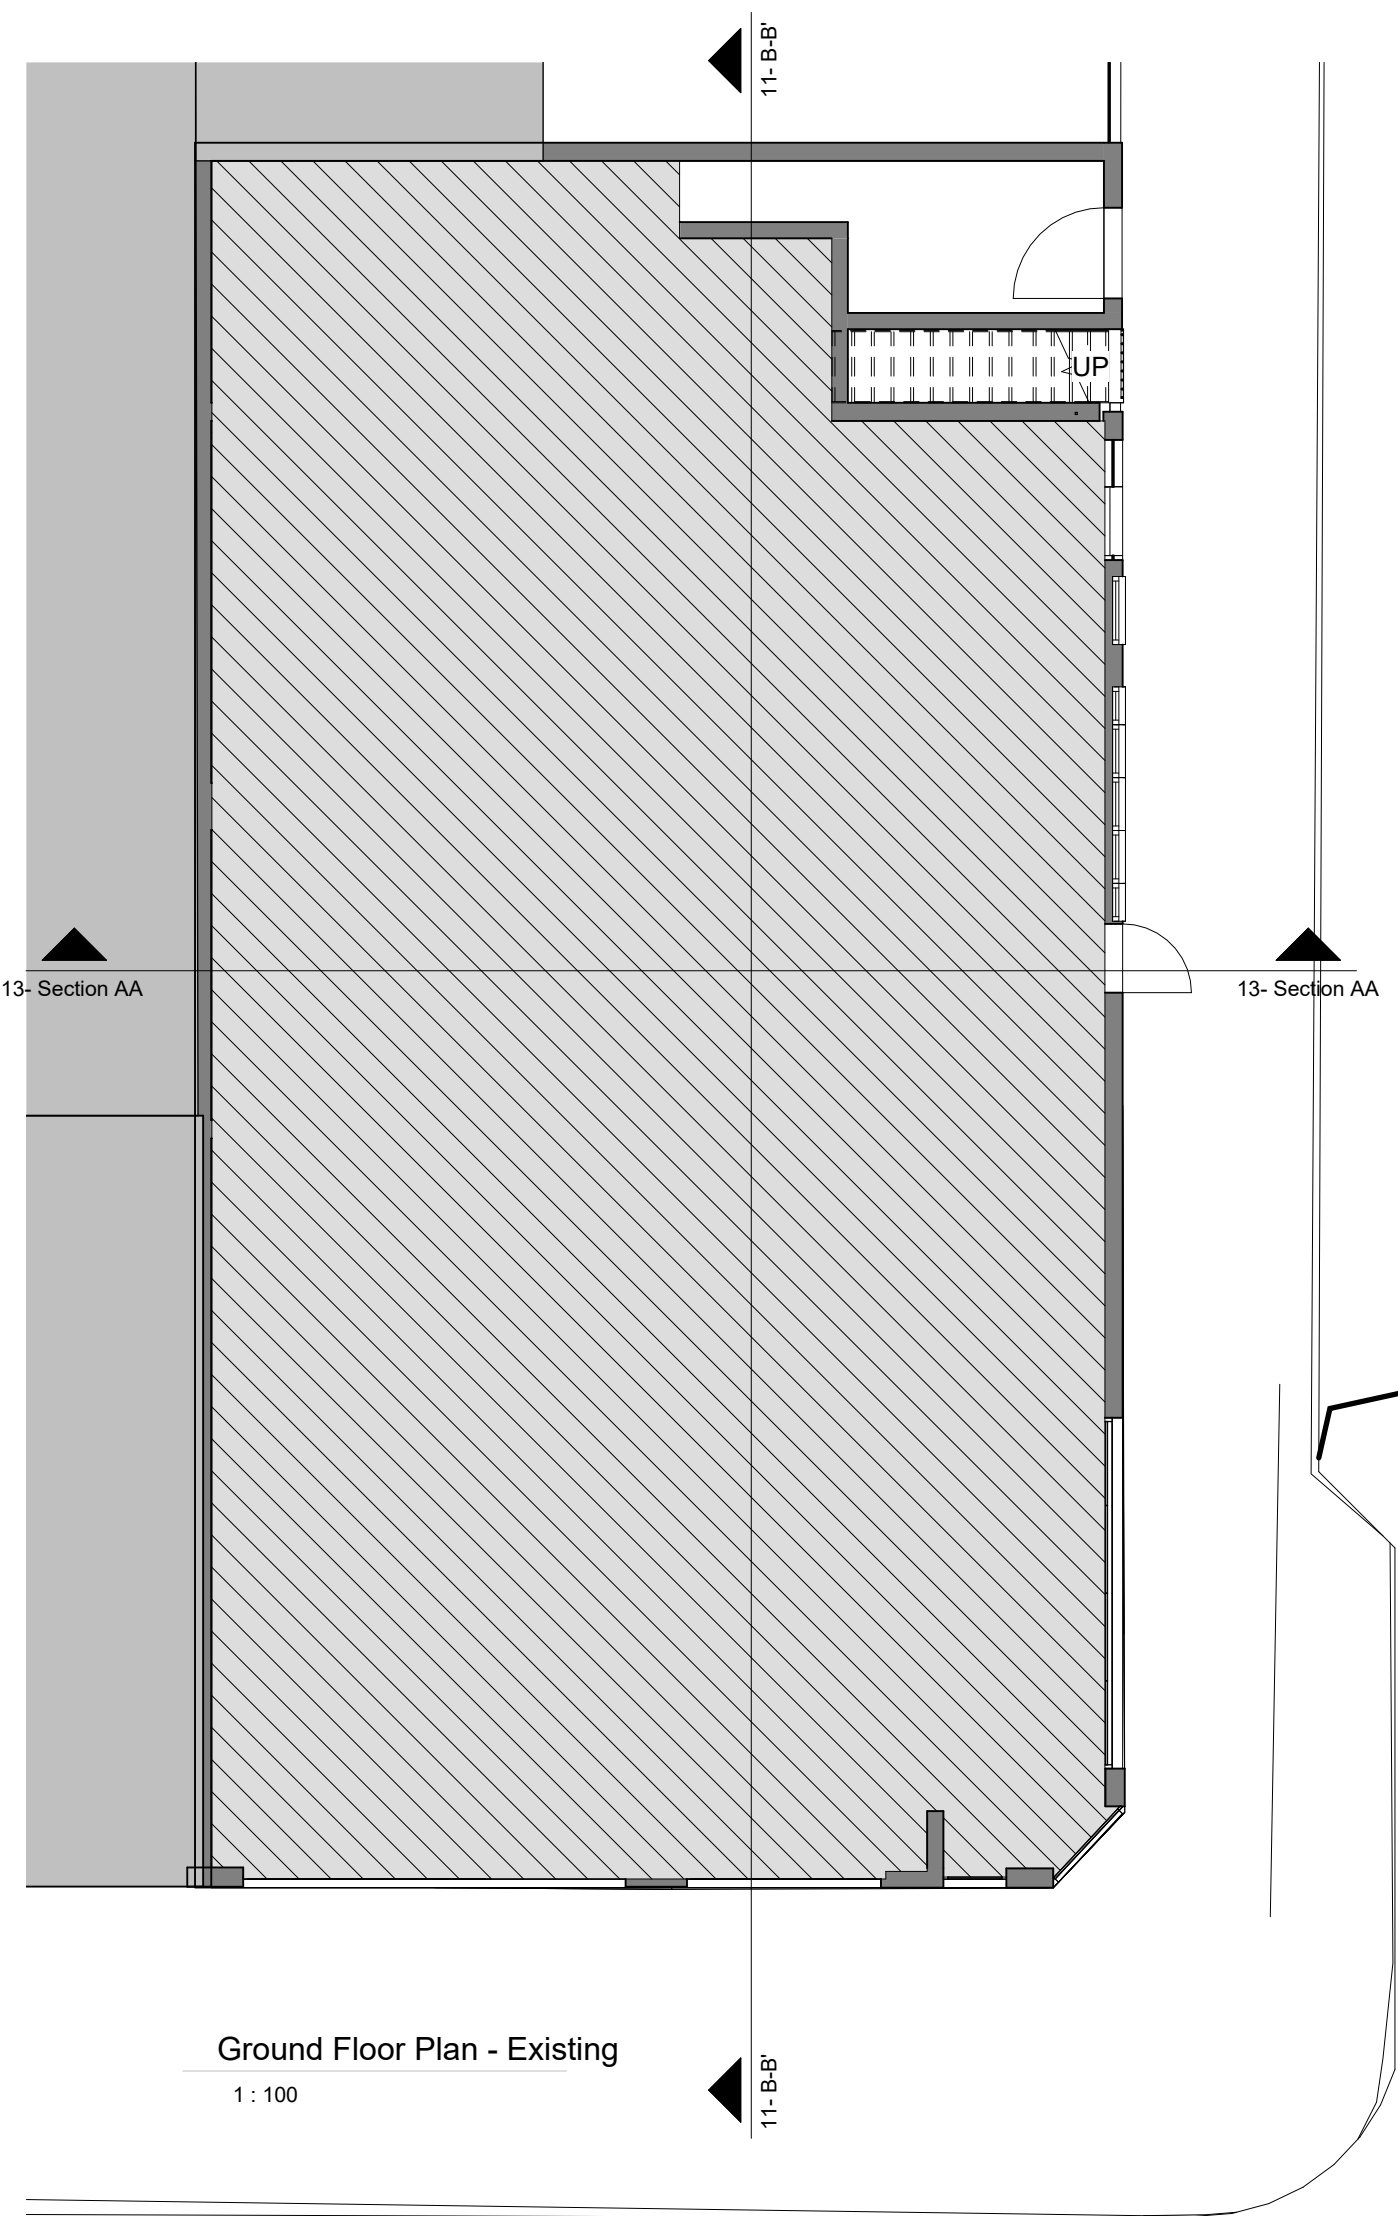


Ground Floor Plan - Existing
1 : 100

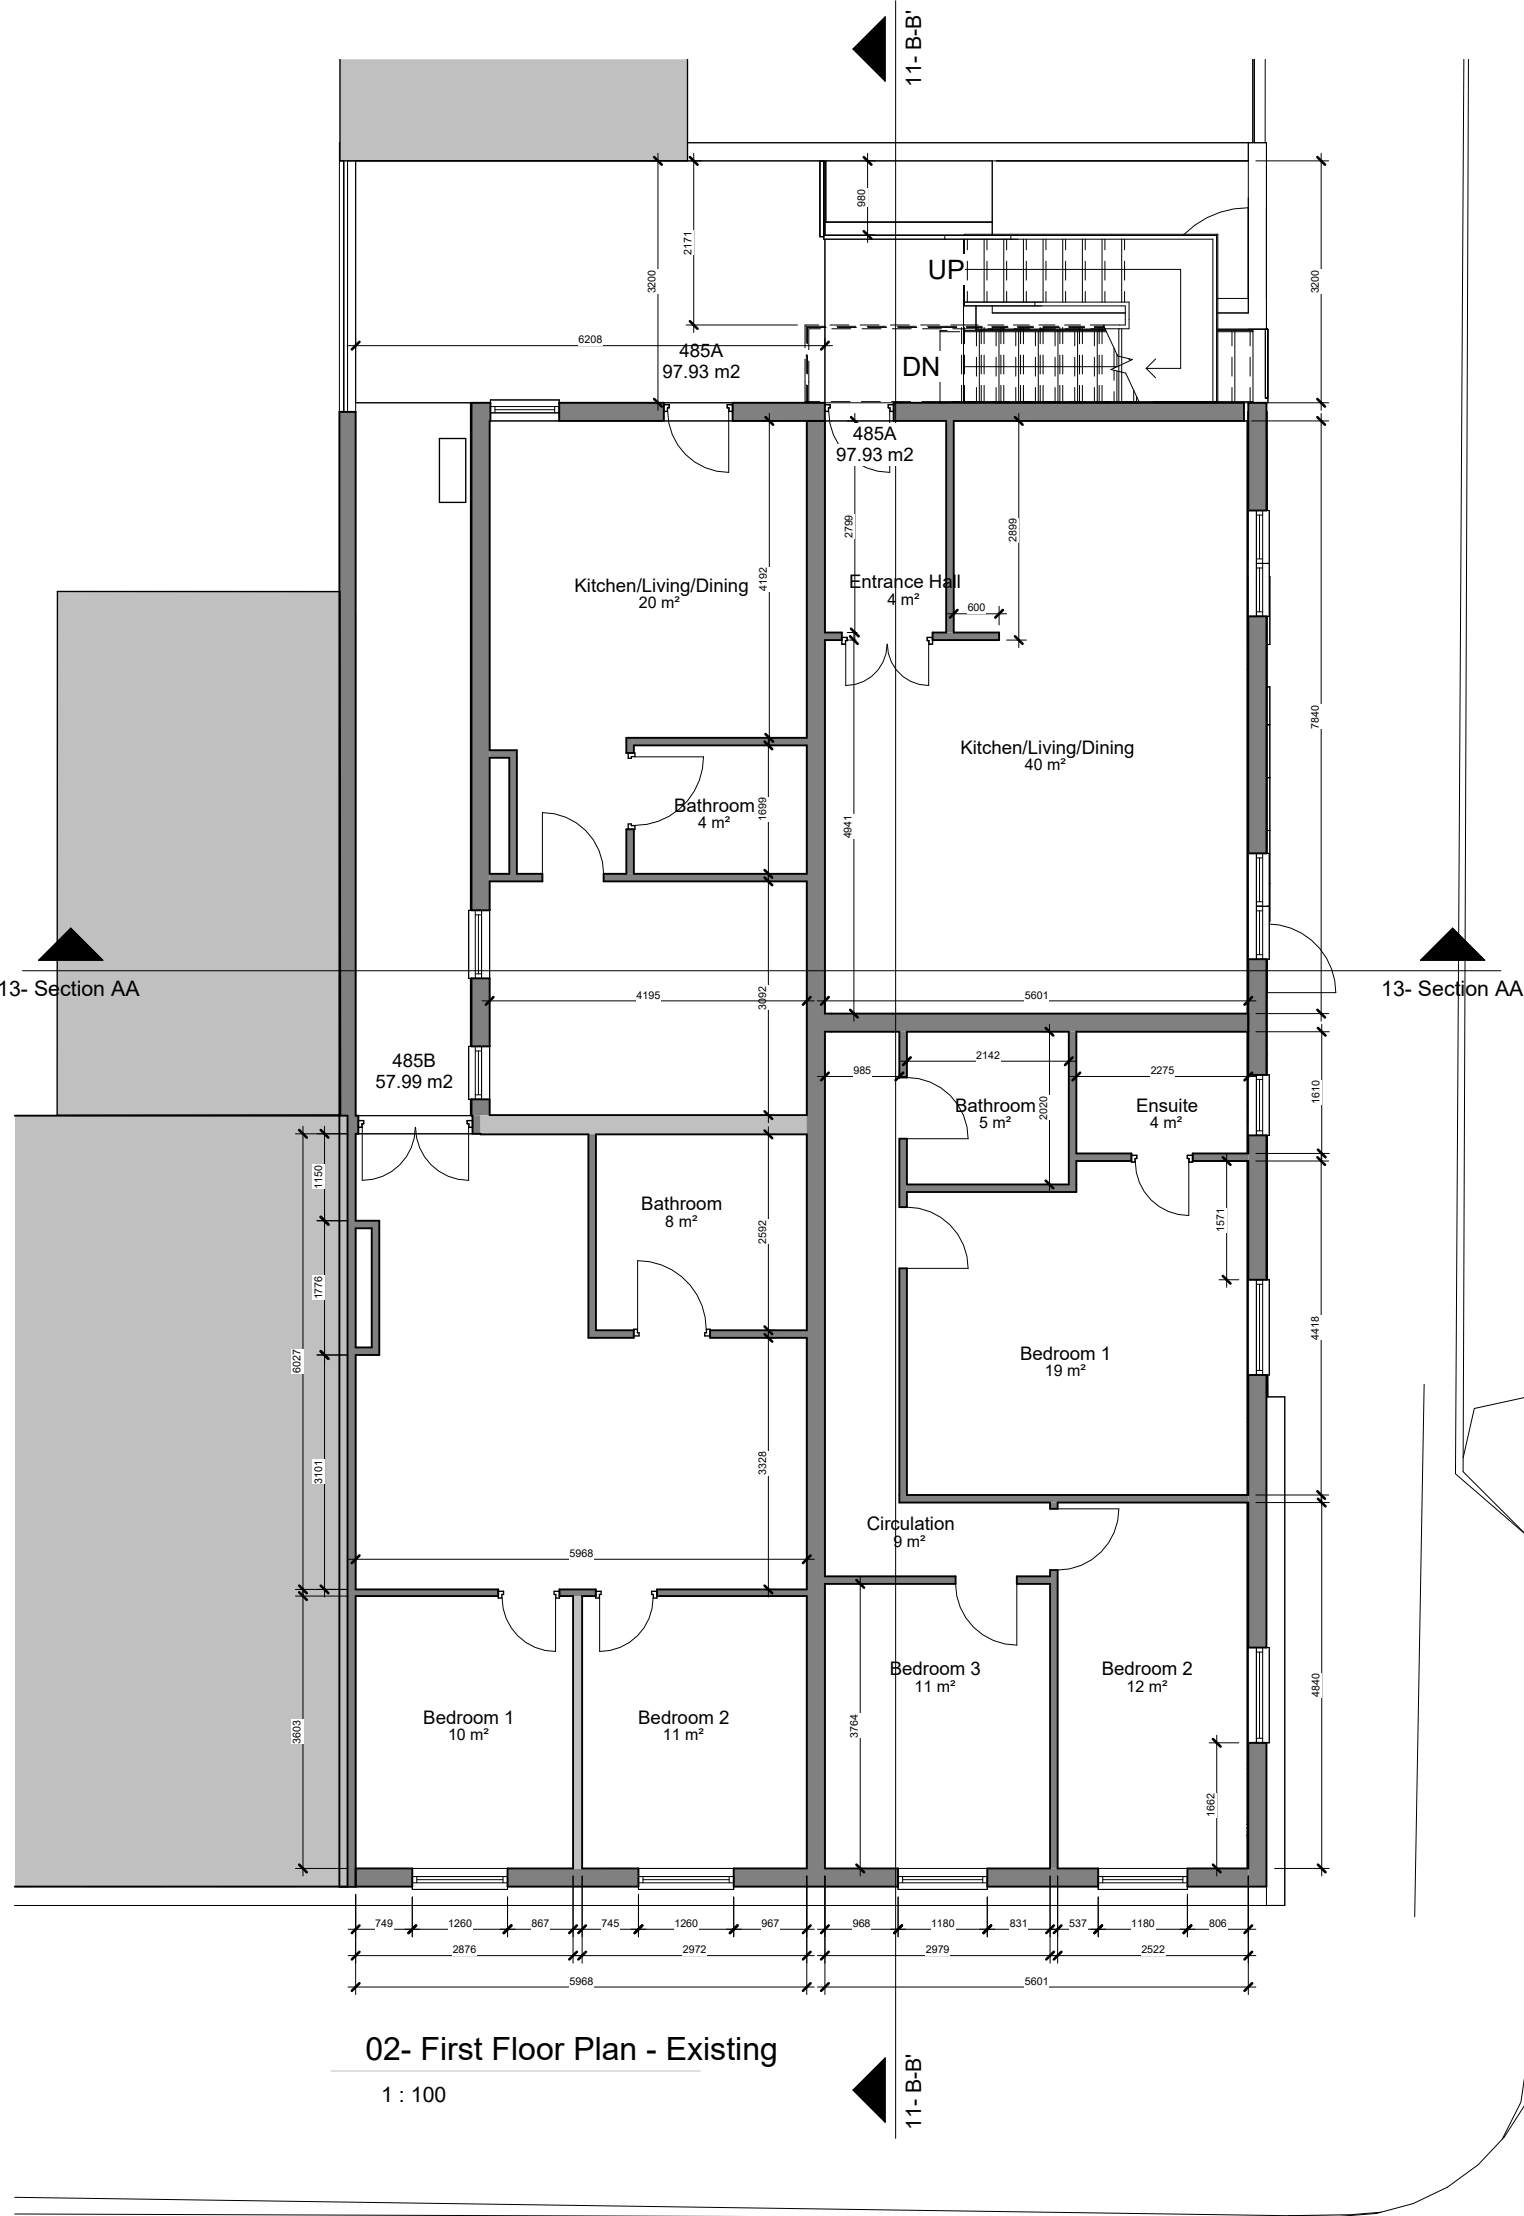

02- First Floor Plan - Existing
1 : 100

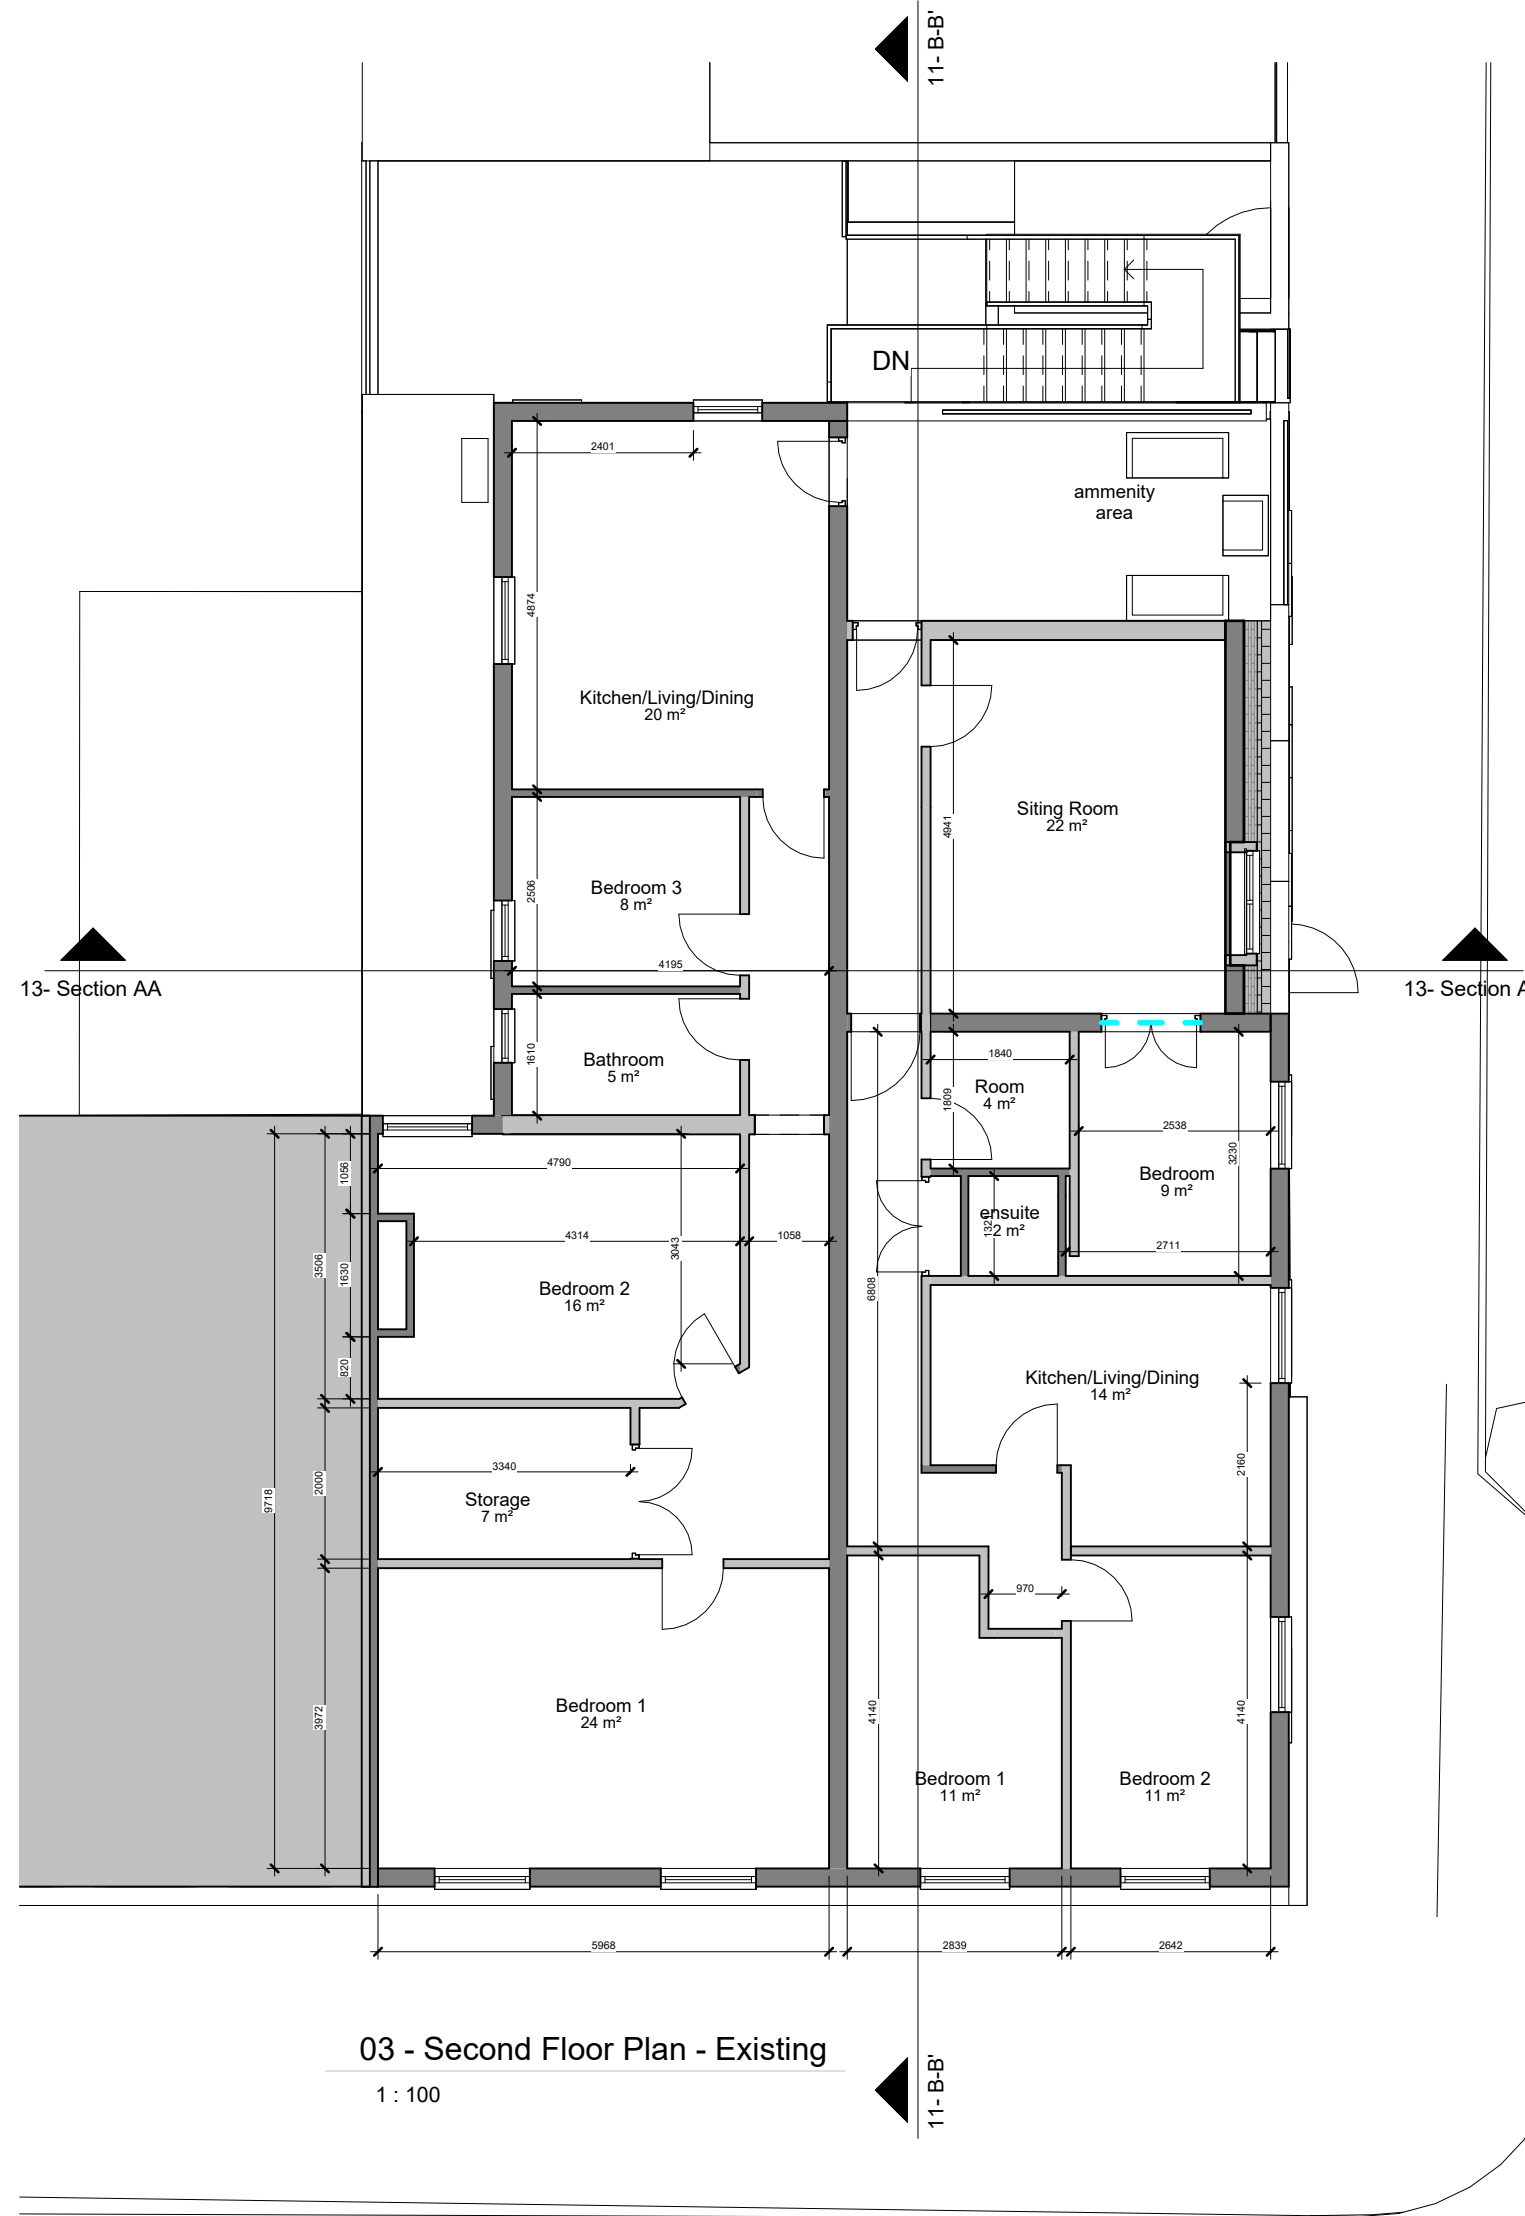

03 - Second Floor Plan - Existing
1 : 100

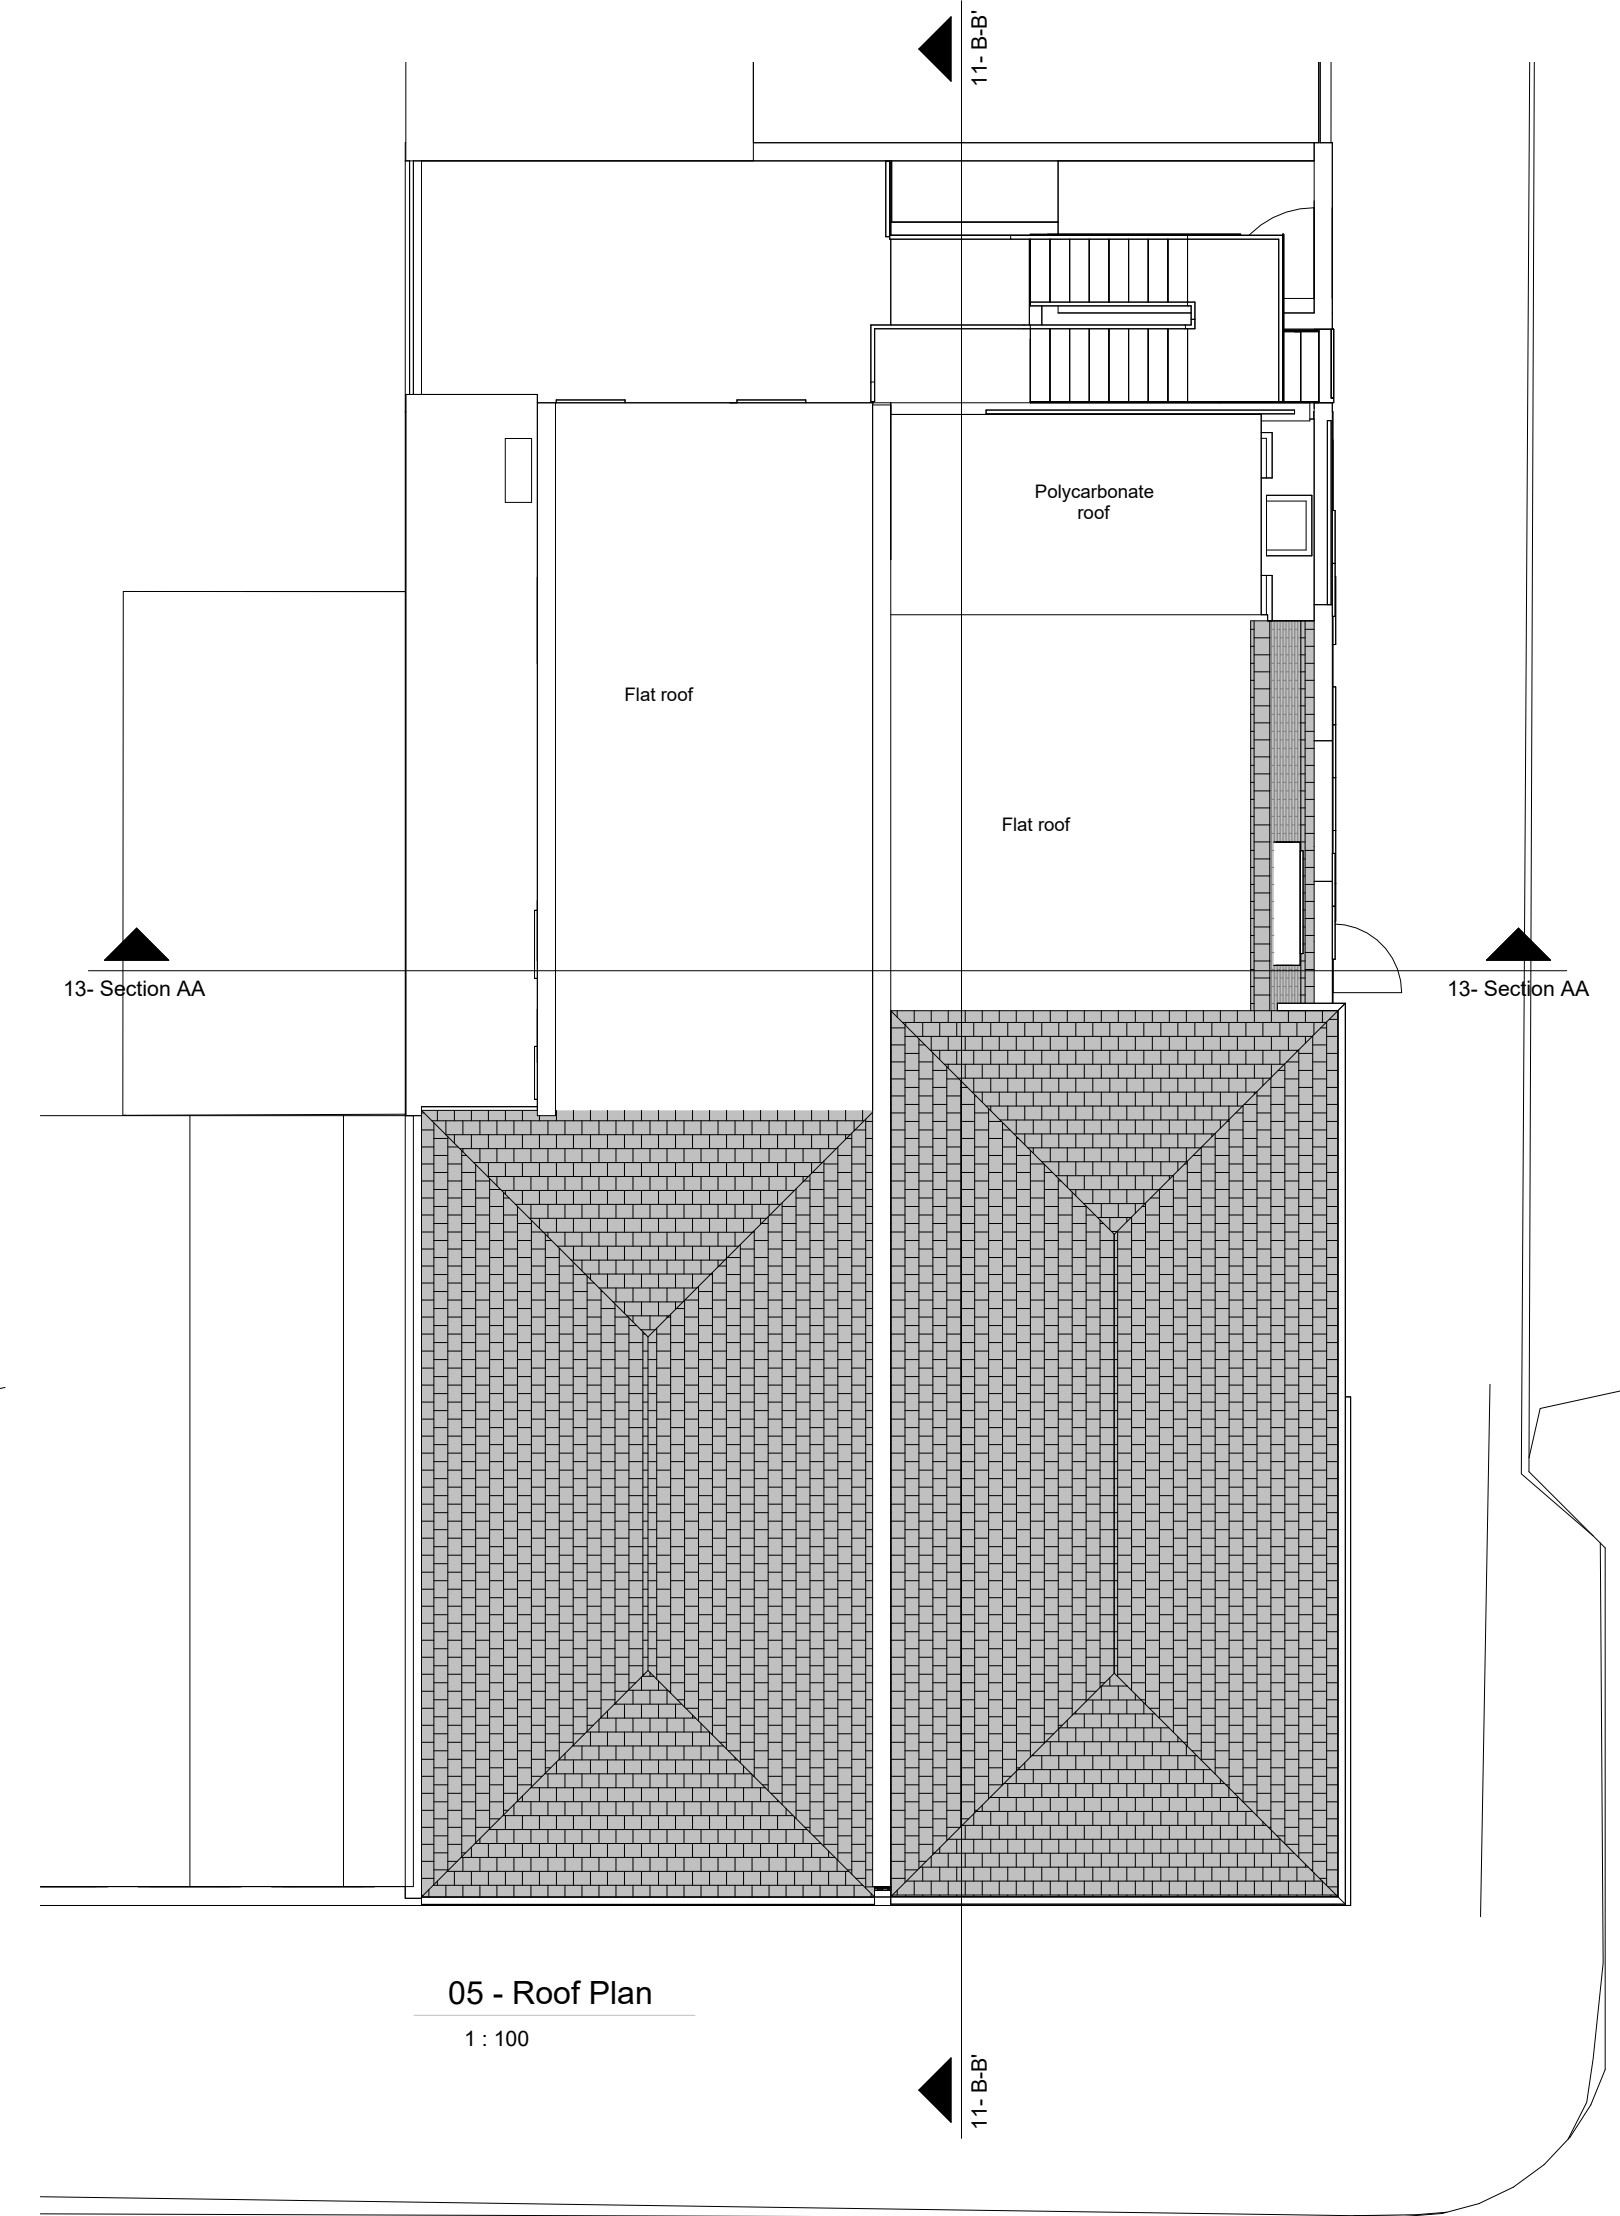

05 - Roof Plan
1 : 100



247 Philip Lane N15 4AE
TEL: 07588537345

© 2023 RJF Architecture
All rights reserved. No part of this publication may be reproduced, stored in a retrieval system, or transmitted, in any form or by any means, electronic, mechanical, photocopying, recording, or by any information storage or retrieval system, without the prior written permission of RJF Architecture.

Project name
New Raised roof with dormers to accommodate new 3 bedroom flat (4 occupants). Alterations to flat 487 to facilitate access.

Address
485-487 Green Lanes N4 1AJ

Drawn by
Author

Checked by
Checker

Scale (B A1)
As indicated

Date
20/09/2023

Title
Plans - Existing

Client
Mr. Mashru

DRAWING NUMBER
A-RJF-2064-100

REV