



FLAT ROOF LIGHT
VELUX or similar
slim line aluminium
roof light

To be double glazed + to meet 'U' value of
min. 2.0W/m sq.K. All roof lights to be A-A
fire rated.

Fully thermally broken construction.

Double up rafters on the side of opening,
supporting double trimmers above & below
opening.
Bolt together with M12 bolts at 450 c/s.

Fixed in accordance with the
manufacturers instructions.

330 Alexandra Park Rd.

NEIGHBOURING EXAMPLES

This application seeks to follow identical approval achieved at the
neighbours property -

[326 Alexandra Park Road, N22 7BD](#)

Prior approval Part 1 Class A.1(ea): Larger home extension
[HGY/2021/0014](#)

Erection of a single storey extension which extends beyond the rear wall of
the original house by 5.77m, for which the maximum height would be 3.1m
and for which the height of the eaves would be 2.975m

11


PROP ROOF PLAN

Scale: 1:100




tel : 0796 222 3141

email : sandeep@sskarchitects.co.uk

 


scale - 1 : 100 @ A3

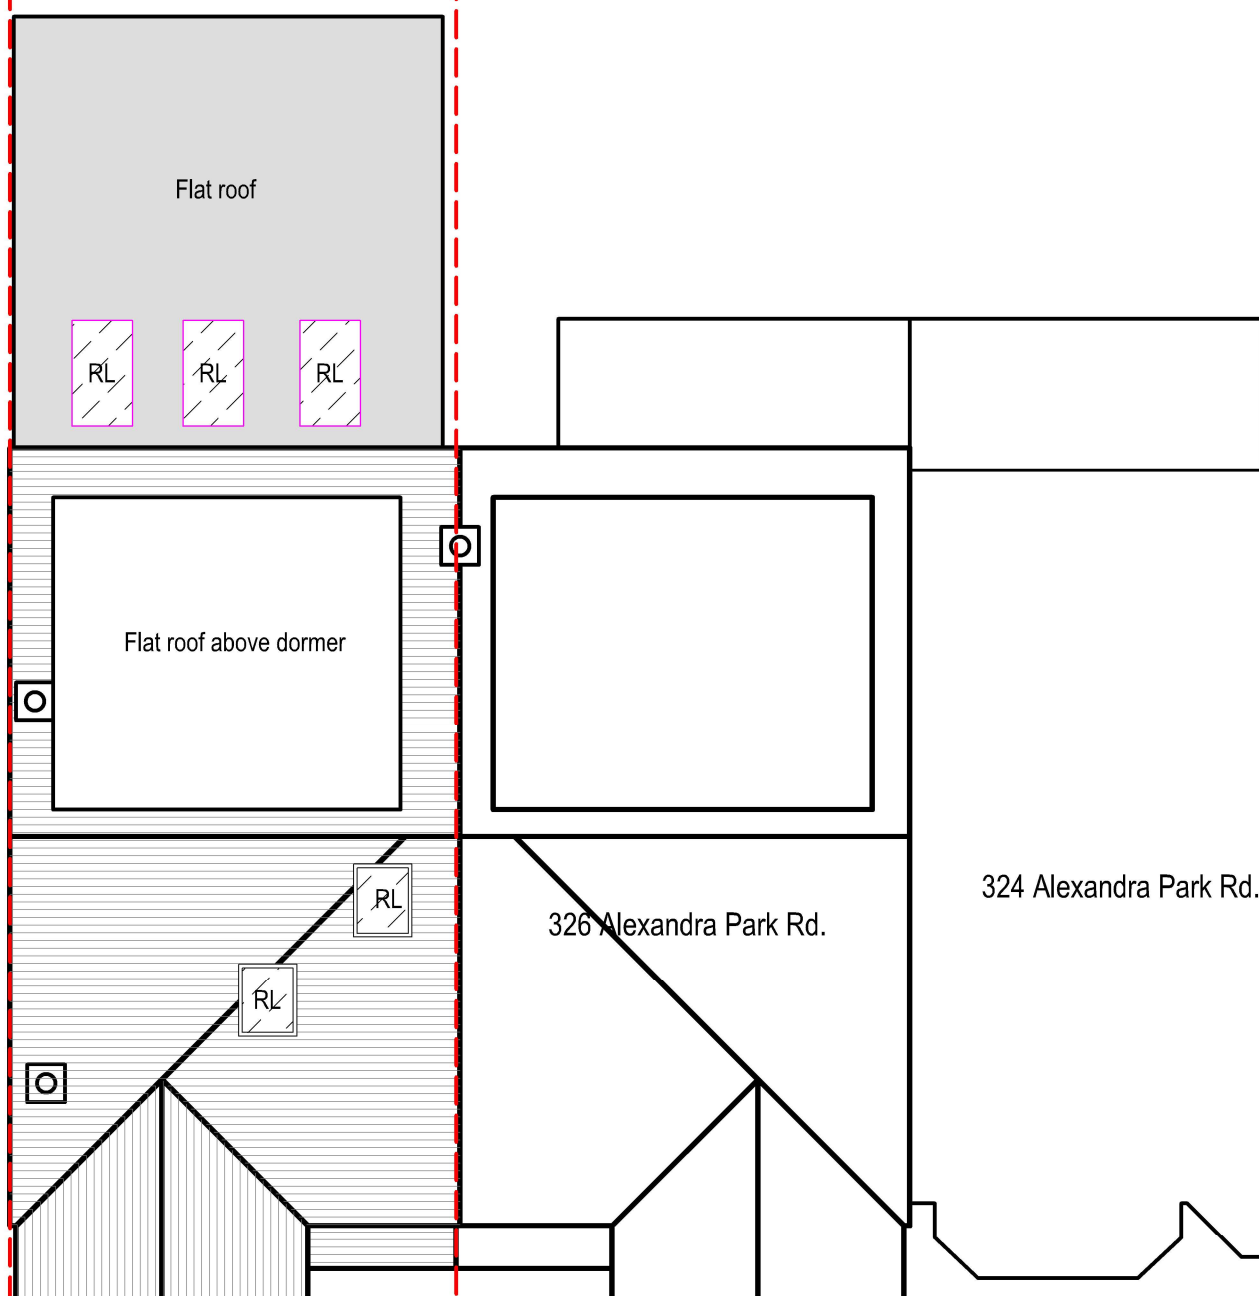

328 Alexandra Park Rd.

326 Alexandra Park Rd.

324 Alexandra Park Rd.

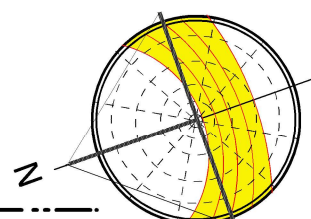

PROPOSED

Purpose - Prior approval application

All dimensions to be checked on site. All omissions & discrepancies to be reported to the designer.	PROJECT: 328 Alexandra Park Rd N22 7BD	DATE: 10/11/2023
© SSK architects owns the copyright of this drawing which must not be reproduced in whole or part without the written permission.	DWG NO: PROP ROOF 11	REVISION: