



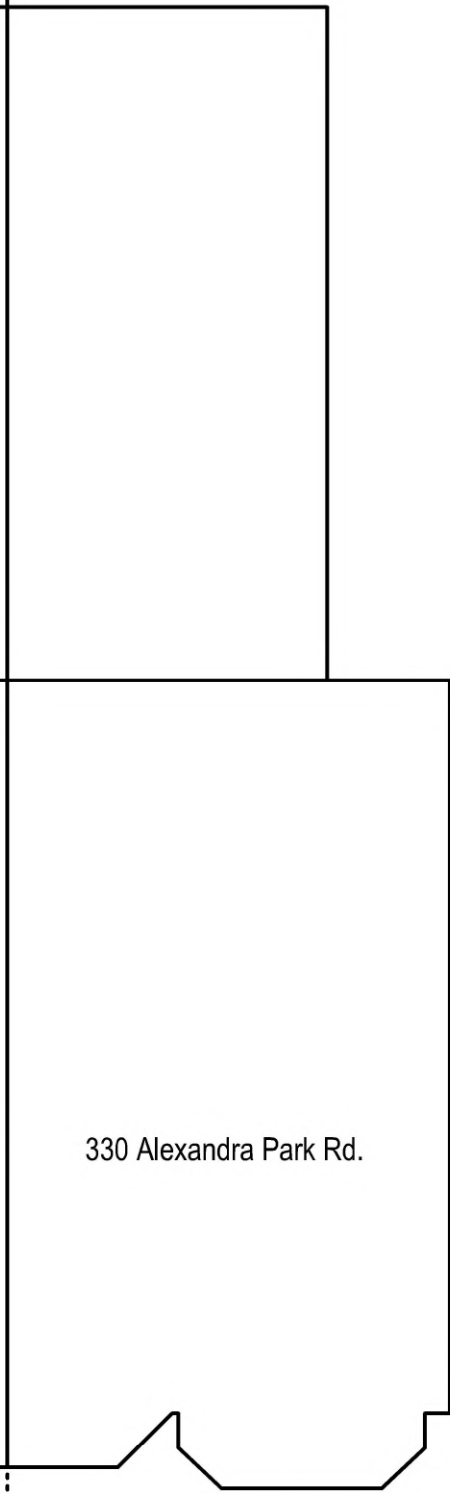


NEIGHBOURING EXAMPLES
This application seeks to follow identical approval achieved at the neighbours property -
[326 Alexandra Park Road, N22 7BD](#)
Prior approval Part 1 Class A.1(ea): Larger home extension
[HGY/2021/0014](#)
Erection of a single storey extension which extends beyond the rear wall of the original house by 5.77m, for which the maximum height would be 3.1m and for which the height of the eaves would be 2.975m

05 **EXG ROOF PLAN**
Scale: 1:100

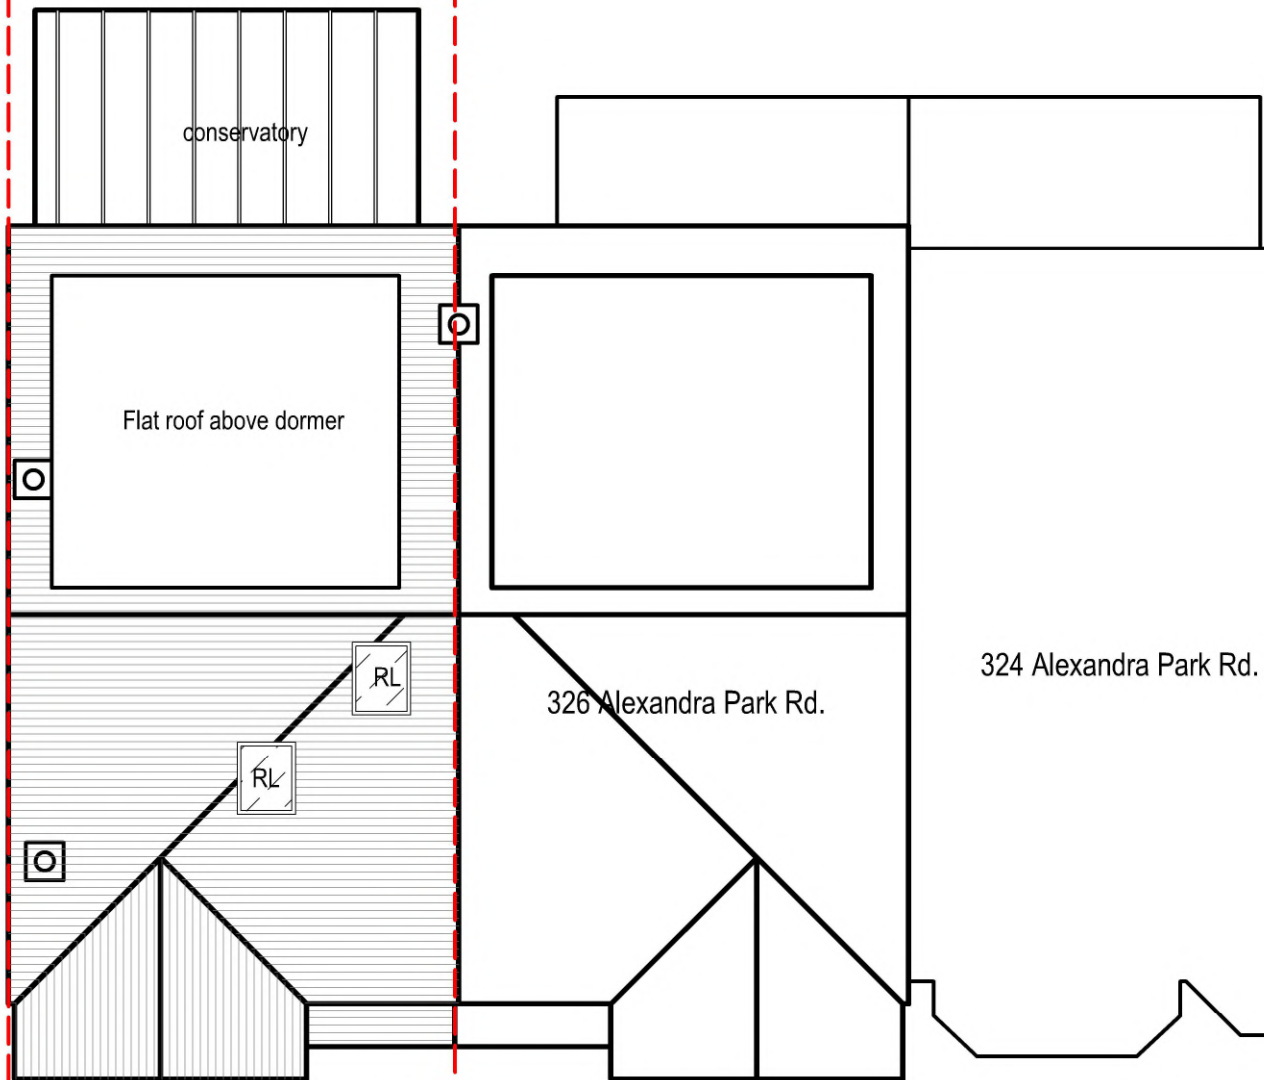

Front driveway
Datum
-1000


328 Alexandra Park Rd.

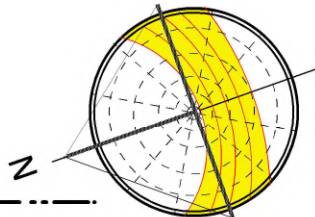

EXISTING



tel : 0796 222 3141
email : sandeep@sskarchitects.co.uk

 

scale - 1 : 100 @ A3

Purpose - Prior approval Planning application

All dimensions to be checked on site. All omissions & discrepancies to be reported to the designer.	PROJECT 328 Alexandra Park Rd N22 7BD	DATE: 10/11/2023
© SSK architects owns the copyright of this drawing which must not be reproduced in whole or part without the written permission.	DWG NO: EXG ROOF	REVISION: 05