

KEY PLAN:

REVISION:

NOTES:

PROJECT

117_17MA

DRAWING TITLE

EXISTING BASEMENT FLOOR PLAN

A000

PURPOSE OF ISSUE

PLANNING

SCALE

1:100 @ A3 / 1:50 @ A1

DATE

03 NOV 2023

DRAWN BY



EL

REVISION

P1

1. EXISTING BASEMENT FLOOR PLAN

0 1 2 4 10

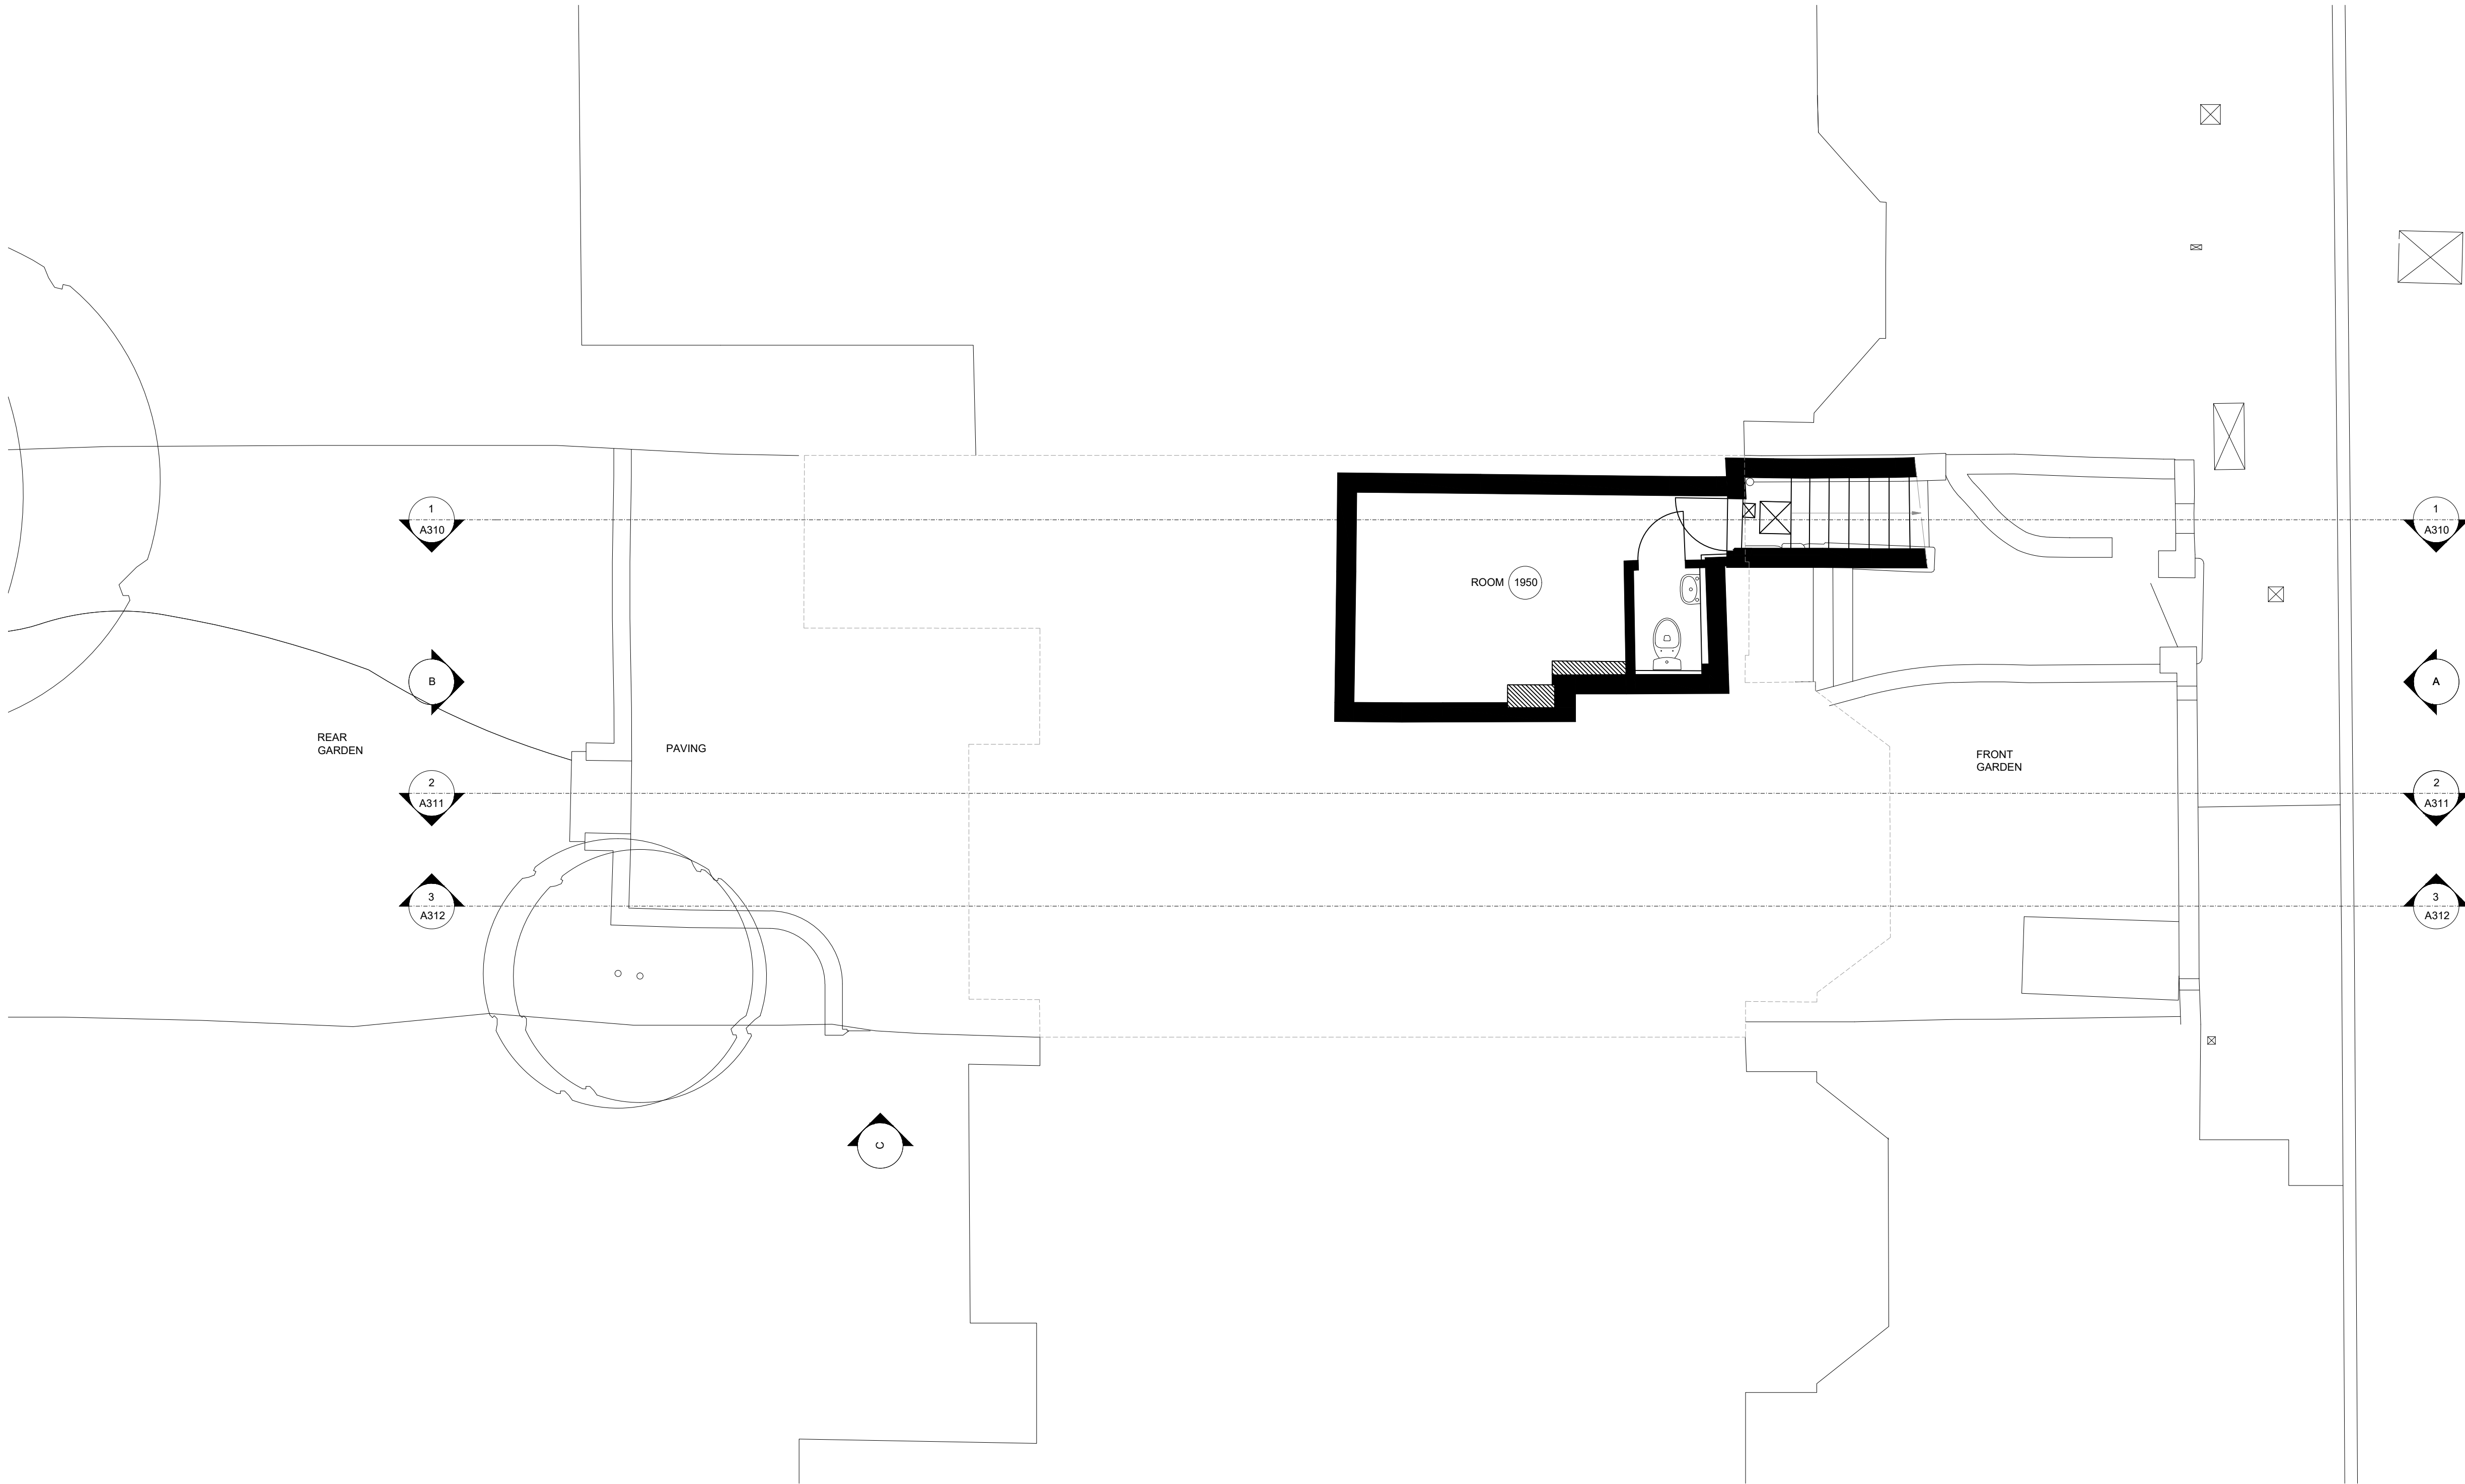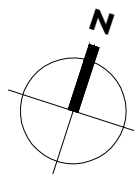

KEY PLAN:

REVISION:

NOTES:

PROJECT

117_17MA

DRAWING TITLE

EXISTING GROUND FLOOR PLAN

A001

PURPOSE OF ISSUE

PLANNING

SCALE

1:100 @ A3 / 1:50 @ A1

DATE

03 NOV 2023

DRAWN BY



EL

REVISION

P1

1. EXISTING GROUND FLOOR PLAN

0 1 2 4 10

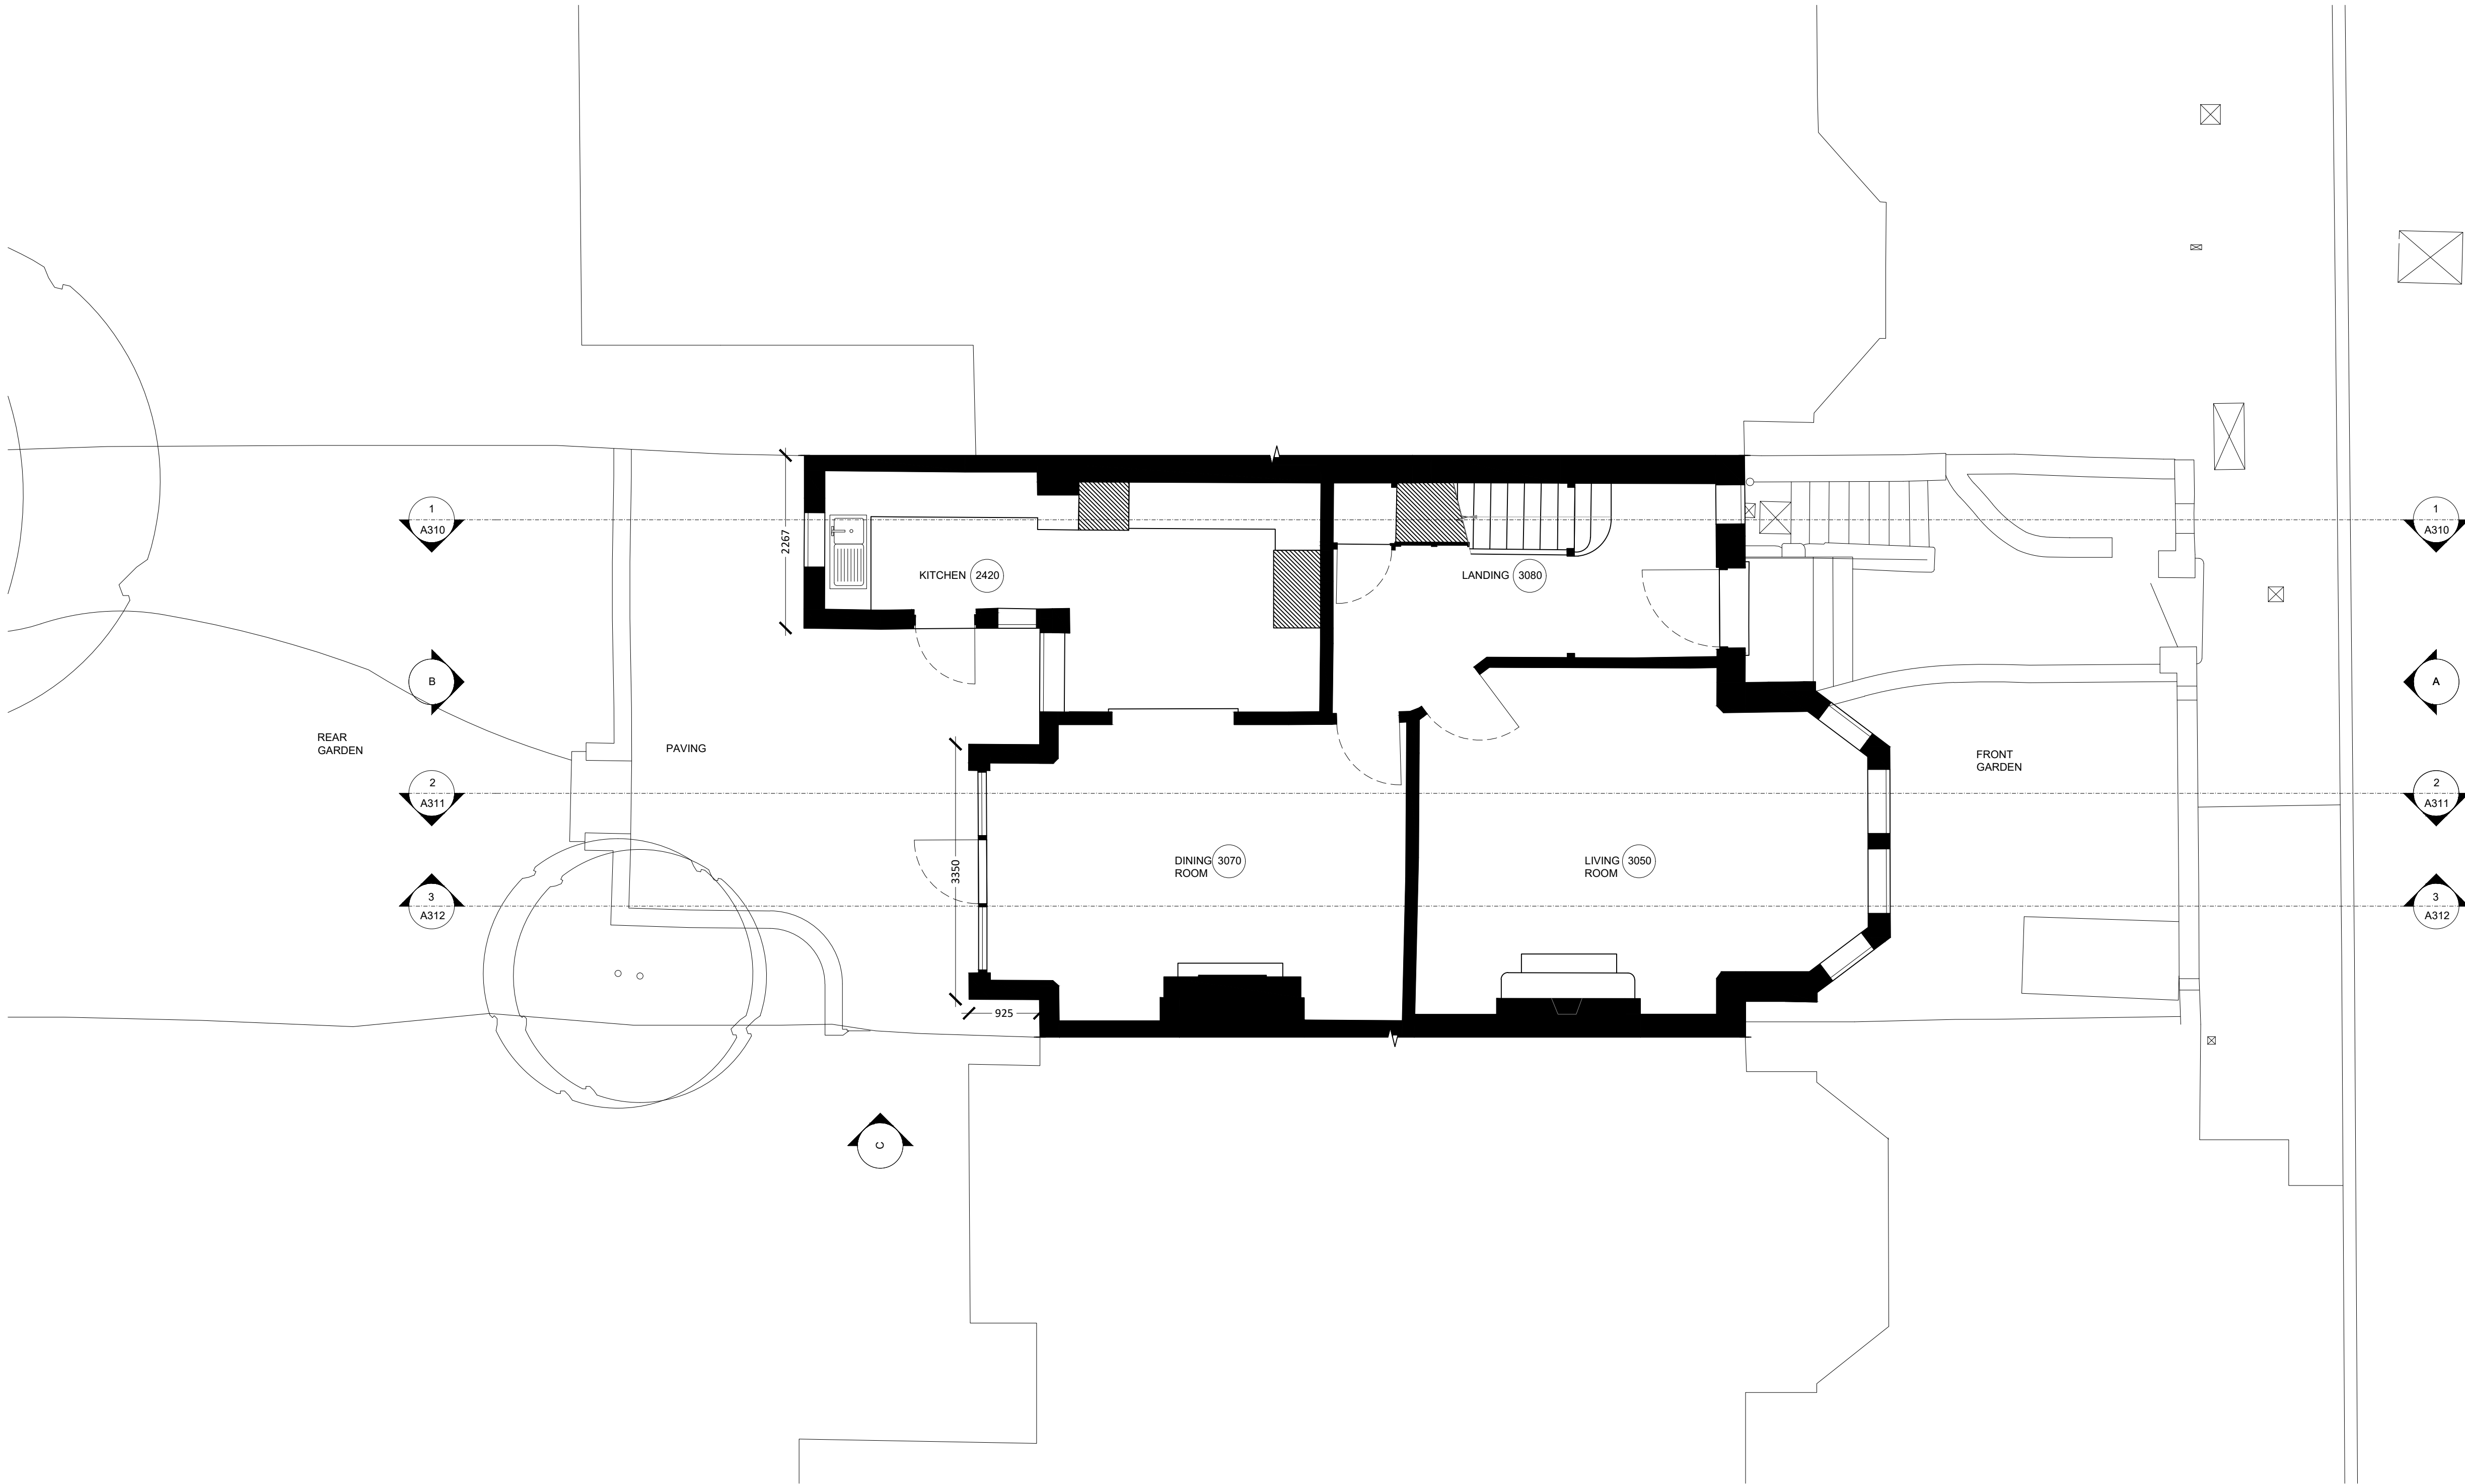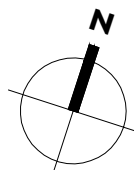

KEY PLAN:

REVISION:

NOTES:

PROJECT

117_17MA

DRAWING TITLE

EXISTING FIRST FLOOR PLAN

A002

PURPOSE OF ISSUE

PLANNING

SCALE

1:100 @ A3 / 1:50 @ A1

DATE

03 NOV 2023

DRAWN BY



EL

REVISION

P1

1. EXISTING FIRST FLOOR PLAN

0 1 2 4 10

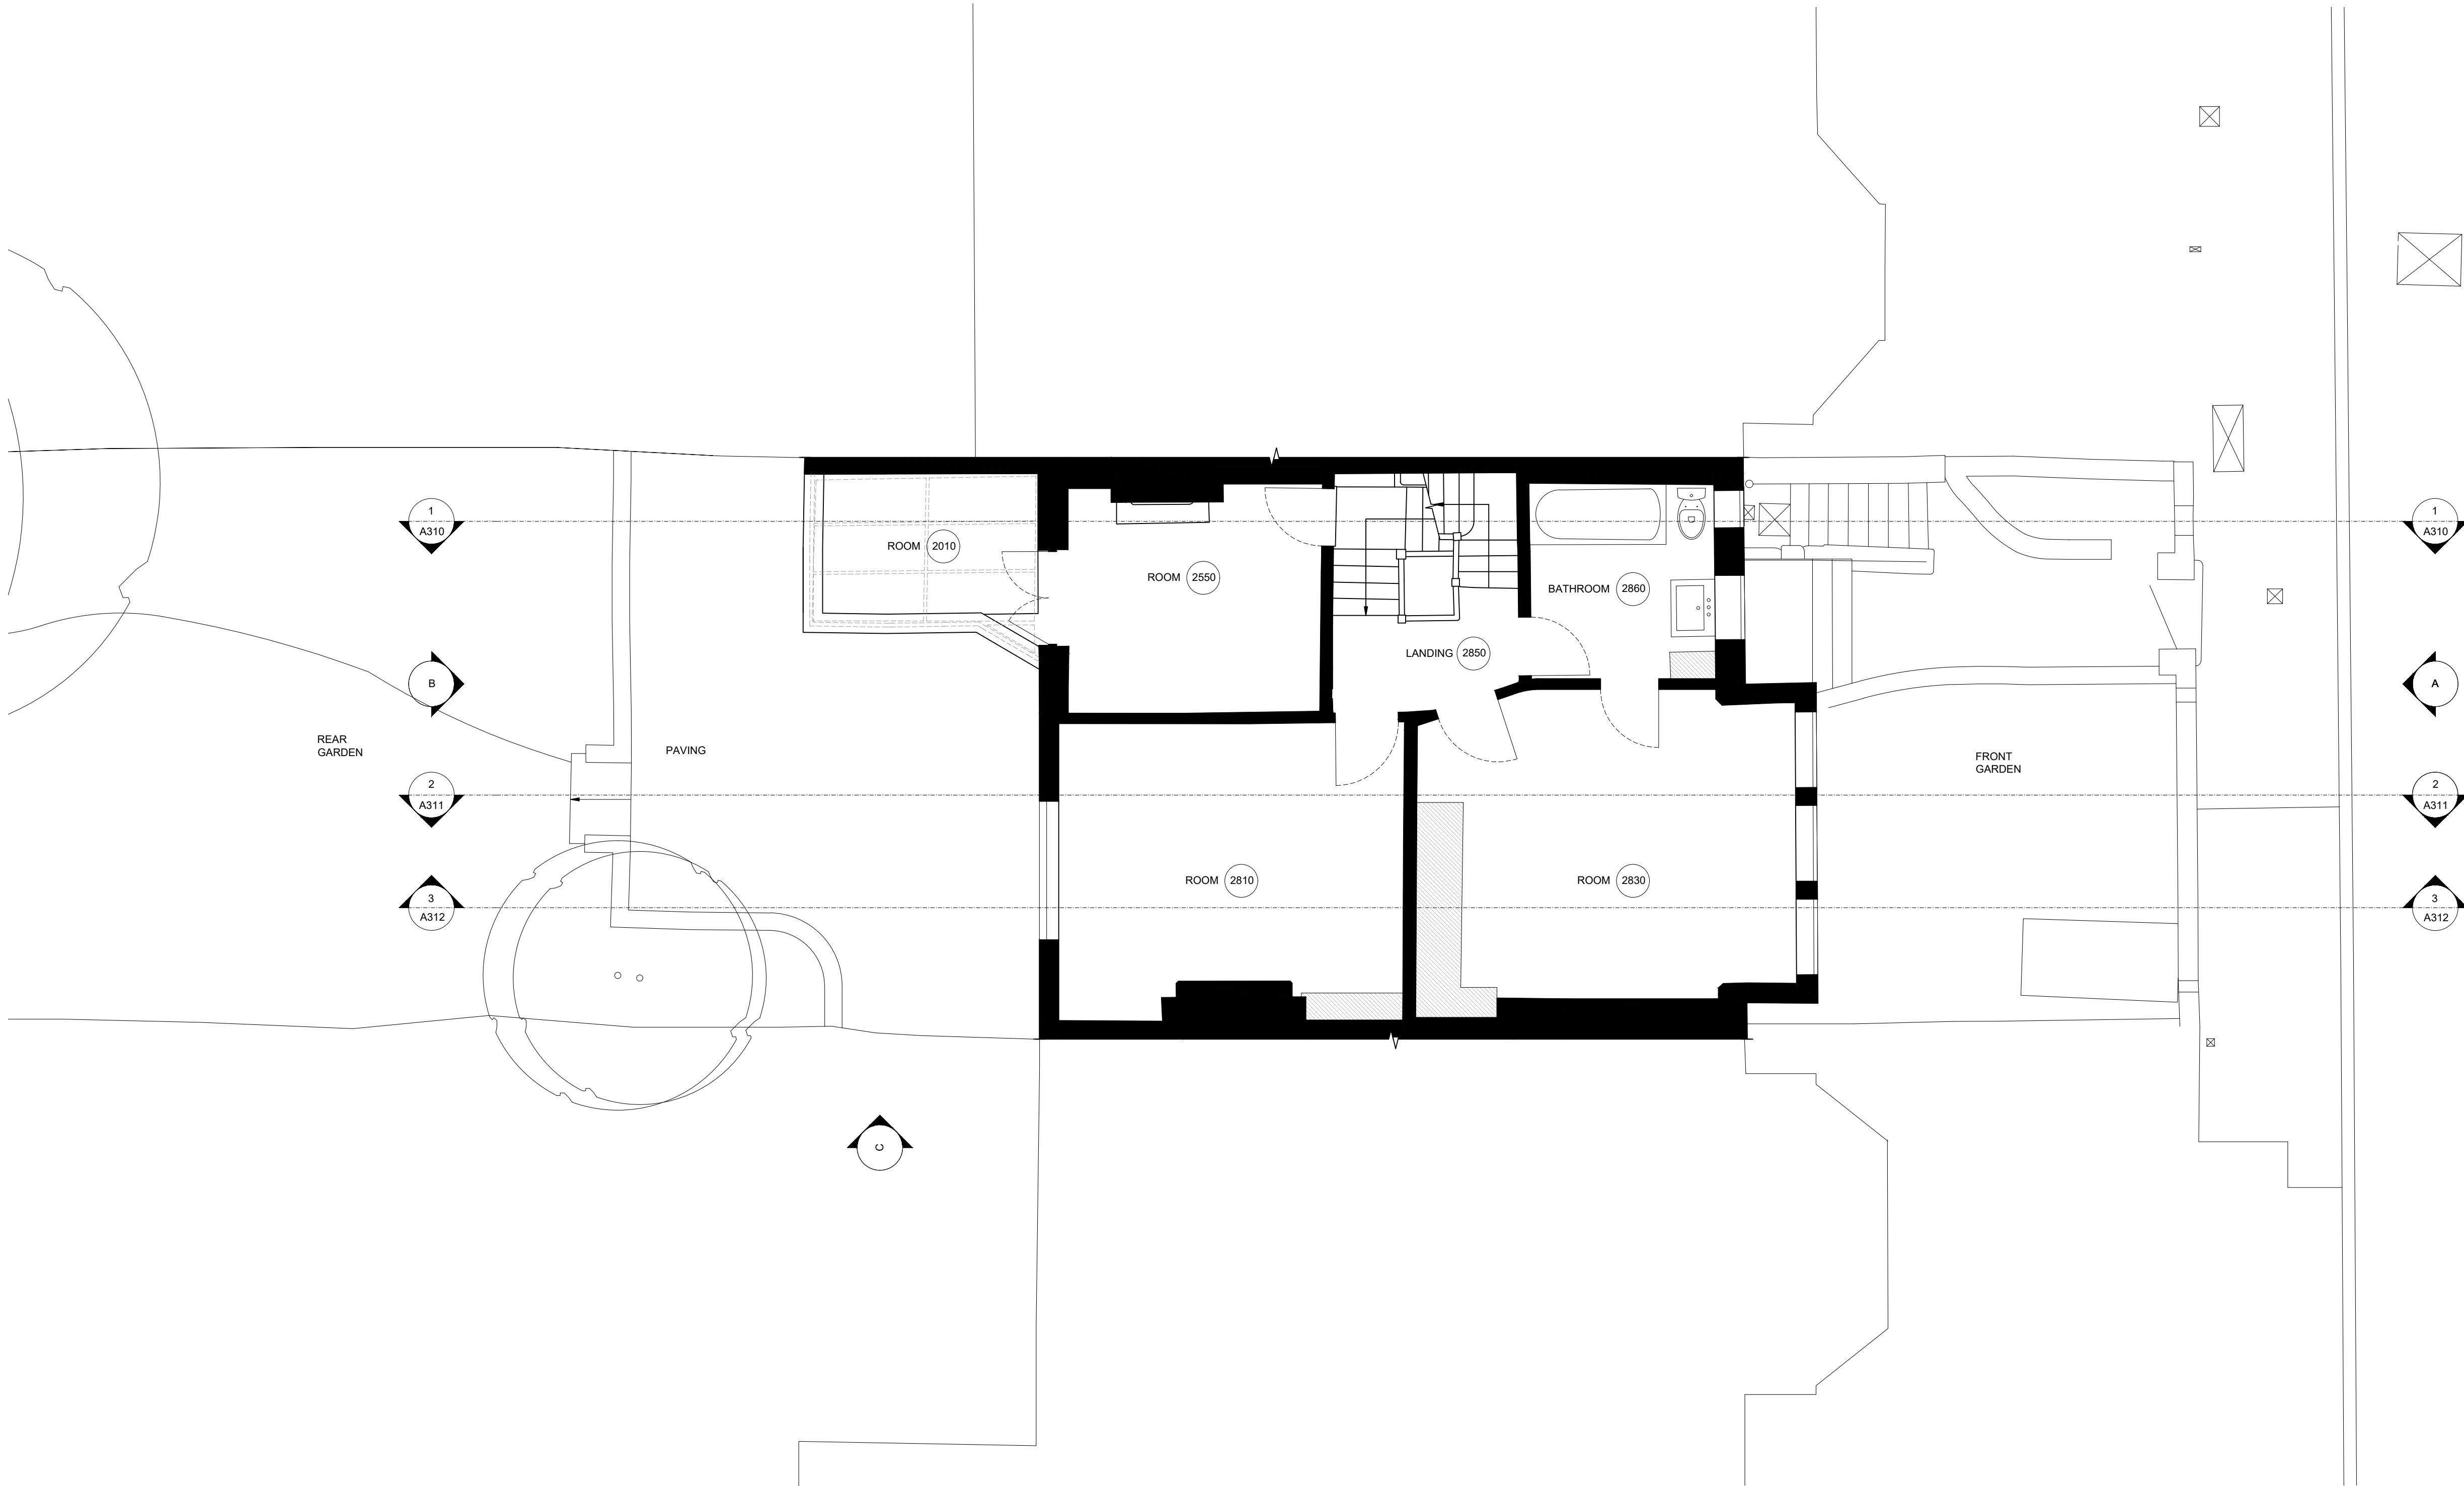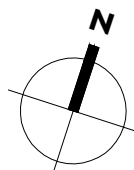

KEY PLAN:

REVISION:

NOTES:

PROJECT

117_17MA

DRAWING TITLE

PROPOSED BASEMENT PLAN

A110

PURPOSE OF ISSUE

PLANNING

SCALE

1:100 @ A3 / 1:50 @ A1

DATE

03 NOV 2023

DRAWN BY



EL

REVISION

P1

1. PROPOSED BASEMENT PLAN

0 1 2 4 10

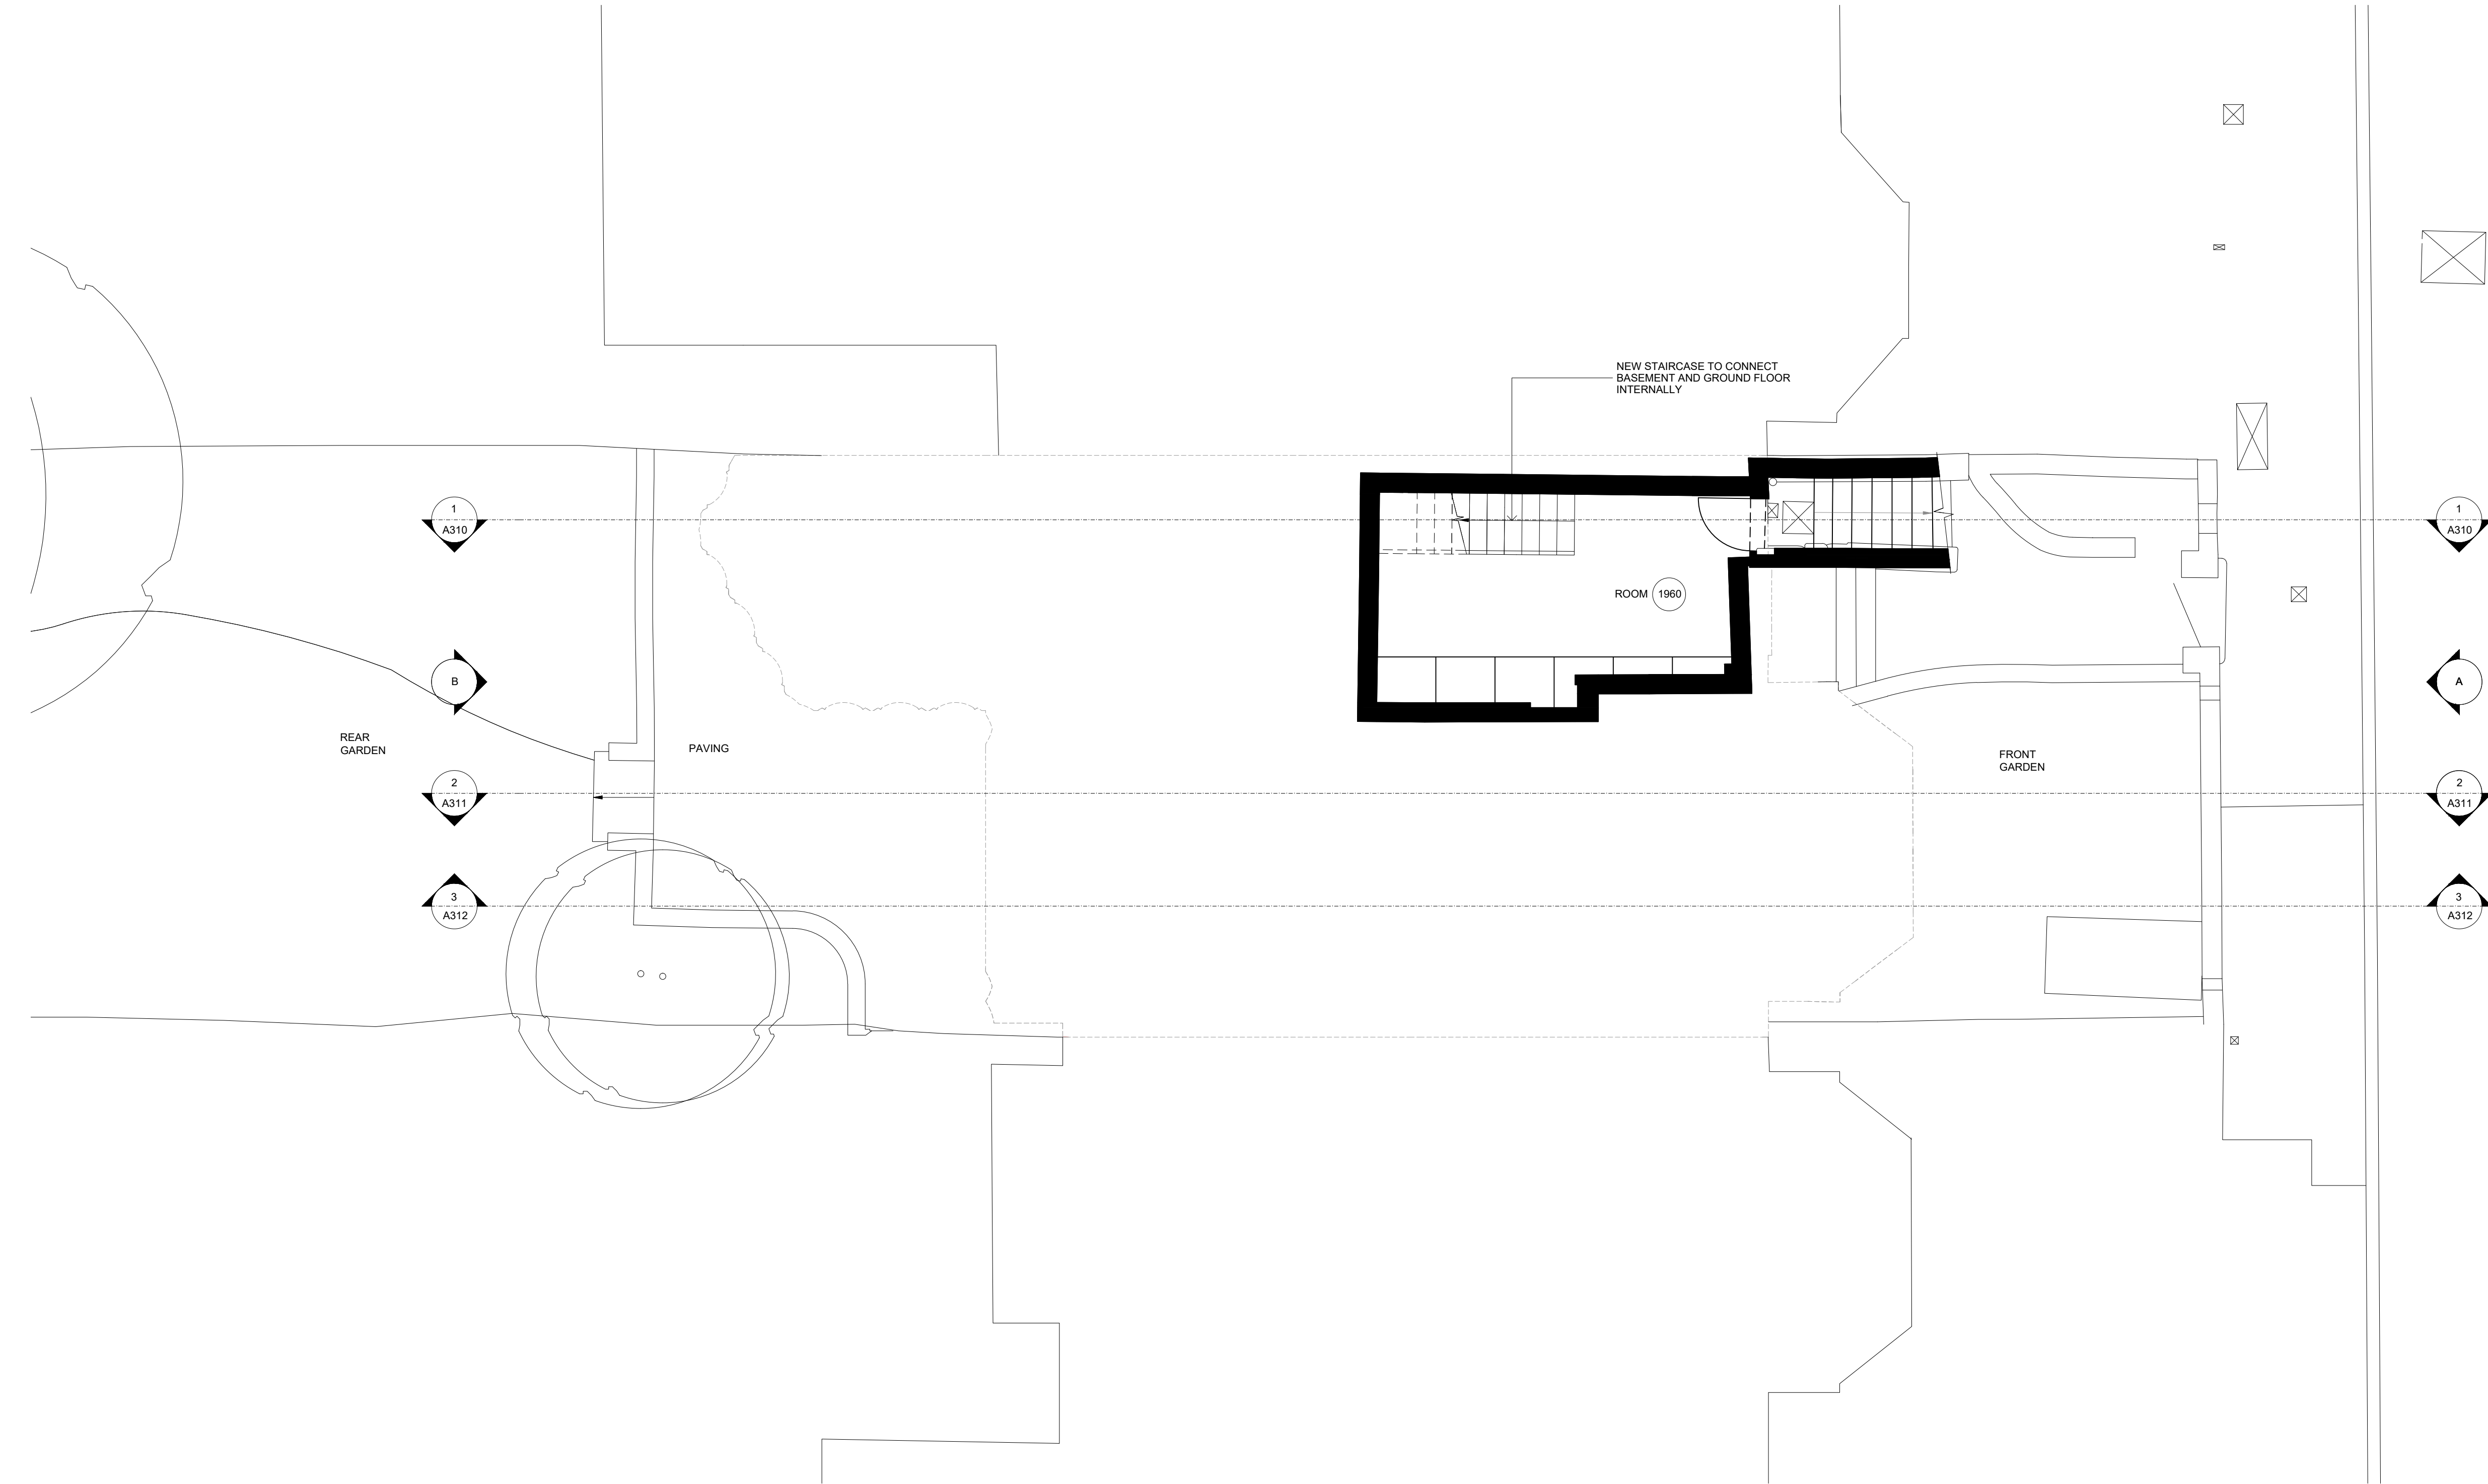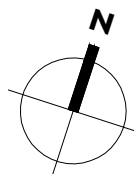

KEY PLAN:

REVISION:

NOTES:

PROJECT

17_17MA

DRAWING TITLE

PROPOSED GROUND FLOOR PLAN

A111

PURPOSE OF ISSUE

PLANNING

SCALE

1:100 @ A3 / 1:50 @ A1

ATE


NOV 2023

DRAWN BY


EL

REVISION

1

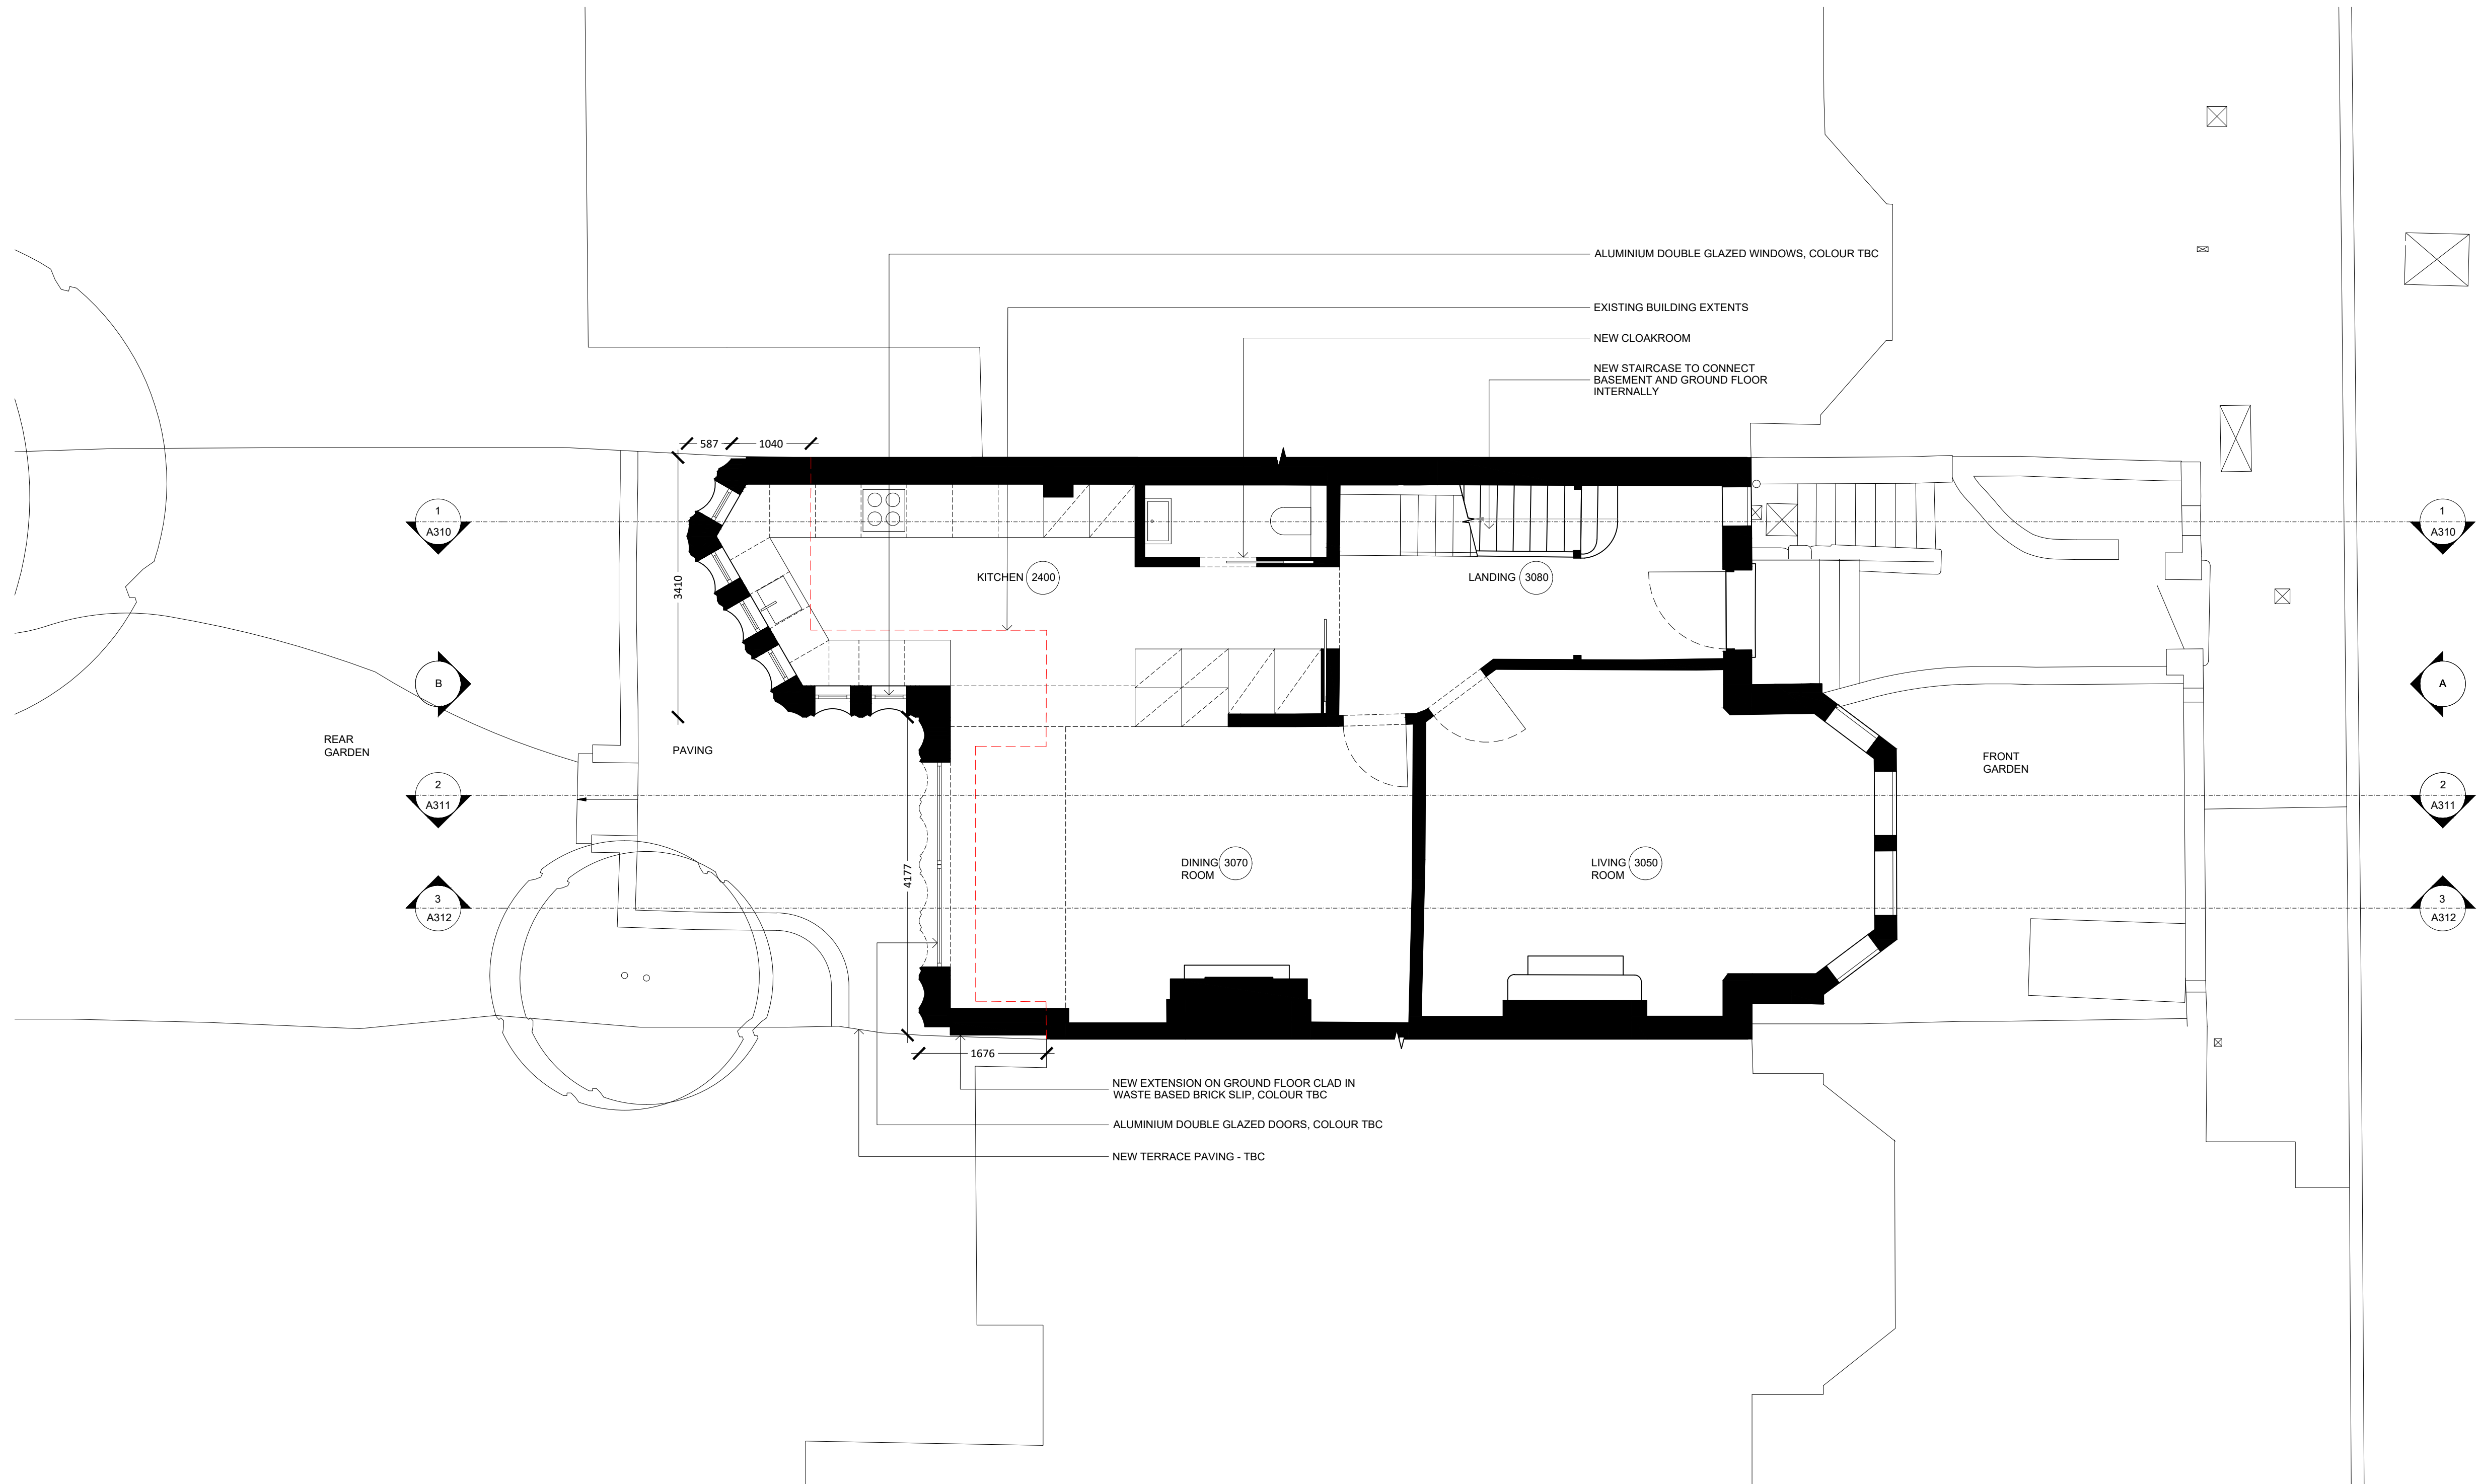

1. PROPOSED GROUND FLOOR PLAN

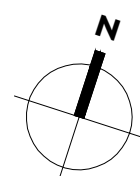

KEY PLAN:

REVISION:

NOTES:

PROJECT

117_17MA

DRAWING TITLE

PROPOSED FIRST FLOOR PLAN

A112

PURPOSE OF ISSUE

PLANNING

SCALE

1:100 @ A3 / 1:50 @ A1

DATE

03 NOV 2023

DRAWN BY

EL

REVISION

P1

1. PROPOSED FIRST FLOOR PLAN

0 1 2 4 10

