



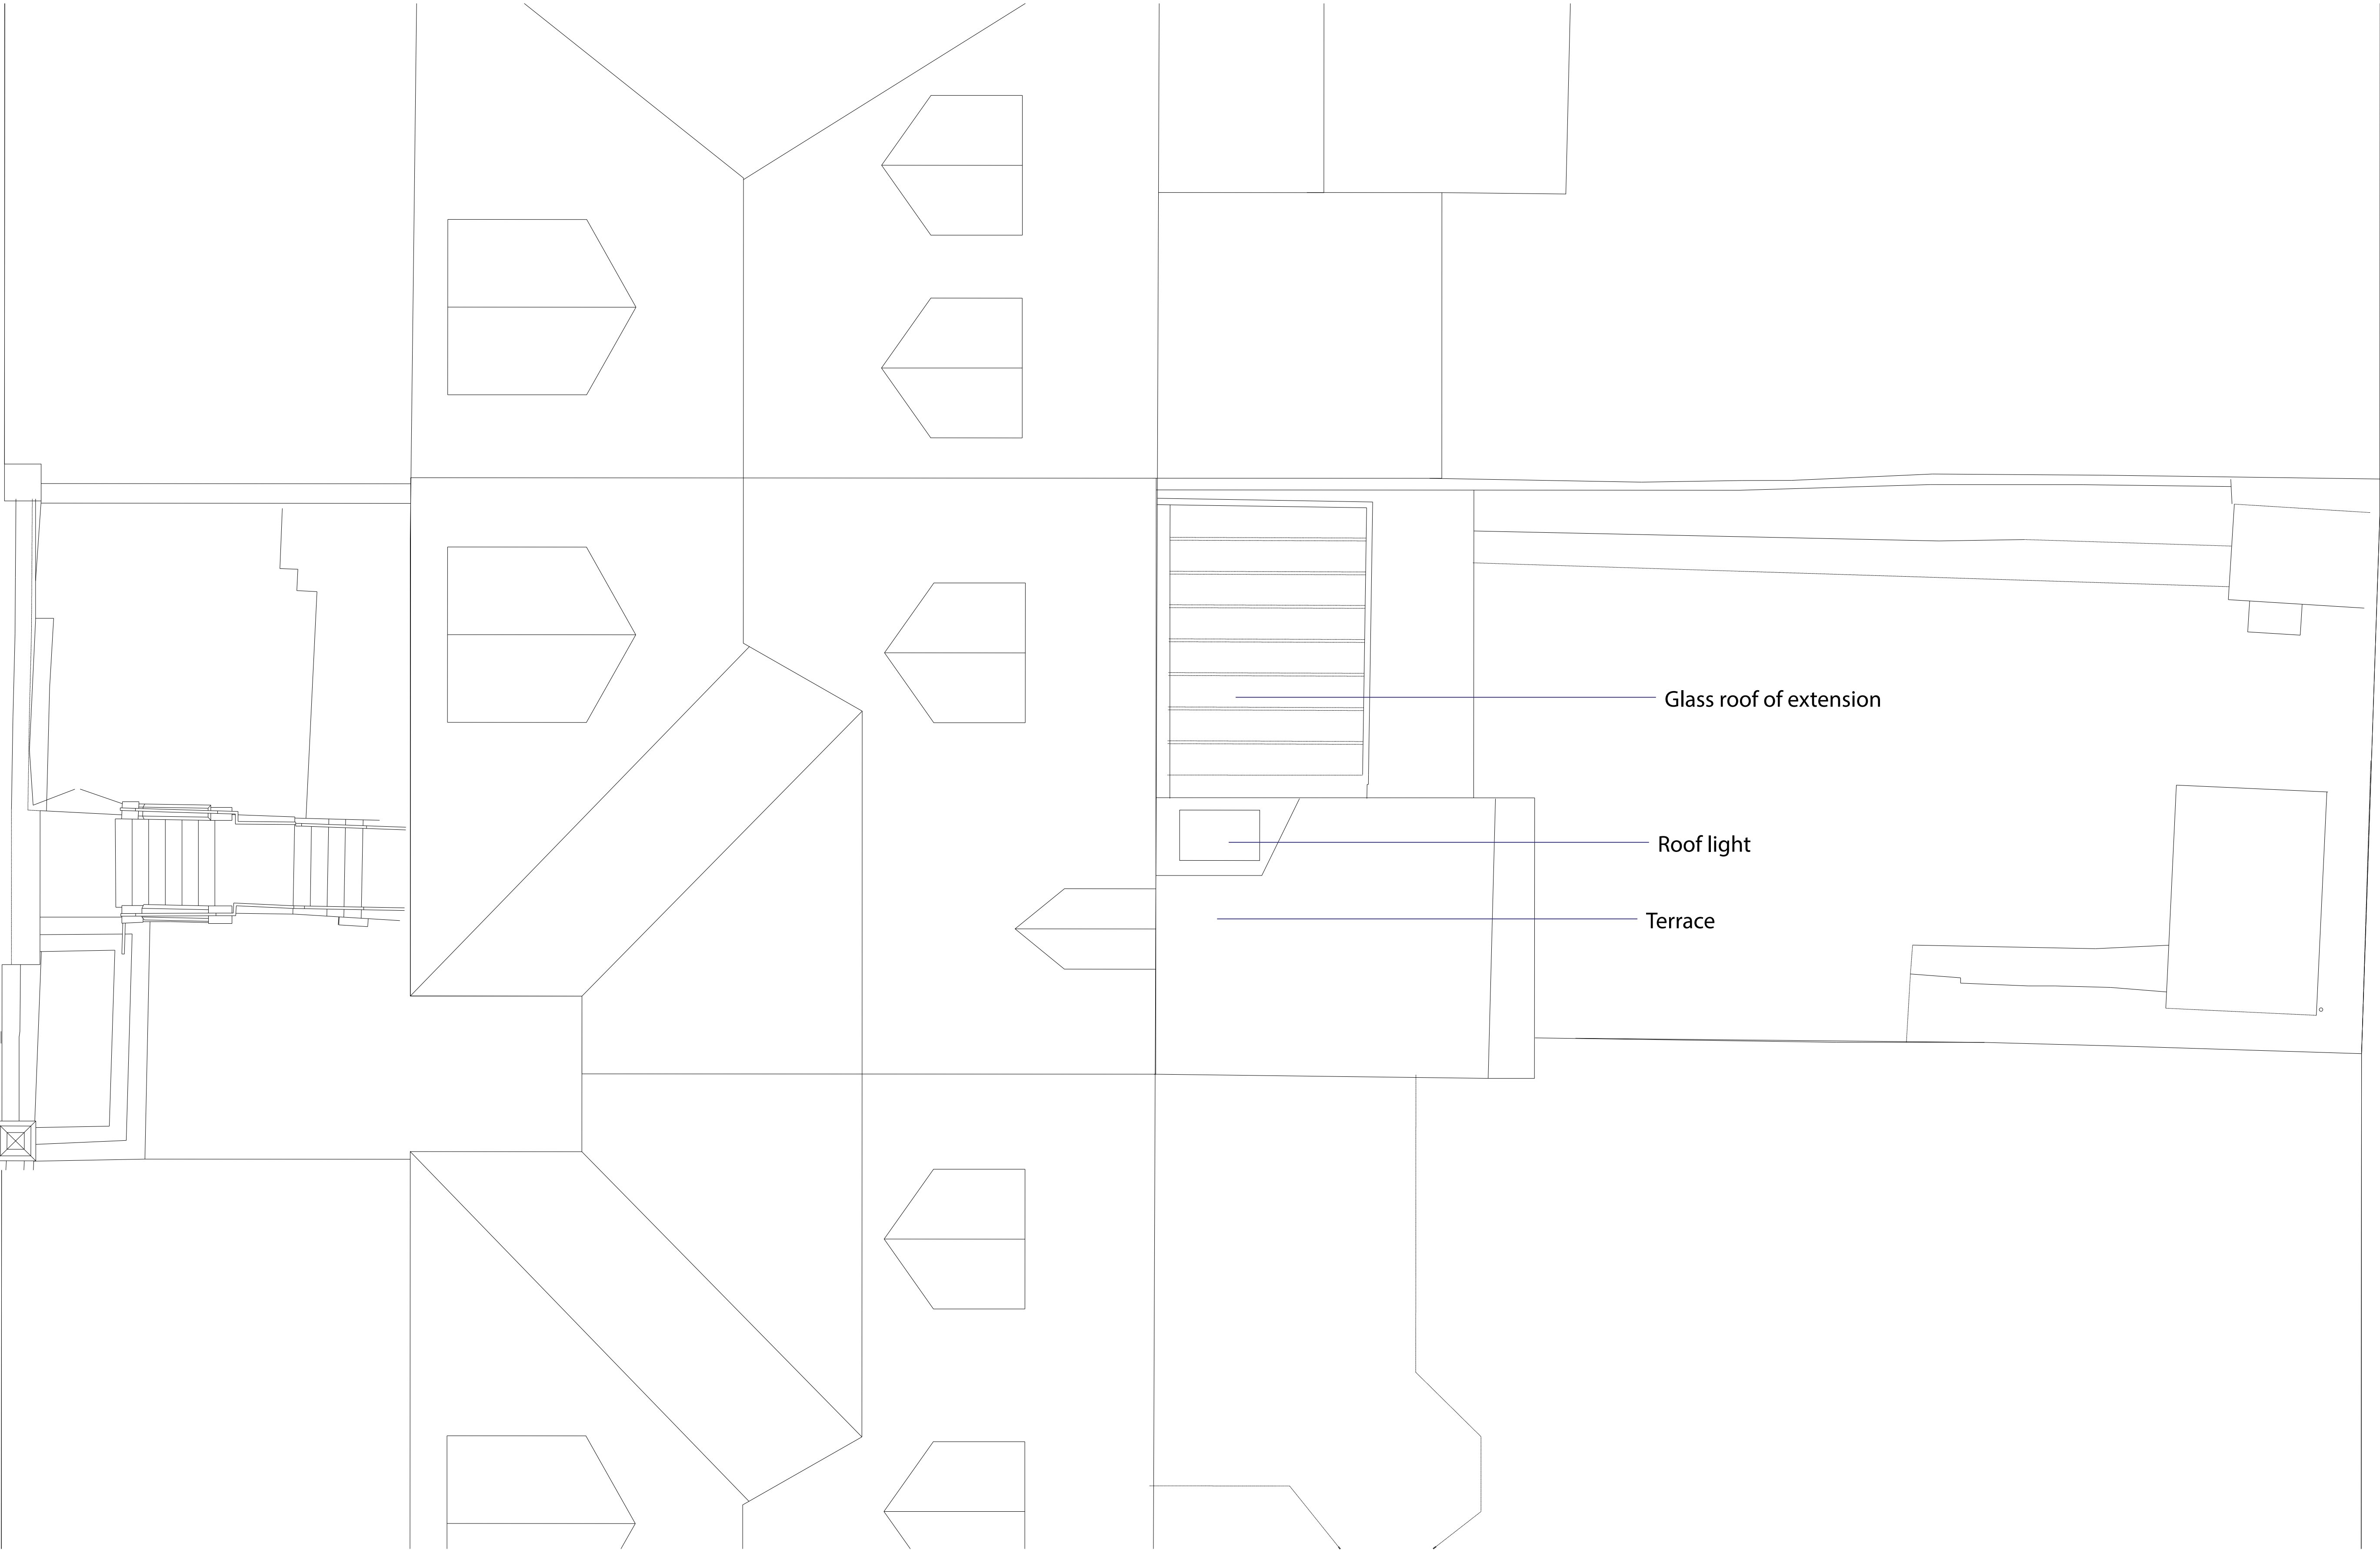

Revision	Description	Drawn / Check	Date
P1	Pre-app	JH /	14/06

Key

Key plan

 

www.jhastudio.co.uk
Info@jhastudio.co.uk

Drawing name	Drawing number
Existing Roof Plan	043_P_20_01
Date of current issue	14/06/2023
Issue	P1

Project name	7b Wolseley Road	Scale/format	1:50 @ A1 / 1:100 @ A3
Client	Private	Drawn/Checked	JH
Project number	043	Approved	
		CAD Reference	P/Projects/323/CAD/sheets

Drawings are based on survey information provided and subject to changes to accommodate existing building structure and services installation. We have noted discrepancies in the survey information and clarification required following further site investigations by the contractor on site. Do not scale from drawing. Errors to be reported immediately to the Architect. All dimensions must be verified on site. To be read in conjunction with all relevant Architects', Services and Structural Engineers' drawings.