

P01	PLANNING PERMISSION	13/11/2023
REV.	DESCRIPTION	DATE

FOIA PUBLICATION:
DRAWING TITLE:
Proposed Site Plan showing New UKPN Sub-station Including Elevations

SITE NAME:
Quicksilver Patrol Base
BUILDING / PROJECT NAME:
Site Plan
SITE ADDRESS:
Quicksilver Patrol Base, Western Road, Wood Green, London

POSTCODE: N22 6UH
BOROUGH: London Borough of Merton
COORDINATES: E: N:
SITE / LB NO: **0360** UNIT NO: **35**
DATE PUBLISHED: 13.11.2023 REVIEW DATE: 13.11.2023
OCU / BRANCH: SCALE @ A1:
DRAWN: BS CHECKED: WS APPROVED: MC
DATE: 03.11.2023 DATE: 13.11.2023 DATE: 13.11.2023

AUTHOR: KIER BUSINESS SERVICES LTD

NO DIMENSIONS ARE TO BE SCALED FROM THIS PRINTED DRAWING

WBS NO:


DRAWING NUMBER: **036035-DBS-00-ZZ-A-D-130000** REV | VER: **P01**

Proposed electrical substation and switch room


CLEAR FIRE ESCAPE ROUTE FOR ADJACENT PROPERTY

GUL


Key Plan - 1:50

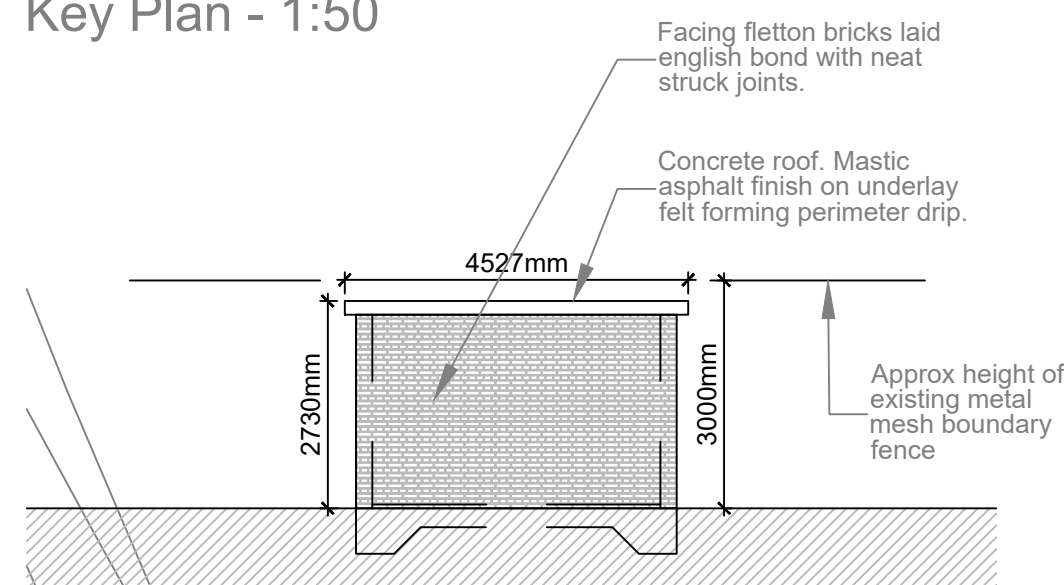


Proposed Elevation 1 1:100

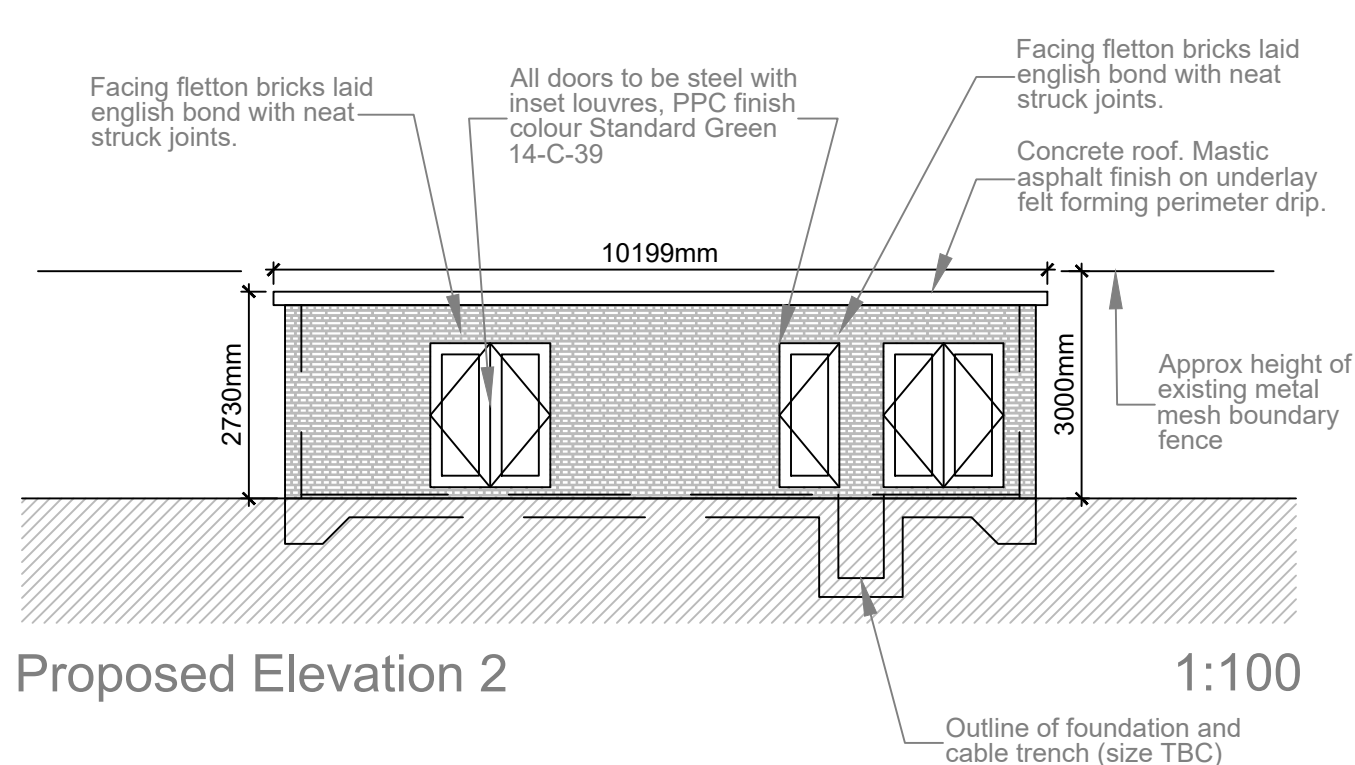


Proposed Elevation 2 1:100

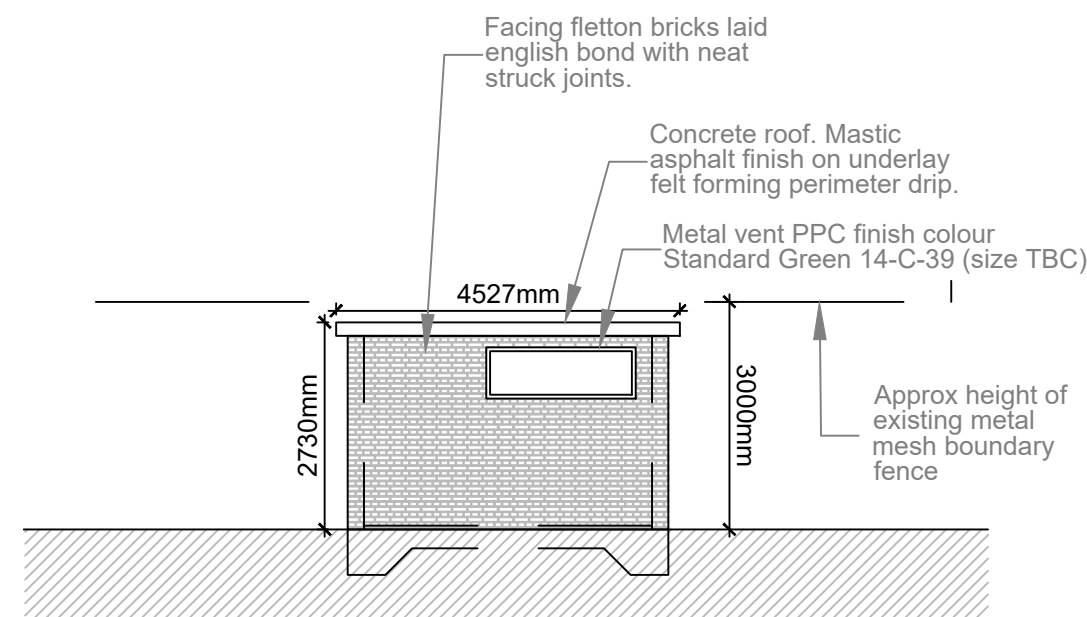

Proposed Elevation 3 1:100

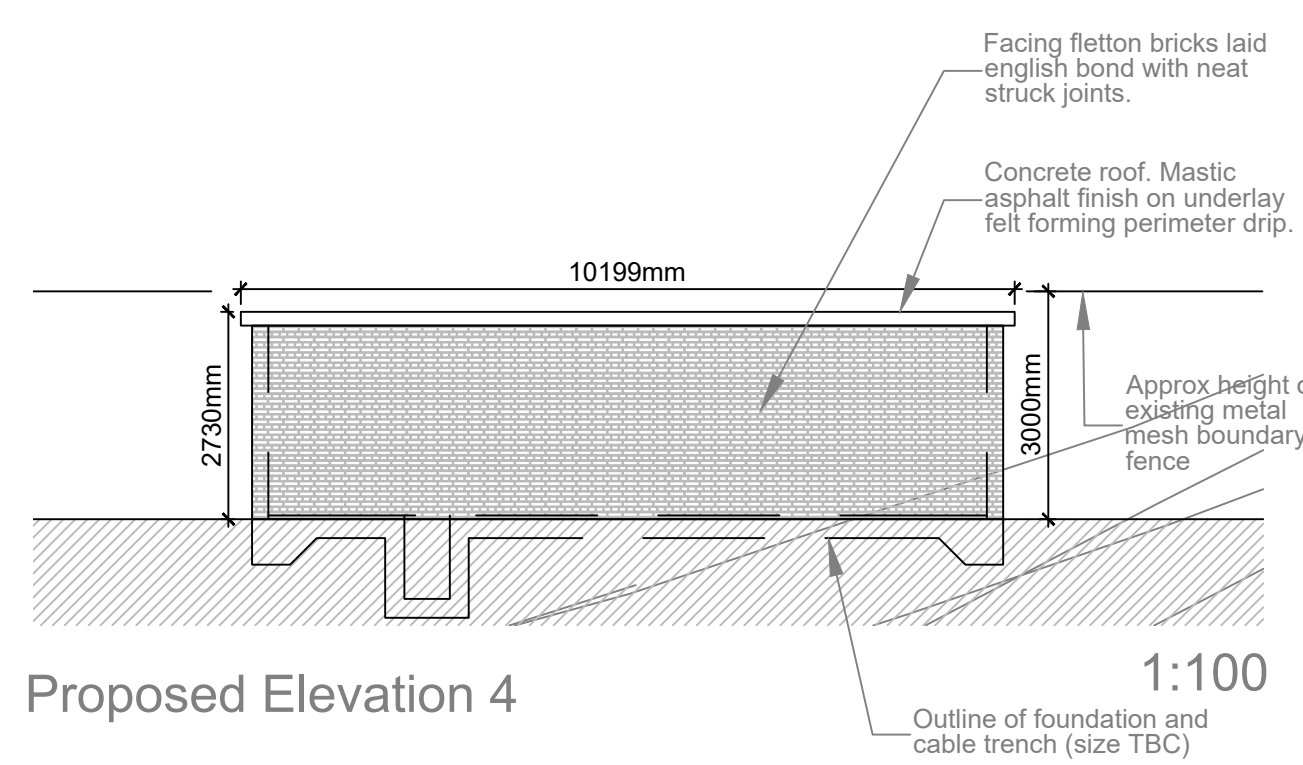

Proposed Elevation 4 1:100

 

VISUAL SCALE 1:100 @ A1