




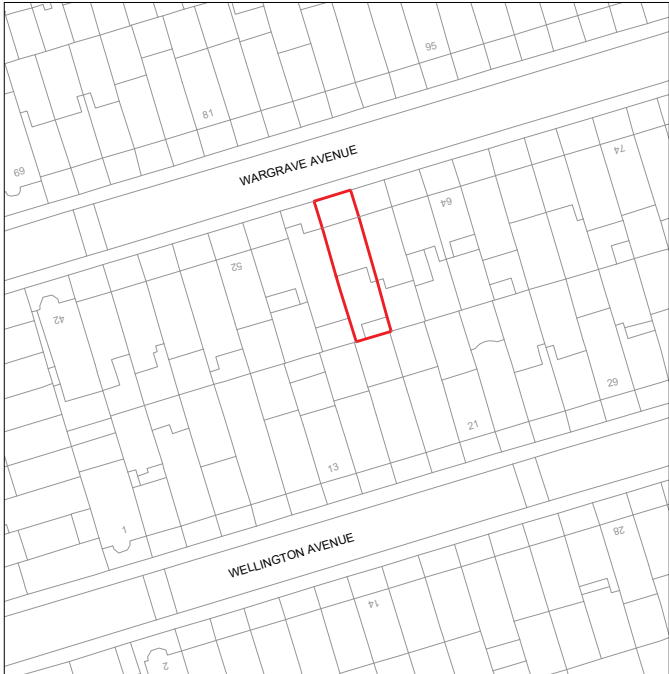

OS Map

 


 Property Boundary

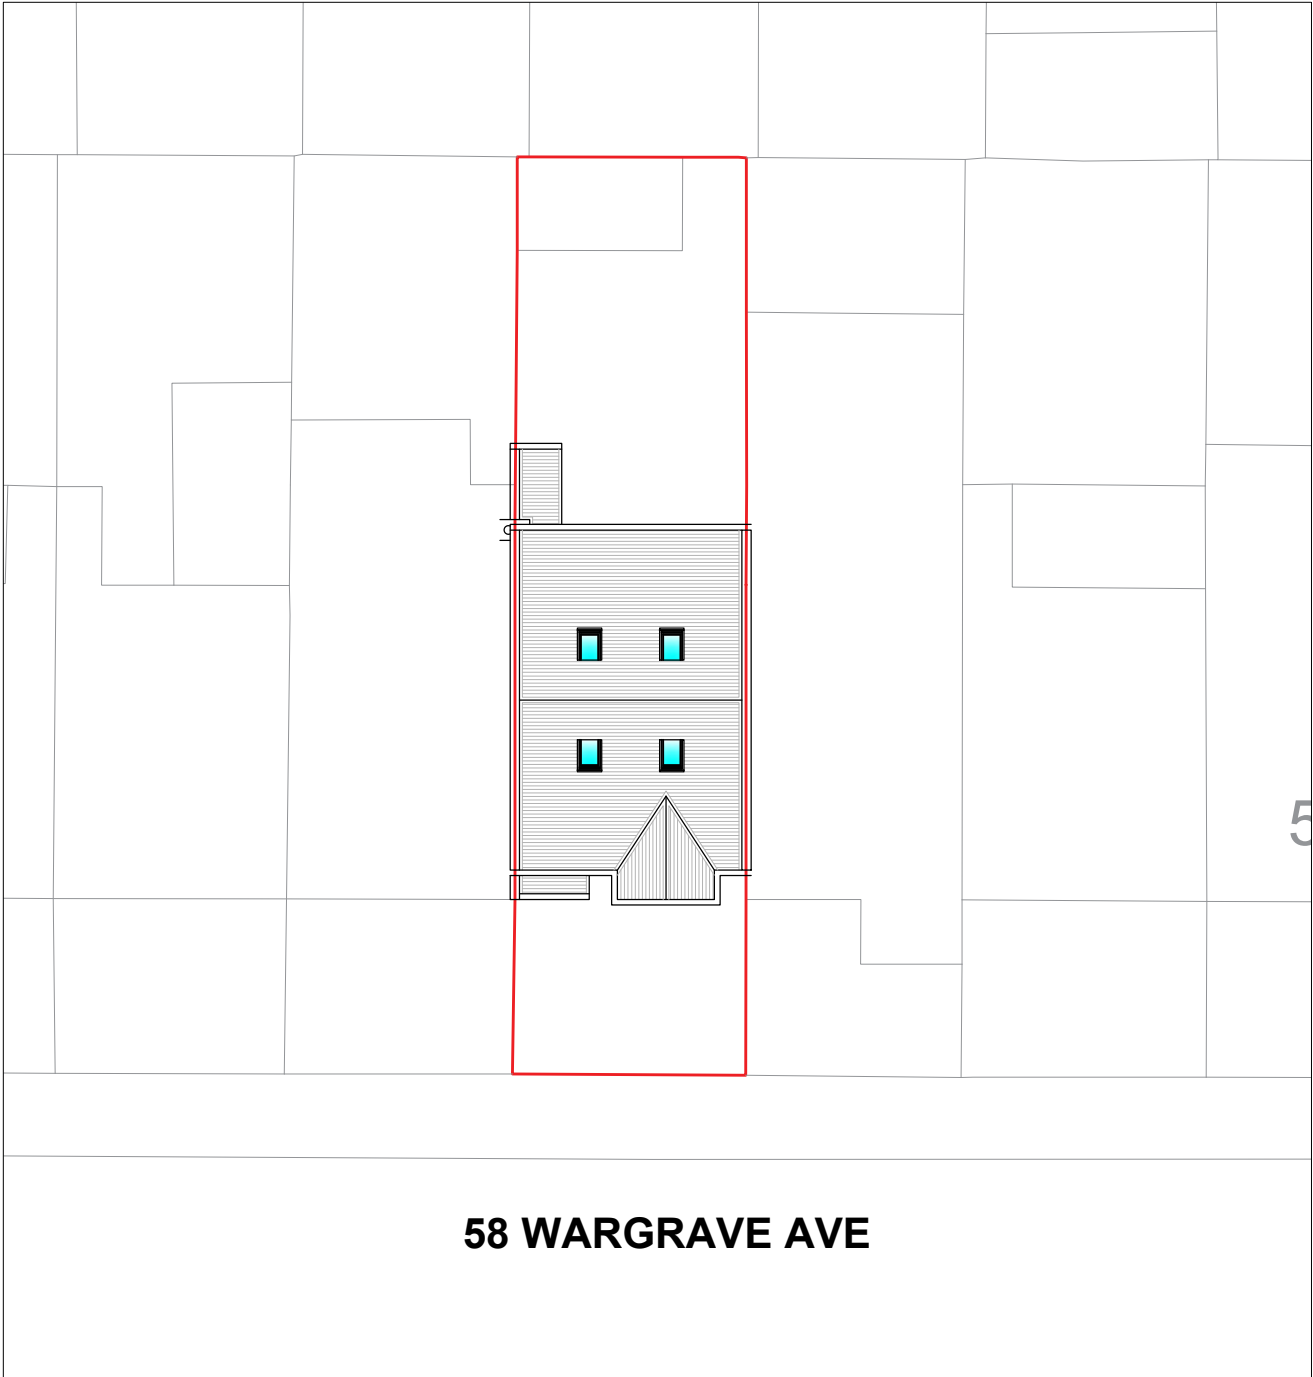

Location Plan

SCALE 1:200

 


EXCEL
Planning

Tel: 020 3576 0996
Email: info@excelplanning.co.uk
Address: 45 Stamford Hill London N16 5SR

Revision	Revision Date

ADDRESS

58 Wargrave Ave, London N15 6UB, UK

 

1:100@A3



SHEET N.
LP001

DRAWING TITLE
Proposed OS - Location Plan


DATE:
11/01/2023

SCALE
1:1250 / 1:200
@ A3


Copyright in the design and this drawing is the property of Excel Planning Ltd. Reproduction in whole or in part is forbidden without written permission of Excel Planning Ltd. This drawing must be read in conjunction with all other relevant documentation and drawings.

Excel Planning Ltd accepts no liability for any expense, loss or damage of whatsoever nature and however arising from any variation which has not been referred to them and their approval obtained.


Do not scale from this drawing, only figured dimensions are to be used. All dimensions to be cross-checked on-site prior to manufacture and construction. Any discrepancies to be reported to Excel Planning Ltd immediately.

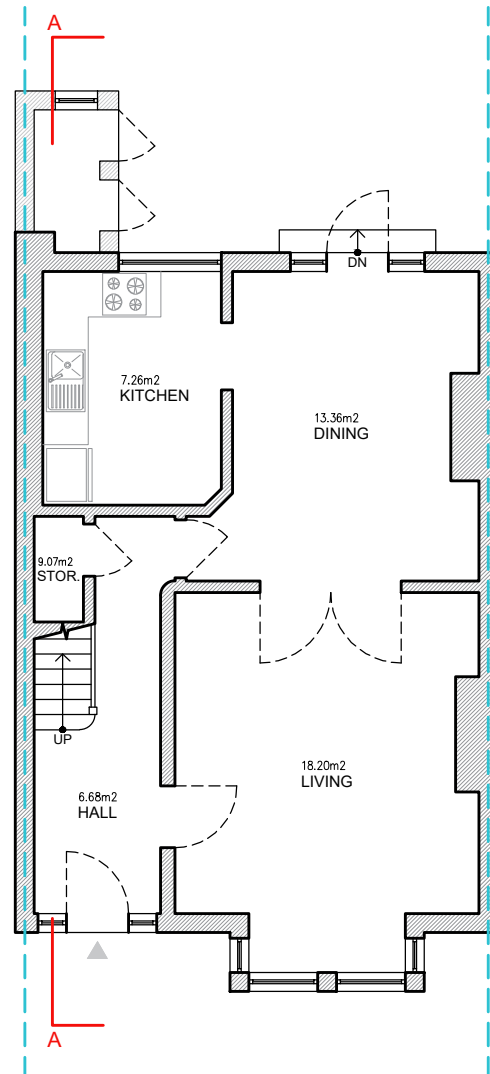


EXISTING
GROUND FLOOR

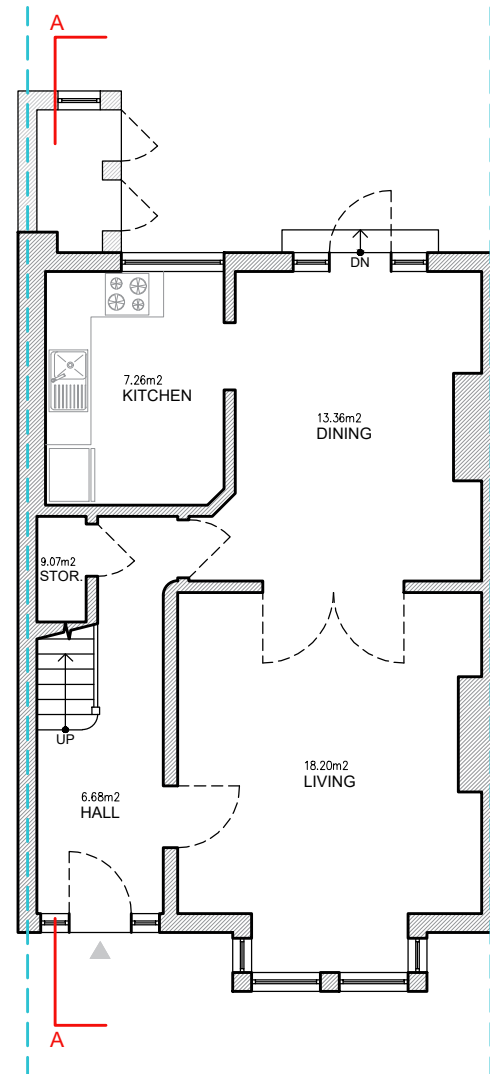

PROPOSED
GROUND FLOOR

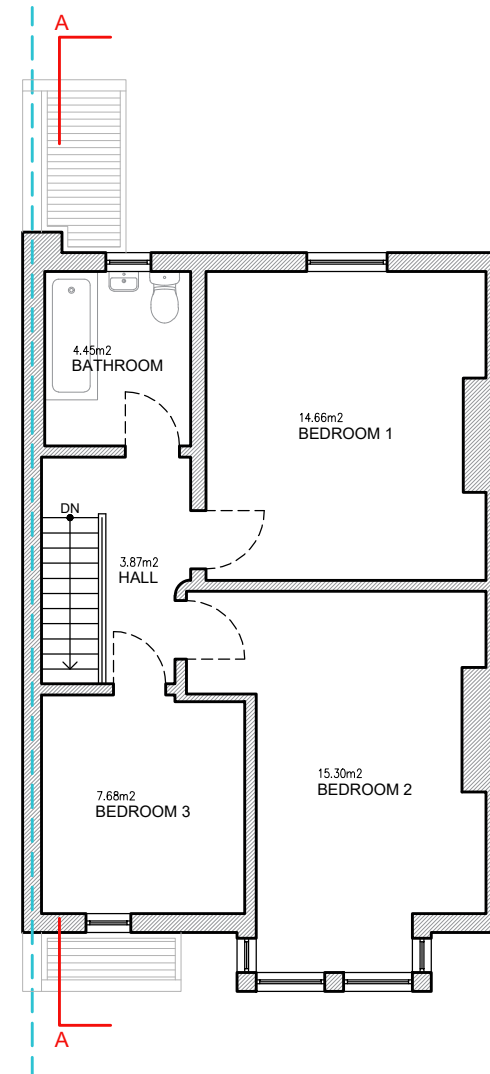

EXISTING
FIRST FLOOR

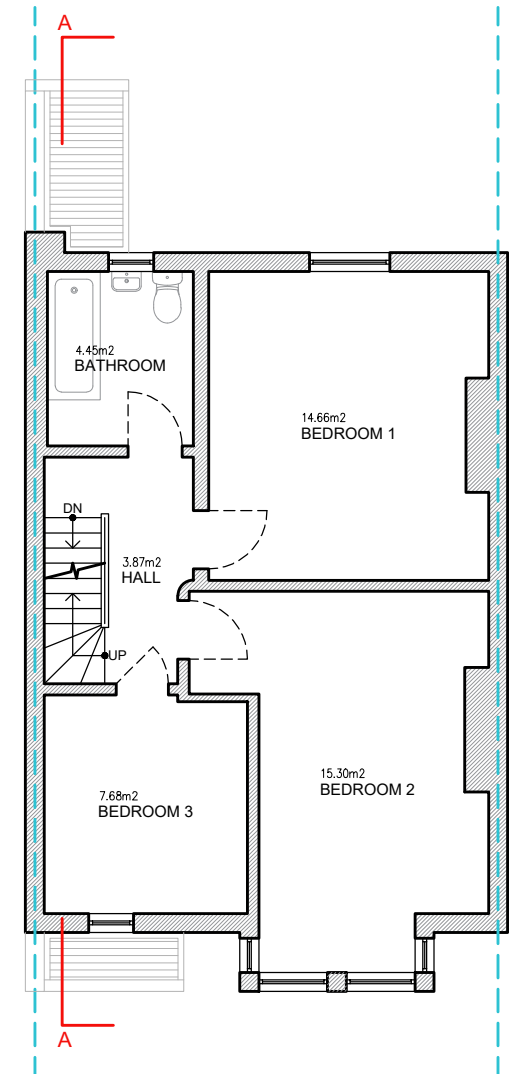


PROPOSED
FIRST FLOOR


Revision	Revision Date



Total proposed areas
shown in color, = 20.38 M²

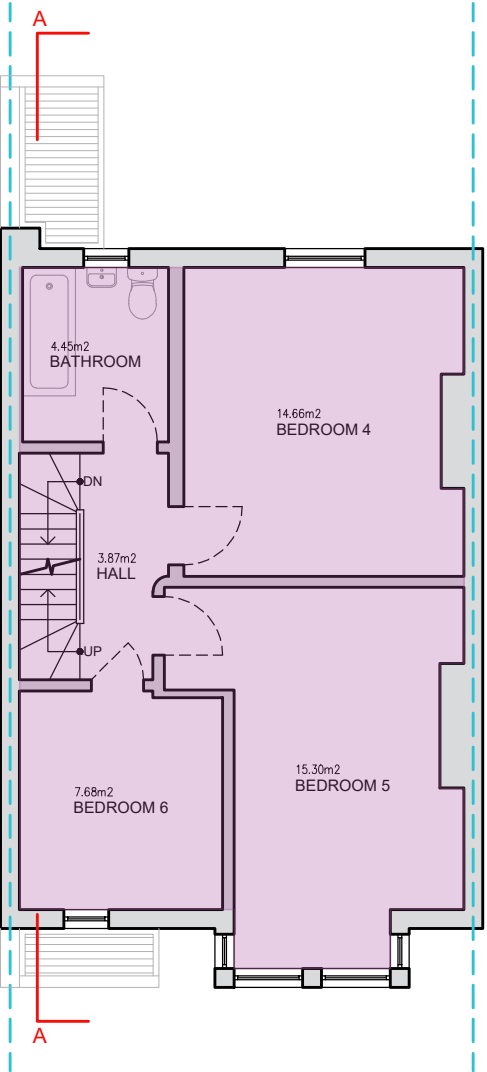

PROPOSED
SECOND FLOOR

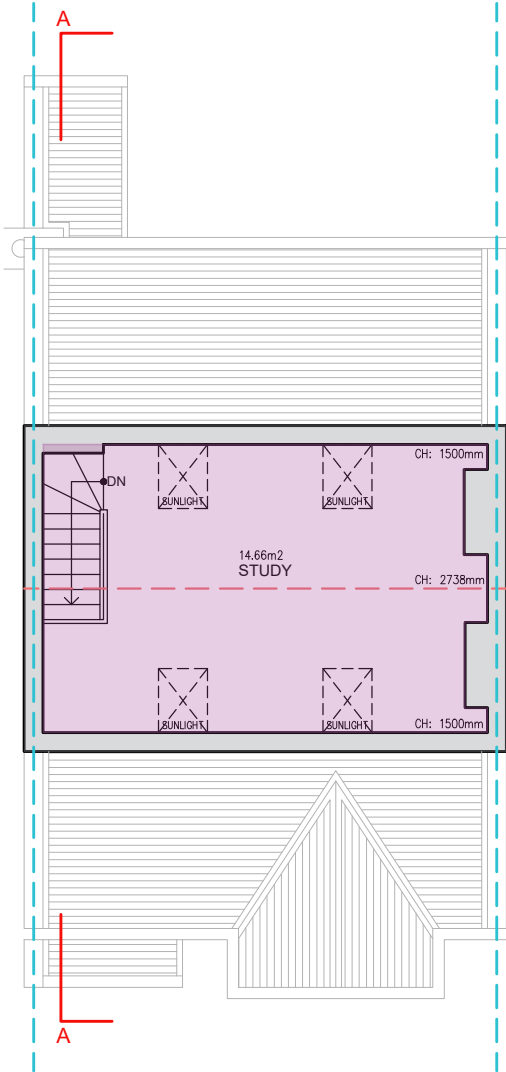

PROPOSED
LOFT LEVEL

TOTAL EXISTING GIA = 101.03 M²
TOTAL PROPOSED GIA = 72.22 M²
NEW TOTAL GIA = 173.25 M²




Tel: 020 3576 0996
Email: info@excelplanning.co.uk
Address: 45 Stamford Hill London
N16 5SR

Revision	Revision Date

ADDRESS

58 Wargrave Ave, London N15 6UB, UK

 

1:100@A3



SHEET NO.
EP002

DRAWING TITLE
Proposed Second Floor and Loft
Level Plans

DATE: 11/01/2023
SCALE: 1:100 @ A3


Copyright in the design and this drawing is the property of Excel Planning Ltd. Reproduction in whole or in part is forbidden without written permission of Excel Planning Ltd. This drawing must be read in conjunction with all other relevant documentation and drawings.

Excel Planning Ltd accepts no liability for any expense, loss or damage of whatsoever nature and however arising from any variation which has not been referred to them and their approval obtained.

Do not scale from this drawing, only figured dimensions are to be used. All dimensions to be cross-checked on-site prior to manufacture and construction. Any discrepancies to be reported to Excel Planning Ltd immediately.




EXISTING
ROOF PLAN

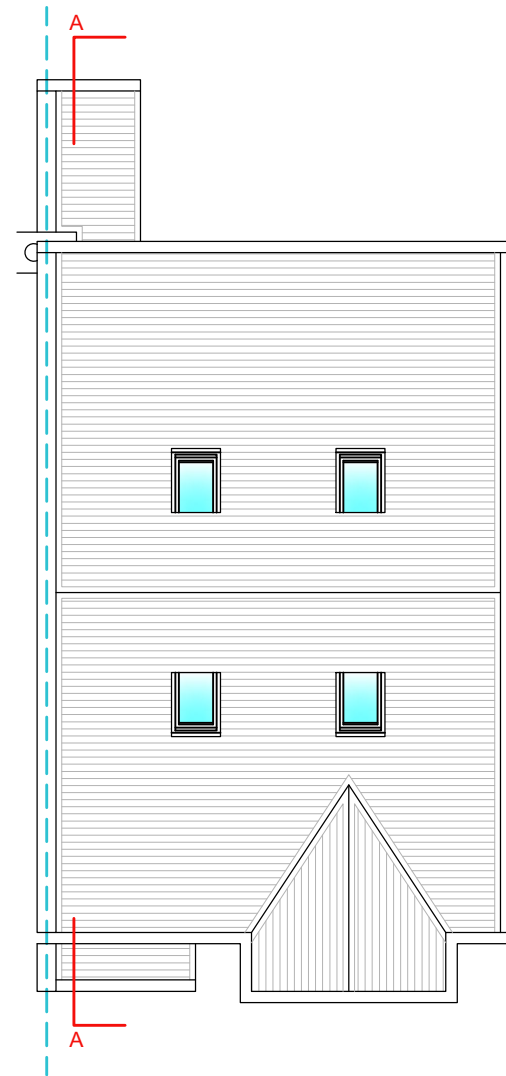



PROPOSED
ROOF PLAN

Revision	Revision Date



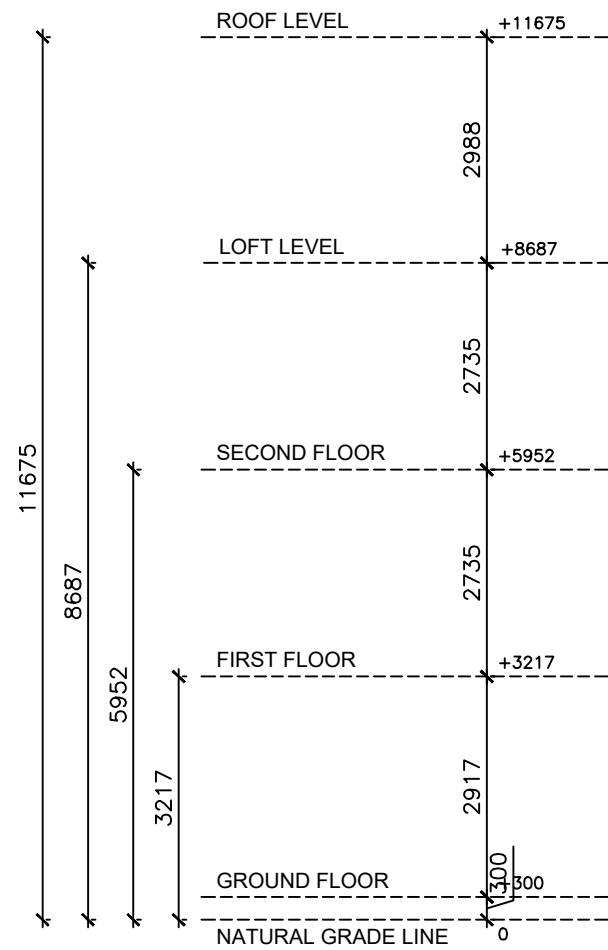

PROPOSED
NORTH-WEST ELEVATION (FRONT VIEW)

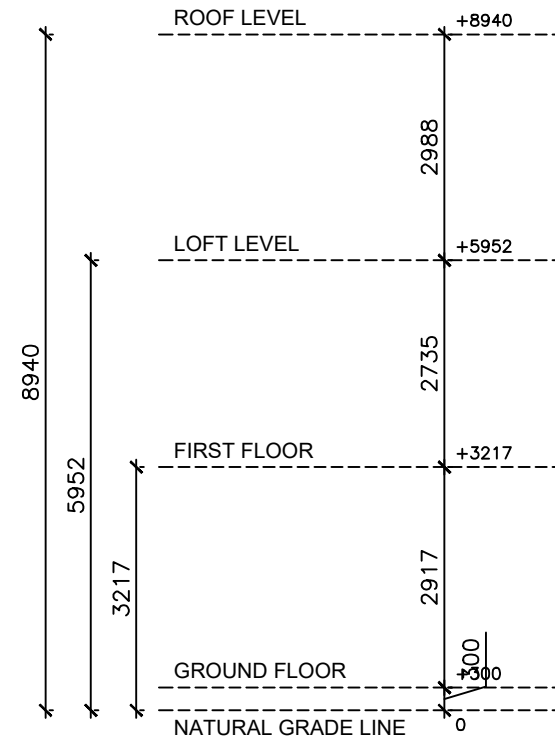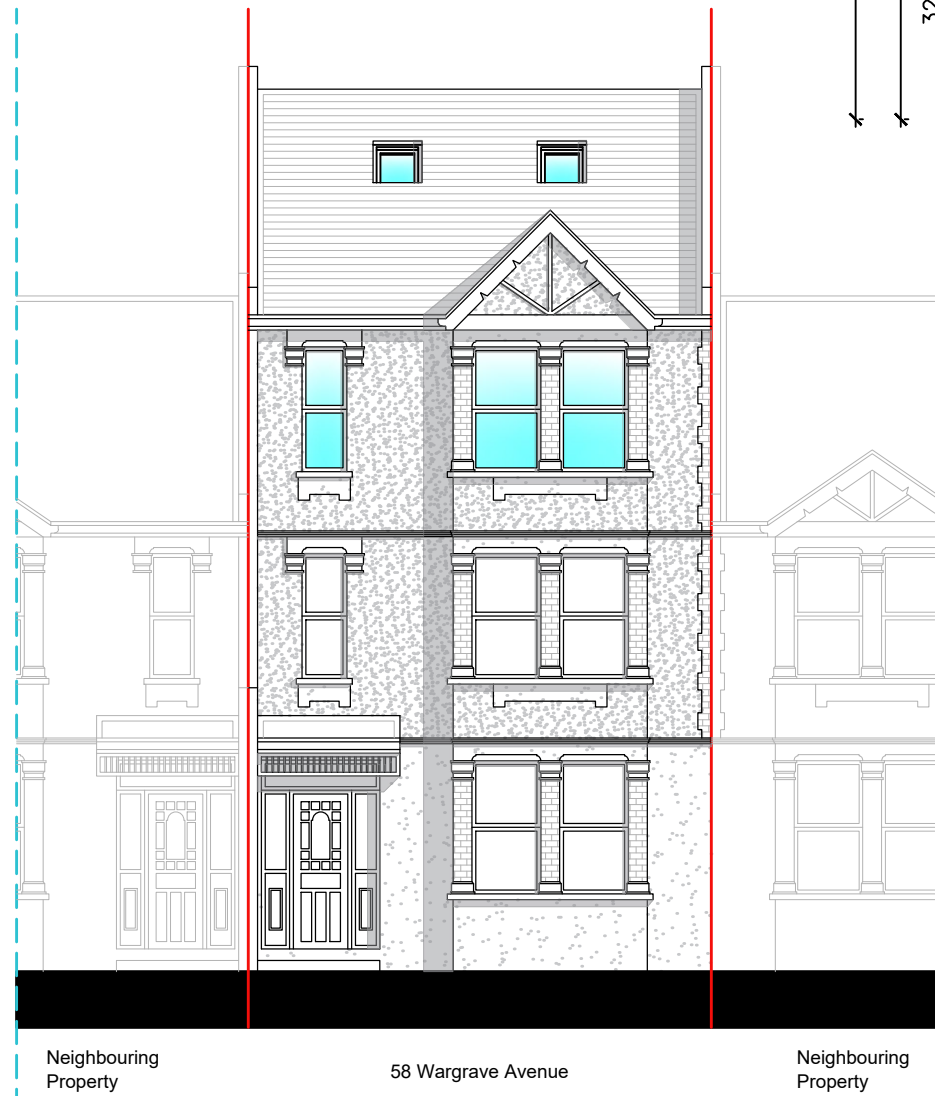

EXISTING
NORTH-WEST ELEVATION (FRONT VIEW)




EXCEL
Planning

Tel: 020 3576 0996
Email: info@excelplanning.co.uk
Address: 45 Stamford Hill London
N16 5SR

Revision	Revision Date

ADDRESS

58 Wargrave Ave, London N15 6UB, UK

 

1:100@A3



SHEET NO.
EP004


DRAWING TITLE
Existing and Proposed Front
Elevation

DATE: 11/01/2023
SCALE: 1:100 @ A3


Copyright in the design and this drawing is the property of Excel Planning Ltd. Reproduction in whole or in part is forbidden without written permission of Excel Planning Ltd. This drawing must be read in conjunction with all other relevant documentation and drawings.

Excel Planning Ltd accepts no liability for any expense, loss or damage of whatsoever nature and however arising from any variation which has not been referred to them and their approval obtained.

Do not scale from this drawing, only figured dimensions are to be used. All dimensions to be cross-checked on-site prior to manufacture and construction. Any discrepancies to be reported to Excel Planning Ltd immediately.

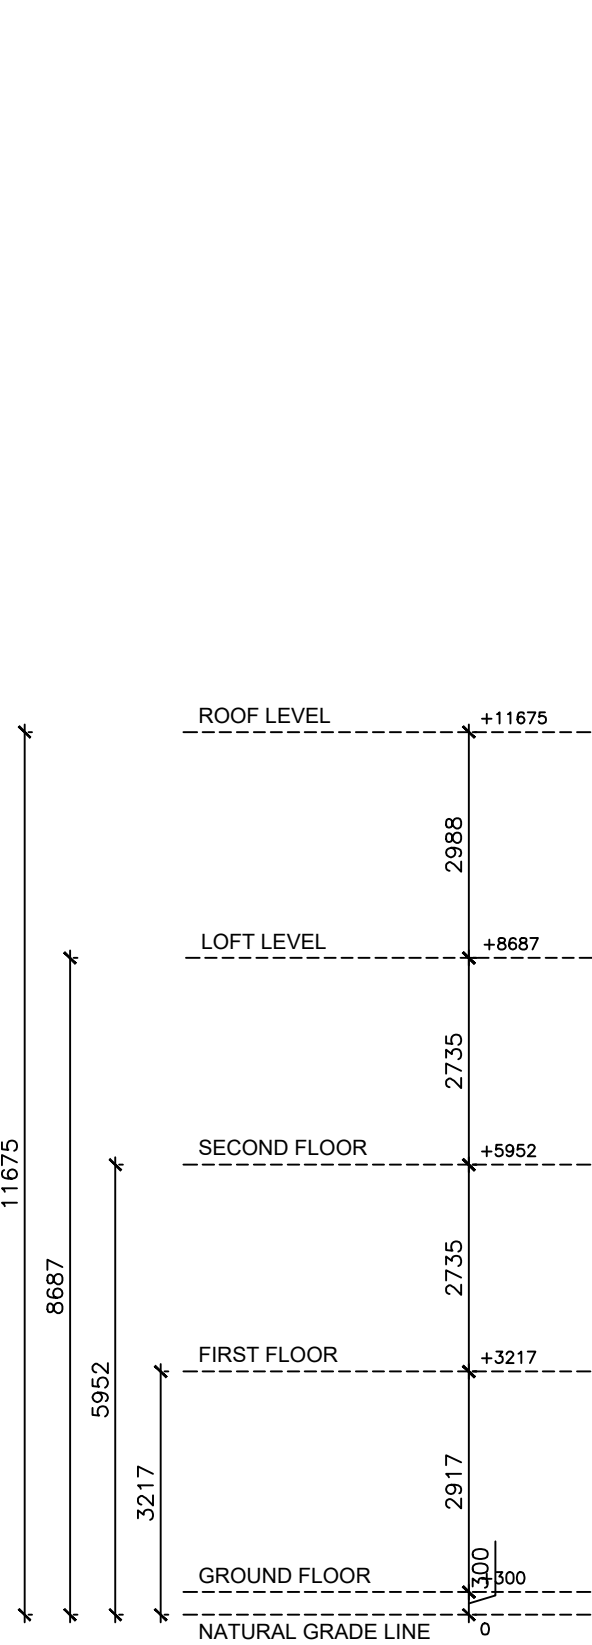

PROPOSED
SOUTH-EAST ELEVATION (REAR VIEW)

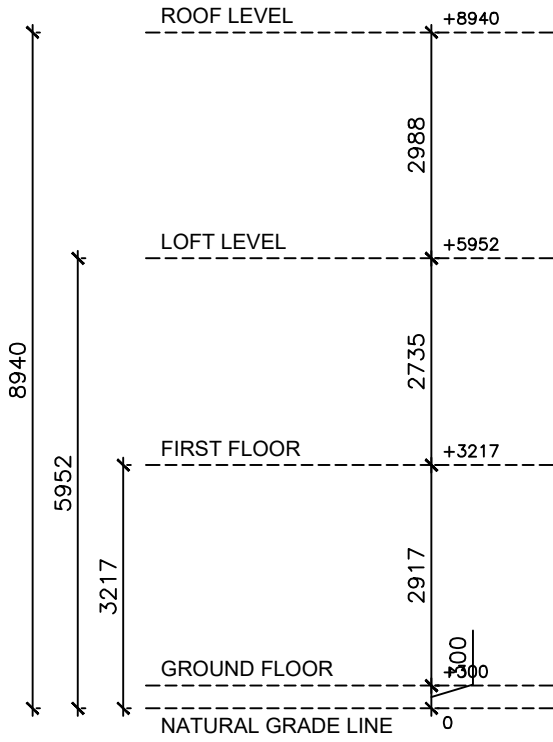

EXISTING
SOUTH-EAST ELEVATION (REAR VIEW)




Tel: 020 3576 0996
Email: info@excelplanning.co.uk
Address: 45 Stamford Hill London N16 5SR

Revision	Revision Date

ADDRESS

58 Wargrave Ave, London N15 6UB, UK

 

1:100@A3



SHEET NO.
P005





DRAWING TITLE
Existing and Proposed Rear Elevation

DATE: 11/01/2023
SCALE: 1:100 @ A3

Copyright in the design and this drawing is the property of Excel Planning Ltd. Reproduction in whole or in part is forbidden without written permission of Excel Planning Ltd. This drawing must be read in conjunction with all other relevant documentation and drawings.

Excel Planning Ltd accepts no liability for any expense, loss or damage of whatsoever nature and however arising from any variation which has not been referred to them and their approval obtained.

Do not scale from this drawing, only figured dimensions are to be used. All dimensions to be cross-checked on-site prior to manufacture and construction. Any discrepancies to be reported to Excel Planning Ltd immediately.

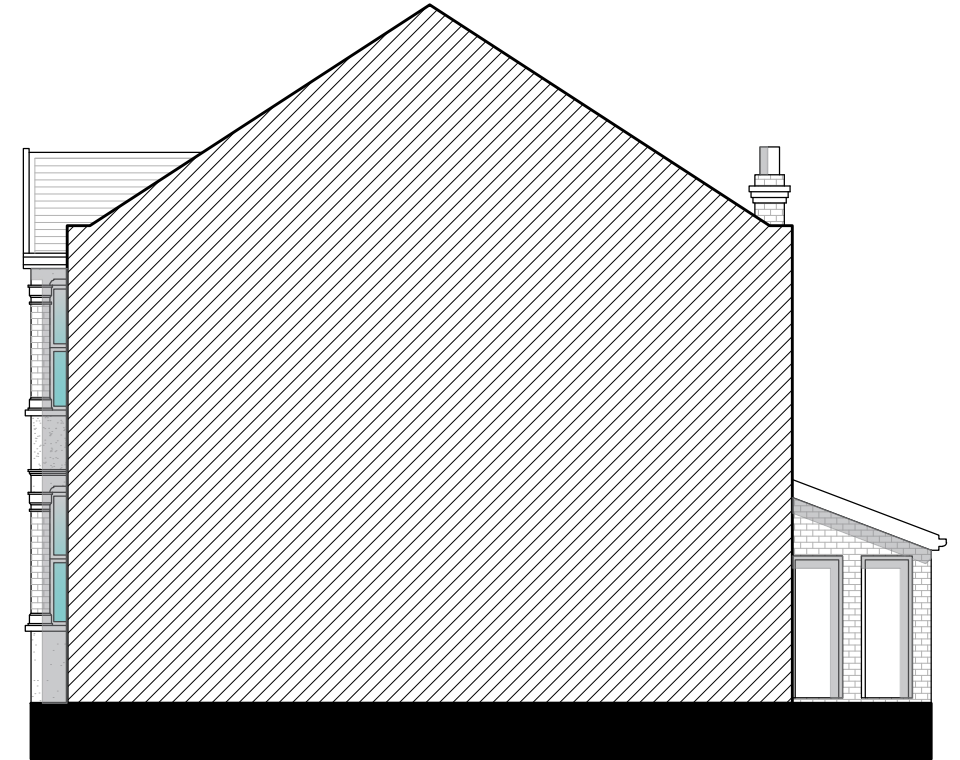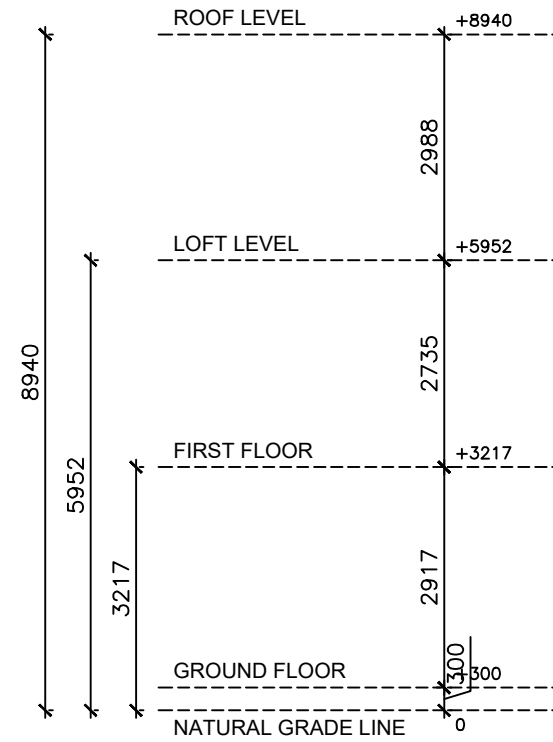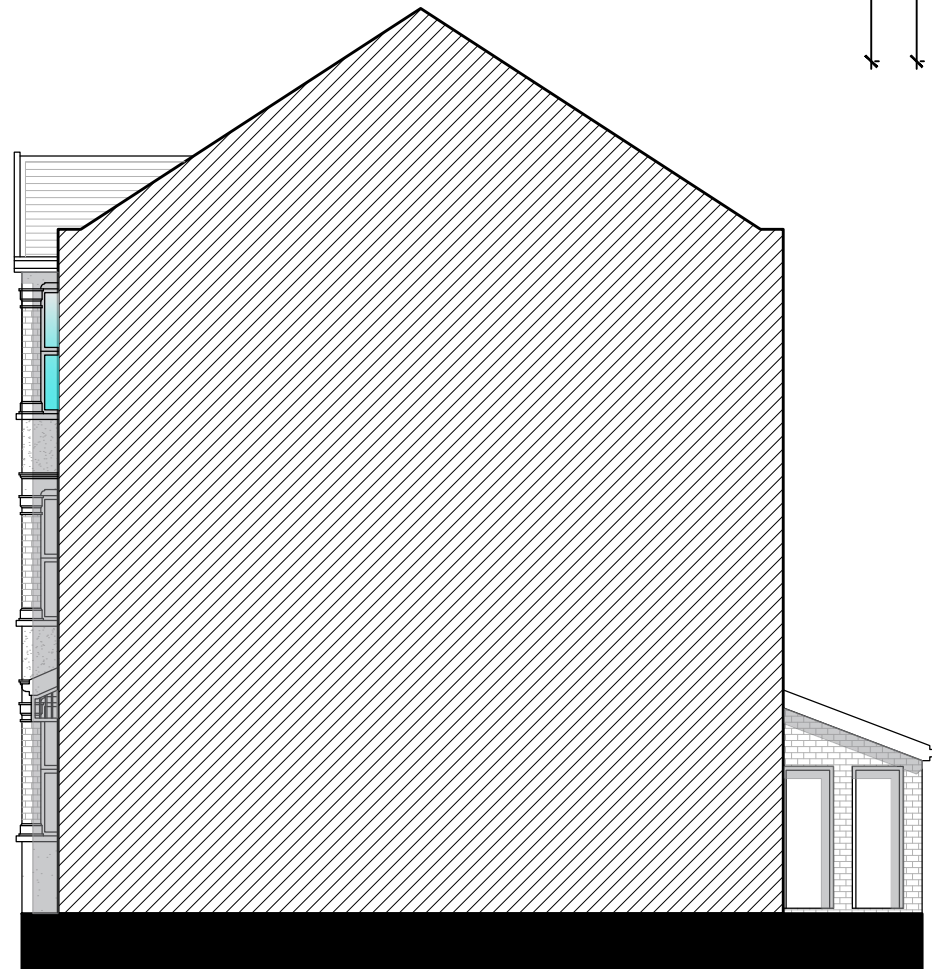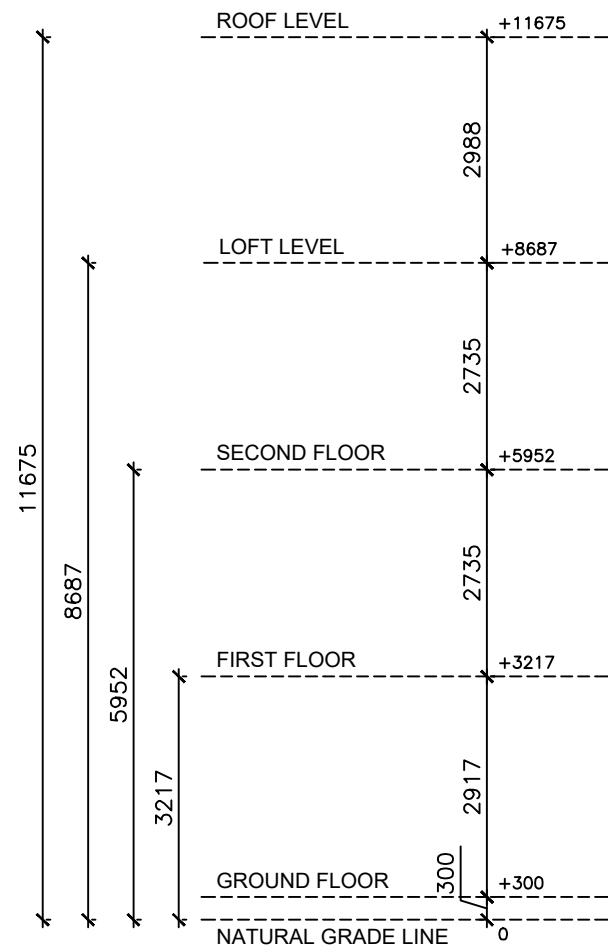

EXISTING
SOUTH-WEST ELEVATION (RIGHT-SIDE VIEW)

PROPOSED
SOUTH-WEST ELEVATION (RIGHT-SIDE VIEW)

EXCEL
Planning

Tel: 020 3576 0996

Email: info@excelplanning.co.uk

Address: 45 Stamford Hill London
N16 5SR

Revision	Revision Date

ADDRESS

58 Wargrave Ave, London N15 6UB, UK

0 1 2 5m

1:100@A3



SHEET NO.
P006

DRAWING TITLE
Existing and Proposed Right
Elevation


DATE:
11/01/2023

SCALE
1:100 @ A3


Copyright in the design and this drawing is the property of Excel Planning Ltd. Reproduction in whole or in part is forbidden without written permission of Excel Planning Ltd. This drawing must be read in conjunction with all other relevant documentation and drawings.

Excel Planning Ltd accepts no liability for any expense, loss or damage of whatsoever nature and however arising from any variation which has not been referred to them and their approval obtained.


Do not scale from this drawing, only figured dimensions are to be used. All dimensions to be cross-checked on-site prior to manufacture and construction. Any discrepancies to be reported to Excel Planning Ltd immediately.

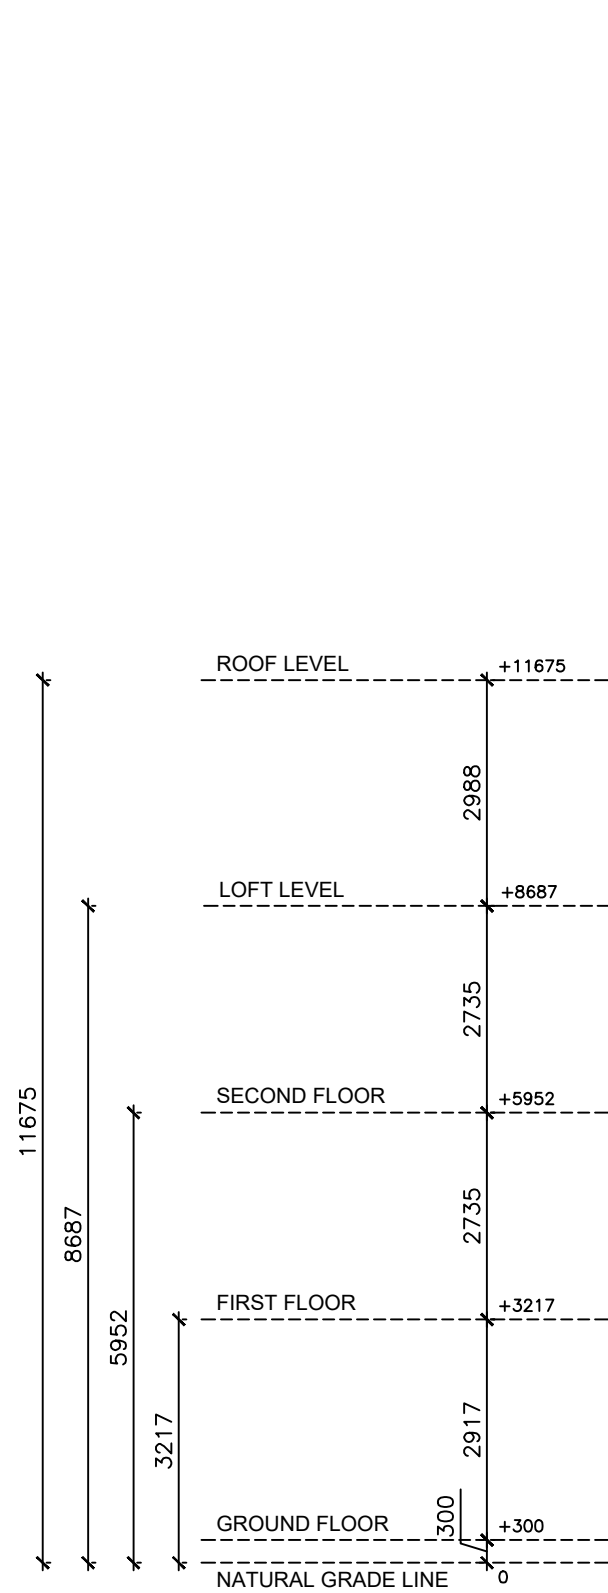

PROPOSED
NORTH-EAST ELEVATION (LEFT-SIDE VIEW)

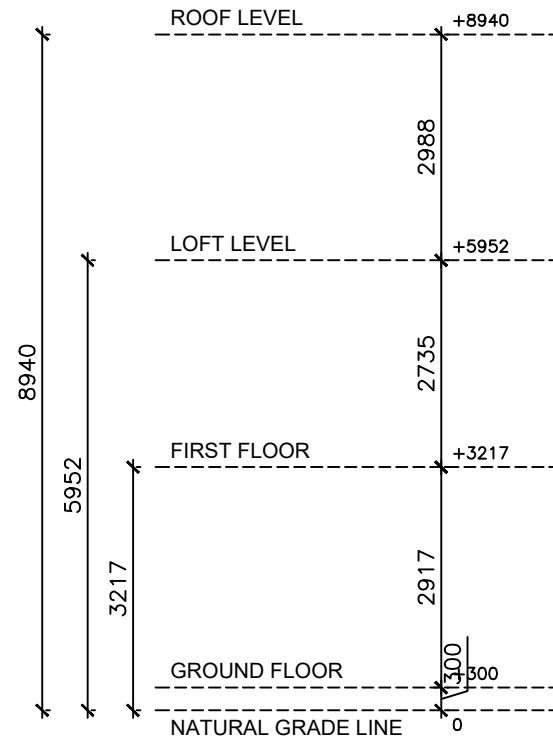

EXISTING
NORTH-EAST ELEVATION (LEFT-SIDE VIEW)

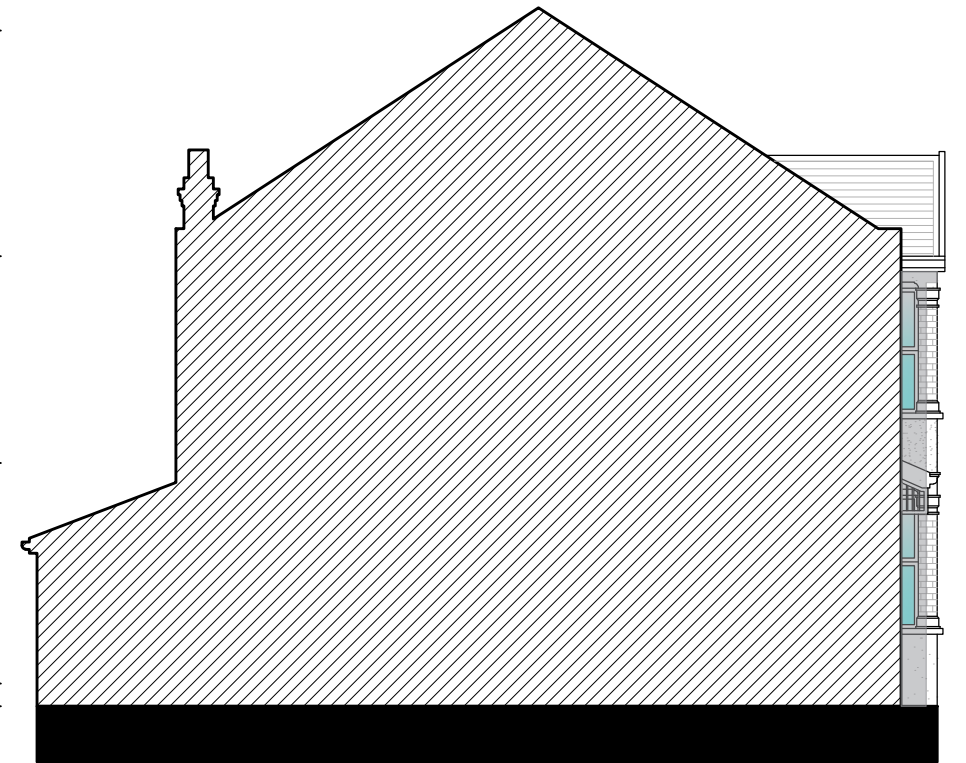

EXCEL
Planning

Tel: 020 3576 0996


Email: info@excelplanning.co.uk

Address: 45 Stamford Hill London
N16 5SR

Revision	Revision Date

ADDRESS

58 Wargrave Ave, London N15 6UB, UK

 

1:100@A3



SHEET NO.
P007

DRAWING TITLE
Existing and Proposed Left Elevation




DATE:
11/01/2023

SCALE
1:100 @ A3

Copyright in the design and this drawing is the property of Excel Planning Ltd. Reproduction in whole or in part is forbidden without written permission of Excel Planning Ltd. This drawing must be read in conjunction with all other relevant documentation and drawings.

Excel Planning Ltd accepts no liability for any expense, loss or damage of whatsoever nature and however arising from any variation which has not been referred to them and their approval obtained.

Do not scale from this drawing, only figured dimensions are to be used. All dimensions to be cross-checked on-site prior to manufacture and construction. Any discrepancies to be reported to Excel Planning Ltd immediately.

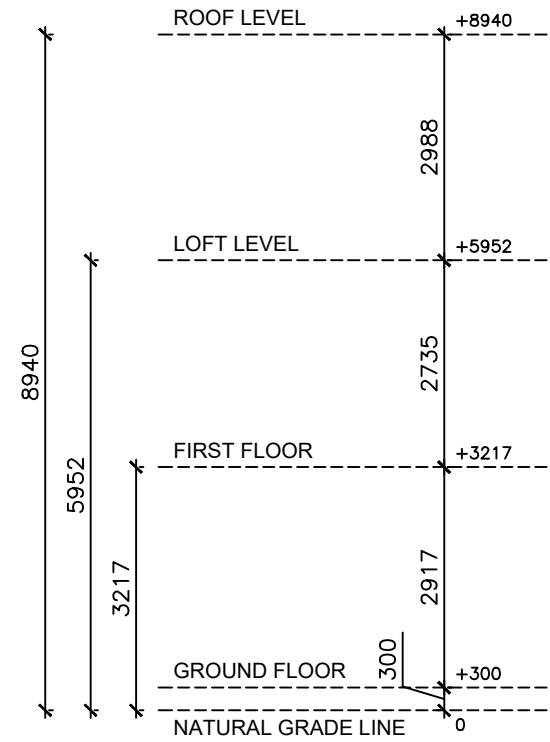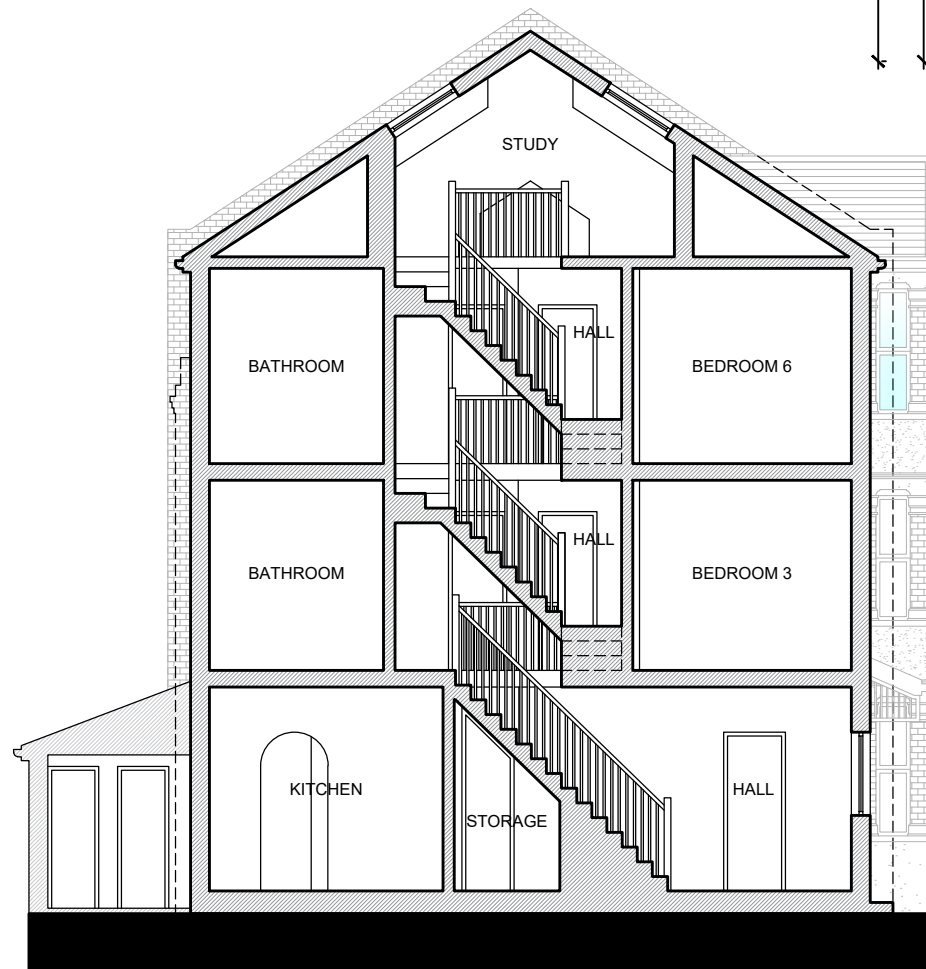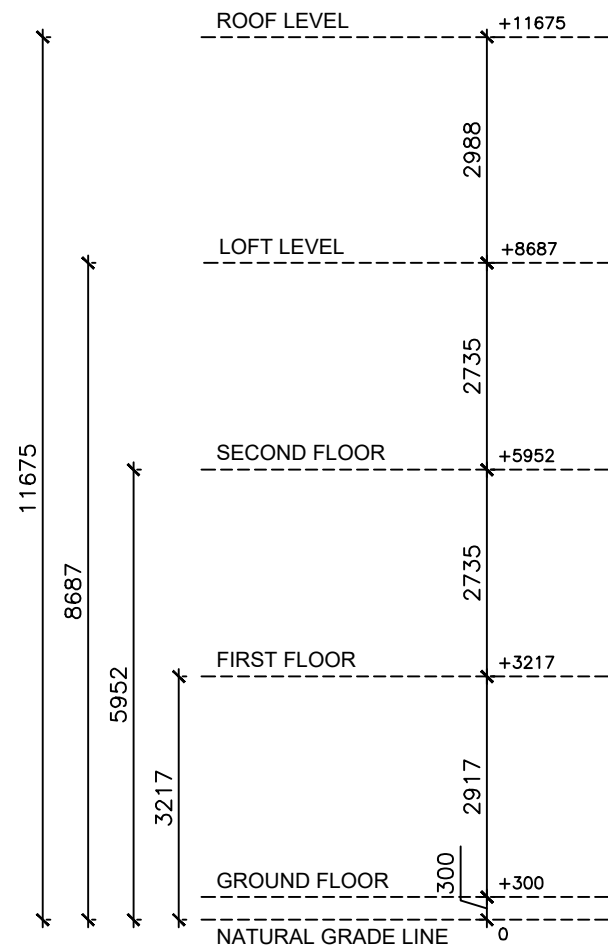

EXISTING
SECTION AA



PROPOSED
SECTION AA

EXCEL
Planning

Tel: 020 3576 0996


Email: info@excelplanning.co.uk

Address: 45 Stamford Hill London
N16 5SR

Revision	Revision Date

ADDRESS

58 Wargrave Ave, London N15 6UB, UK

 

1:100@A3



SHEET NO.
P008

DRAWING TITLE
Existing and Proposed Section

DATE:
11/01/2023

SCALE
1:100 @ A3

Copyright in the design and this drawing is the property of Excel Planning Ltd. Reproduction in whole or in part is forbidden without written permission of Excel Planning Ltd. This drawing must be read in conjunction with all other relevant documentation and drawings.

Excel Planning Ltd accepts no liability for any expense, loss or damage of whatsoever nature and however arising from any variation which has not been referred to them and their approval obtained.

Do not scale from this drawing, only figured dimensions are to be used. All dimensions to be cross-checked on-site prior to manufacture and construction. Any discrepancies to be reported to Excel Planning Ltd immediately.