



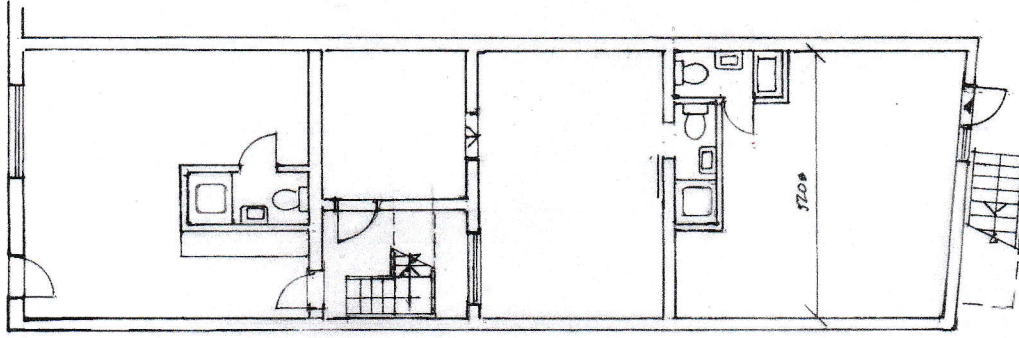


lower ground floor plan

Existing

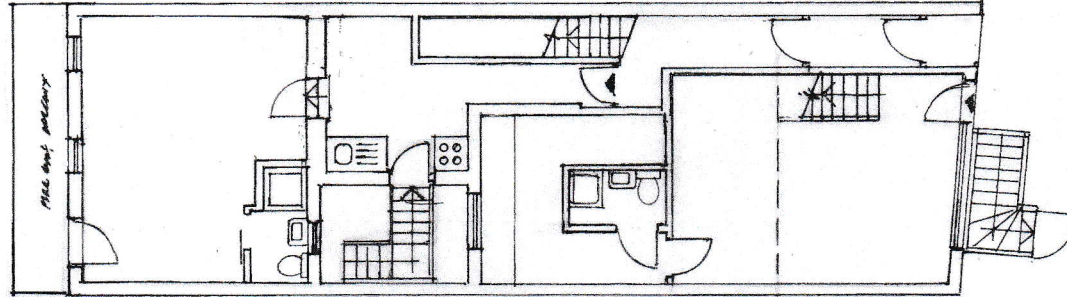


ground floor plan

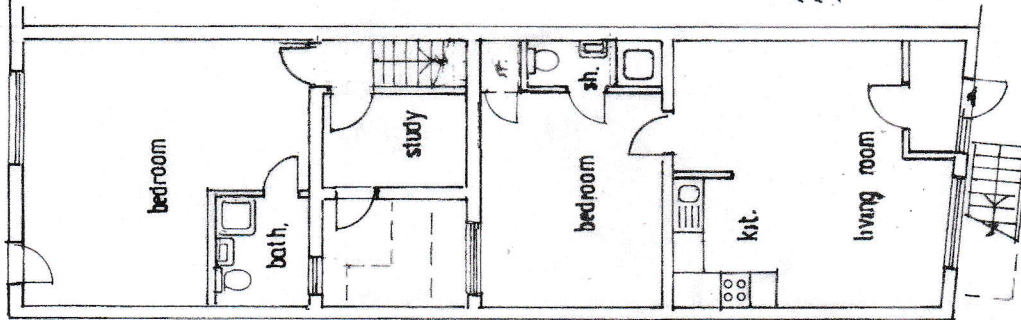

lower ground floor plan

Proposed

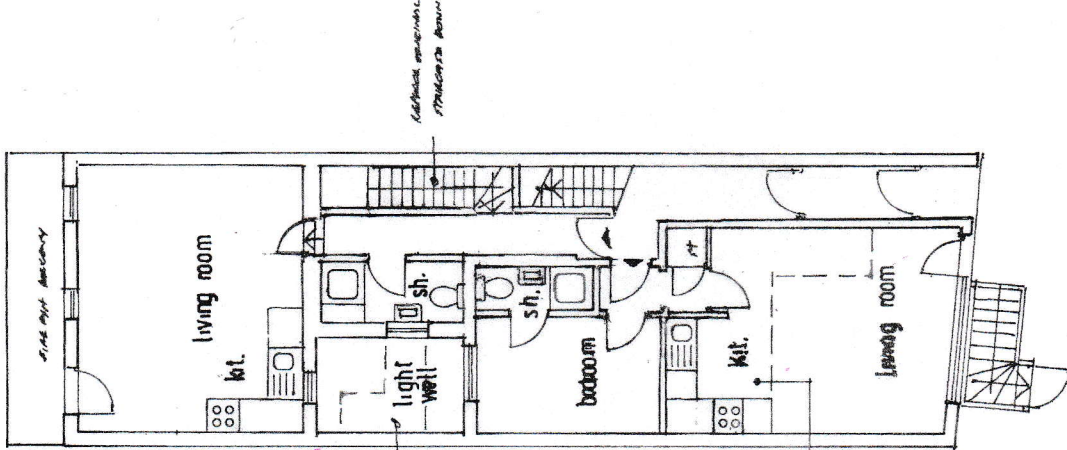

ground floor plan

54, WIGHTMAN ROAD, LONDON, N. 4.	NOTES: All dimensions must be checked on site and not scaled from this drawing.	Client cadenza holdings. Job Title internal works.	Scale 1:100	Drawing Title Floor plans.	
			Drawn by AEZ	Drg No. 01	Rev 01
			Date 3.10.23.		