




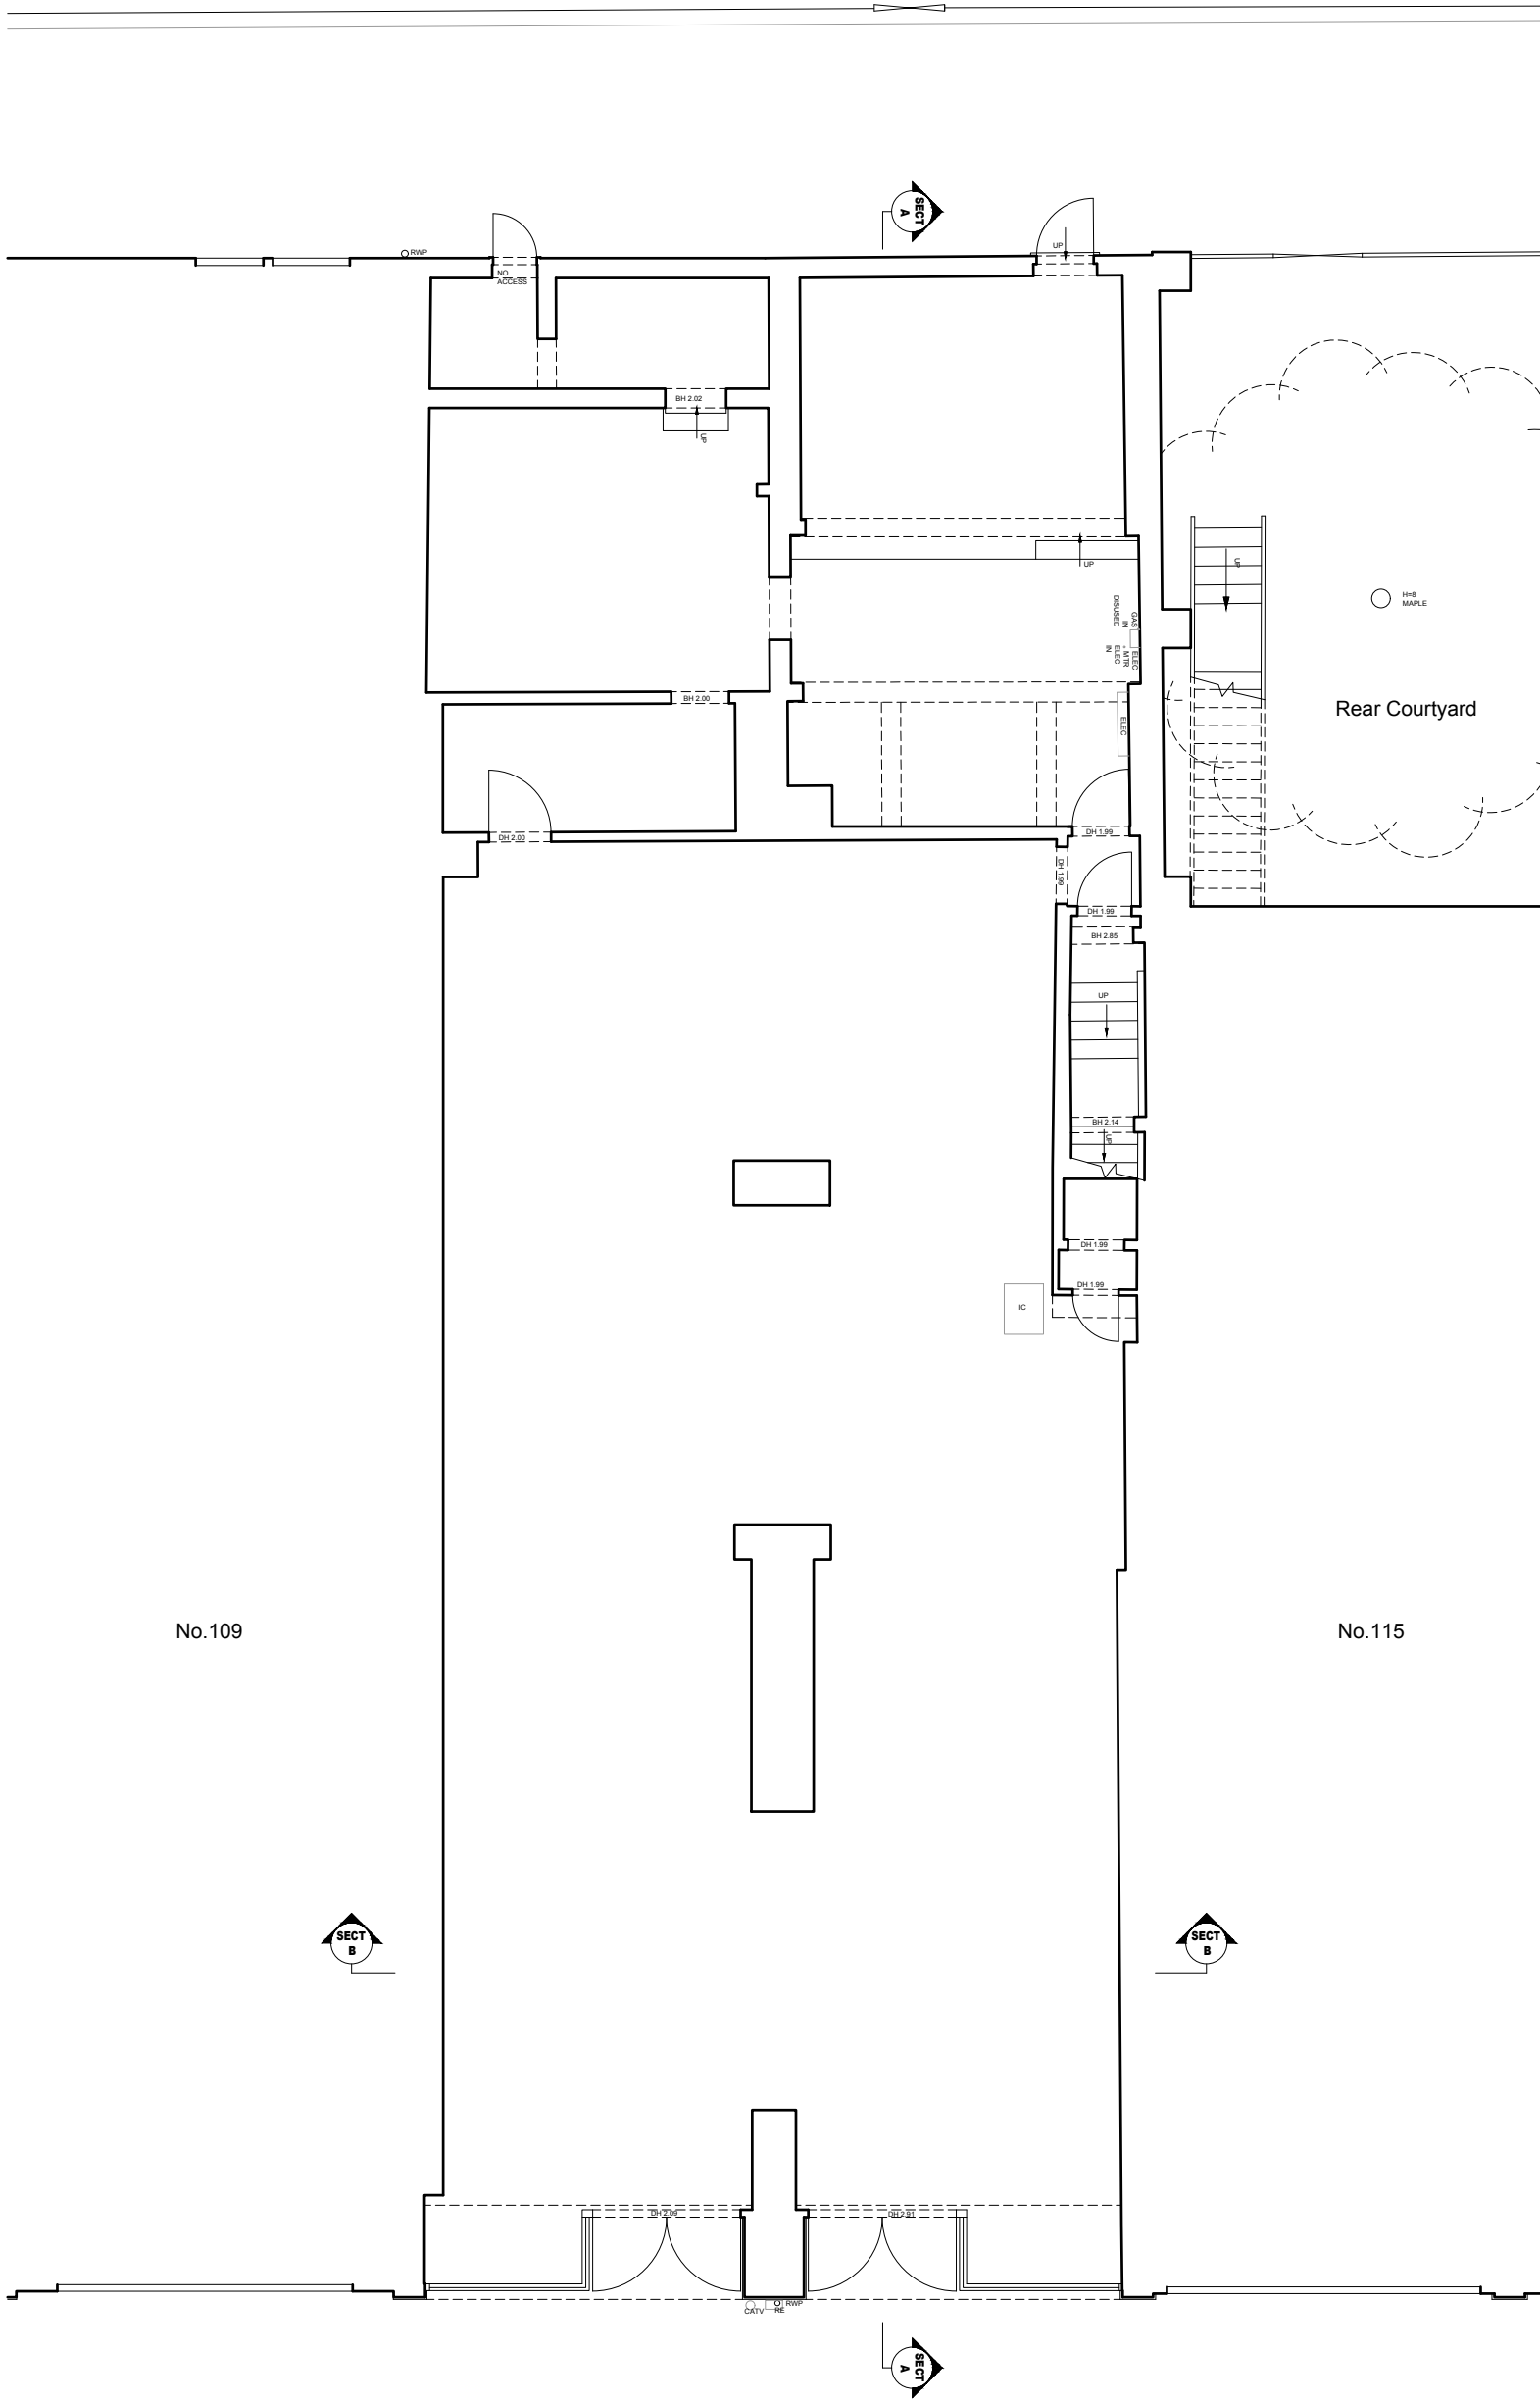


Ground Floor Plan
As Existing 1:100

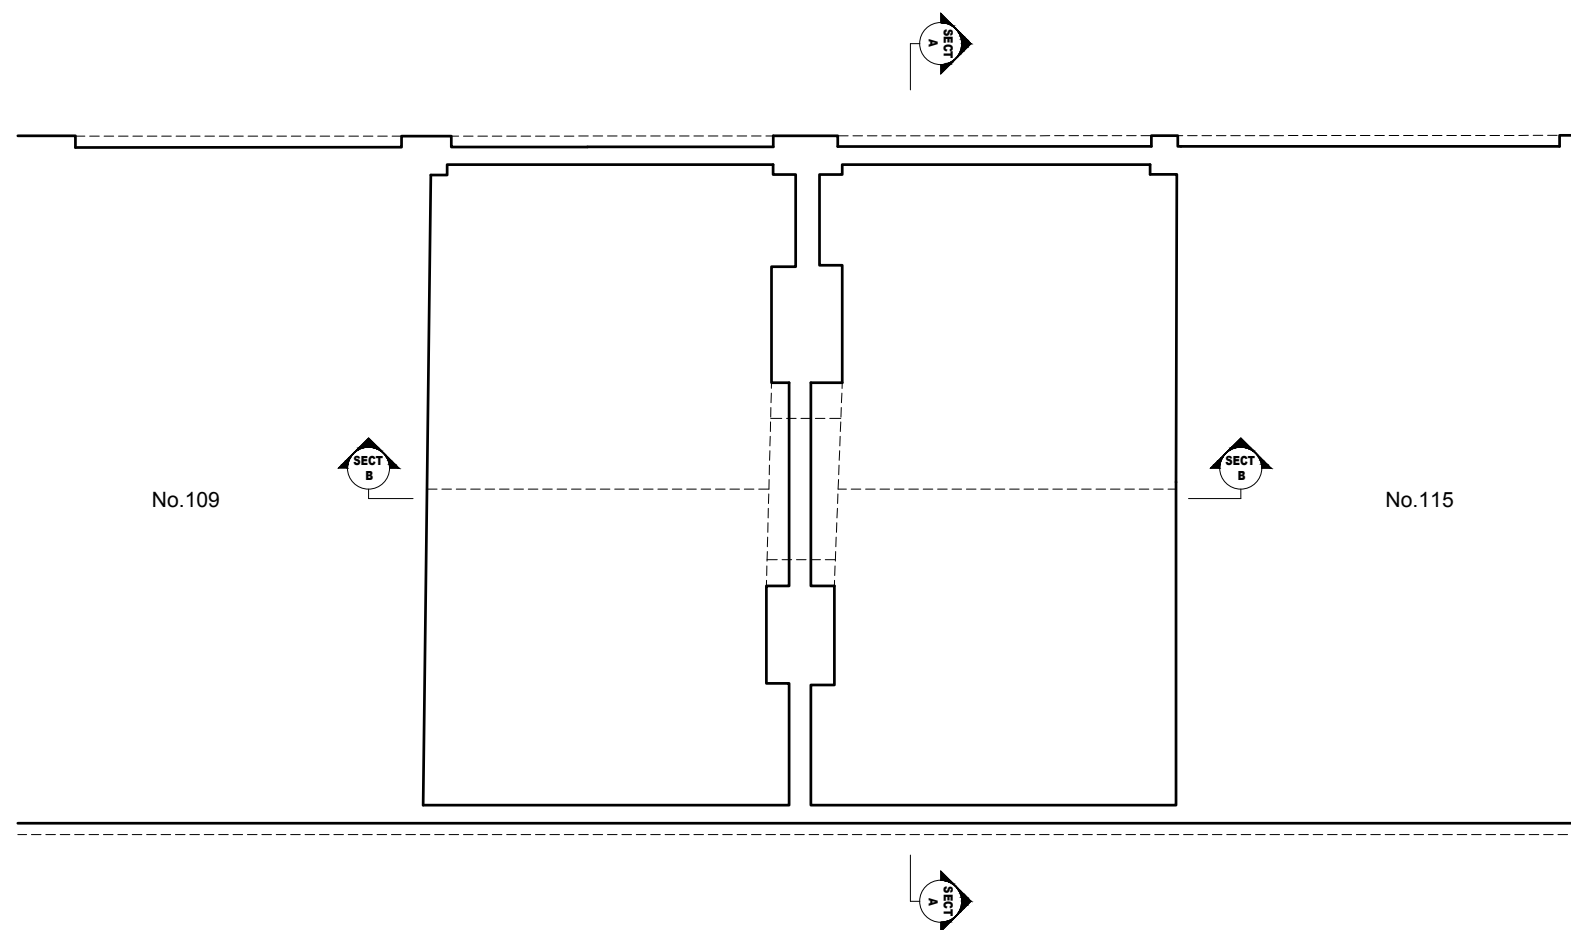


Loft Plan
As Existing 1:100

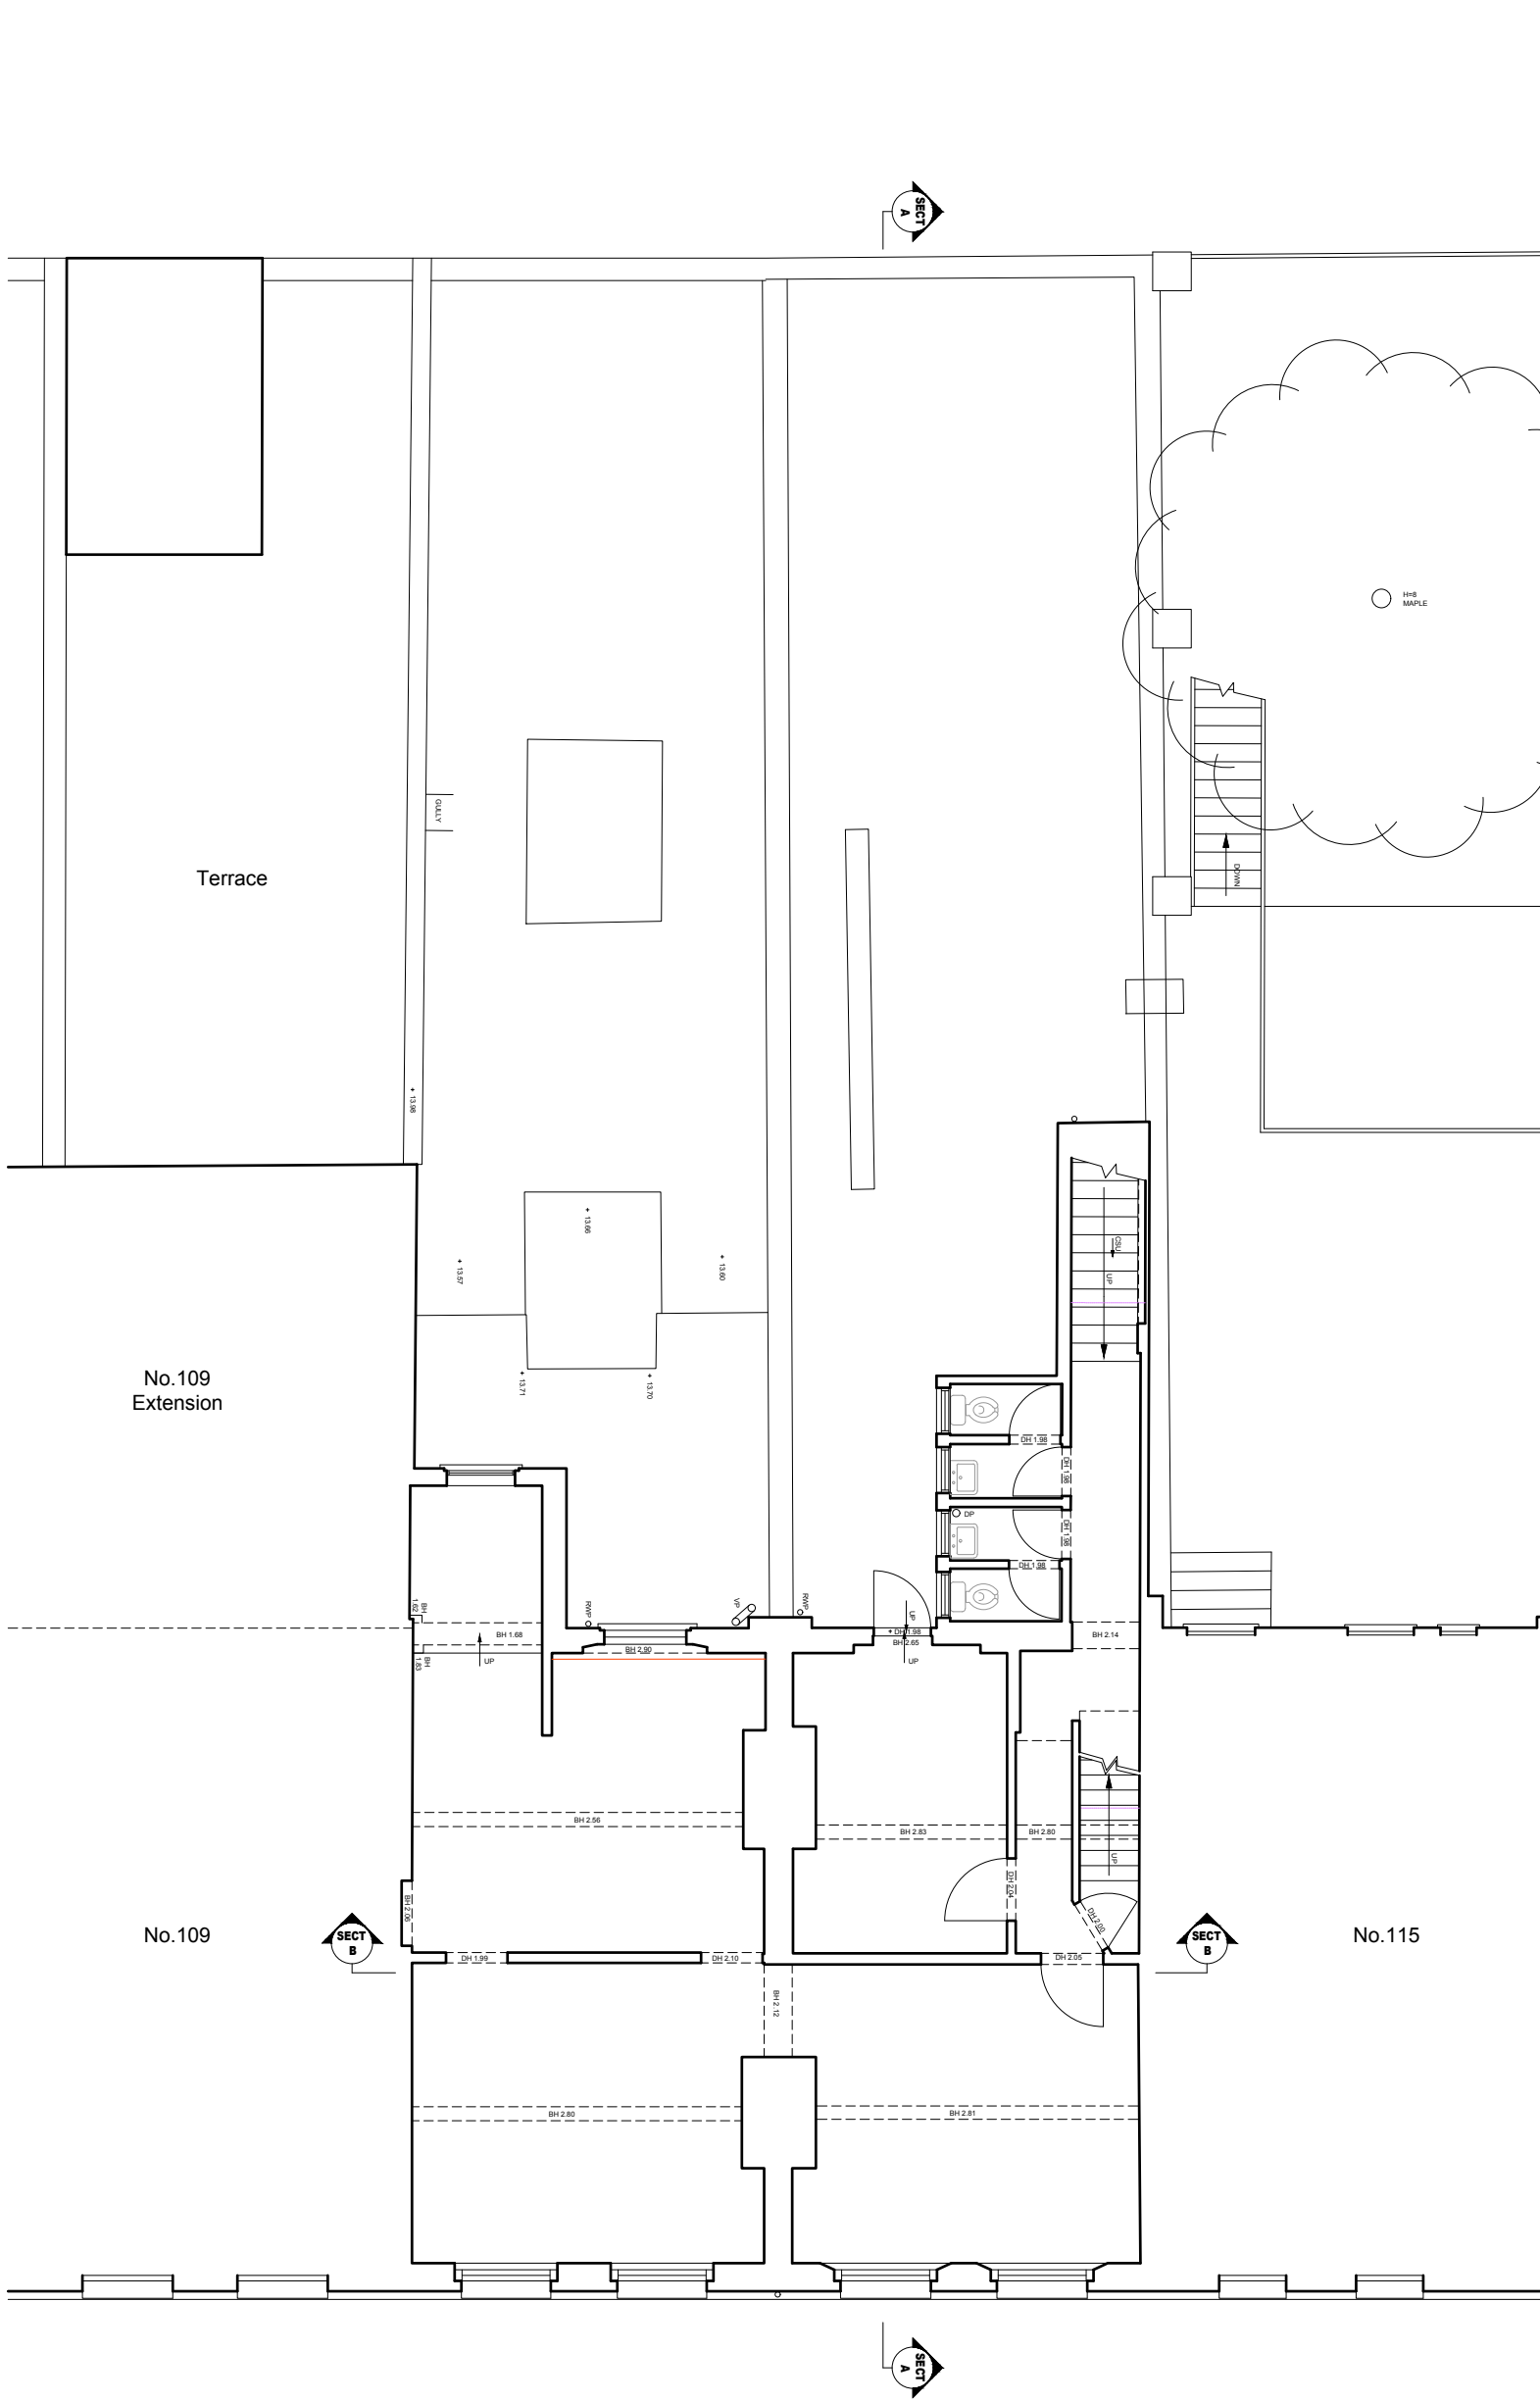


First Floor Plan
As Existing 1:100

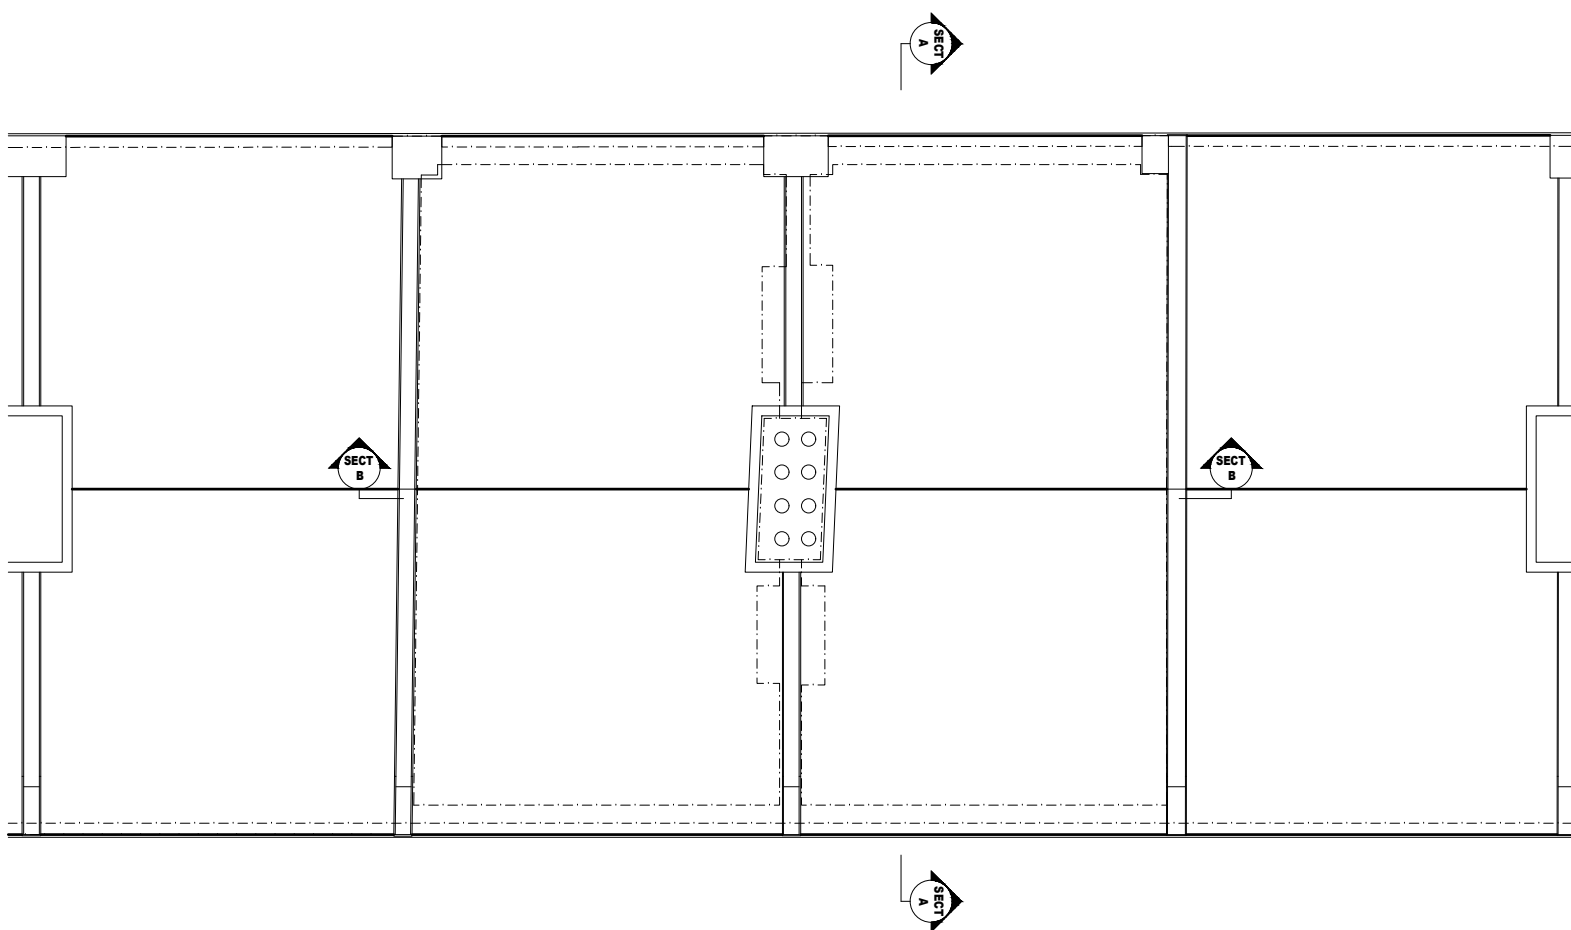

Roof Plan
As Existing 1:100

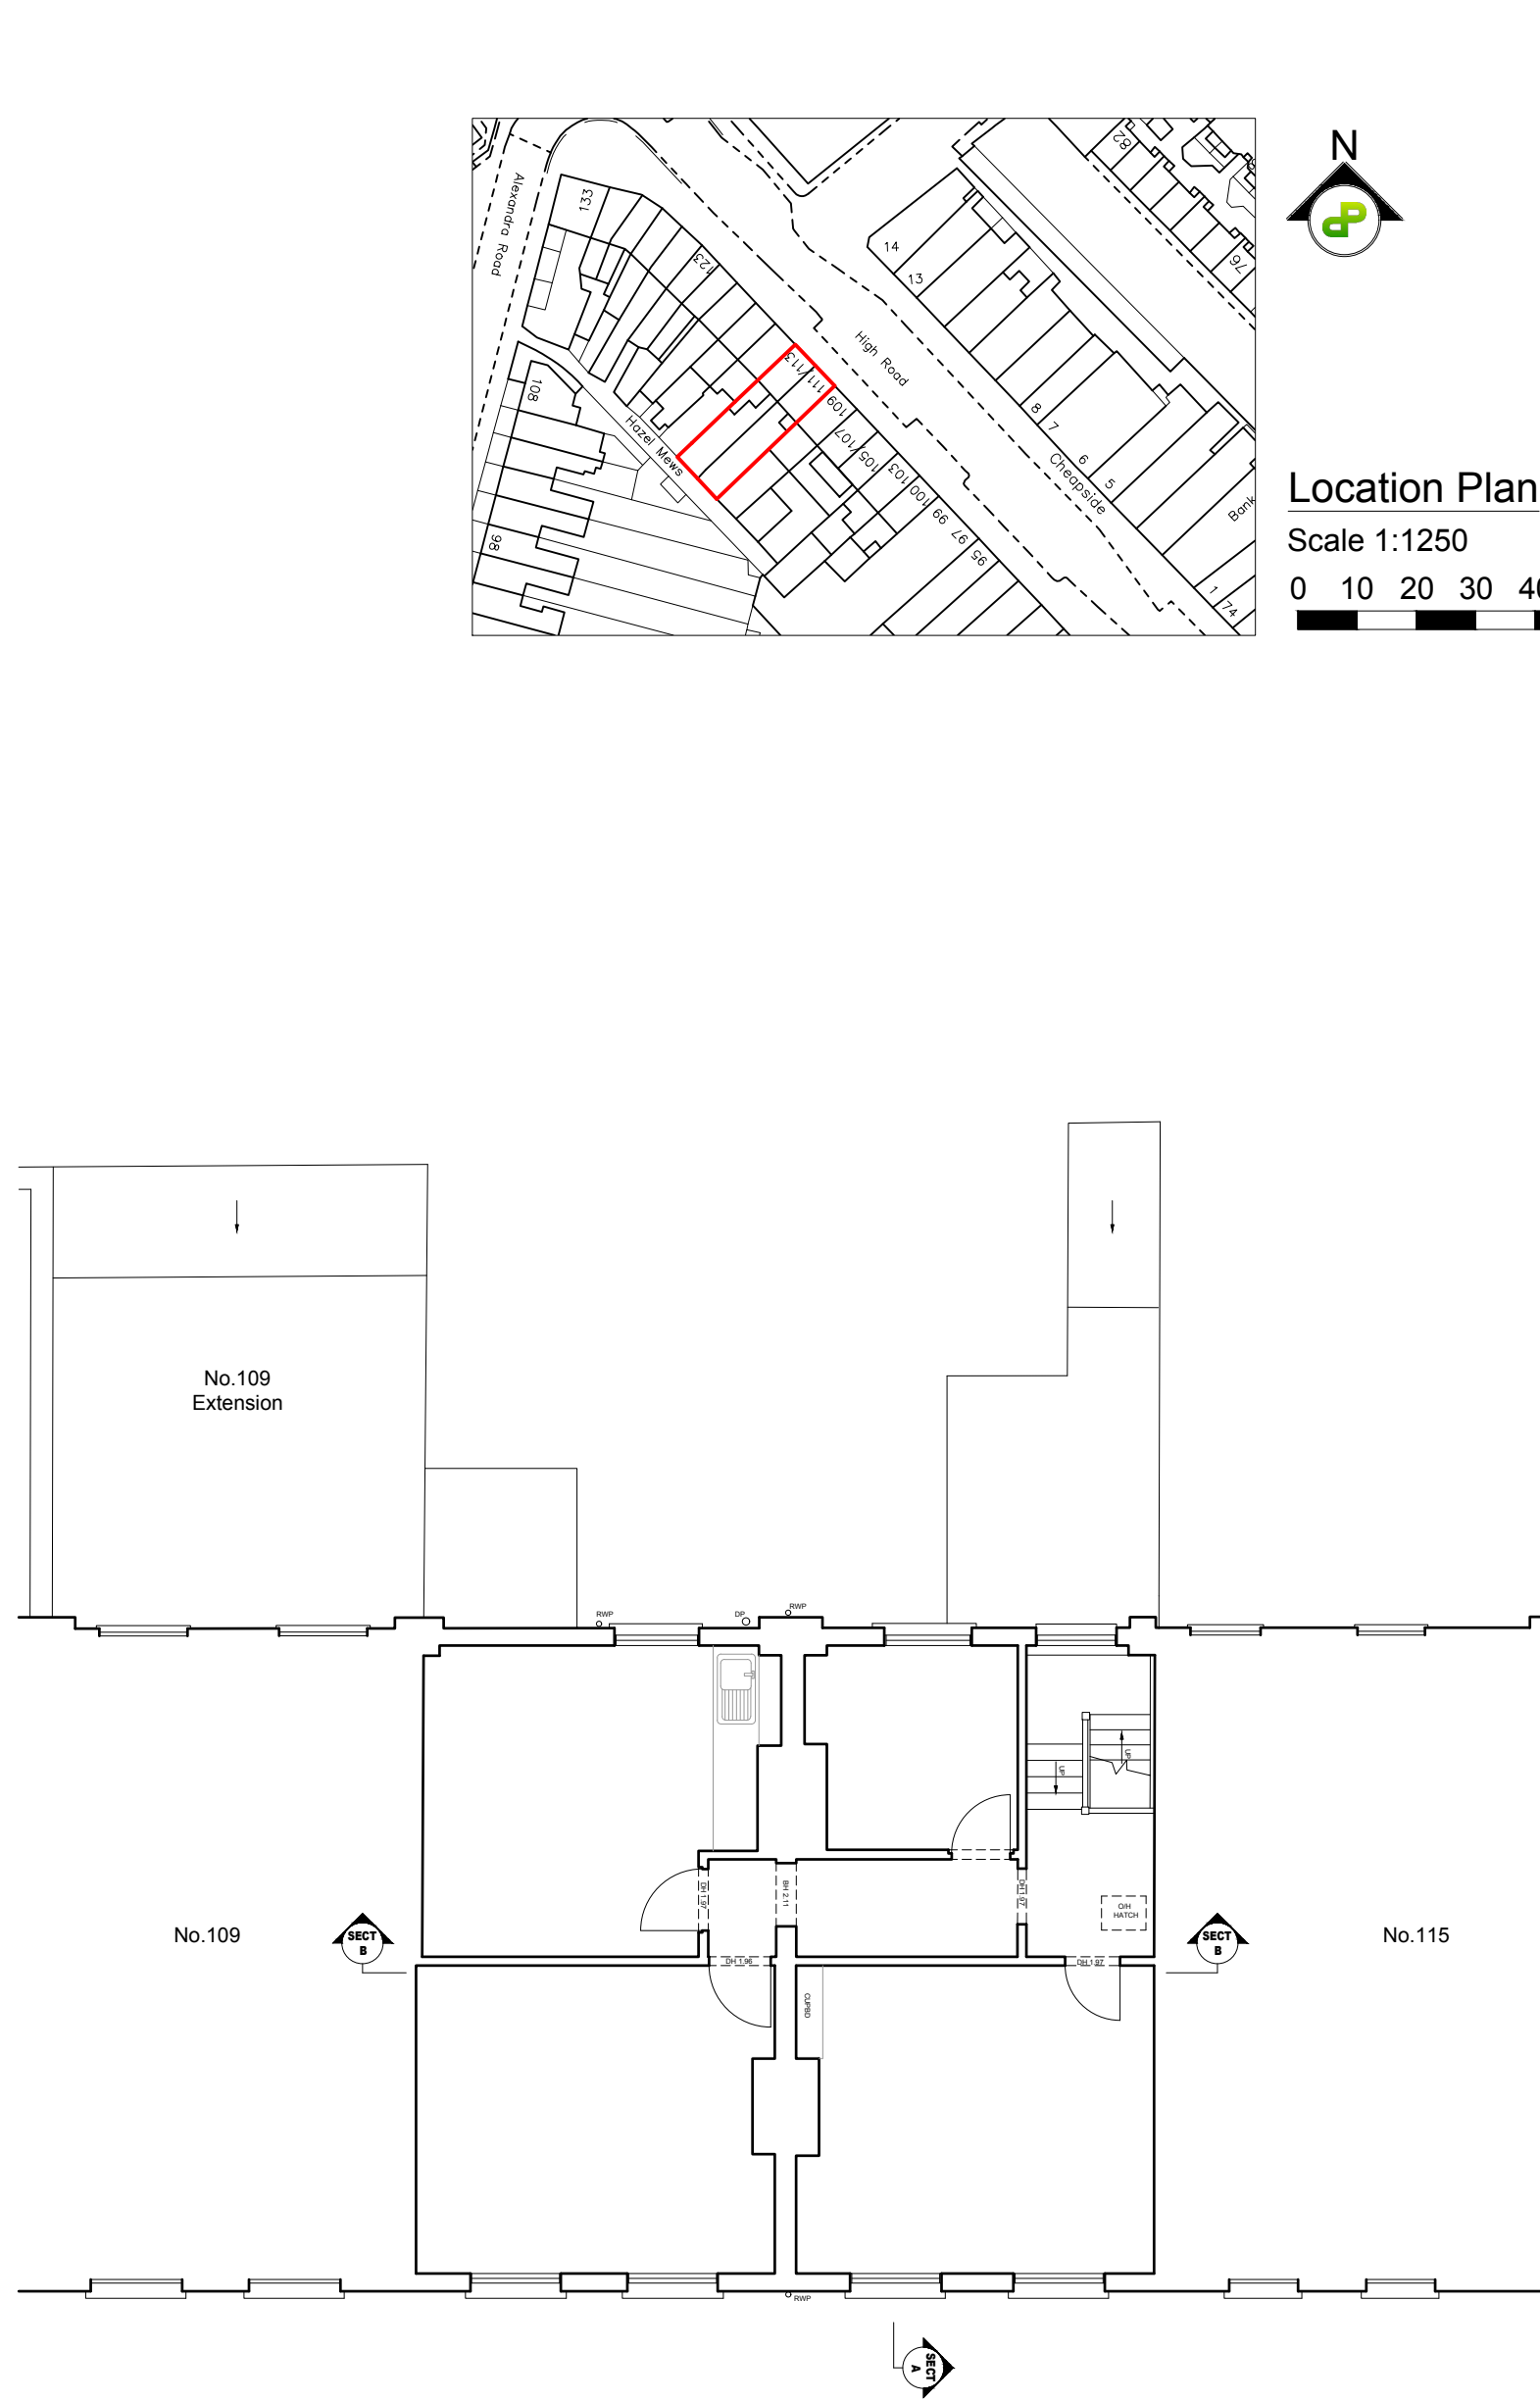


Second Floor Plan
As Existing 1:100

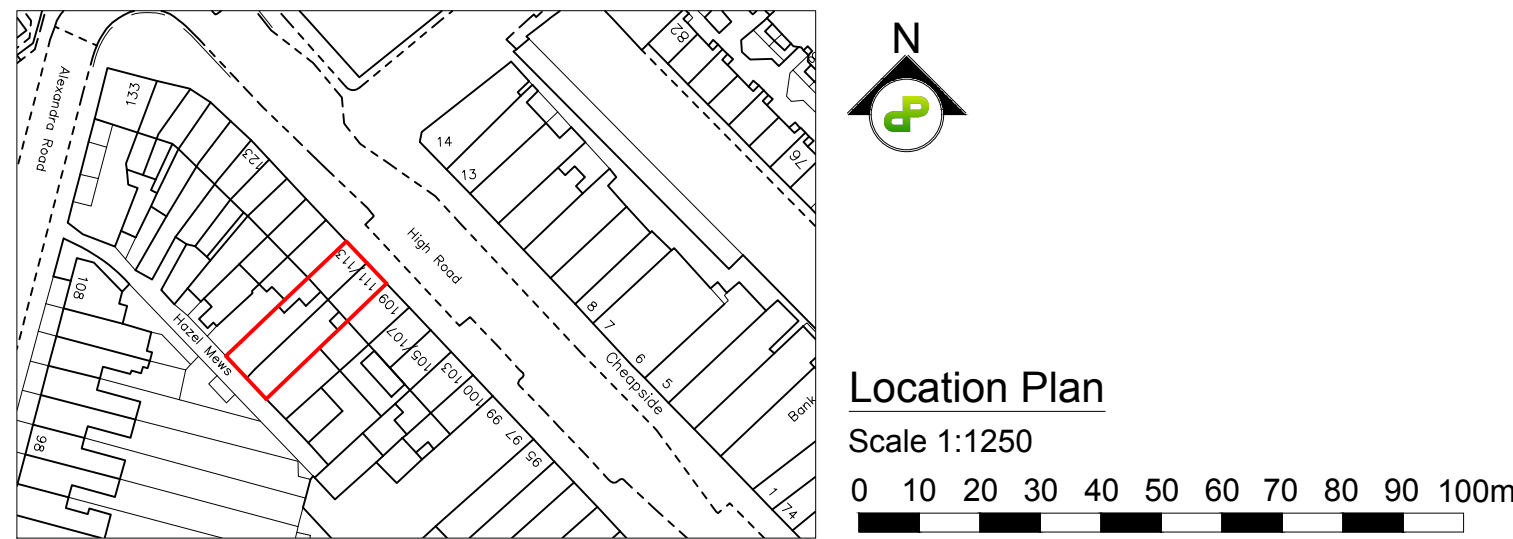

Existing Block Plan

Scale 1:500

 

NOTES:

© COPYRIGHT - DETAILED PLANNING LTD

All dimension should be checked on site prior to works commencing. Variations in squareness, depth of plaster etc. must be checked for. Where new walls are shown as aligned with existing walls, physical removal of brickwork and / or plaster to establish the actual position of the wall being attached to must be checked.


Any discrepancies should be reported in writing immediately.

When printing off PDF's, check that the drawings are printed to correct paper size and scale.

Documents should be used as to the drawing status described

Property owner to ensure that all aspects of the "party wall etc., act 1996" are complied with prior to any works commencing on site.

Client to be aware of CDM duties and appoint as appropriate.

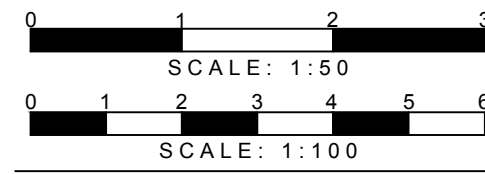

DETAILED PLANNING

GREENSIDE HOUSE
50 STATION ROAD
LONDON, N22 7DD

T 0208 1500 494
E INFO@DETAILED-PLANNING.CO.UK
WWW.DETAILED-PLANNING.CO.UK

SITE

111-113 High Road, London, N22 6BB

DRAWING TITLE

Location Plan, and Existing Block and Floor Plans

DRAWINGS STATUS

Planning

SCALE DATE DRAWN CHECKED

As Noted @ A1 Nov-2023 E.B./D.C. P.C./E.E.

DRAWING NO. REVISION


2334PC_FUL SH1 0




Front Elevation
As Existing 1:100




HAZEL MEWS ELEVATION
Rear Elevation
As Existing 1:100

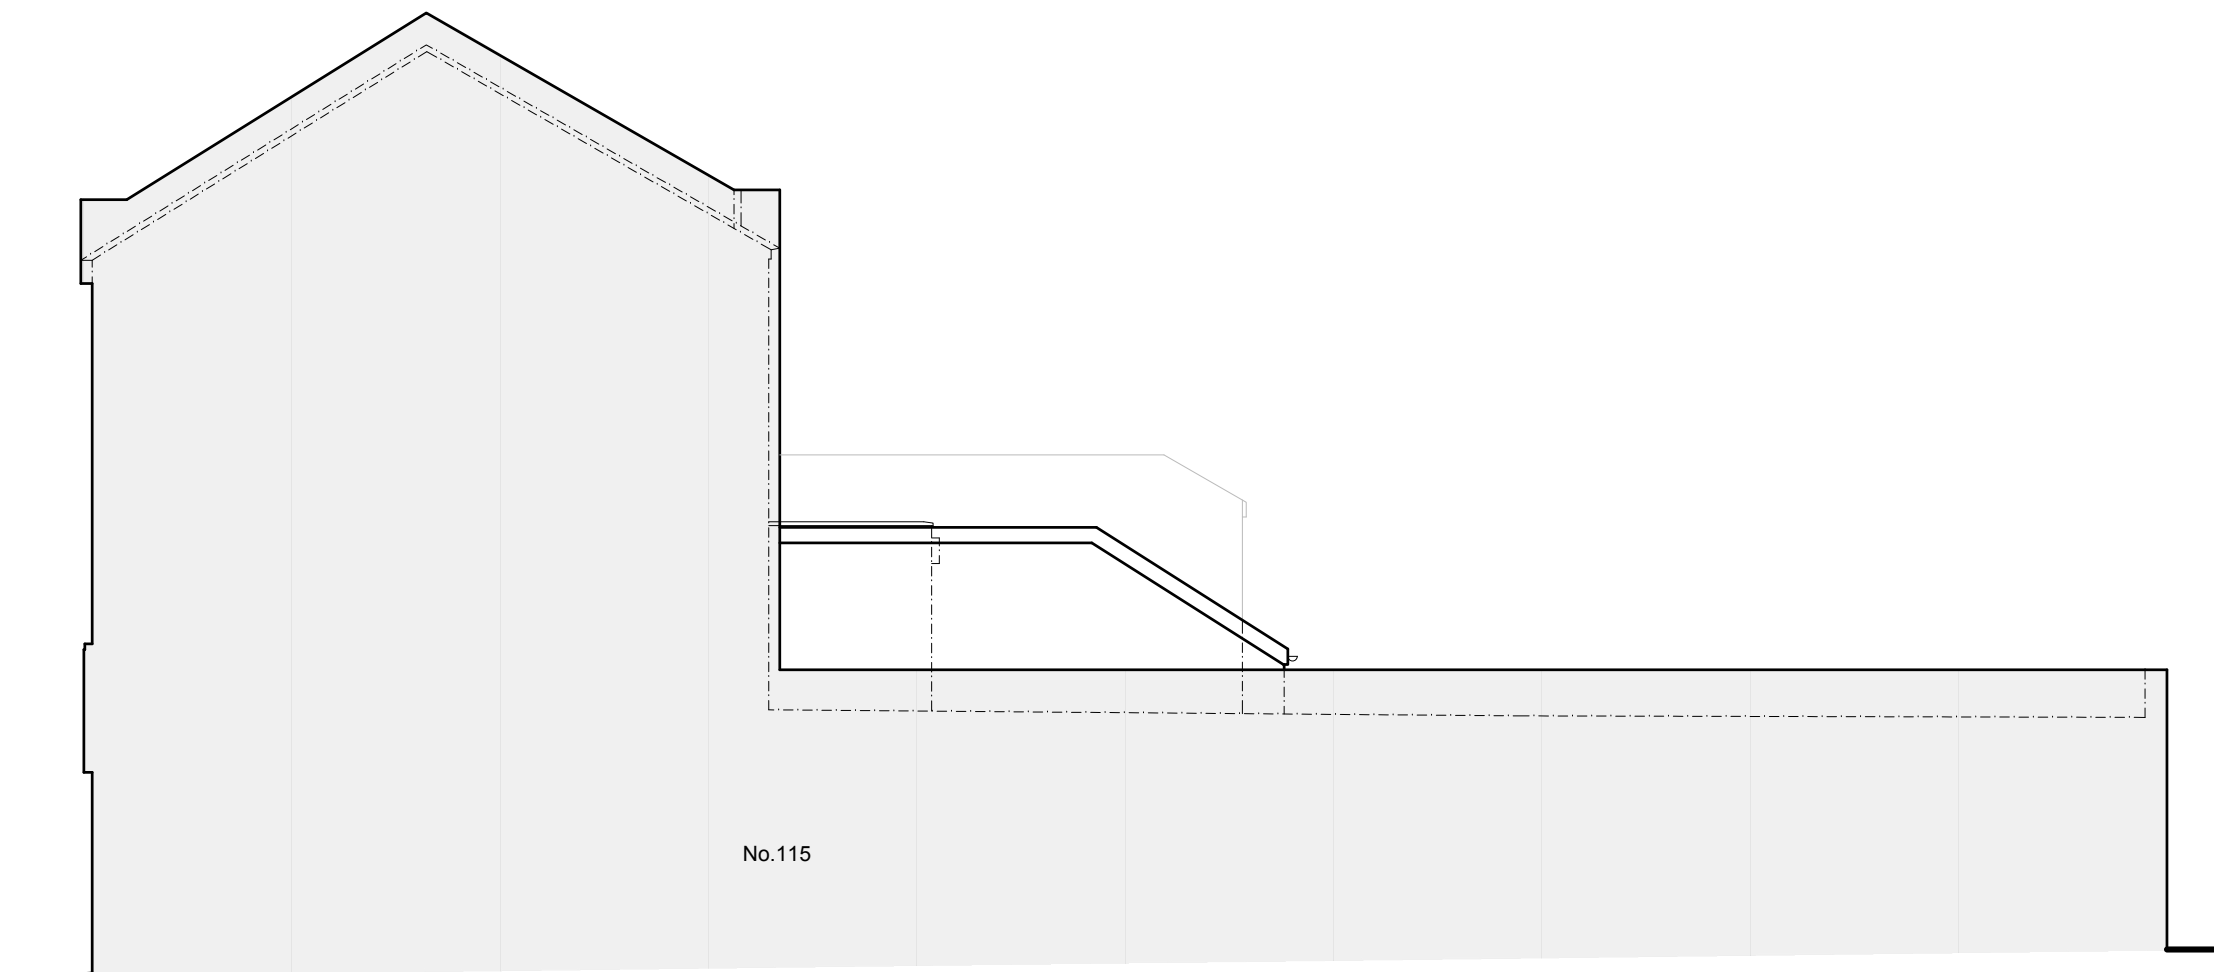


Side Elevation
As Existing 1:100

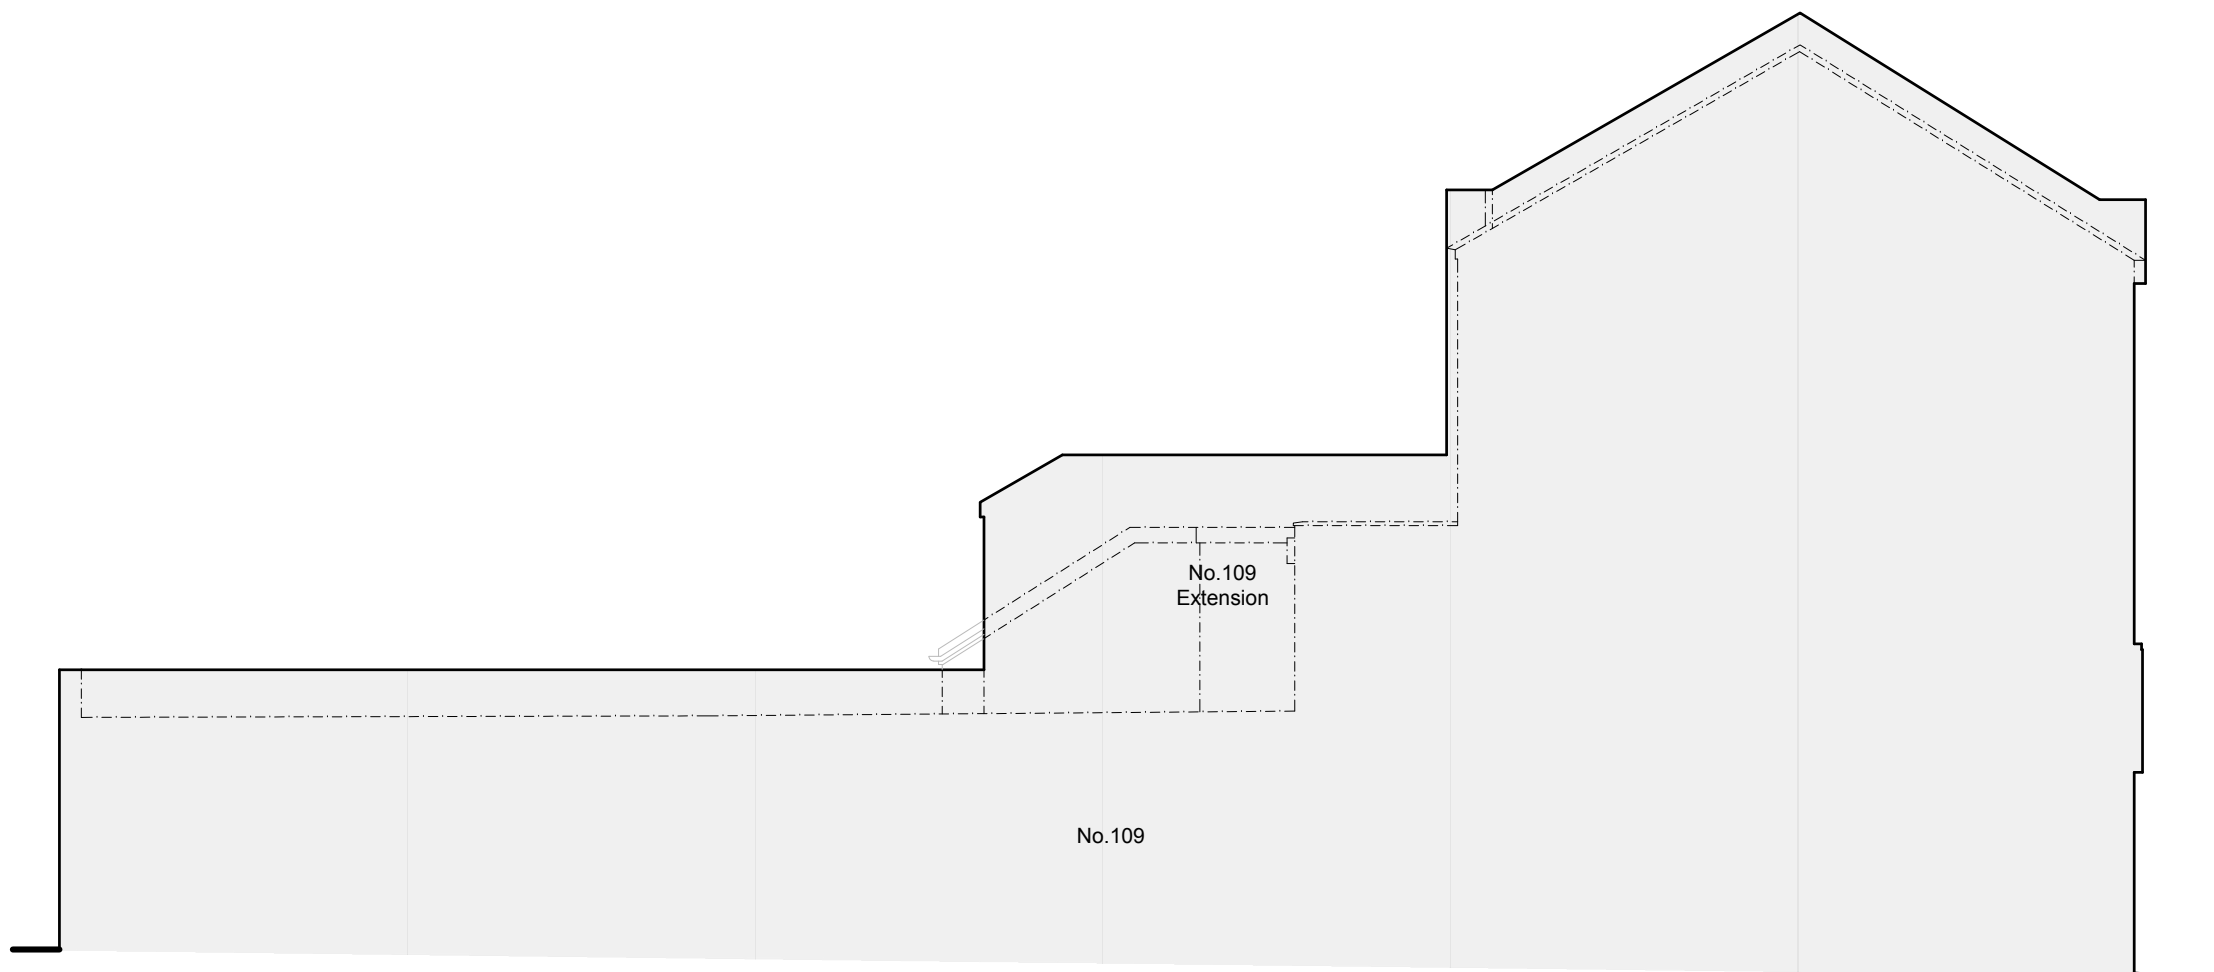


Side Elevation
As Existing 1:100

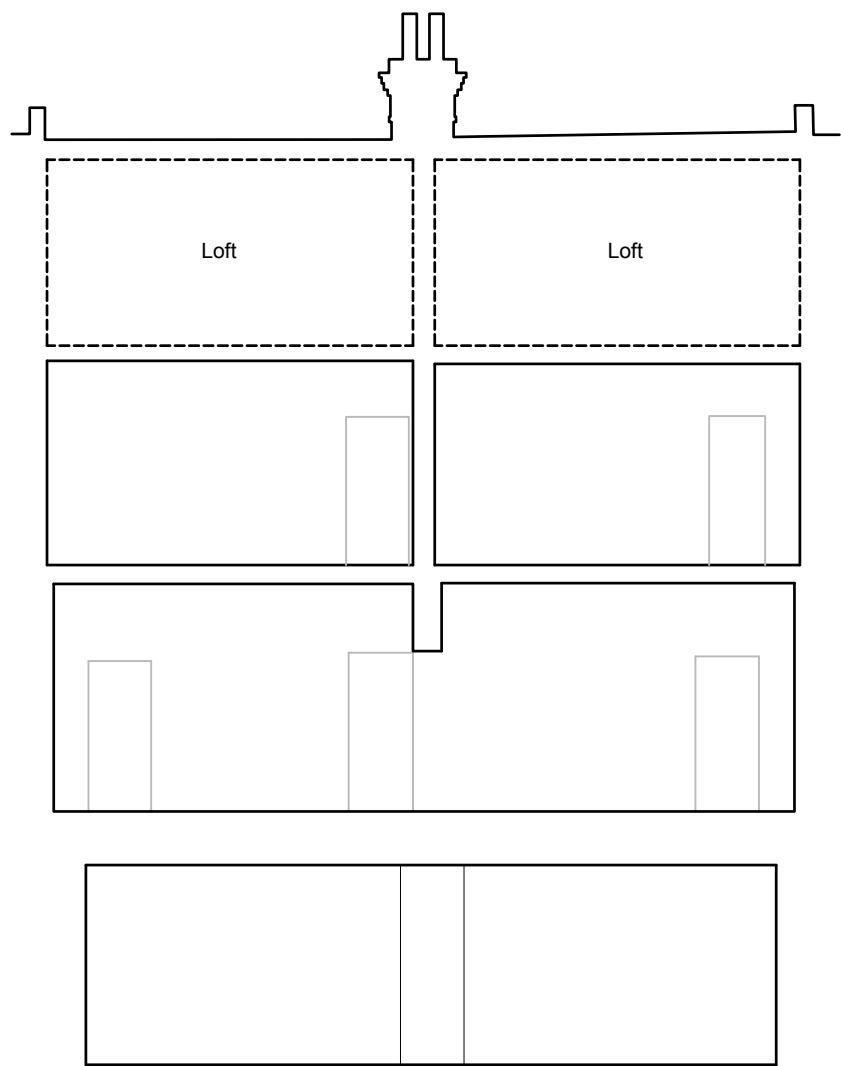

Section B-B
As Existing 1:100

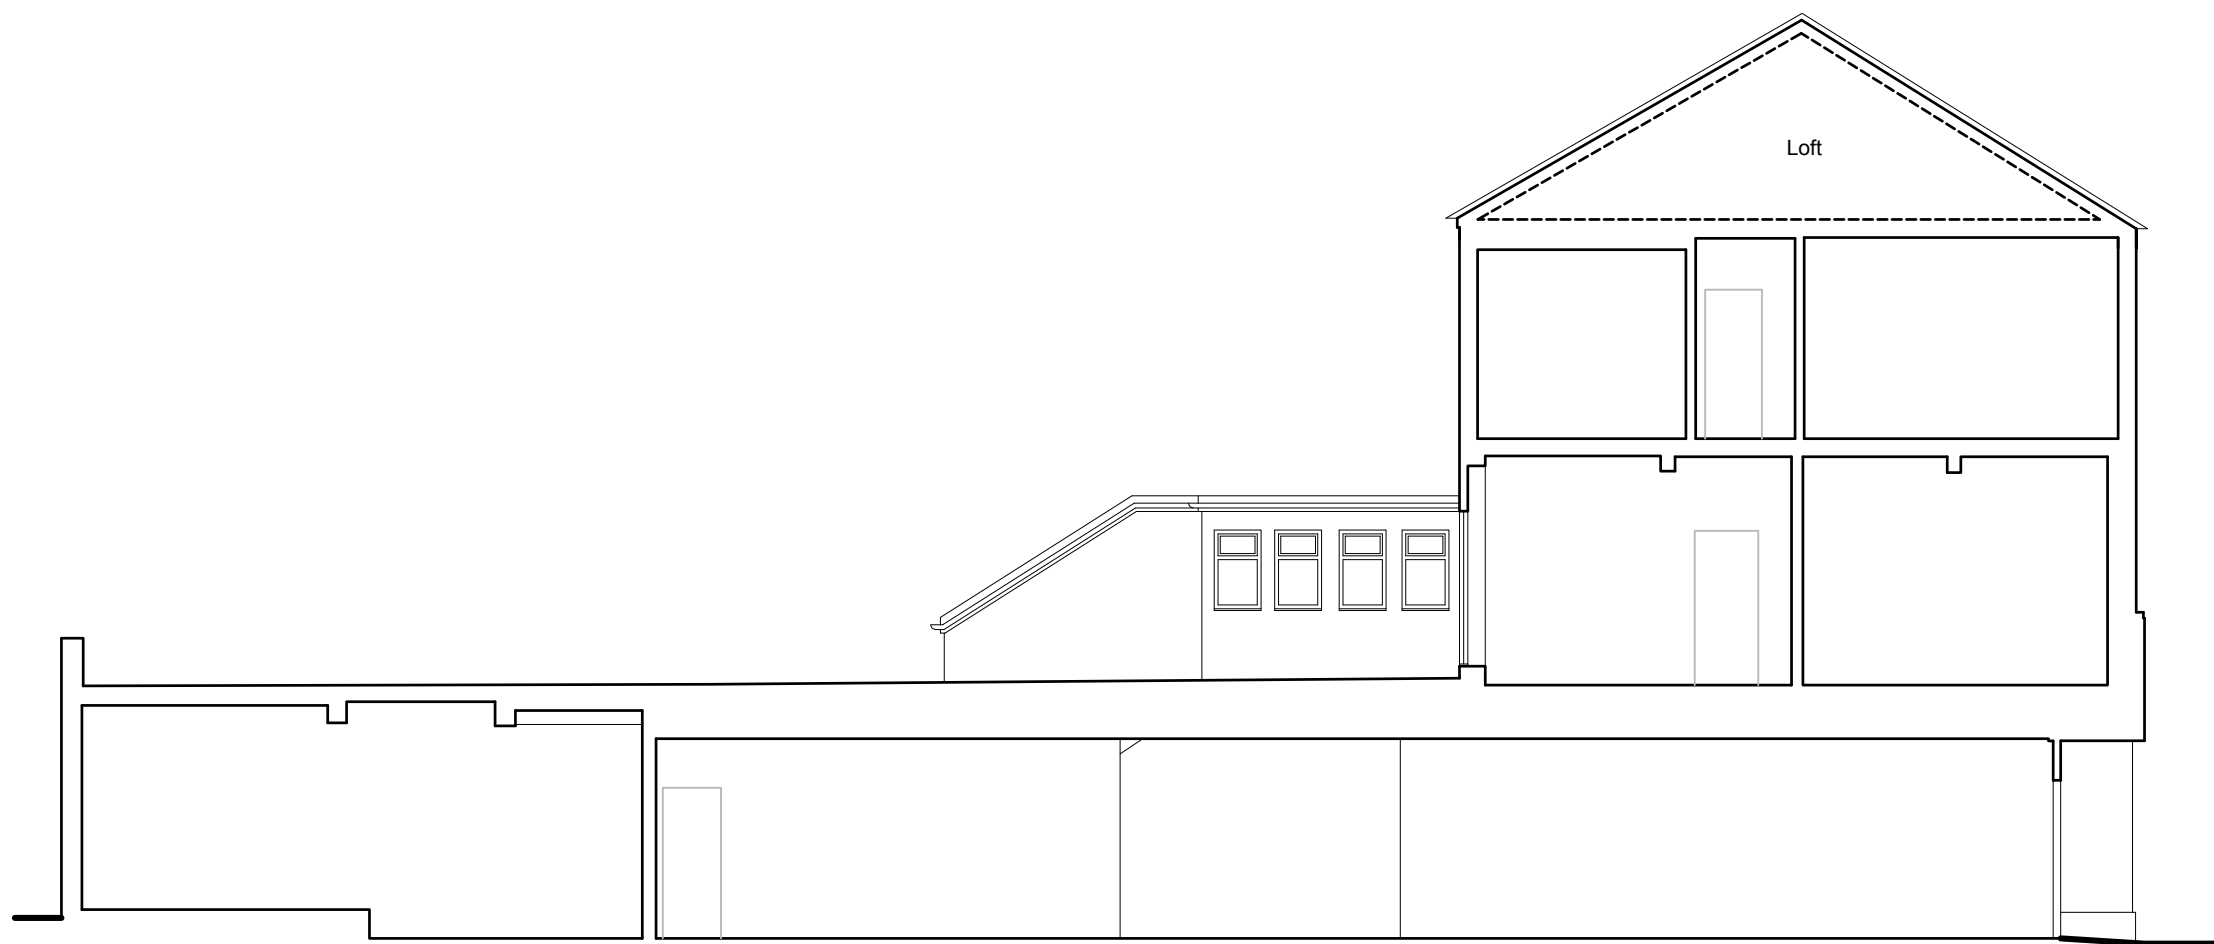

Section A-A
As Existing 1:100

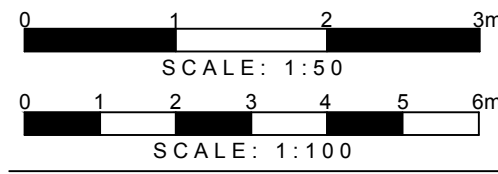


DETAILED PLANNING


GREENSIDE HOUSE
50 STATION ROAD
LONDON, N22 7DD

T 0208 1500 494
E INFO@DETAILED-PLANNING.CO.UK
WWW.DETAILED-PLANNING.CO.UK


SITE			
111-113 High Road, London, N22 6BB			
DRAWING TITLE			
Existing Elevations and Sections			
DRAWINGS STATUS			
Planning			
SCALE	DATE	DRAWN	CHECKED
As Noted @ A1	Nov-2023	E.B./D.C.	P.C./E.E.
DRAWING NO.	REVISION		
2334PC_FUL	SH2		
	0		

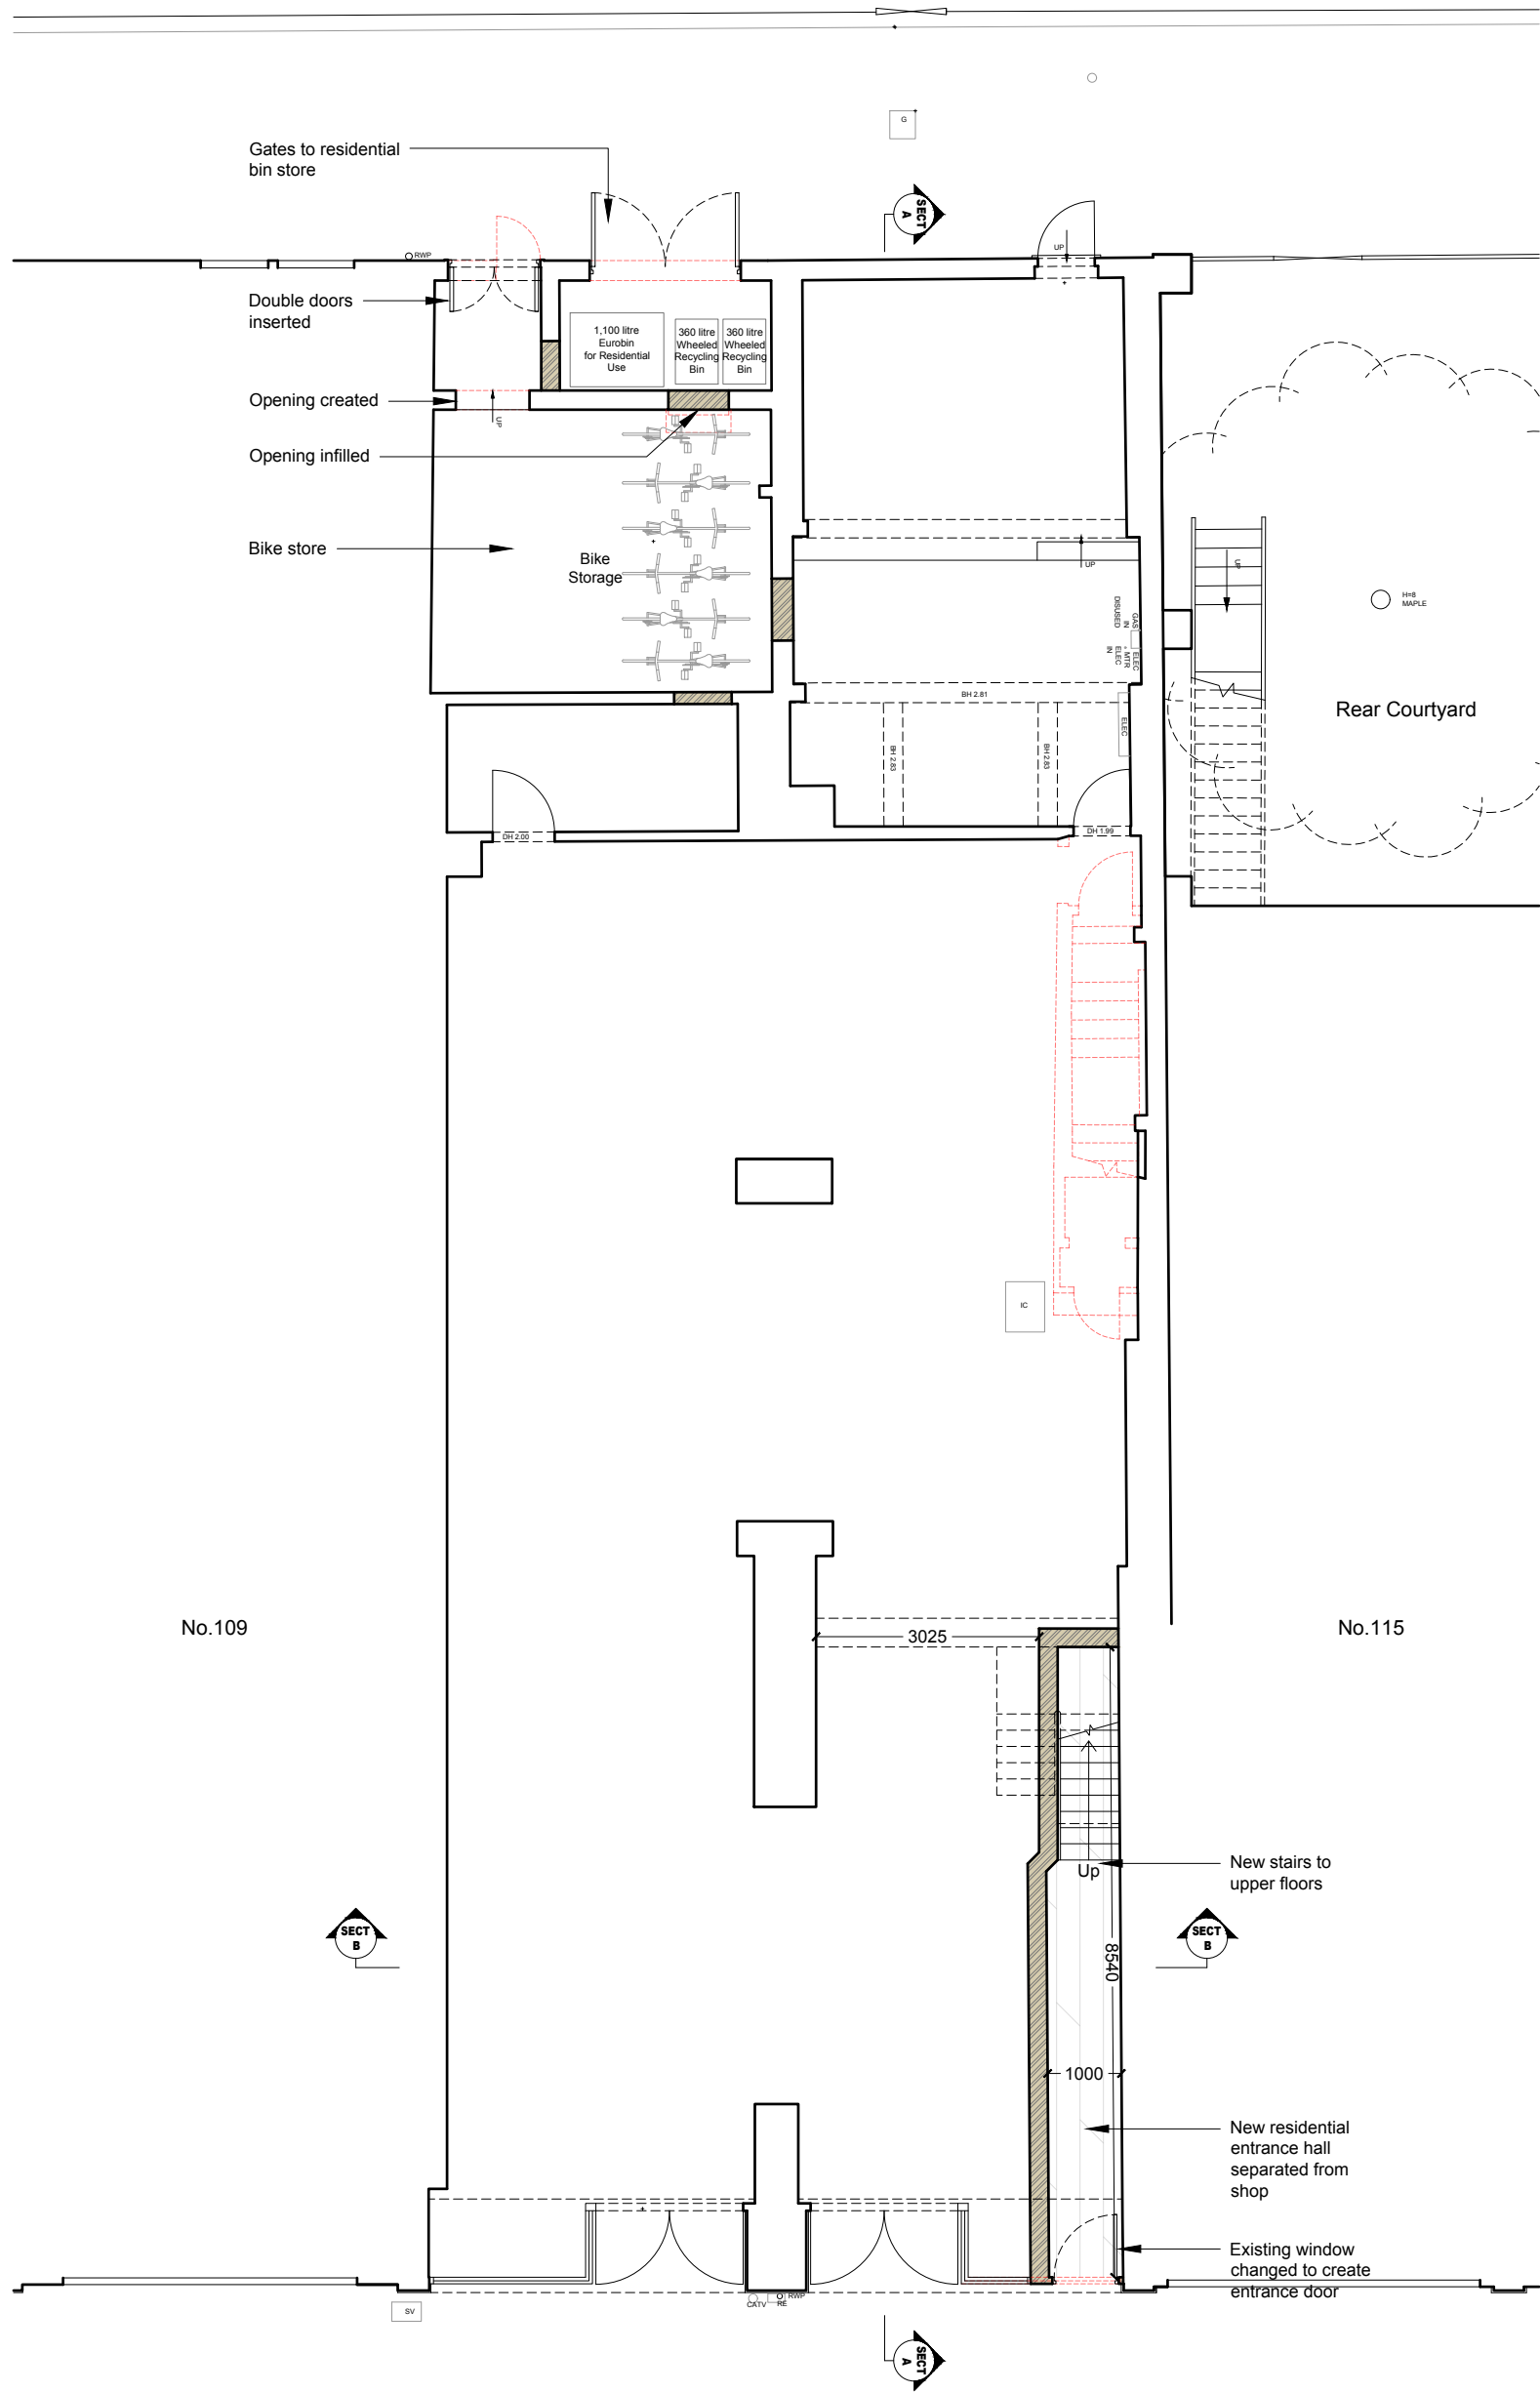


Ground Floor Plan
As Proposed 1:100

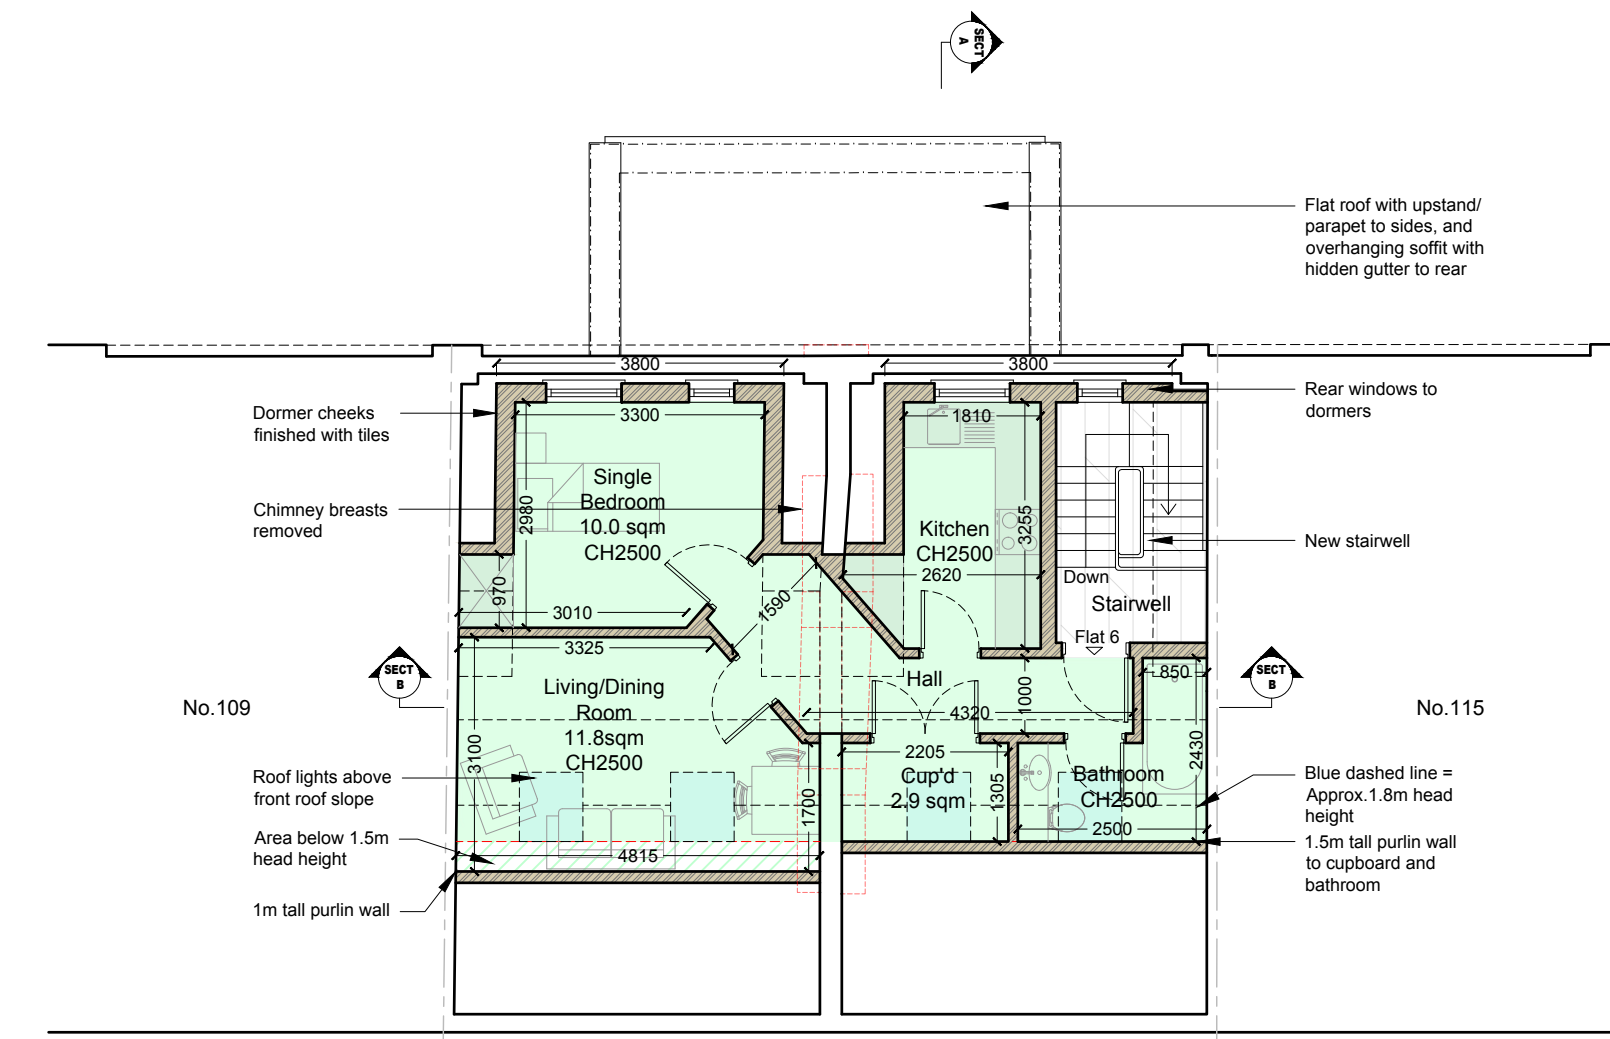


Loft Floor Plan
As Proposed 1:100

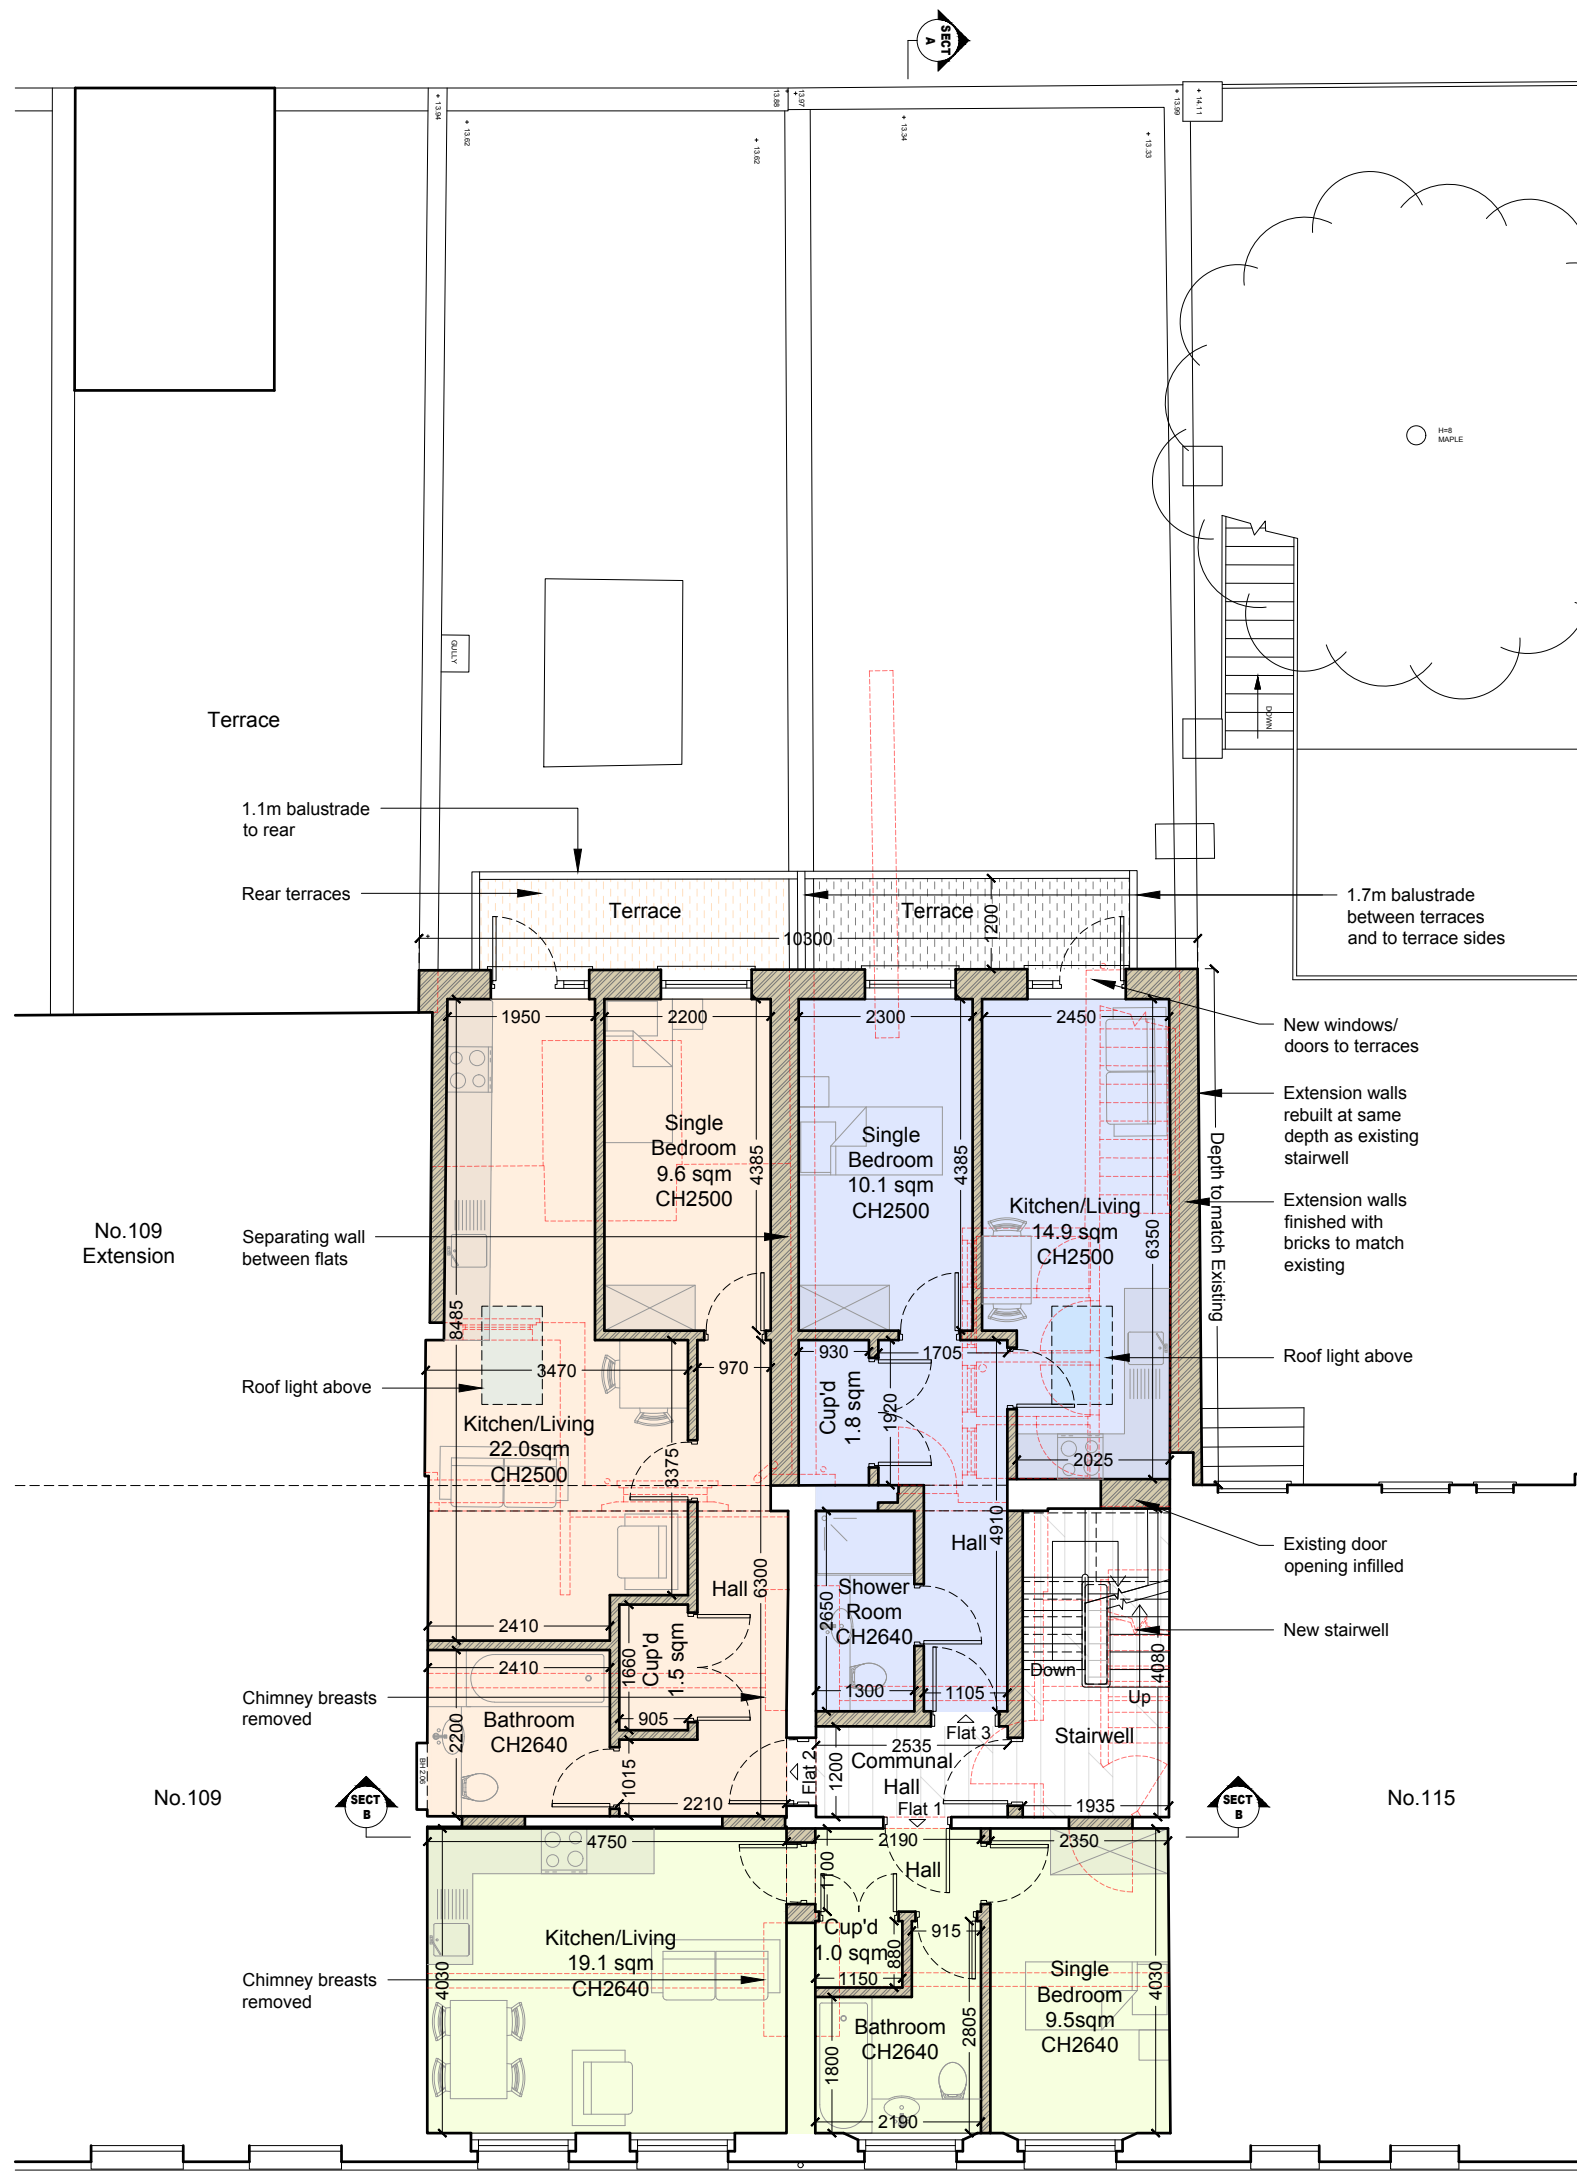


First Floor Plan
As Proposed 1:100

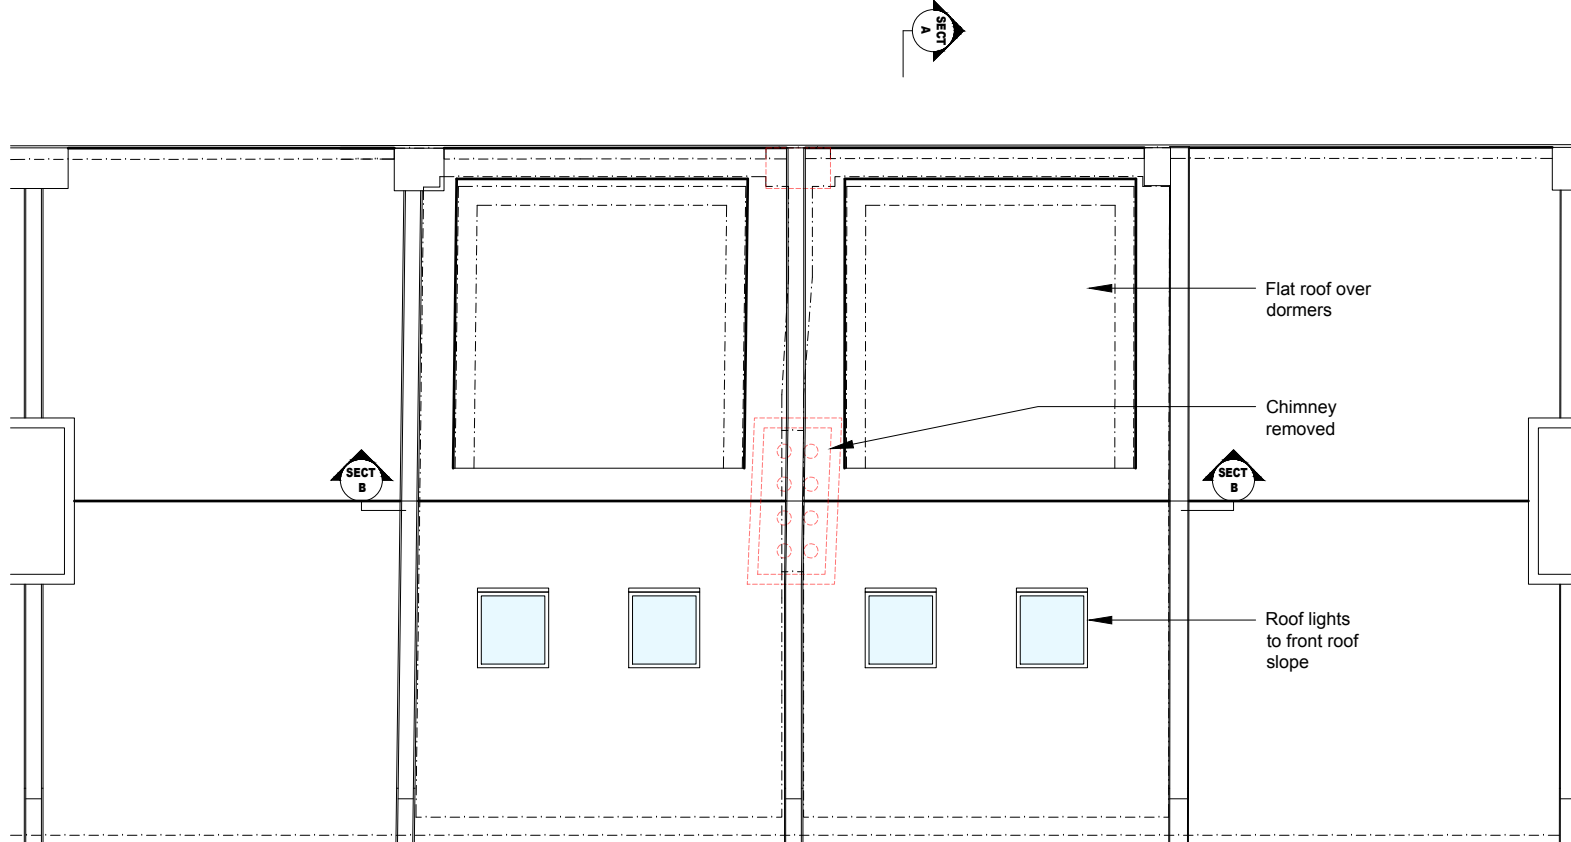


Roof Plan
As Proposed 1:100

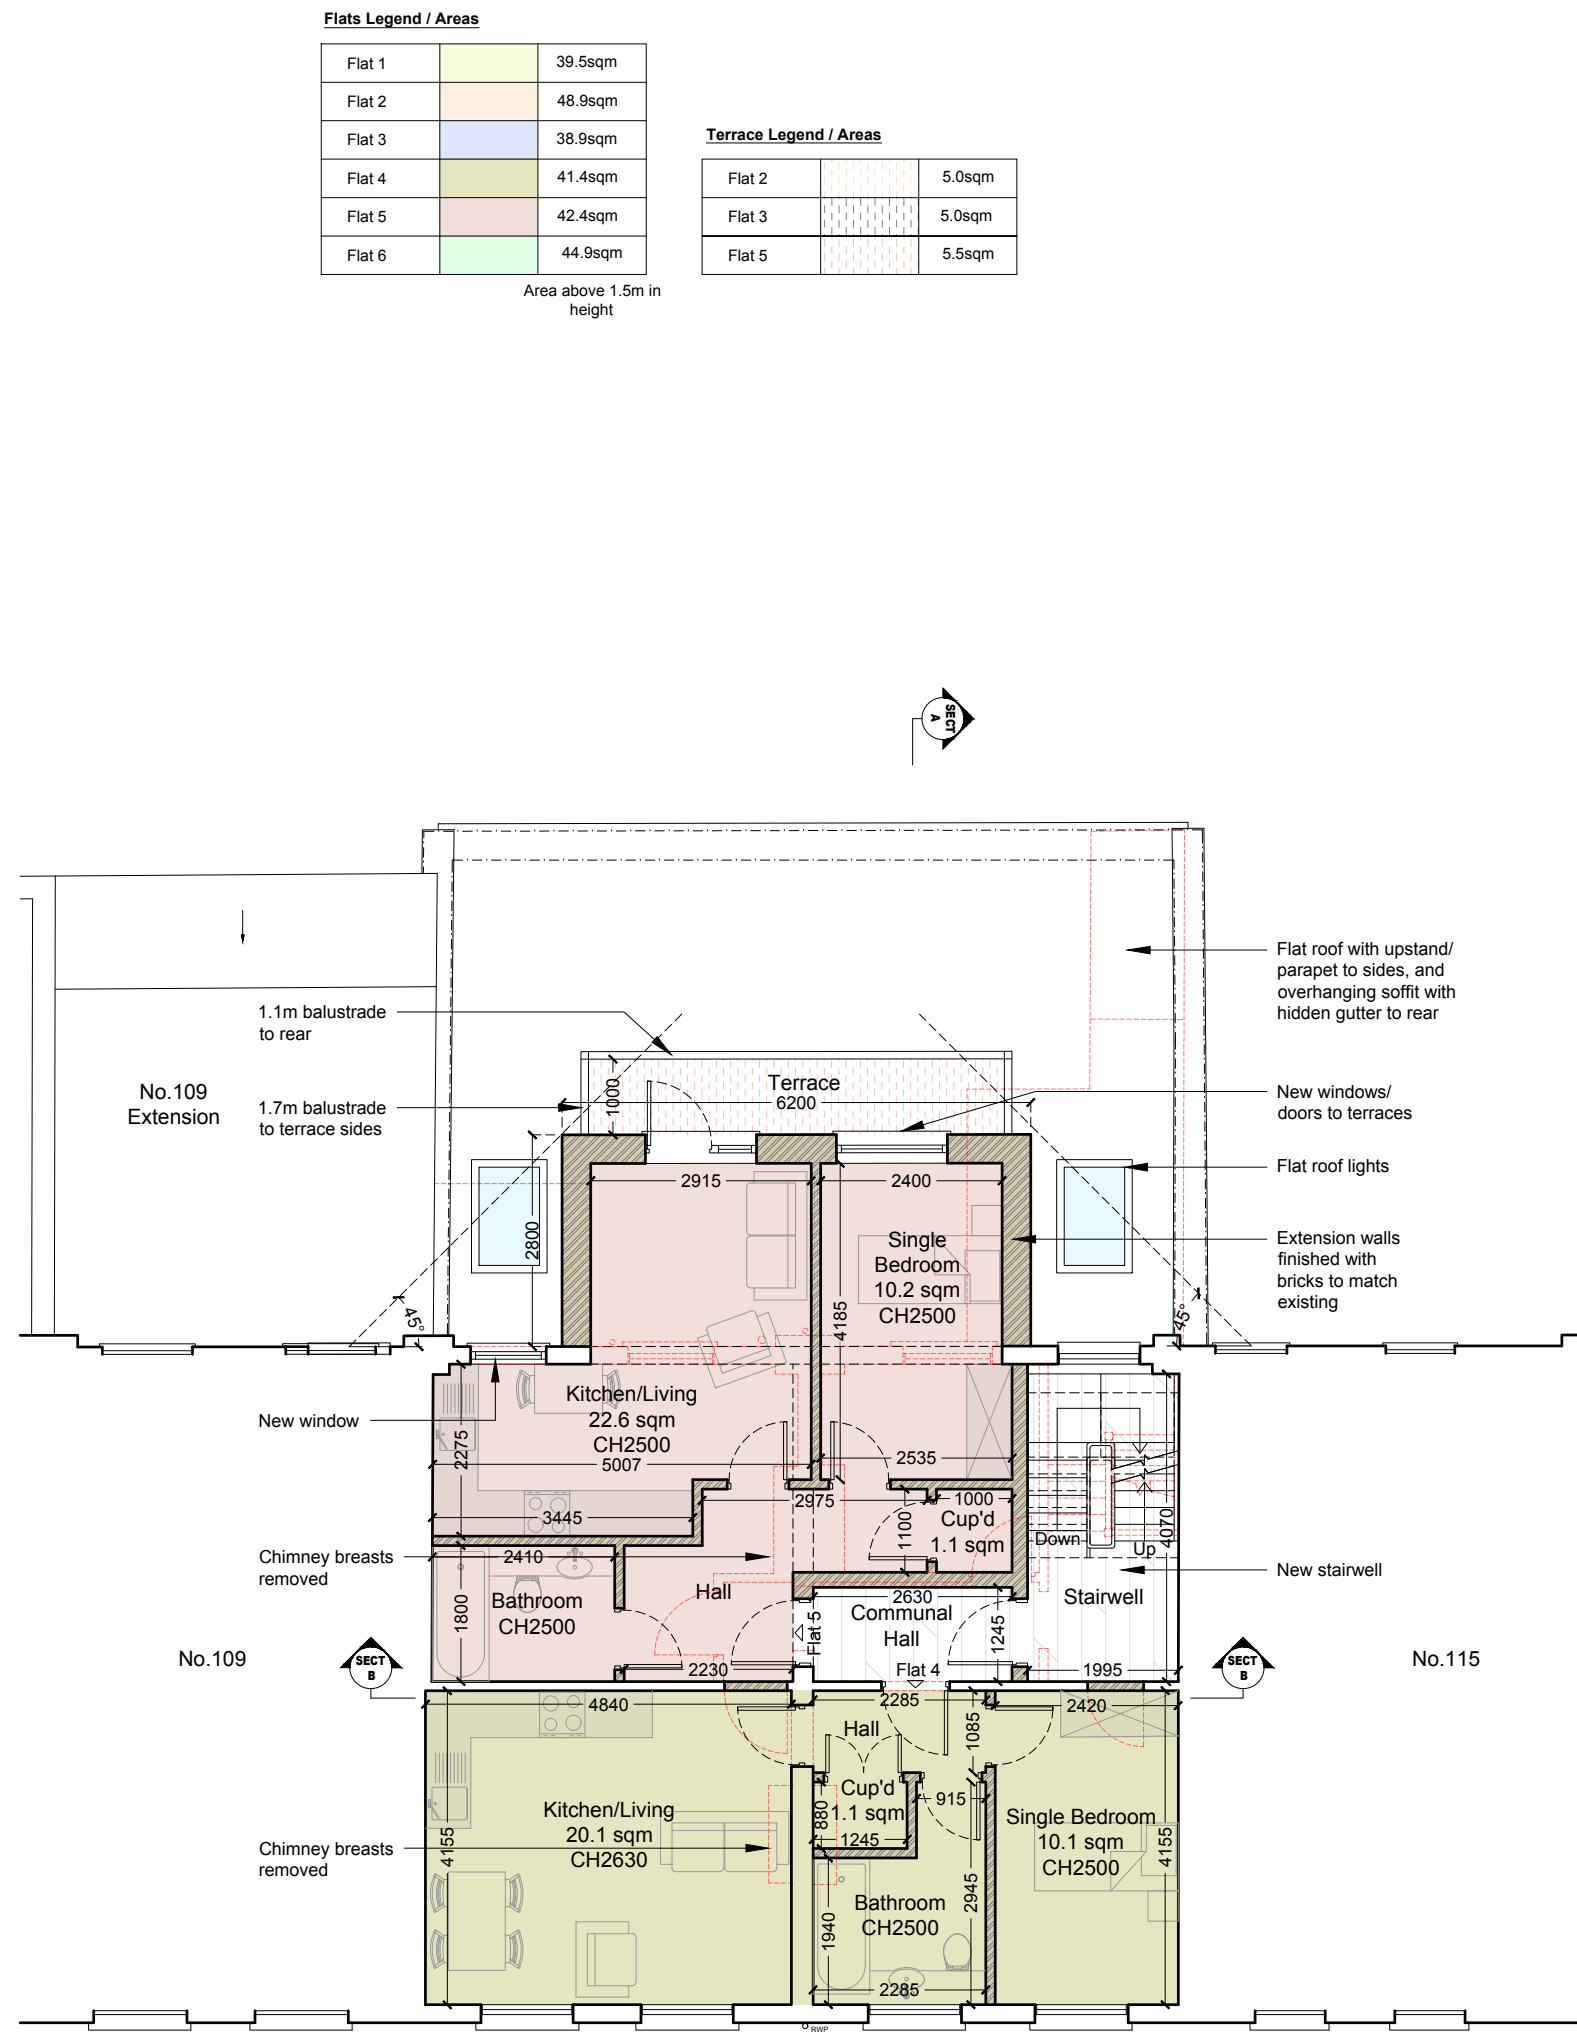

Second Floor Plan
As Proposed 1:100

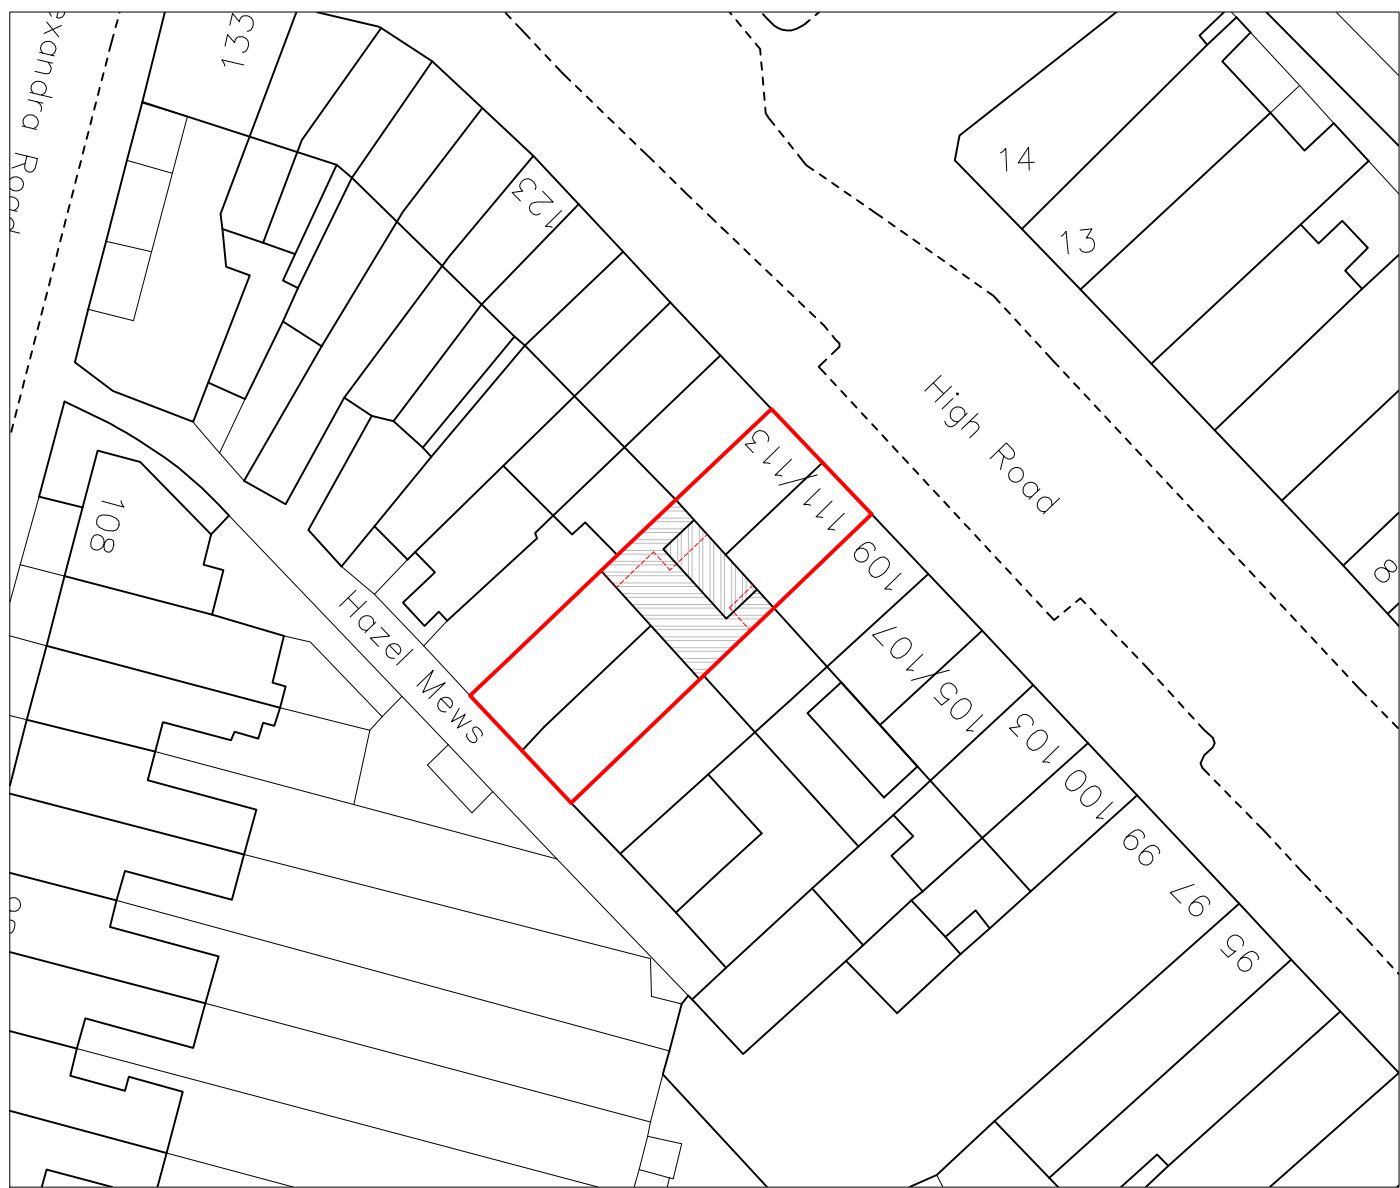

Proposed Block Plan
Scale 1:500

 

Flats Legend / Areas	
Flat 1	39.5sqm
Flat 2	48.9sqm
Flat 3	38.9sqm
Flat 4	41.4sqm
Flat 5	42.4sqm
Flat 6	44.9sqm
Area above 1.5m in height	

Terrace Legend / Areas	
Flat 2	5.0sqm
Flat 3	5.0sqm
Flat 5	5.5sqm

NOTES:

© COPYRIGHT - DETAILED PLANNING LTD

All dimension should be checked on site prior to works commencing. Variations in squareness, depth of plaster etc. must be checked for. Where new walls are shown as aligned with existing walls, physical removal of brickwork and / or plaster to establish the actual position of the wall being attached to must be checked.


Any discrepancies should be reported in writing immediately.

When printing off PDF's, check that the drawings are printed to correct paper size and scale.

Documents should be used as to the drawing status described

Property owner to ensure that all aspects of the "party wall etc., act 1997" are complied with prior to any works commencing on site.

Client to be aware of CDM duties and appoint as appropriate.

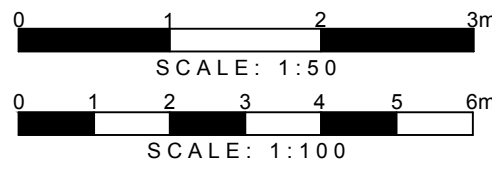

DETAILED PLANNING

GREENSIDE HOUSE
50 STATION ROAD
LONDON, N22 7DD

T 0208 1500 494
E INFO@DETAILED-PLANNING.CO.UK
WWW.DETAILED-PLANNING.CO.UK

SITE
111-113 High Road, London, N22 6BB

DRAWING TITLE
Proposed Floor Plans and Block Plan

DRAWINGS STATUS
Planning

SCALE DATE DRAWN CHECKED
As Noted @ A1 Nov-2023 E.B./D.C. P.C./E.B.


DRAWING NO. REVISION
2334PC_FUL SH9 0




Front Elevation
As Proposed 1:100



Rear Elevation
As Proposed 1:100

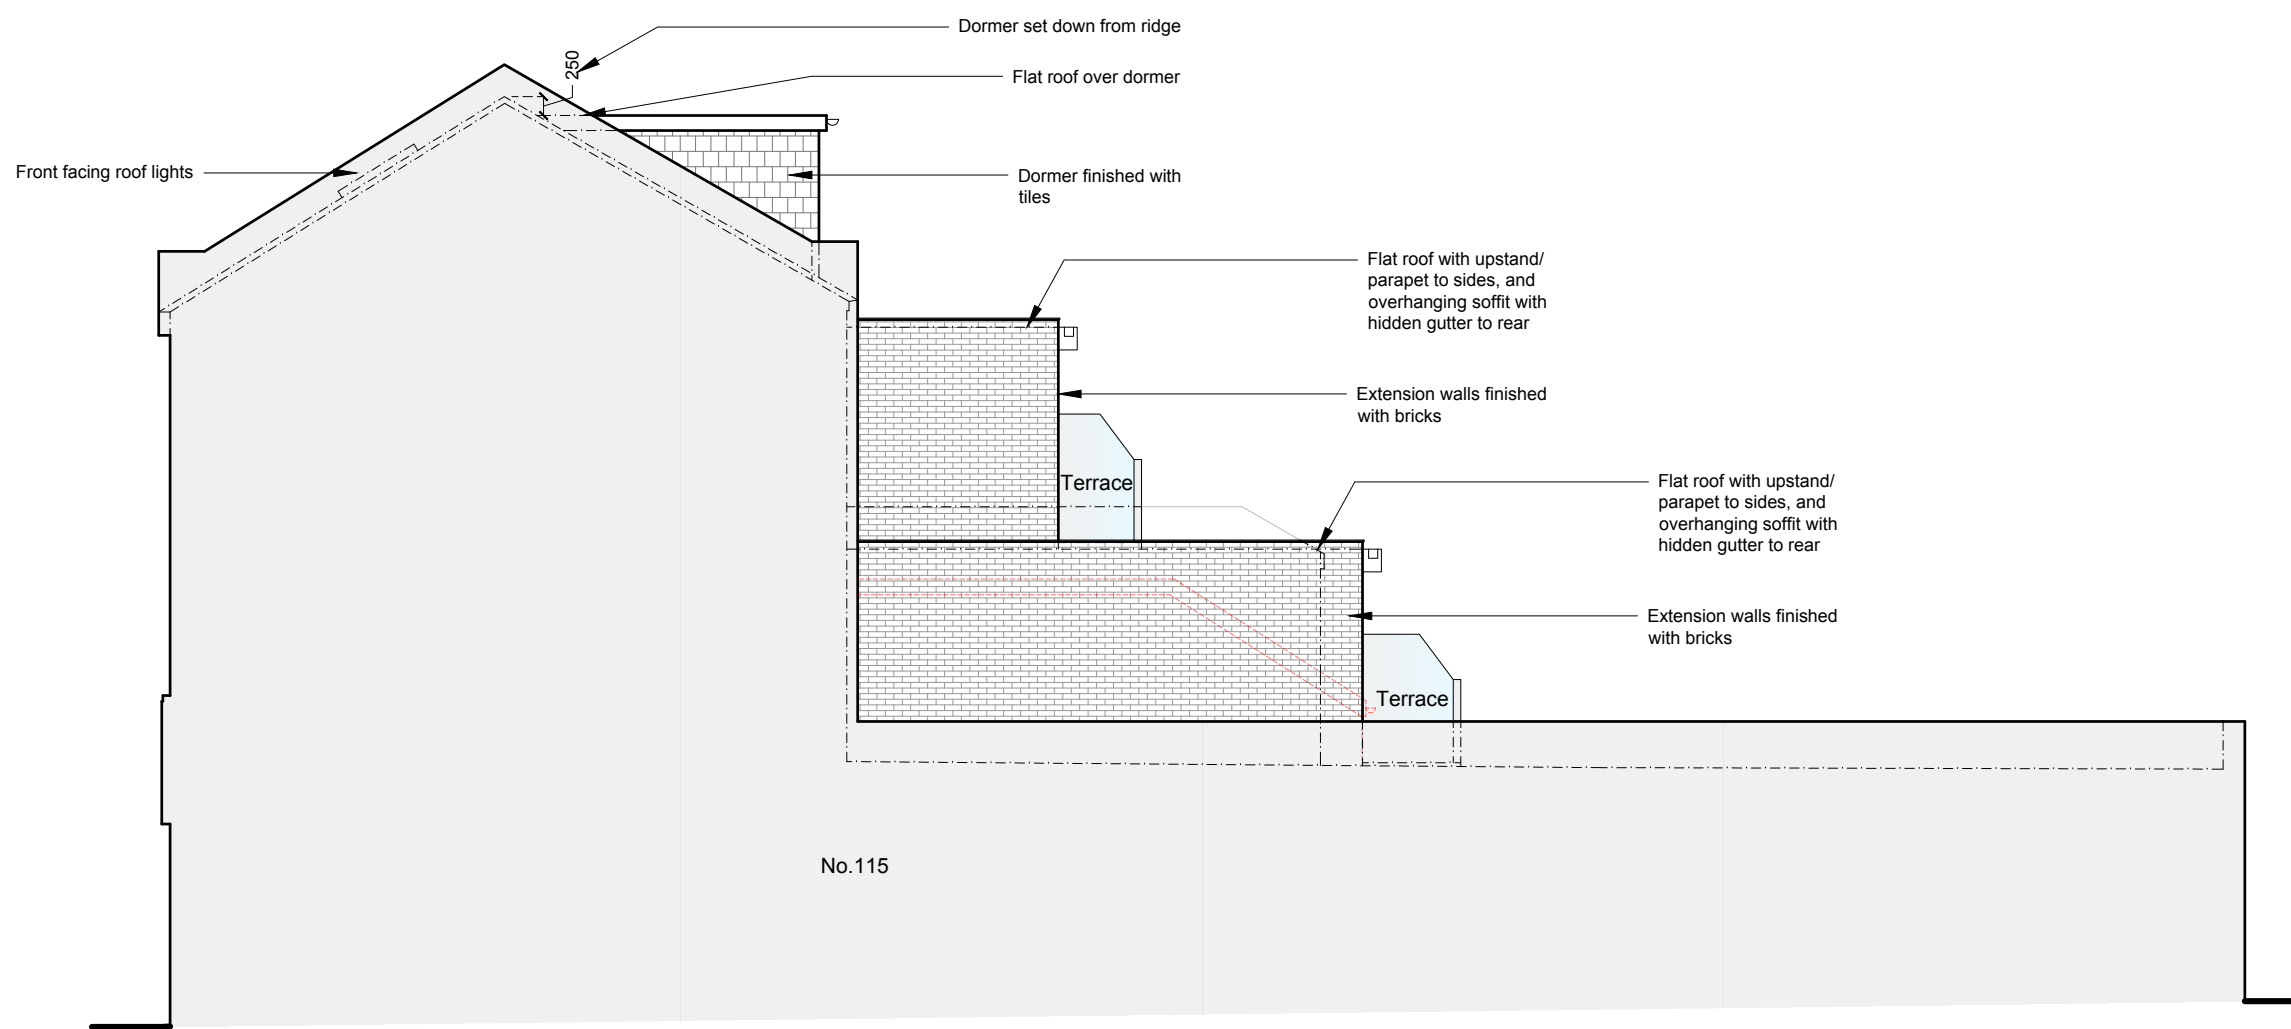


Side Elevation
As Proposed 1:100

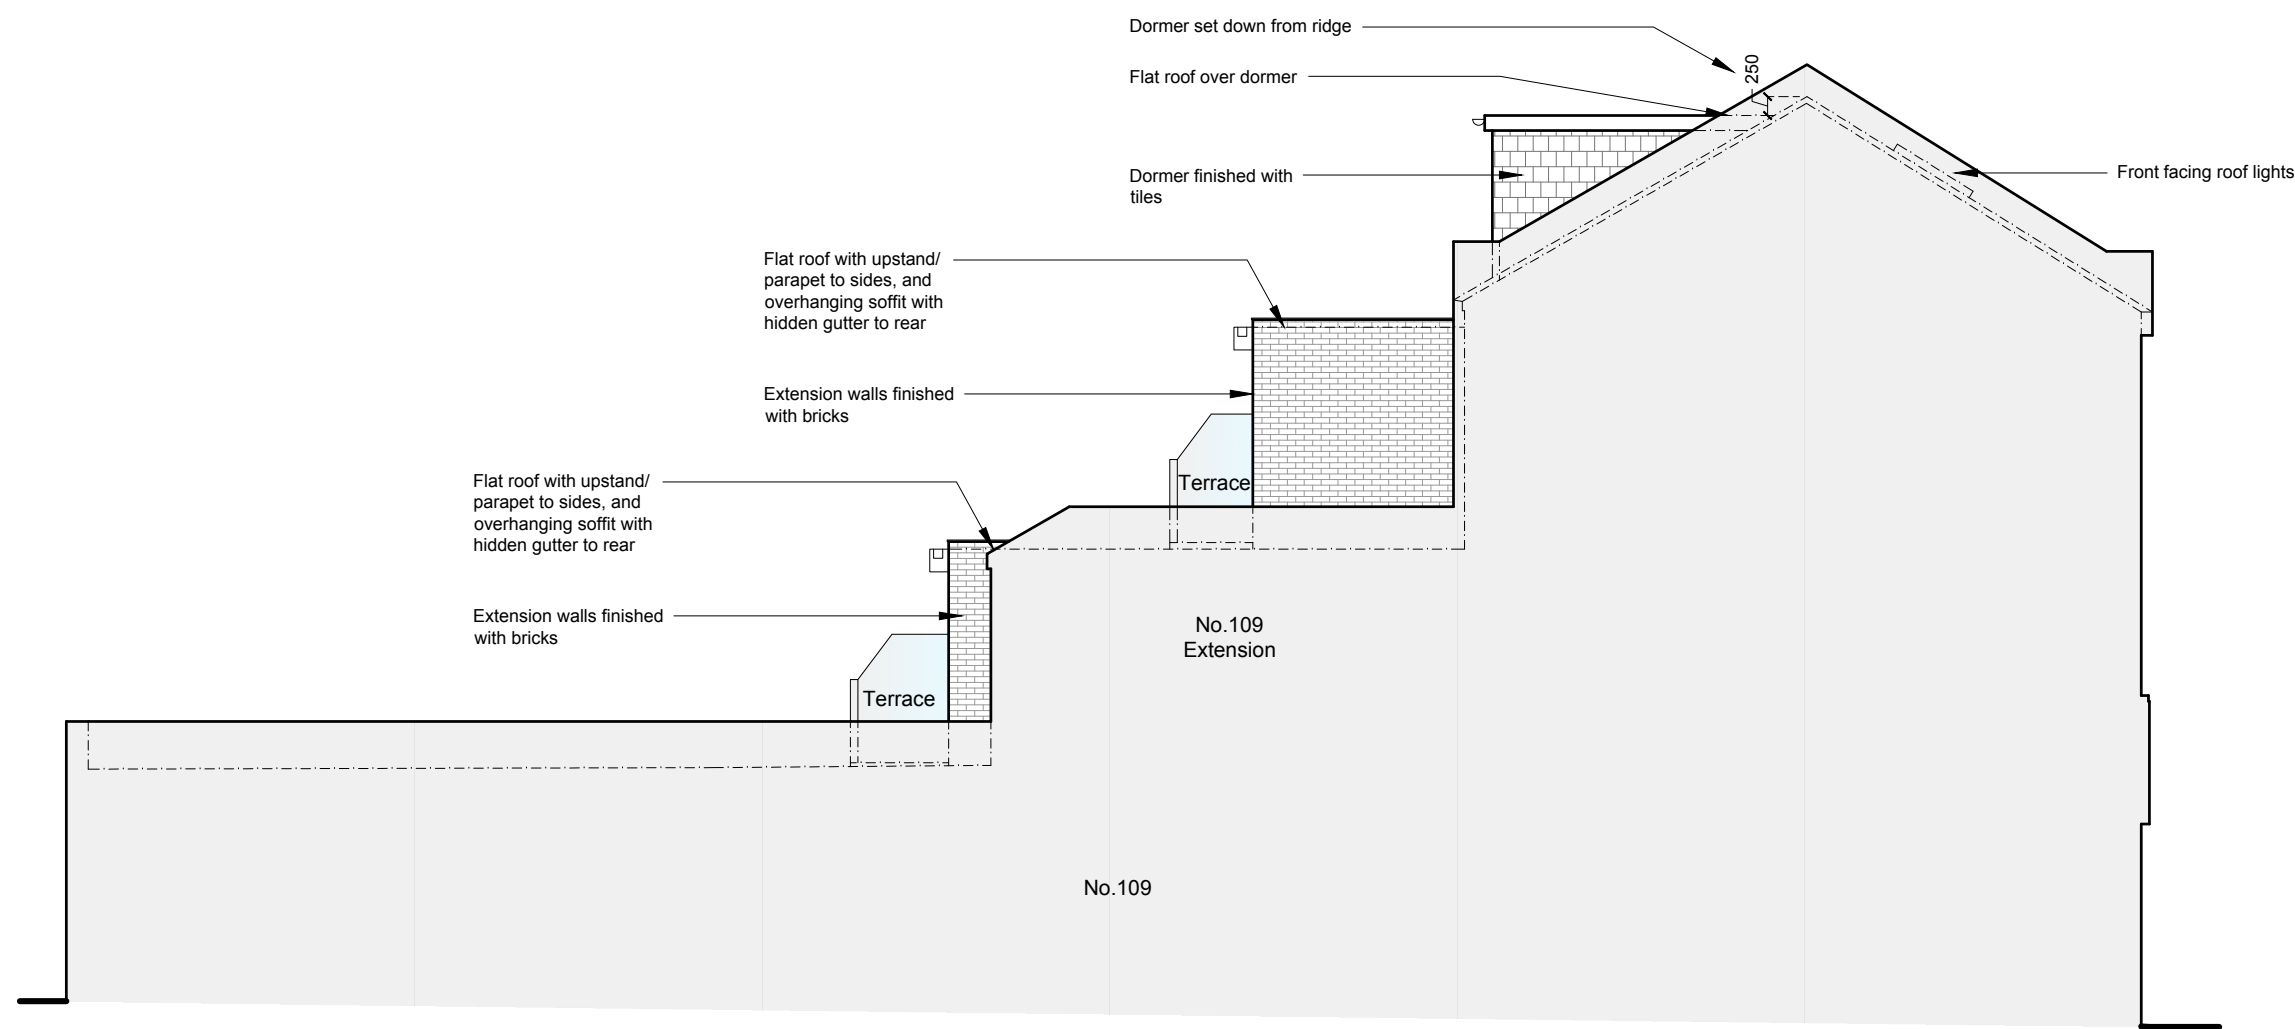


Side Elevation
As Proposed 1:100



Section B-B
As Proposed 1:100

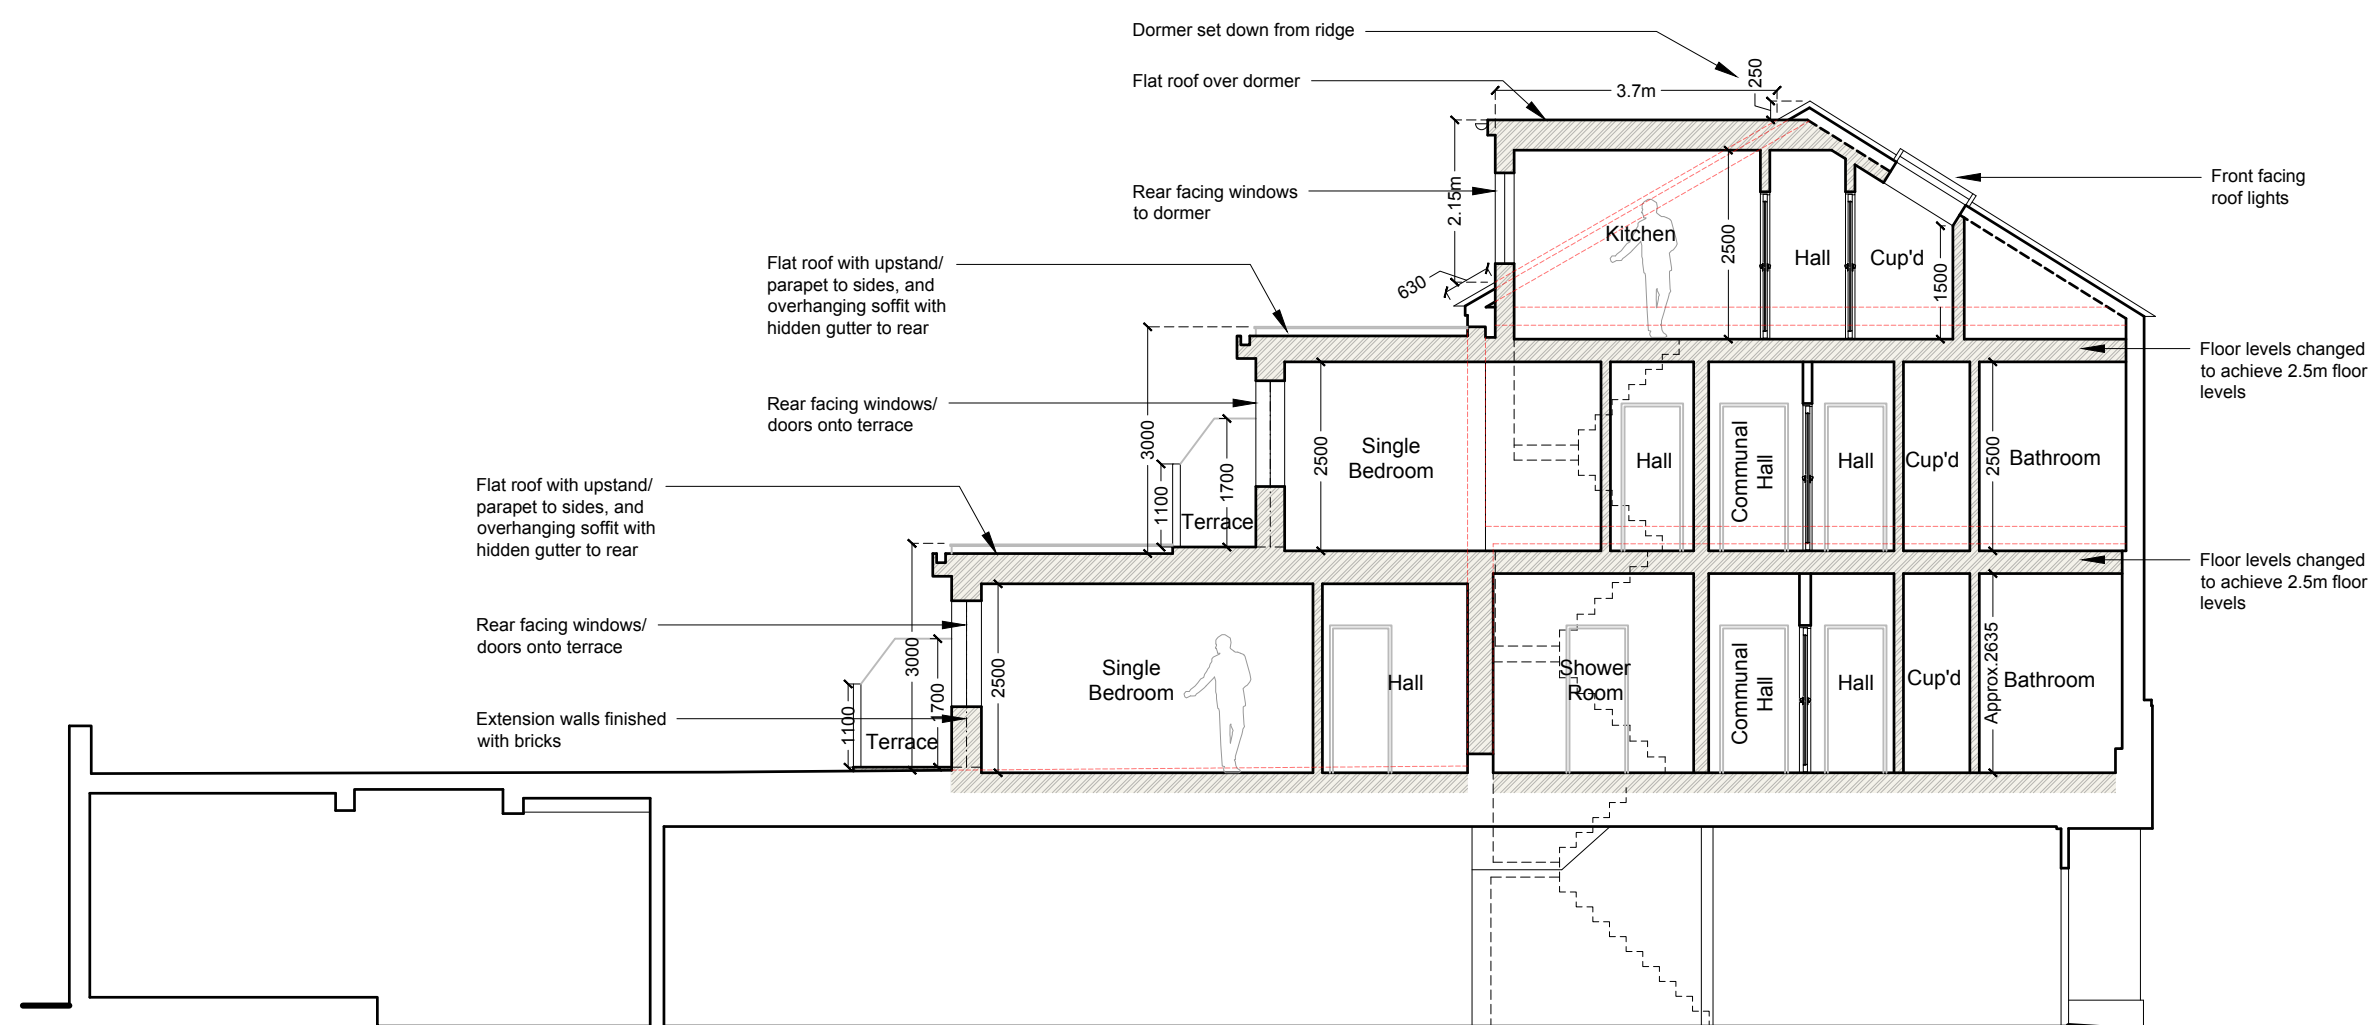

Section A-A
As Proposed 1:100

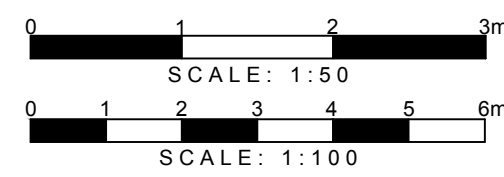

DETAILED PLANNING

GREENSIDE HOUSE
50 STATION ROAD
LONDON, N22 7DD
T 0208 1500 494
E INFO@DETAILED-PLANNING.CO.UK
WWW.DETAILED-PLANNING.CO.UK

SITE
111-113 High Road, London, N22 6BB

DRAWING TITLE
Proposed Elevations and Sections

DRAWINGS STATUS
Planning

SCALE DATE DRAWN CHECKED
As Noted @ A1 Nov-2023 E.B./D.C.

DRAWING NO. REVISION
2334PC_FUL SH4 0