



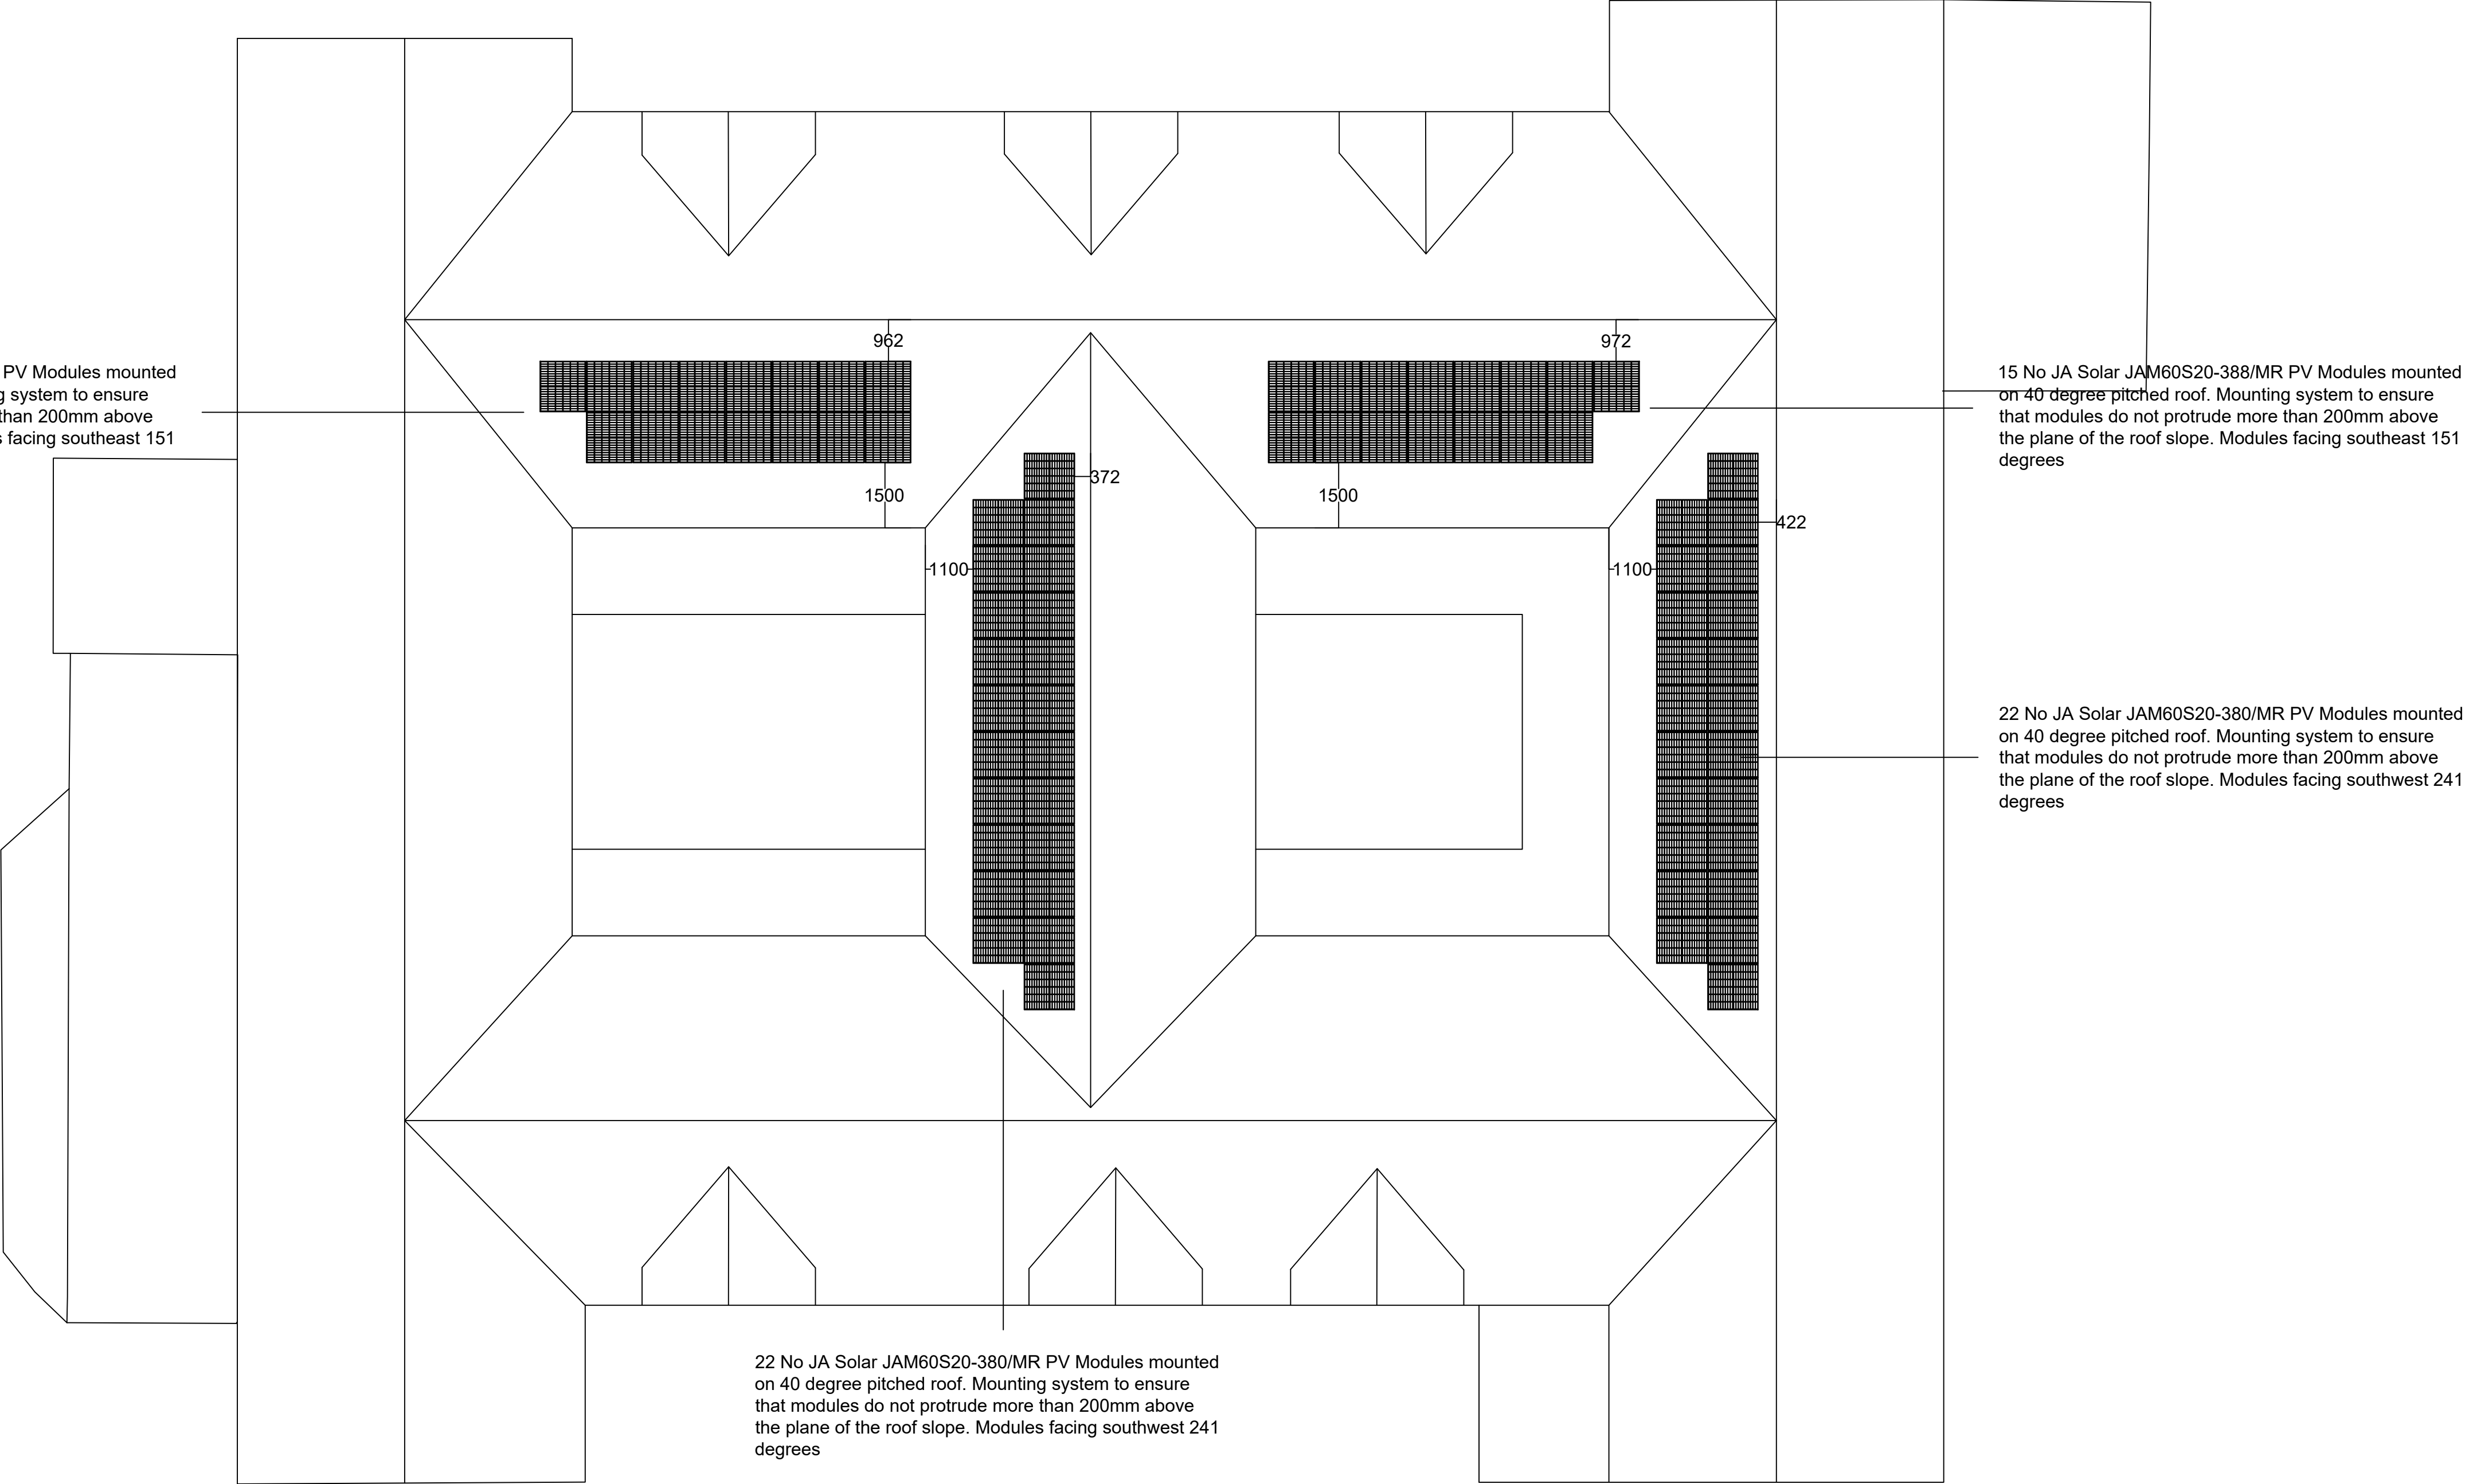

JA Solar JAM60S20-380/MR PV Modules mounted on pitched slate roof

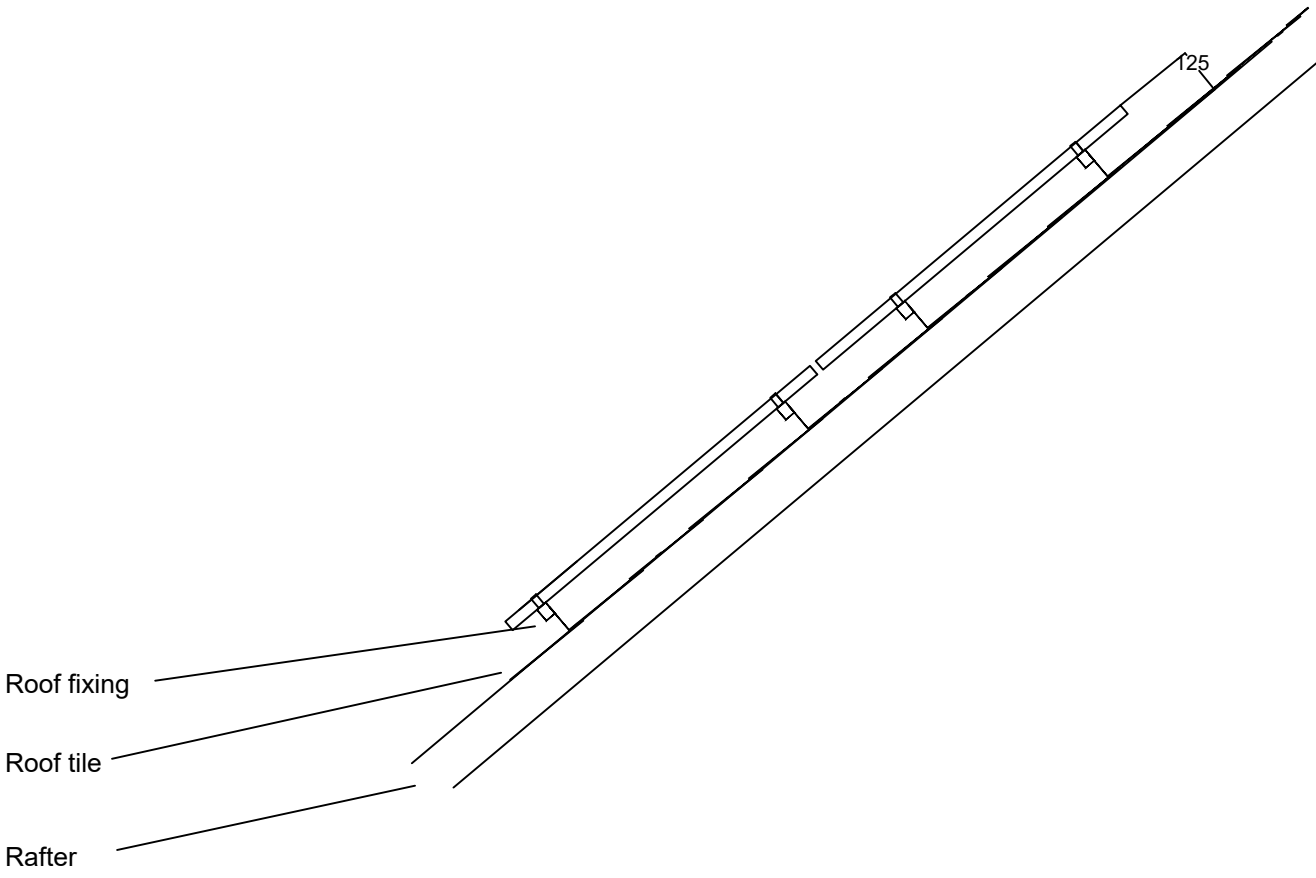

SECTION AA SHOWING PV MODULE MOUNTING SCALE 1:20

General Notes

All works to comply with The Town and Country Planning (General Permitted Development) (England) Order 2015 for class J installations.

A	Layout on roof amended and No of panels reduced to 74	20/11/23
No.	Revision/Issue	Date

Firm Name and Address

eEnergy Services UK Ltd
20 St Thomas Street
London
SE1 9RS

Project Name and Address

Solar PV installation
Noel Park Primary Academy
Gladstone Avenue
Noel Park, Leeds
N22 6PA

Drawing Title

Roof Plan

Project	SOR-008114/14	Sheet
Date	18 April 2023	
Scale	1:100 @ A1	