

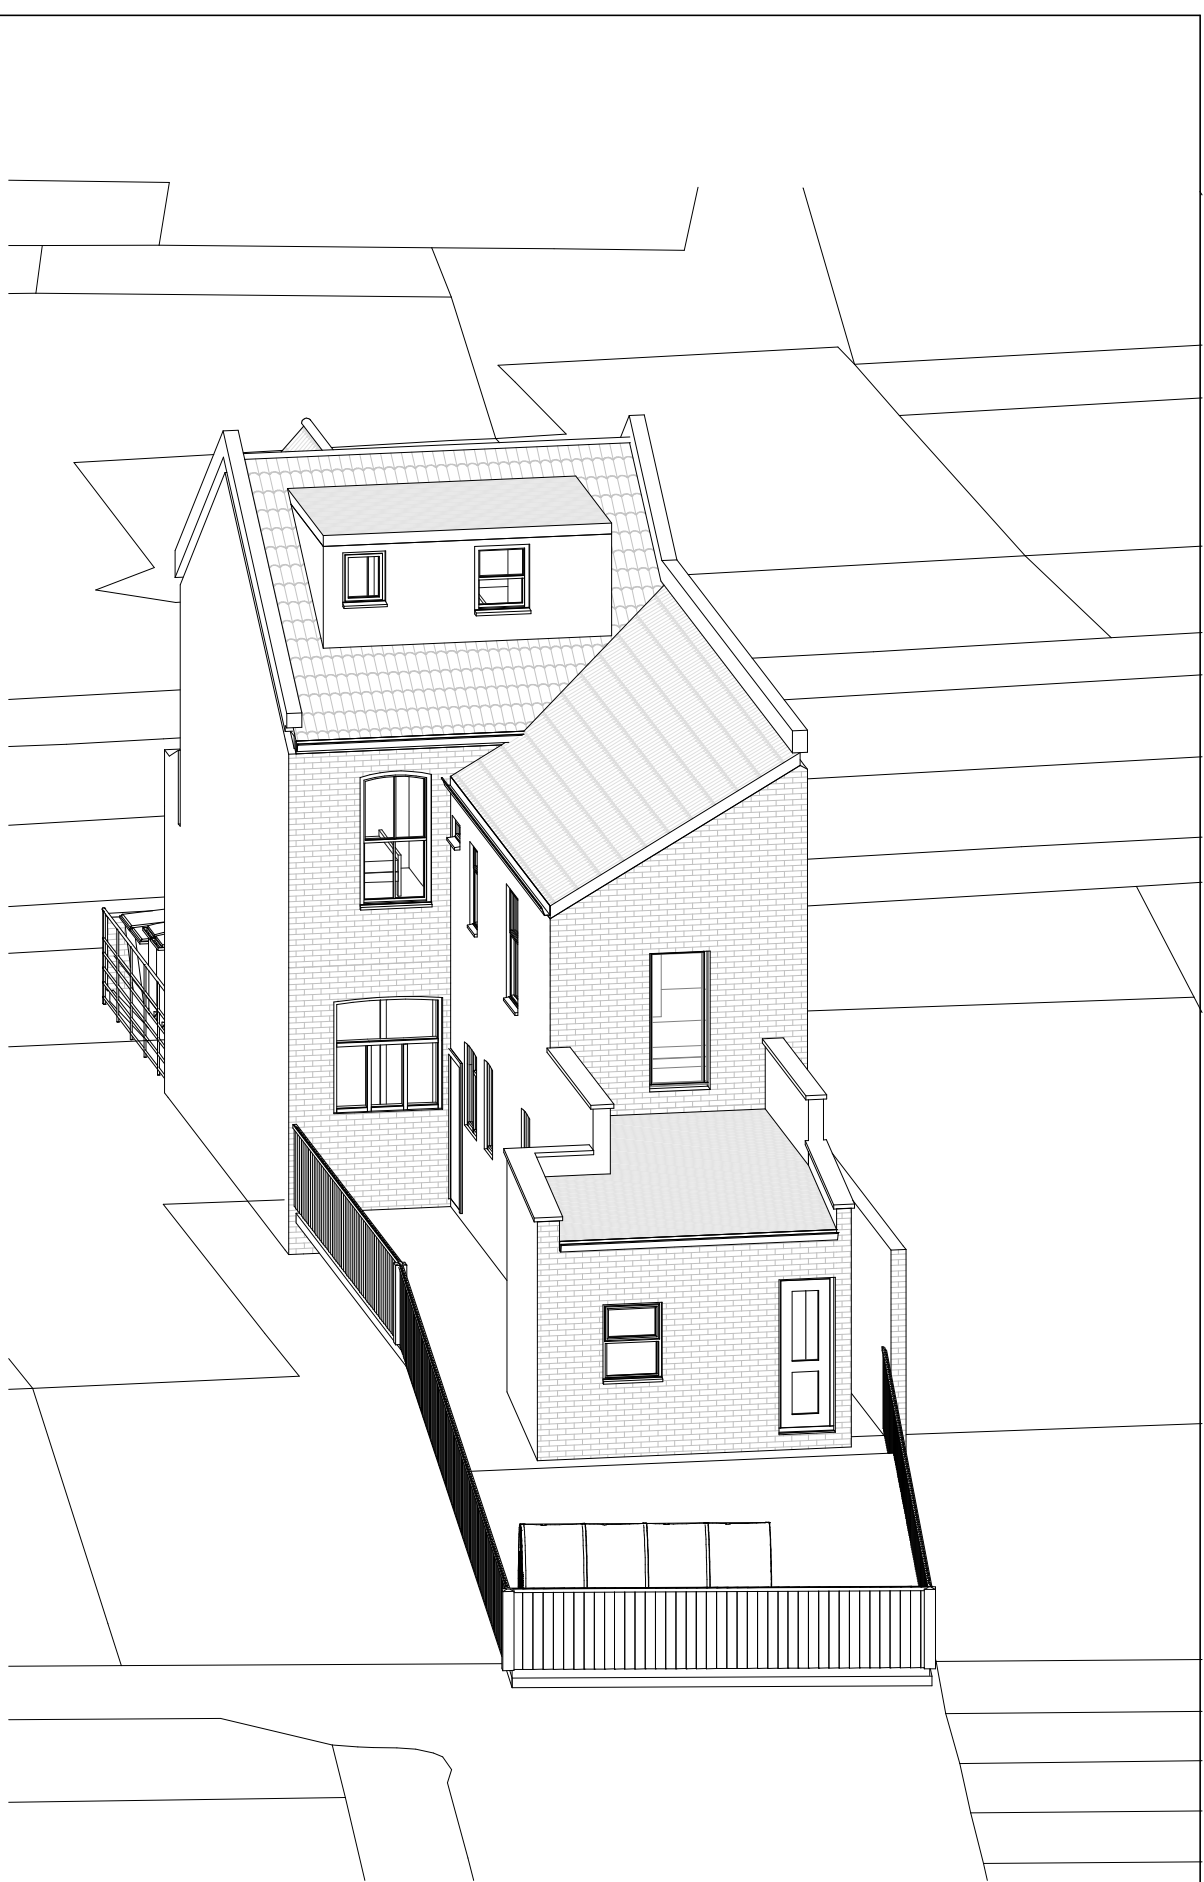
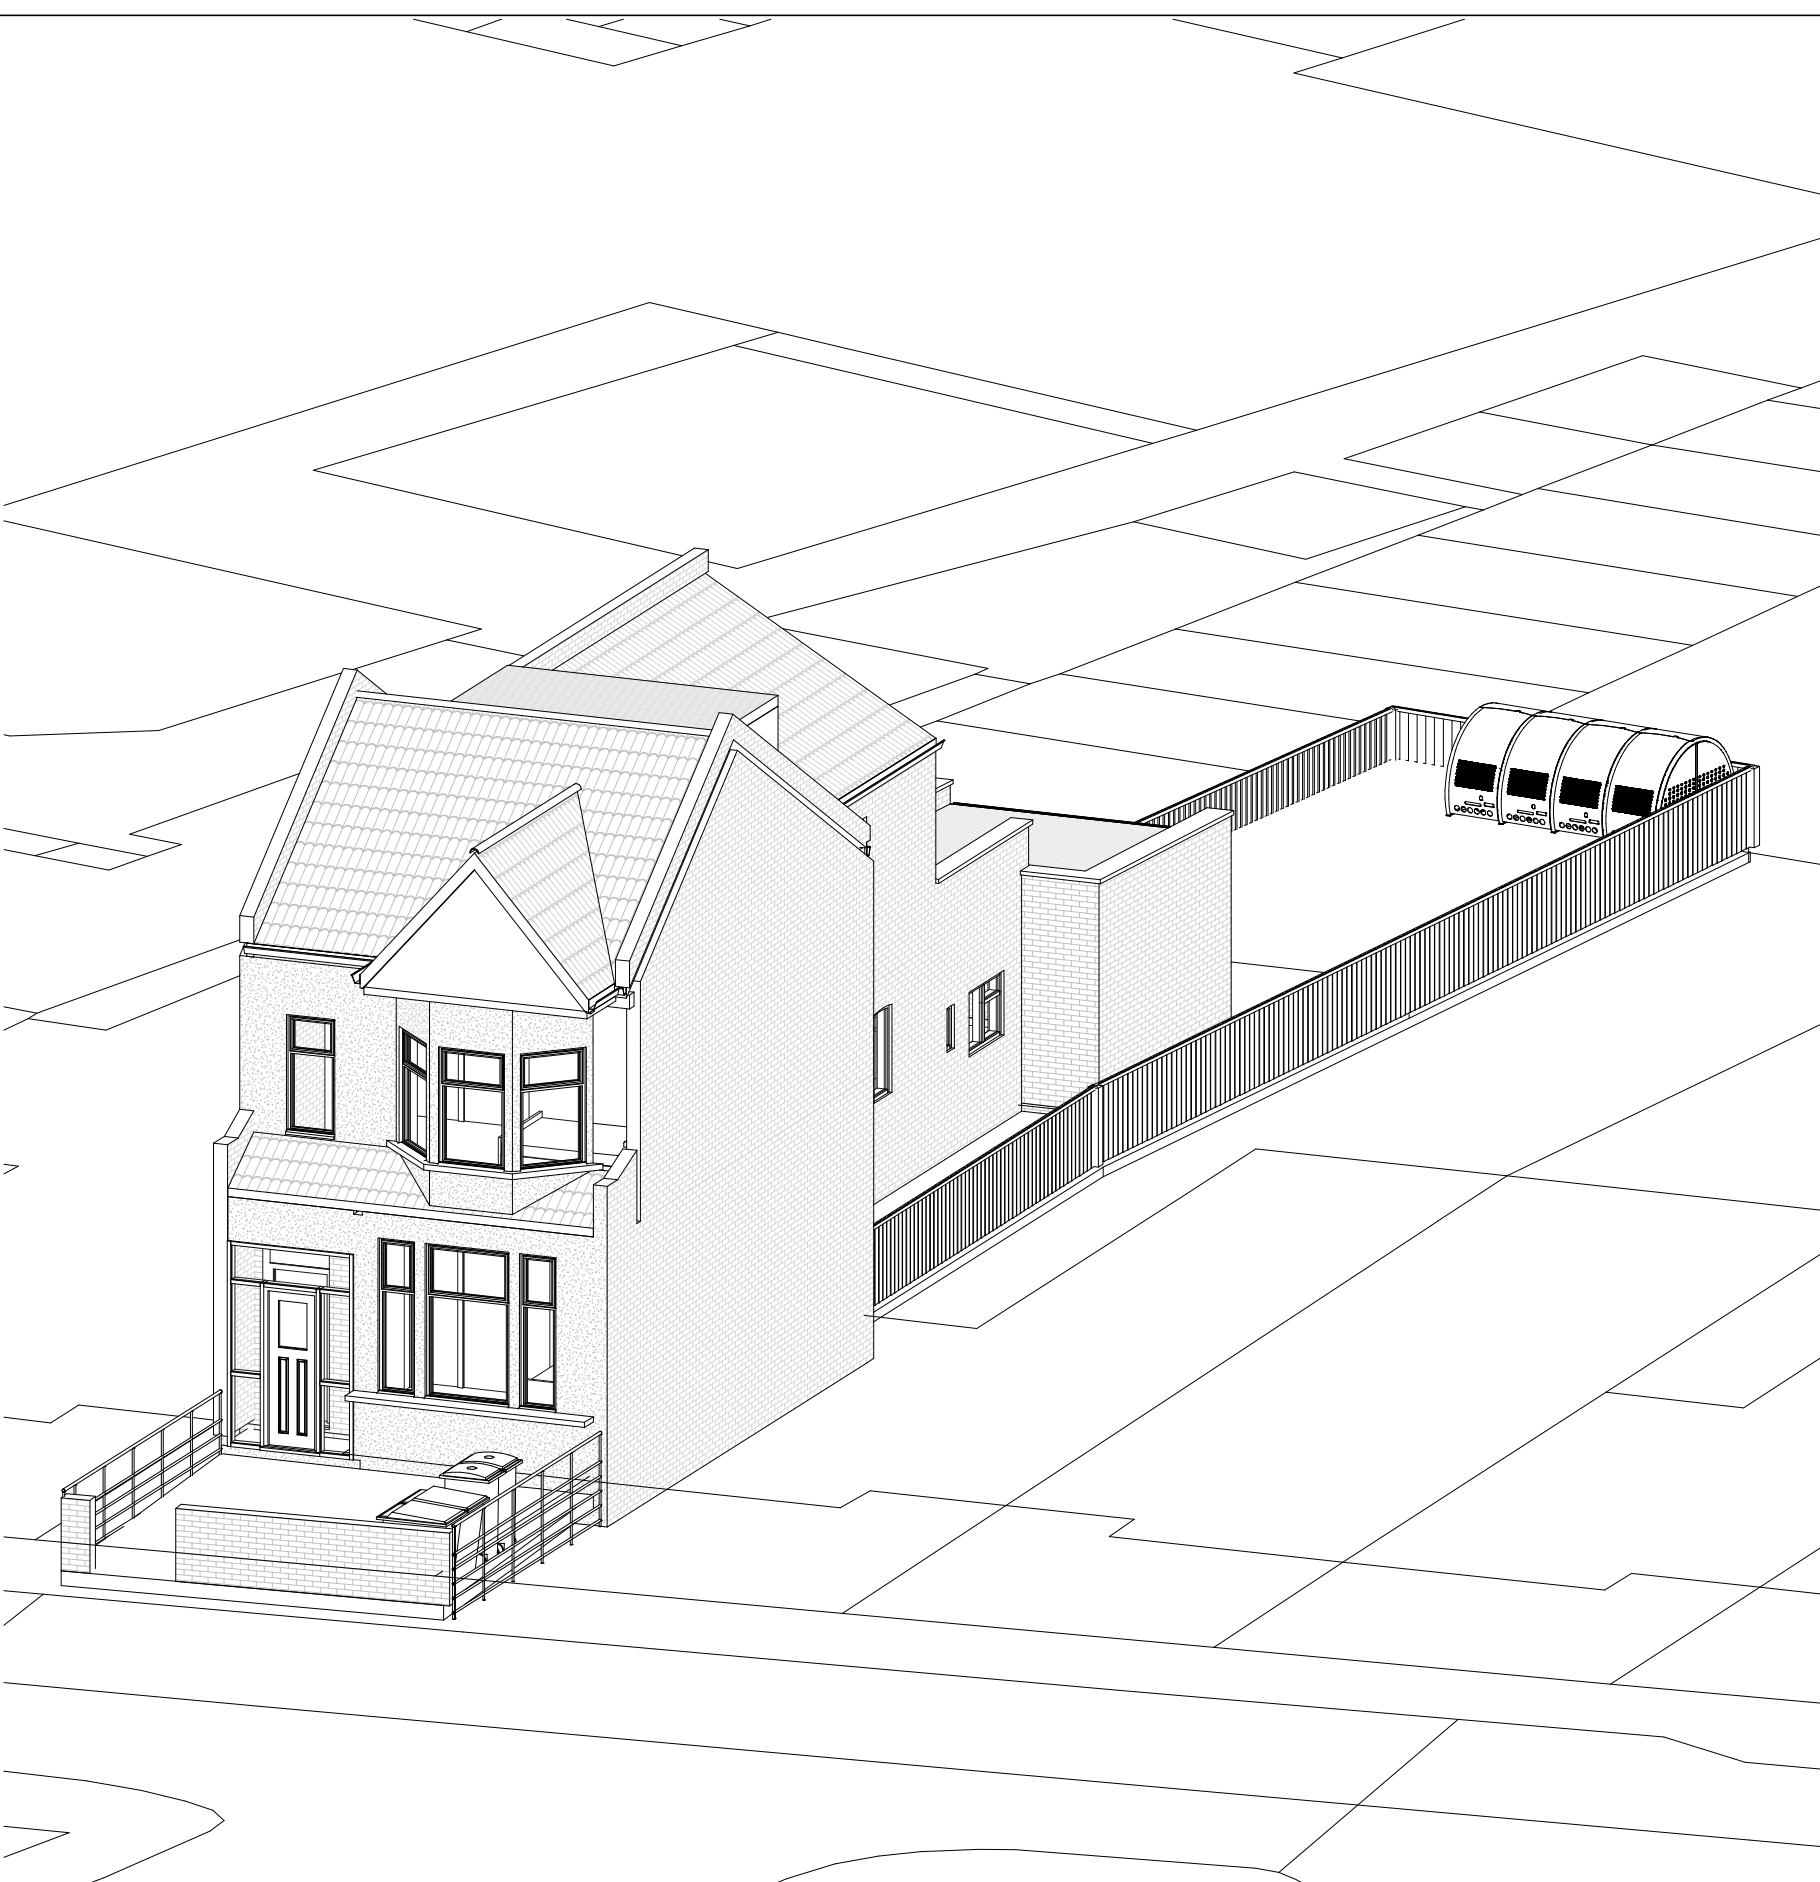


 

NOTES. CONTRACTORS MUST VERIFY ALL DIMENSIONS AT THE SITE BEFORE COMENCING ANY WORK. NO CONSTRUCTION WORK BEFORE BUILDING CONTROL APPROVEL AND STRUCTURAL ENGINEER CONFIRMATION. ANY DISCREPANCIES TO BE REPORTED TO GRIDKUNE. ALL DRAWINGS ARE TO BE READ IN CONJUNCTION WITH ALL RELEVANT DRAWINGS AND SPECIFICATIONS.	Rev	Description	Date	PROJECT TITLE			DRAWING TITLE		
	A	Reinstated boundry wall.	Nov 23	324 Philip Lane. London N15 4AB			Proposed Perspective Views		
							CLIENT		
							Mr Ian Braun		
				Date	Project number	DRWAING NUMBER	Scale (@ A3)	Drawn by	
				Sep 2023	7611	PR- PR001		Cheski	

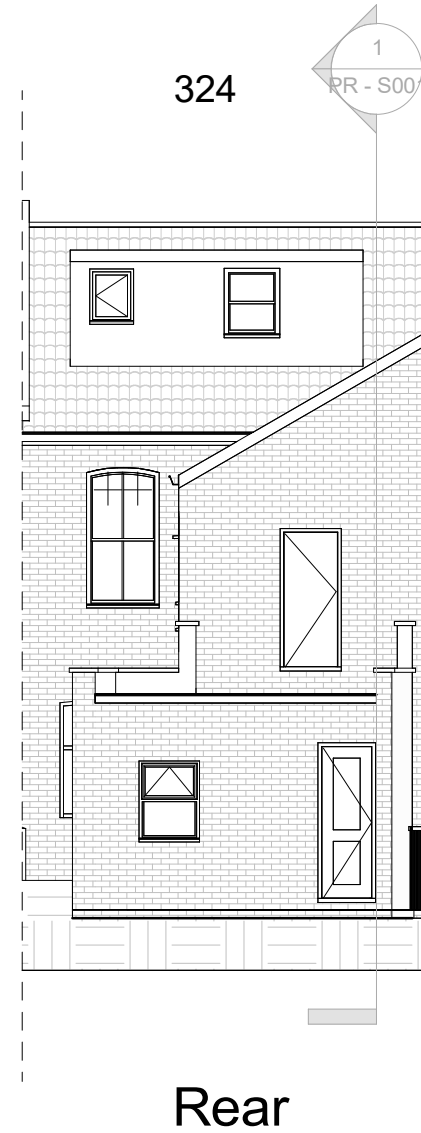

NOTES:
CONTRACTORS MUST VERIFY ALL DIMENSIONS
AT THE
SITE BEFORE COMENCING ANY WORK.


NO CONSTRUCTION WORK BEFORE BUILDING
CONTROL
APPROVAL AND STRUCTURAL ENGINEER
CONFIRMATION.

ANY DISCREPANCIES TO BE REPORTED TO
GRIDKUNE.
ALL DRAWINGS ARE TO BE READ IN
CONJUNCTION WITH
ALL RELEVANT DRAWINGS AND
SPECIFICATIONS.

Rev	Description	Date
A	Reinstated boundry wall.	Nov 23



PROJECT TITLE			DRAWING TITLE	
324 Philip Lane. London N15 4AB			Proposed Front And Rear Elevation	
			CLIENT Mr Ian Braun	
Date Sep 2023	Project number 7611	DRWAING NUMBER PR - E001	Scale (@ A3) 1 : 100	Drawn by Cheski



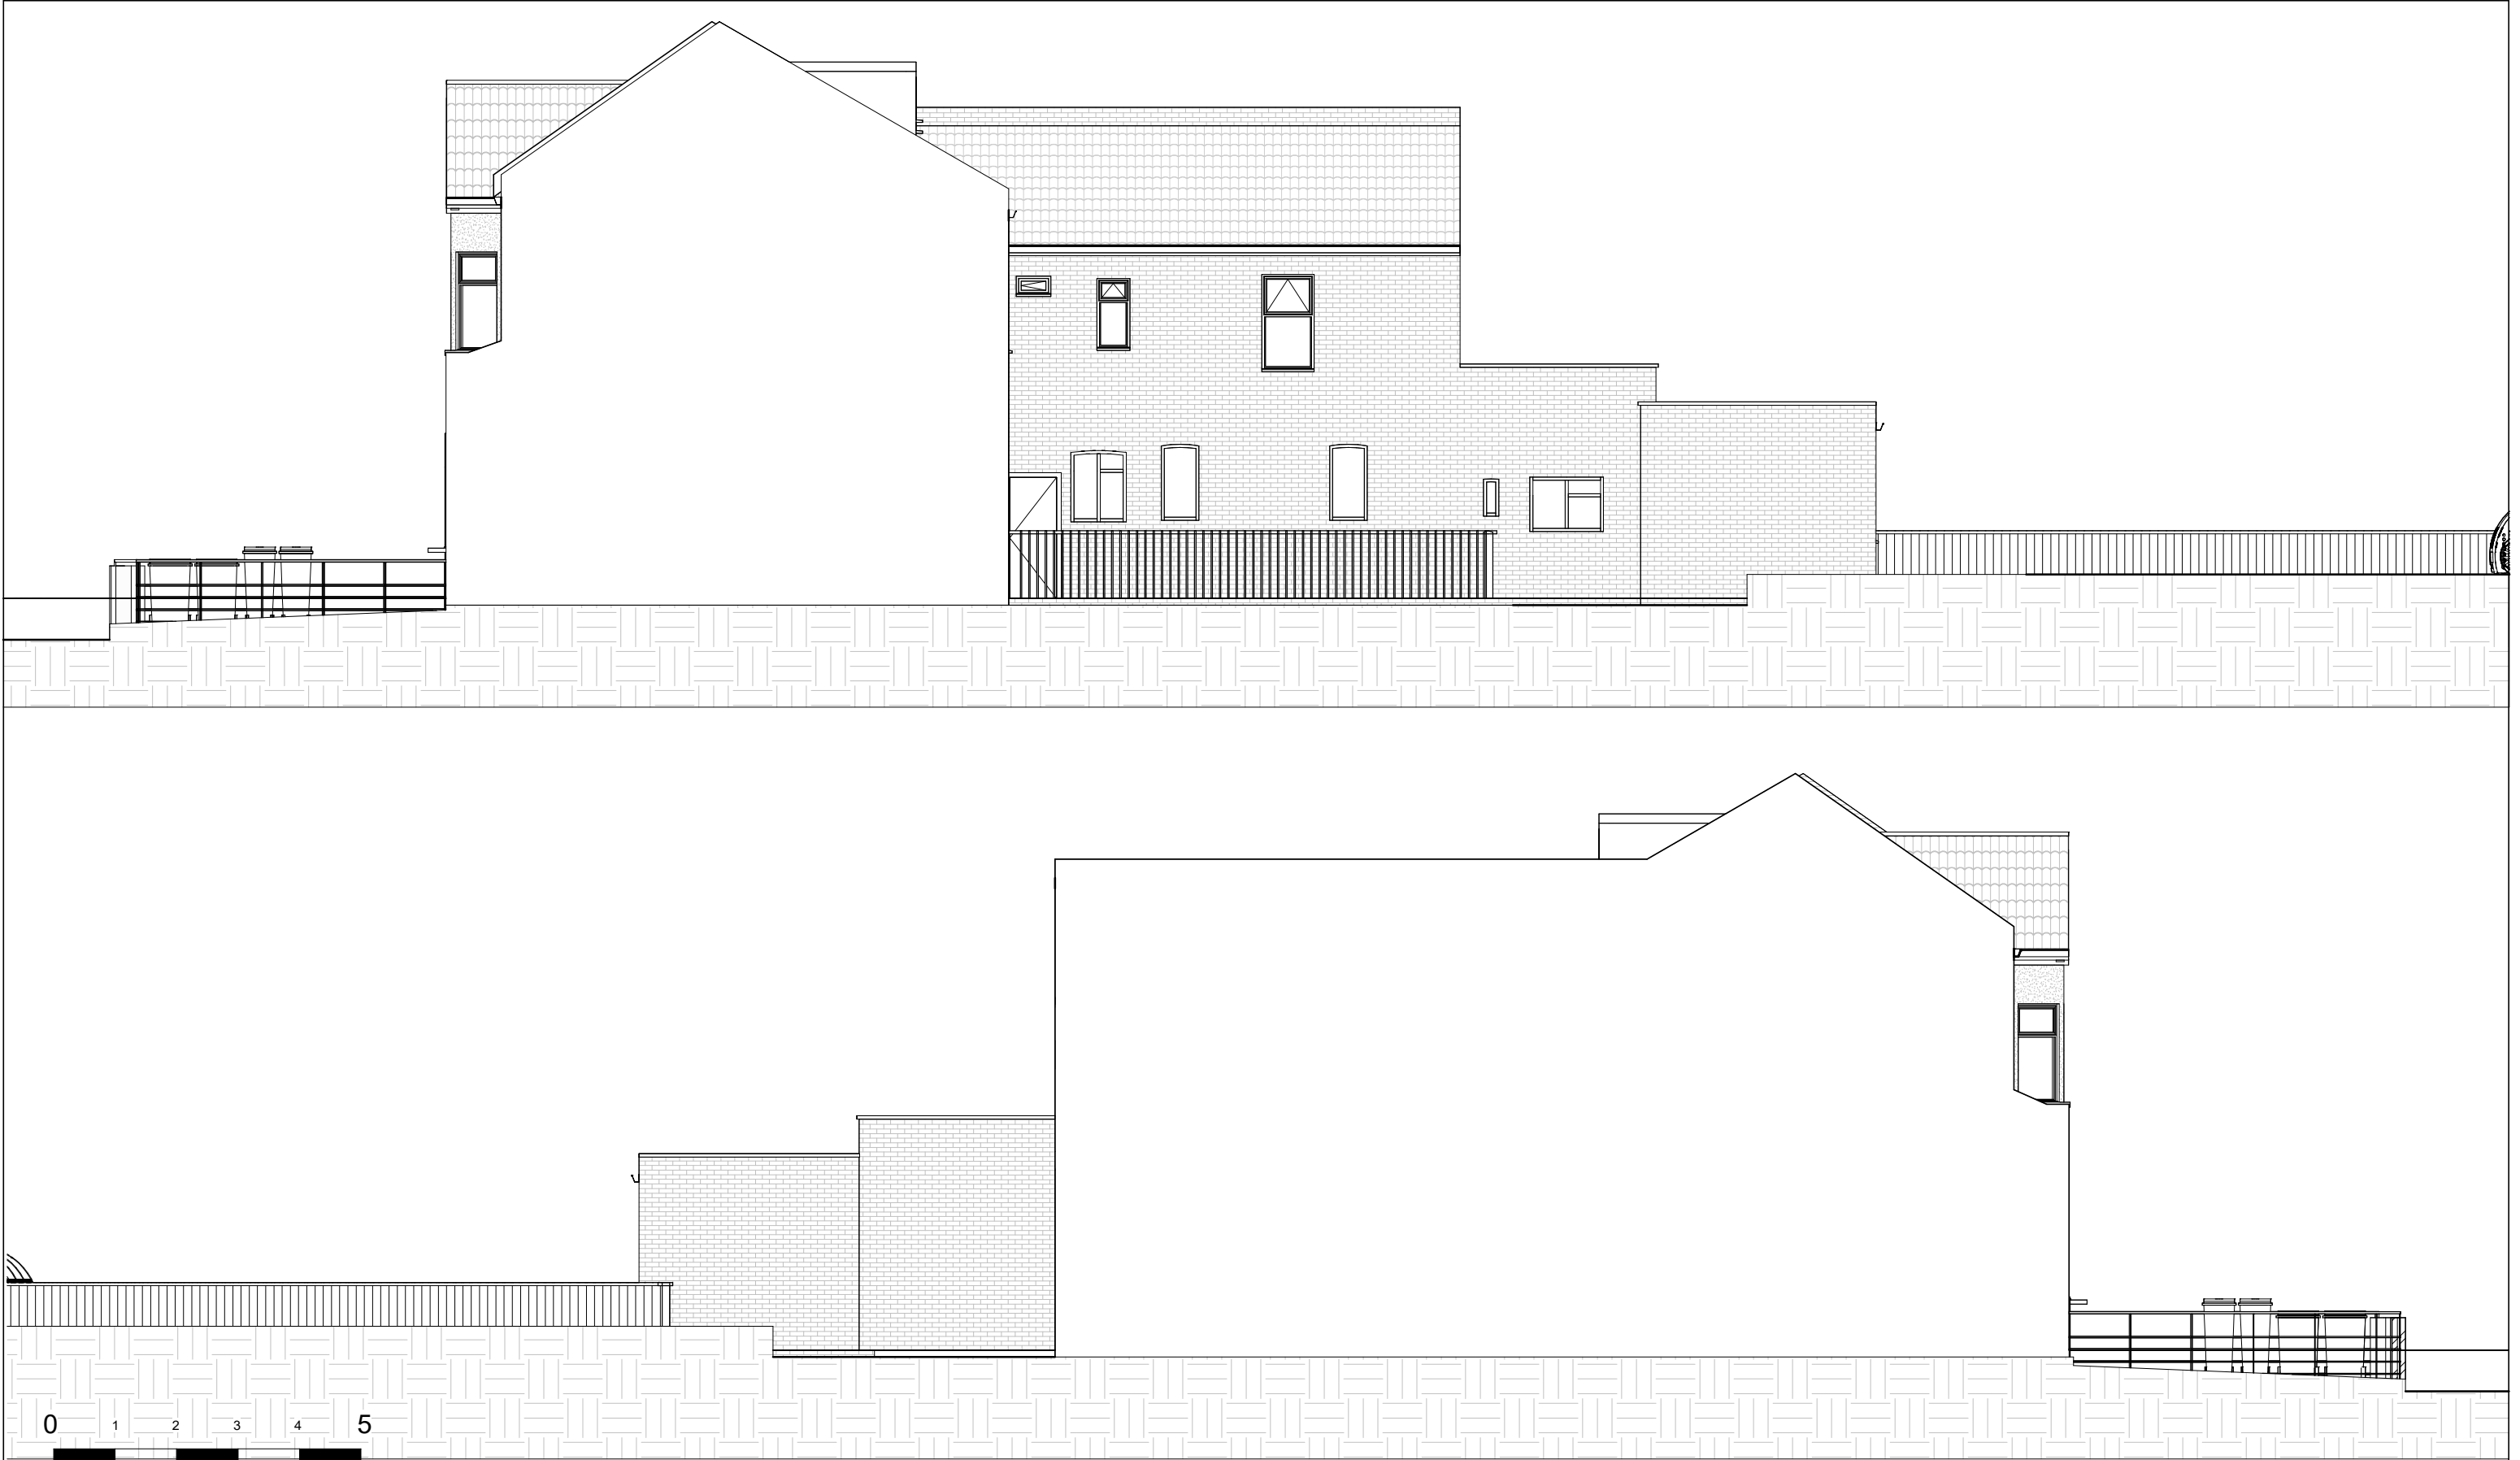



Scale In Meters

NOTES: CONTRACTORS MUST VERIFY ALL DIMENSIONS AT THE SITE BEFORE COMENCING ANY WORK. NO CONSTRUCTION WORK BEFORE BUILDING CONTROL APPROVEL AND STRUCTURAL ENGINEER CONFIRMATION. ANY DISCREPANCIES TO BE REPORTED TO GRIDKUNE. ALL DRAWINGS ARE TO BE READ IN CONJUNCTION WITH ALL RELEVANT DRAWINGS AND SPECIFICATIONS.	Rev	Description	Date	PROJECT TITLE			DRAWING TITLE		 PLANNING SERVICES
	A	Reinstated boundry wall.	Nov 23	324 Philip Lane. London N15 4AB			Proposed Side Elevations		
							CLIENT		
							Mr Ian Braun		
				Date	Project number	DRWAING NUMBER	Scale (@ A3)	Drawn by	
				Sep 2023	7611	PR - E002	1 : 100	Cheski	

 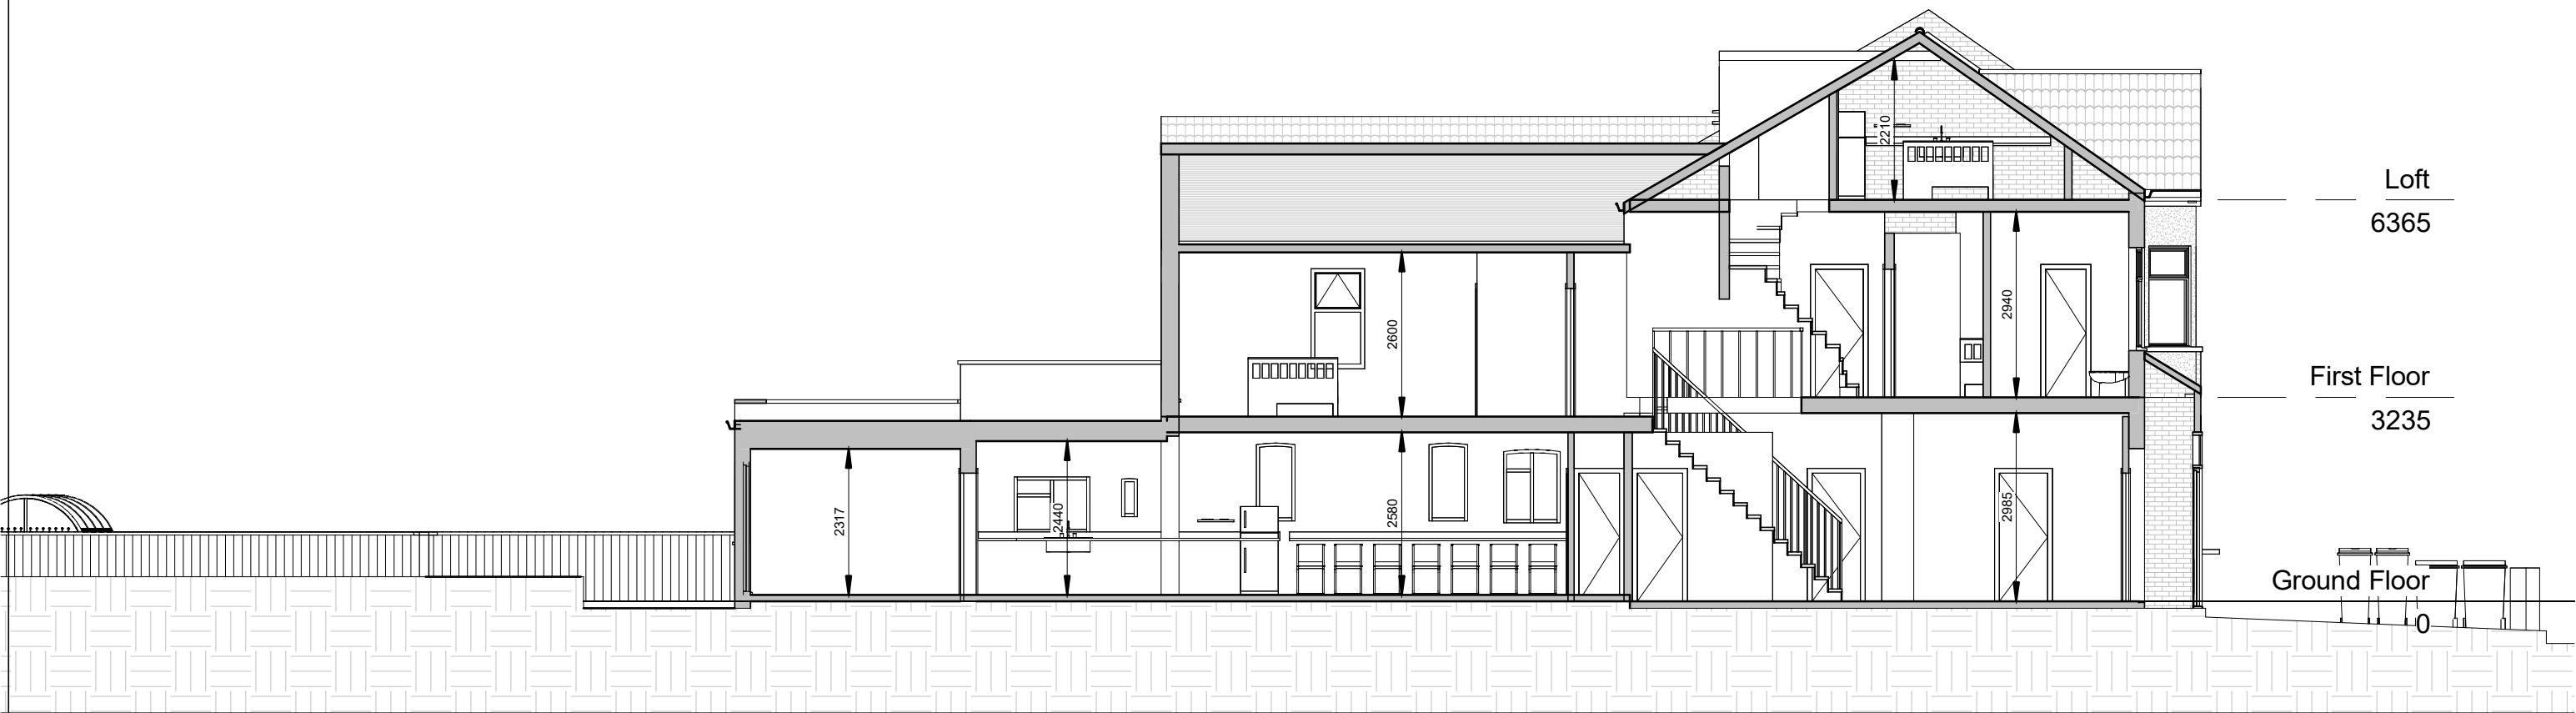

NOTES: CONTRACTORS MUST VERIFY ALL DIMENSIONS AT THE SITE BEFORE COMENCING ANY WORK. NO CONSTRUCTION WORK BEFORE BUILDING CONTROL APPROVEL AND STRUCTURAL ENGINEER CONFIRMATION. ANY DISCREPANCIES TO BE REPORTED TO GRIDKUNE. ALL DRAWINGS ARE TO BE READ IN CONJUNCTION WITH ALL RELEVANT DRAWINGS AND SPECIFICATIONS.	Rev	Description	Date	PROJECT TITLE			DRAWING TITLE		 PLANNING SERVICES
	A	Reinstated boundry wall.	Nov 23	324 Philip Lane. London N15 4AB			Proposed Section		
							CLIENT		
							Mr Ian Braun		
				Date	Project number	DRWAING NUMBER	Scale (@ A3)	Drawn by	
				Sep 2023	7611	PR - S001	1 : 100	Cheski	

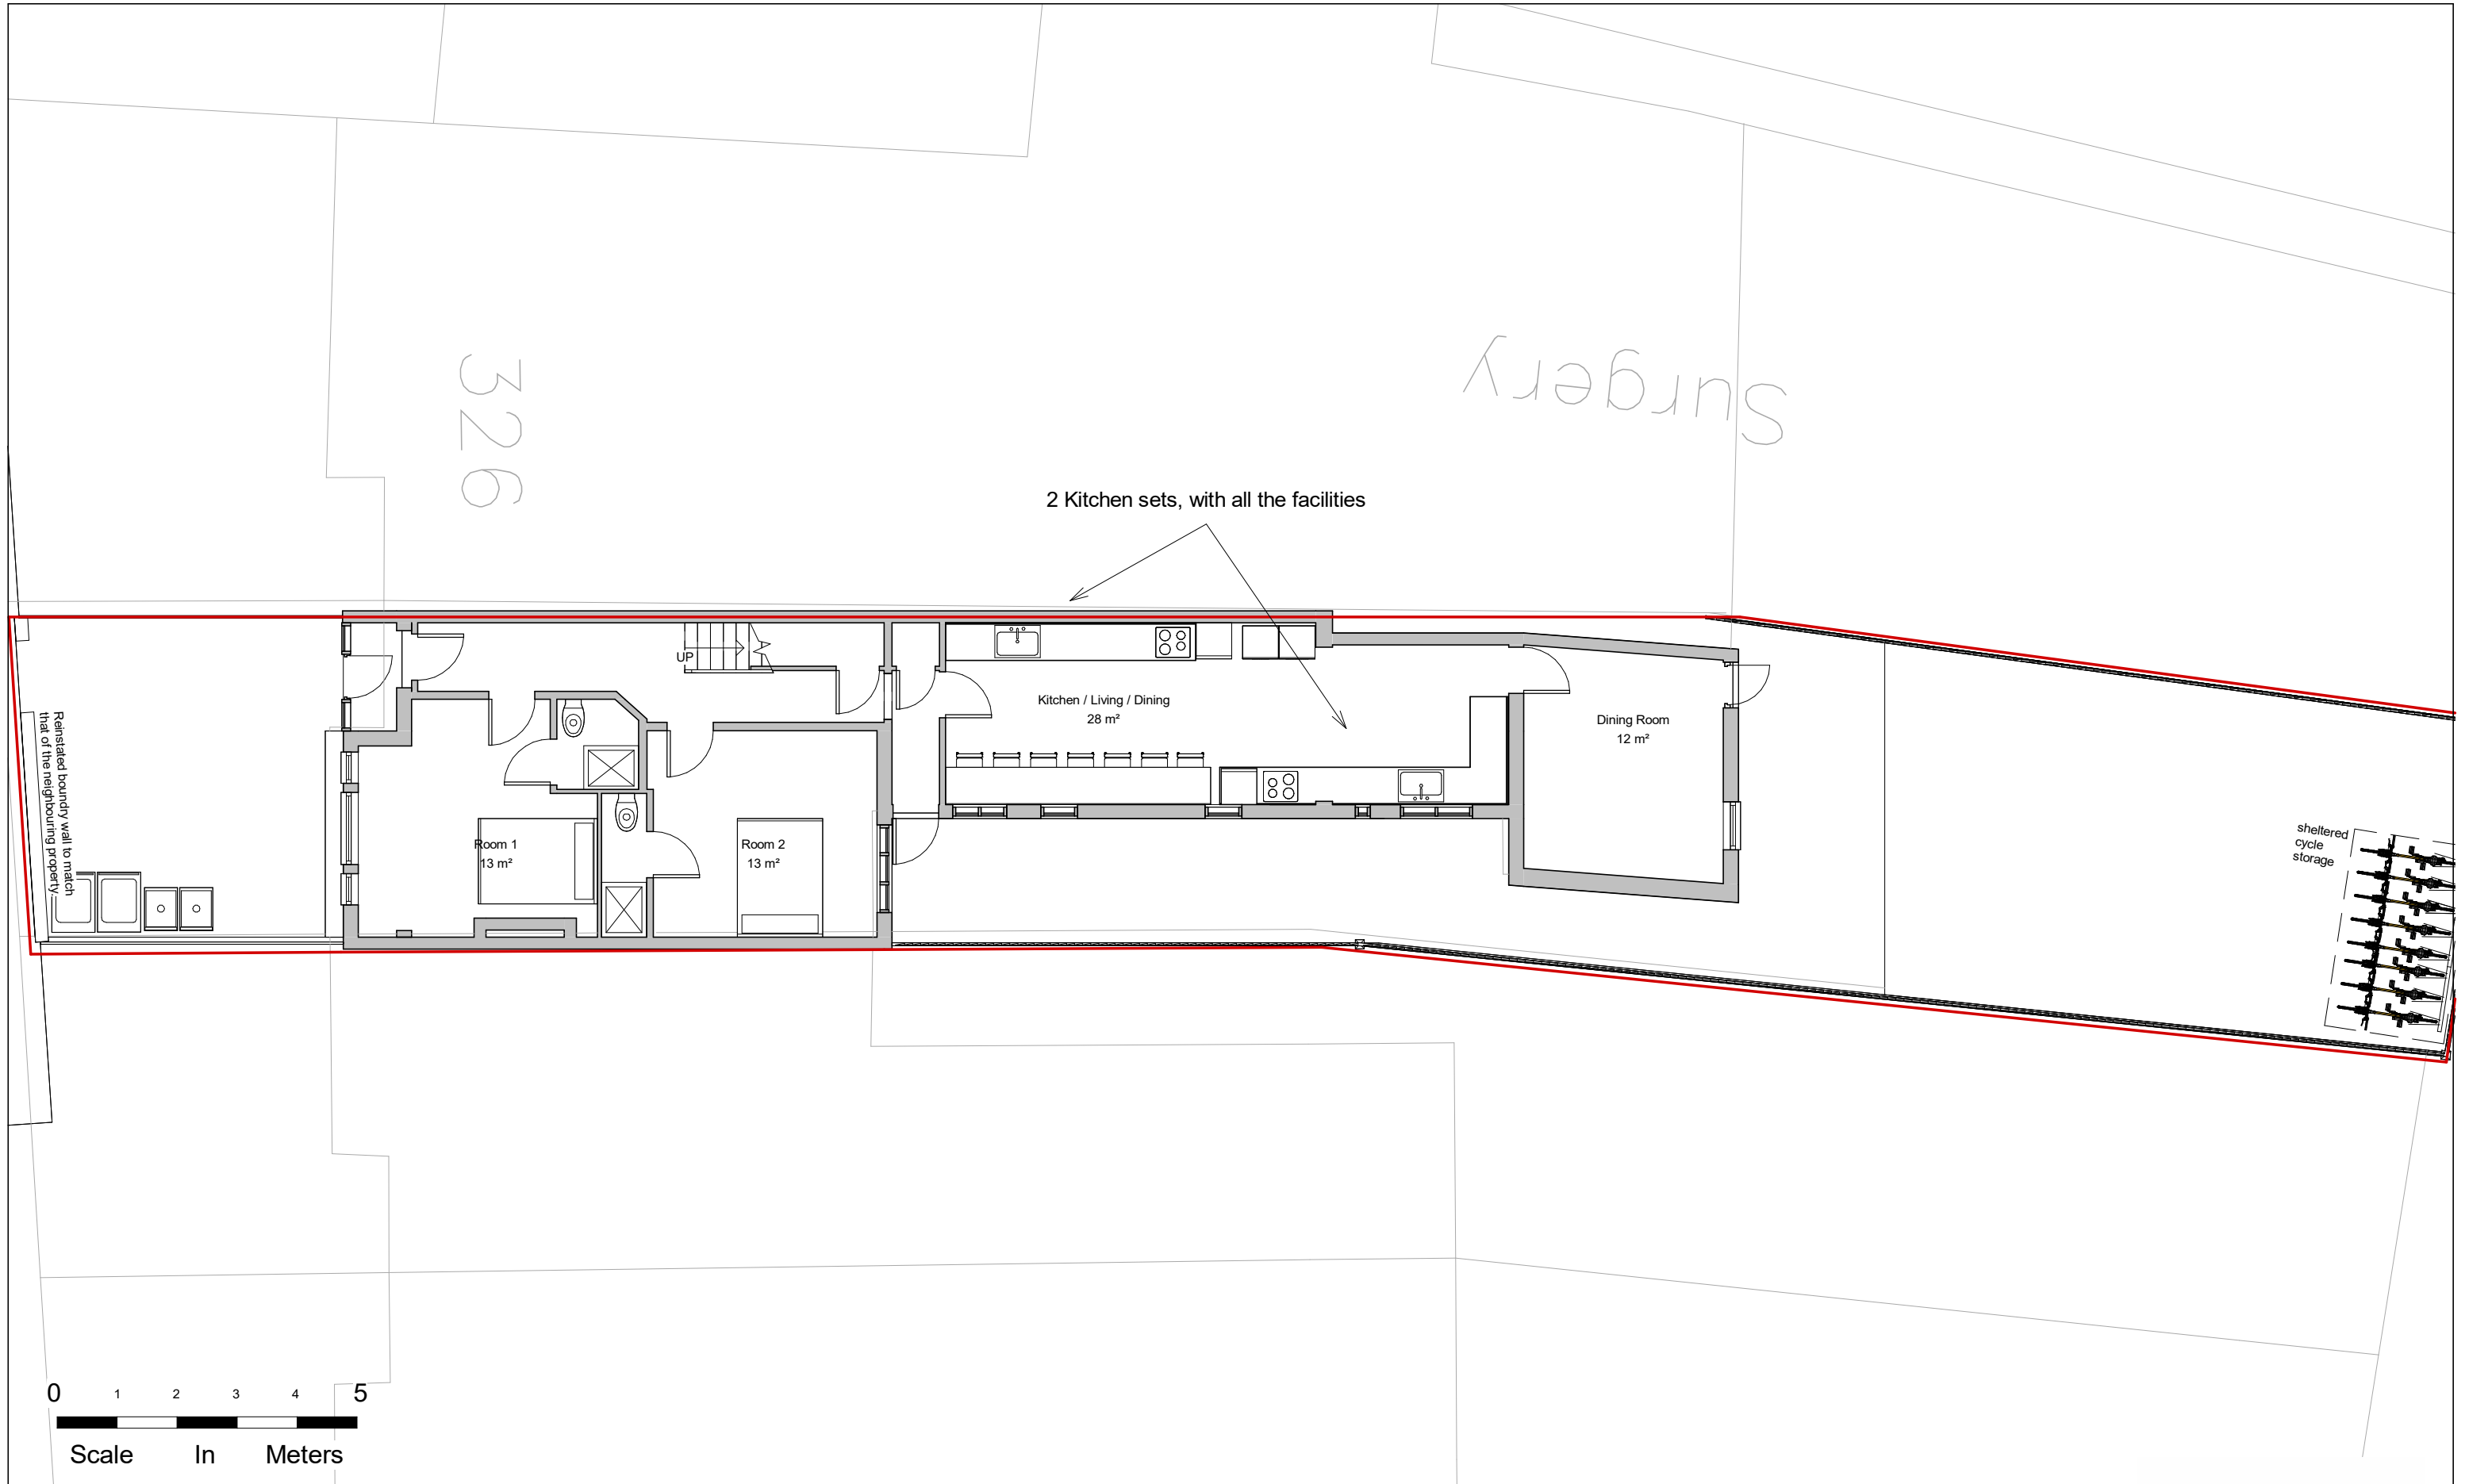

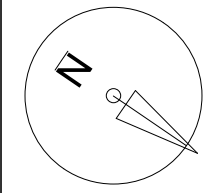

NOTES:
CONTRACTORS MUST VERIFY ALL DIMENSIONS AT THE SITE BEFORE COMENCING ANY WORK.
NO CONSTRUCTION WORK BEFORE BUILDING CONTROL APPROVAL AND STRUCTURAL ENGINEER CONFIRMATION.
ANY DISCREPANCIES TO BE REPORTED TO GRIDKUNE.
ALL DRAWINGS ARE TO BE READ IN CONJUNCTION WITH ALL RELEVANT DRAWINGS AND SPECIFICATIONS.

Rev	Description	Date
A	Reinstated boundry wall.	Nov 23

PROJECT TITLE

324 Philip Lane. London N15 4AB

Date

Sep 2023

Project number

7611

DRWAING NUMBER

PR - P001

DRAWING TITLE

Proposed Ground Floor

CLIENT

Mr Ian Braun



Scale (@ A3)

1 : 100

Drawn by

Cheski



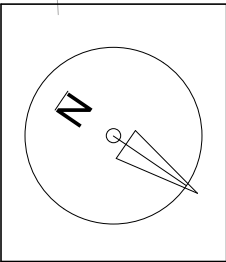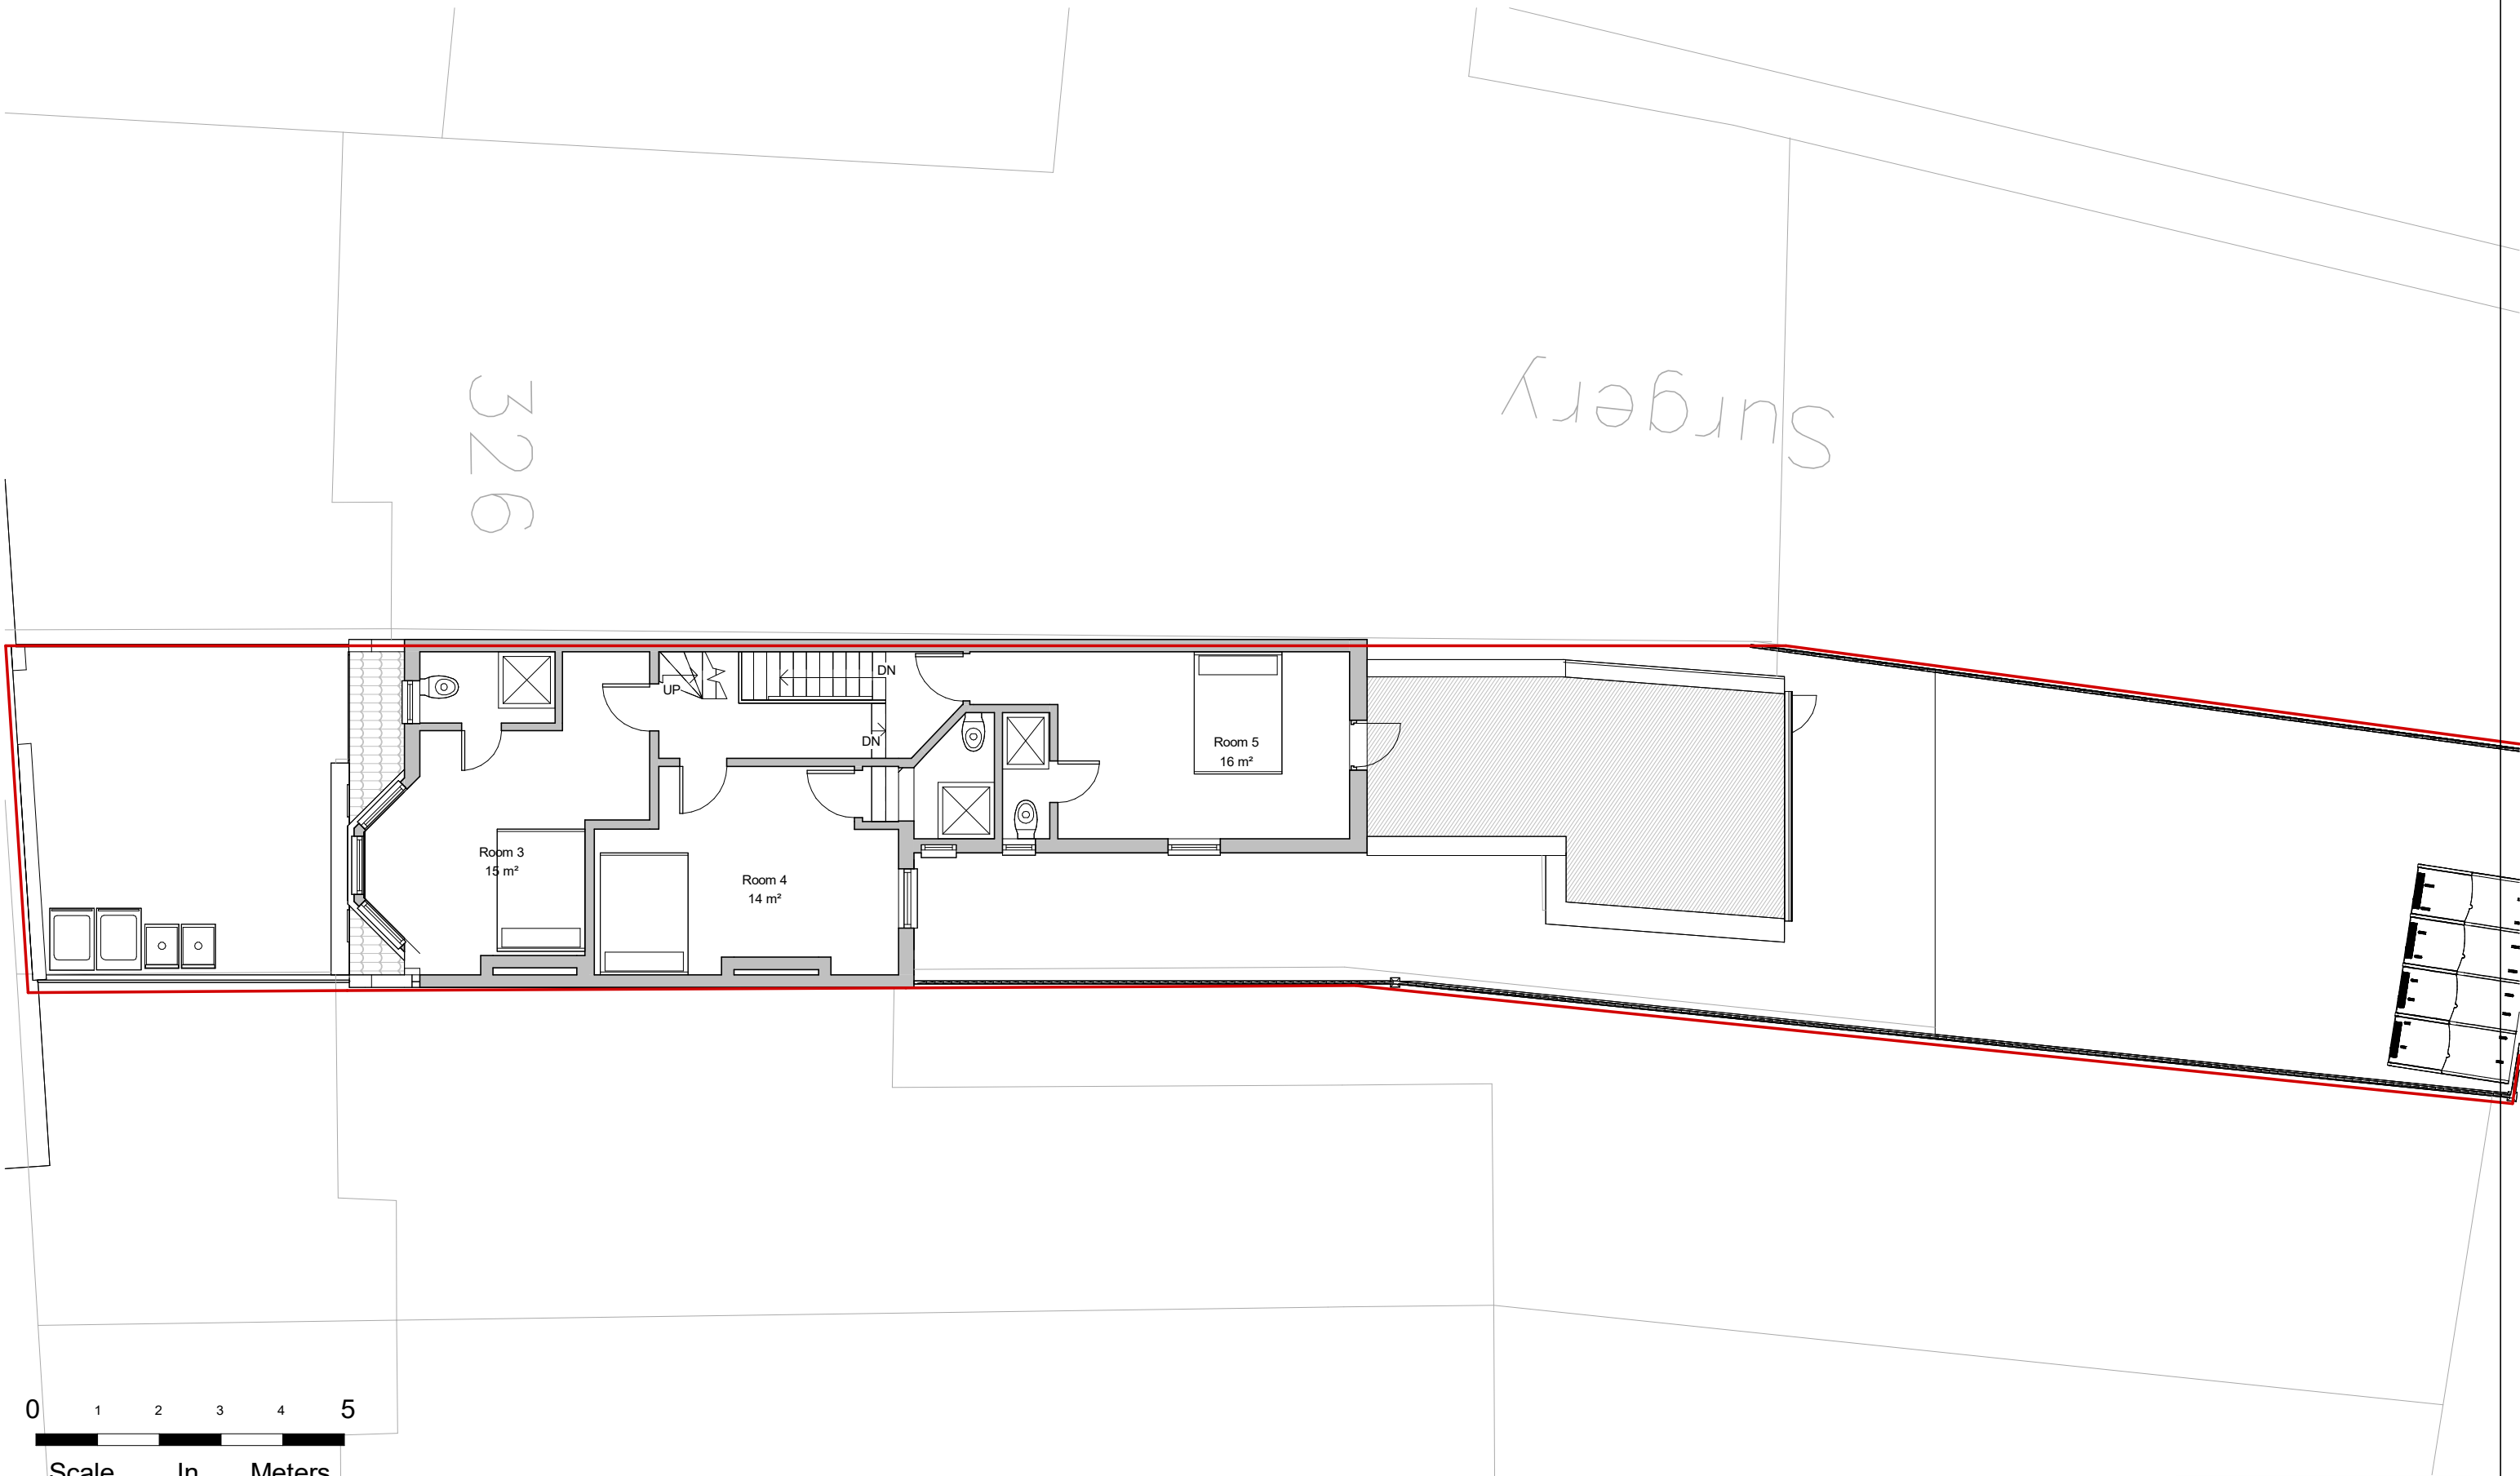

NOTES:
CONTRACTORS MUST VERIFY ALL DIMENSIONS AT THE SITE BEFORE COMENCING ANY WORK.
NO CONSTRUCTION WORK BEFORE BUILDING CONTROL APPROVAL AND STRUCTURAL ENGINEER CONFIRMATION.
ANY DISCREPANCIES TO BE REPORTED TO GRIDKUNE.
ALL DRAWINGS ARE TO BE READ IN CONJUNCTION WITH ALL RELEVANT DRAWINGS AND SPECIFICATIONS.

Rev	Description	Date
A	Reinstated boundry wall.	Nov 23


PROJECT TITLE		
324 Philip Lane. London N15 4AB		
Date	Project number	DRWAING NUMBER
Sep 2023	7611	PR - P002

DRAWING TITLE	
Proposed First Floor	
CLIENT	
Mr Ian Braun	
Scale (@ A3)	Drawn by
1 : 100	Cheski





326

Surgey

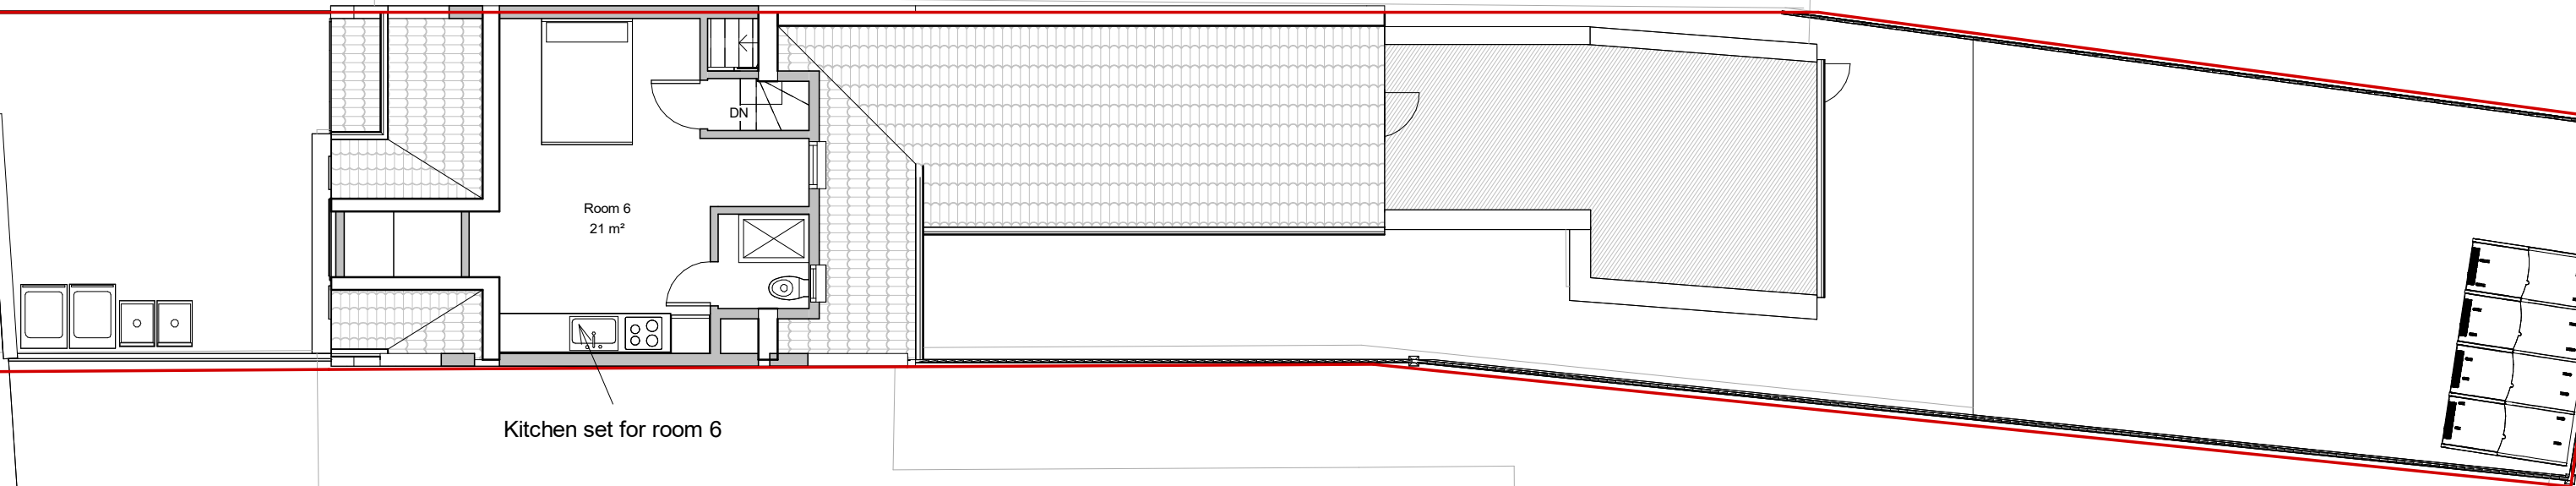

Kitchen set for room 6

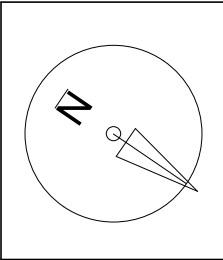 

NOTES:
CONTRACTORS MUST VERIFY ALL DIMENSIONS AT THE SITE BEFORE COMENCING ANY WORK.
NO CONSTRUCTION WORK BEFORE BUILDING CONTROL APPROVAL AND STRUCTURAL ENGINEER CONFIRMATION.
ANY DISCREPANCIES TO BE REPORTED TO GRIDKUNE.
ALL DRAWINGS ARE TO BE READ IN CONJUNCTION WITH ALL RELEVANT DRAWINGS AND SPECIFICATIONS.



Rev	Description	Date
A	Reinstated boundry wall.	Nov 23

PROJECT TITLE			DRAWING TITLE	
324 Philip Lane. London N15 4AB			Proposed Loft	
			CLIENT Mr Ian Braun	
Date Sep 2023	Project number 7611	DRWAING NUMBER PR - P003	Scale (@ A3) 1 : 100	Drawn by Cheski



326

Surgey

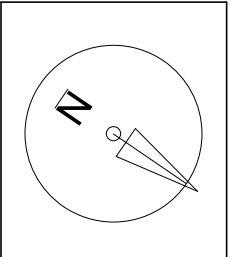 



NOTES:
CONTRACTORS MUST VERIFY ALL DIMENSIONS AT THE SITE BEFORE COMENCING ANY WORK.

NO CONSTRUCTION WORK BEFORE BUILDING CONTROL APPROVAL AND STRUCTURAL ENGINEER CONFIRMATION.




ANY DISCREPANCIES TO BE REPORTED TO GRIDKUNE.
ALL DRAWINGS ARE TO BE READ IN CONJUNCTION WITH ALL RELEVANT DRAWINGS AND SPECIFICATIONS.

Rev	Description	Date
A	Reinstated boundry wall.	Nov 23

PROJECT TITLE 324 Philip Lane. London N15 4AB			DRAWING TITLE Proposed Roof Level		 PLANNING SERVICES
			CLIENT Mr Ian Braun		
Date Sep 2023	Project number 7611	DRWAING NUMBER PR - P004	Scale (@ A3) 1 : 100	Drawn by Cheski	

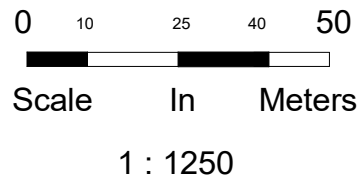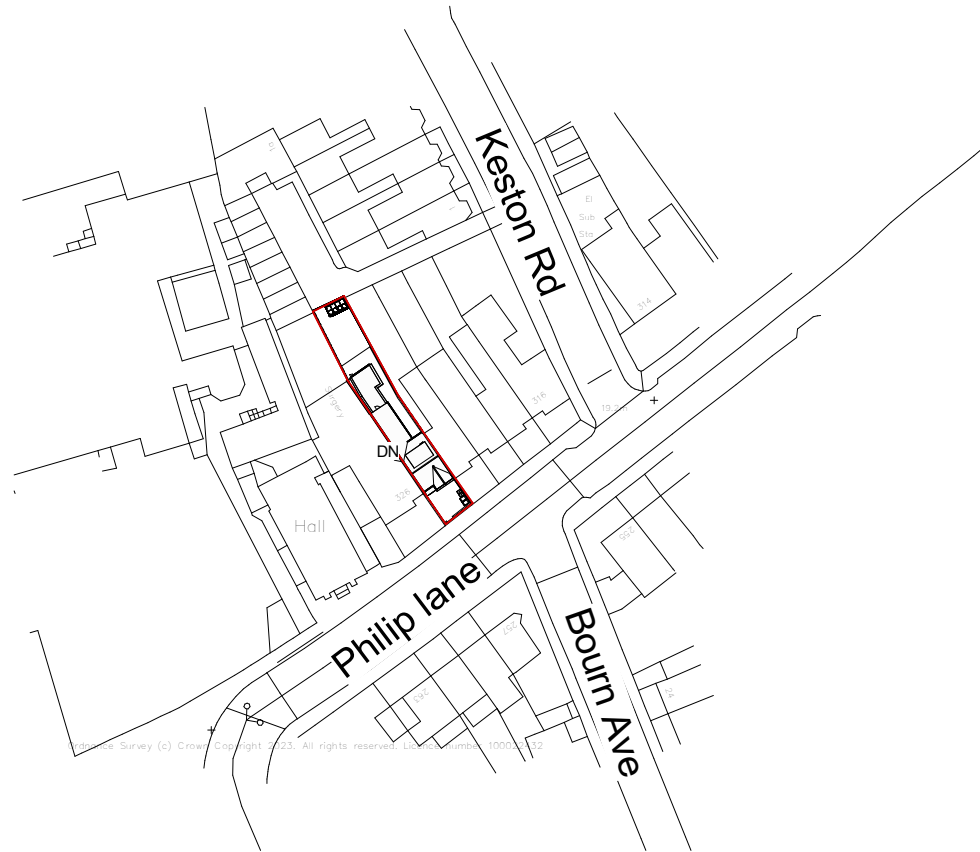

— Property boundary
Area 240m²

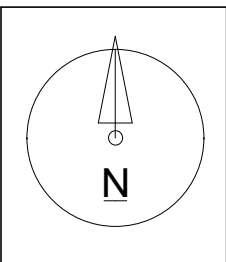 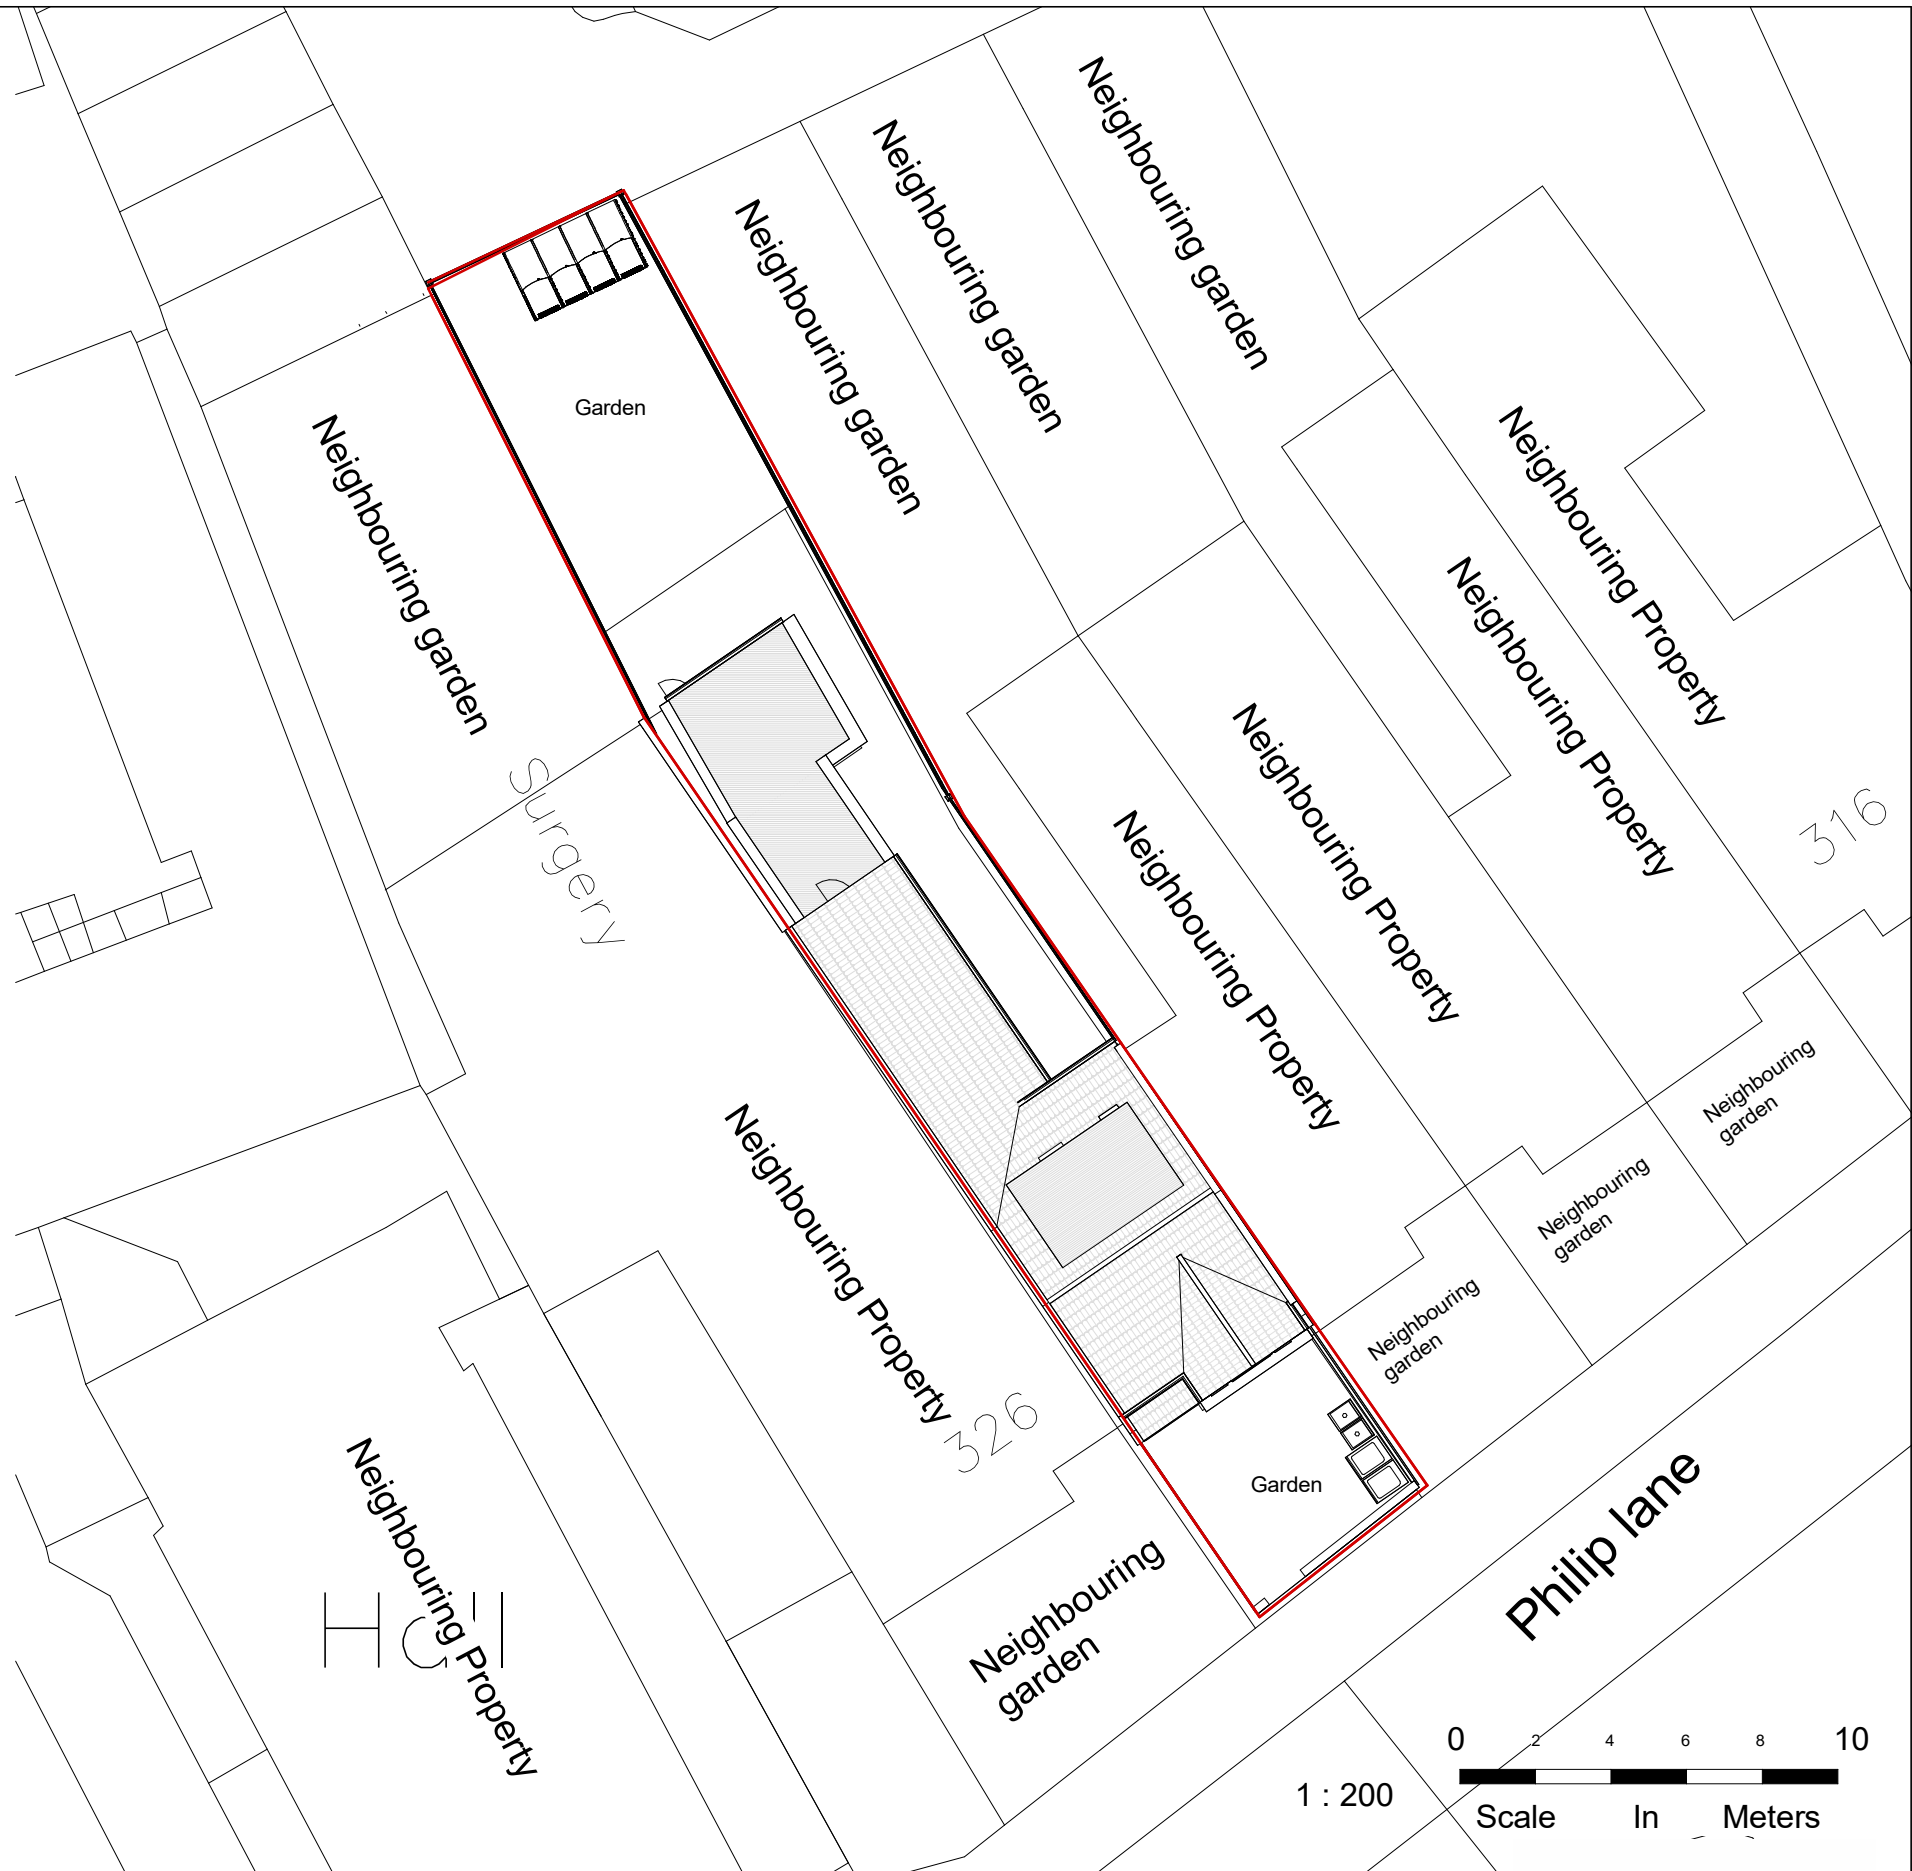

NOTES:
CONTRACTORS MUST VERIFY ALL DIMENSIONS AT THE SITE BEFORE COMENCING ANY WORK.
NO CONSTRUCTION WORK BEFORE BUILDING CONTROL APPROVAL AND STRUCTURAL ENGINEER CONFIRMATION.
ANY DISCREPANCIES TO BE REPORTED TO GRIDKUNE.
ALL DRAWINGS ARE TO BE READ IN CONJUNCTION WITH ALL RELEVANT DRAWINGS AND SPECIFICATIONS.

Rev	Description	Date
A	Reinstated boundry wall.	Nov 23

PROJECT TITLE 324 Philip Lane. London N15 4AB			DRAWING TITLE Proposed Location And Site Plan		
			CLIENT Mr Ian Braun		
Date Sep 2023	Project number 7611	DRWAING NUMBER PR - L001	Scale (@ A3) As indicated	Drawn by Cheski	