




Front Elevation

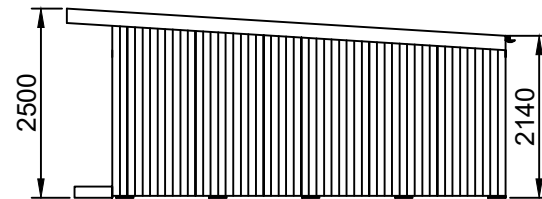


Right Elevation

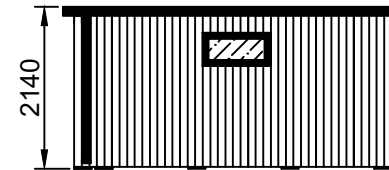


Rear Elevation

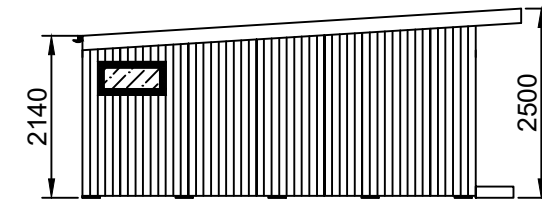

Left Elevation

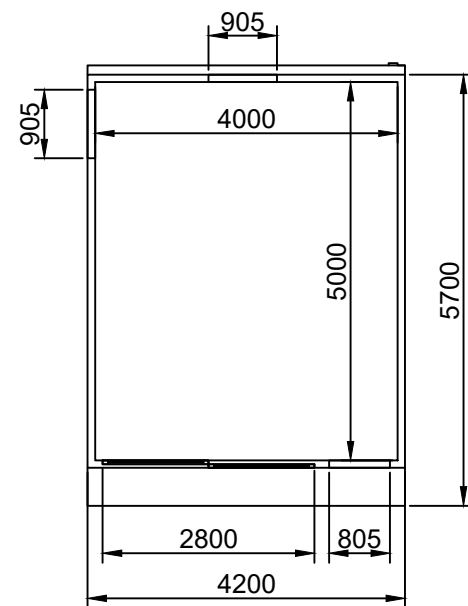

Floor Plan

 

General Construction:

Roof:

60mm - 80mm of high density polyurethane insulation surrounded by 1mm steel plates

Floor:

80mm Interlocking steel coated structurally insulated floor panels sit on top of foundation system.

Walls:

Timber frame (Tanalised) with 50mm of Rockwool insulated cavity incorporating breathable foiled photon wrap.
All internal partition walls are 100mm thick.

Cladding:

Tanalised shiplap vertical redwood timber cladding to all elevations.

Doors:

Sliding doors (2800mm x 2070mm) with Planitherm glass

Windows:

Lozenge window (905mm x 440mm, Opening: top-hung) with Planitherm glass

Large full height window (non-opening) with Planitherm glass

Lozenge window (905mm x 440mm, Opening: top-hung) with Planitherm glass

Drawing Title: Lisa Minden	Number: 1.	Scale: 1:100 All measurements in mm, setup for A3 printing.
Designed By: Becky Harper	Date: 10/11/2023	
Installation Address: 31A Redston Road London N8 7HL	Design: EXPRESSION - 4.0M X 5.0M	
	Reference: 230501227GRS1	